ROUTE NO.	SECTION	COUNTY	TOTAL SHEETS	SHEET NO.
S.B.I. F.A.	05-00087-03-SP	EFFINGHAM	54	25
FED. ROAD DIST. NO. 7	ILLINOIS	FED. AID PROJECT-		

CONTRACT #95473

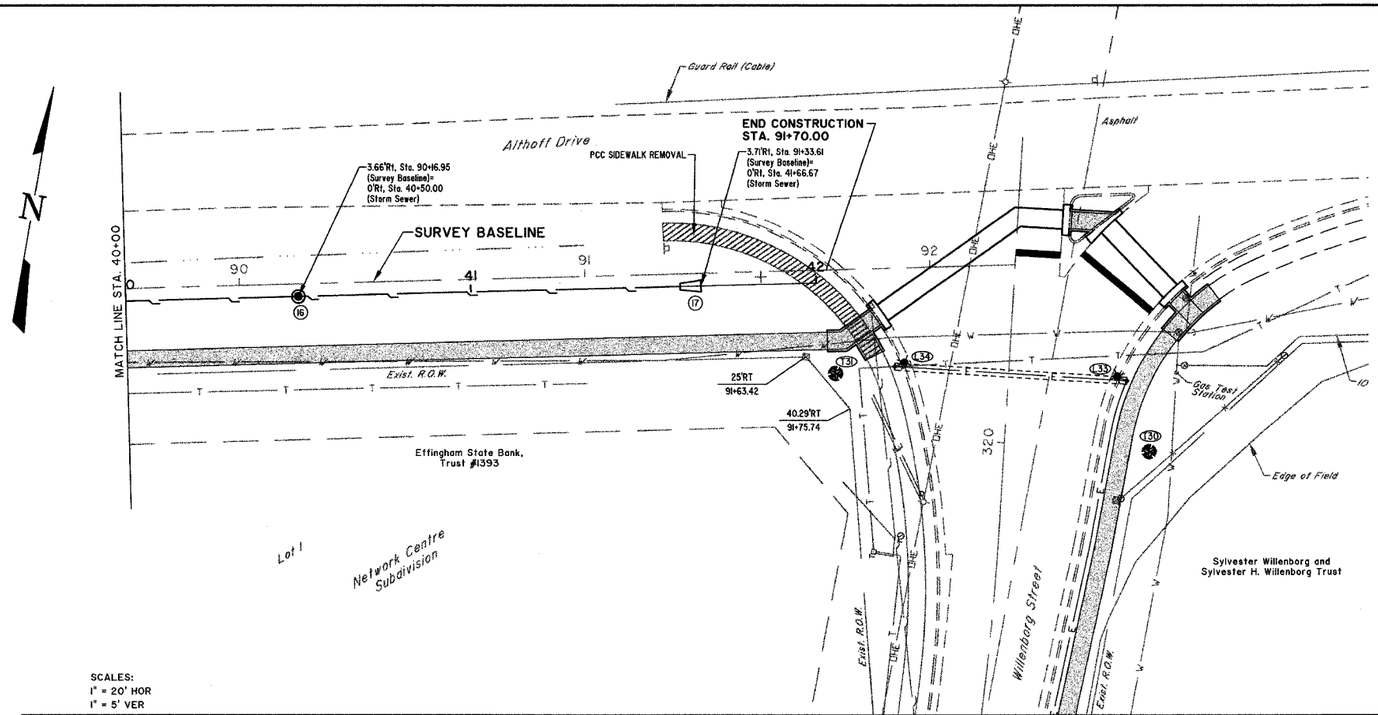

SCALES:
1" = 20' HOR
1" = 5' VER

BM #9
CAP BOLT AT POINT OF "OPEN" ARROW ON FIRE HYDRANT AT SOUTHWEST CORNER OF HEARTLAND DENTAL SITE.
ELEV.=611.25

MILANO & GRUNLOH ENGINEERS, LLC
84 WEST WASHINGTON
P.O. BOX 697
EFFINGHAM, ILLINOIS 62401
Phone: (217) 347-7262
(800) 677-2714
Fax #: (217) 342-3433
Web Address: www.mgengineers.com
Design Firm #: 184-003108

File name: S:\DWG\05\05008\dwg\Section 3.dwg
Plot date: 03/23/06 at 12:00 F.B. 518,534,549

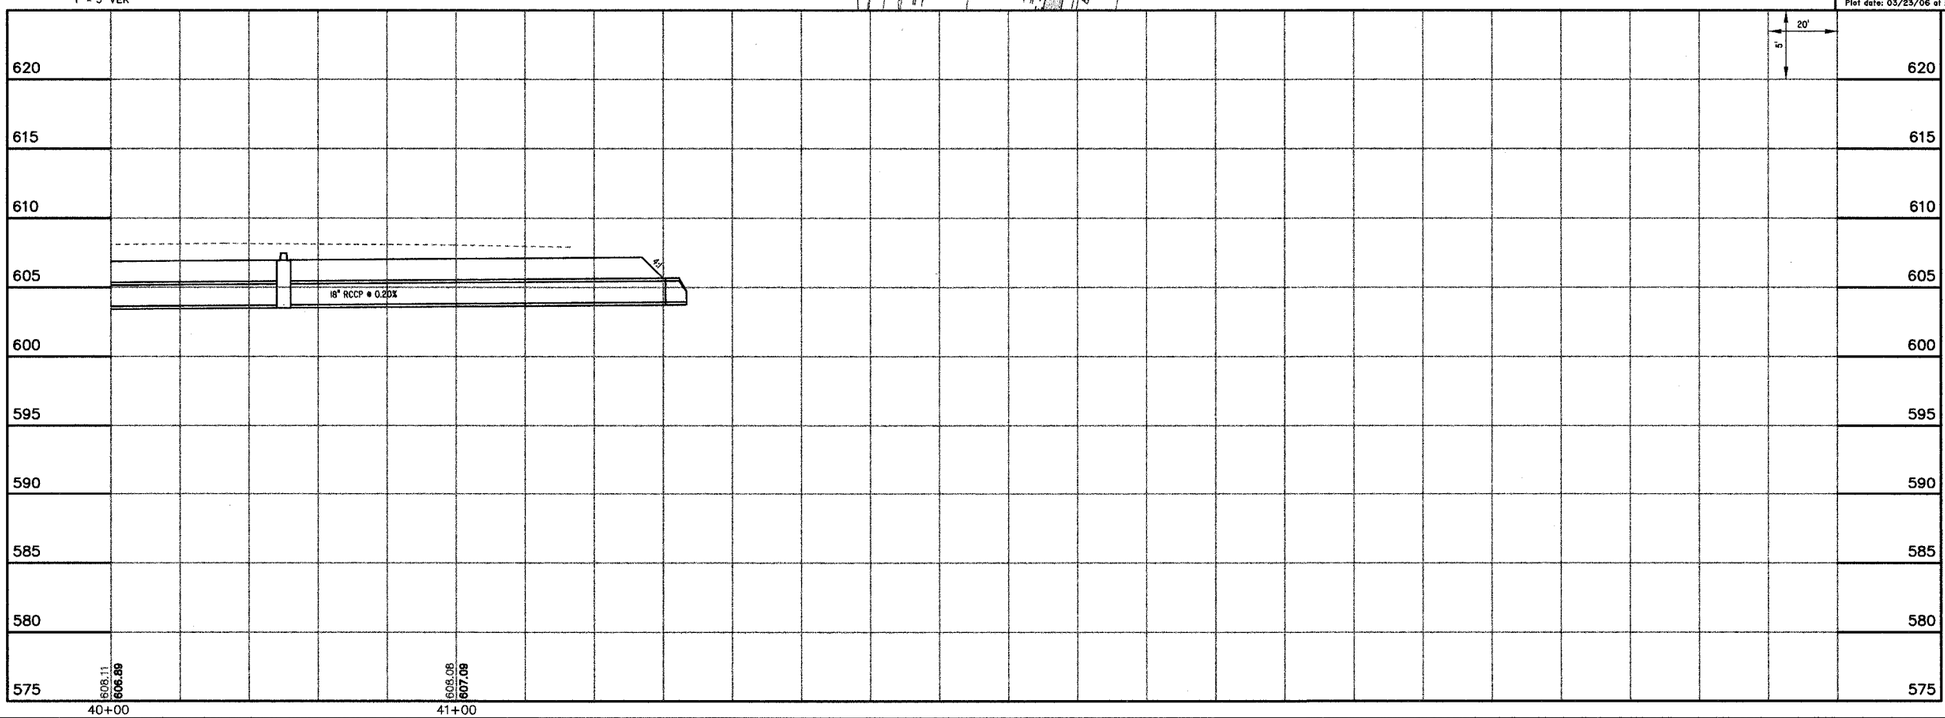

ALTHOFF DRIVE