CONTRACT NO. 95474

| F.A.U RTE. | SECTION | COUNTY | TOTAL SHEETS | SHEET NO. |
|---|---|---|---|---|
| 8361 | 05-00083-08-SP | EFFINGHAM | 40 | 25 |
| STA. 637+00.00 | TO STA. 640+00.00 | | | |
| FED. ROAD DIST. NO. 7 | ILLINOIS | FED. AID PROJECT | | |

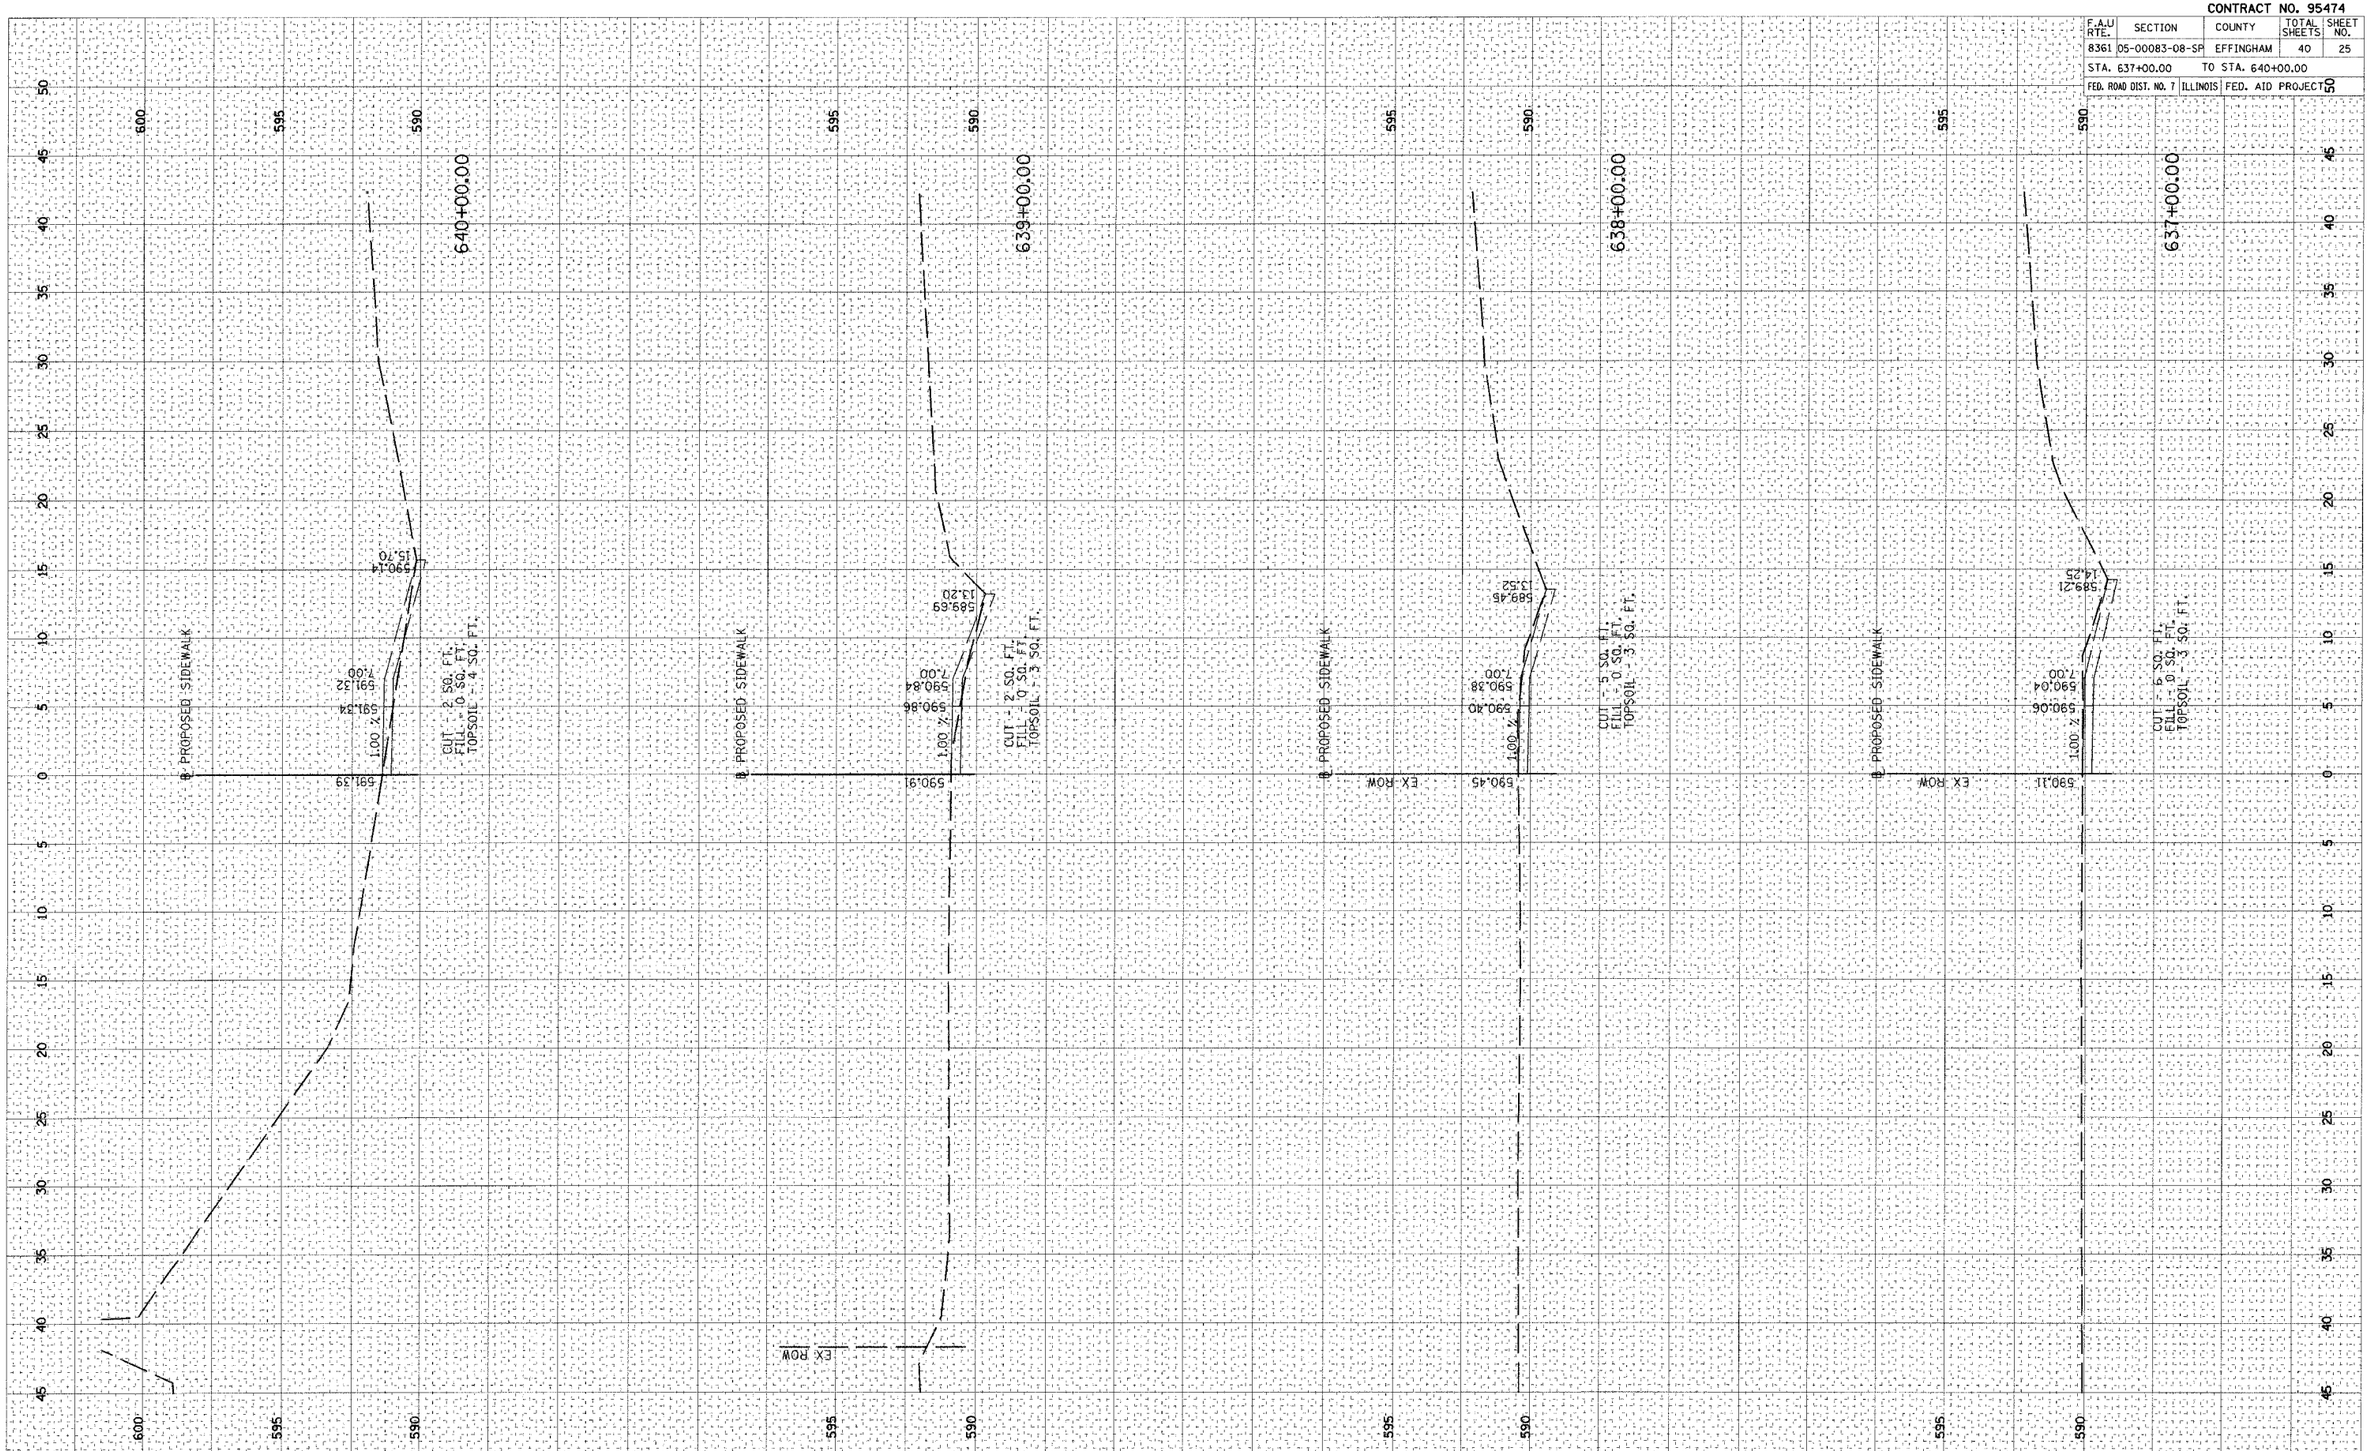


PLOT DATE = 04\07\2006.09:1 M
FILE NAME = I:\06jobs\06s2020\CADD\Road\Sheets\
PLOT SCALE = 5.0000 ' / IN.
USER NAME = Jeo