F.A. RTE.	SECTION	COUNTY	TOTAL SHEETS	SHEET NO.
9315	00-00032-00-RP	MONROE	49	48

STA. TO STA.

FED. ROAD DIST. NO. ILLINOIS FED. AID PROJECT

CONTRACT NO. 97264

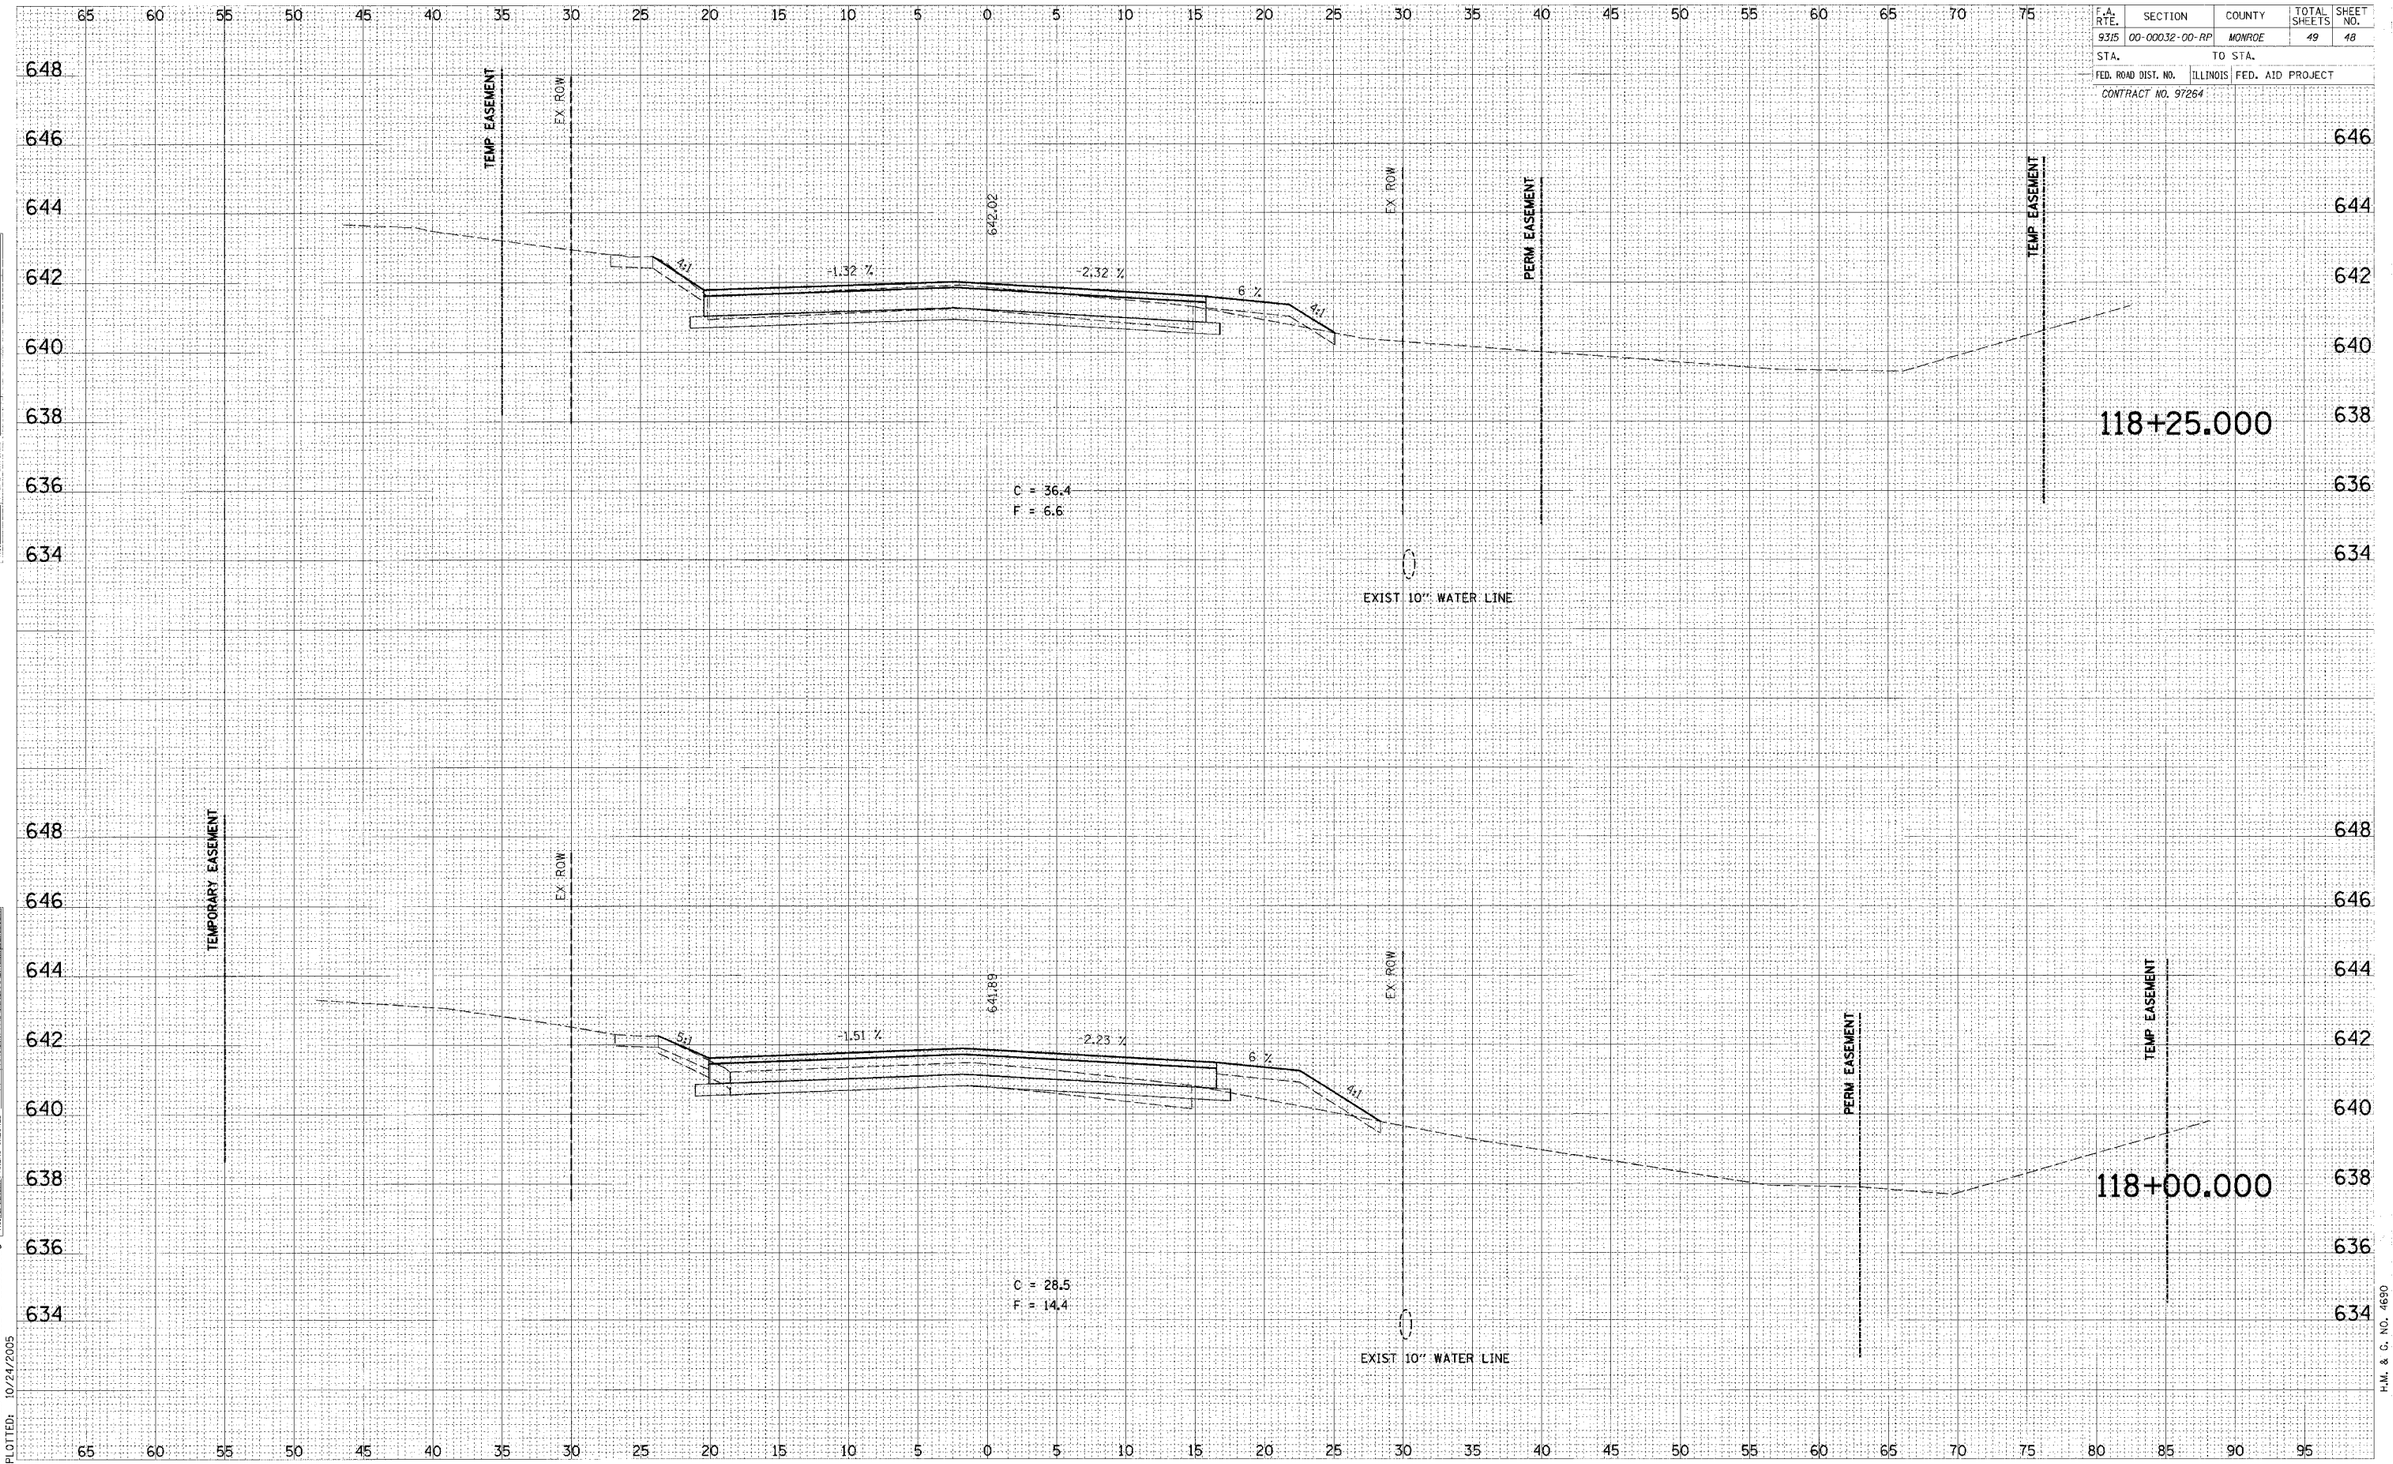

FINAL SURVEY NOTE BOOK NO. SURVEYED PLOTTED TEMPLATE AREAS AREAS CHECKED BY DATE

ORIGINAL SURVEY NOTE BOOK NO. SURVEYED PLOTTED TEMPLATE AREAS AREAS CHECKED BY DATE

CADD FILE: /4690/FBxs_11375-11850_f.dgn
PLOTTED: 10/24/2005

H.M. & G. NO. 4690

HENRY, MEISENHEIMER & GENDE, INC. 1075 LAKE RD., P.O. BOX 70 CARLYLE, ILLINOIS 62231 (618) 594-3711 WWW. HMGENGINEERS.COM

MOORE STREET