| ROUTE NO. | SECTION | COUNTY | TOTAL SHEETS | SHEET NO. |
|---|---|---|---|---|
| - | 05-00011 -00-RS | ST. CLAIR | 15 | 8 |
| FED. ROAD DIST. NO. 8 | ILLINOIS | FED. AID PROJECT- | | |
| PLAN SHEET | | | | |

CONTRACT NO. 97273

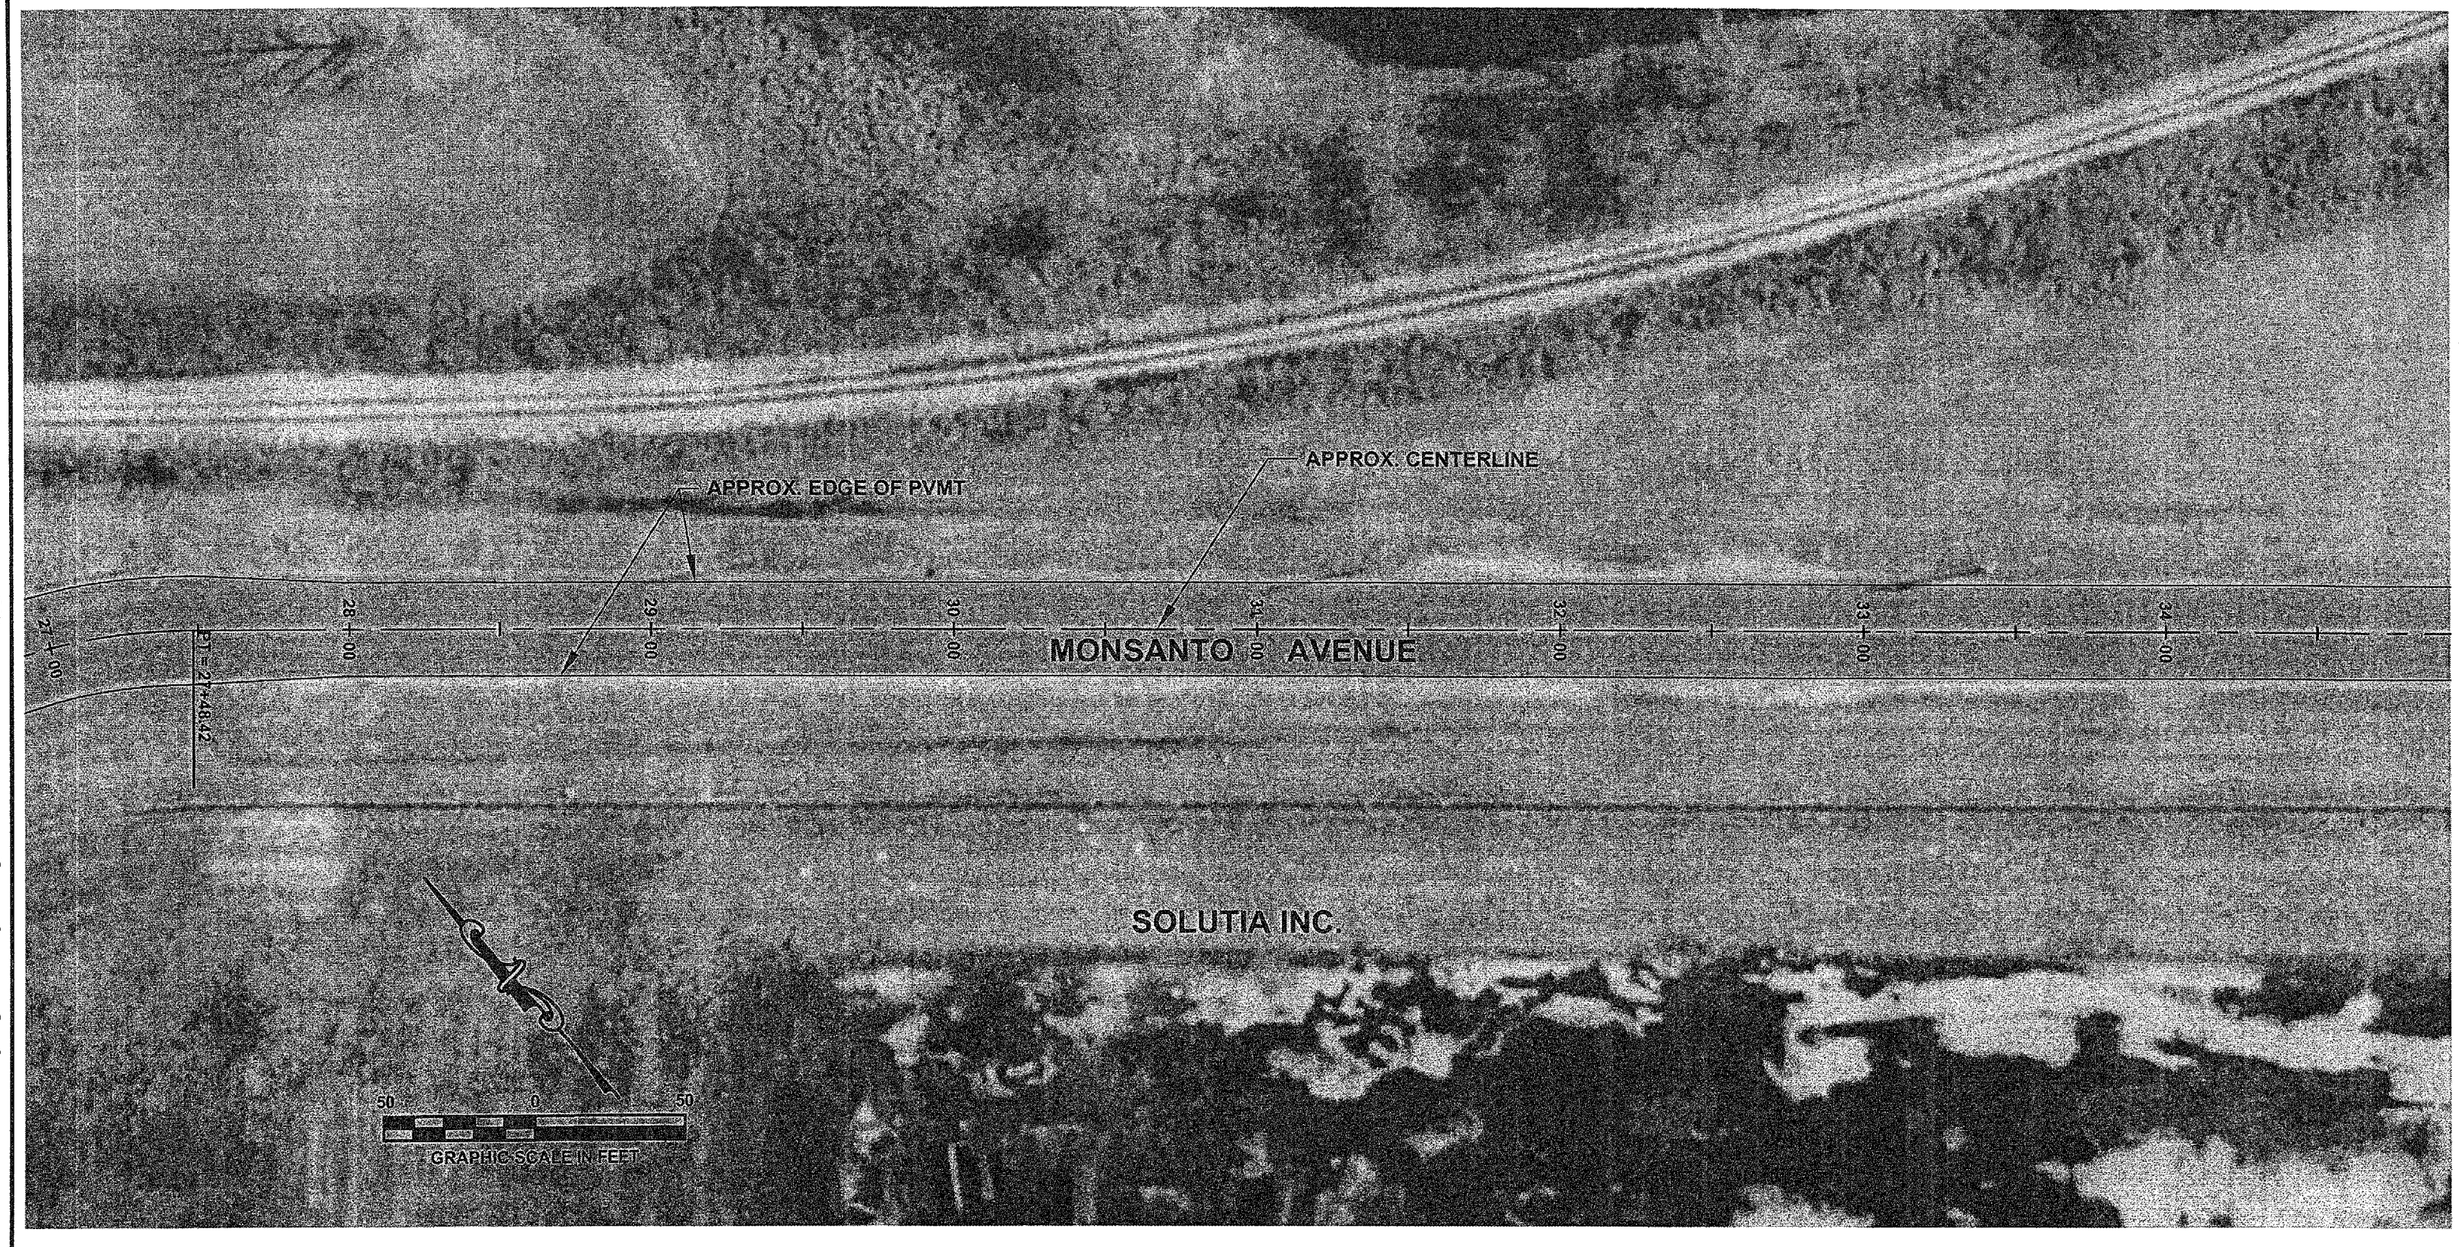


:\Clients\SAUGET\313-05-1 Monsanto Ave. Road Imp\dwg\Aerial Composite.dwg, Plan Sht. 5, 4/11/2006 11:38:44 AM, jpg, \\PHW100\KM-3035, Ledger, 1:1