ROUTE NO.	SECTION	COUNTY	TOTAL SHEETS	SHEET NO.
-	05-00011 -00-RS	ST. CLAIR	15	10
FED. ROAD DIST. NO. 8	ILLINOIS	FED. AID PROJECT-		
PVMT MARKING				

CONTRACT NO. 97273

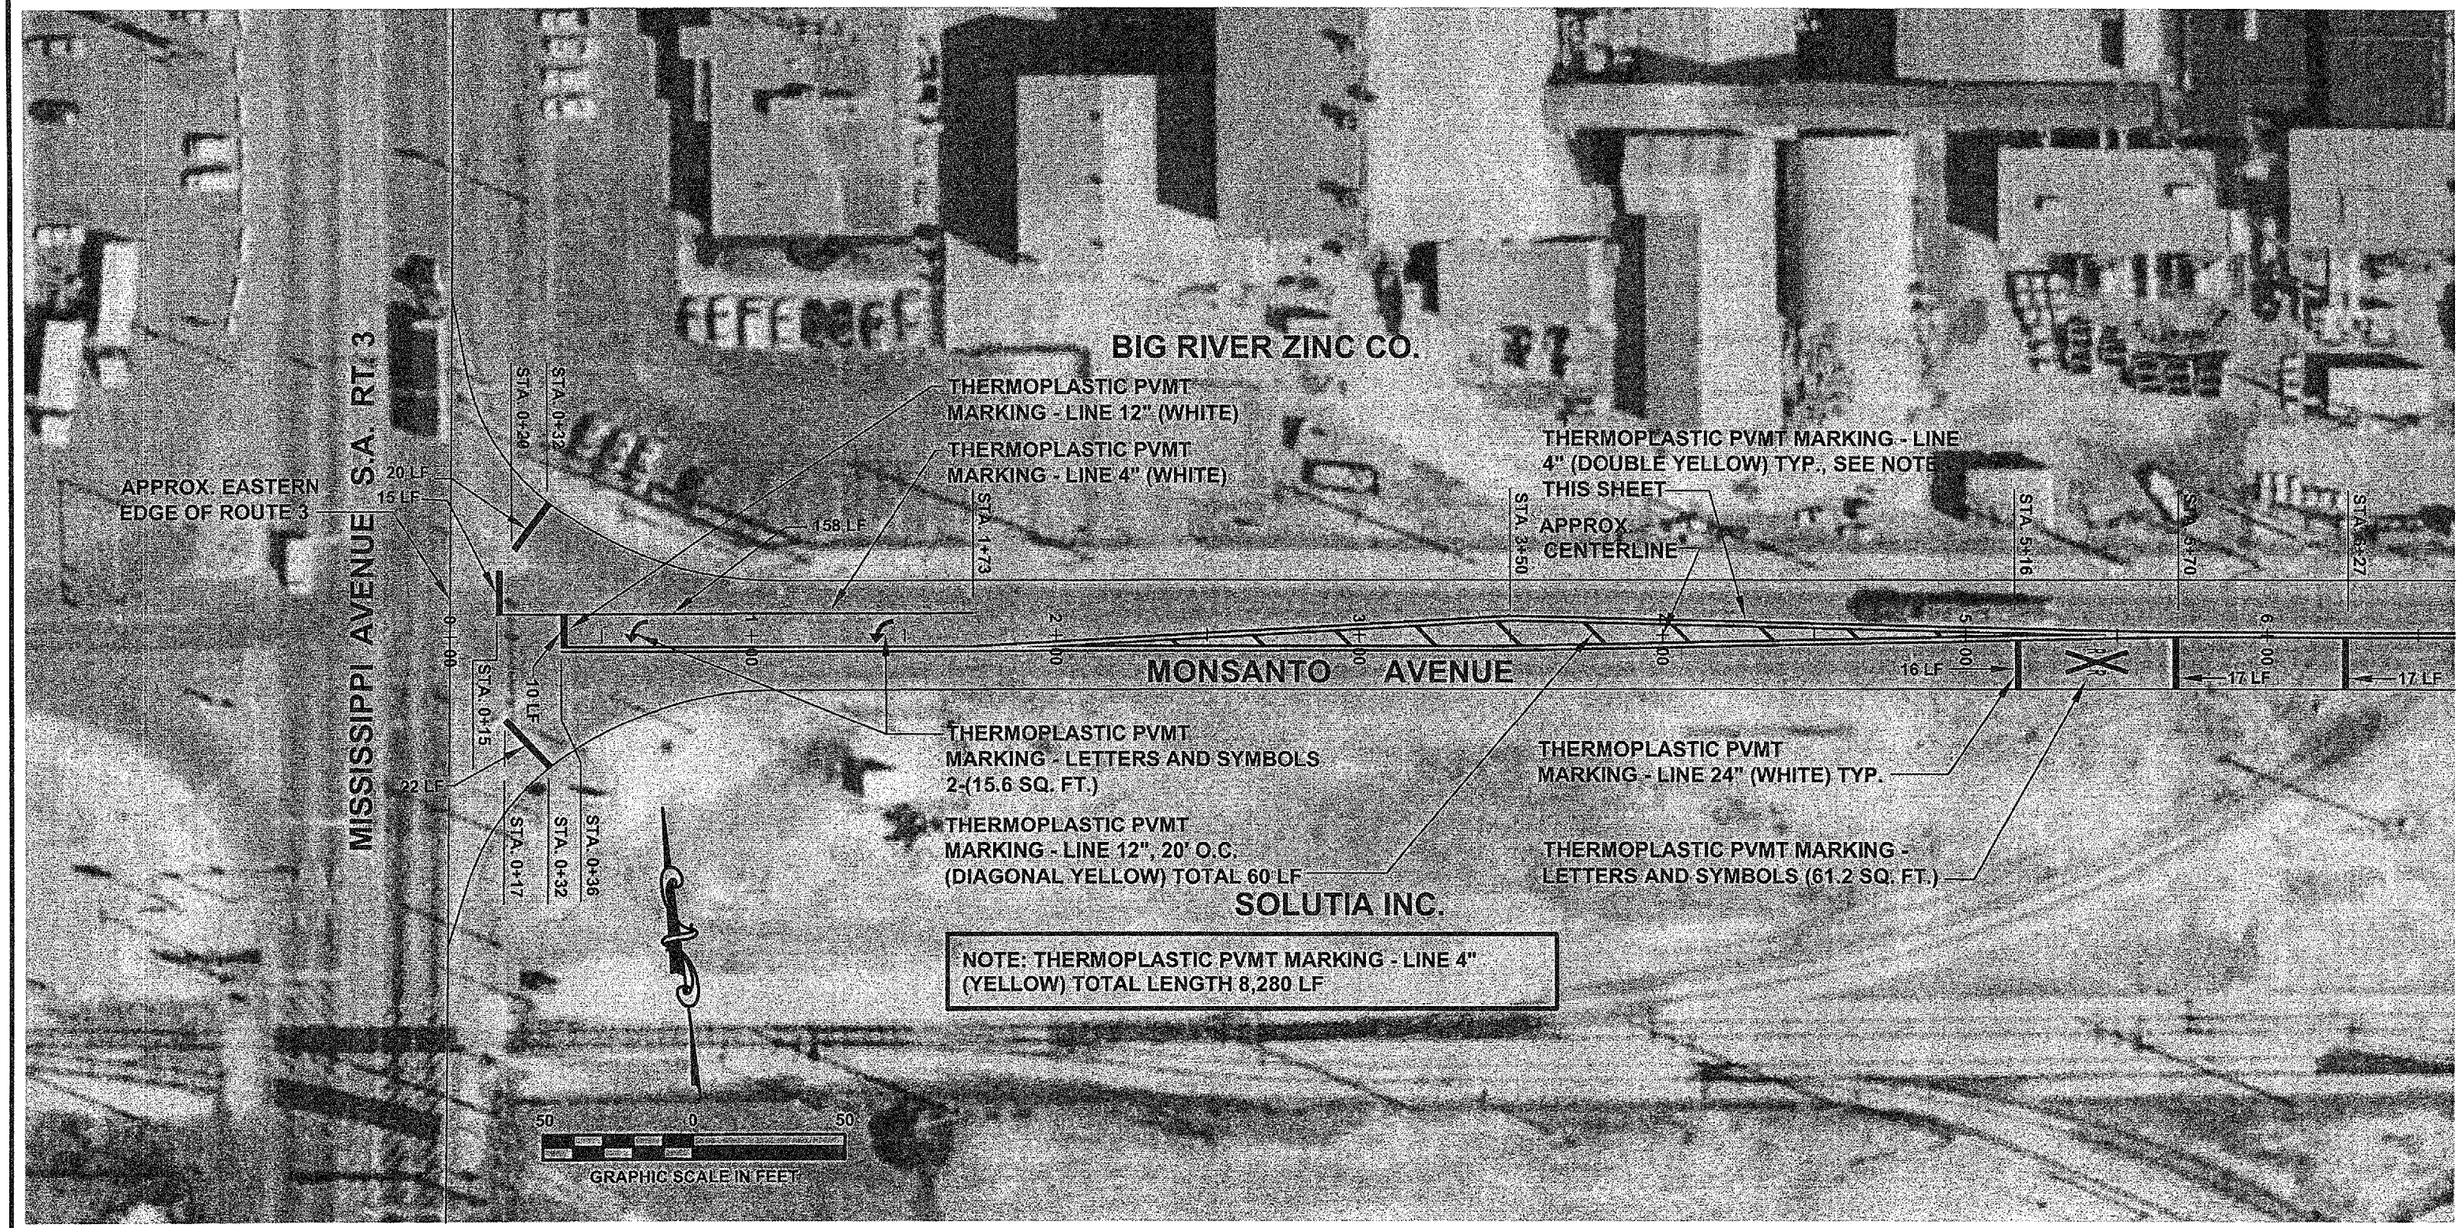

\Clients\SAUGET\7313-05-1 Monsanto Ave. Road Imp\dwg\Aerial Composite Striping.dwg, Plan Sht. 1, 4/11/2006 11:25:04 AM, jpg, \PHW100\KM-3035, Ledger, 1:1