CONTRACT NO. 98948

F.A.I. RTE.	SECTION	COUNTY	TOTAL SHEETS	SHEET NO.
57	*	WILLIAMSON	60	27
STA. _____	TO STA. _____			
FED. ROAD DIST. NO. _	ILLINOIS	FED. AID PROJECT		

* [X1-(4,4-1,5,6,6-2)] R-1

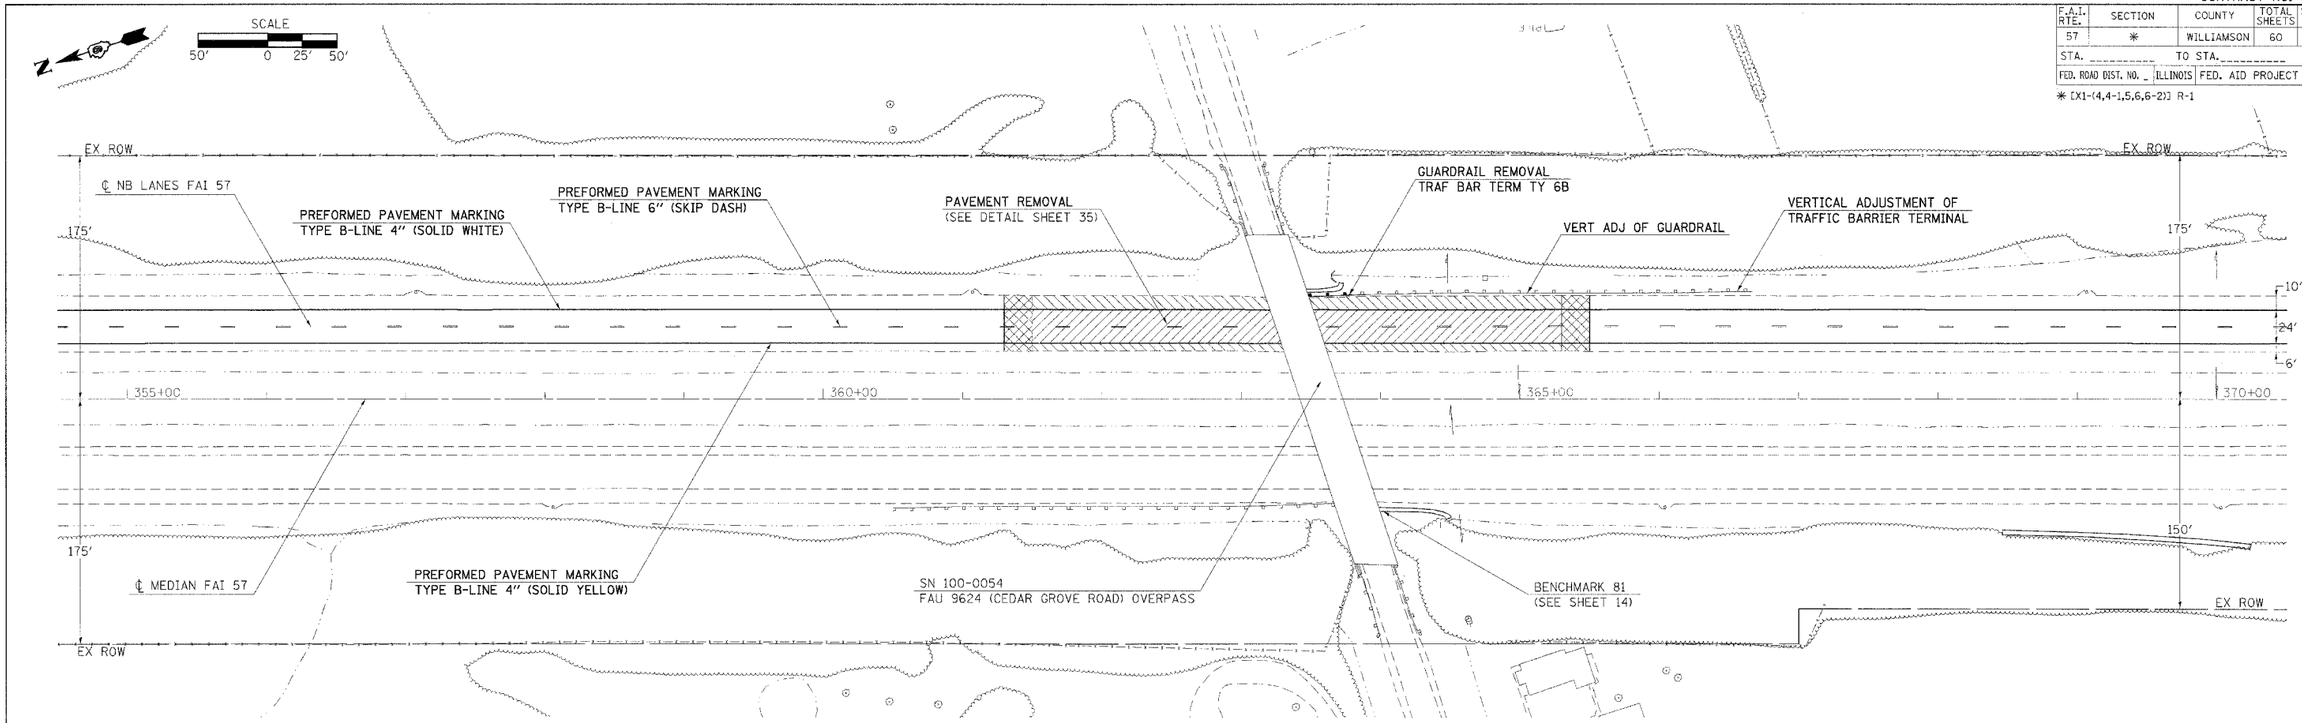

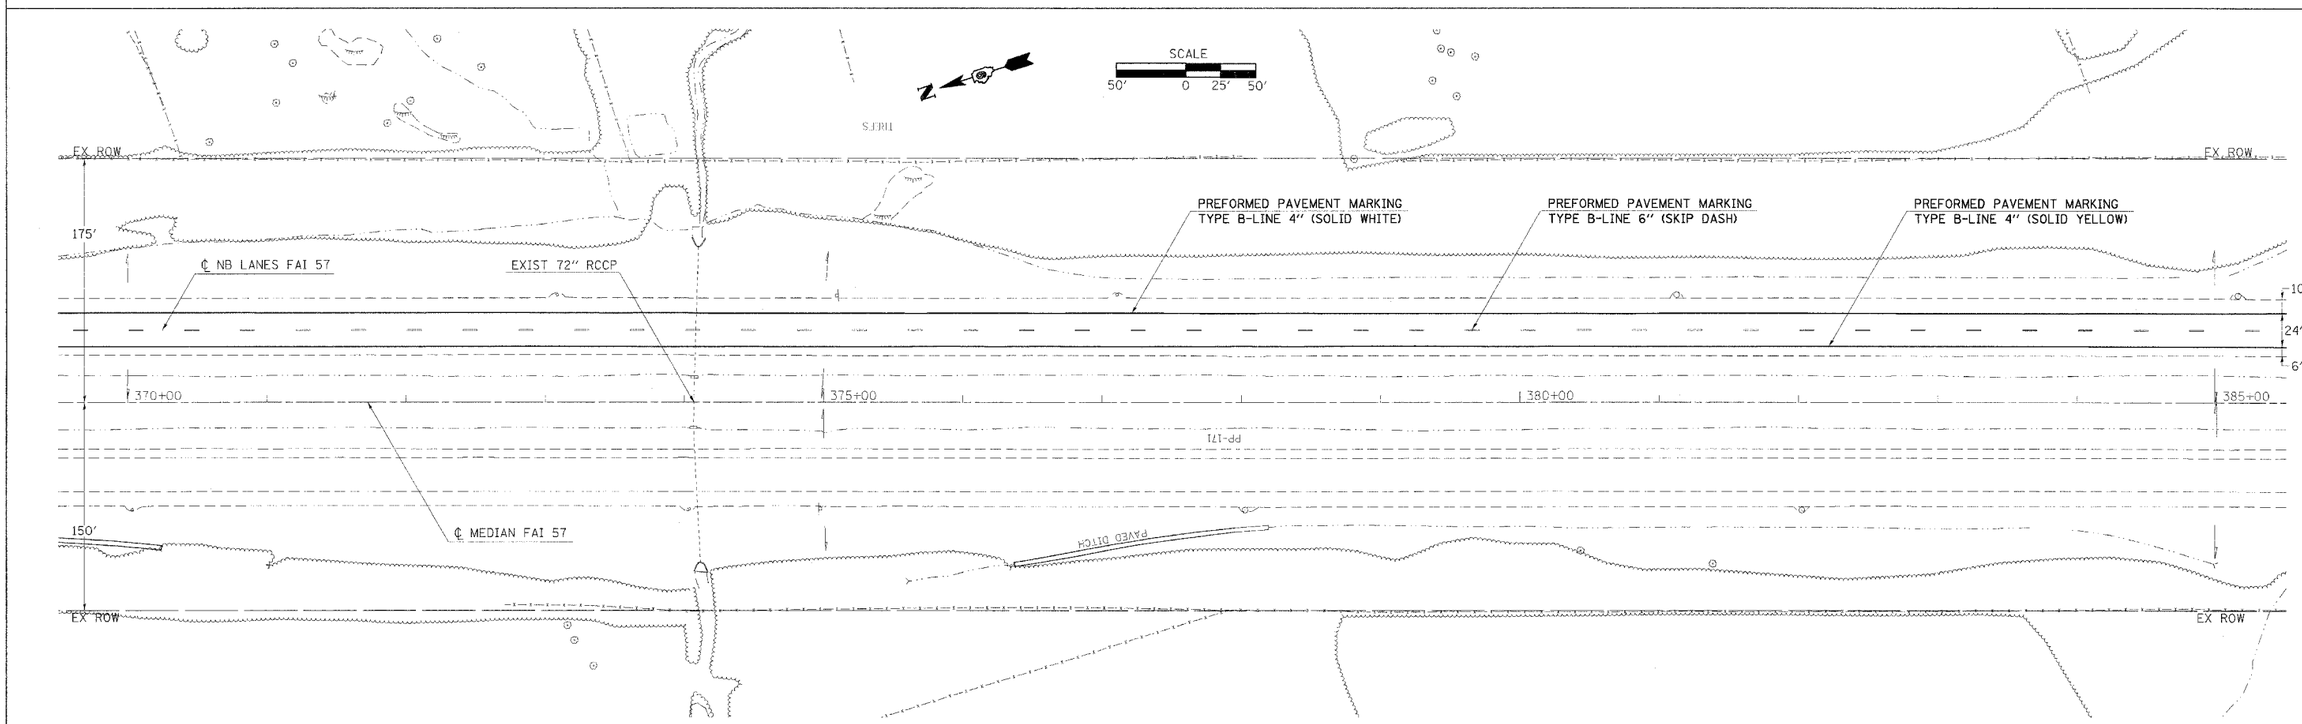

PLOT DATE = 3/29/2006
FILE NAME = c:\projects\d9016B5\d9016B5p3.sm32
PLOT SCALE = 40.0000 ' / IN.
USER NAME = shaper-dgd

ROADWAY PLAN – STA 355+00 TO 385+00