C:\SSCI JOBS\0556 Old Metro Rd\ssci-Old Metro Rd\DRAWING\X-SECTIONS\X-SEC-A.dwg, 1/26/2006 2:43:24 PM

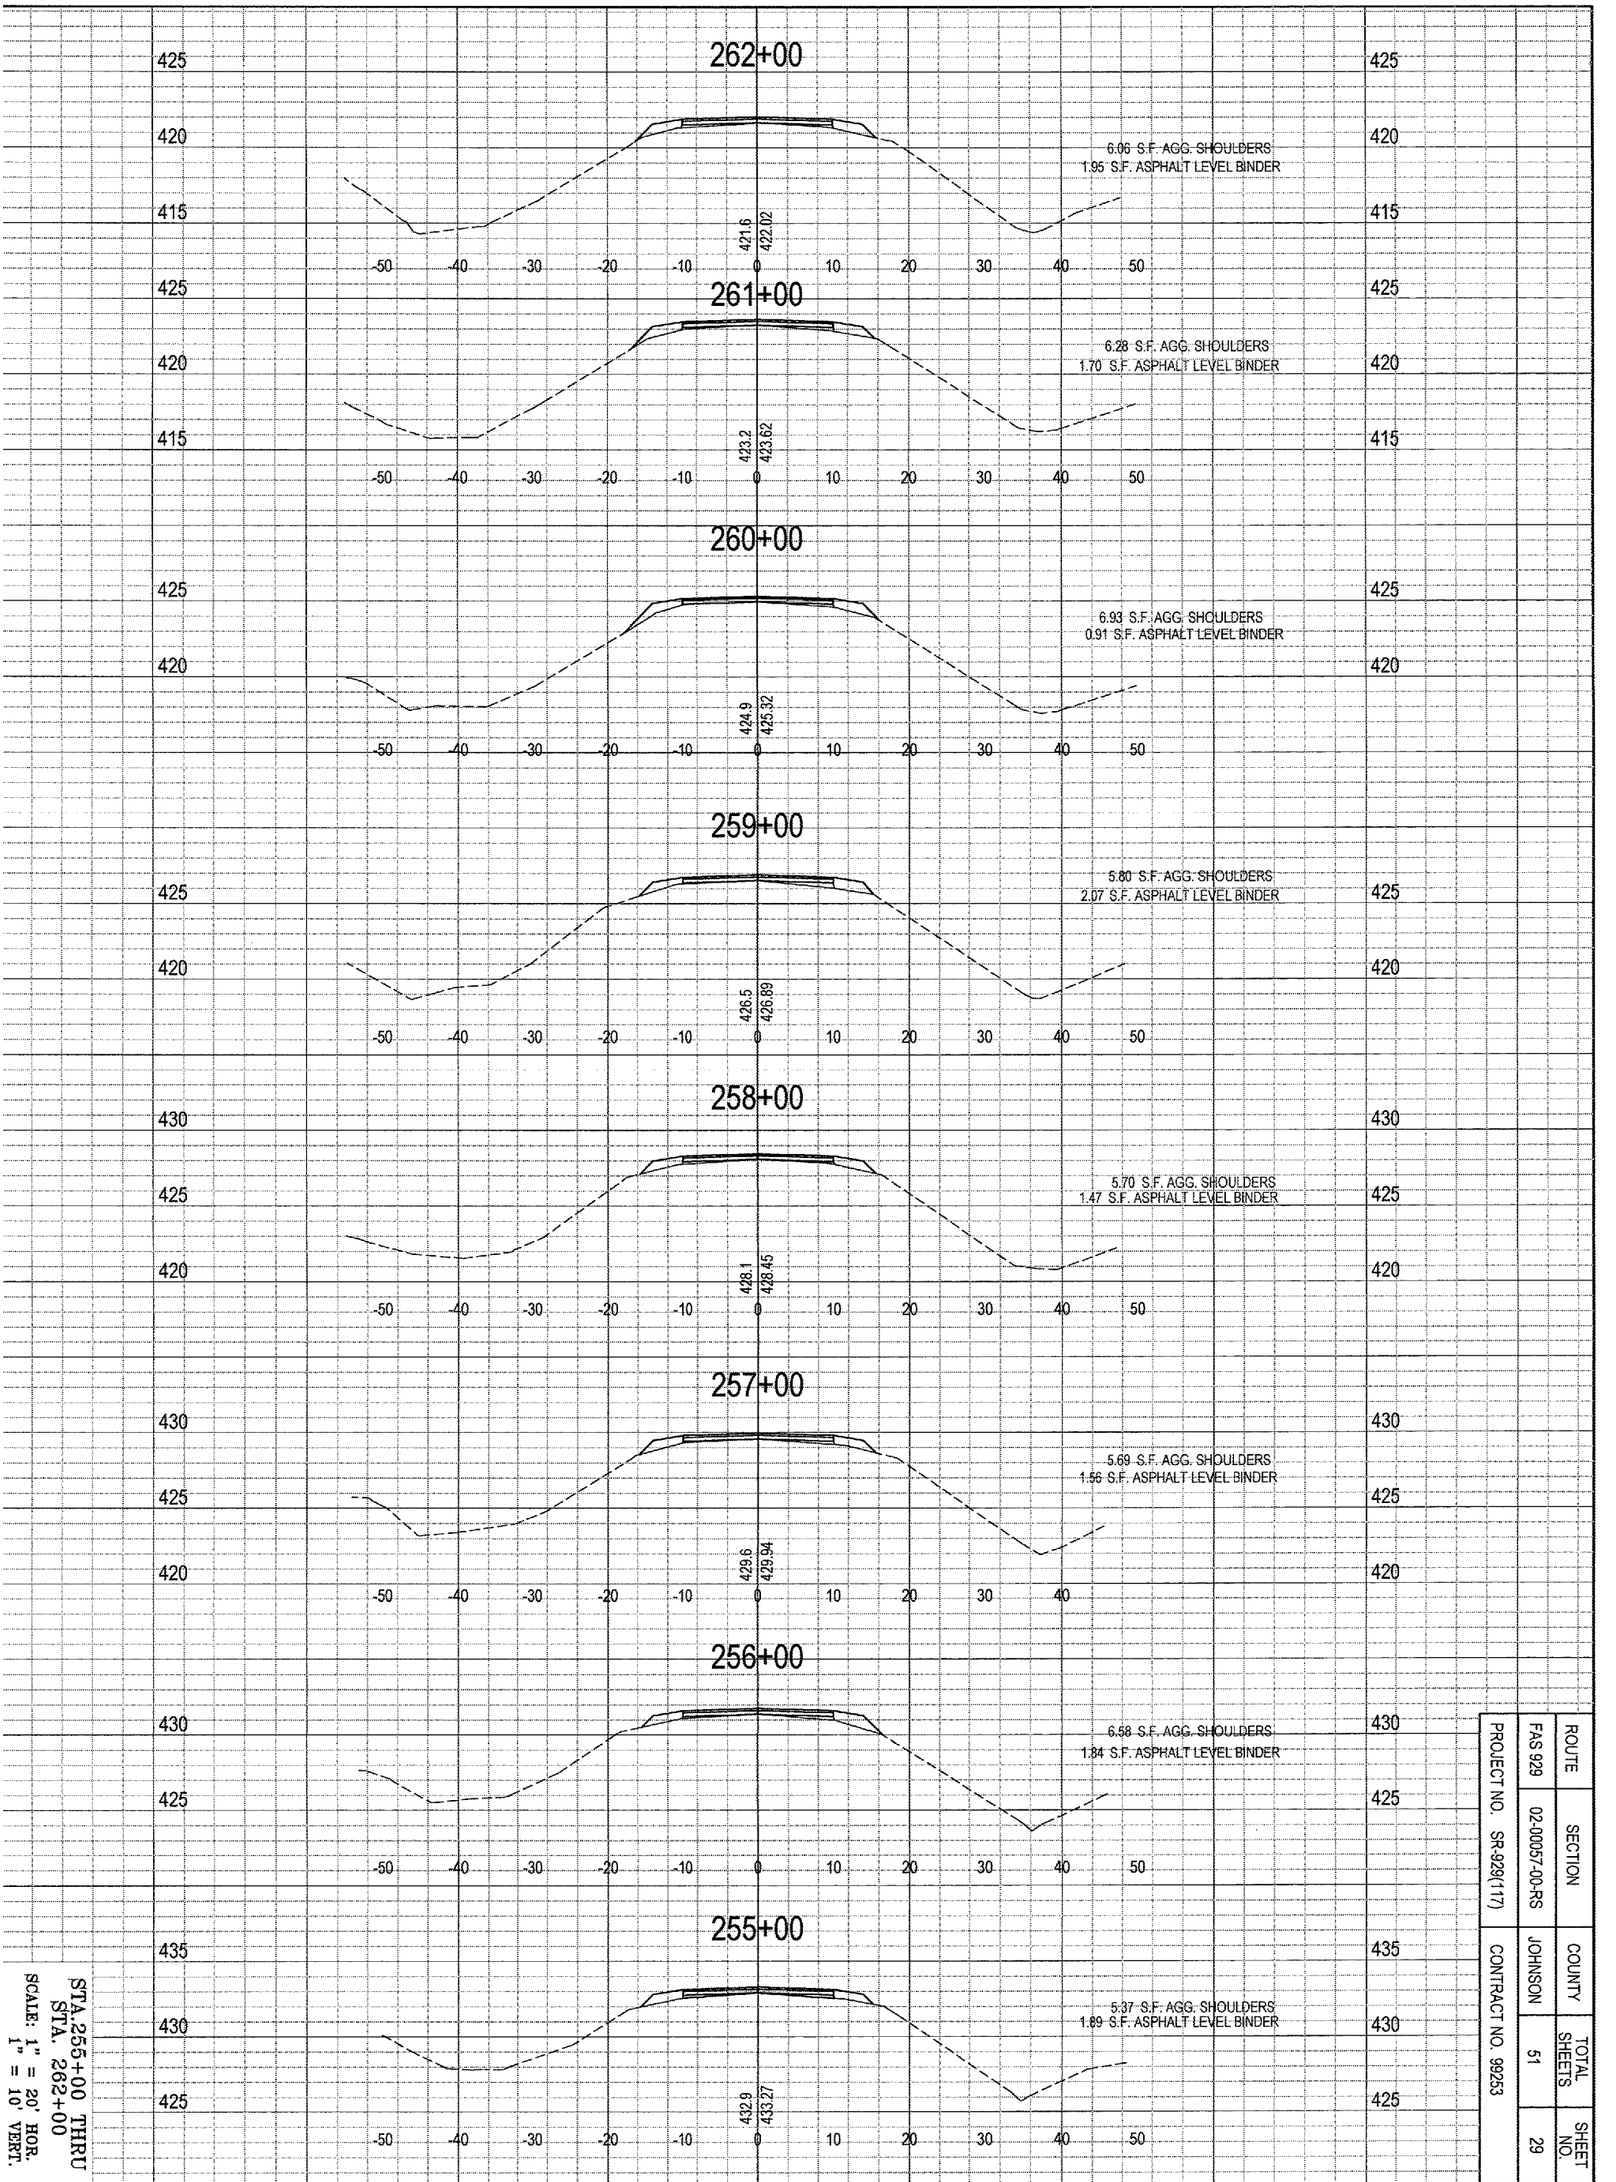

STA.255+00 THRU STA. 262+00

SCALE: 1" = 20' HOR. 1" = 10' VERT.

ROUTE	SECTION	COUNTY	TOTAL SHEETS	SHEET NO.
FAS 929	02-00057-00-RS	JOHNSON	51	29

PROJECT NO. SR-929(117)

CONTRACT NO. 98253

SHEET NUMBER 29

DRAWING INFORMATION

DRAWN BY: DDP	■ PRELIMINARY
DATE: 01-10-06	□ BID / CONSTRUCTION
CHECKED BY: MLS	□ FINAL / RECORD
SCALE: 1" = 20'	
JOB NO.: 2002-032	

DRAWING REVISIONS

REV.	DATE	REVISIONS

JOHNSON COUNTY HIGHWAY DEPARTMENT
P.O. BOX 247
VIENNA, IL 62995

OLD METROPOLIS ROAD RESURFACING PROJECT
FAS ROUTE 929, CH5
SECTION 02-00057-00-RS

FUNDING OR PROJECT NUMBER

SHAWNEE SURVEY & CONSULTING, INC
PHONE: (618) 658-6065 FAX: (618) 658-9190
P.O. BOX 125
104 S. FOURTH STREET
VIENNA, IL 62995
PLSF NO.: 048-000151 PDF NO.: 104-02344

SIGNATURE
LIC. EXP. DATE 11/30/07