DE066

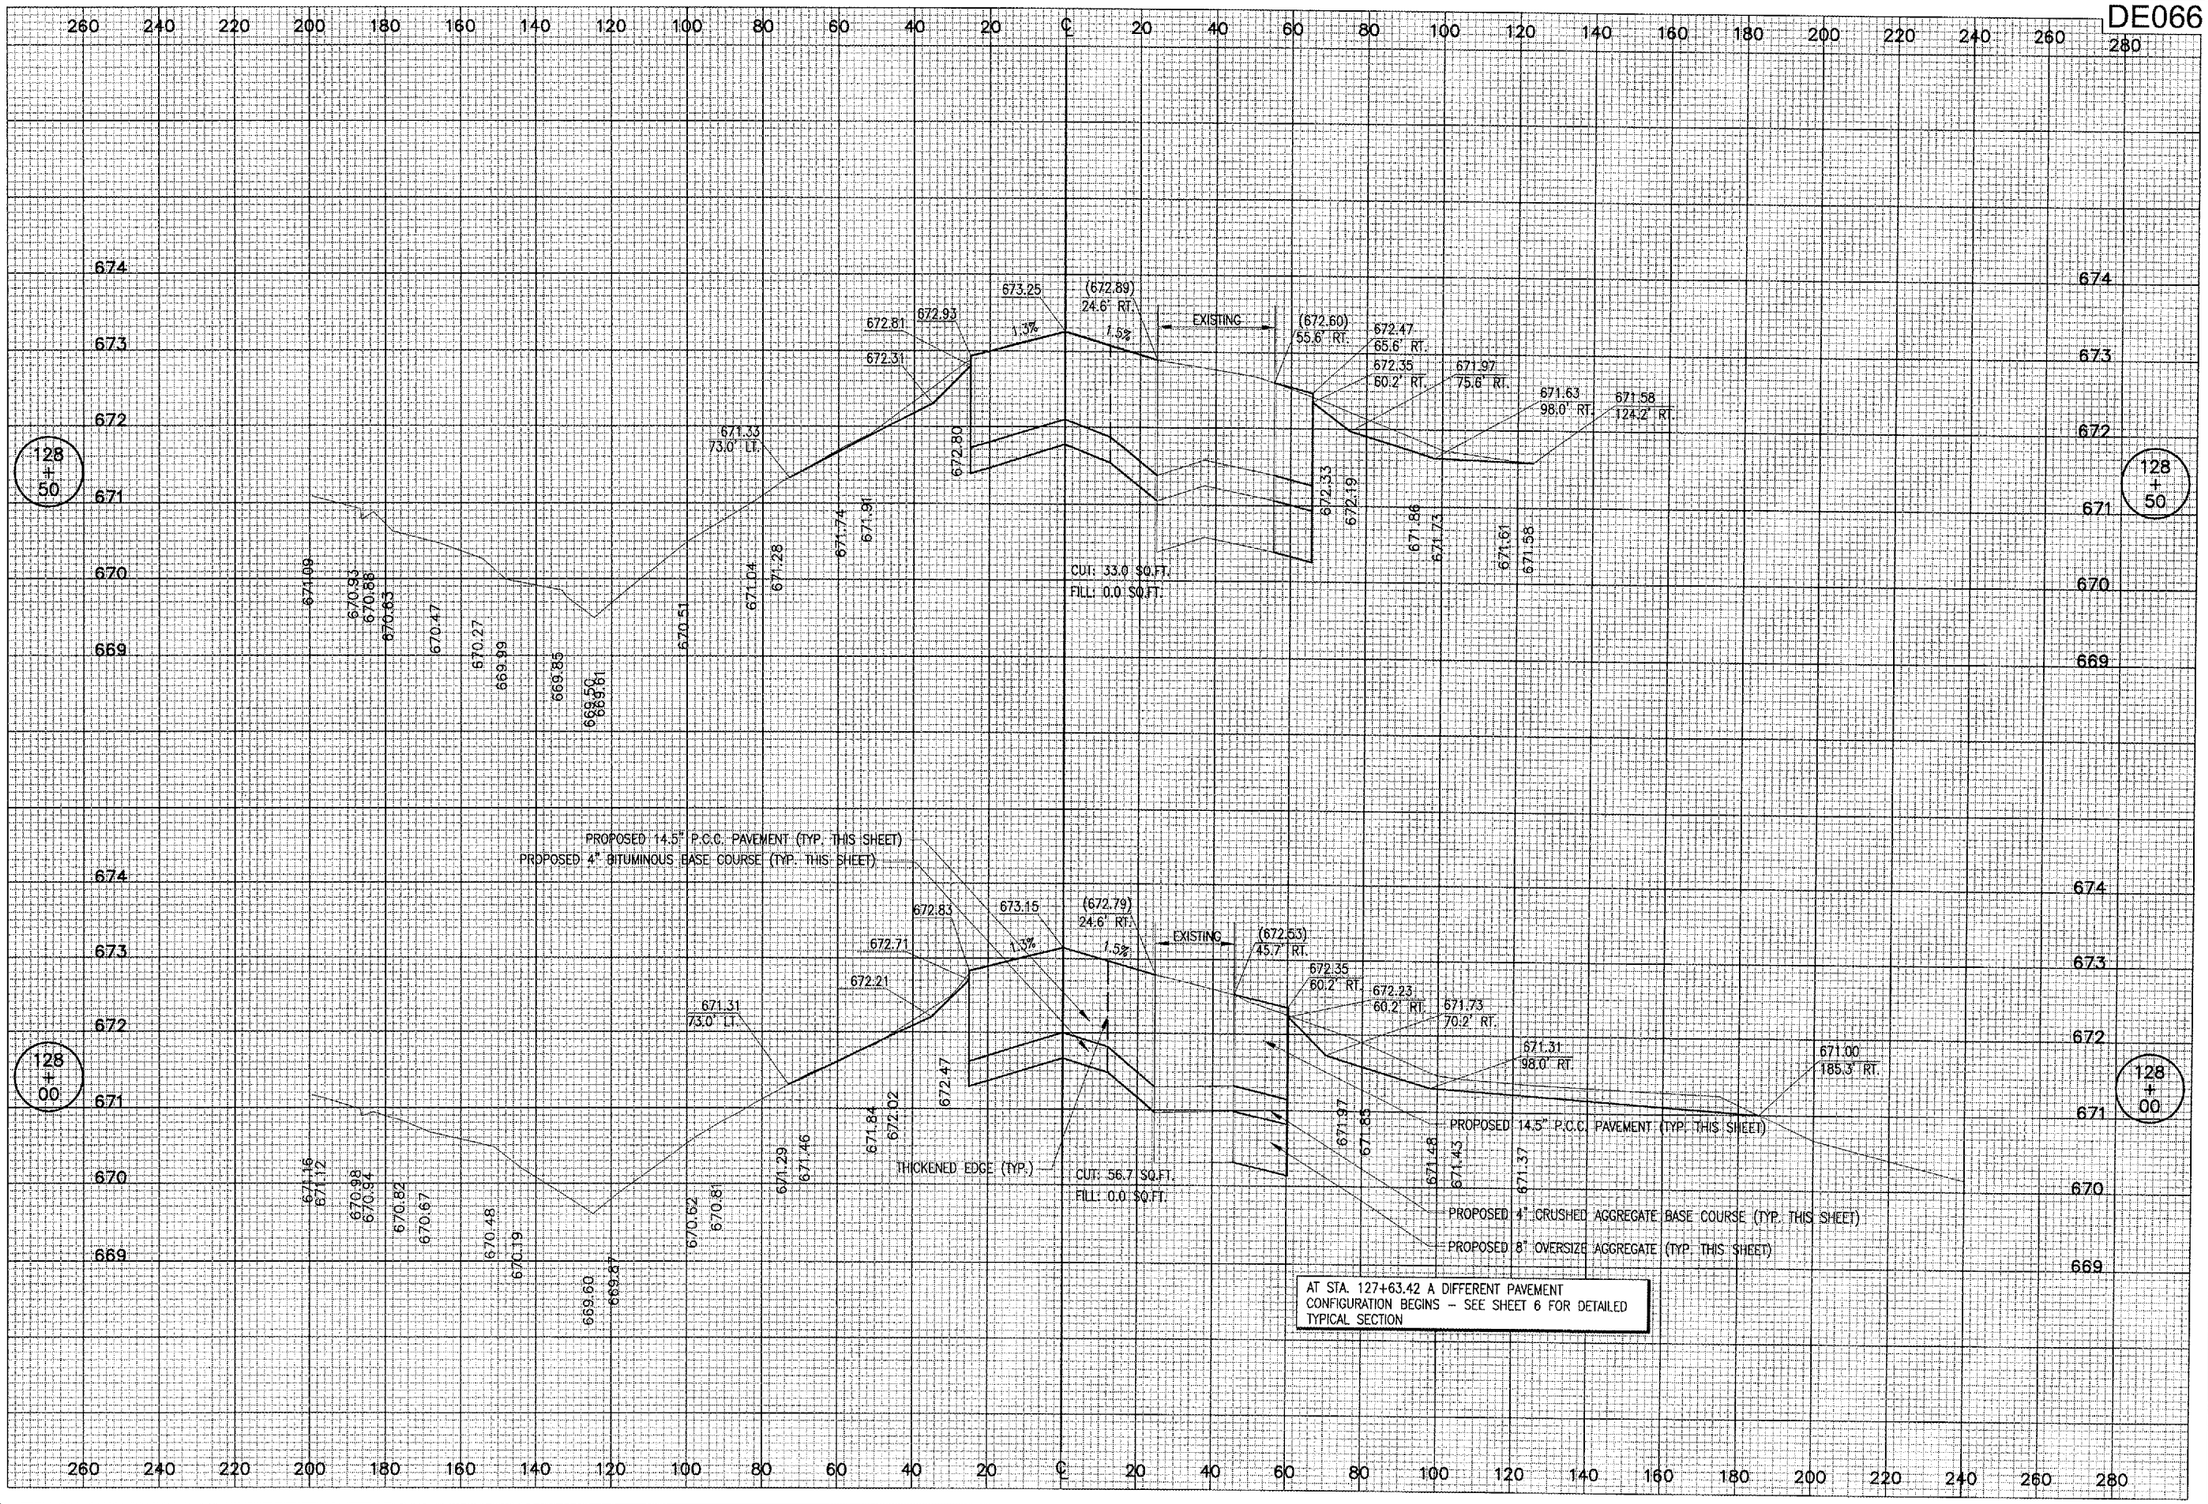

APR 27, 2006 11:16 PM RAW
L:\AIRPORTS\DECATUR\802-06TXY\AIRPORT\SHEETS\R-309-XS.DWG — Layout1

DECATUR AIRPORT
DECATUR, ILLINOIS

DATE	REVISION	BY

IL PROJ.: DEC-3588 A.I.P. PROJ.: 3-17-00

HSI Project No. 802-06TXYO 0800
Filename: R-309-XS.DWG
Scale:
Date: 02/17/06

LAYOUT	BKB	02/17/06
DRAWN	BKB	02/17/06
REVIEWED	WJM	03/31/06

HANSON

Hanson Professional Services Inc.
1525 South Sixth Street
Springfield, Illinois 62703-2886
Offices Nationwide

TAXIWAY "C" RECONSTRUCTION

PROPOSED CROSS-SECTIONS STA. 128+00 TO STA. 128+50

37