KE007

TIE DOWN REMOVAL NOTES

THE EXISTING TIE DOWNS LOCATED IN THE AREAS TO BE OVERLAID WILL BE REMOVED AND DISPOSED OF OFF THE AIRPORT SITE. TIE DOWN REMOVAL SHALL BE ACCOMPLISHED PRIOR TO THE COMPLETION OF ITEMS AR201660–BITUMINOUS CRACK REPAIR AND AR401910–REMOVE AND REPLACE BITUMINOUS PAVEMENT.

THE CONTRACTOR WILL SEPARATE THE TIE DOWNS TO BE REMOVED FROM THE SURROUNDING PAVEMENT PRIOR TO PULLING THE TIE DOWN OUT. REMOVAL OF THE TIE DOWN WILL NOT CAUSE ANY DISPLACEMENT OF THE SURROUNDING PAVEMENT. ANY DISPLACEMENT WILL BE CORRECTED BY THE CONTRACTOR TO THE SATISFACTION OF THE RESIDENT ENGINEER, AT THE CONTRACTOR'S EXPENSE.

THE CONTRACTOR WILL FILL THE HOLE WITH SAND AND BITUMINOUS, AS SHOWN.

THE REMOVAL AND DISPOSAL OF THE TIE DOWNS AND FILLING OF THE HOLES WITH SAND AND BITUMINOUS WILL BE PAID FOR UNDER ITEM:

·AR510900 "REMOVE TIE DOWN"_____ 24 EA.

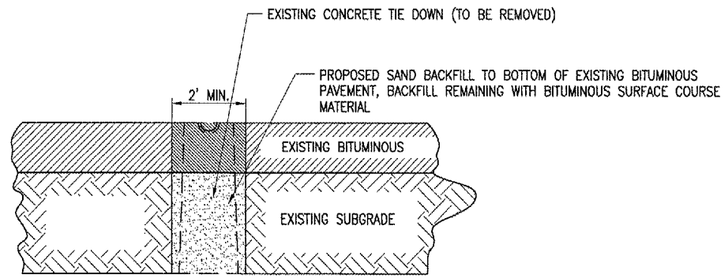

TIE DOWN REMOVAL DETAIL

LEGEND

- EXISTING PAVEMENT
- EXISTING BUILDINGS
- PROPOSED IMPROVEMENTS
- EXISTING MARKING
- EXISTING TIE DOWN (TO REMAIN)
- EXISTING TIE DOWN (TO BE REMOVED)

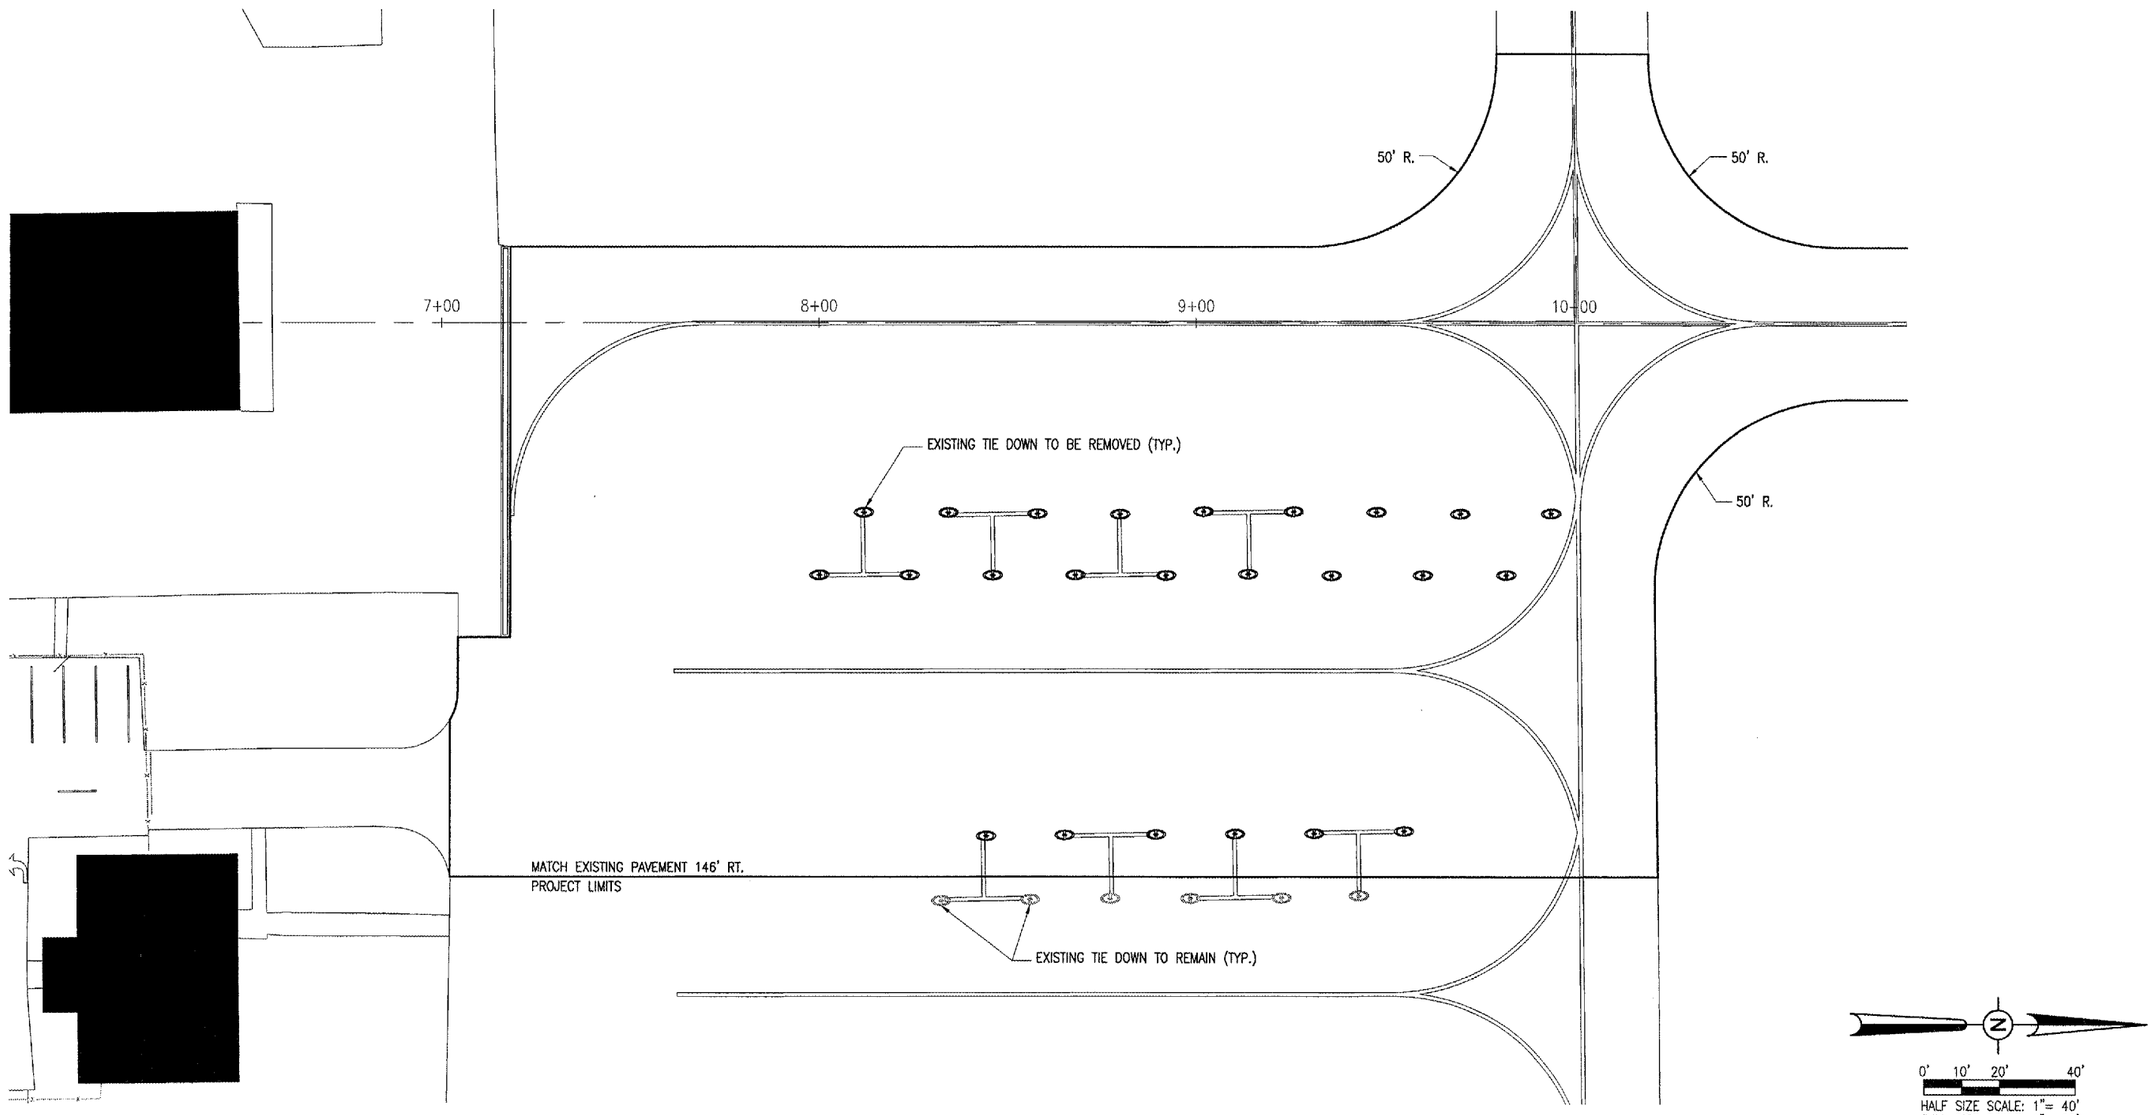

DATE	REVISION	BY

KEWANEE MUNICIPAL AIRPORT
KEWANEE, HENRY COUNTY, ILLINOIS

IL. PROJ.: EZI-3533 A.I.P. PROJ.: 3-17-0058-B10

HEI Project No. 810-061XYD 0800
Filename: R-151MRK.DWG
Scale: 1"=20'
Date: 08/31/05

LAYOUT	R.A.W.	08/31/05
DRAWN	B.A.K.	08/31/05
REVIEWED	C.A.H.	04/27/06

HANSON

Hanson Professional Services Inc.
3125 Dandy Trail, Suite 100
Indianapolis, Indiana 46214
Offices Nationwide

OVERLAY TAXIWAYS AND APRON

EXISTING TIE DOWN REMOVAL AND MARKING PLAN

I:\AIRPORTS\KEWANEE\810-061XYD\AIRPORT\SHEETS-SPLIT\R-151MRK.DWG - MRKG-RMVL