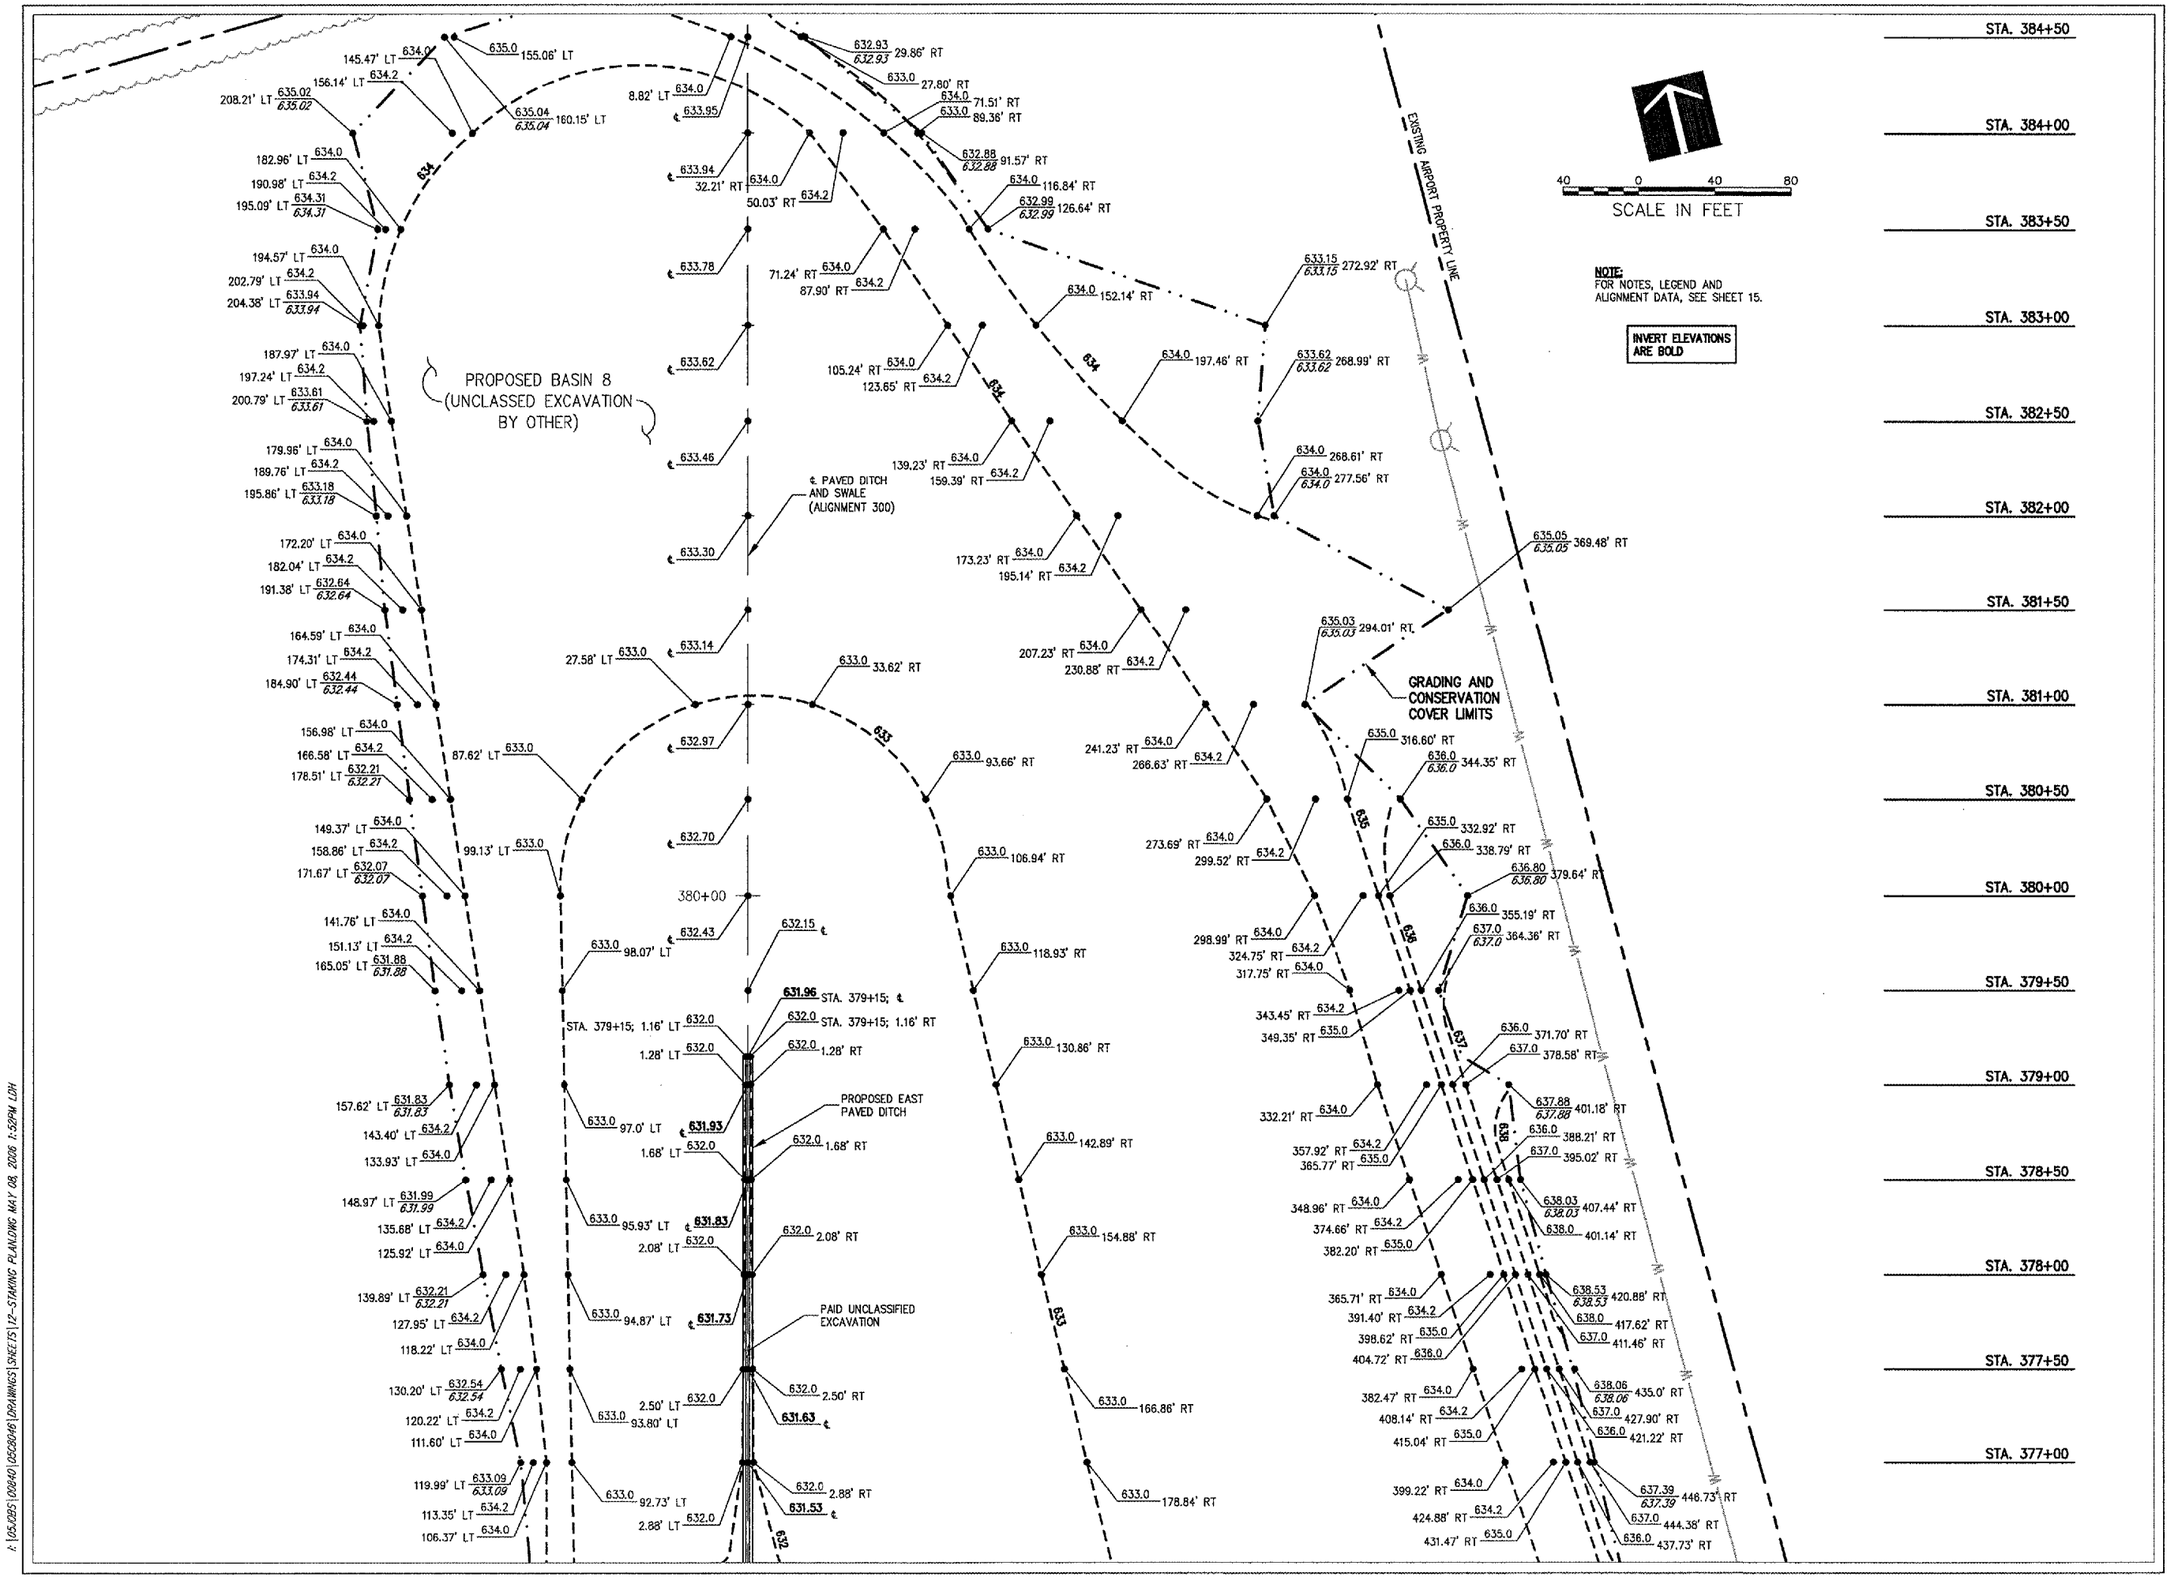

HANSON PROFESSIONAL SERVICES INC.

815 Commerce Drive, Suite 200
Oak Brook, Illinois 60523
Telephone: 630.990.3800
Fax: 630.990.3801

Chicago-Romeoville Airport

JOLIET REGIONAL PORT DISTRICT

1 Hangar Road
Romeoville, Illinois 60446
Telephone: 815.838.9497
Fax: 815.838.9524

CONSTRUCT RUNWAY 2-20
DRAINAGE CULVERTS AND
IMPROVEMENTS

AIP PROJECT NO. 3-17-0140-B40
IDA PROJECT NO. LOT-3596

No.	Drawing Issue Description	Date	By

Date

MAY 5, 2006

Sheet Title

STAKING PLAN
ALIGNMENT 400
STA 378+00 TO STA 385+00

840-05C8046	Project Number	
LDH	Layout By	12/30/05 Date
LDH	Designed By	12/30/05 Date
CRC	Reviewed By	05/05/06 Date
LDH	Drawn By	---- ----

Sheet No. 12

LE037

I:\DGDBS\00940\05C8046\DRAWINGS\SHEETS\12-STAKING PLAN.DWG MAY 08, 2006 1:52PM LDH