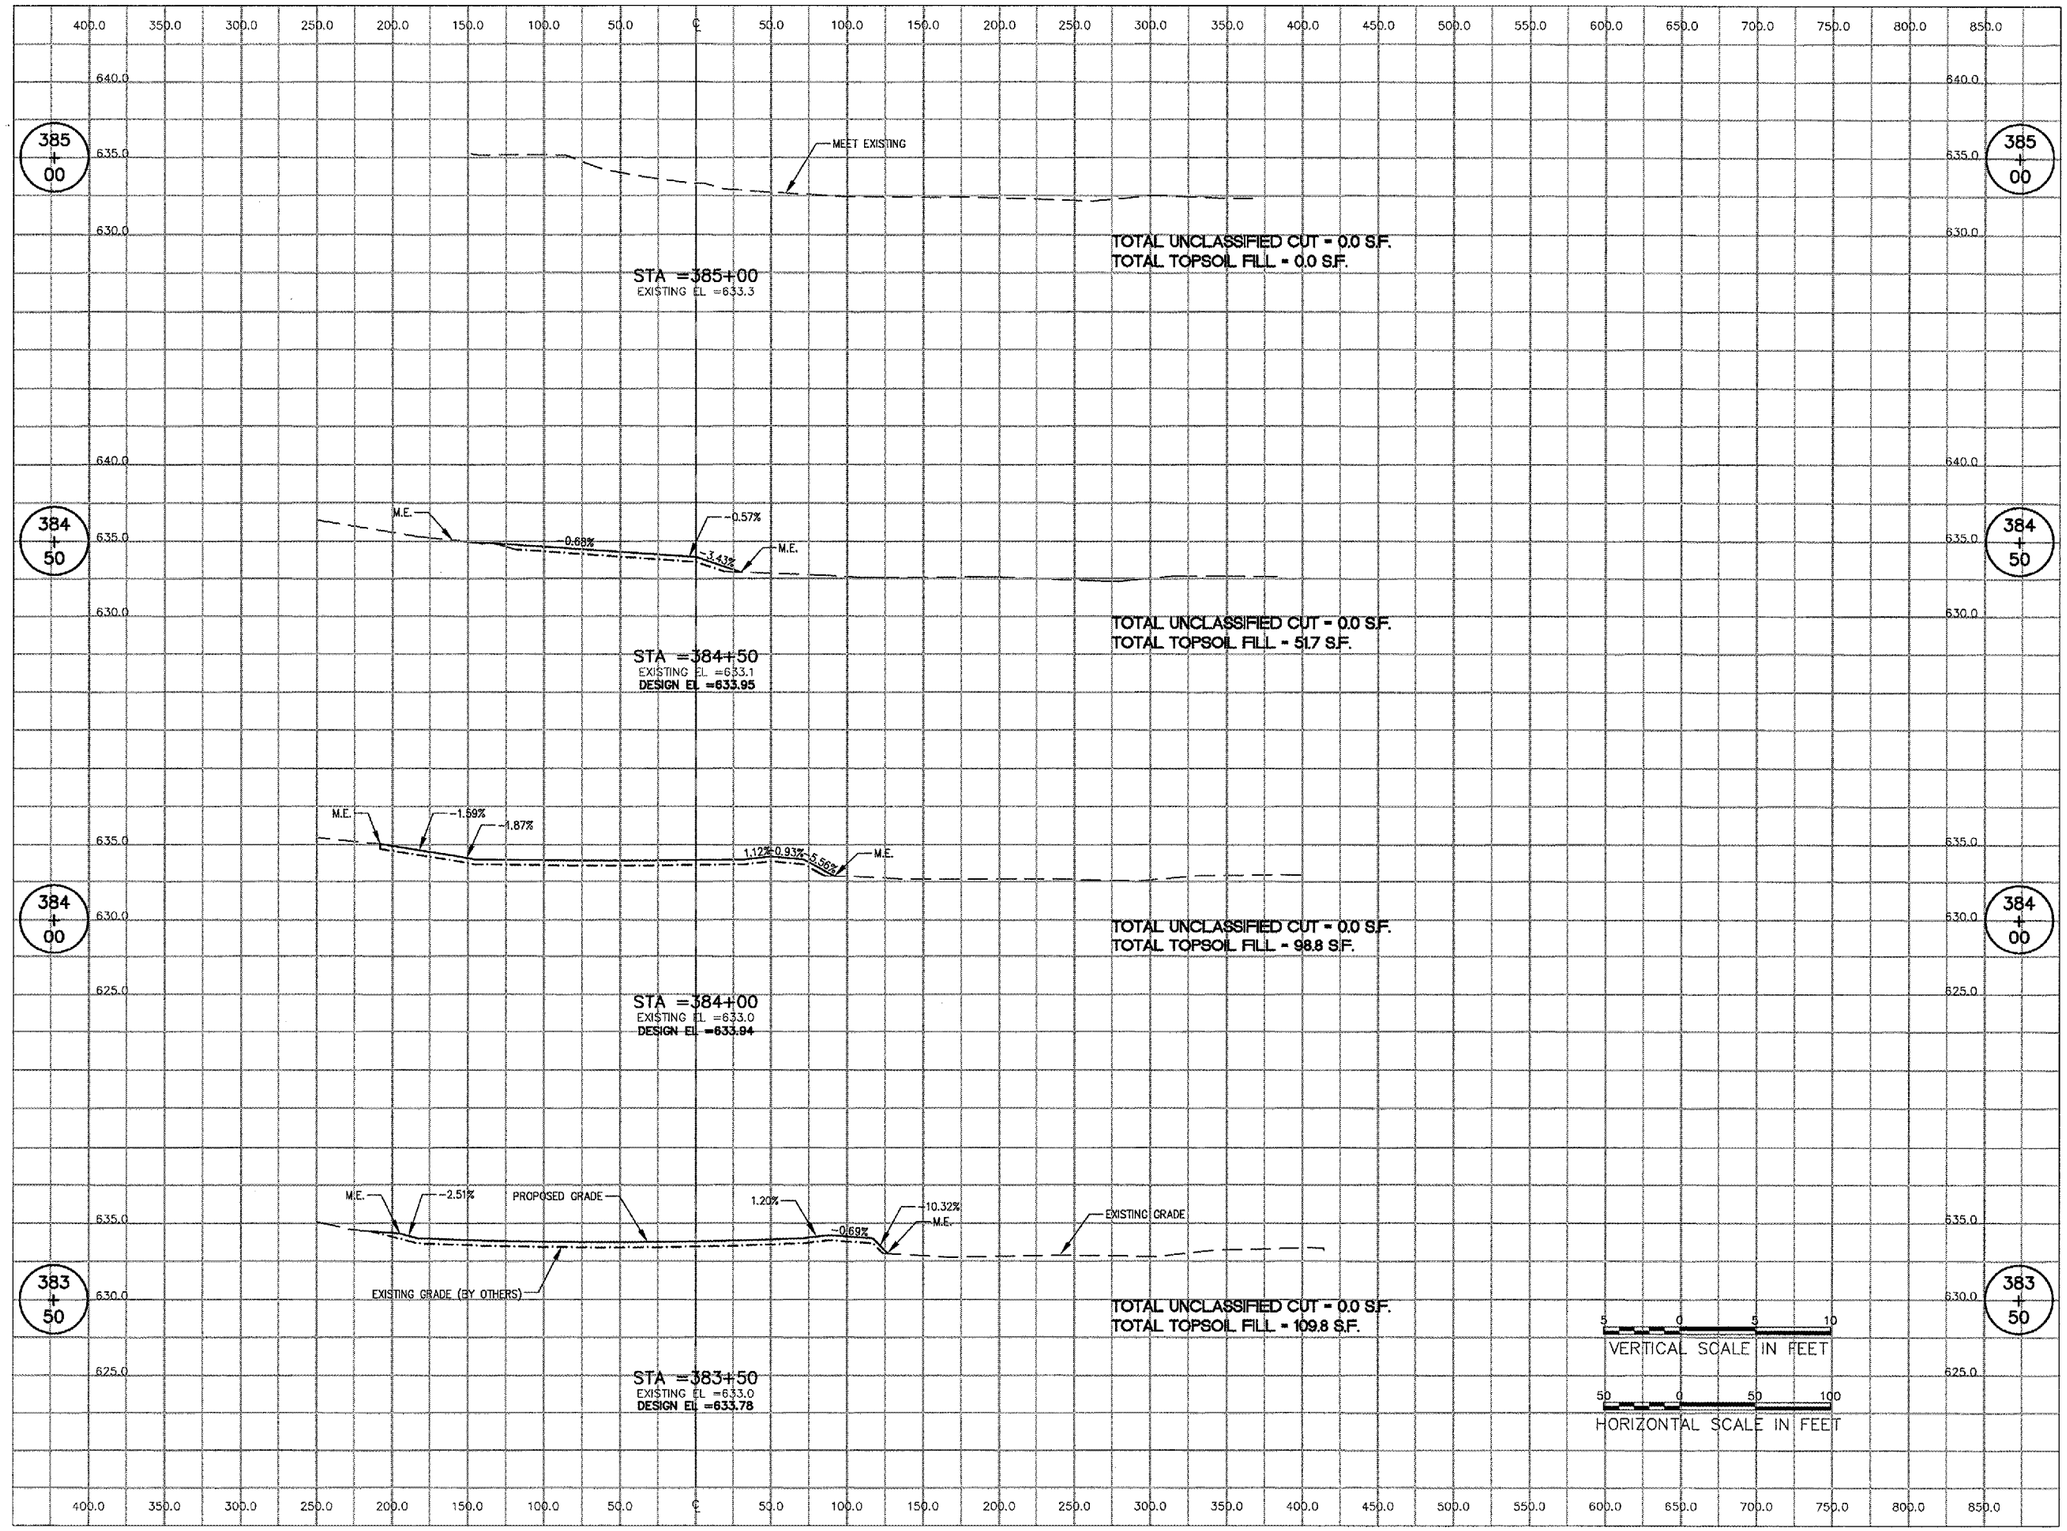

LE037

HANSON

HANSON PROFESSIONAL SERVICES INC.

815 Commerce Drive, Suite 200
Oak Brook, Illinois 60523
Telephone: 630.990.3800
Fax: 630.990.3801

Chicago-Romeoville Airport

JOLIET REGIONAL PORT DISTRICT

1 Hangar Road
Romeoville, Illinois 60446
Telephone: 815.838.9497
Fax: 815.838.9524

CONSTRUCT RUNWAY 2-20
DRAINAGE CULVERTS AND
IMPROVEMENTS

AIP PROJECT NO. 3-17-0140-B40
IDA PROJECT NO. LOT-3596

No.	Drawing Issue Description	Date	By

Date

MAY 5, 2006

Sheet Title

**CROSS SECTIONS
ALIGNMENT 300
STA 383+50 TO
STA 385+00**

840--05C8046
Project Number

LDH	01/13/06
Layout By	Date
SJM/LDH	01/13/06
Designed By	Date
CRC	05/05/06
Reviewed By	Date
SJM	LDH
Drawn By	

28
Sheet No.

I:\05JOBS\0840\05C8046\DRAWINGS\SHEETS\28-CROSS SECTIONS ALIGN 300.DWG MAY 08, 2006 1:54PM LDH