


WESTBOUND
STA. 522+89 TO STA. 528+75

EASTBOUND
STA. 402+92 TO STA. 406+00
STA. 492+66 TO STA. 500+96

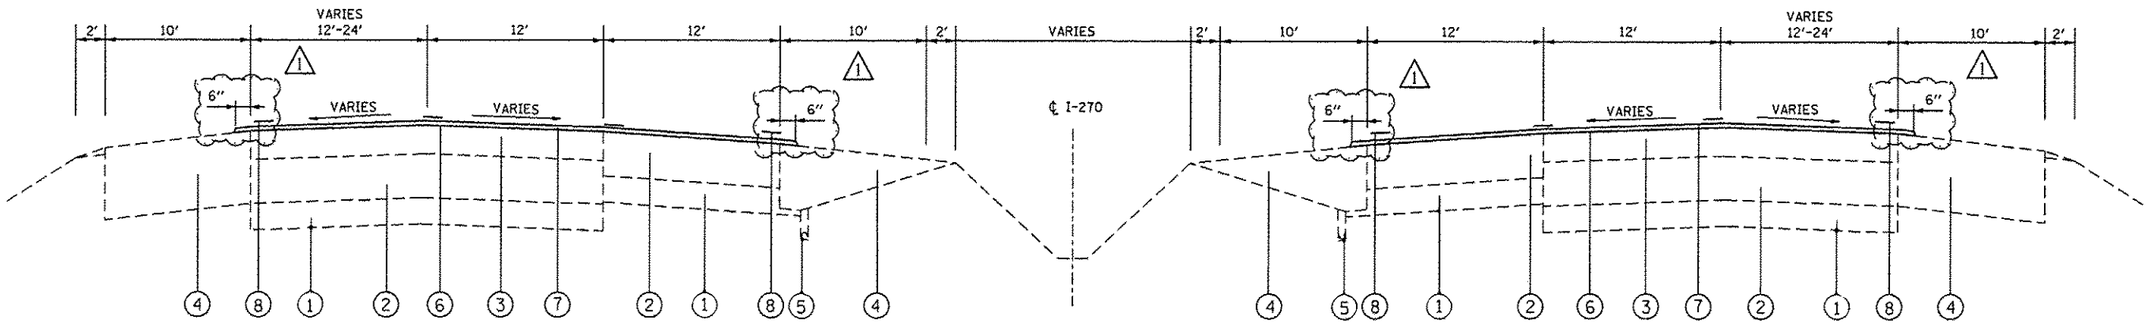


WESTBOUND
STA. 415+60 TO STA. 424+10
STA. 528+75 TO STA. 544+75

EASTBOUND
STA. 406+00 TO STA. 433+16
STA. 500+96 TO STA. 510+96
STA. 533+84 TO STA. 553+95

LEGEND

① EXISTING SUB-BASE GRANULAR MATERIAL
② EXISTING PCC PAVEMENT, 10″
③ EXISTING HOT-MIX ASPHALT OVERLAY
④ EXISTING HOT-MIX ASPHALT SHOULDER
⑤ EXISTING UNDERDRAIN
⑥ PROPOSED BITUMINOUS MATERIALS (TACK COAT)
⑦ PROPOSED MICRO-SURFACING, 2-PASSES, MIX "E"
⑧ PROPOSED MODIFIED URETHANE PAVEMENT MARKING

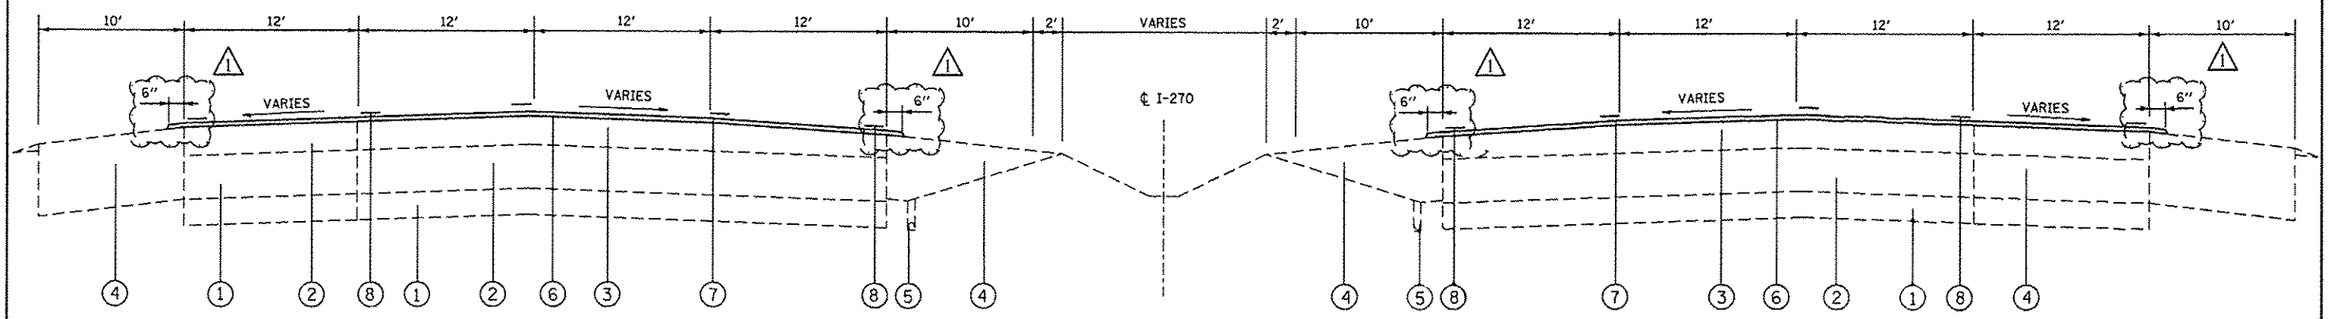⚠1 REVISED 6-6-17

| | | | |
|---|---|---|---|
| FILE NAME = pw:\\IL084EBIDINTEG.illinois.gov:PWIDOT\Documents\IDOT Offices\District 8\Projects\D876K23\CSBAMPData\CADsheets\D876K23-sht-typicals.dgn Default | USER NAME = challendeske | DESIGNED - | REVISED - |
| | | DRAWN - | REVISED - |
| | PLOT SCALE = 100.0000 ' / in. | CHECKED - | REVISED - |
| | PLOT DATE = 6/5/2017 | DATE - | REVISED - |

**STATE OF ILLINOIS**
**DEPARTMENT OF TRANSPORTATION**

**TYPICAL SECTIONS**

SCALE: N/A | SHEET | OF | SHEETS | STA. | TO STA.

| F.A.I. RTE. | SECTION | COUNTY | TOTAL SHEETS | SHEET NO. |
|---|---|---|---|---|
| 270 | 60-(4,5)-1RS-5 | MADISON | 18 | 6 |
| | | CONTRACT NO. 76K23 | | |
| | ILLINOIS FED. AID PROJECT | | | |