F.A.U. RTE.	SECTION	COUNTY	TOTAL SHEETS	SHEET NO.
3545	54-WRS-7	DuPAGE	235	67
STA. 14+00	TO STA. 24+00			
FED. ROAD DIST. NO.	ILLINOIS	FED. AID PROJECT		
CONTRACT NO. 62291				

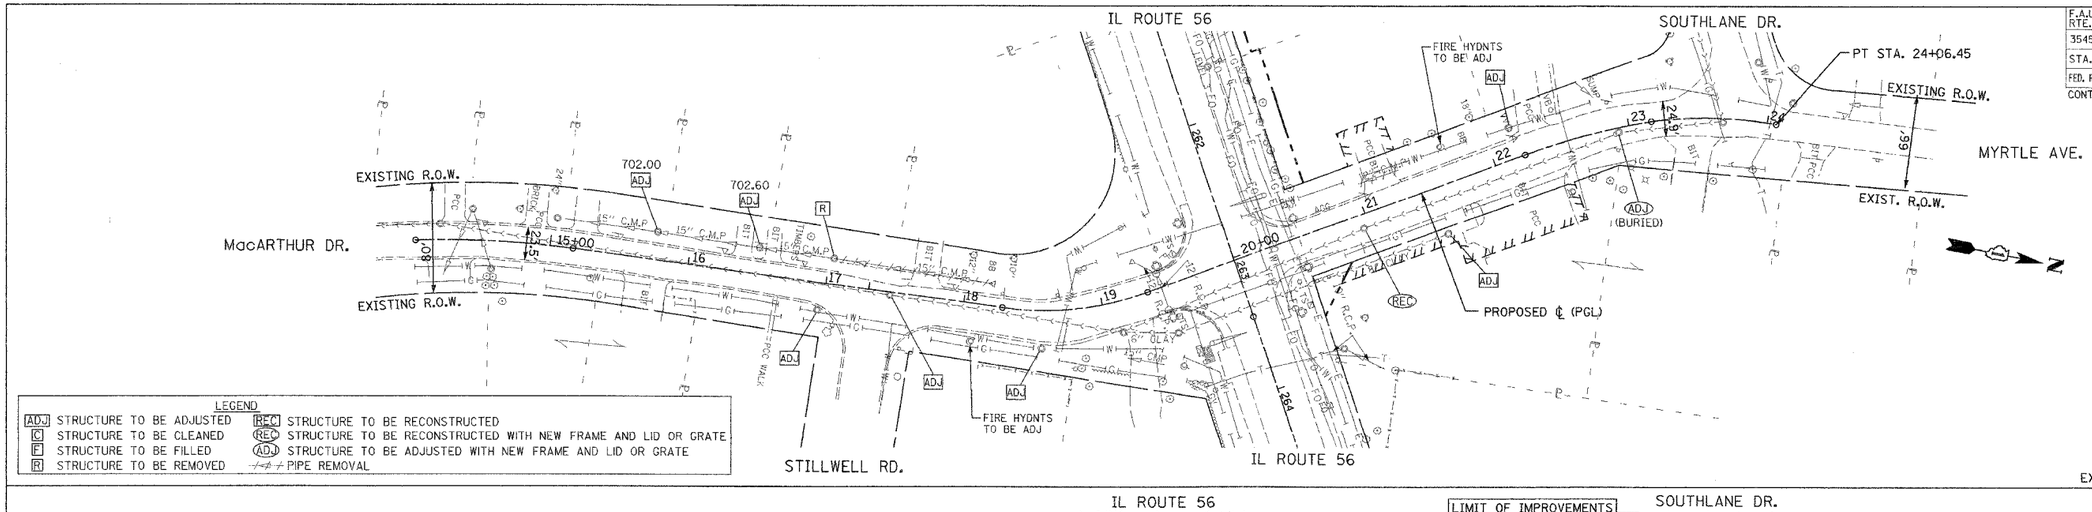

EXISTING MacARTHUR DR./MYRTLE AVE.

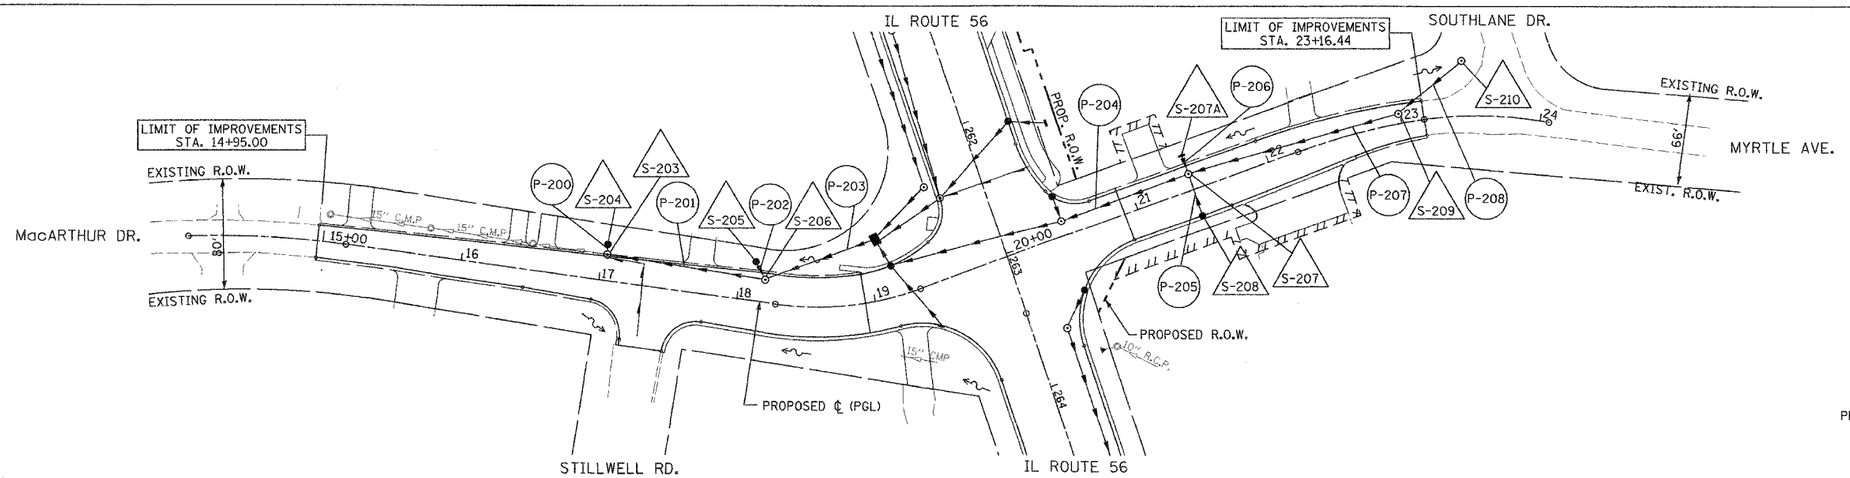

PROPOSED MacARTHUR DR./MYRTLE AVE.

HORIZ. (1"=50') 0 50' 100'

VERT. (1"=5') 0 5' 10'

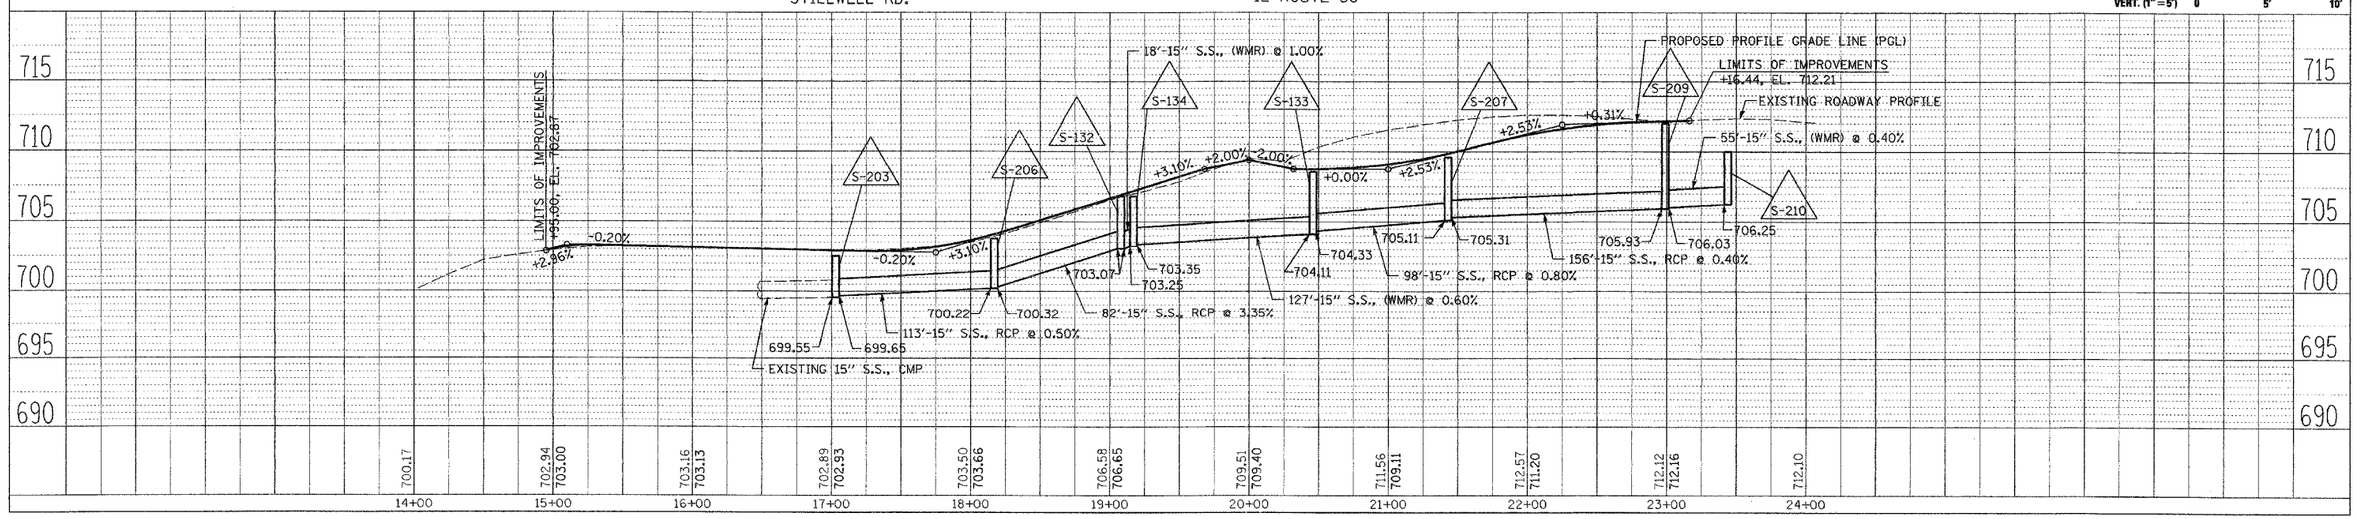

DRAINAGE AND UTILITIES MacARTHUR DRIVE/MYRTLE AVENUE