F.A.U. RTE.	SECTION	COUNTY	TOTAL SHEETS	SHEET NO.
3545	54-WRS-7	DuPAGE	235	177

STA. 247+00 TO STA. 247+50

FED. ROAD DIST. NO. | ILLINOIS | FED. AID PROJECT

CONTRACT NO. 62291

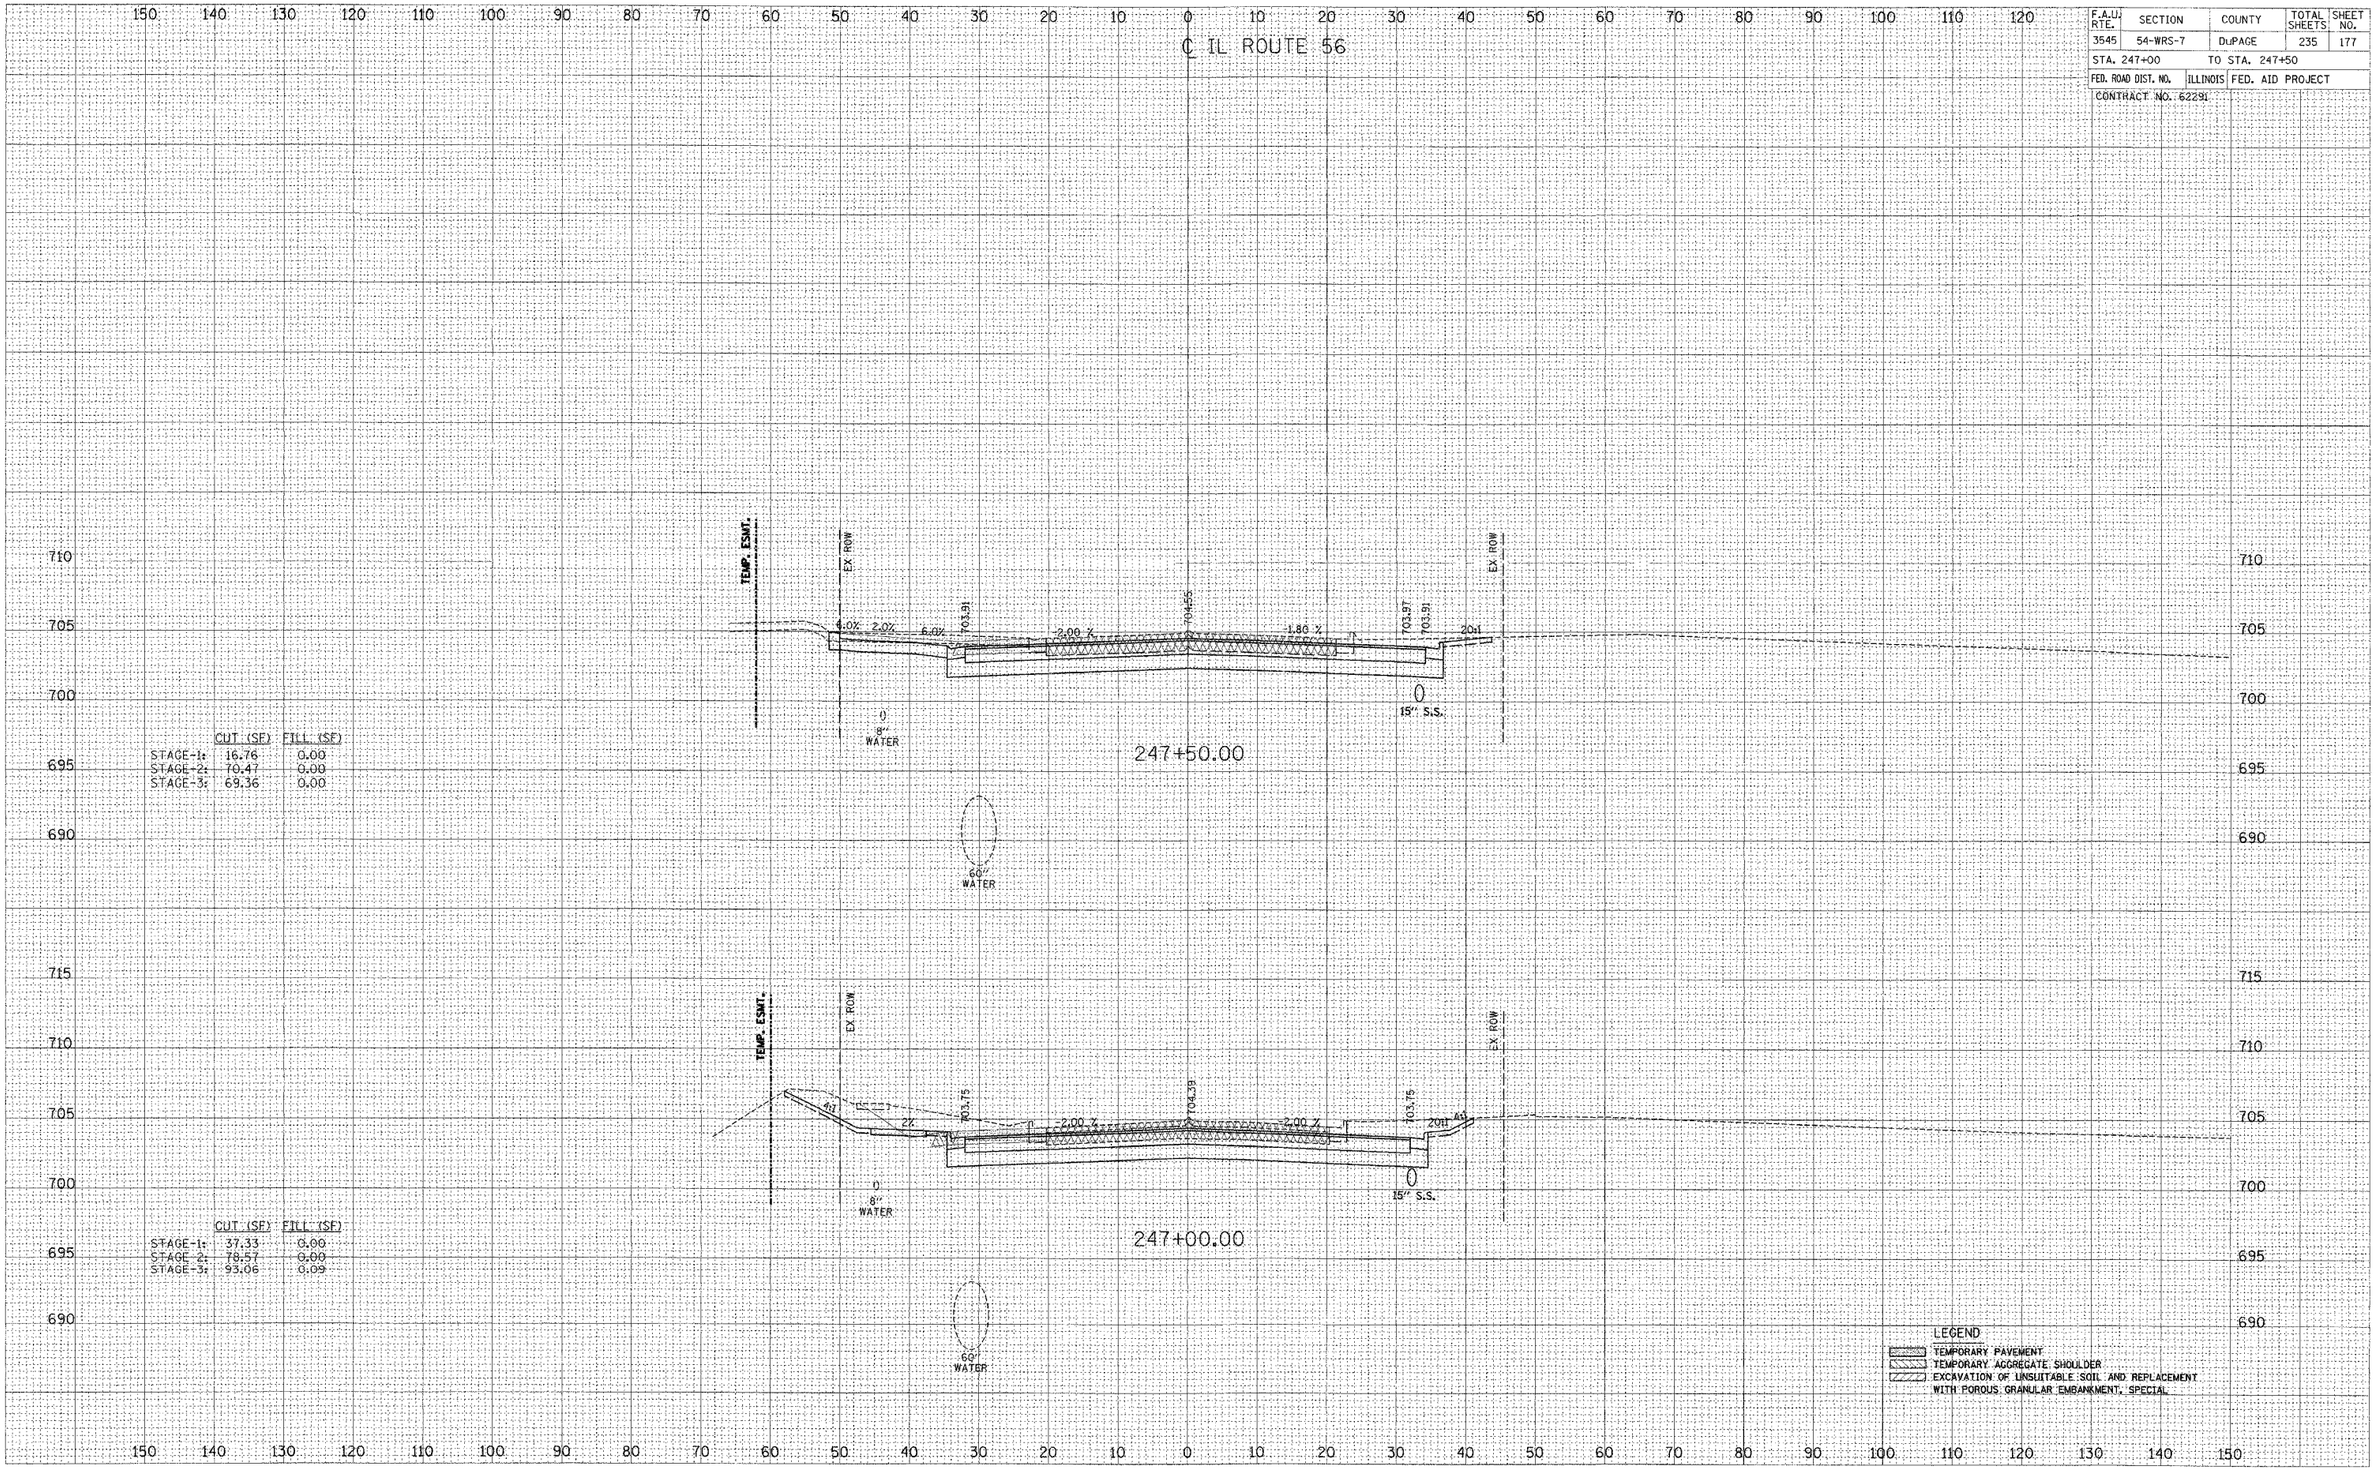

	CUT (SF)	FILL (SF)
STAGE-1:	16.76	0.00
STAGE-2:	70.47	0.00
STAGE-3:	69.36	0.00

	CUT (SF)	FILL (SF)
STAGE-1:	37.33	0.00
STAGE-2:	78.57	0.00
STAGE-3:	93.06	0.09

LEGEND

- TEMPORARY PAVEMENT
- TEMPORARY AGGREGATE SHOULDER
- EXCAVATION OF UNSUITABLE SOIL AND REPLACEMENT WITH POROUS GRANULAR EMBANKMENT, SPECIAL

FINAL SURVEY | NOTE BOOK | NO. | SURVEYED | PLOTTED | TEMPLATE | AREAS | AREAS CHECKED | BY | DATE

ORIGINAL SURVEY | NOTE BOOK | NO. | SURVEYED | PLOTTED | TEMPLATE | AREAS | AREAS CHECKED | BY | DATE