F.A.U. RTE.	SECTION	COUNTY	TOTAL SHEETS	SHEET NO.
1487	66R	DUPAGE	4/2	68
STA. 23+00.00		TO STA. 144+00.00		
FED. ROAD DIST. NO.	ILLINOIS	FED. AID PROJECT		

CONTRACT NO. 62376

PLAN
SURVEYED
PLOTTED
CHANGES CHECKED
R/W, NOTED
STRUCTURE NOTATNS CHKD
NOTE BOOK
NO. _____
BY
DATE

PROFILE
SURVEYED
PLOTTED
CHANGES CHECKED
R/W, NOTED
STRUCTURE NOTATNS CHKD
NOTE BOOK
NO. _____
BY
DATE

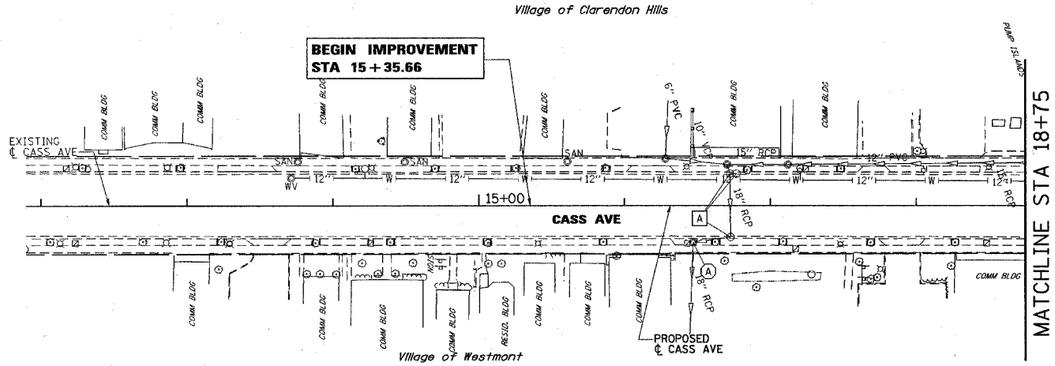

EXISTING CONDITION

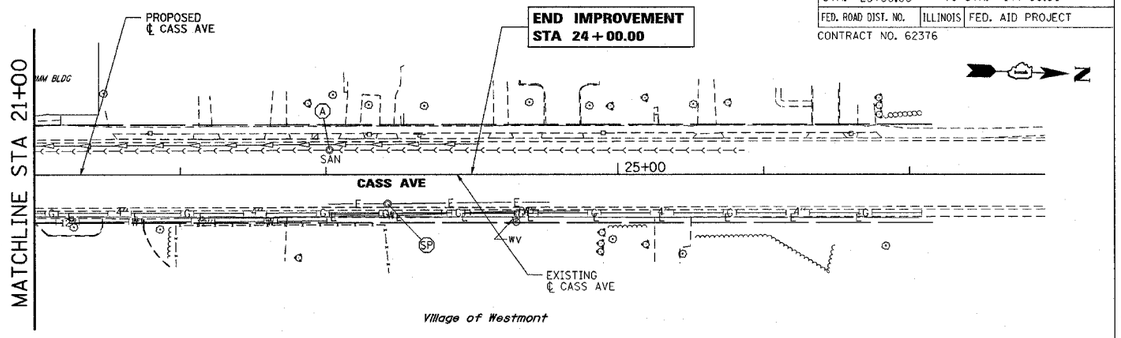

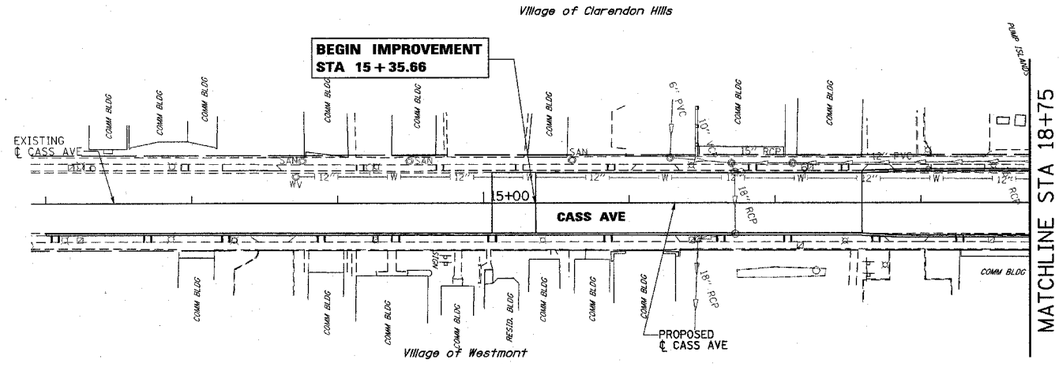

PROPOSED CONDITION

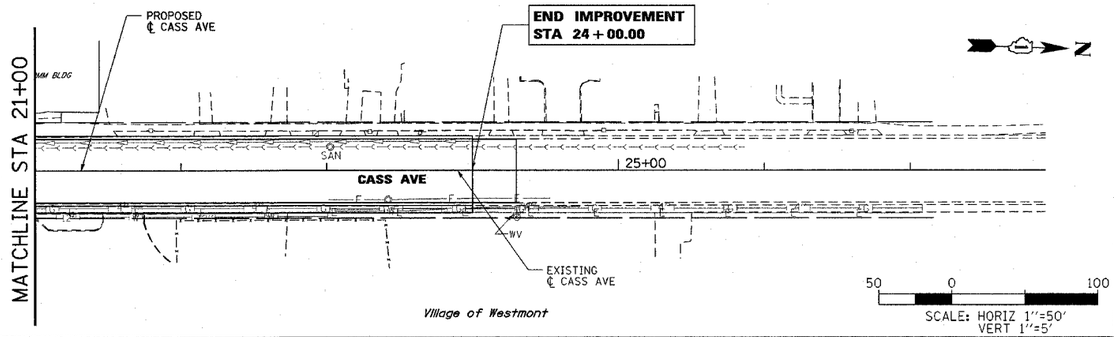

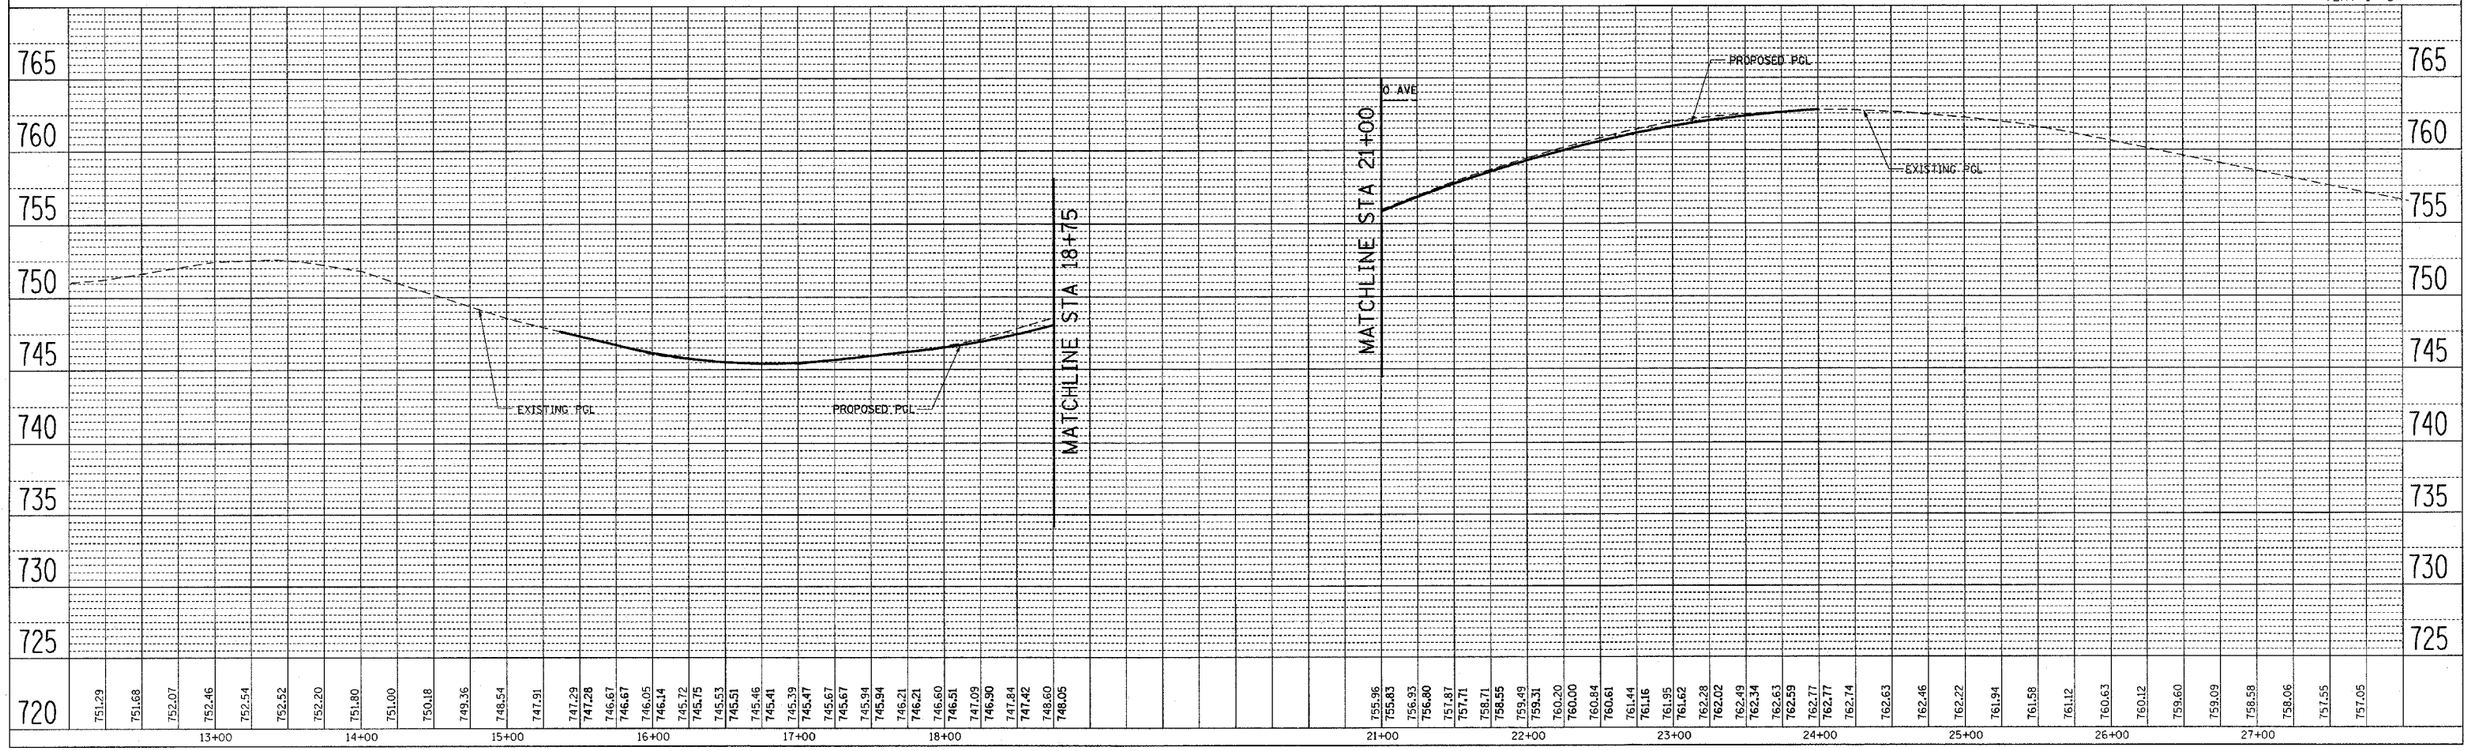

D:\16524\SHT\524DRN_12.DGN
12-JAN-2005

eet: 12
gle: 1.7998
gn: PRIMPLE