F.A.U. RTE.	SECTION	COUNTY	TOTAL SHEETS	SHEET NO.
1487	66R	DuPAGE	4/2	69
STA. 23+00.00		TO STA. 144+00.00		
FED. ROAD DIST. NO.	ILLINOIS	FED. AID PROJECT		

CONTRACT NO. 62376

PLAN — SURVEYED / DRAWN / ALIGNMENT CHECKED / GRADES CHECKED / ALL ITEMS CHECKED / CADD FILE NAME / NOTE BOOK / NO. / BY / DATE

PROFILE — SURVEYED / DRAWN / GRADES CHECKED / ALL ITEMS CHECKED / NOTE BOOK / NO. / STRUCTURE NO. TO BE ASSIGNED BY REGION 1 / BY / DATE

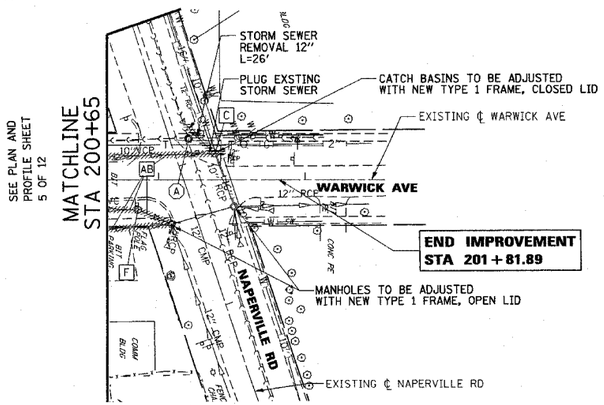

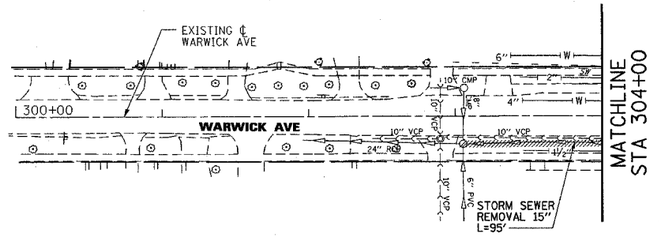

EXISTING CONDITION

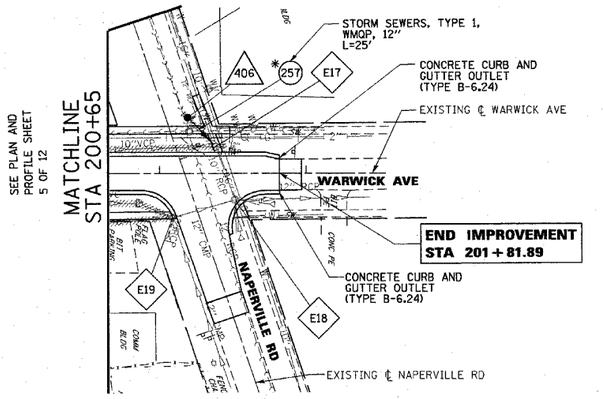

LEGEND:

WMQP - WATER MAIN QUALITY PIPE

*CONNECT EXISTING STORM SEWER TO PROPOSED STORM SEWER

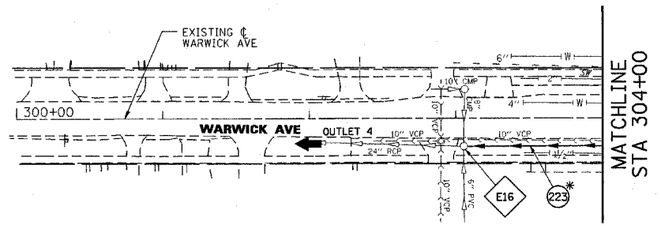

PROPOSED CONDITION

50 0 100

SCALE: HORIZ 1"=50'
VERT 1"=5'

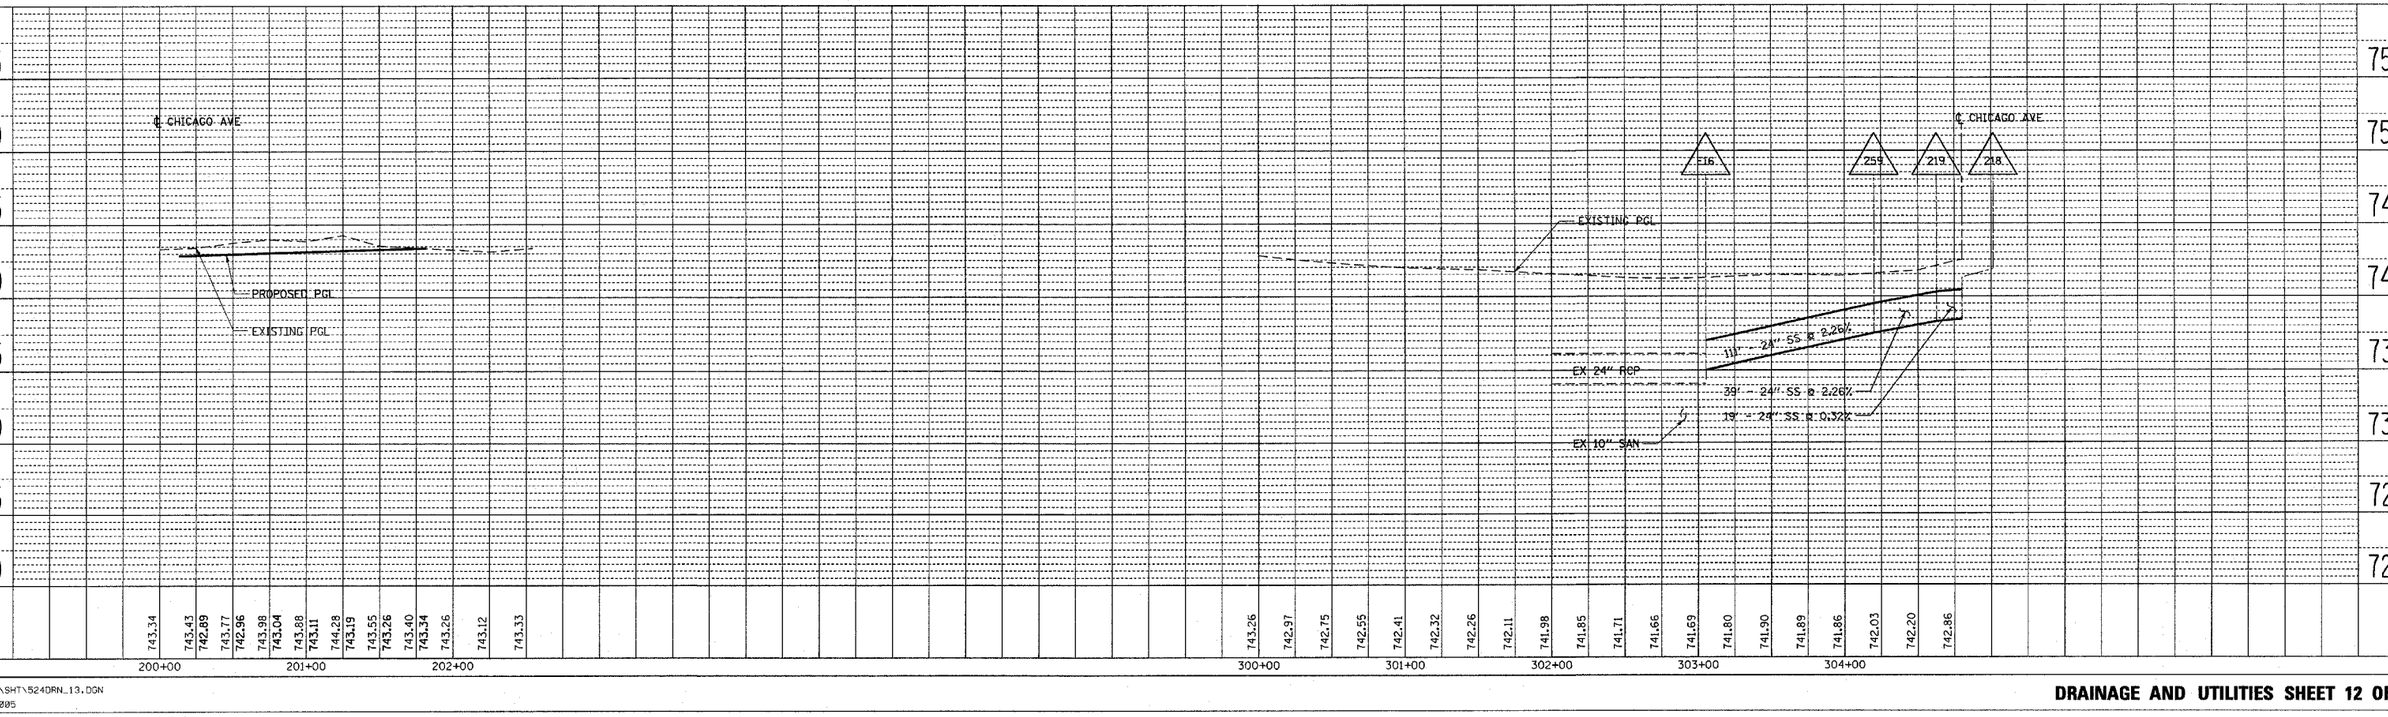

Q:\16524\SHT\524DRN_13.DGN
12-JAN-2005

DRAINAGE AND UTILITIES SHEET 12 OF 12

eft 5
er 19.1127