F.A.U. RTE.	SECTION	COUNTY	TOTAL SHEETS	SHEET NO.
1487	66R	DuPAGE	412	78
STA. 23+00.00		TO STA. 144+00.00		
FED. ROAD DIST. NO.	ILLINOIS	FED. AID PROJECT		

CONTRACT NO. 62376

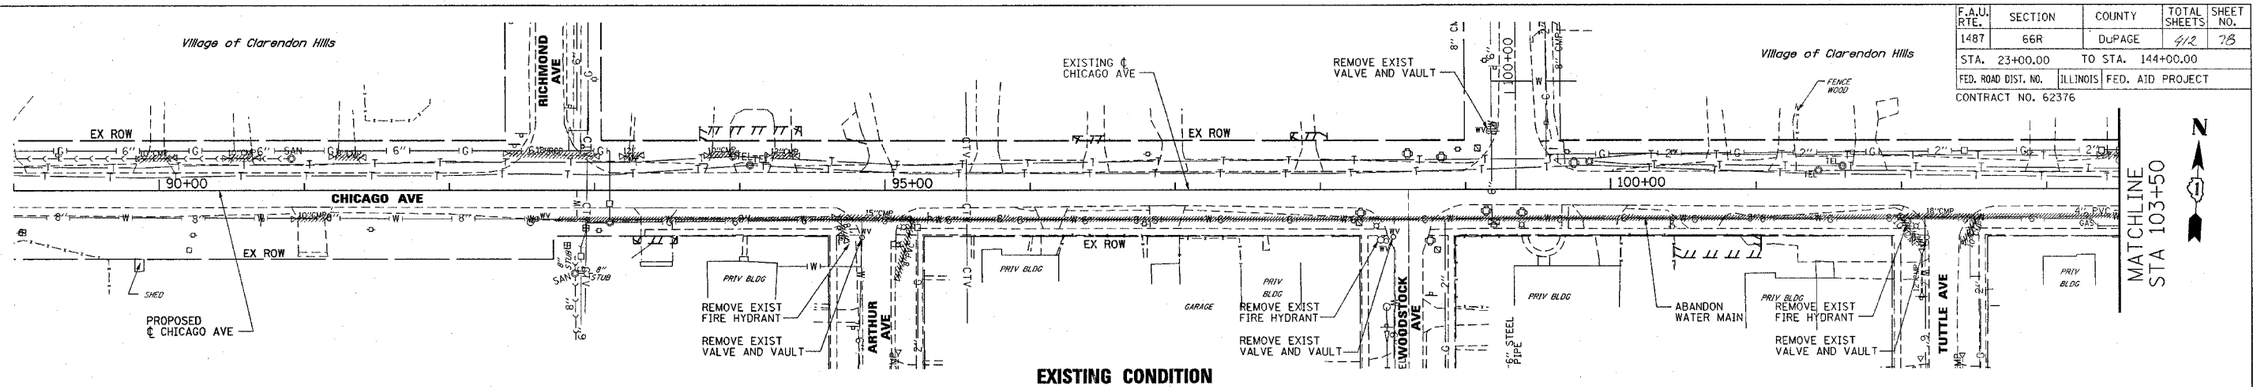

EXISTING CONDITION

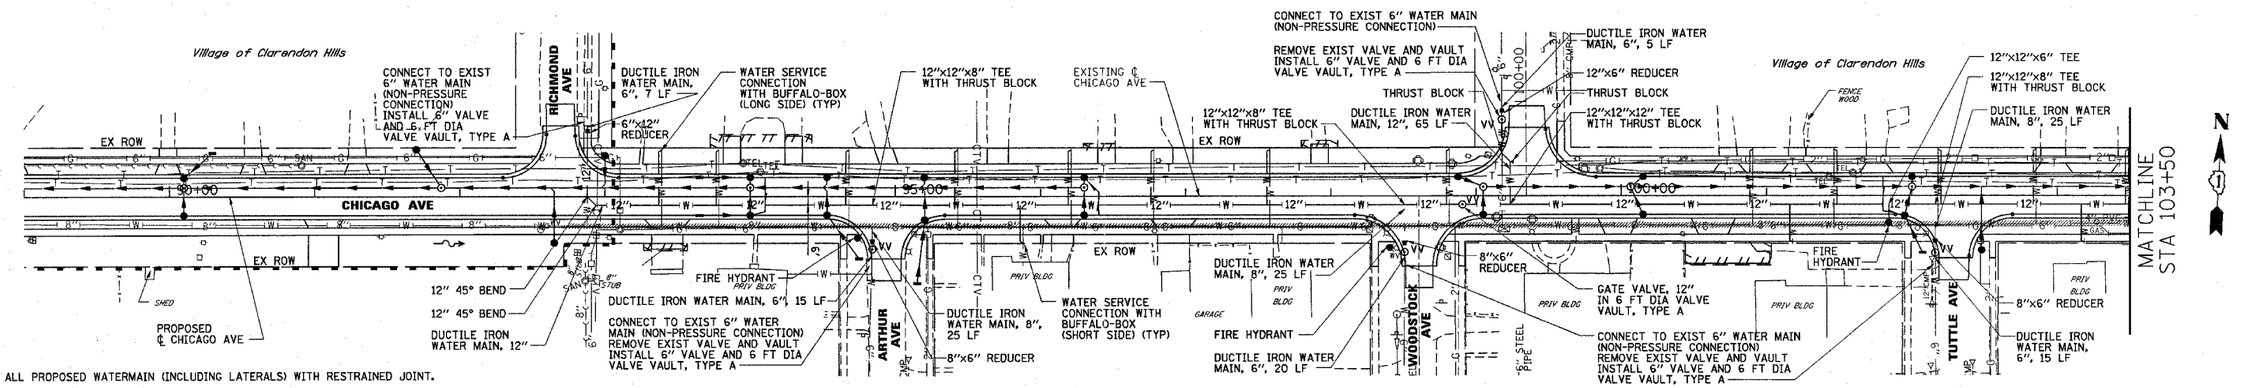

PROPOSED CONDITION

SCALE: HORIZ 1"=50' VERT 1"=5'

NOTES:

1. INSTALL ALL PROPOSED WATERMAIN (INCLUDING LATERALS) WITH RESTRAINED JOINT.
2. INSTALL THRUST BLOCKS AT ALL LATERAL PIPES VERTICAL BENDS.
3. ALL WATER SERVICE CONNECTIONS (LONG SIDE) SHALL BE AUGER. NO OPEN CUT SHALL BE ALLOWED.

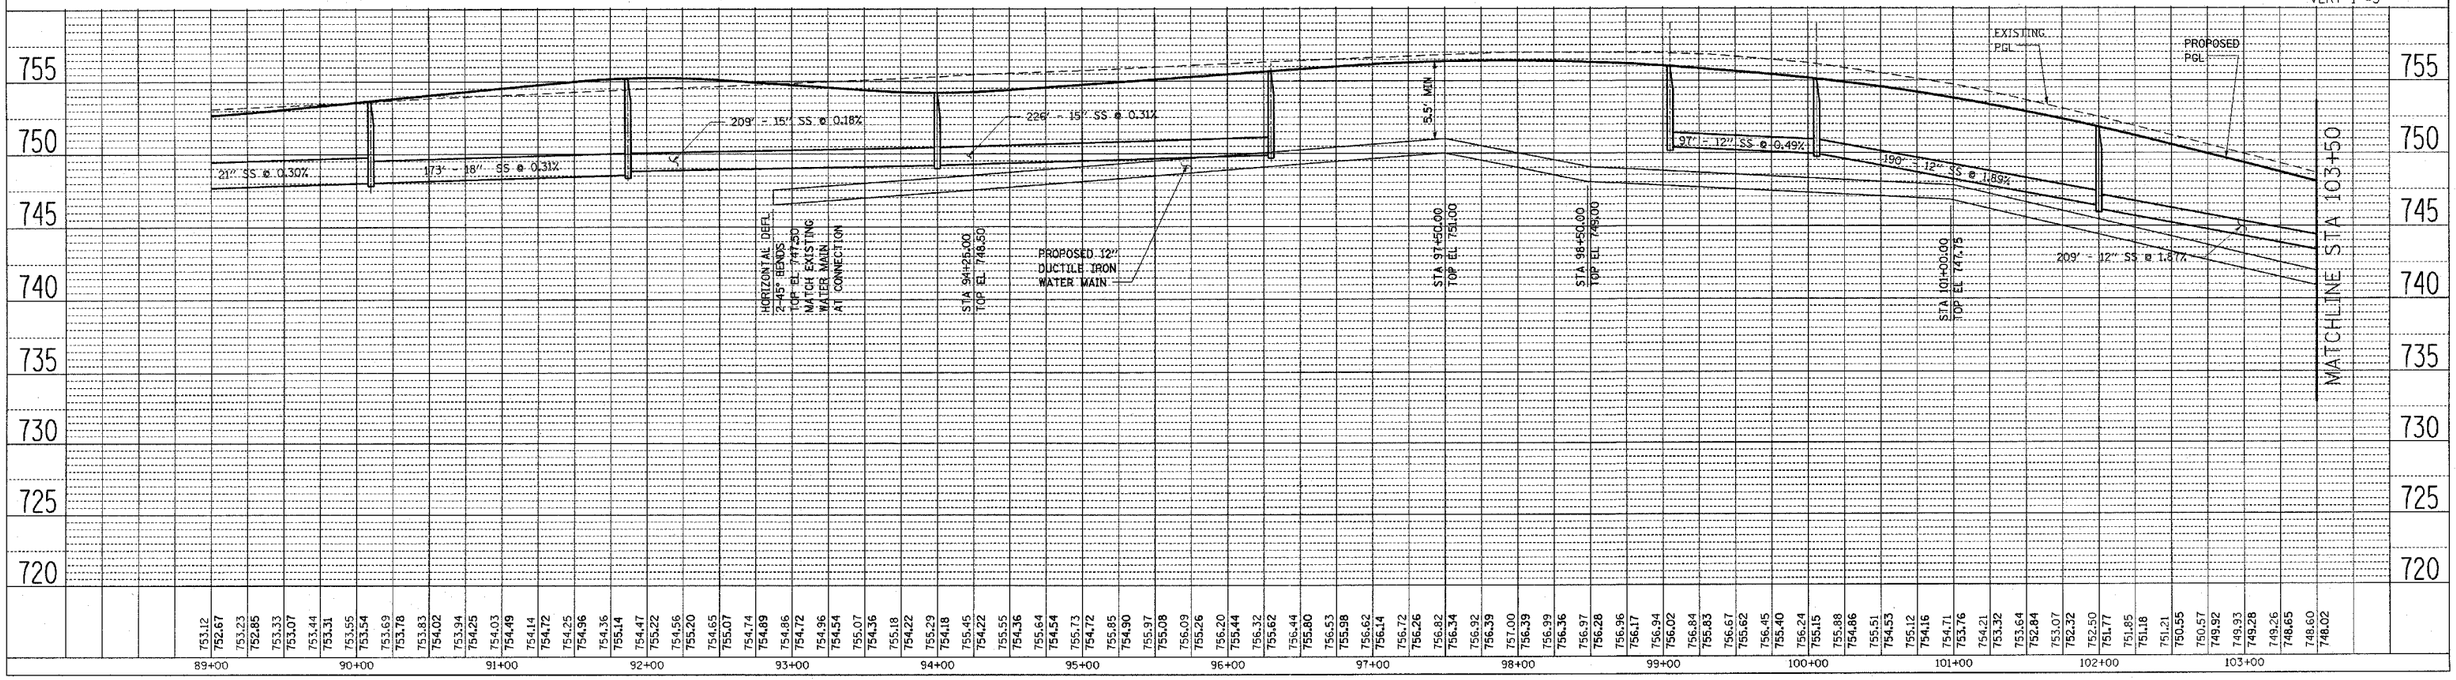

PLAN: SURVEYED / PLOTTED / ALIGNMENT CHECKED / RT. OF WAY CHECKED / CADD FILE NAME / NOTE BOOK NO. / BY / DATE

PROFILE: SURVEYED / PLOTTED / GRADES CHECKED / B.M. NOTED / STRUCTURE NOTATNS CHKD / NOTE BOOK NO. / BY / DATE

Q:\16524\SHT\524WM01.DGN
14-JAN-2005

WATERMAIN AND UTILITIES SHEET 1 OF 3

heet: 7
ngle: 1.7998
lgn: PRMAPLE