F.A.U. RTE.	SECTION	COUNTY	TOTAL SHEETS	SHEET NO.
1487	66R	DuPAGE	412	131
STA. 23+00.00		TO STA. 144+00.00		
FED. ROAD DIST. NO.	ILLINOIS	FED. AID PROJECT		

CONTRACT NO. 62376

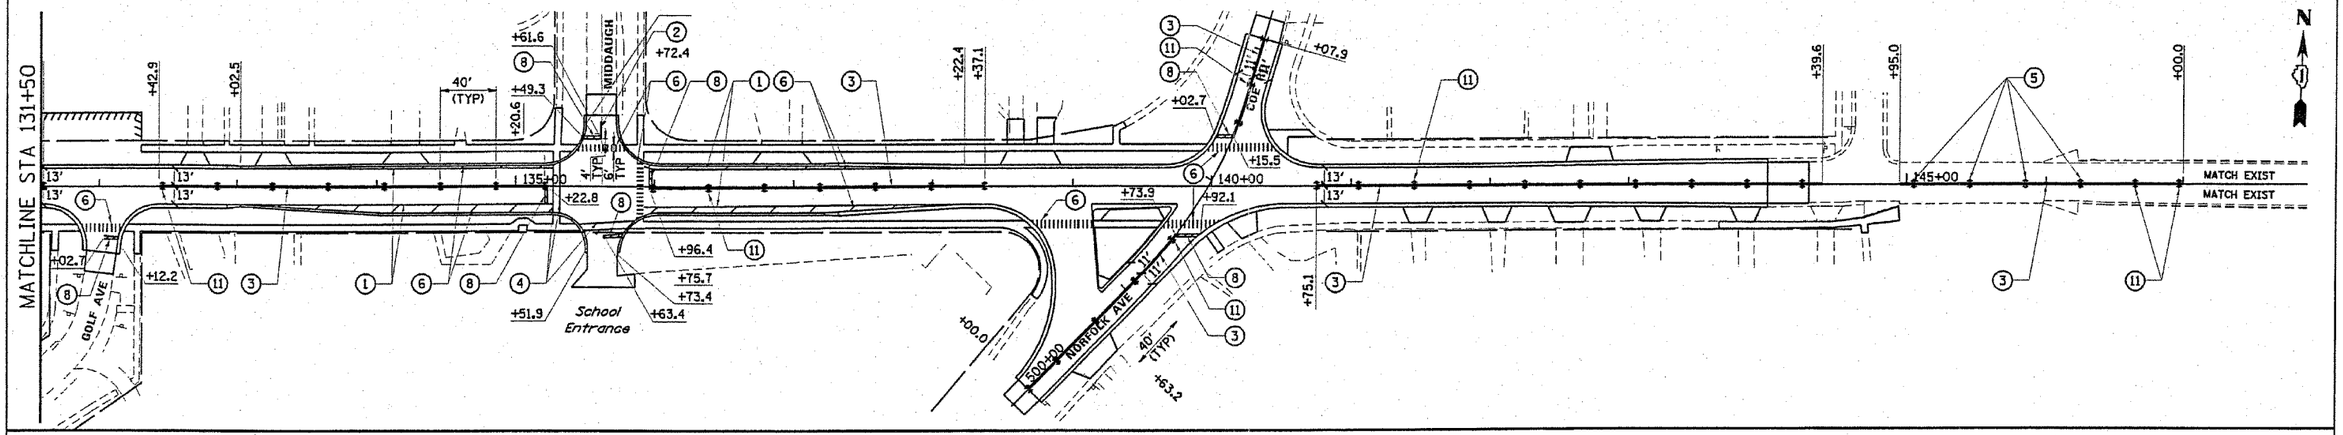

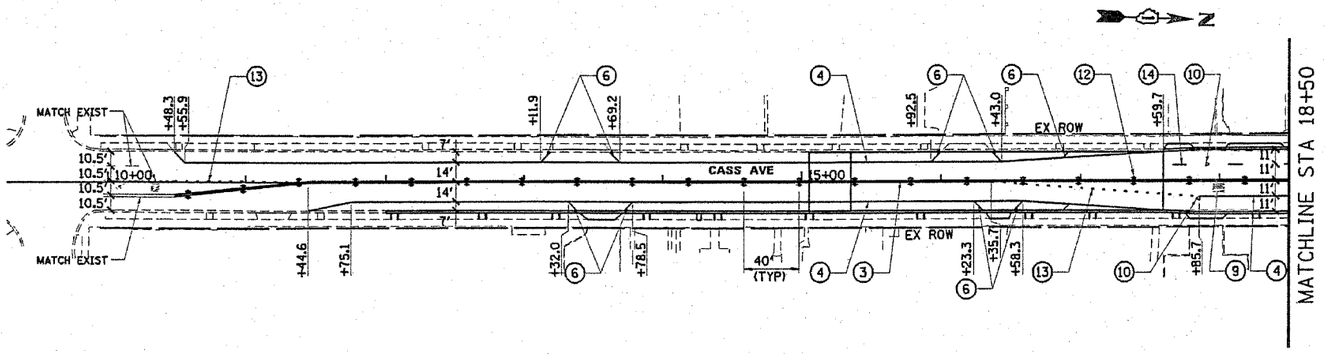

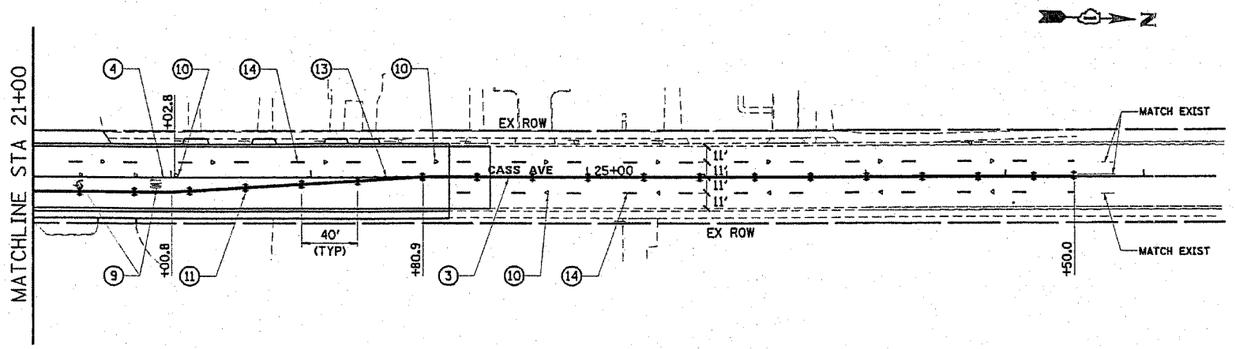

LEGEND:

1. POLYUREA PAVEMENT MARKING, TYPE I WHITE LINE, 4", FT
2. POLYUREA PAVEMENT MARKING, TYPE I YELLOW LINE, 4", FT
3. POLYUREA PAVEMENT MARKING, TYPE I DOUBLE YELLOW LINE, 4" @ 11", FT
4. POLYUREA PAVEMENT MARKING, TYPE I WHITE LINE, 6", FT
5. RAISED REFLECTIVE PAVEMENT MARKER (BRIDGE), AMBER, EACH ←TWO-WAY AMBER MARKER
6. POLYUREA PAVEMENT MARKING, TYPE I WHITE LINE, 12", FT
7. POLYUREA PAVEMENT MARKING, TYPE I YELLOW LINE, 12", FT
8. POLYUREA PAVEMENT MARKING, TYPE I WHITE LINE, 24", FT
9. POLYUREA PAVEMENT MARKING, TYPE I LETTERS AND SYMBOLS WHITE, (11.8+8.8)=20.6 SQ FT, EACH COMBINATION
10. RAISED REFLECTIVE PAVEMENT MARKER, CRYSTAL, EACH ◁ONE-WAY CRYSTAL MARKER
11. RAISED REFLECTIVE PAVEMENT MARKER, AMBER, EACH →TWO-WAY AMBER MARKER
12. RAISED REFLECTIVE PAVEMENT MARKER, AMBER, EACH ▷ONE-WAY AMBER MARKER
13. POLYUREA PAVEMENT MARKING, TYPE I WHITE LINE, 6", 2' LONG, 6' SPACING
14. POLYUREA PAVEMENT MARKING, TYPE I WHITE LINE, 6", 10' LONG, 30' SPACING
15. POLYUREA PAVEMENT MARKING, TYPE I LETTERS AND SYMBOLS WHITE (18.3) SQ FT

50 0 100
SCALE IN FEET

REVISIONS NAME	DATE

Illinois Firm Registration No. 184-001533

Stanley Consultants INC.
8521 West Higgins Road, Suite 730
Chicago, Illinois 60631-2813
www.stanleygroup.com

ILLINOIS DEPARTMENT OF TRANSPORTATION

PAVEMENT MARKING
MAPLE AVENUE / CHICAGO AVENUE
SHEET 4 OF 4

SCALE: 1"=50' DRAWN BY: E.D.
DATE: 27-APR-2005 CHECKED BY: G.T.

27-APR-2005 D:\16524\sht\524pvm_4.dgn