
F.A.U. RTE.	SECTION	COUNTY	TOTAL SHEETS	SHEET NO.
1487	66R	DuPAGE	112	104
STA. 23+00.00		TO STA. 144+00.00		
FED. ROAD DIST. NO.	ILLINOIS	FED. AID PROJECT		
CONTRACT NO. 62376				

FINAL SURVEY — NOTE BOOK — NO. — SURVEYED — PLOTTED — TEMPLATE — AREAS — AREAS CHECKED — BY — DATE

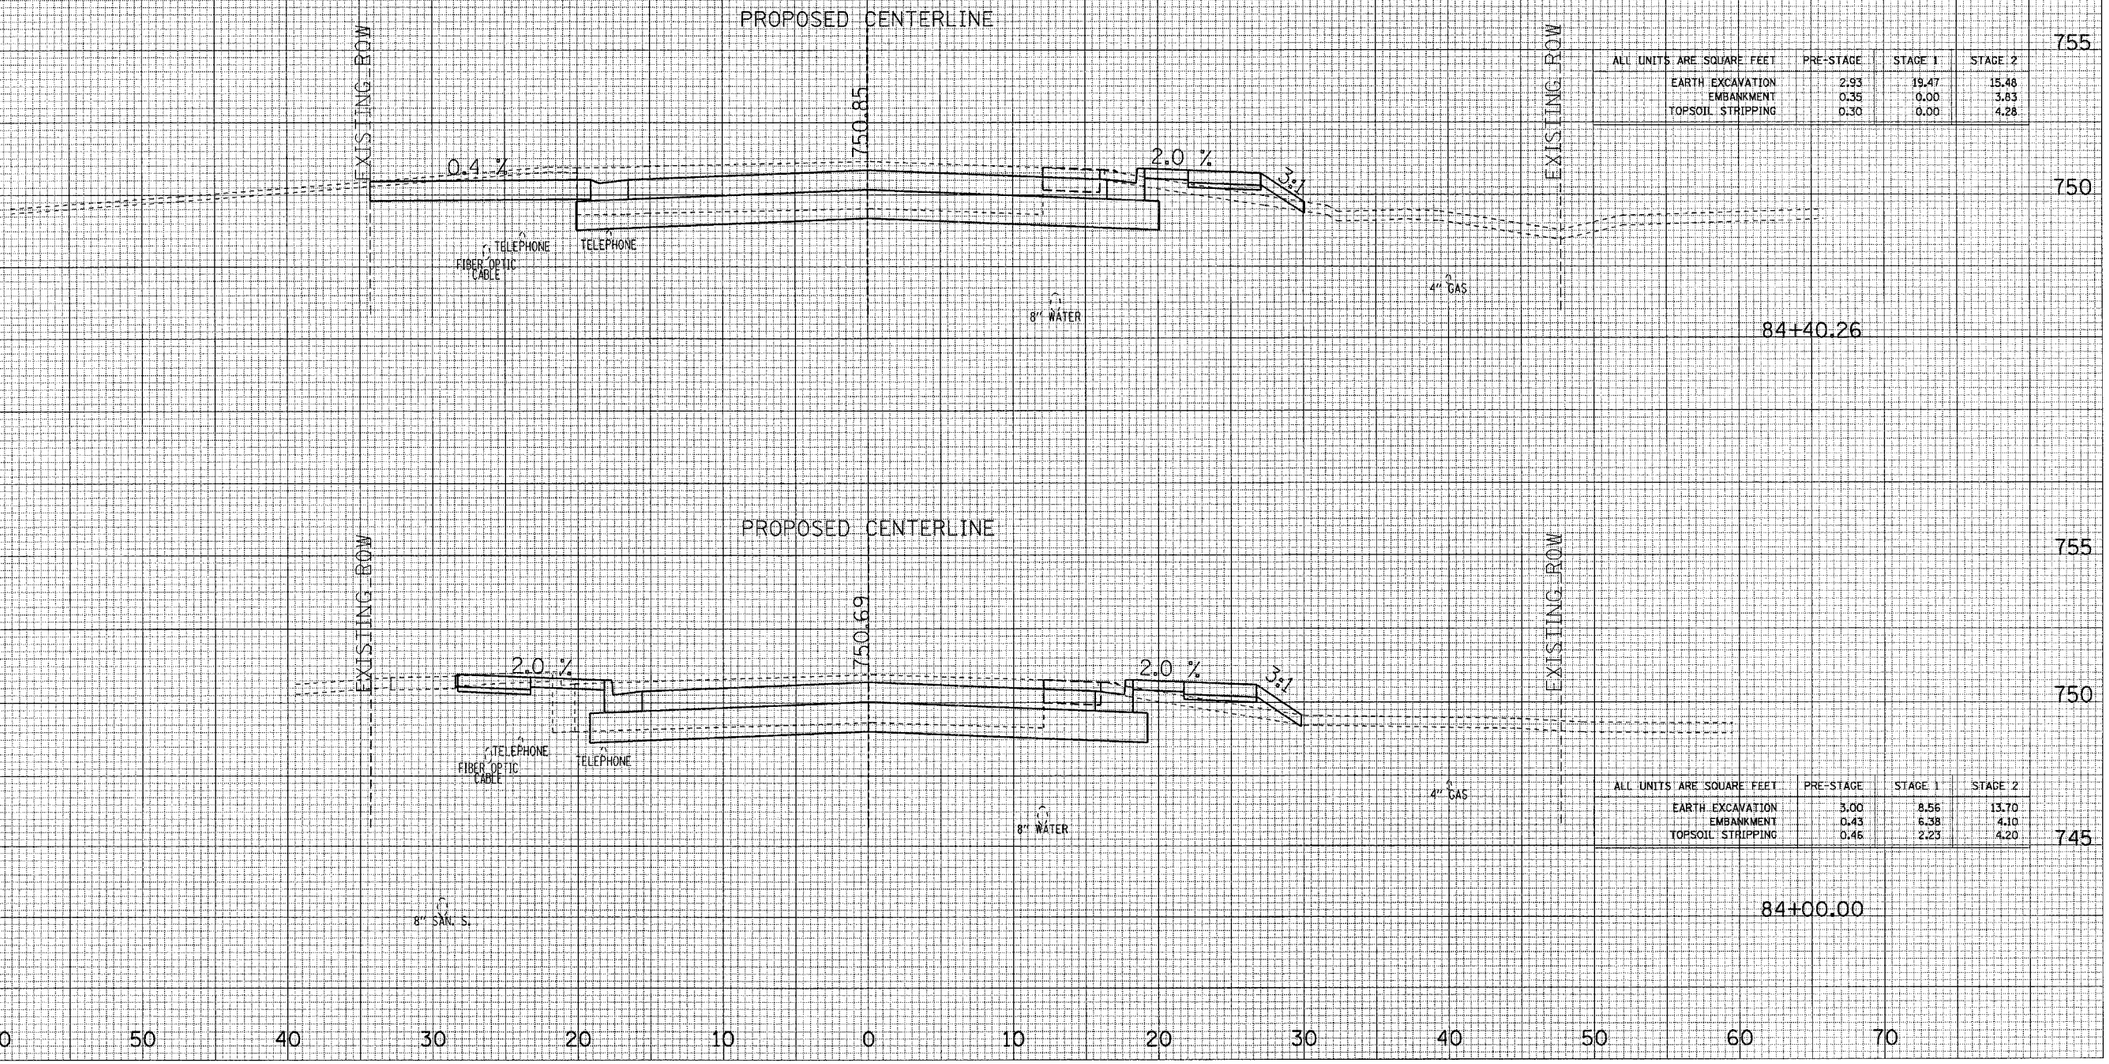

ALL UNITS ARE SQUARE FEET	PRE-STAGE	STAGE 1	STAGE 2
EARTH EXCAVATION	2.93	19.47	15.48
EMBANKMENT	0.35	0.00	3.83
TOPSOIL STRIPPING	0.30	0.00	4.28

ALL UNITS ARE SQUARE FEET	PRE-STAGE	STAGE 1	STAGE 2
EARTH EXCAVATION	3.00	8.56	13.70
EMBANKMENT	0.43	6.38	4.10
TOPSOIL STRIPPING	0.46	2.23	4.20


ORIGINAL SURVEY — NOTE BOOK — NO. — SURVEYED — PLOTTED — TEMPLATE — AREAS — AREAS CHECKED — BY — DATE

MAPLE AVENUE CROSS SECTIONS


F.A.U. RTE.	SECTION	COUNTY	TOTAL SHEETS	SHEET NO.
1487	66R	DuPAGE	412	302
STA. 23+00.00		TO STA. 144+00.00		
FED. ROAD DIST. NO.	ILLINOIS	FED. AID PROJECT		

CONTRACT NO. 62376

FINAL SURVEY: ORIGINAL SURVEY
SURVEYED
PLOTTED
NOTE BOOK
TEMPLATE
AREAS
AREAS CHECKED
NO.

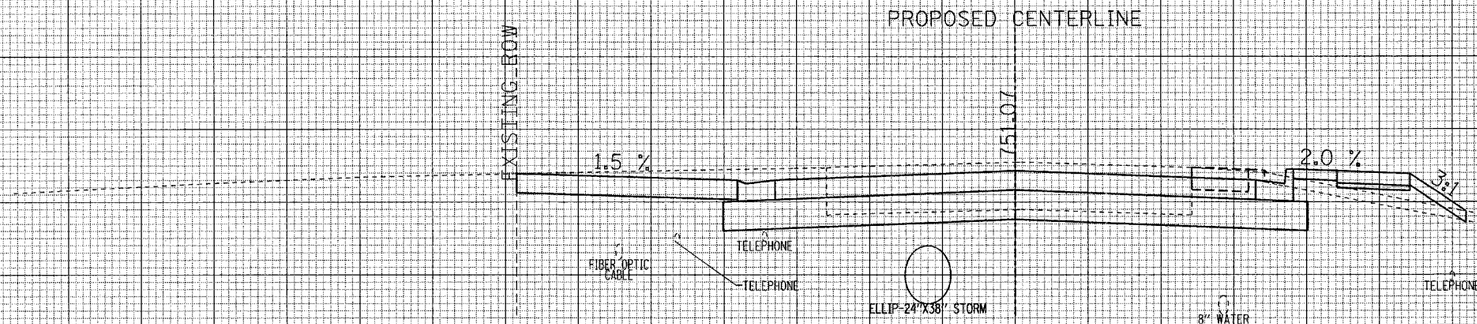

ALL UNITS ARE SQUARE FEET	PRE-STAGE	STAGE 1	STAGE 2
EARTH EXCAVATION	2.87	31.50	15.73
EMBANKMENT	0.14	0.00	5.11
TOPSOIL STRIPPING	0.06	0.00	4.55

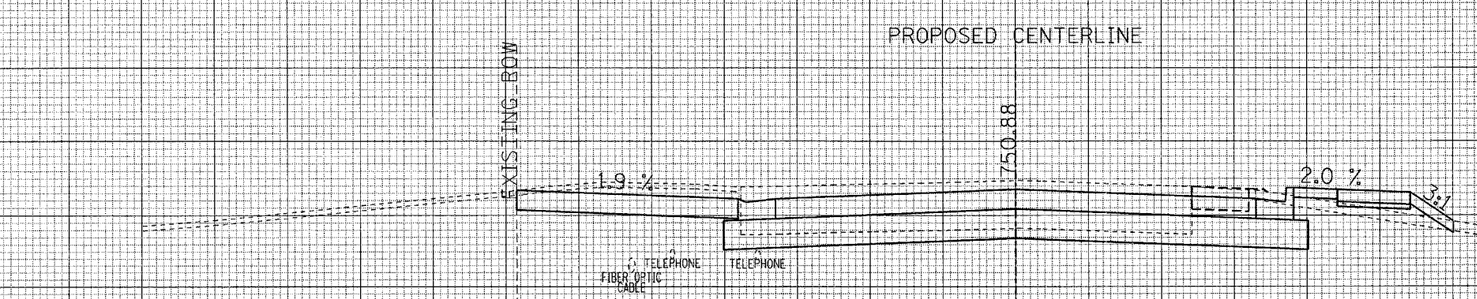


ALL UNITS ARE SQUARE FEET	PRE-STAGE	STAGE 1	STAGE 2
EARTH EXCAVATION	2.91	22.18	15.55
EMBANKMENT	0.31	0.00	3.79
TOPSOIL STRIPPING	0.26	0.00	4.27

70 60 50 40 30 20 10 0 10 20 30 40 50 60 70

MAPLE AVENUE CROSS SECTIONS

F.A.U. RTE.	SECTION	COUNTY	TOTAL SHEETS	SHEET NO.
1487	66R	DuPAGE	112	103
STA. 23+00.00		TO STA. 144+00.00		
FED. ROAD DIST. NO.	ILLINOIS	FED. AID PROJECT		
CONTRACT NO. 62376				

FINAL SURVEY — NOTE BOOK NO. — SURVEYED — PLOTTED — TEMPLATE AREAS — AREAS CHECKED — BY — DATE

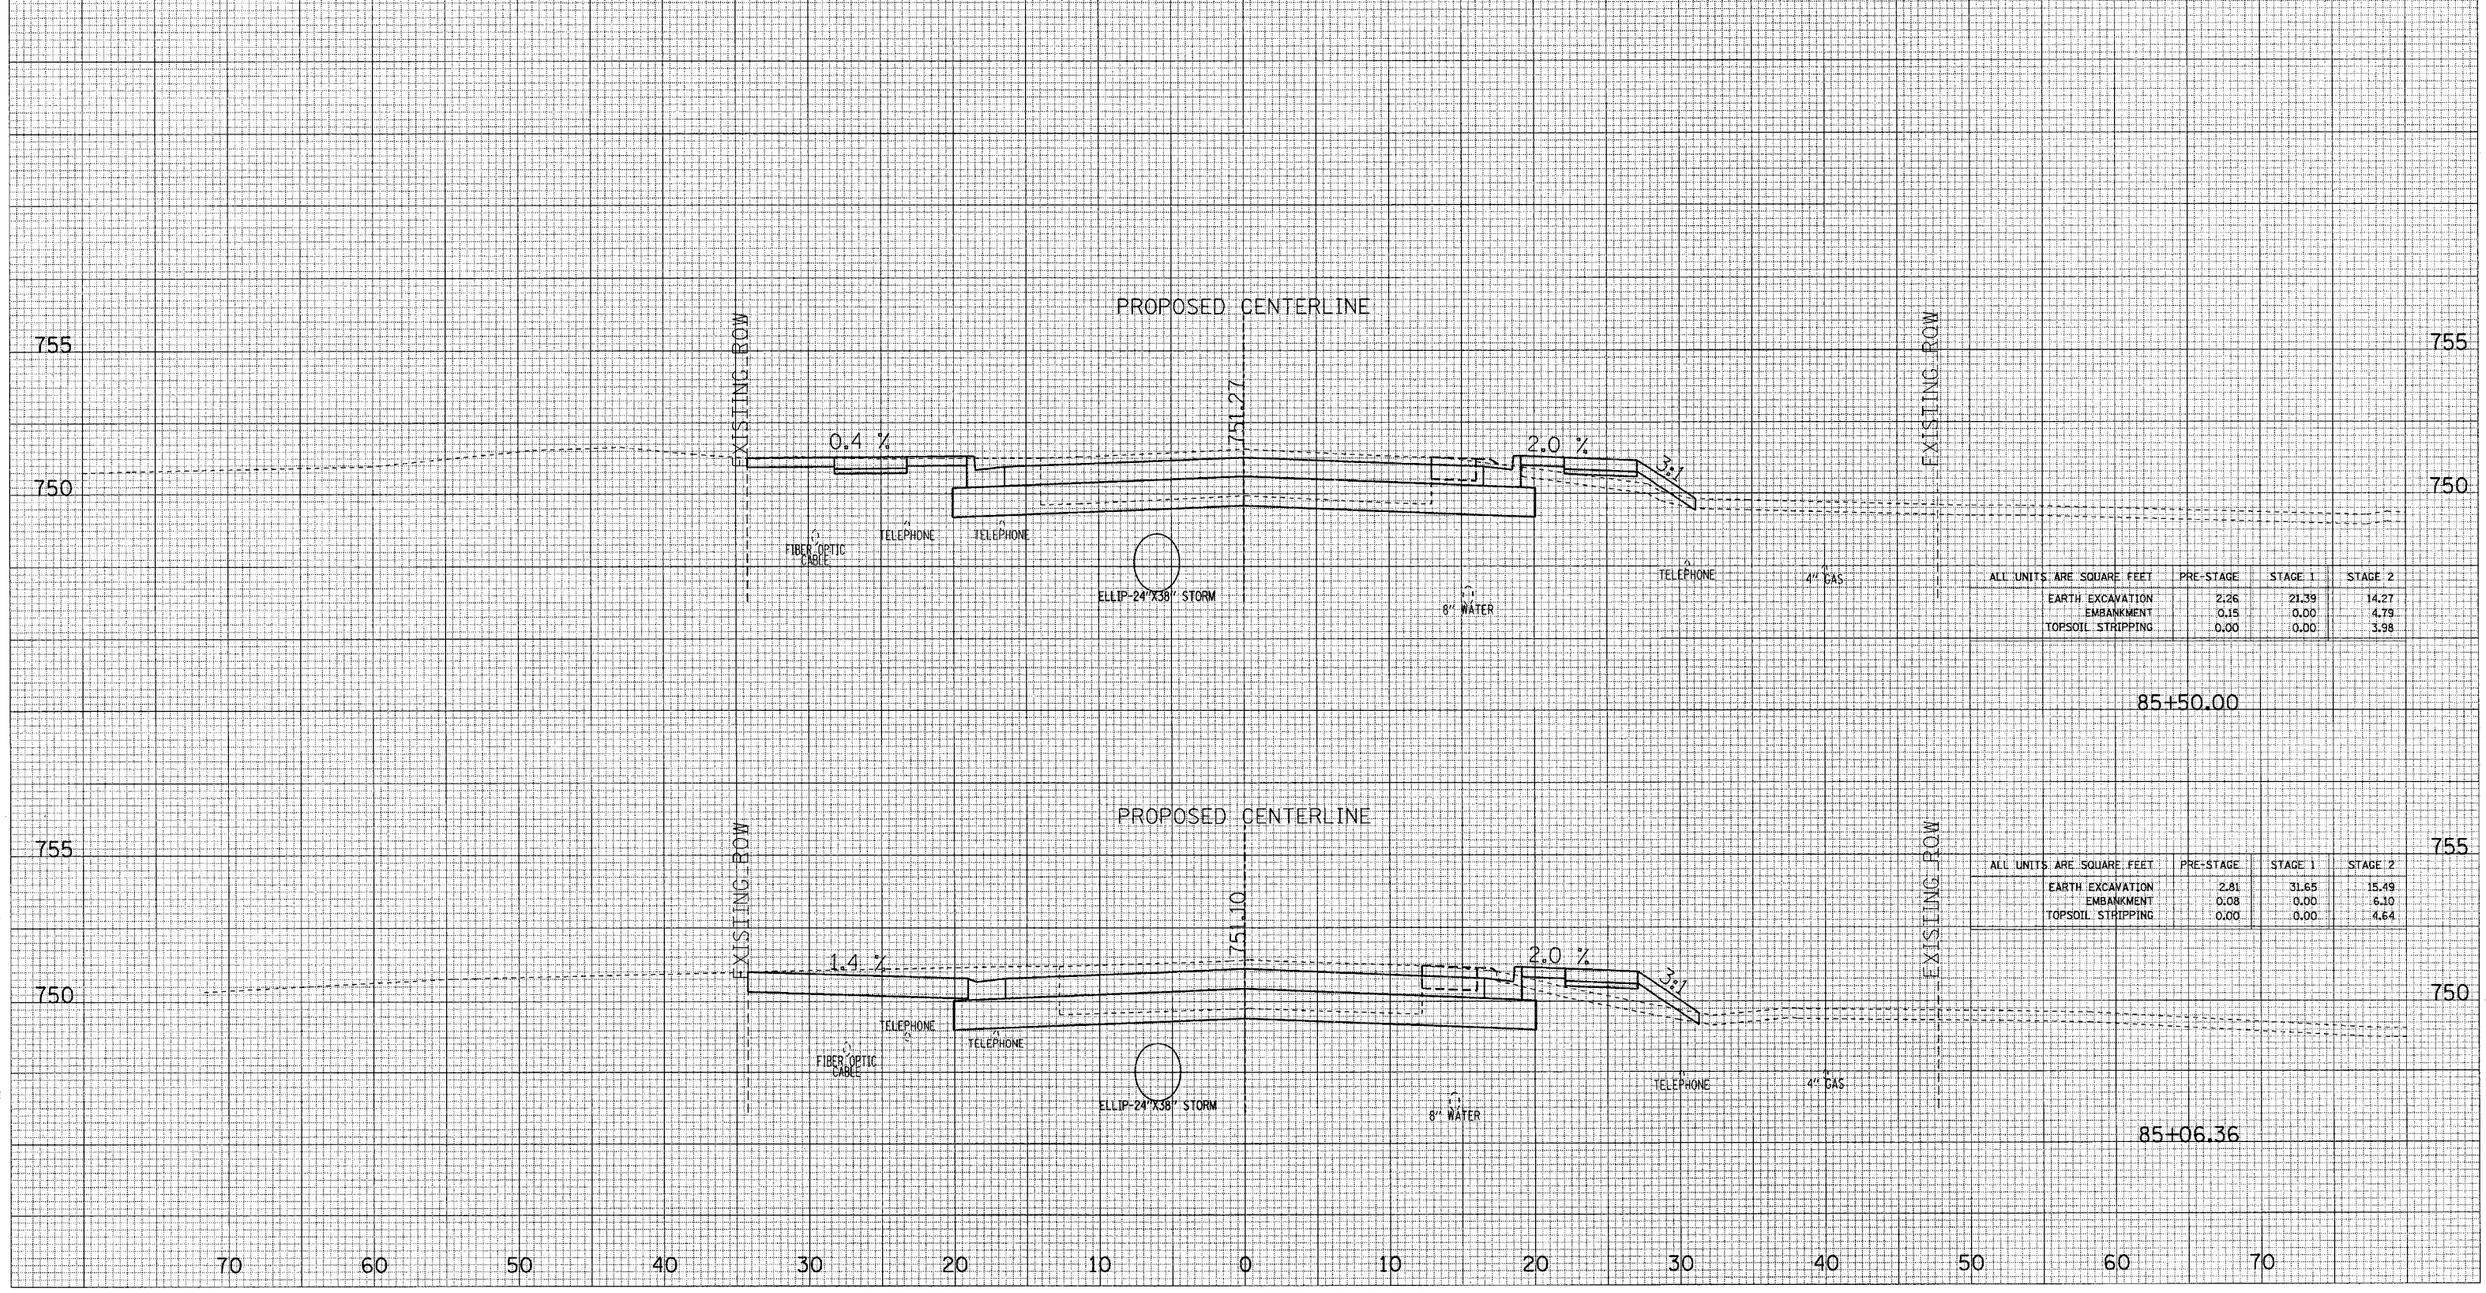

ALL UNITS ARE SQUARE FEET	PRE-STAGE	STAGE 1	STAGE 2
EARTH EXCAVATION	2.26	21.39	14.27
EMBANKMENT	0.15	0.00	4.79
TOPSOIL STRIPPING	0.00	0.00	3.98

85+50.00

ALL UNITS ARE SQUARE FEET	PRE-STAGE	STAGE 1	STAGE 2
EARTH EXCAVATION	2.81	31.65	15.49
EMBANKMENT	0.08	0.00	6.10
TOPSOIL STRIPPING	0.00	0.00	4.64

85+06.36


ORIGINAL SURVEY — NOTE BOOK NO. — SURVEYED — PLOTTED — TEMPLATE AREAS — AREAS CHECKED — BY — DATE

MAPLE AVENUE CROSS SECTIONS

F.A.U. RTE.	SECTION	COUNTY	TOTAL SHEETS	SHEET NO.
1487	66R	DuPAGE	412	304
STA. 23+00.00		TO STA. 144+00.00		
FED. ROAD DIST. NO.	ILLINOIS	FED. AID PROJECT		
CONTRACT NO. 62376				

FINAL SURVEY — SURVEYED — PLOTTED — NOTE BOOK — TEMPLATE — AREAS — AREAS CHECKED — NO. — DATE

ORIGINAL SURVEY — SURVEYED — PLOTTED — NOTE BOOK — TEMPLATE — AREAS — AREAS CHECKED — NO. — DATE

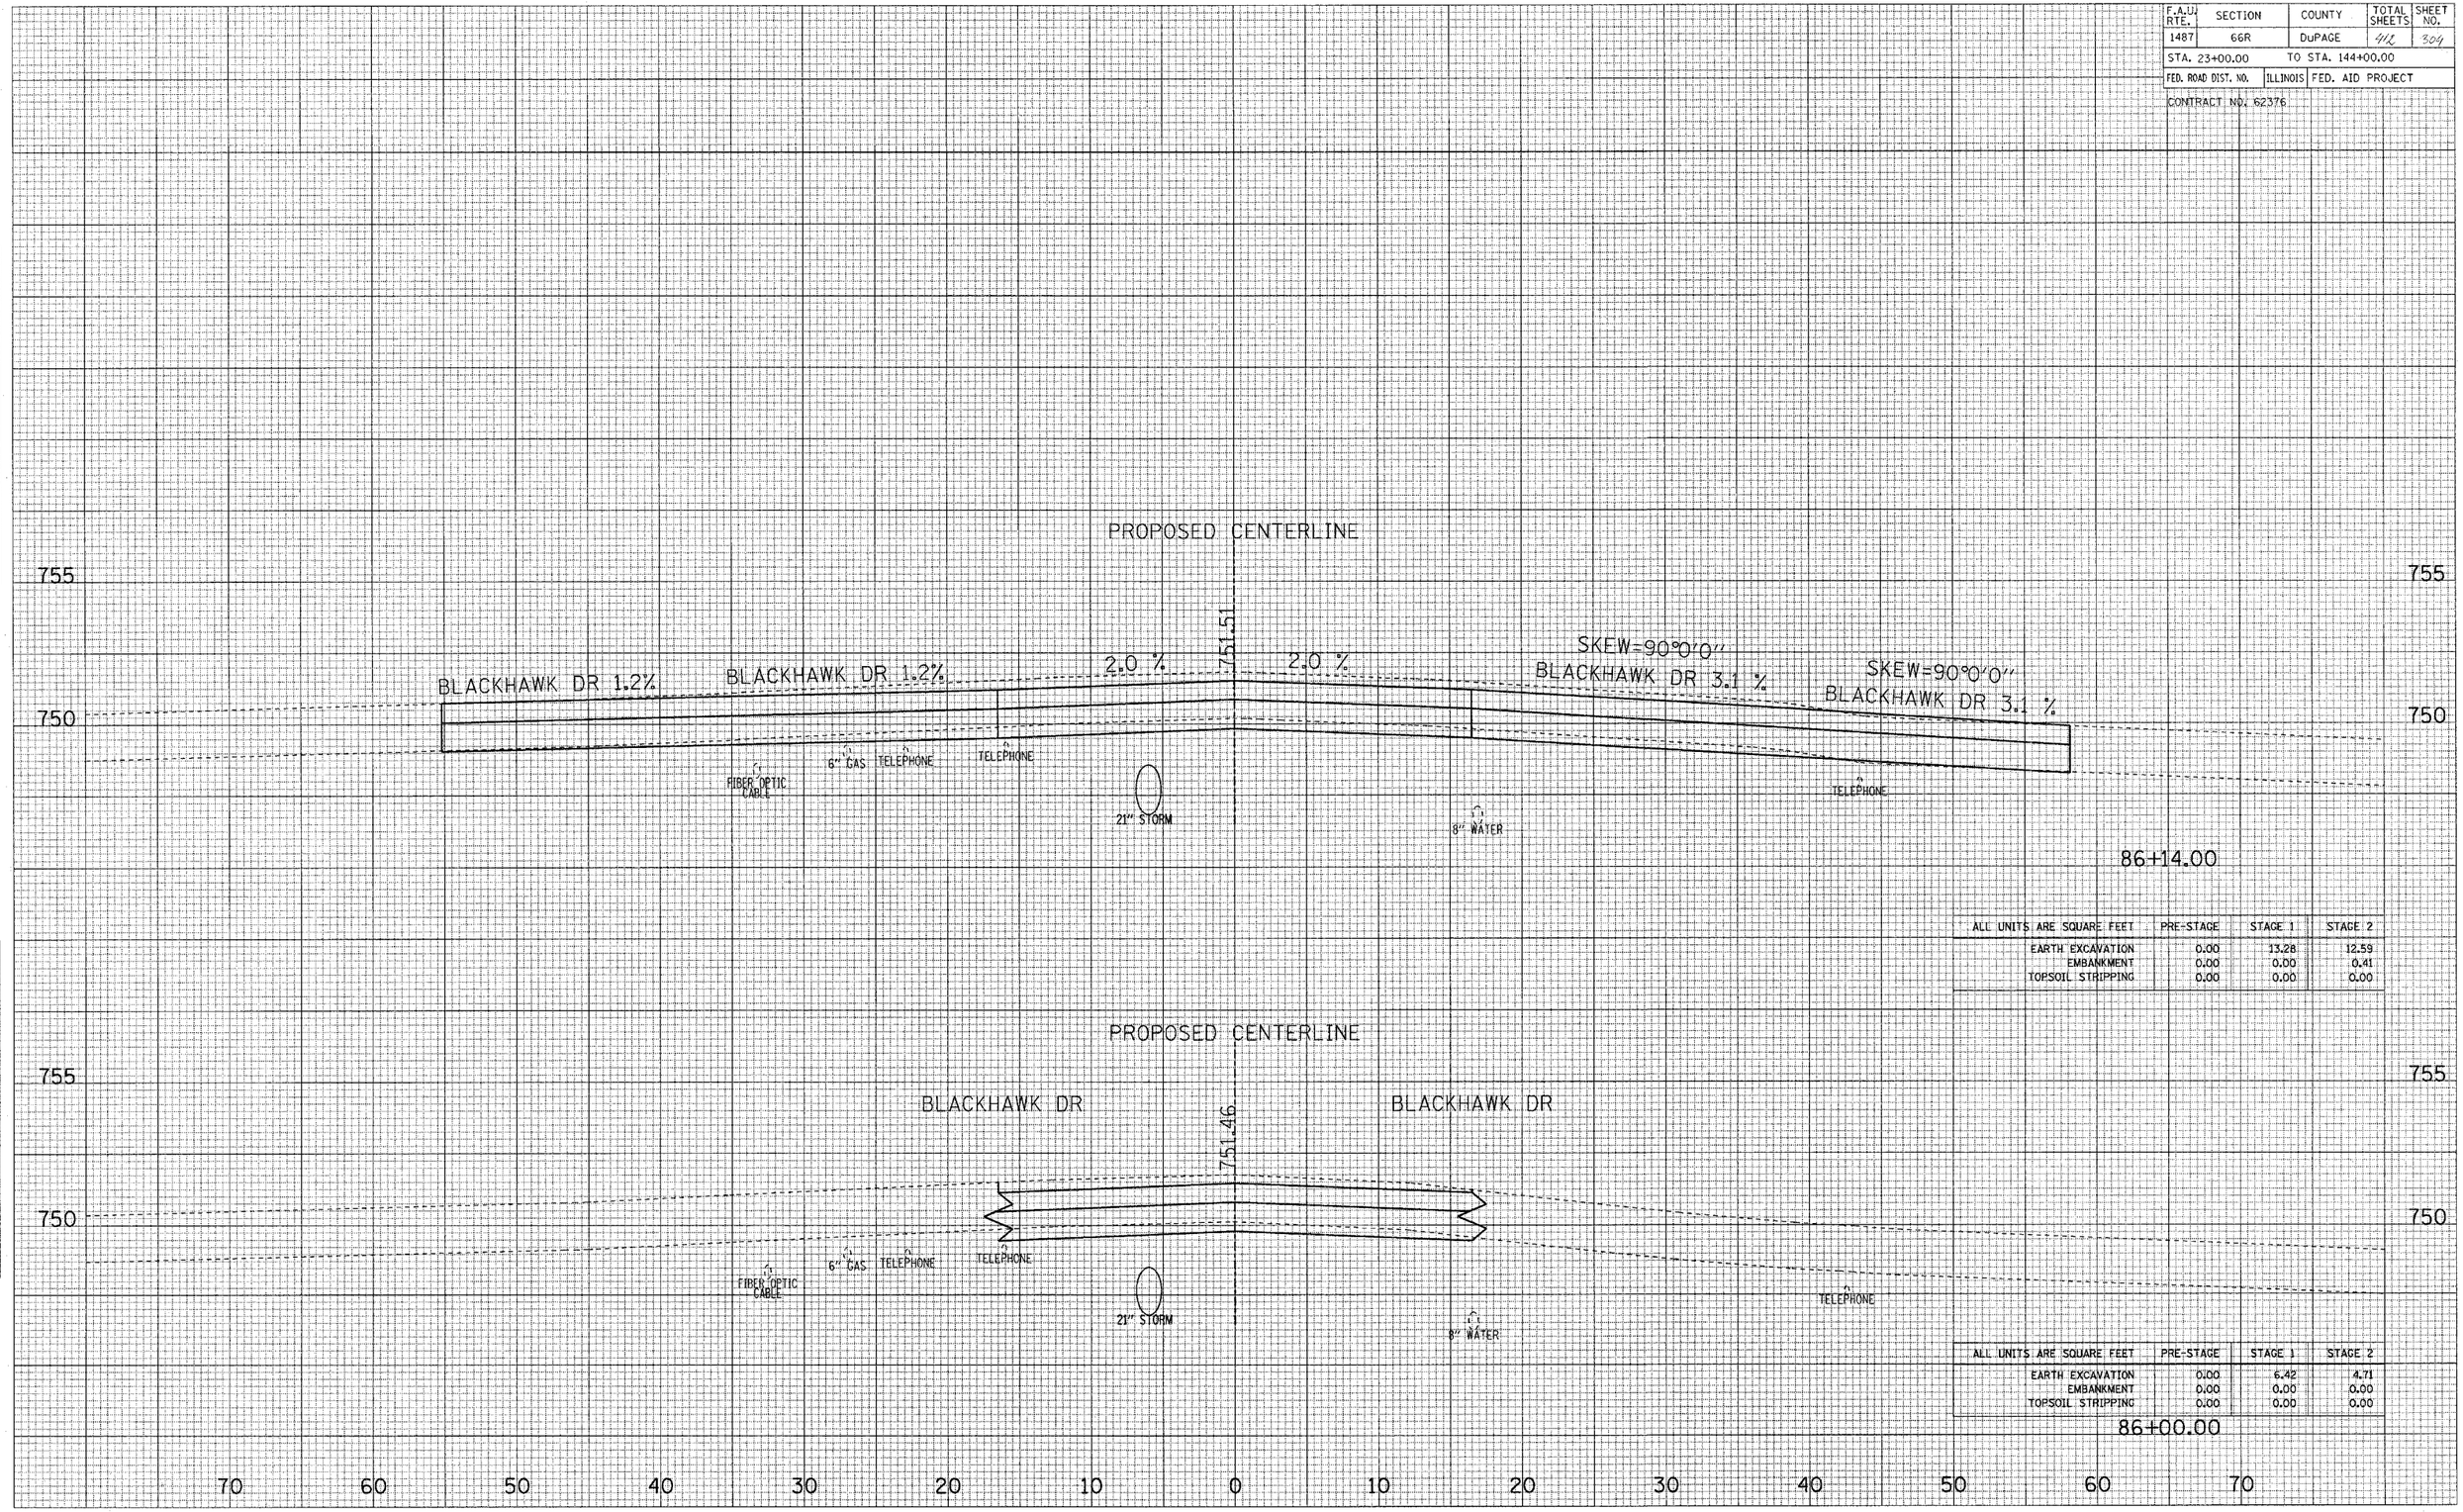


ALL UNITS ARE SQUARE FEET	PRE-STAGE	STAGE 1	STAGE 2
EARTH EXCAVATION	0.00	13.28	12.59
EMBANKMENT	0.00	0.00	0.41
TOPSOIL STRIPPING	0.00	0.00	0.00

ALL UNITS ARE SQUARE FEET	PRE-STAGE	STAGE 1	STAGE 2
EARTH EXCAVATION	0.00	6.42	4.71
EMBANKMENT	0.00	0.00	0.00
TOPSOIL STRIPPING	0.00	0.00	0.00

MAPLE AVENUE CROSS SECTIONS

F.A.U. RTE.	SECTION	COUNTY	TOTAL SHEETS	SHEET NO.
1487	66R	DuPAGE	412	305
STA. 23+00.00		TO STA. 144+00.00		
FED. ROAD DIST. NO.	ILLINOIS	FED. AID PROJECT		
CONTRACT NO. 62376				

FINAL SURVEY — NOTE BOOK — NO. — SURVEYED — PLOTTED — TEMPLATE — AREAS — AREAS CHECKED — BY — DATE

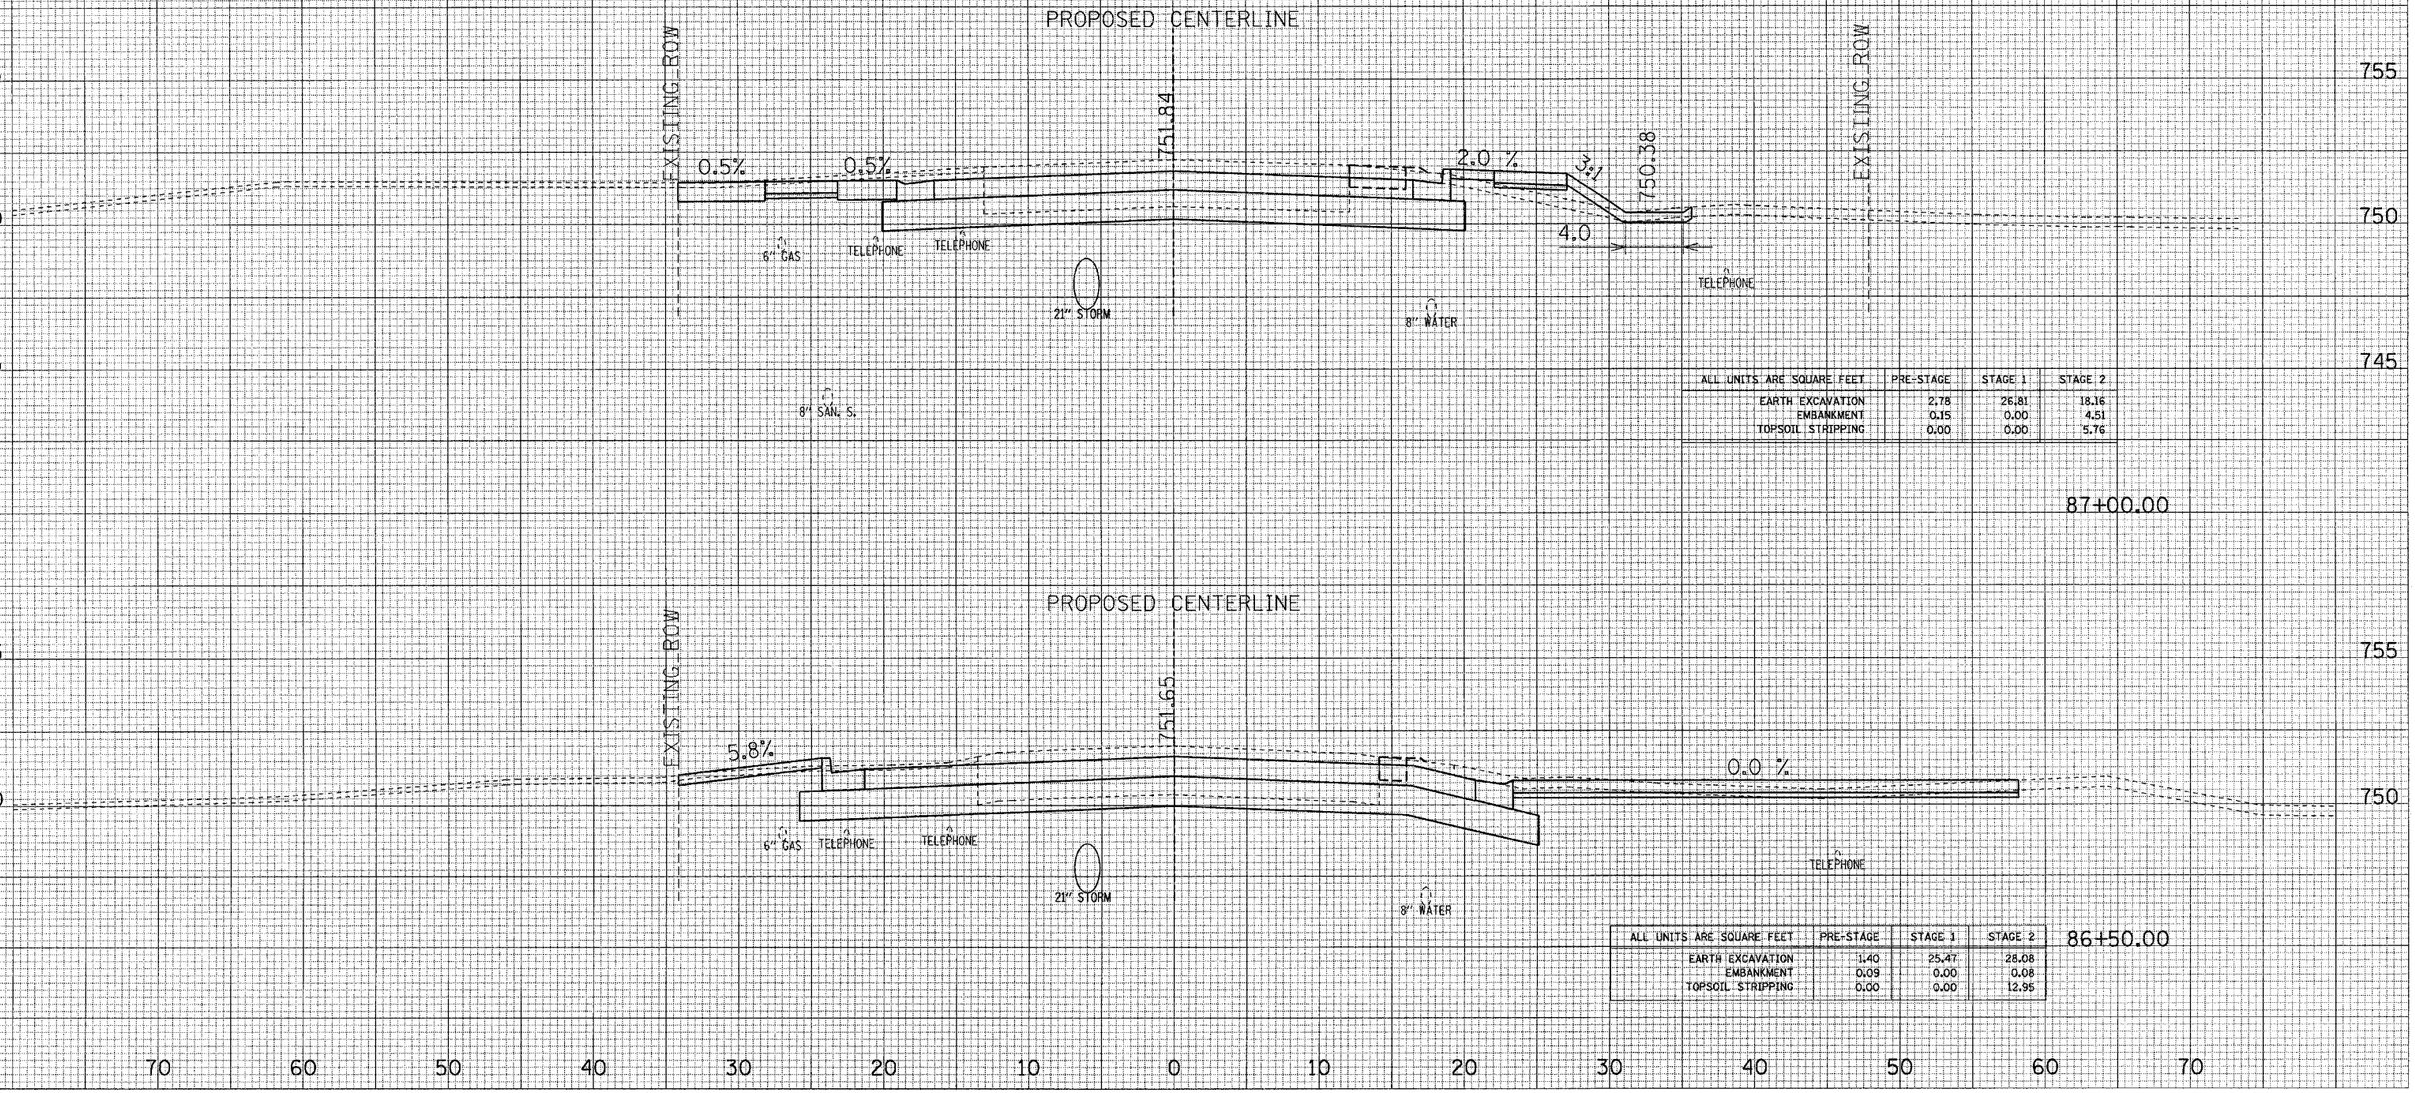

ALL UNITS ARE SQUARE FEET	PRE-STAGE	STAGE 1	STAGE 2
EARTH EXCAVATION	2.78	26.81	18.16
EMBANKMENT	0.15	0.00	4.51
TOPSOIL STRIPPING	0.00	0.00	5.76

87+00.00

ALL UNITS ARE SQUARE FEET	PRE-STAGE	STAGE 1	STAGE 2
EARTH EXCAVATION	1.40	25.47	28.08
EMBANKMENT	0.09	0.00	0.08
TOPSOIL STRIPPING	0.00	0.00	12.95

86+50.00


ORIGINAL SURVEY — NOTE BOOK — NO. — SURVEYED — PLOTTED — TEMPLATE — AREAS — AREAS CHECKED — BY — DATE

MAPLE AVENUE CROSS SECTIONS

F.A.U. RTE.	SECTION	COUNTY	TOTAL SHEETS	SHEET NO.
1487	66R	DuPAGE	412	306
STA. 23+00.00		TO STA. 144+00.00		
FED. ROAD DIST. NO.	ILLINOIS	FED. AID PROJECT		

CONTRACT NO. 62376


FINAL SURVEY — NOTE BOOK — NO. — SURVEYED — PLOTTED — TEMPLATE — AREAS — AREAS CHECKED — BY — DATE

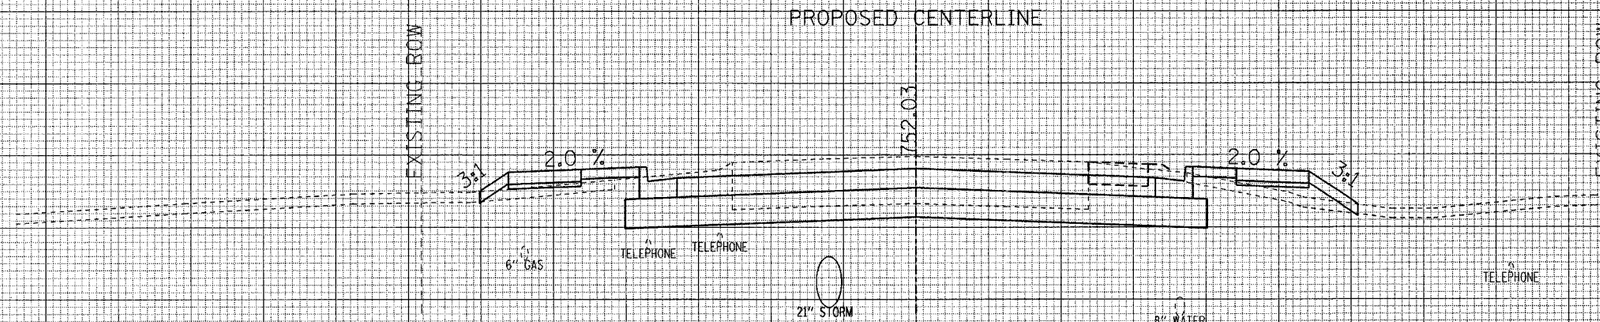

87+50.00

ALL UNITS ARE SQUARE FEET	PRE-STAGE	STAGE 1	STAGE 2
EARTH EXCAVATION	2.80	19.17	18.38
EMBANKMENT	0.25	2.96	4.54
TOPSOIL STRIPPING	0.00	3.11	3.93

ORIGINAL SURVEY — NOTE BOOK — NO. — SURVEYED — PLOTTED — TEMPLATE — AREAS — AREAS CHECKED — BY — DATE

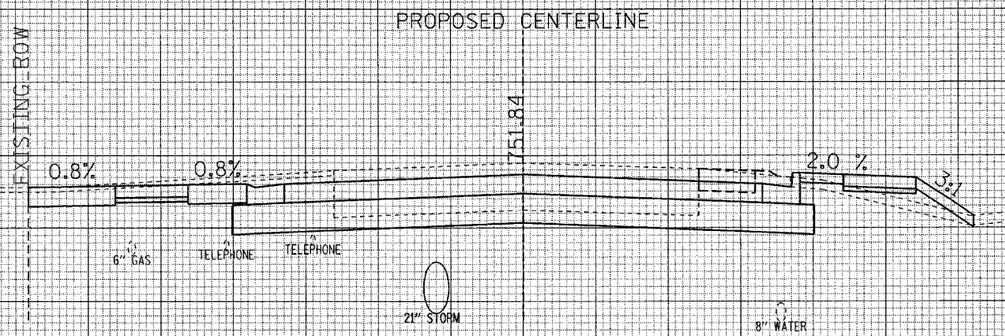


87+01.43

ALL UNITS ARE SQUARE FEET	PRE-STAGE	STAGE 1	STAGE 2
EARTH EXCAVATION	2.79	26.94	17.77
EMBANKMENT	0.15	0.00	4.11
TOPSOIL STRIPPING	0.00	0.00	4.22

70 60 50 40 30 20 10 0 10 20 30 40 50 60 70


MAPLE AVENUE CROSS SECTIONS

F.A.U. RTE.	SECTION	COUNTY	TOTAL SHEETS	SHEET NO.
1487	66R	DuPAGE	612	307
STA. 23+00.00		TO STA. 144+00.00		
FED. ROAD DIST. NO.	ILLINOIS	FED. AID PROJECT		
CONTRACT NO. 62376				

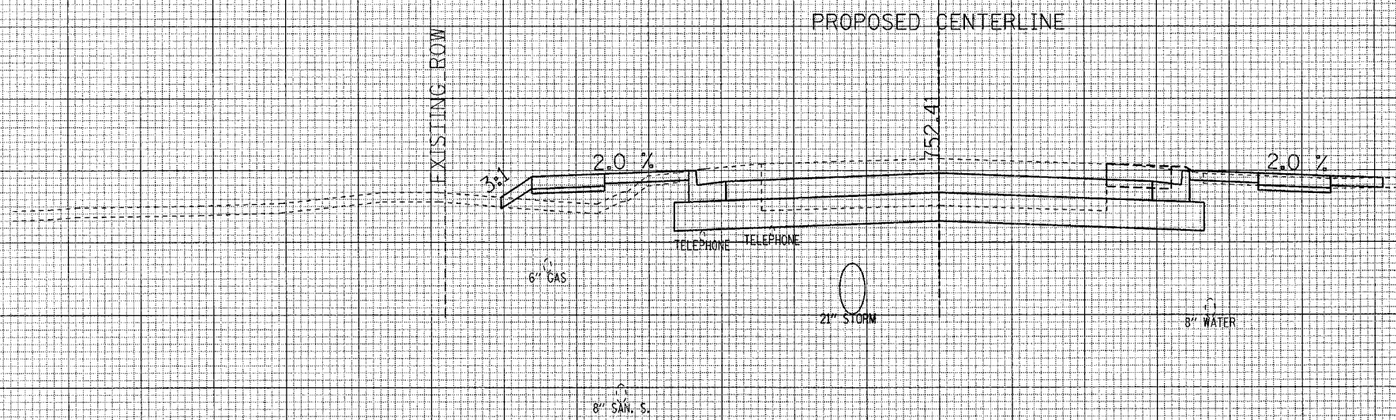

ALL UNITS ARE SQUARE FEET	PRE-STAGE	STAGE 1	STAGE 2
EARTH EXCAVATION	3.28	19.12	17.76
EMBANKMENT	0.16	6.00	0.48
TOPSOIL STRIPPING	0.00	4.09	4.11

88+50.00

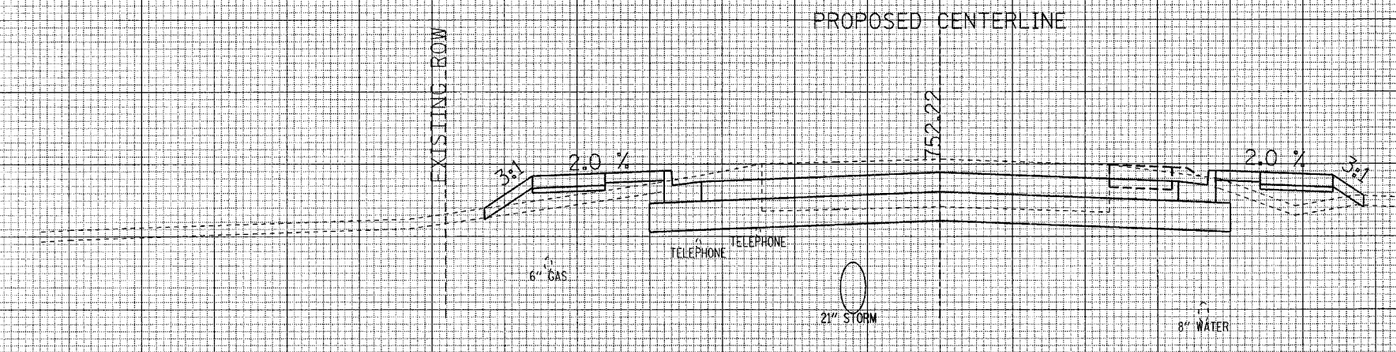

ALL UNITS ARE SQUARE FEET	PRE-STAGE	STAGE 1	STAGE 2
EARTH EXCAVATION	2.93	20.79	18.91
EMBANKMENT	0.31	5.57	5.58
TOPSOIL STRIPPING	0.00	4.13	3.39


88+00.00

MAPLE AVENUE CROSS SECTIONS

F.A.U. RTE.	SECTION	COUNTY	TOTAL SHEETS	SHEET NO.
1487	66R	DuPAGE	412	398
STA. 23+00.00		TO STA. 144+00.00		
FED. ROAD DIST. NO.	ILLINOIS	FED. AID PROJECT		

CONTRACT NO. 62376


FINAL SURVEY — NOTE BOOK — NO. — SURVEYED — PLOTTED — TEMPLATE — AREAS — AREAS CHECKED — DATE

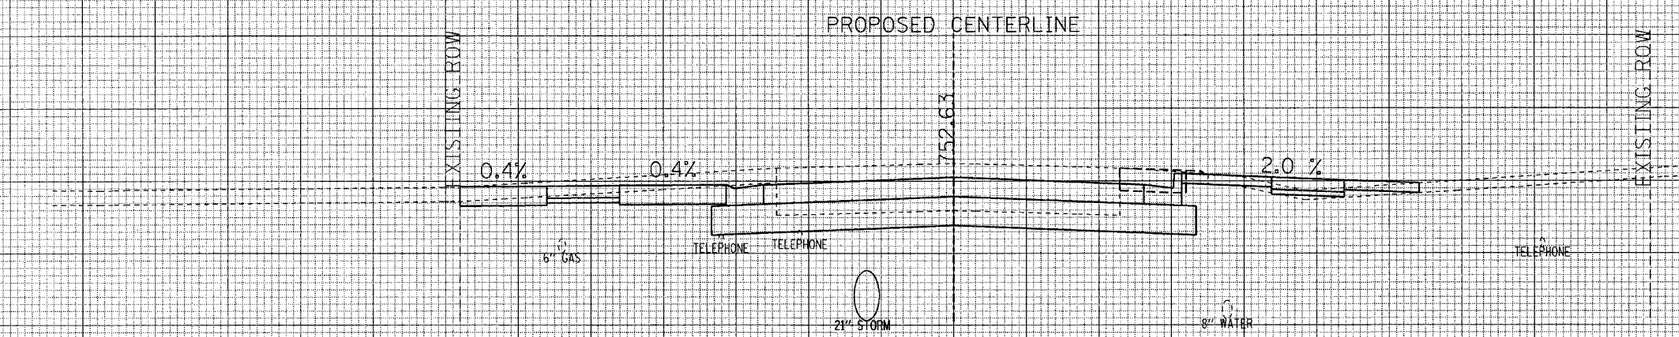

ALL UNITS ARE SQUARE FEET	PRE-STAGE	STAGE 1	STAGE 2
EARTH EXCAVATION	3.39	20.76	14.15
EMBANKMENT	0.07	0.00	1.26
TOPSOIL STRIPPING	0.00	0.00	4.84

88+94.70

ORIGINAL SURVEY — NOTE BOOK — NO. — SURVEYED — PLOTTED — TEMPLATE — AREAS — AREAS CHECKED — DATE

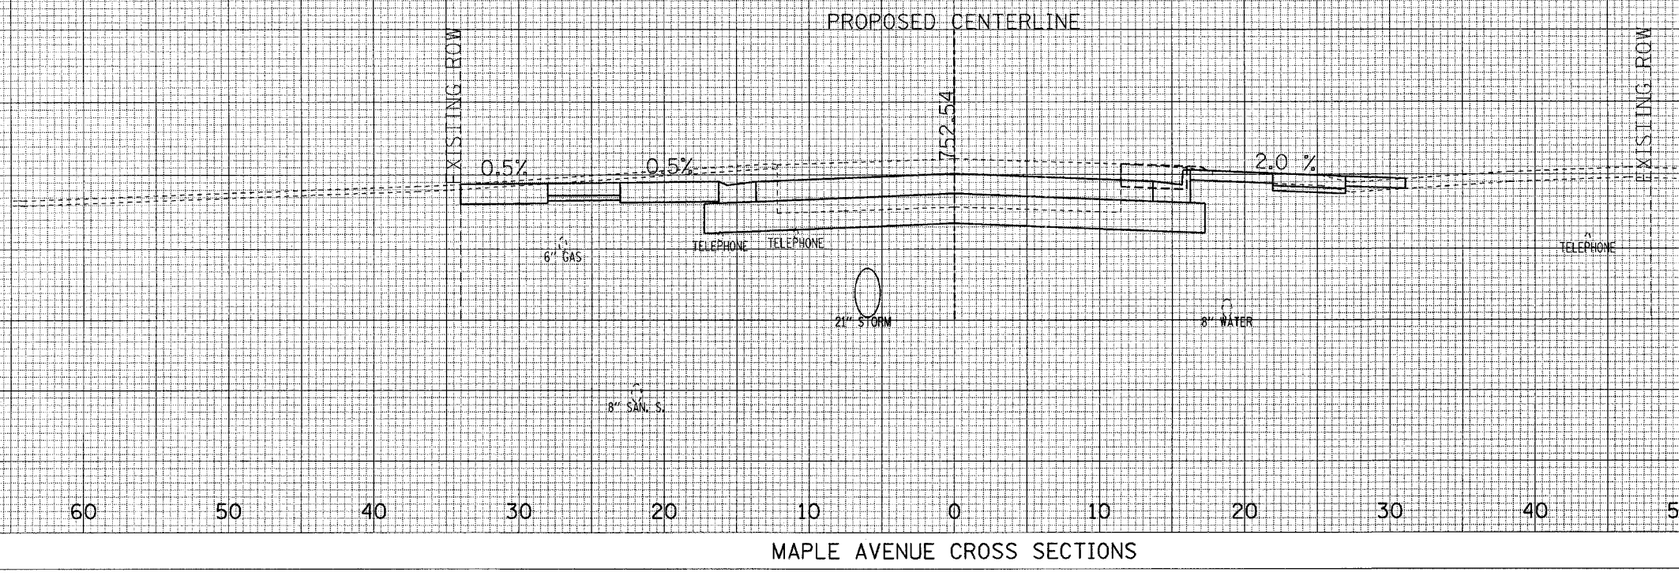

ALL UNITS ARE SQUARE FEET	PRE-STAGE	STAGE 1	STAGE 2
EARTH EXCAVATION	3.36	29.20	16.47
EMBANKMENT	0.09	0.00	0.42
TOPSOIL STRIPPING	0.00	0.00	4.43

88+78.77


70 60 50 40 30 20 10 0 10 20 30 40 50 60 70

MAPLE AVENUE CROSS SECTIONS

F.A.U. RTE.	SECTION	COUNTY	TOTAL SHEETS	SHEET NO.
1487	66R	DuPAGE	412	329
STA. 23+00.00		TO STA. 144+00.00		
FED. ROAD DIST. NO.	ILLINOIS	FED. AID PROJECT		

CONTRACT NO. 62376


FINAL SURVEY — NOTE BOOK — NO. — SURVEYED — PLOTTED — TEMPLATE — AREAS — AREAS CHECKED — DATE

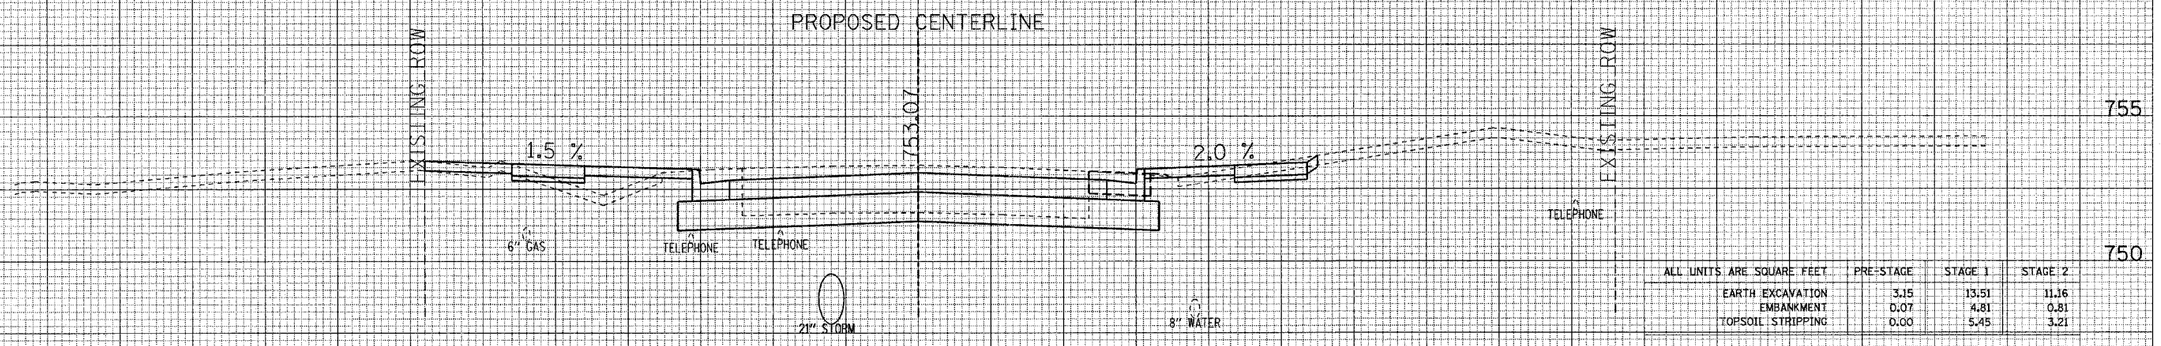

ALL UNITS ARE SQUARE FEET	PRE-STAGE	STAGE 1	STAGE 2
EARTH EXCAVATION	3.15	13.51	11.16
EMBANKMENT	0.07	4.81	0.81
TOPSOIL STRIPPING	0.00	5.45	3.21

89+50.00

ORIGINAL SURVEY — NOTE BOOK — NO. — SURVEYED — PLOTTED — TEMPLATE — AREAS — AREAS CHECKED — DATE

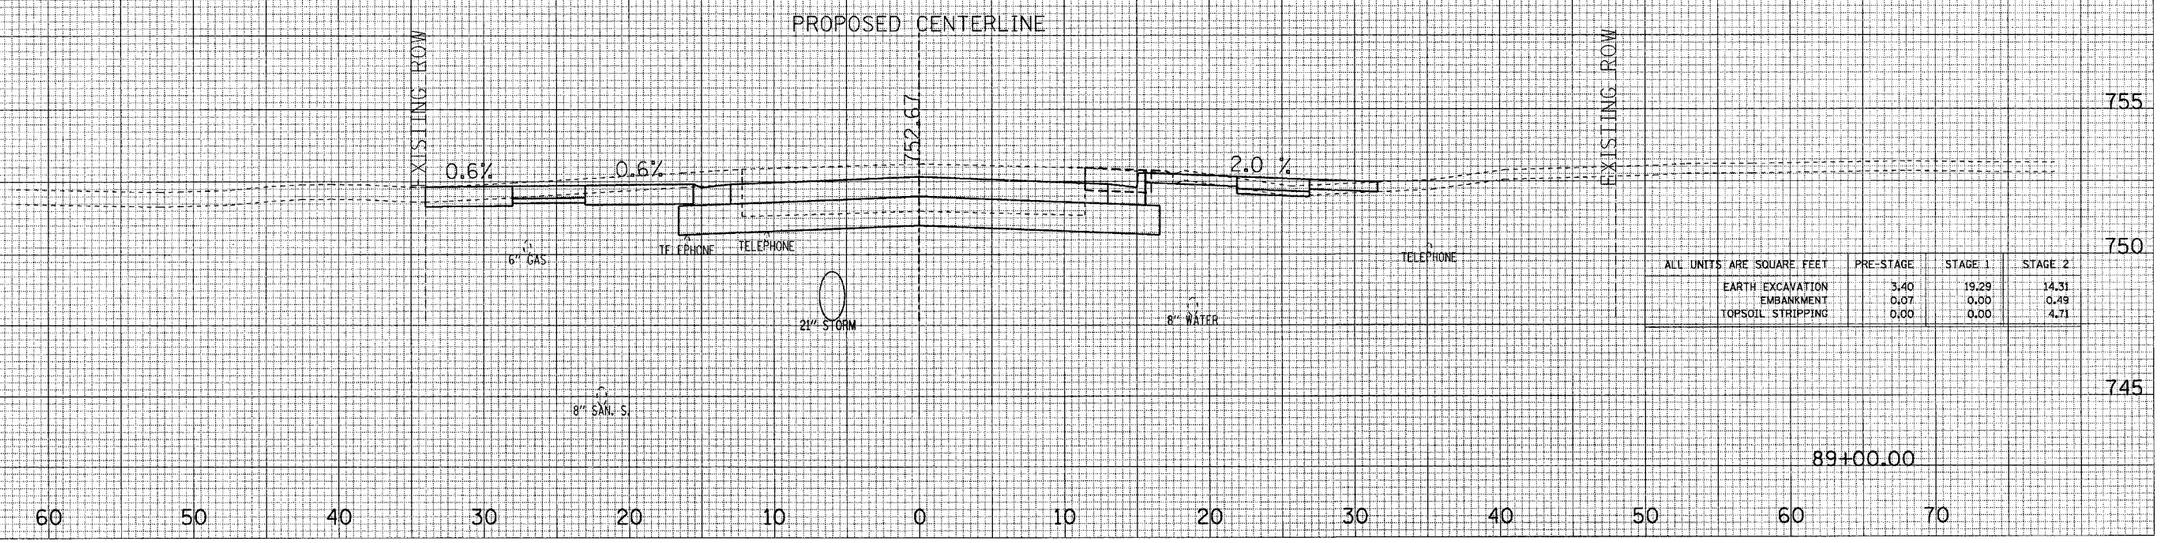


ALL UNITS ARE SQUARE FEET	PRE-STAGE	STAGE 1	STAGE 2
EARTH EXCAVATION	3.40	19.29	14.31
EMBANKMENT	0.07	0.00	0.49
TOPSOIL STRIPPING	0.00	0.00	4.71

89+00.00

MAPLE AVENUE CROSS SECTIONS

F.A.U. RTE.	SECTION	COUNTY	TOTAL SHEETS	SHEET NO.
1487	66R	DuPAGE	442	340
STA. 23+00.00		TO STA. 144+00.00		
FED. ROAD DIST. NO.	ILLINOIS	FED. AID PROJECT		
CONTRACT NO. 62376				

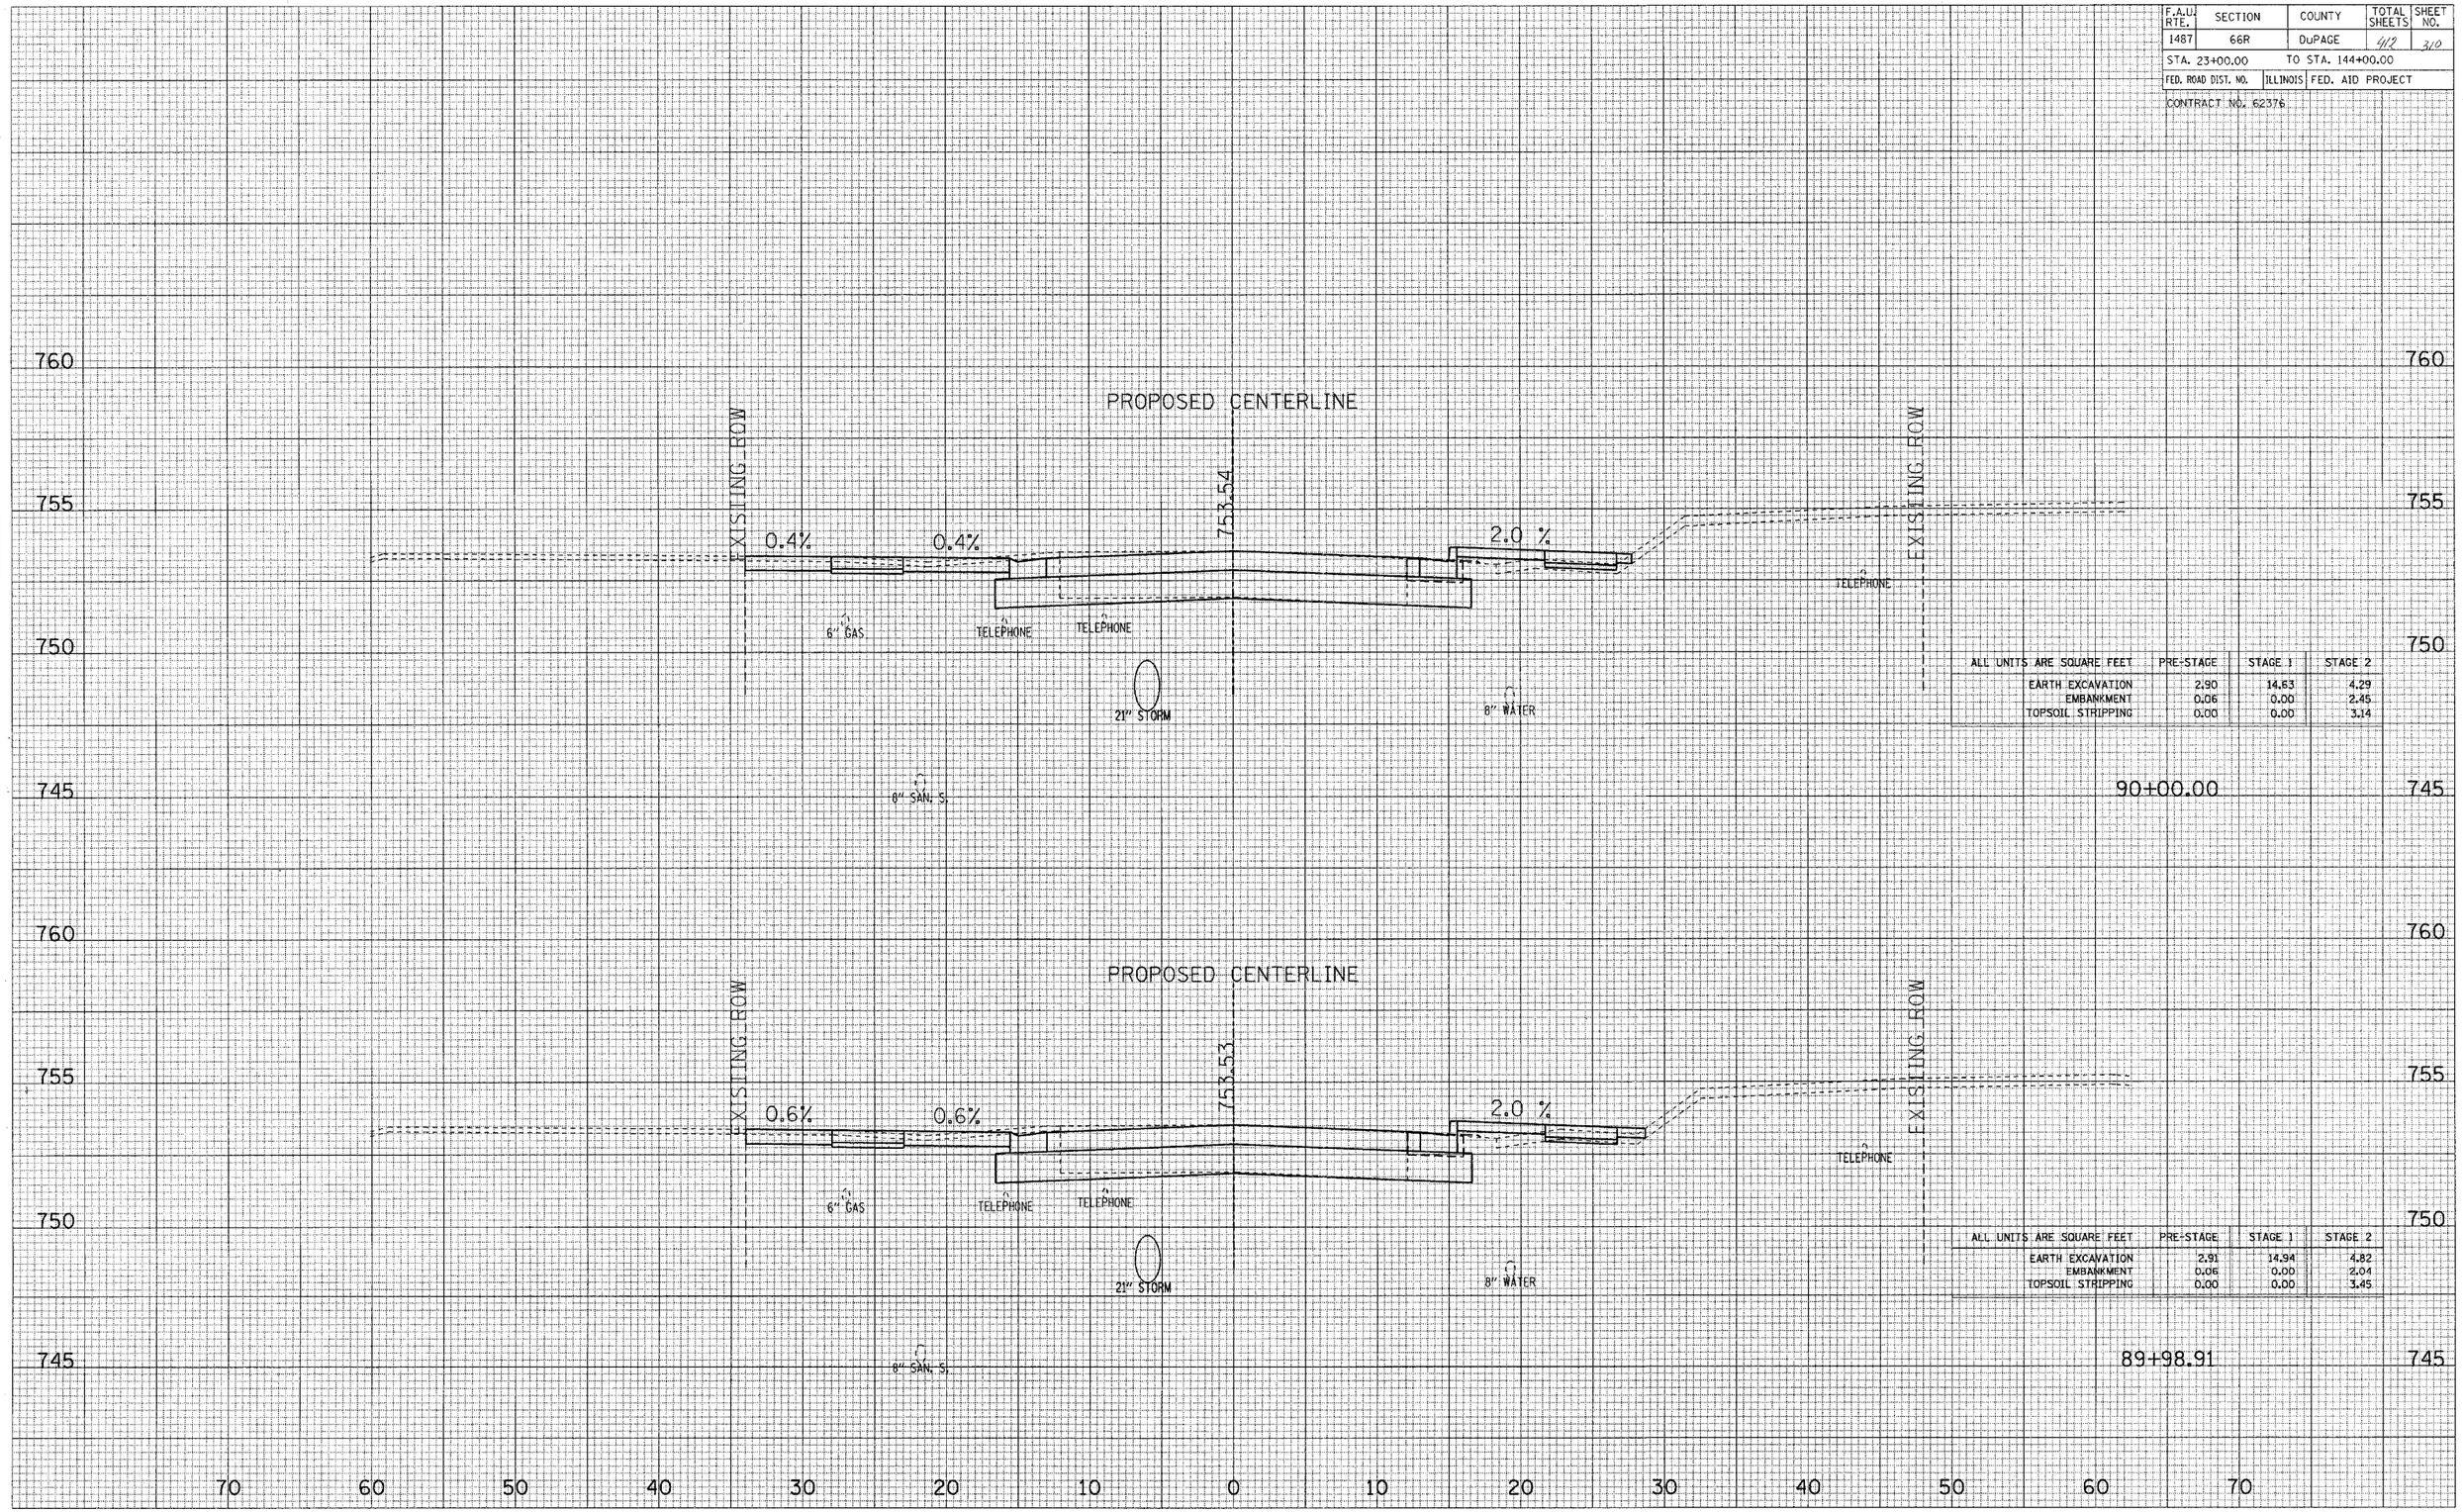

ALL UNITS ARE SQUARE FEET	PRE-STAGE	STAGE 1	STAGE 2
EARTH EXCAVATION	2.90	14.63	4.29
EMBANKMENT	0.06	0.00	2.45
TOPSOIL STRIPPING	0.00	0.00	3.14

ALL UNITS ARE SQUARE FEET	PRE-STAGE	STAGE 1	STAGE 2
EARTH EXCAVATION	2.91	14.94	4.82
EMBANKMENT	0.06	0.00	2.04
TOPSOIL STRIPPING	0.00	0.00	3.45


FINAL SURVEY — NOTE BOOK — NO. — SURVEYED — PLOTTED — TEMPLATE — AREAS — AREAS CHECKED — DATE

ORIGINAL SURVEY — NOTE BOOK — NO. — SURVEYED — PLOTTED — TEMPLATE — AREAS — AREAS CHECKED — DATE


MAPLE AVENUE CROSS SECTIONS

F.A.U. RTE.	SECTION	COUNTY	TOTAL SHEETS	SHEET NO.
1487	66R	DuPAGE	412	311
STA. 23+00.00	TO STA. 144+00.00			
FED. ROAD DIST. NO.	ILLINOIS	FED. AID PROJECT		
CONTRACT NO. 62376				

ORIGINAL SURVEY | SURVEYED | PLOTTED | TEMPLATE | AREAS | AREAS CHECKED | NOTE BOOK | NO.

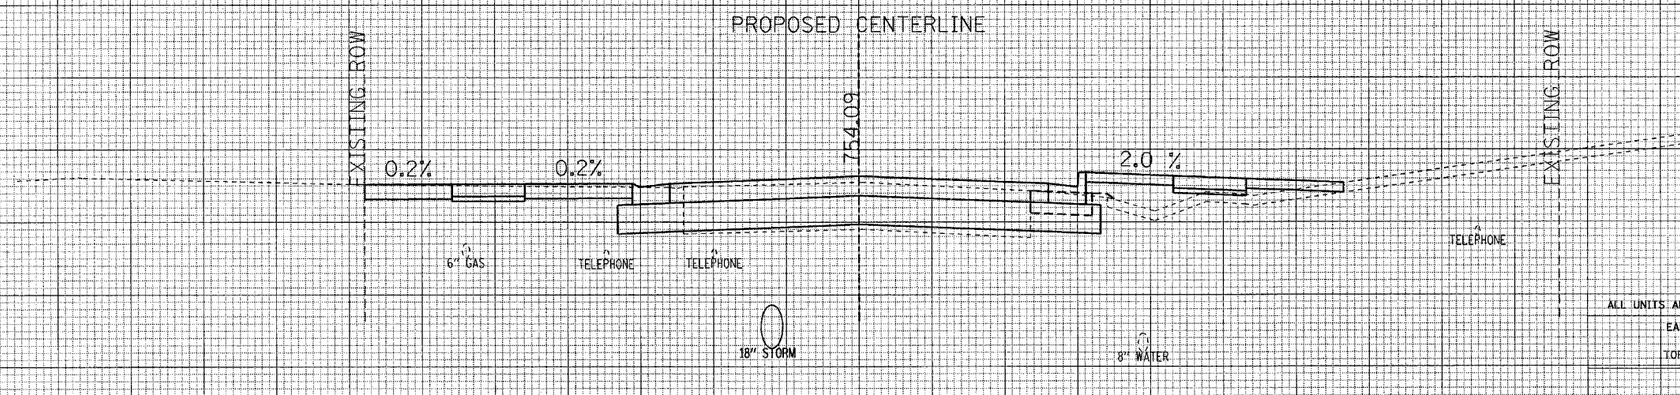

ALL UNITS ARE SQUARE FEET	PRE-STAGE	STAGE 1	STAGE 2
EARTH EXCAVATION	3.09	15.00	3.23
EMBANKMENT	0.33	1.50	11.20
TOPSOIL STRIPPING	0.18	0.00	5.21

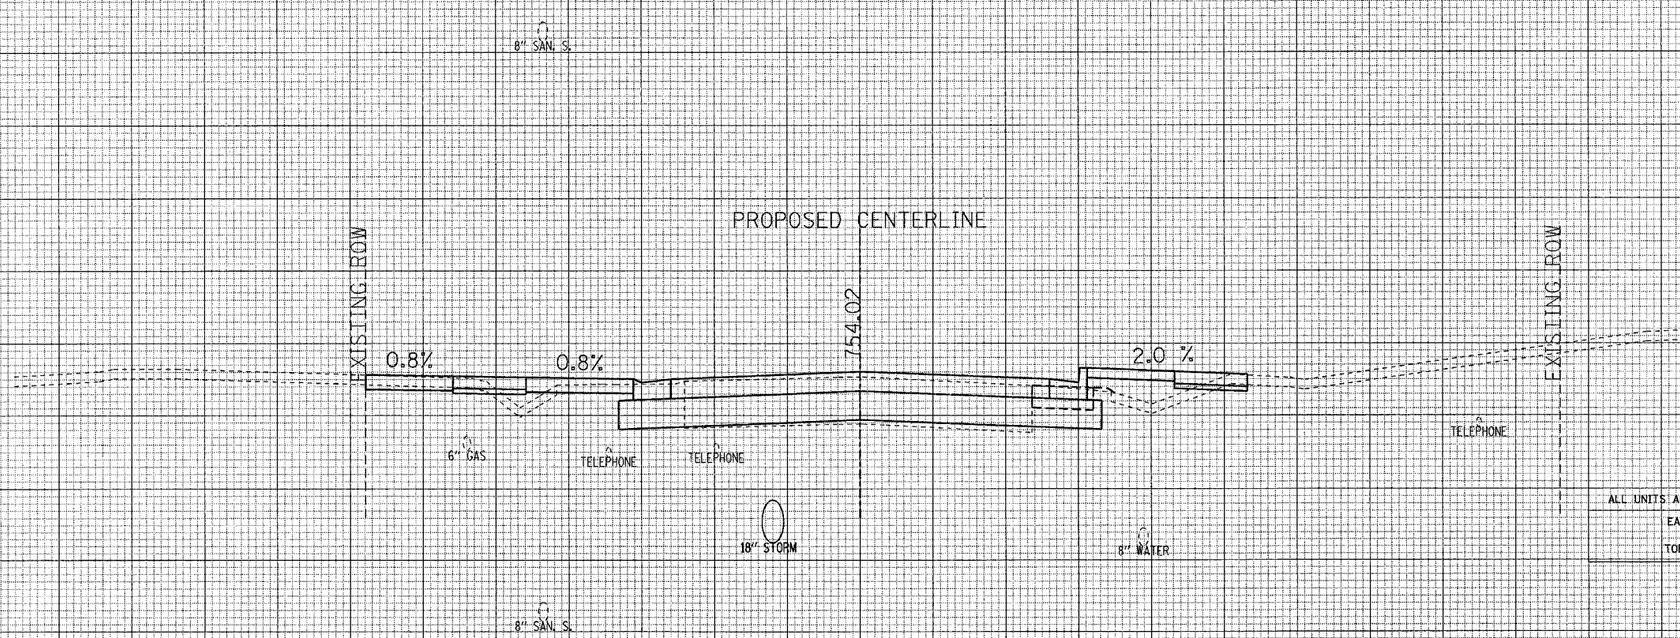


ALL UNITS ARE SQUARE FEET	PRE-STAGE	STAGE 1	STAGE 2
EARTH EXCAVATION	3.08	9.23	3.73
EMBANKMENT	0.20	2.98	7.43
TOPSOIL STRIPPING	0.08	4.36	3.04

MAPLE AVENUE CROSS SECTIONS

F.A.U. RTE.	SECTION	COUNTY	TOTAL SHEETS	SHEET NO.
1487	66R	DuPAGE	4/2	3/2
STA. 23+00.00		TO STA. 144+00.00		
FED. ROAD DIST. NO.	ILLINOIS	FED. AID PROJECT		
CONTRACT NO. 62376				

FINAL SURVEY — NOTE BOOK NO. — SURVEYED — PLOTTED — TEMPLATE — AREAS — AREAS CHECKED — BY — DATE

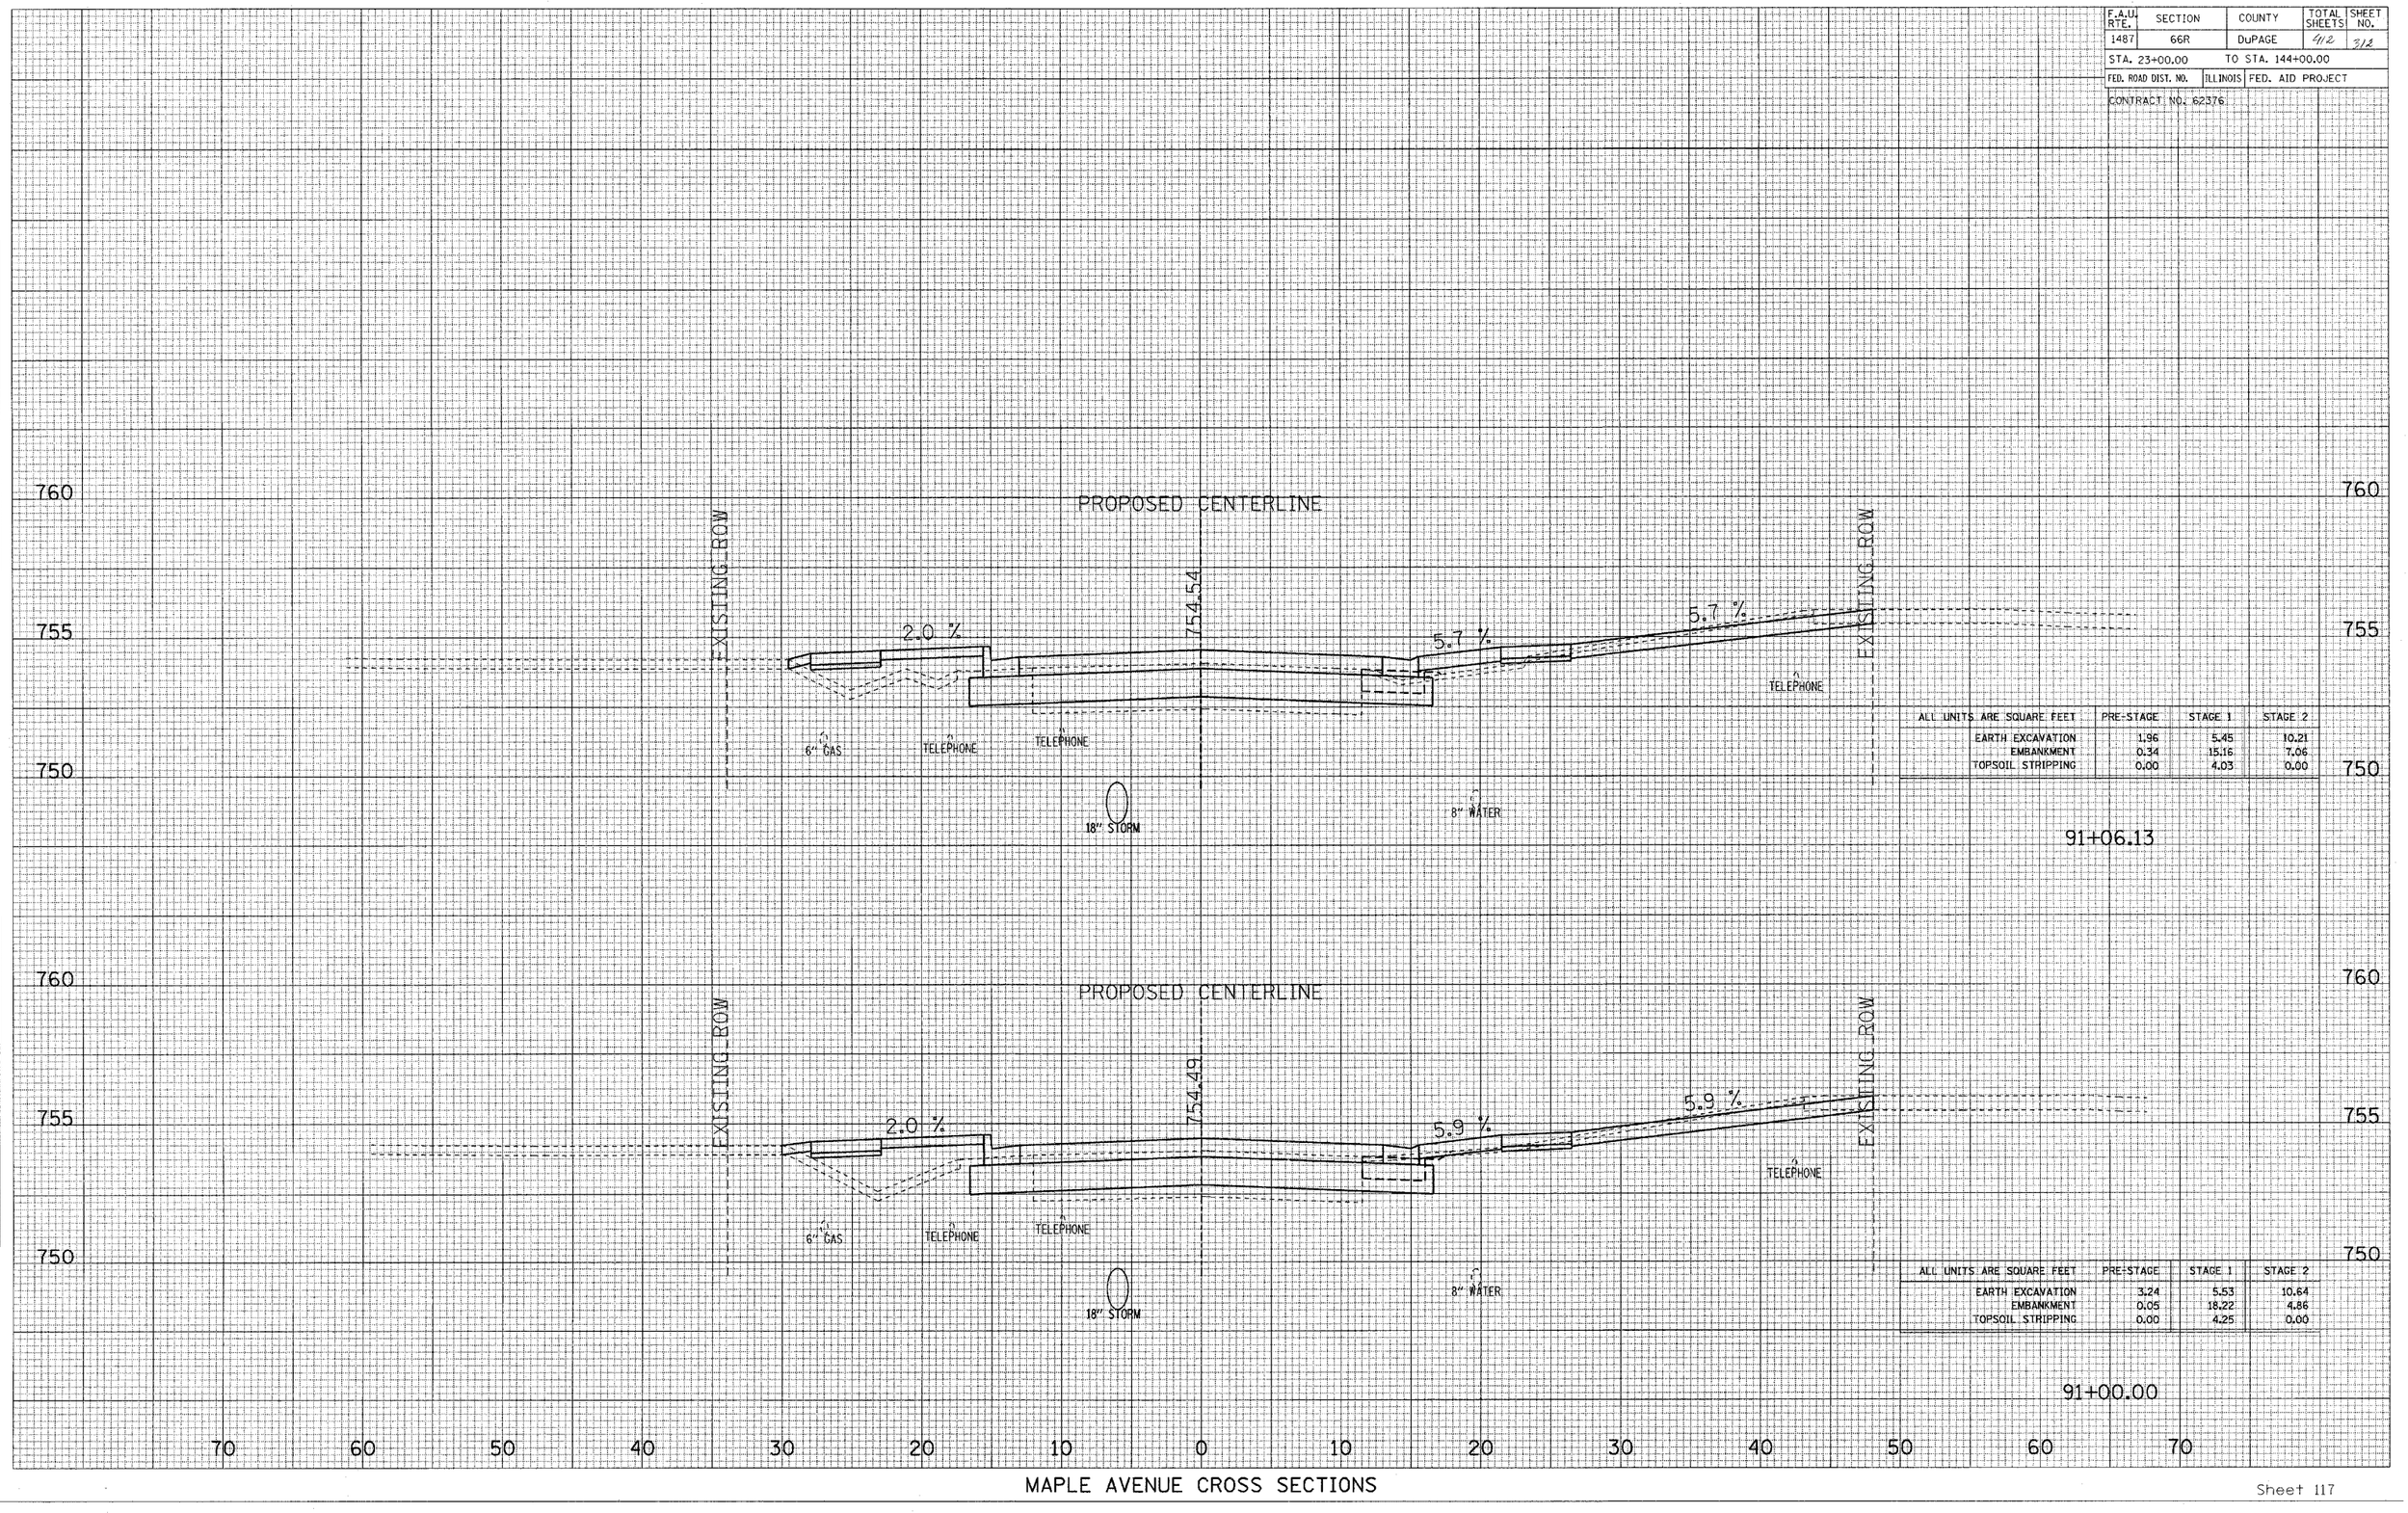

ALL UNITS ARE SQUARE FEET	PRE-STAGE	STAGE 1	STAGE 2
EARTH EXCAVATION	1.96	5.45	10.21
EMBANKMENT	0.34	15.16	7.06
TOPSOIL STRIPPING	0.00	4.03	0.00

91+06.13

ORIGINAL SURVEY — NOTE BOOK NO. — SURVEYED — PLOTTED — TEMPLATE — AREAS — AREAS CHECKED — BY — DATE


ALL UNITS ARE SQUARE FEET	PRE-STAGE	STAGE 1	STAGE 2
EARTH EXCAVATION	3.24	5.53	10.64
EMBANKMENT	0.05	18.22	4.86
TOPSOIL STRIPPING	0.00	4.25	0.00

91+00.00

MAPLE AVENUE CROSS SECTIONS

F.A.U. RTE.	SECTION	COUNTY	TOTAL SHEETS	SHEET NO.
1487	66R	DuPAGE	4/12	3/3
STA. 23+00.00		TO STA. 144+00.00		
FED. ROAD DIST. NO.	ILLINOIS	FED. AID PROJECT		
CONTRACT NO. 62376				

FINAL SURVEY
NOTE BOOK
NO.
SURVEYED
PLOTTED
TEMPLATE
AREAS
AREAS CHECKED
DATE
BY

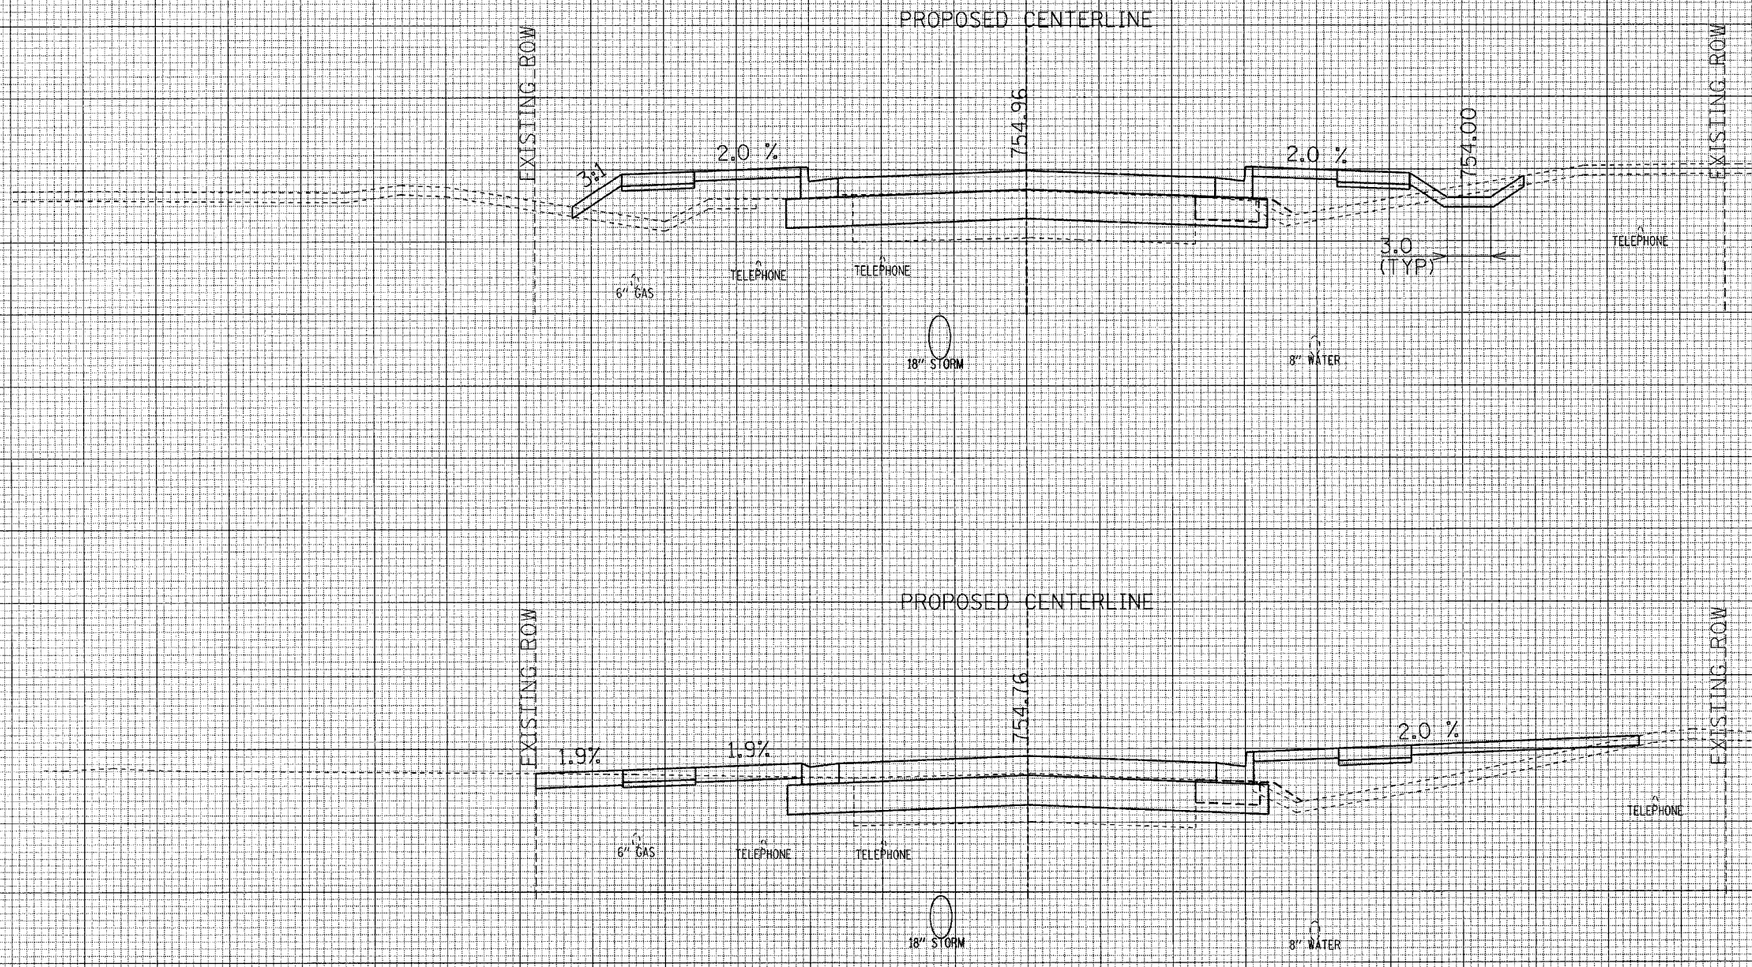

ALL UNITS ARE SQUARE FEET	PRE-STAGE	STAGE 1	STAGE 2
EARTH EXCAVATION	3.17	4.65	3.69
EMBANKMENT	1.38	22.44	19.02
TOPSOIL STRIPPING	0.89	4.22	5.25

91+50.00

ALL UNITS ARE SQUARE FEET	PRE-STAGE	STAGE 1	STAGE 2
EARTH EXCAVATION	3.31	10.79	1.92
EMBANKMENT	1.55	6.17	29.87
TOPSOIL STRIPPING	1.13	0.00	7.74

91+29.20


ORIGINAL SURVEY
NOTE BOOK
NO.
SURVEYED
PLOTTED
TEMPLATE
AREAS
AREAS CHECKED
DATE
BY

MAPLE AVENUE CROSS SECTIONS

F.A.U. RTE.	SECTION	COUNTY	TOTAL SHEETS	SHEET NO.
1487	66R	DuPAGE	42	24
STA. 23+00.00		TO STA. 144+00.00		
FED. ROAD DIST. NO.	ILLINOIS	FED. AID PROJECT		


CONTRACT NO. 62376

FINAL SURVEY — NOTE BOOK — NO. — SURVEYED — PLOTTED — TEMPLATE — AREAS — AREAS CHECKED — BY — DATE

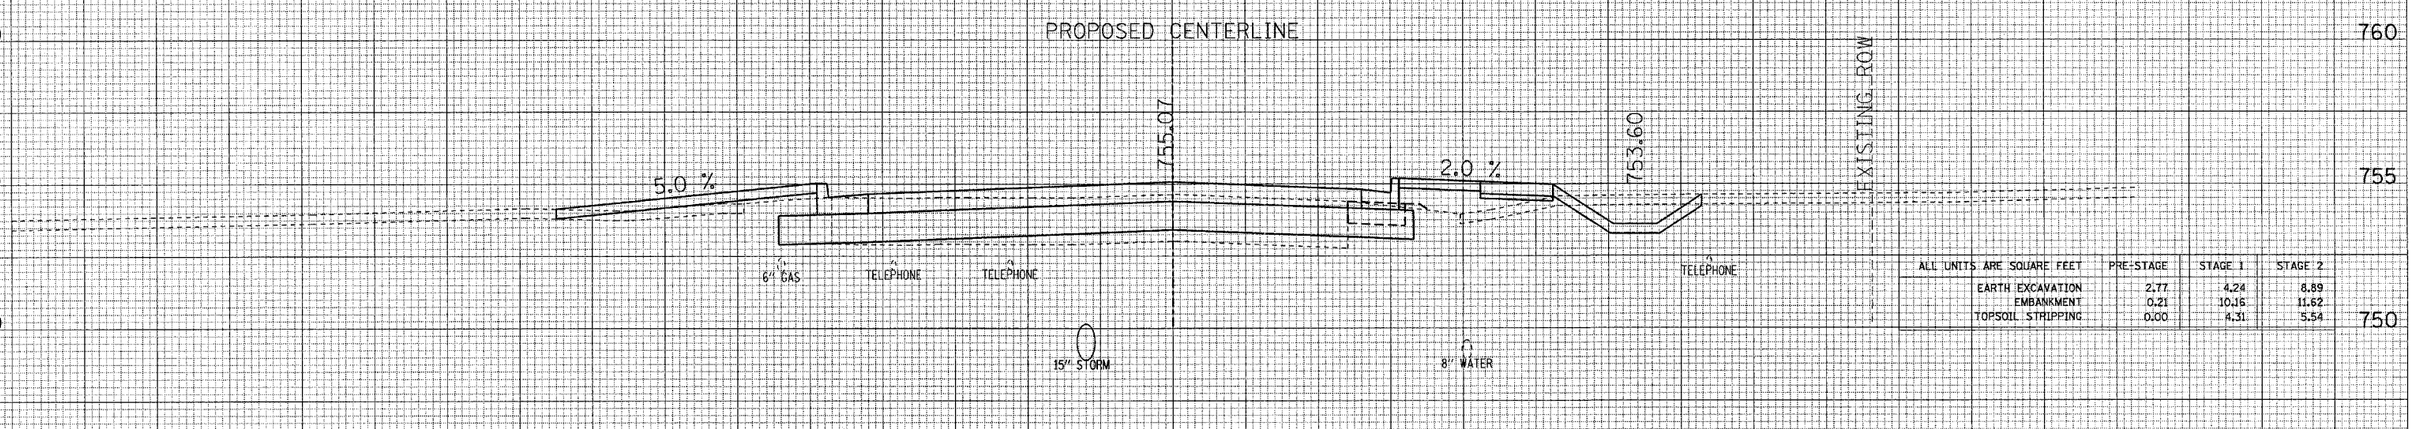

ALL UNITS ARE SQUARE FEET	PRE-STAGE	STAGE 1	STAGE 2
EARTH EXCAVATION	2.77	4.24	8.89
EMBANKMENT	0.21	10.16	11.62
TOPSOIL STRIPPING	0.00	4.31	5.54

92+50.00

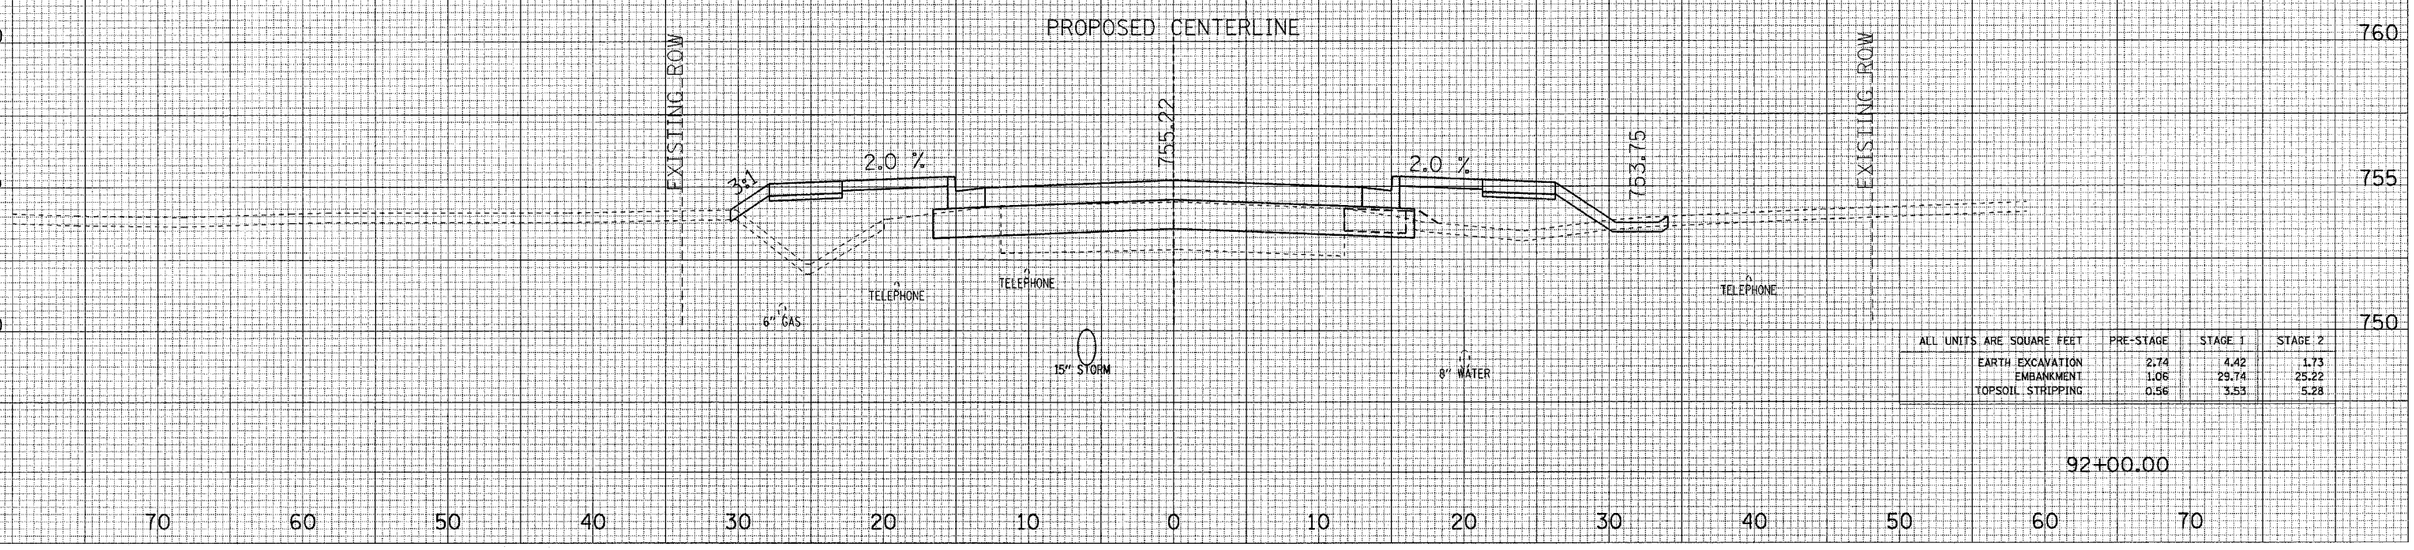


ALL UNITS ARE SQUARE FEET	PRE-STAGE	STAGE 1	STAGE 2
EARTH EXCAVATION	2.74	4.42	1.73
EMBANKMENT	1.06	29.74	25.22
TOPSOIL STRIPPING	0.56	3.53	5.28

92+00.00

MAPLE AVENUE CROSS SECTIONS

ORIGINAL SURVEY — NOTE BOOK — NO. — SURVEYED — PLOTTED — TEMPLATE — AREAS — AREAS CHECKED — BY — DATE

F.A.U. RTE.	SECTION	COUNTY	TOTAL SHEETS	SHEET NO.
1487	66R	DuPAGE	412	315
STA. 23+00.00		TO STA. 144+00.00		
FED. ROAD DIST. NO.	ILLINOIS	FED. AID PROJECT		
CONTRACT NO. 62376				

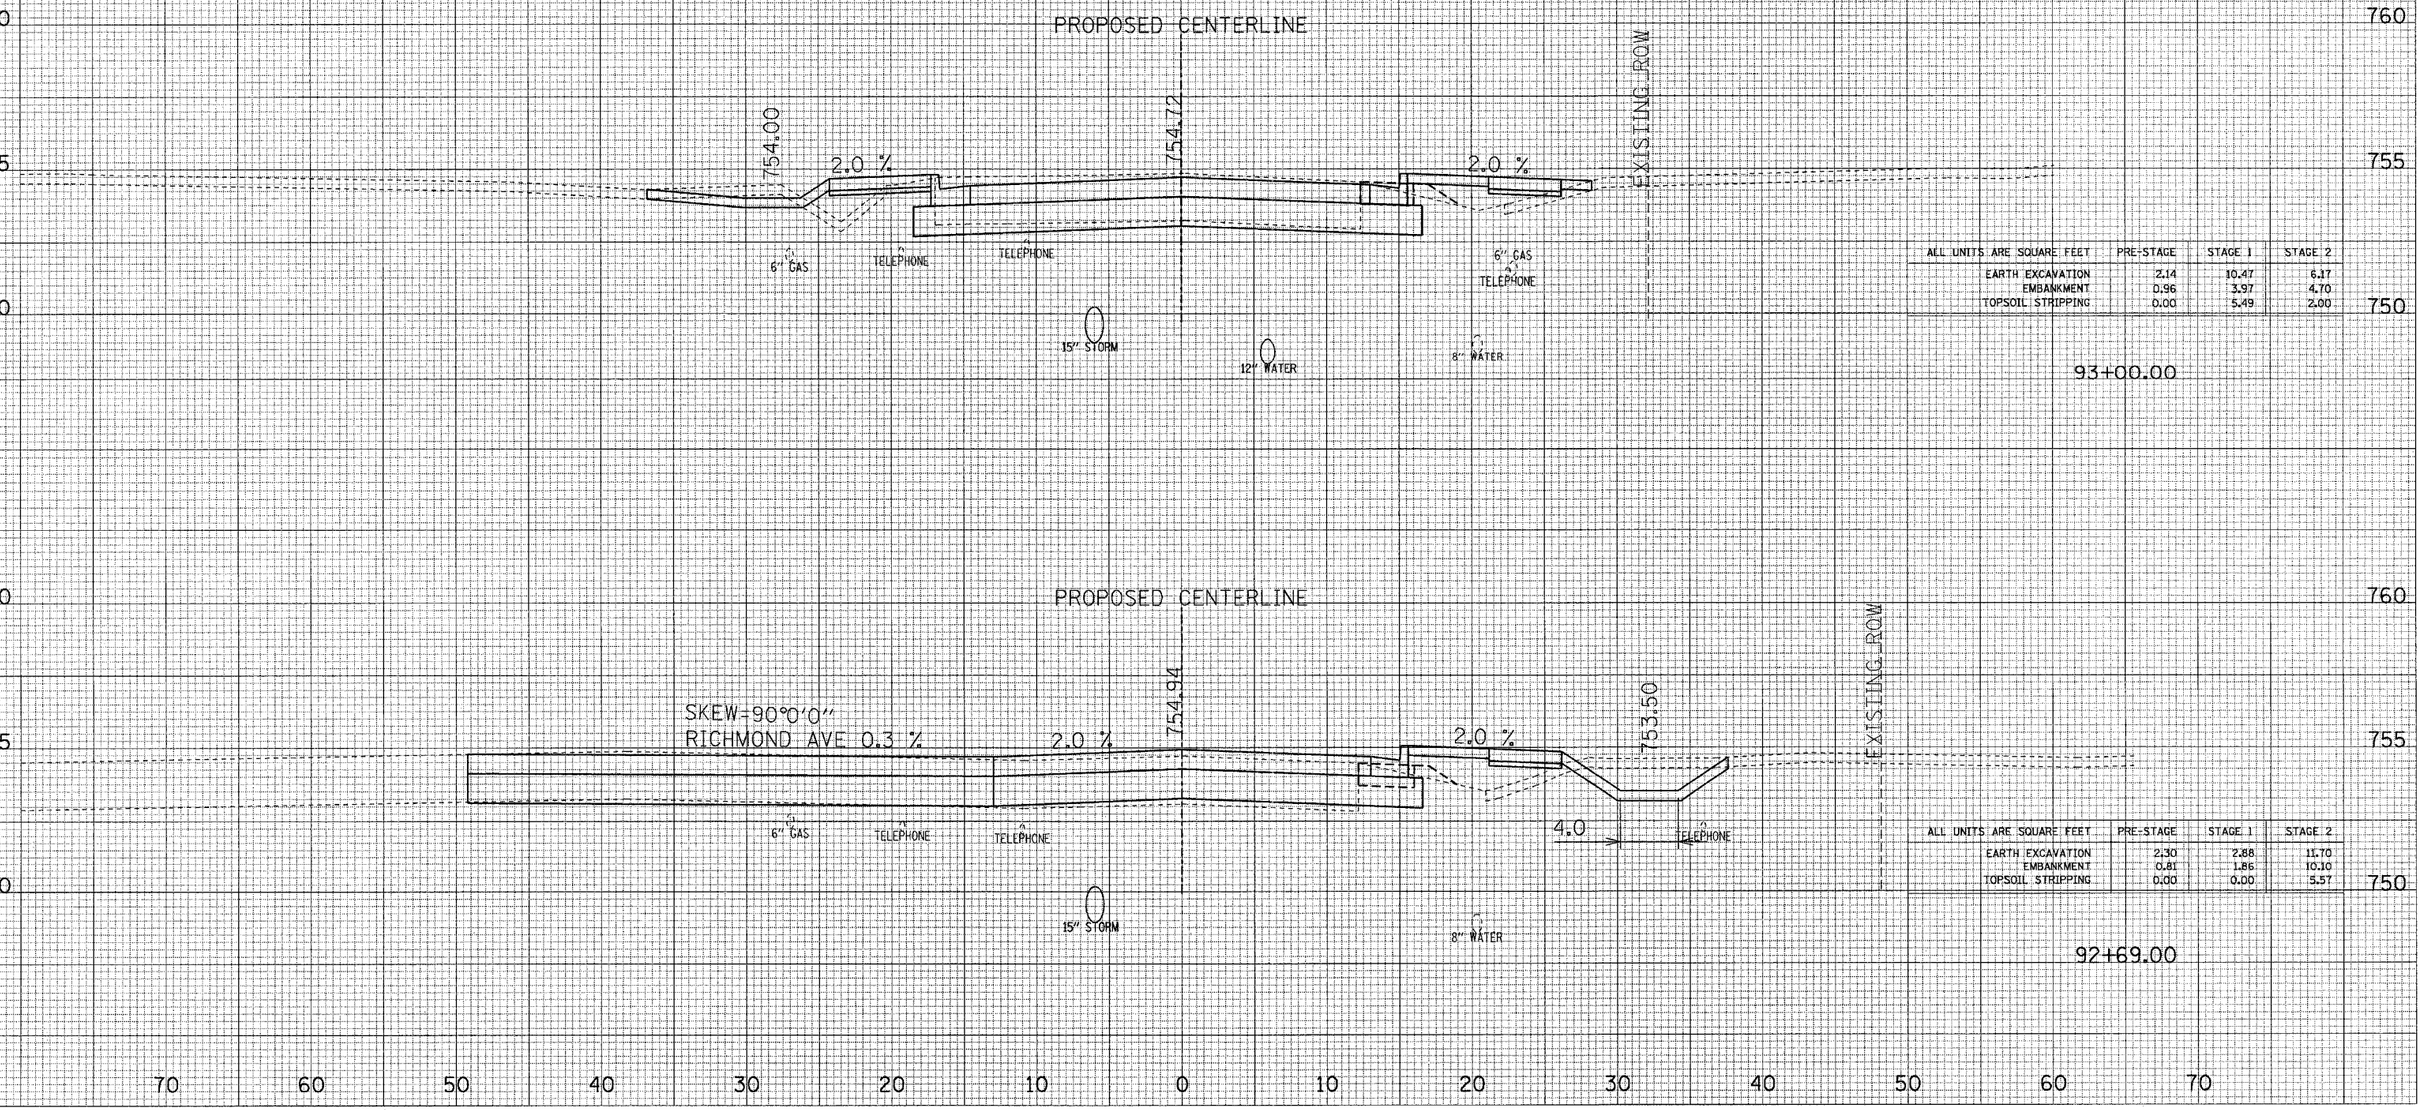

ALL UNITS ARE SQUARE FEET	PRE-STAGE	STAGE 1	STAGE 2
EARTH EXCAVATION	2.14	10.47	6.17
EMBANKMENT	0.96	3.97	4.70
TOPSOIL STRIPPING	0.00	5.49	2.00

93+00.00

ALL UNITS ARE SQUARE FEET	PRE-STAGE	STAGE 1	STAGE 2
EARTH EXCAVATION	2.30	2.88	11.70
EMBANKMENT	0.81	1.86	10.10
TOPSOIL STRIPPING	0.00	0.00	5.57


92+69.00

FINAL SURVEY — NOTE BOOK NO. — SURVEYED — PLOTTED — TEMPLATE — AREAS — AREAS CHECKED — BY — DATE

ORIGINAL SURVEY — NOTE BOOK NO. — SURVEYED — PLOTTED — TEMPLATE — AREAS — AREAS CHECKED — BY — DATE

MAPLE AVENUE CROSS SECTIONS

F.A.U. RTE.	SECTION	COUNTY	TOTAL SHEETS	SHEET NO.
1487	66R	DuPAGE	412	316
STA. 23+00.00	TO STA. 144+00.00			
FED. ROAD DIST. NO.	ILLINOIS	FED. AID PROJECT		
CONTRACT NO. 62376				

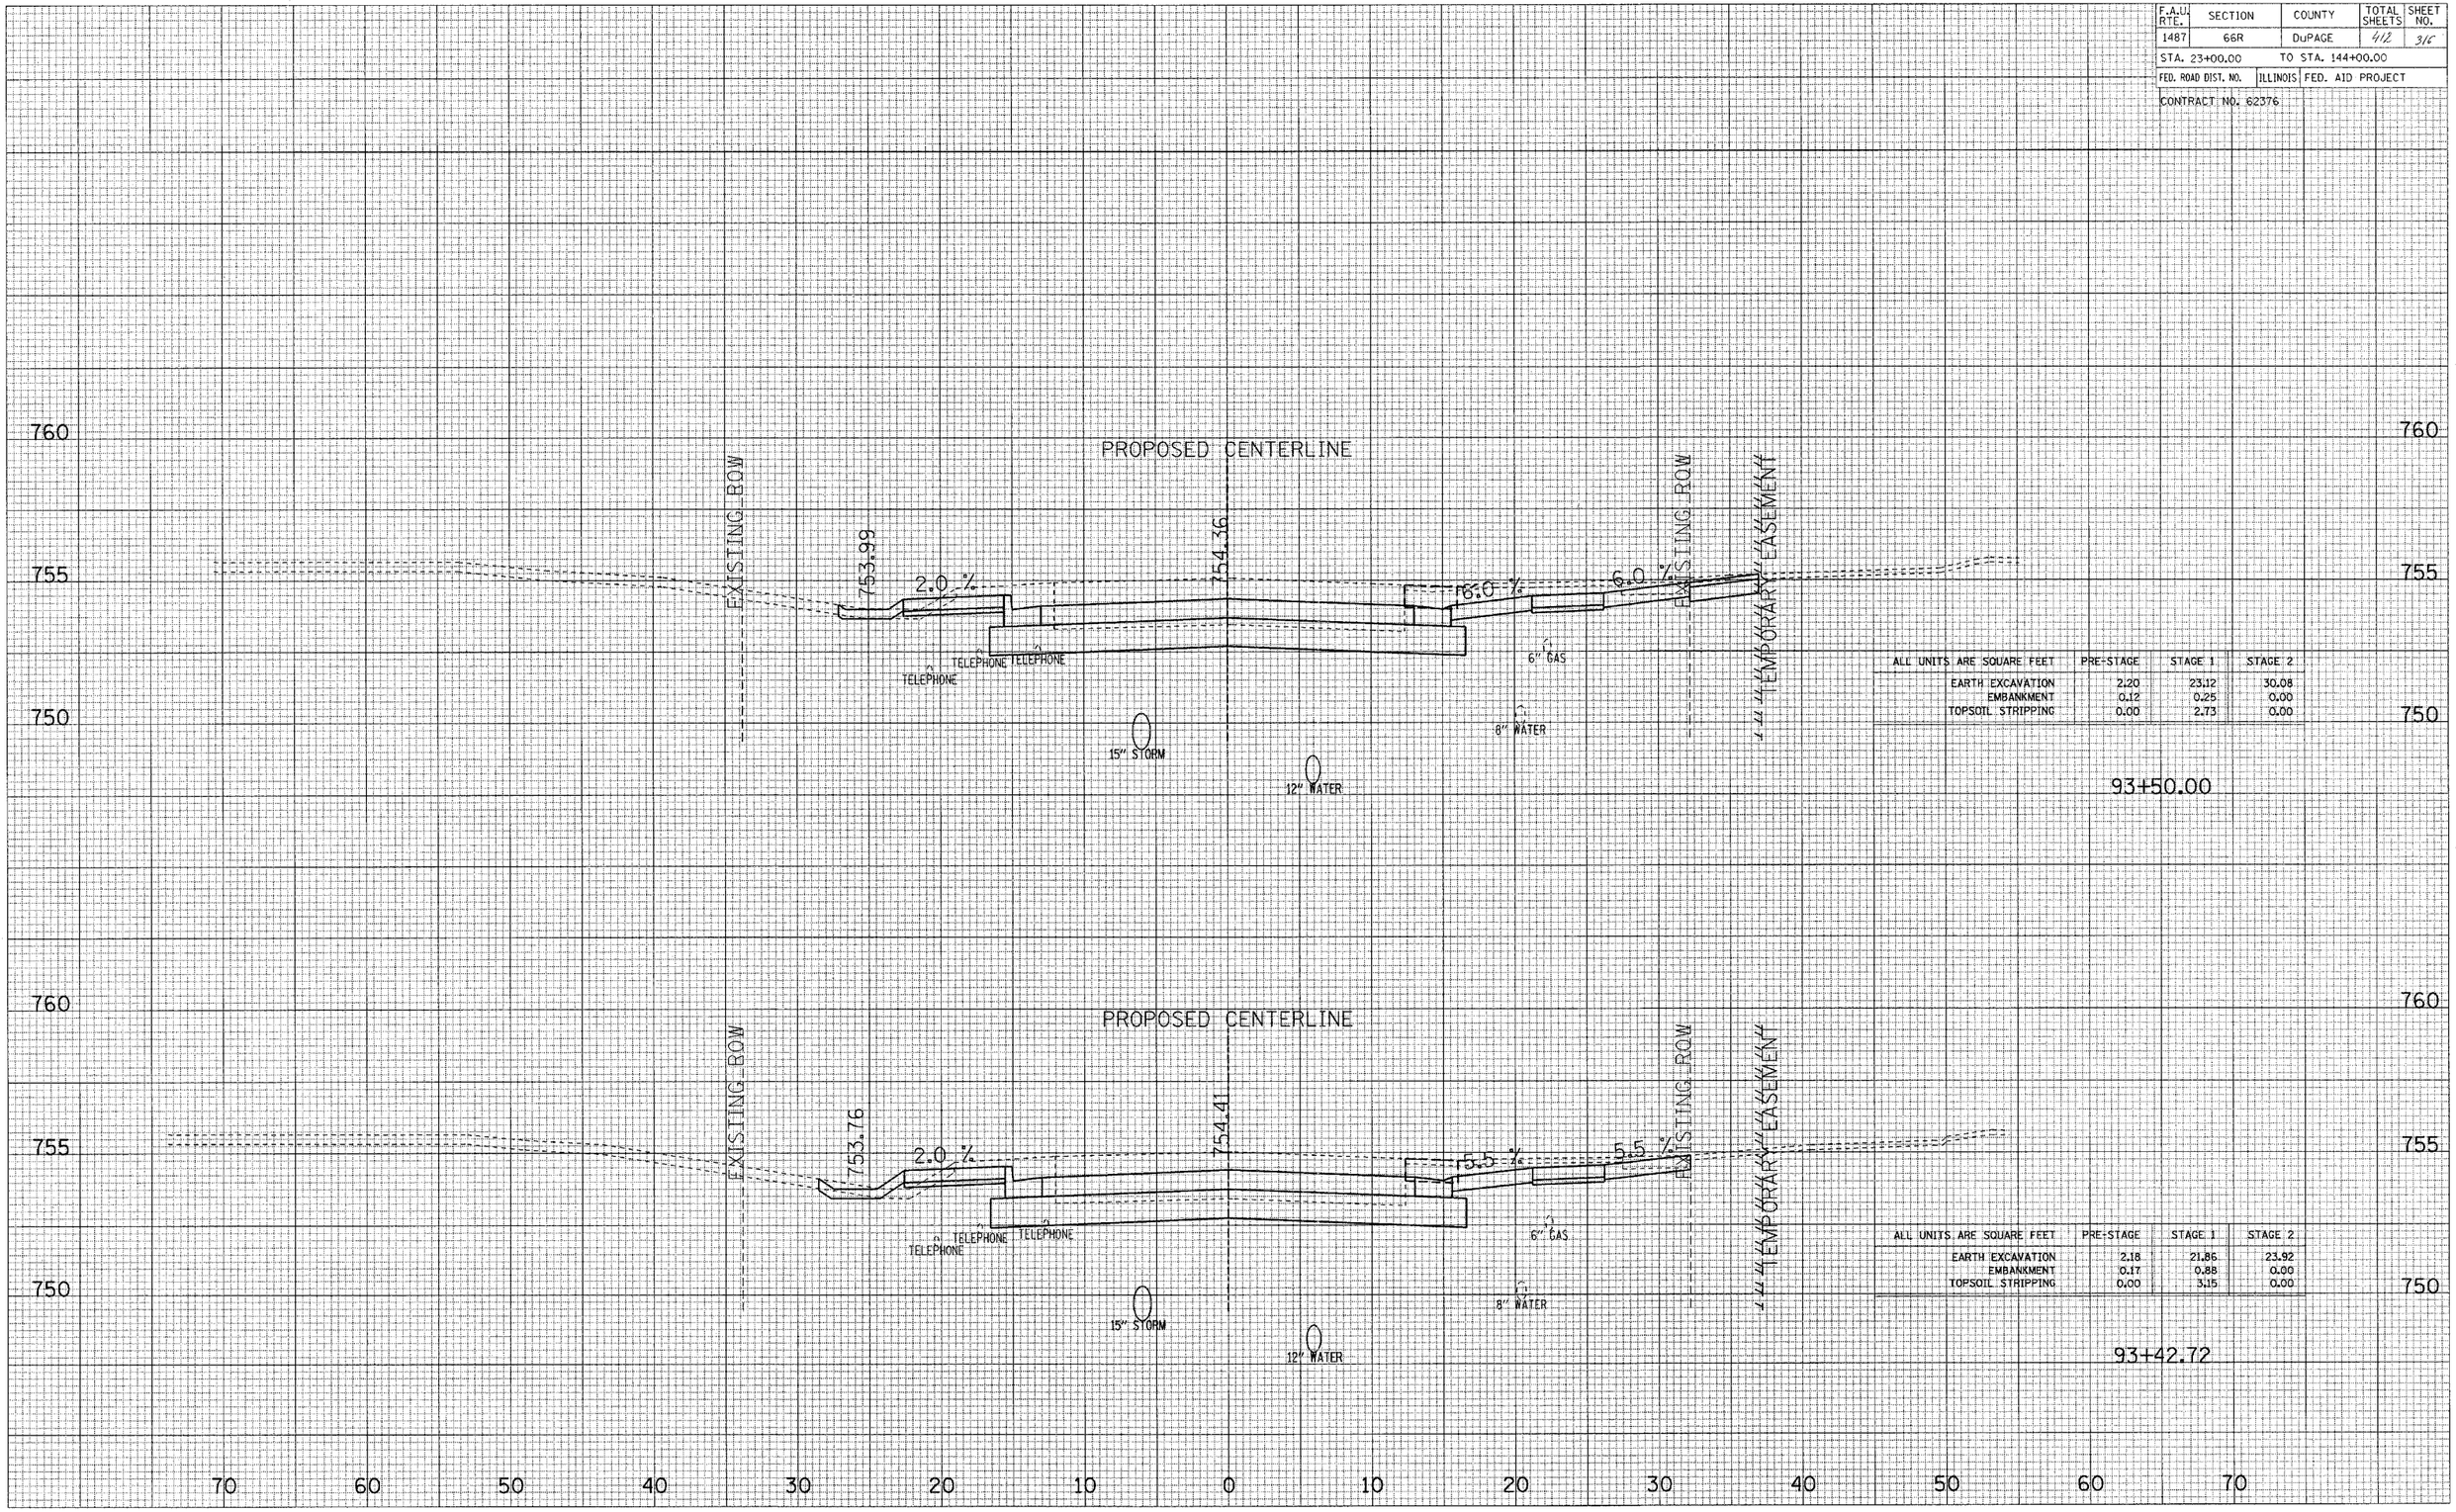

ALL UNITS ARE SQUARE FEET	PRE-STAGE	STAGE 1	STAGE 2
EARTH EXCAVATION	2.20	23.12	30.08
EMBANKMENT	0.12	0.25	0.00
TOPSOIL STRIPPING	0.00	2.73	0.00

93+50.00

ALL UNITS ARE SQUARE FEET	PRE-STAGE	STAGE 1	STAGE 2
EARTH EXCAVATION	2.18	21.86	23.92
EMBANKMENT	0.17	0.88	0.00
TOPSOIL STRIPPING	0.00	3.15	0.00

93+42.72

FINAL SURVEY — NOTE BOOK — NO. — SURVEYED — PLOTTED — TEMPLATE — AREAS — AREAS CHECKED — BY — DATE

ORIGINAL SURVEY — NOTE BOOK — NO. — SURVEYED — PLOTTED — TEMPLATE — AREAS — AREAS CHECKED — BY — DATE

MAPLE AVENUE CROSS SECTIONS

F.A.U. RTE.	SECTION	COUNTY	TOTAL SHEETS	SHEET NO.
1487	66R	DuPAGE	4/2	3/7
STA. 23+00.00		TO STA. 144+00.00		
FED. ROAD DIST. NO.	ILLINOIS	FED. AID PROJECT		

CONTRACT NO. 62376

FINAL SURVEY / ORIGINAL SURVEY — NOTE BOOK — NO. — BY — DATE
SURVEYED — PLOTTED — TEMPLATE — AREAS — AREAS CHECKED

760 / 755 / 750

PROPOSED CENTERLINE

754.18

TEMPORARY EASEMENT — EXISTING ROW — 2.0 % — 2.0 % — 3% — EXISTING ROW

TELEPHONE — TELEPHONE — 6" GAS — 15" STORM — 8" WATER — 12" WATER

ALL UNITS ARE SQUARE FEET	PRE-STAGE	STAGE 1	STAGE 2
EARTH EXCAVATION	1.69	34.05	26.75
EMBANKMENT	2.61	0.00	1.83
TOPSOIL STRIPPING	0.20	2.01	2.26

760 / 755 / 750

94+00.00

PROPOSED CENTERLINE

754.19

TEMPORARY EASEMENT — EXISTING ROW — 7.0 % — 2.0 % — 2.0 % — 3% — EXISTING ROW

TELEPHONE — TELEPHONE — 6" GAS — 15" STORM — 8" WATER — 12" WATER

ALL UNITS ARE SQUARE FEET	PRE-STAGE	STAGE 1	STAGE 2
EARTH EXCAVATION	1.68	49.15	26.18
EMBANKMENT	2.40	0.00	1.91
TOPSOIL STRIPPING	0.15	0.00	2.38


93+87.34

70 60 50 40 30 20 10 0 10 20 30 40 50 60 70

MAPLE AVENUE CROSS SECTIONS

F.A.U. RTE.	SECTION	COUNTY	TOTAL SHEETS	SHEET NO.
1487	66R	DuPAGE	412	318
STA. 23+00.00		TO STA. 144+00.00		
FED. ROAD DIST. NO.	ILLINOIS	FED. AID PROJECT		
CONTRACT NO. 62376				

FINAL SURVEY — NOTE BOOK — NO. — SURVEYED — PLOTTED — TEMPLATE — AREAS — AREAS CHECKED — DATE

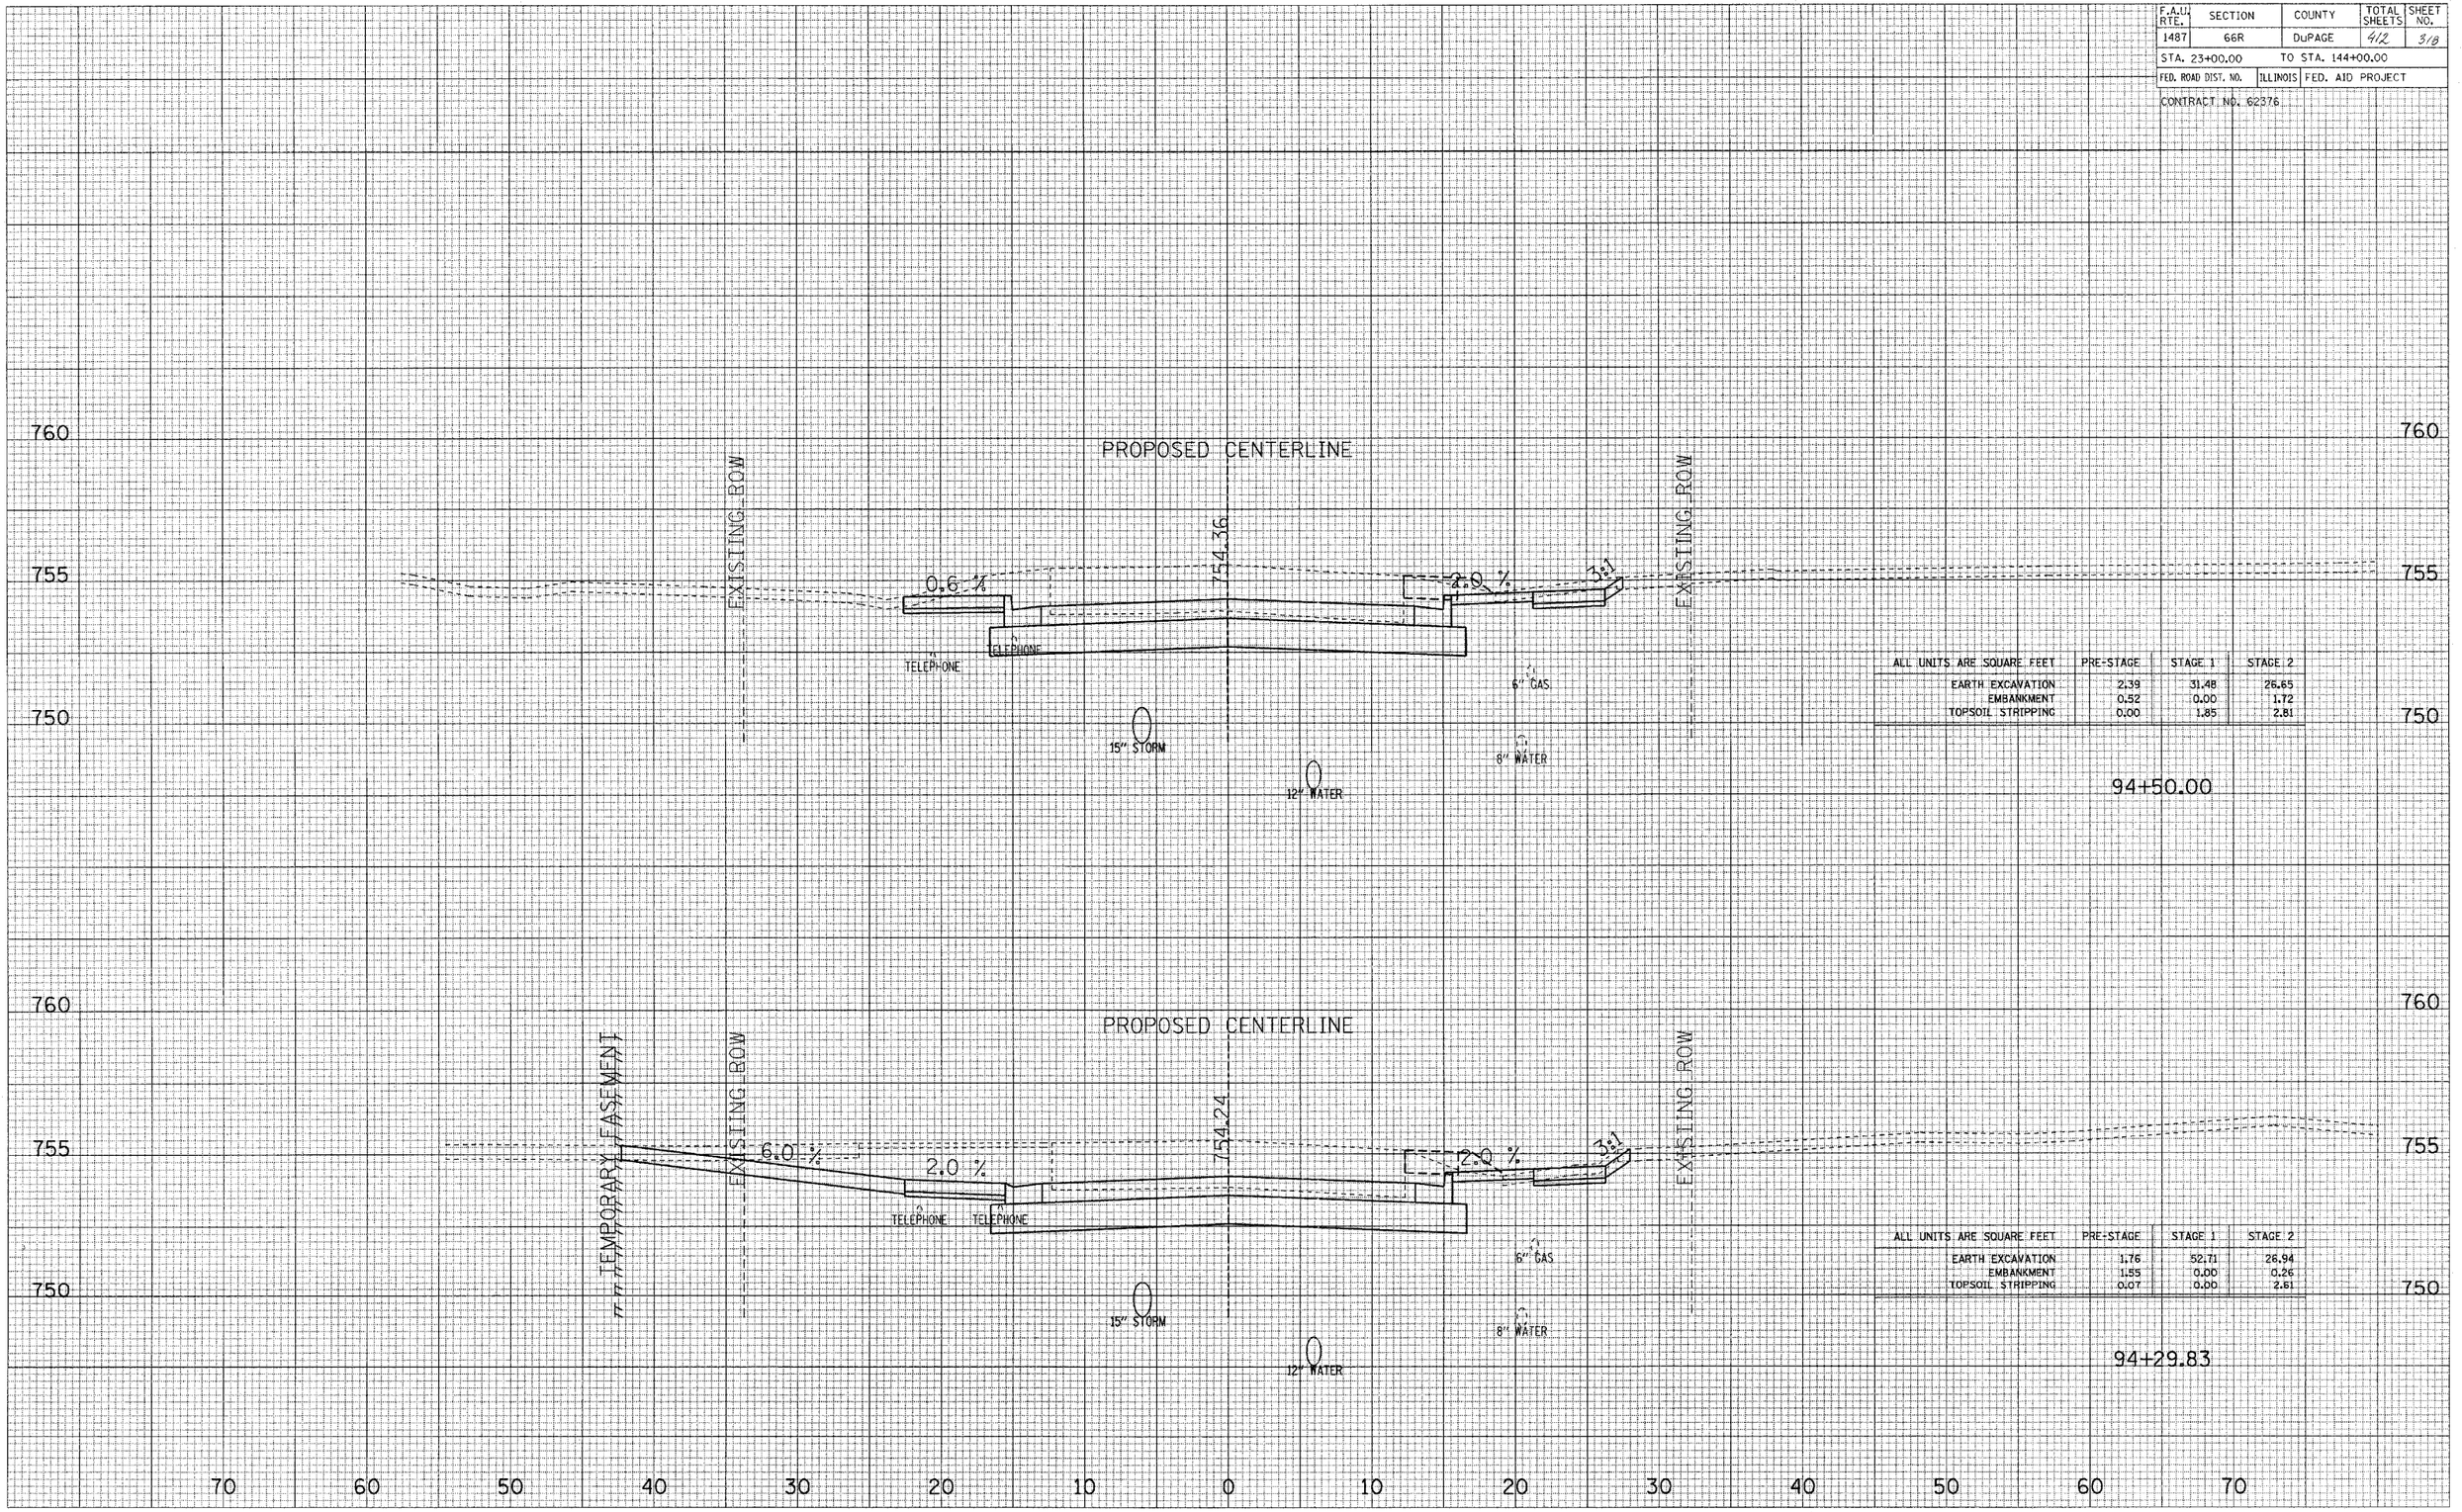

ALL UNITS ARE SQUARE FEET	PRE-STAGE	STAGE 1	STAGE 2
EARTH EXCAVATION	2.39	31.48	26.65
EMBANKMENT	0.52	0.00	1.72
TOPSOIL STRIPPING	0.00	1.85	2.81


ALL UNITS ARE SQUARE FEET	PRE-STAGE	STAGE 1	STAGE 2
EARTH EXCAVATION	1.76	52.71	26.94
EMBANKMENT	1.55	0.00	0.26
TOPSOIL STRIPPING	0.07	0.00	2.61

ORIGINAL SURVEY — NOTE BOOK — NO. — SURVEYED — PLOTTED — TEMPLATE — AREAS — AREAS CHECKED — DATE — BY

MAPLE AVENUE CROSS SECTIONS

F.A.U. RTE.	SECTION	COUNTY	TOTAL SHEETS	SHEET NO.
1487	66R	DuPAGE	418	319
STA. 23+00.00		TO STA. 144+00.00		
FED. ROAD DIST. NO.	ILLINOIS	FED. AID PROJECT		
CONTRACT NO. 62376				


FINAL SURVEY — NOTE BOOK — NO. — SURVEYED — PLOTTED — TEMPLATE — AREAS — AREAS CHECKED — BY — DATE

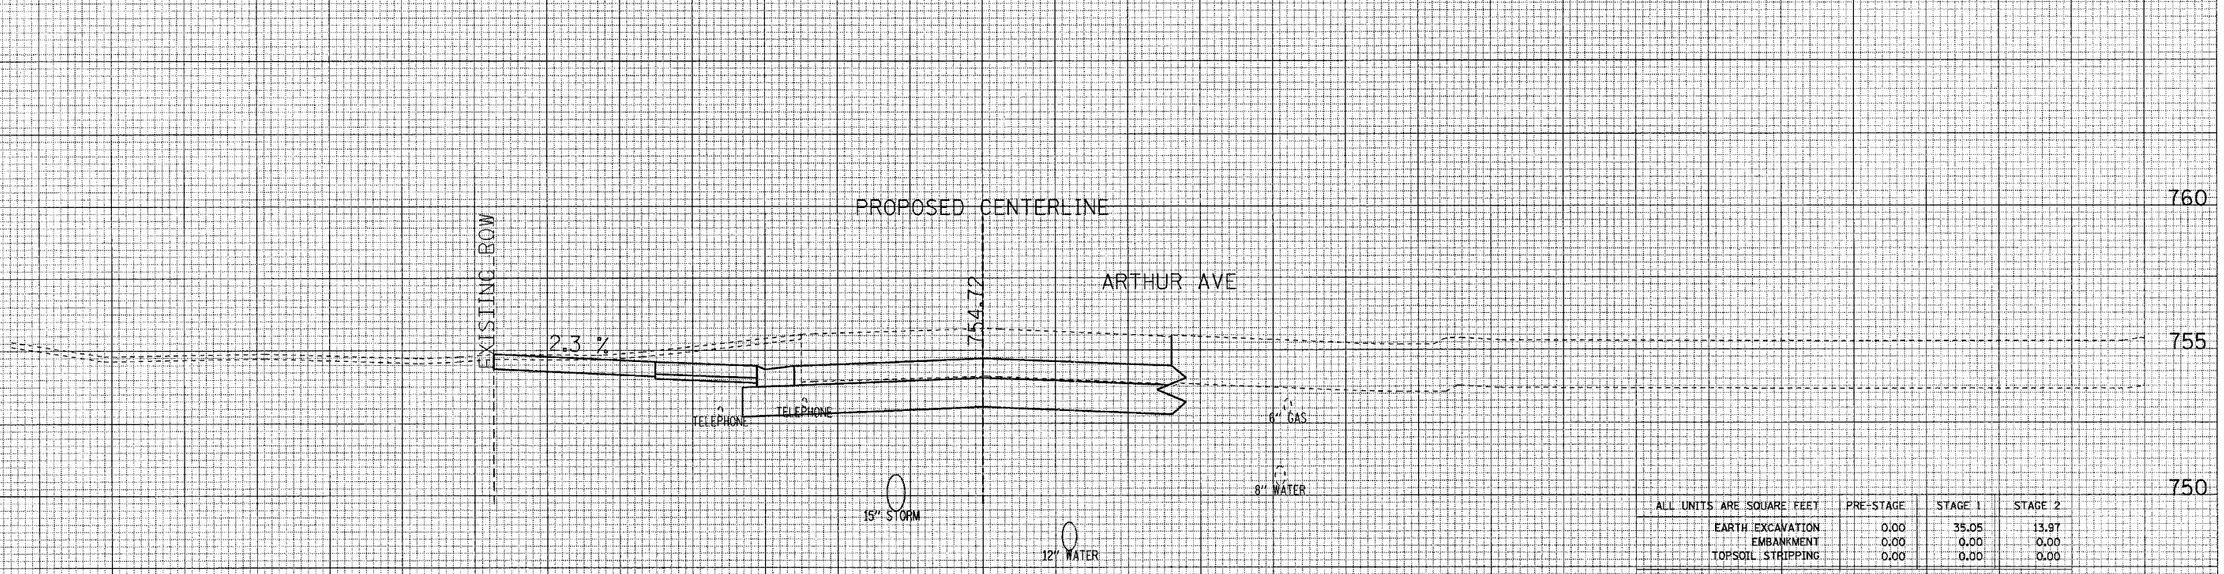

ALL UNITS ARE SQUARE FEET	PRE-STAGE	STAGE 1	STAGE 2
EARTH EXCAVATION	0.00	35.05	13.97
EMBANKMENT	0.00	0.00	0.00
TOPSOIL STRIPPING	0.00	0.00	0.00

95+00.00

ORIGINAL SURVEY — NOTE BOOK — NO. — SURVEYED — PLOTTED — TEMPLATE — AREAS — AREAS CHECKED — BY — DATE

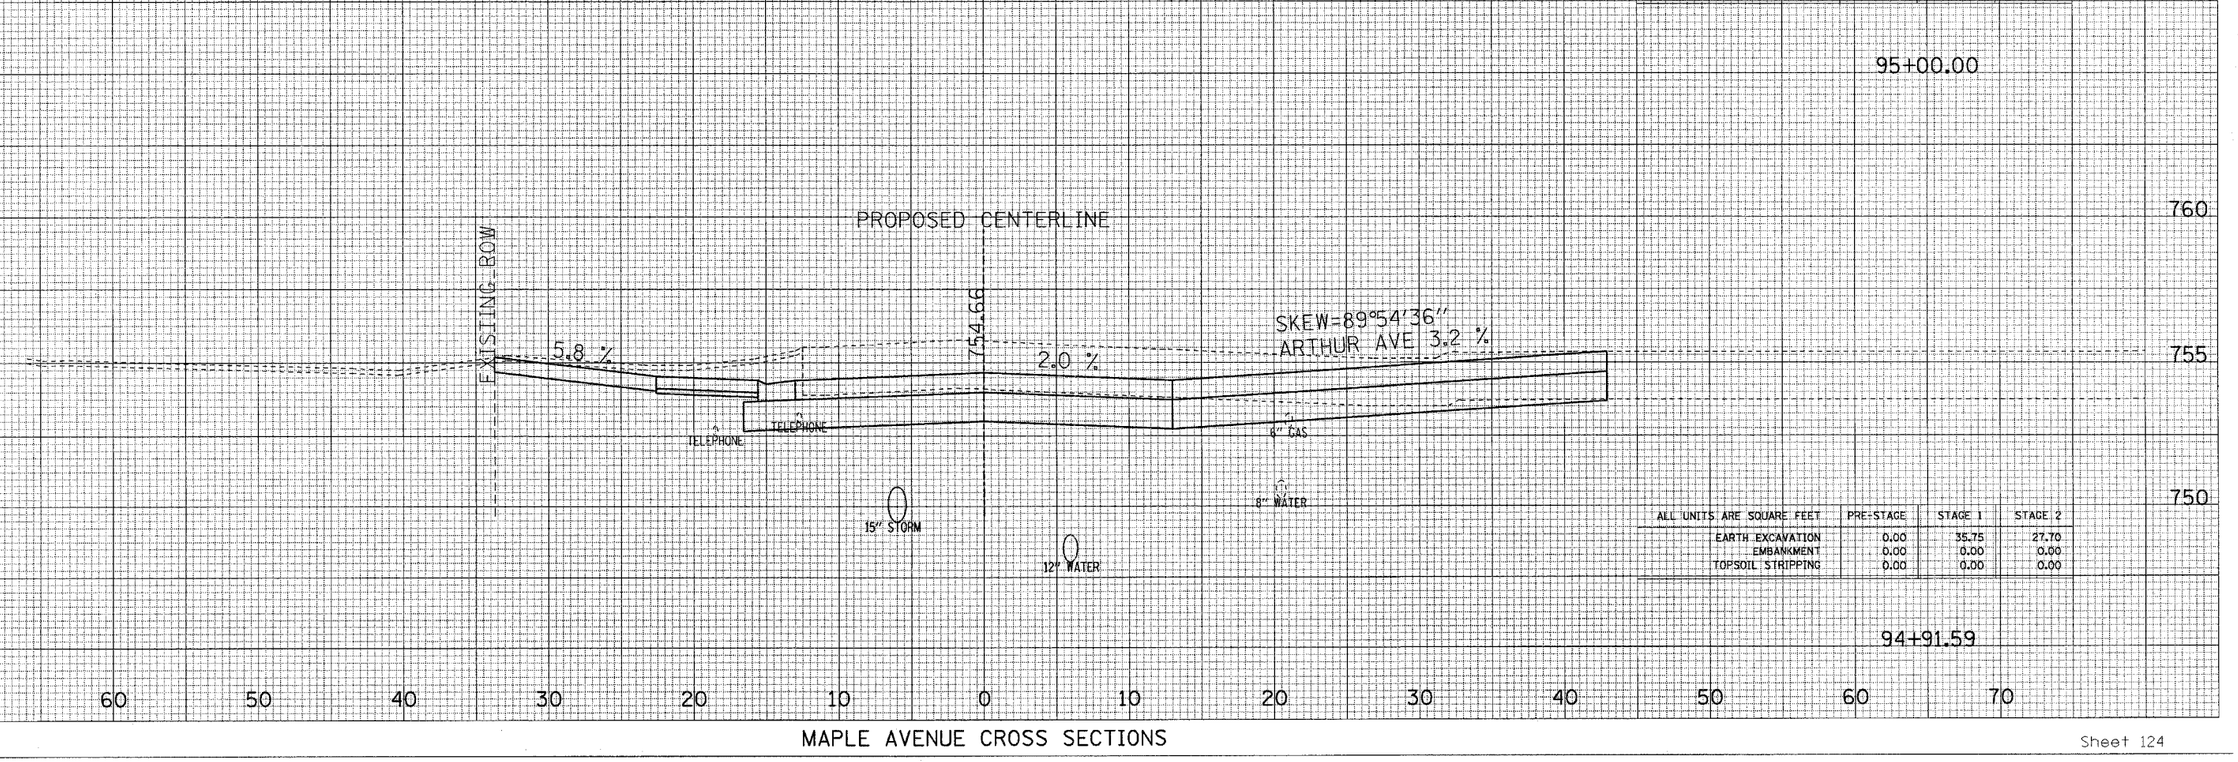

ALL UNITS ARE SQUARE FEET	PRE-STAGE	STAGE 1	STAGE 2
EARTH EXCAVATION	0.00	35.75	27.70
EMBANKMENT	0.00	0.00	0.00
TOPSOIL STRIPPING	0.00	0.00	0.00


94+91.59

MAPLE AVENUE CROSS SECTIONS

F.A.U. RTE.	SECTION	COUNTY	TOTAL SHEETS	SHEET NO.
1487	66R	DuPAGE	412	340
STA. 23+00.00		TO STA. 144+00.00		
FED. ROAD DIST. NO.	ILLINOIS	FED. AID PROJECT		

CONTRACT NO. 62376

FINAL SURVEY — SURVEYED — PLOTTED — NOTE BOOK — TEMPLATE — AREAS — AREAS CHECKED — BY — DATE

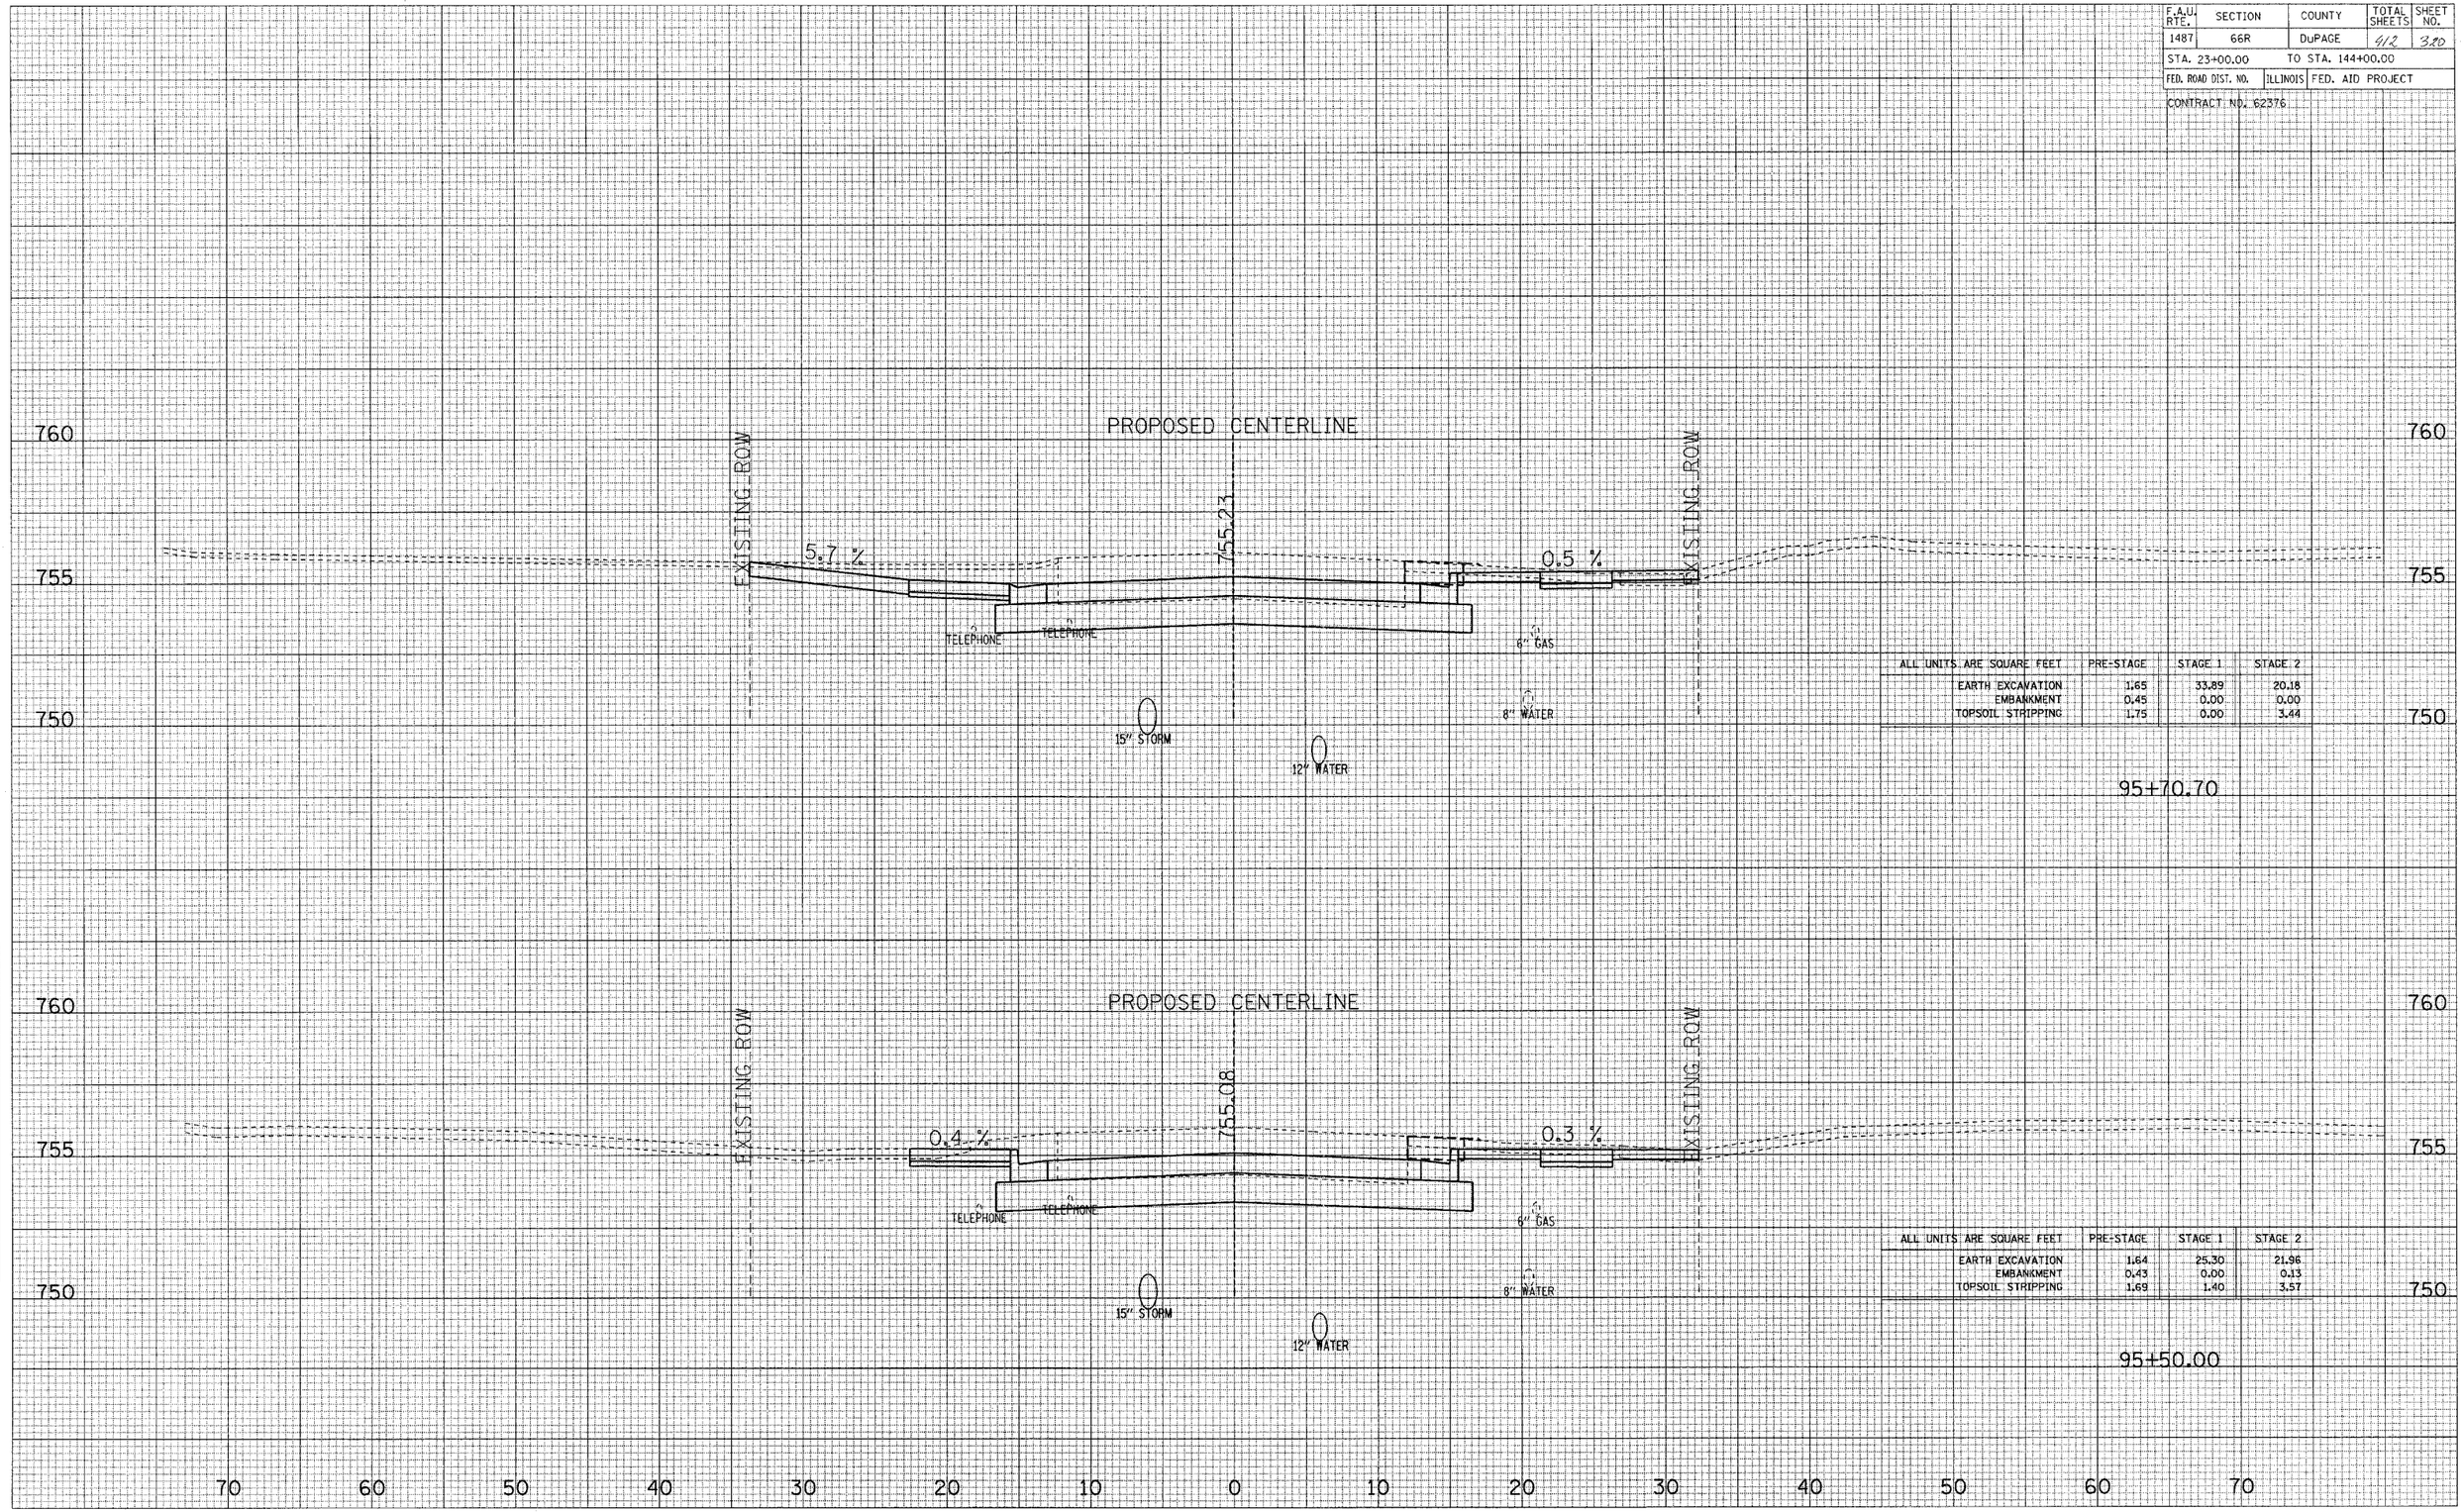

ALL UNITS ARE SQUARE FEET	PRE-STAGE	STAGE 1	STAGE 2
EARTH EXCAVATION	1.65	33.89	20.18
EMBANKMENT	0.45	0.00	0.00
TOPSOIL STRIPPING	1.75	0.00	3.44

95+70.70

ALL UNITS ARE SQUARE FEET	PRE-STAGE	STAGE 1	STAGE 2
EARTH EXCAVATION	1.64	25.30	21.96
EMBANKMENT	0.43	0.00	0.13
TOPSOIL STRIPPING	1.69	1.40	3.57

95+50.00


ORIGINAL SURVEY — SURVEYED — PLOTTED — NOTE BOOK — TEMPLATE — AREAS — AREAS CHECKED — BY — DATE

MAPLE AVENUE CROSS SECTIONS

F.A.U. RTE.	SECTION	COUNTY	TOTAL SHEETS	SHEET NO.
1487	66R	DuPAGE	5/12	321
STA. 23+00.00		TO STA. 144+00.00		
FED. ROAD DIST. NO.	ILLINOIS	FED. AID PROJECT		

CONTRACT NO. 62376

FINAL SURVEY — NOTE BOOK NO. — SURVEYED — PLOTTED — TEMPLATE — AREAS — AREAS CHECKED — BY — DATE

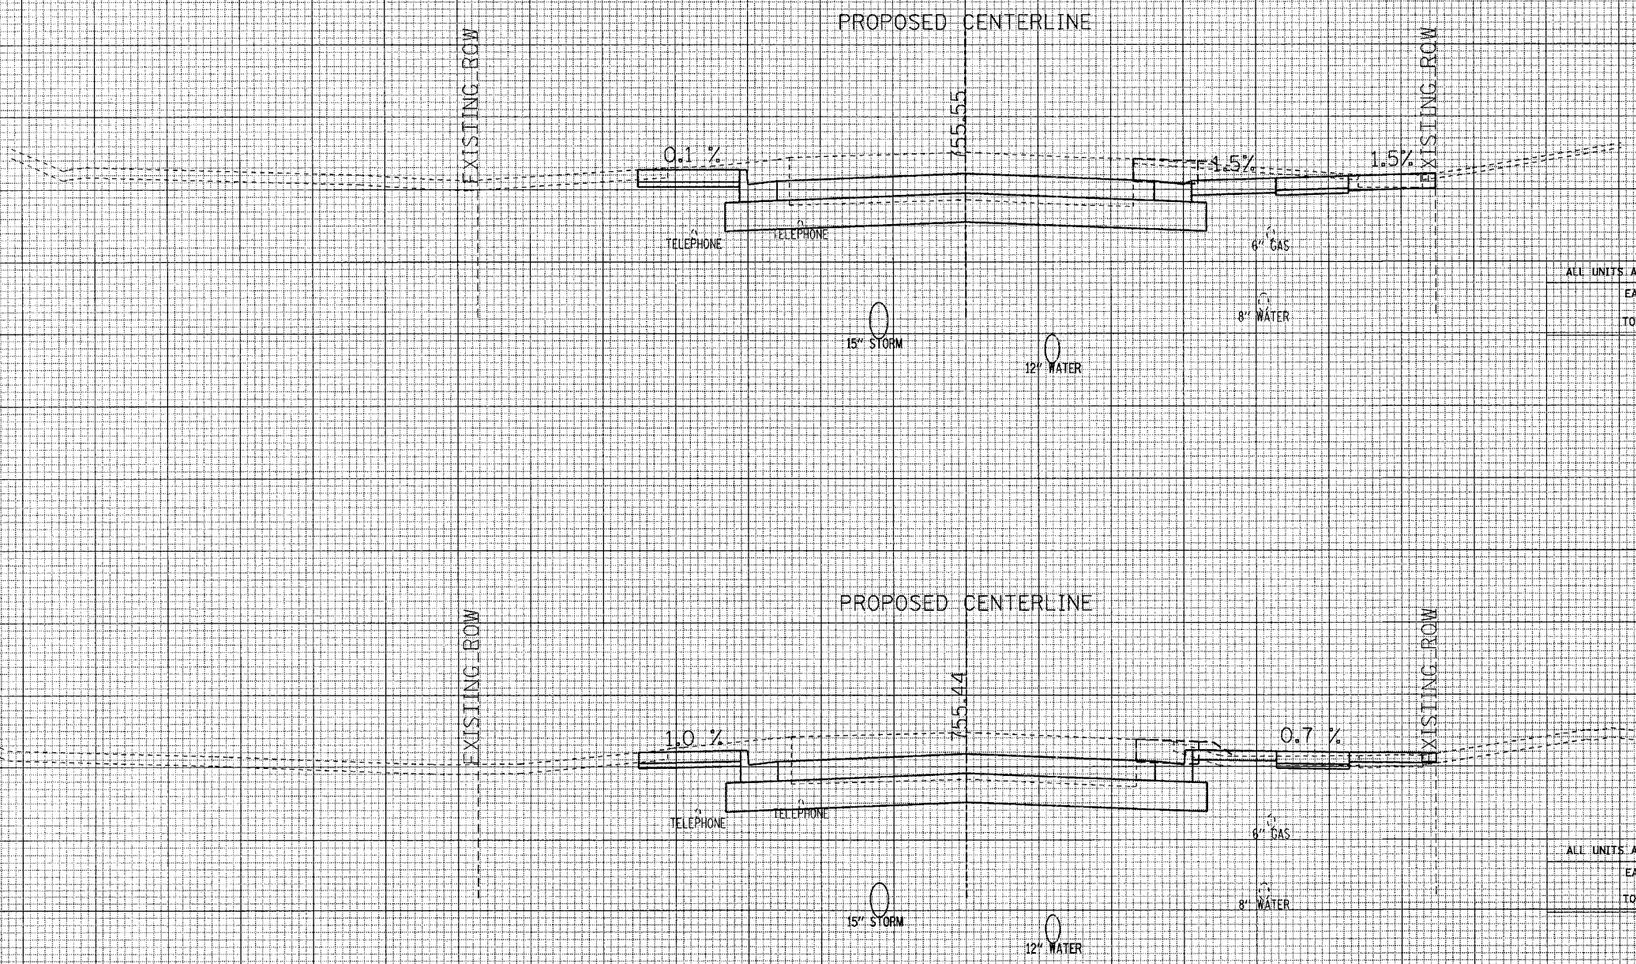

ALL UNITS ARE SQUARE FEET	PRE-STAGE	STAGE 1	STAGE 2
EARTH EXCAVATION	2.52	23.08	24.95
EMBANKMENT	0.31	0.00	0.00
TOPSOIL STRIPPING	0.00	0.68	0.00

96+15.10

ALL UNITS ARE SQUARE FEET	PRE-STAGE	STAGE 1	STAGE 2
EARTH EXCAVATION	2.48	24.08	18.22
EMBANKMENT	1.44	0.00	0.00
TOPSOIL STRIPPING	1.39	0.66	2.53

96+00.00

70 60 50 40 30 20 10 0 10 20 30 40 50 60 70

ORIGINAL SURVEY — NOTE BOOK — SURVEYED — PLOTTED — TEMPLATE — AREAS — AREAS CHECKED — BY — DATE


MAPLE AVENUE CROSS SECTIONS

F.A.U. RTE.	SECTION	COUNTY	TOTAL SHEETS	SHEET NO.
1487	66R	DuPAGE	412	322
STA. 23+00.00		TO STA. 144+00.00		
FED. ROAD DIST. NO.	ILLINOIS	FED. AID PROJECT		

CONTRACT NO. 62376

FINAL SURVEY — NOTE BOOK — NO. — SURVEYED — PLOTTED — TEMPLATE — AREAS — AREAS CHECKED — BY — DATE

ORIGINAL SURVEY — NOTE BOOK — NO. — SURVEYED — PLOTTED — TEMPLATE — AREAS — AREAS CHECKED — BY — DATE

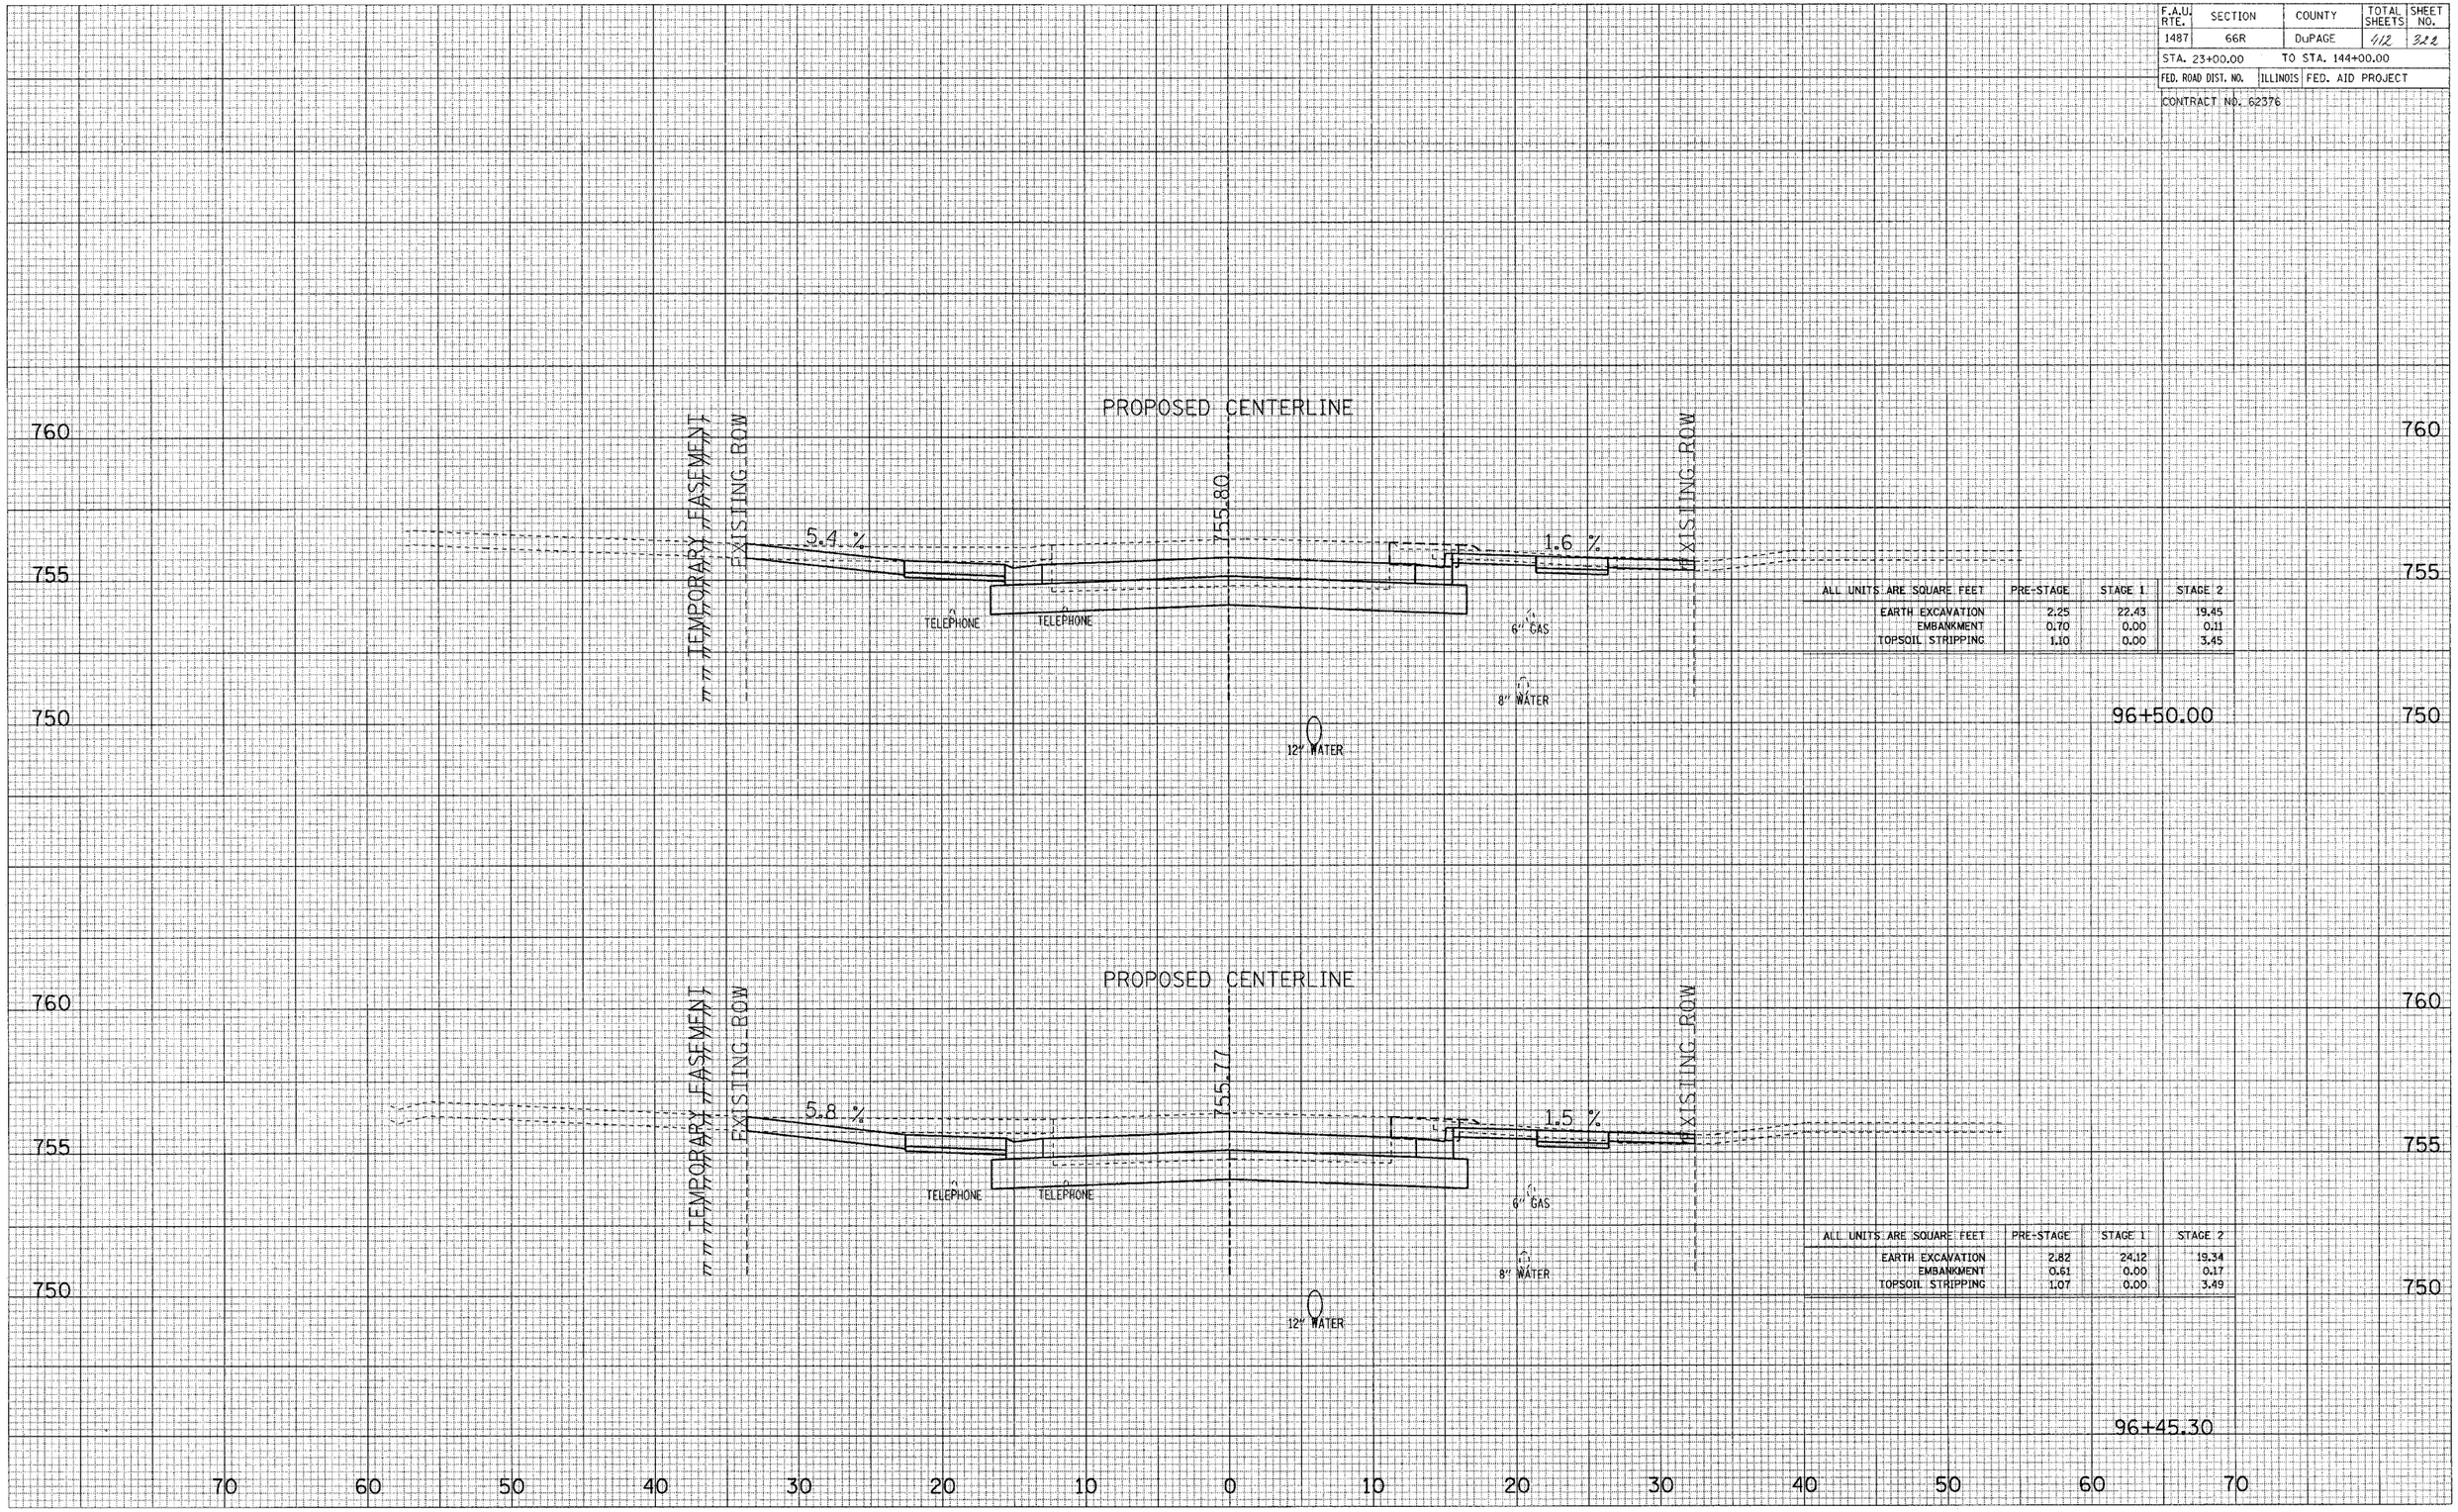

ALL UNITS ARE SQUARE FEET	PRE-STAGE	STAGE 1	STAGE 2
EARTH EXCAVATION	2.25	22.43	19.45
EMBANKMENT	0.70	0.00	0.11
TOPSOIL STRIPPING	1.10	0.00	3.45

96+50.00


ALL UNITS ARE SQUARE FEET	PRE-STAGE	STAGE 1	STAGE 2
EARTH EXCAVATION	2.82	24.12	19.34
EMBANKMENT	0.61	0.00	0.17
TOPSOIL STRIPPING	1.07	0.00	3.49

96+45.30

MAPLE AVENUE CROSS SECTIONS

F.A.U. RTE.	SECTION	COUNTY	TOTAL SHEETS	SHEET NO.
1487	66R	DuPAGE	412	323
STA. 23+00.00		TO STA. 144+00.00		
FED. ROAD DIST. NO.	ILLINOIS	FED. AID PROJECT		
CONTRACT NO. 62376				

FINAL SURVEY
NOTE BOOK
NO.
SURVEYED
PLOTTED
TEMPLATE
AREAS
AREAS CHECKED
BY
DATE

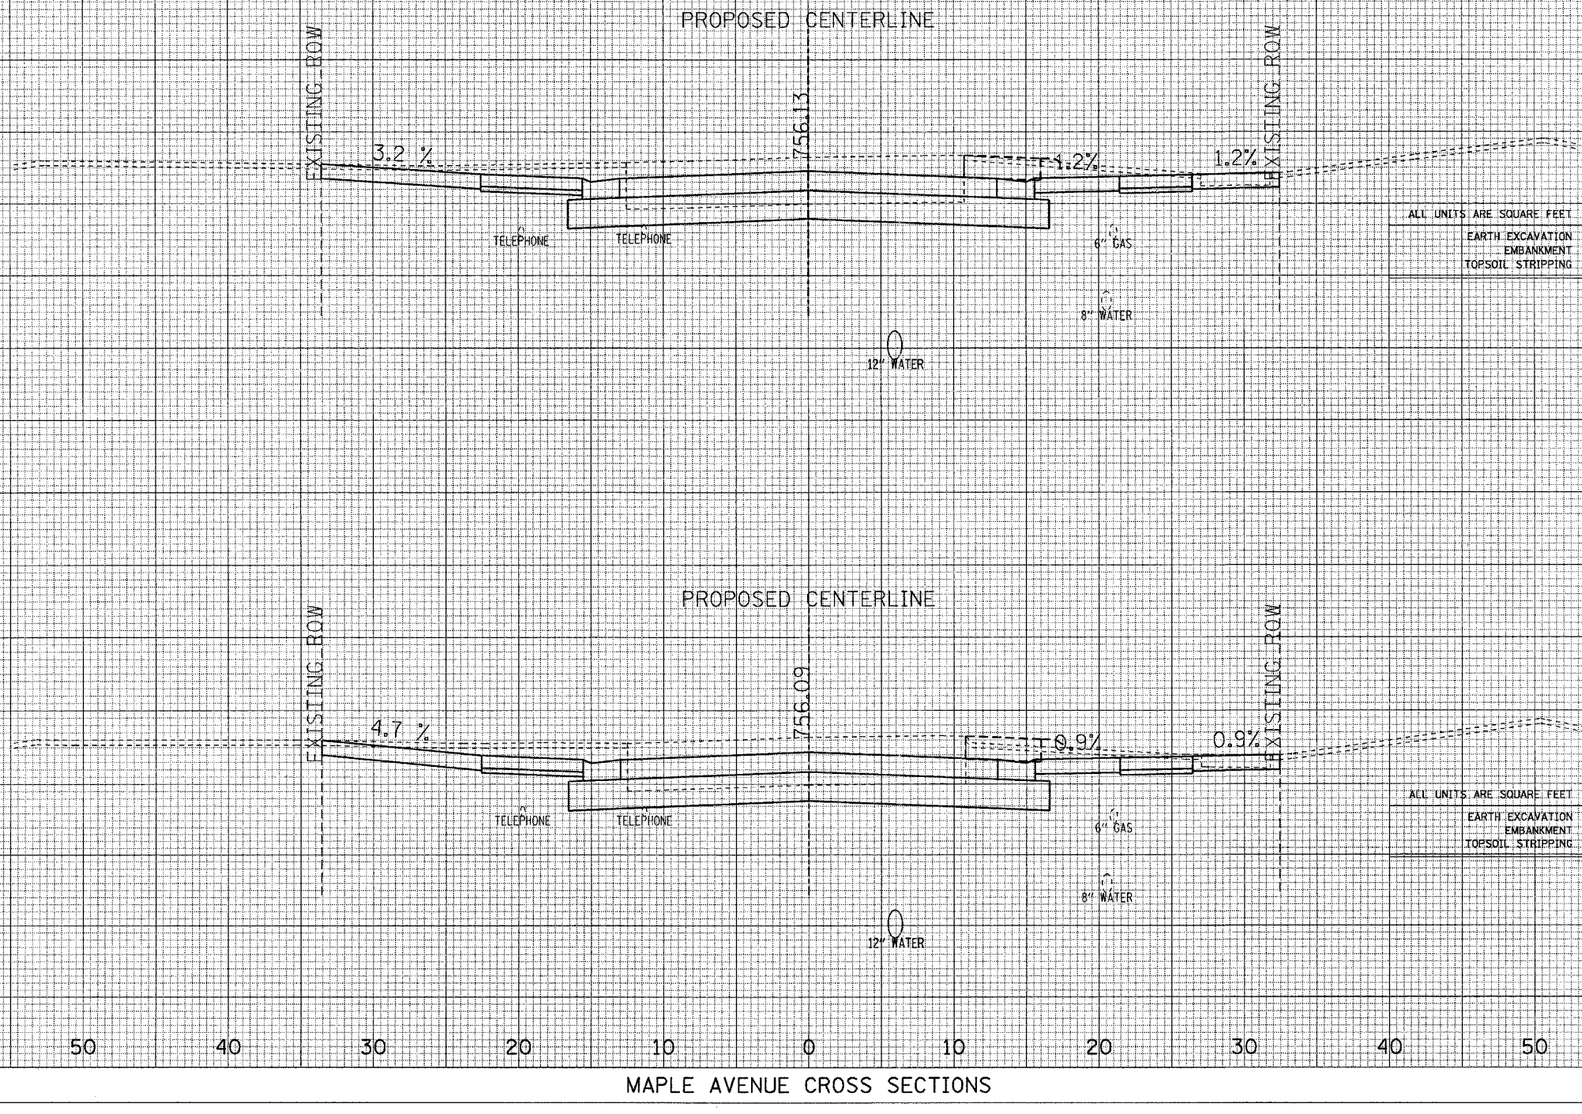

ALL UNITS ARE SQUARE FEET	PRE-STAGE	STAGE 1	STAGE 2
EARTH EXCAVATION	2.93	25.43	24.96
EMBANKMENT	0.36	0.00	0.00
TOPSOIL STRIPPING	0.00	0.00	0.00

ALL UNITS ARE SQUARE FEET	PRE-STAGE	STAGE 1	STAGE 2
EARTH EXCAVATION	2.01	26.86	24.53
EMBANKMENT	0.66	0.00	0.00
TOPSOIL STRIPPING	0.00	0.00	0.00


ORIGINAL SURVEY
NOTE BOOK
NO.
SURVEYED
PLOTTED
TEMPLATE
AREAS
AREAS CHECKED
BY
DATE

MAPLE AVENUE CROSS SECTIONS

F.A.U. RTE.	SECTION	COUNTY	TOTAL SHEETS	SHEET NO.
1487	66R	DuPAGE	412	324
STA. 23+00.00		TO STA. 144+00.00		
FED. ROAD DIST. NO.	ILLINOIS	FED. AID PROJECT		
CONTRACT NO. 62376				

FINAL SURVEY NOTE BOOK NO.
SURVEYED PLOTTED TEMPLATE AREAS AREAS CHECKED
BY DATE

ORIGINAL SURVEY NOTE BOOK NO.
SURVEYED PLOTTED TEMPLATE AREAS AREAS CHECKED
BY DATE

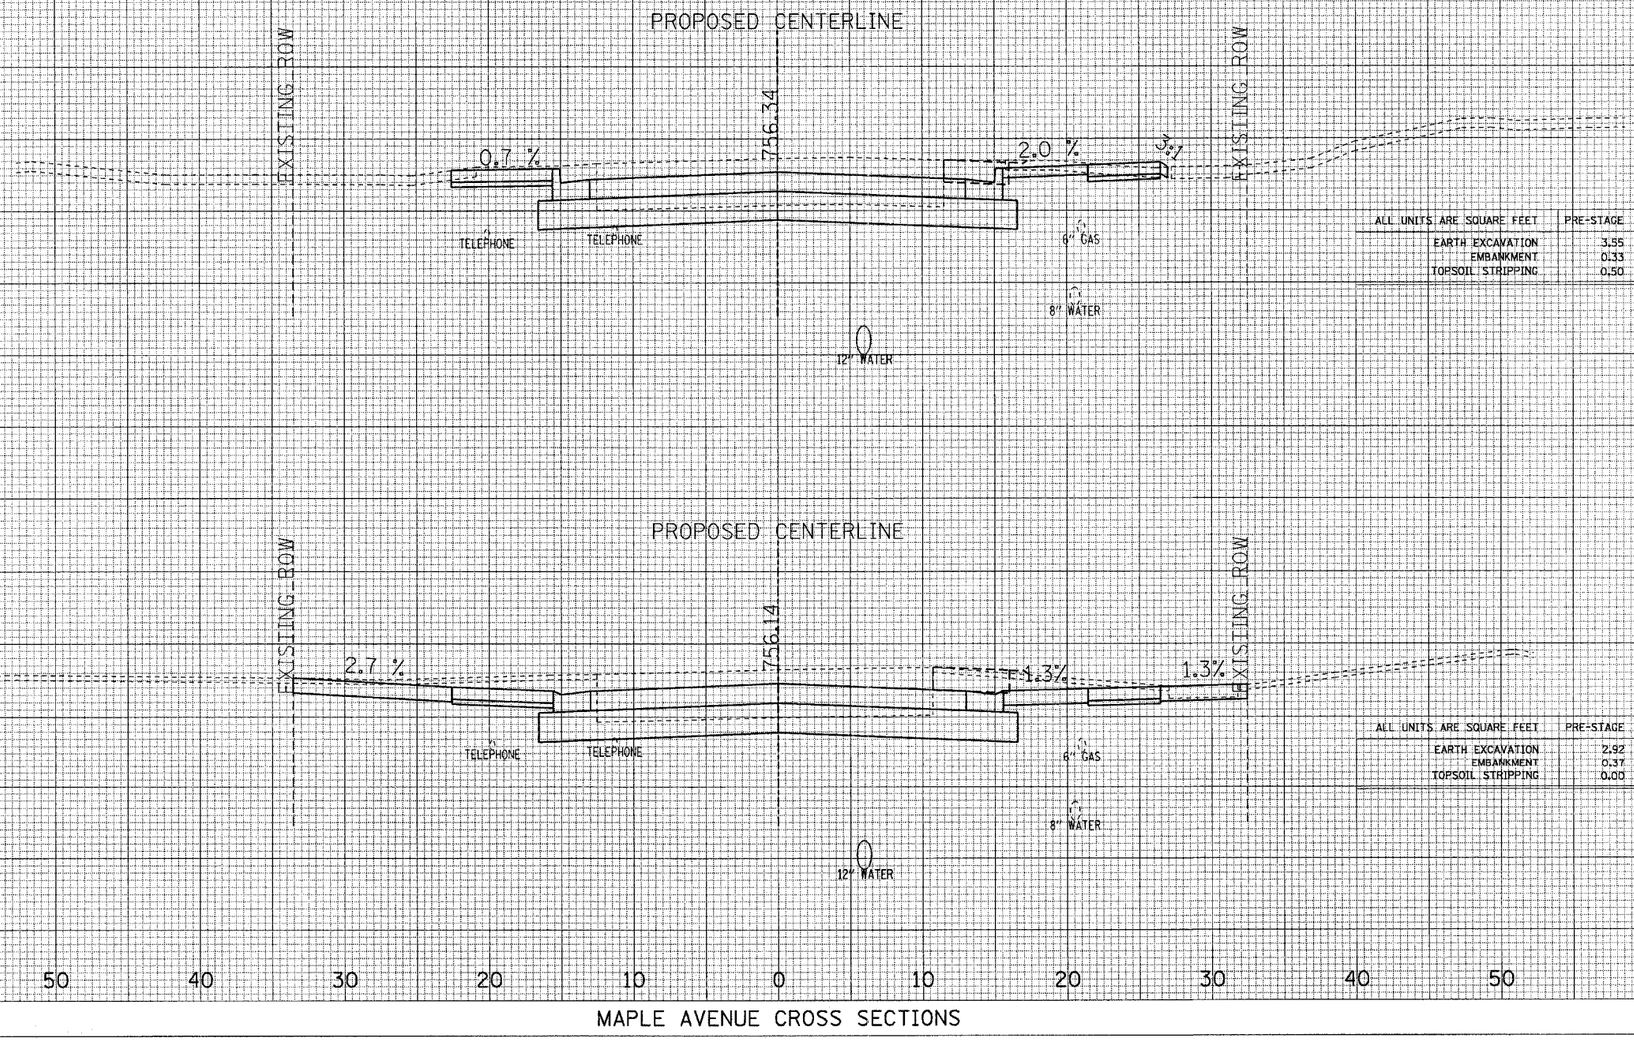

ALL UNITS ARE SQUARE FEET	PRE-STAGE	STAGE 1	STAGE 2
EARTH EXCAVATION	3.55	18.87	16.77
EMBANKMENT	0.33	0.00	2.05
TOPSOIL STRIPPING	0.50	0.58	3.33

97+50.00

ALL UNITS ARE SQUARE FEET	PRE-STAGE	STAGE 1	STAGE 2
EARTH EXCAVATION	2.92	25.44	24.77
EMBANKMENT	0.37	0.00	0.00
TOPSOIL STRIPPING	0.00	0.00	0.00

97+00.00


MAPLE AVENUE CROSS SECTIONS

F.A.U. RTE.	SECTION	COUNTY	TOTAL SHEETS	SHEET NO.
1487	66R	DuPAGE	412	325
STA. 23+00.00		TO STA. 144+00.00		
FED. ROAD DIST. NO.	ILLINOIS	FED. AID PROJECT		

CONTRACT NO. 62376

FINAL SURVEY — NOTE BOOK — NO. — SURVEYED — PLOTTED — TEMPLATE — AREAS — AREAS CHECKED — BY — DATE

ORIGINAL SURVEY — NOTE BOOK — NO. — SURVEYED — PLOTTED — TEMPLATE — AREAS — AREAS CHECKED — BY — DATE

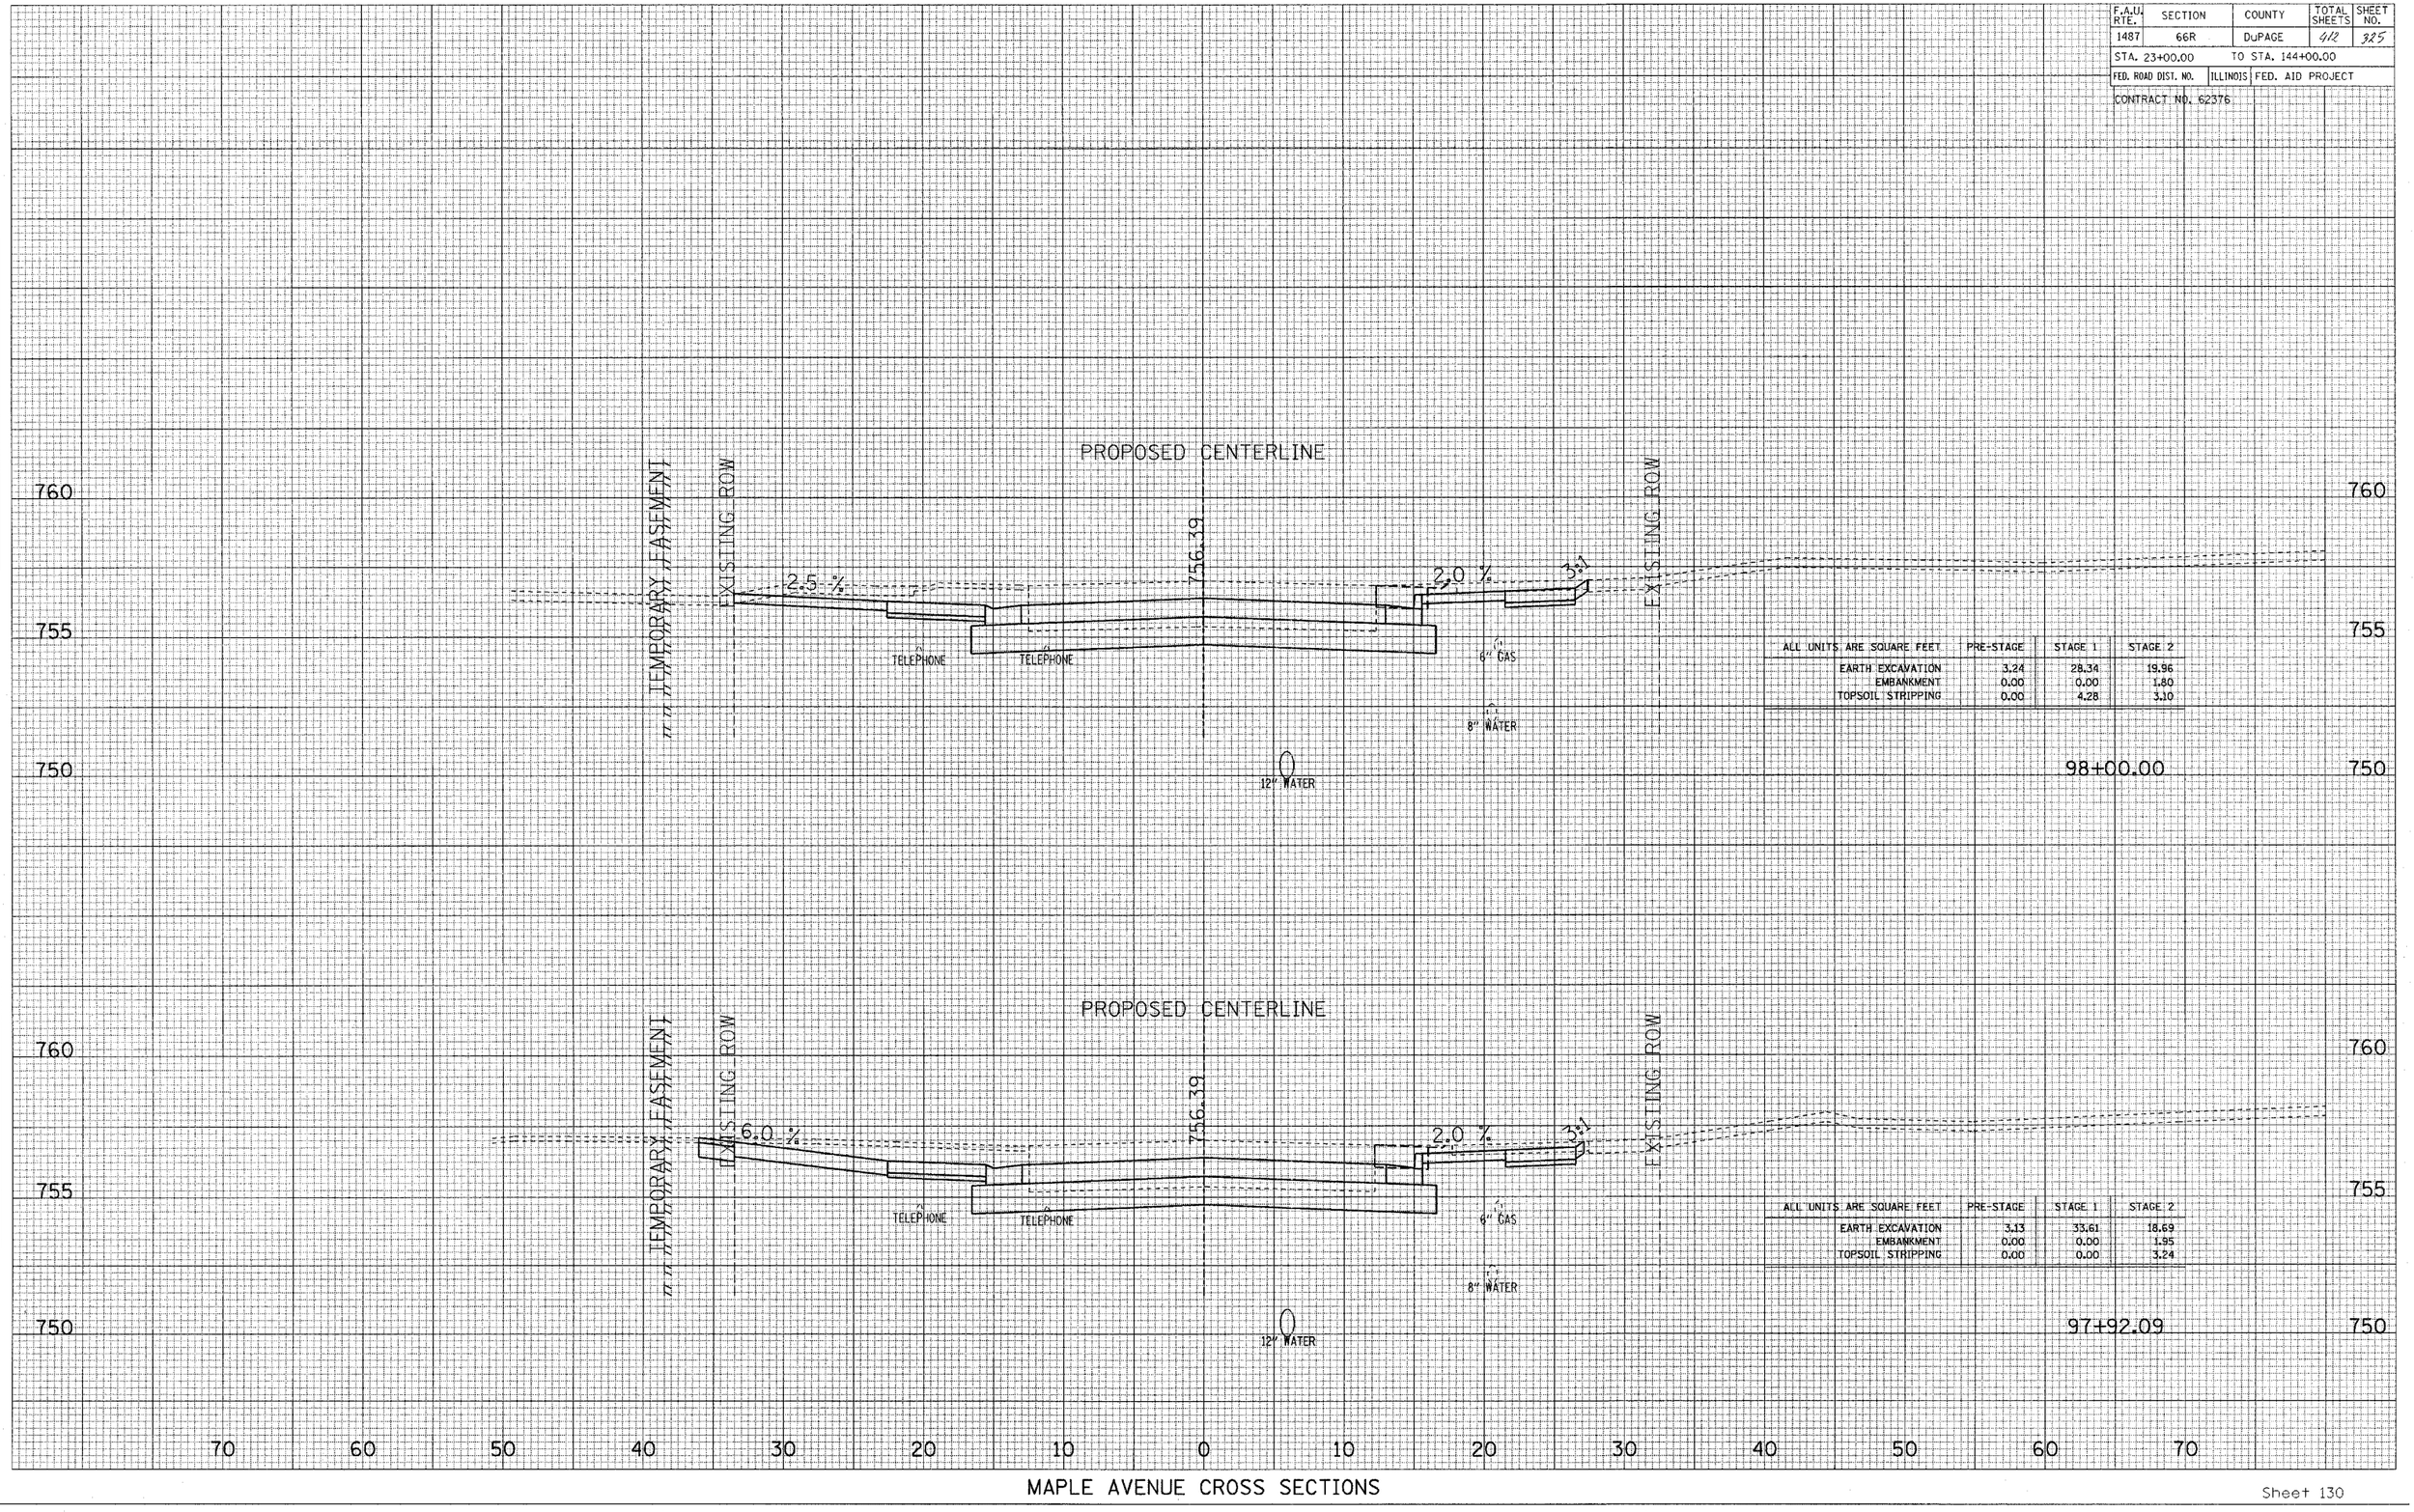

ALL UNITS ARE SQUARE FEET	PRE-STAGE	STAGE 1	STAGE 2
EARTH EXCAVATION	3.24	28.34	19.96
EMBANKMENT	0.00	0.00	1.80
TOPSOIL STRIPPING	0.00	4.28	3.10


ALL UNITS ARE SQUARE FEET	PRE-STAGE	STAGE 1	STAGE 2
EARTH EXCAVATION	3.13	33.61	18.69
EMBANKMENT	0.00	0.00	1.95
TOPSOIL STRIPPING	0.00	0.00	3.24

MAPLE AVENUE CROSS SECTIONS

F.A.U. RTE.	SECTION	COUNTY	TOTAL SHEETS	SHEET NO.
1487	66R	DuPAGE	42	326
STA. 23+00.00		TO STA. 144+00.00		
FED. ROAD DIST. NO.	ILLINOIS	FED. AID PROJECT		

CONTRACT NO. 62376

FINAL SURVEY — NOTE BOOK — NO. — SURVEYED — PLOTTED — TEMPLATE — AREAS — AREAS CHECKED — BY — DATE

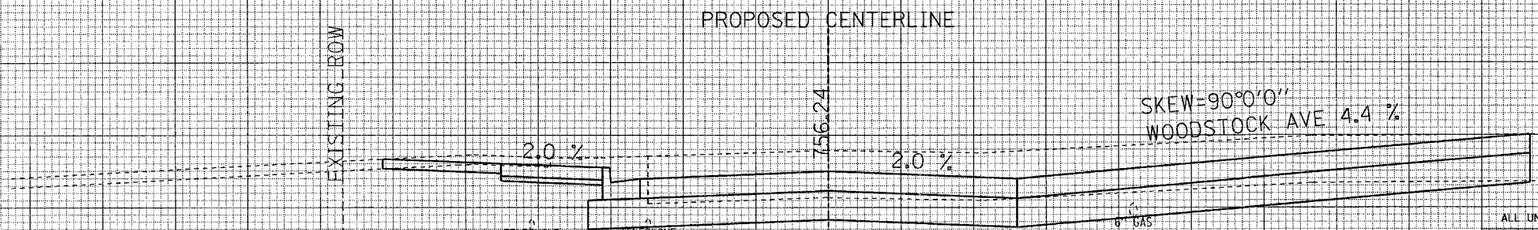


ALL UNITS ARE SQUARE FEET	PRE-STAGE	STAGE 1	STAGE 2
EARTH EXCAVATION	0.00	25.13	33.16
EMBANKMENT	0.00	0.00	0.00
TOPSOIL STRIPPING	0.00	3.85	0.00

98+61.00

760 755 750

ORIGINAL SURVEY — NOTE BOOK — NO. — SURVEYED — PLOTTED — TEMPLATE — AREAS — AREAS CHECKED — BY — DATE

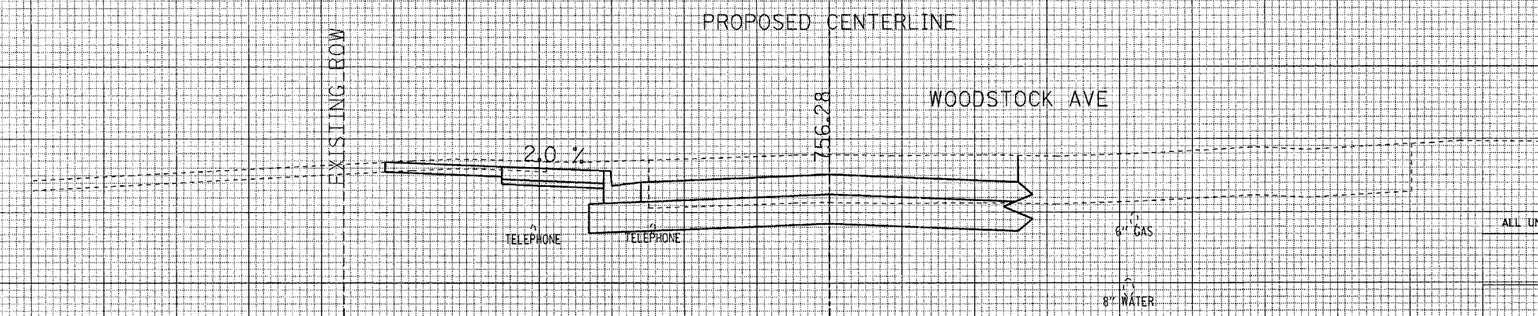

ALL UNITS ARE SQUARE FEET	PRE-STAGE	STAGE 1	STAGE 2
EARTH EXCAVATION	0.00	24.19	11.14
EMBANKMENT	0.00	0.00	0.00
TOPSOIL STRIPPING	0.00	3.71	0.00

98+50.00

760 755 750

70 60 50 40 30 20 10 0 10 20 30 40 50 60 70


MAPLE AVENUE CROSS SECTIONS

F.A.U RTE.	SECTION	COUNTY	TOTAL SHEETS	SHEET NO.
1487	66R	DuPAGE	412	327
STA. 23+00.00		TO STA. 144+00.00		
FED. ROAD DIST. NO.	ILLINOIS	FED. AID PROJECT		

CONTRACT NO. 62376

FINAL SURVEY — SURVEYED, PLOTTED, TEMPLATE, AREAS, AREAS CHECKED, NOTE BOOK, NO., BY, DATE

ORIGINAL SURVEY — SURVEYED, PLOTTED, TEMPLATE, AREAS, AREAS CHECKED, NOTE BOOK, NO., BY, DATE

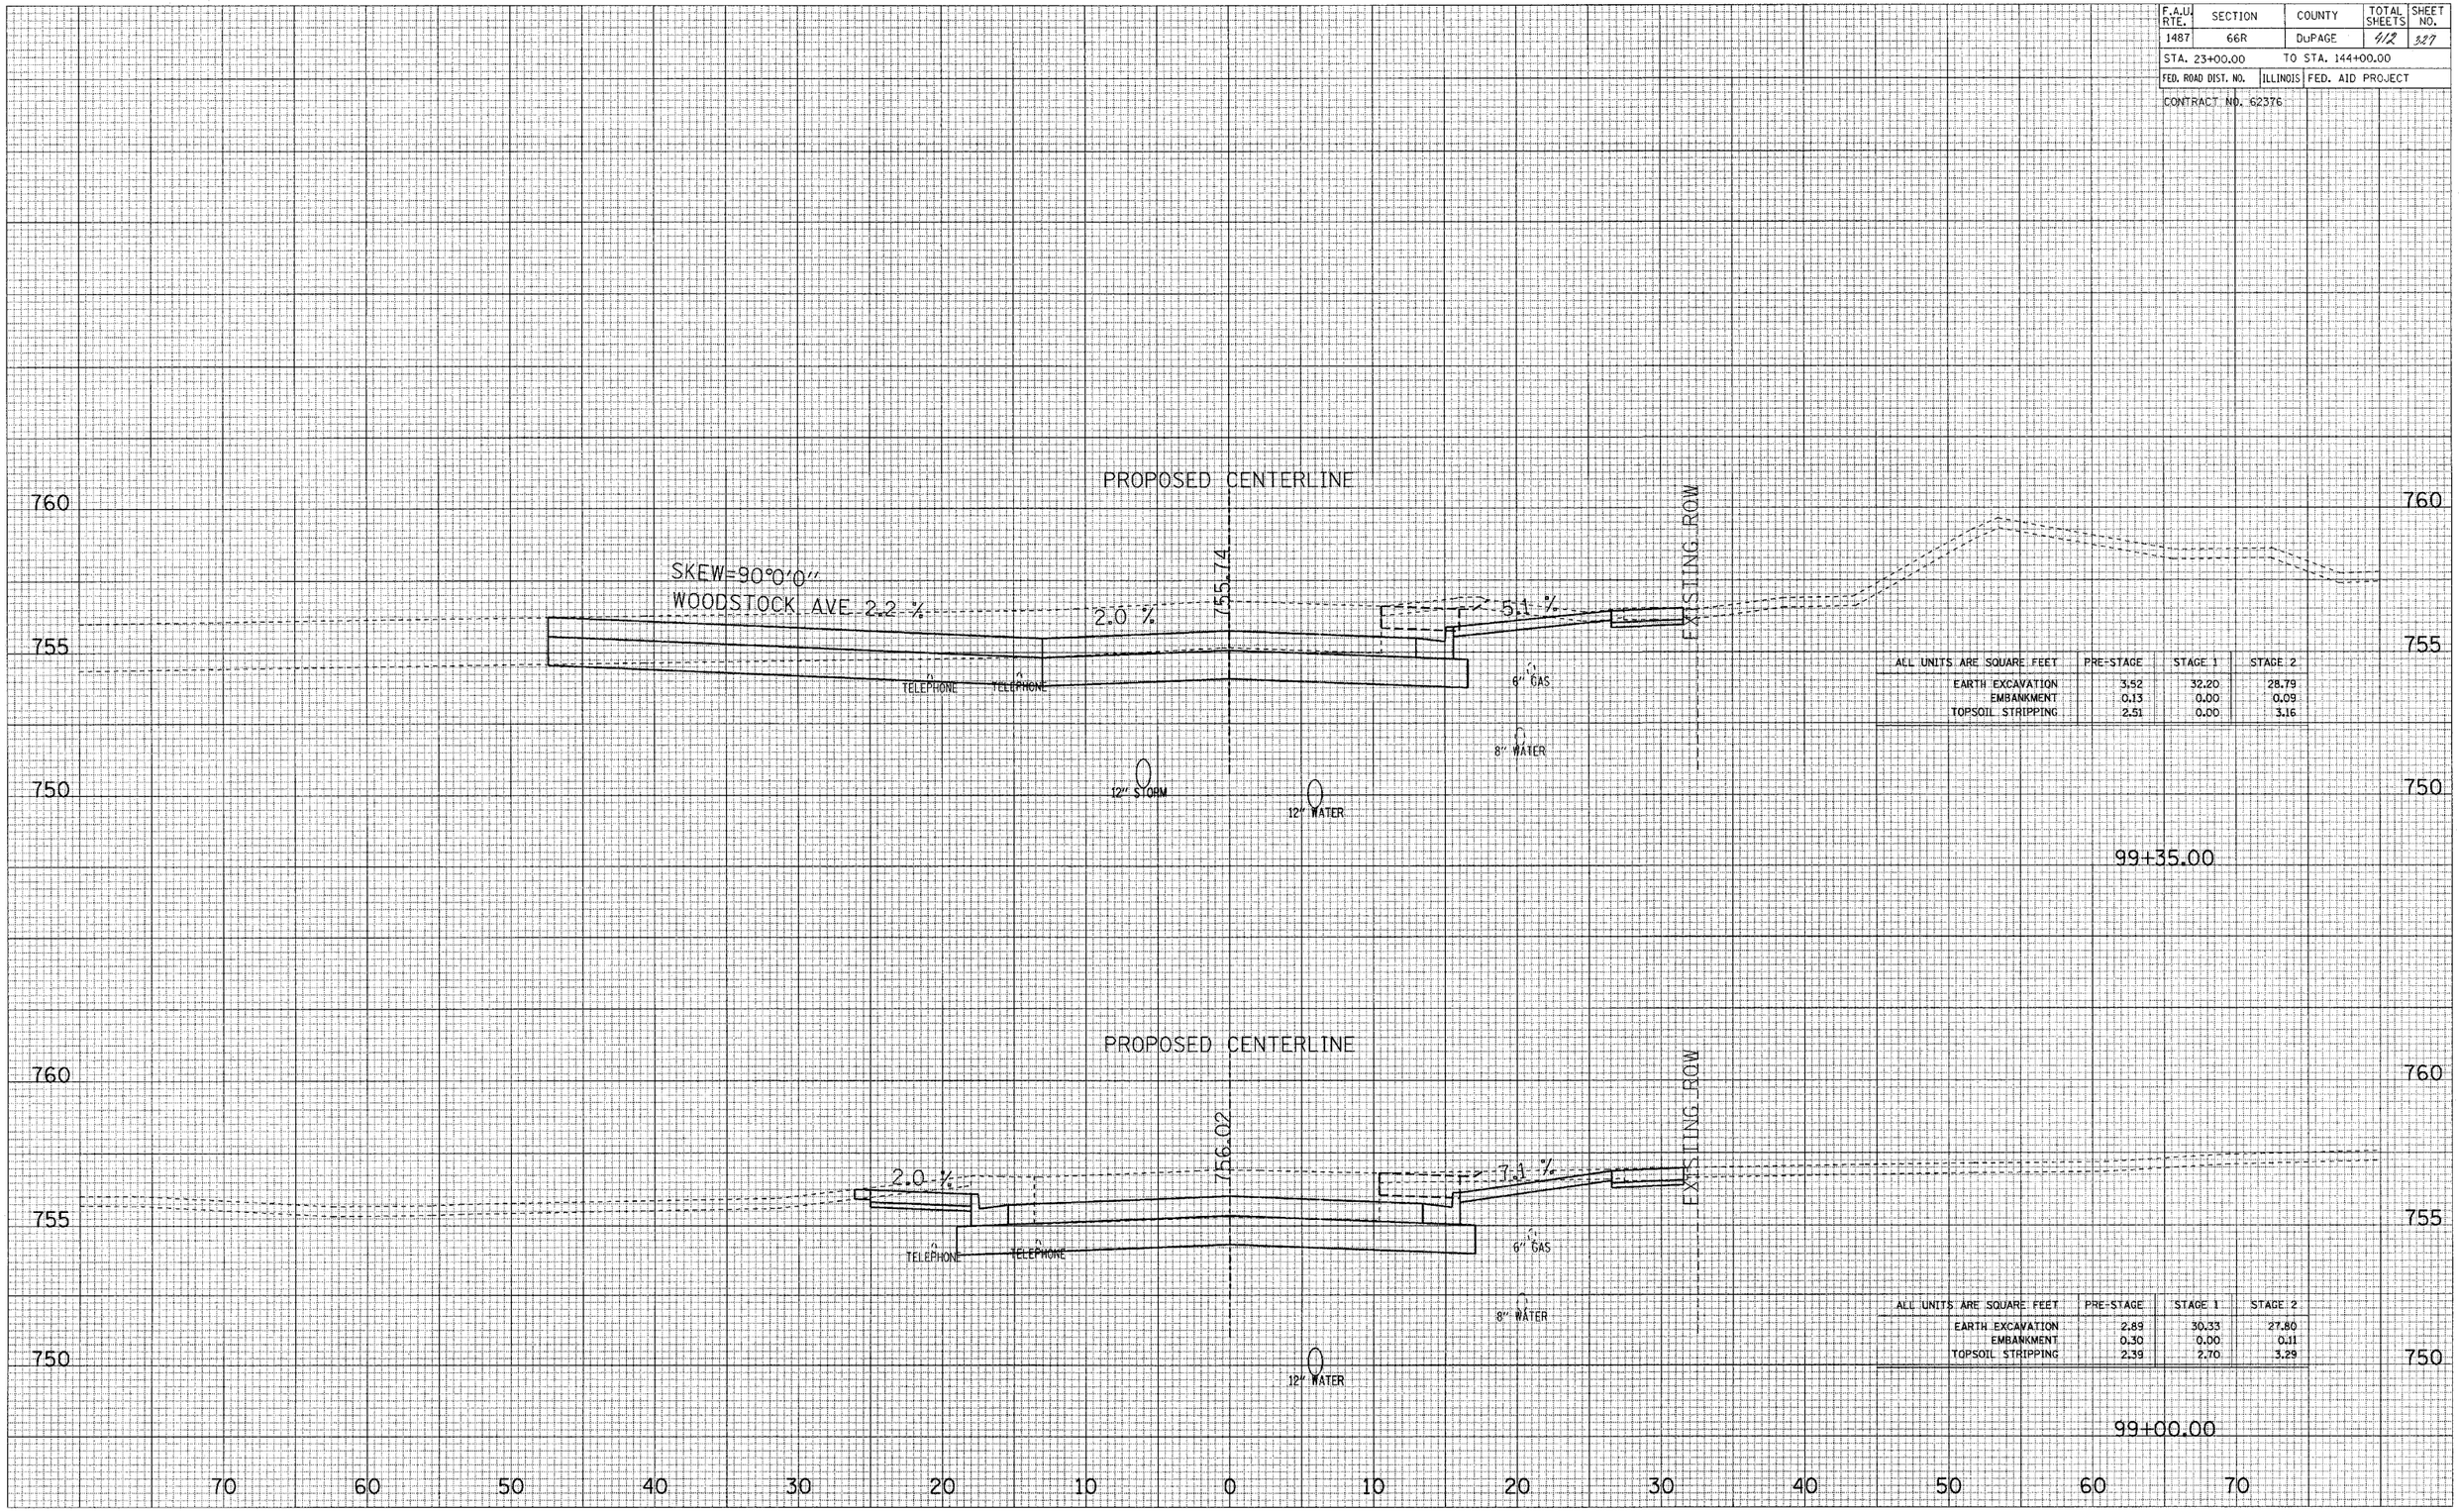

ALL UNITS ARE SQUARE FEET	PRE-STAGE	STAGE 1	STAGE 2
EARTH EXCAVATION	3.52	32.20	28.79
EMBANKMENT	0.13	0.00	0.09
TOPSOIL STRIPPING	2.51	0.00	3.16


ALL UNITS ARE SQUARE FEET	PRE-STAGE	STAGE 1	STAGE 2
EARTH EXCAVATION	2.89	30.33	27.80
EMBANKMENT	0.30	0.00	0.11
TOPSOIL STRIPPING	2.39	2.70	3.29

MAPLE AVENUE CROSS SECTIONS

F.A.U. RTE.	SECTION	COUNTY	TOTAL SHEETS	SHEET NO.
1487	66R	DuPAGE	412	328
STA. 23+00.00		TO STA. 144+00.00		
FED. ROAD DIST. NO.	ILLINOIS	FED. AID PROJECT		

CONTRACT NO. 62376

FINAL SURVEY
NOTE BOOK
NO.
SURVEYED
PLOTTED
TEMPLATE
AREAS
AREAS CHECKED
DATE

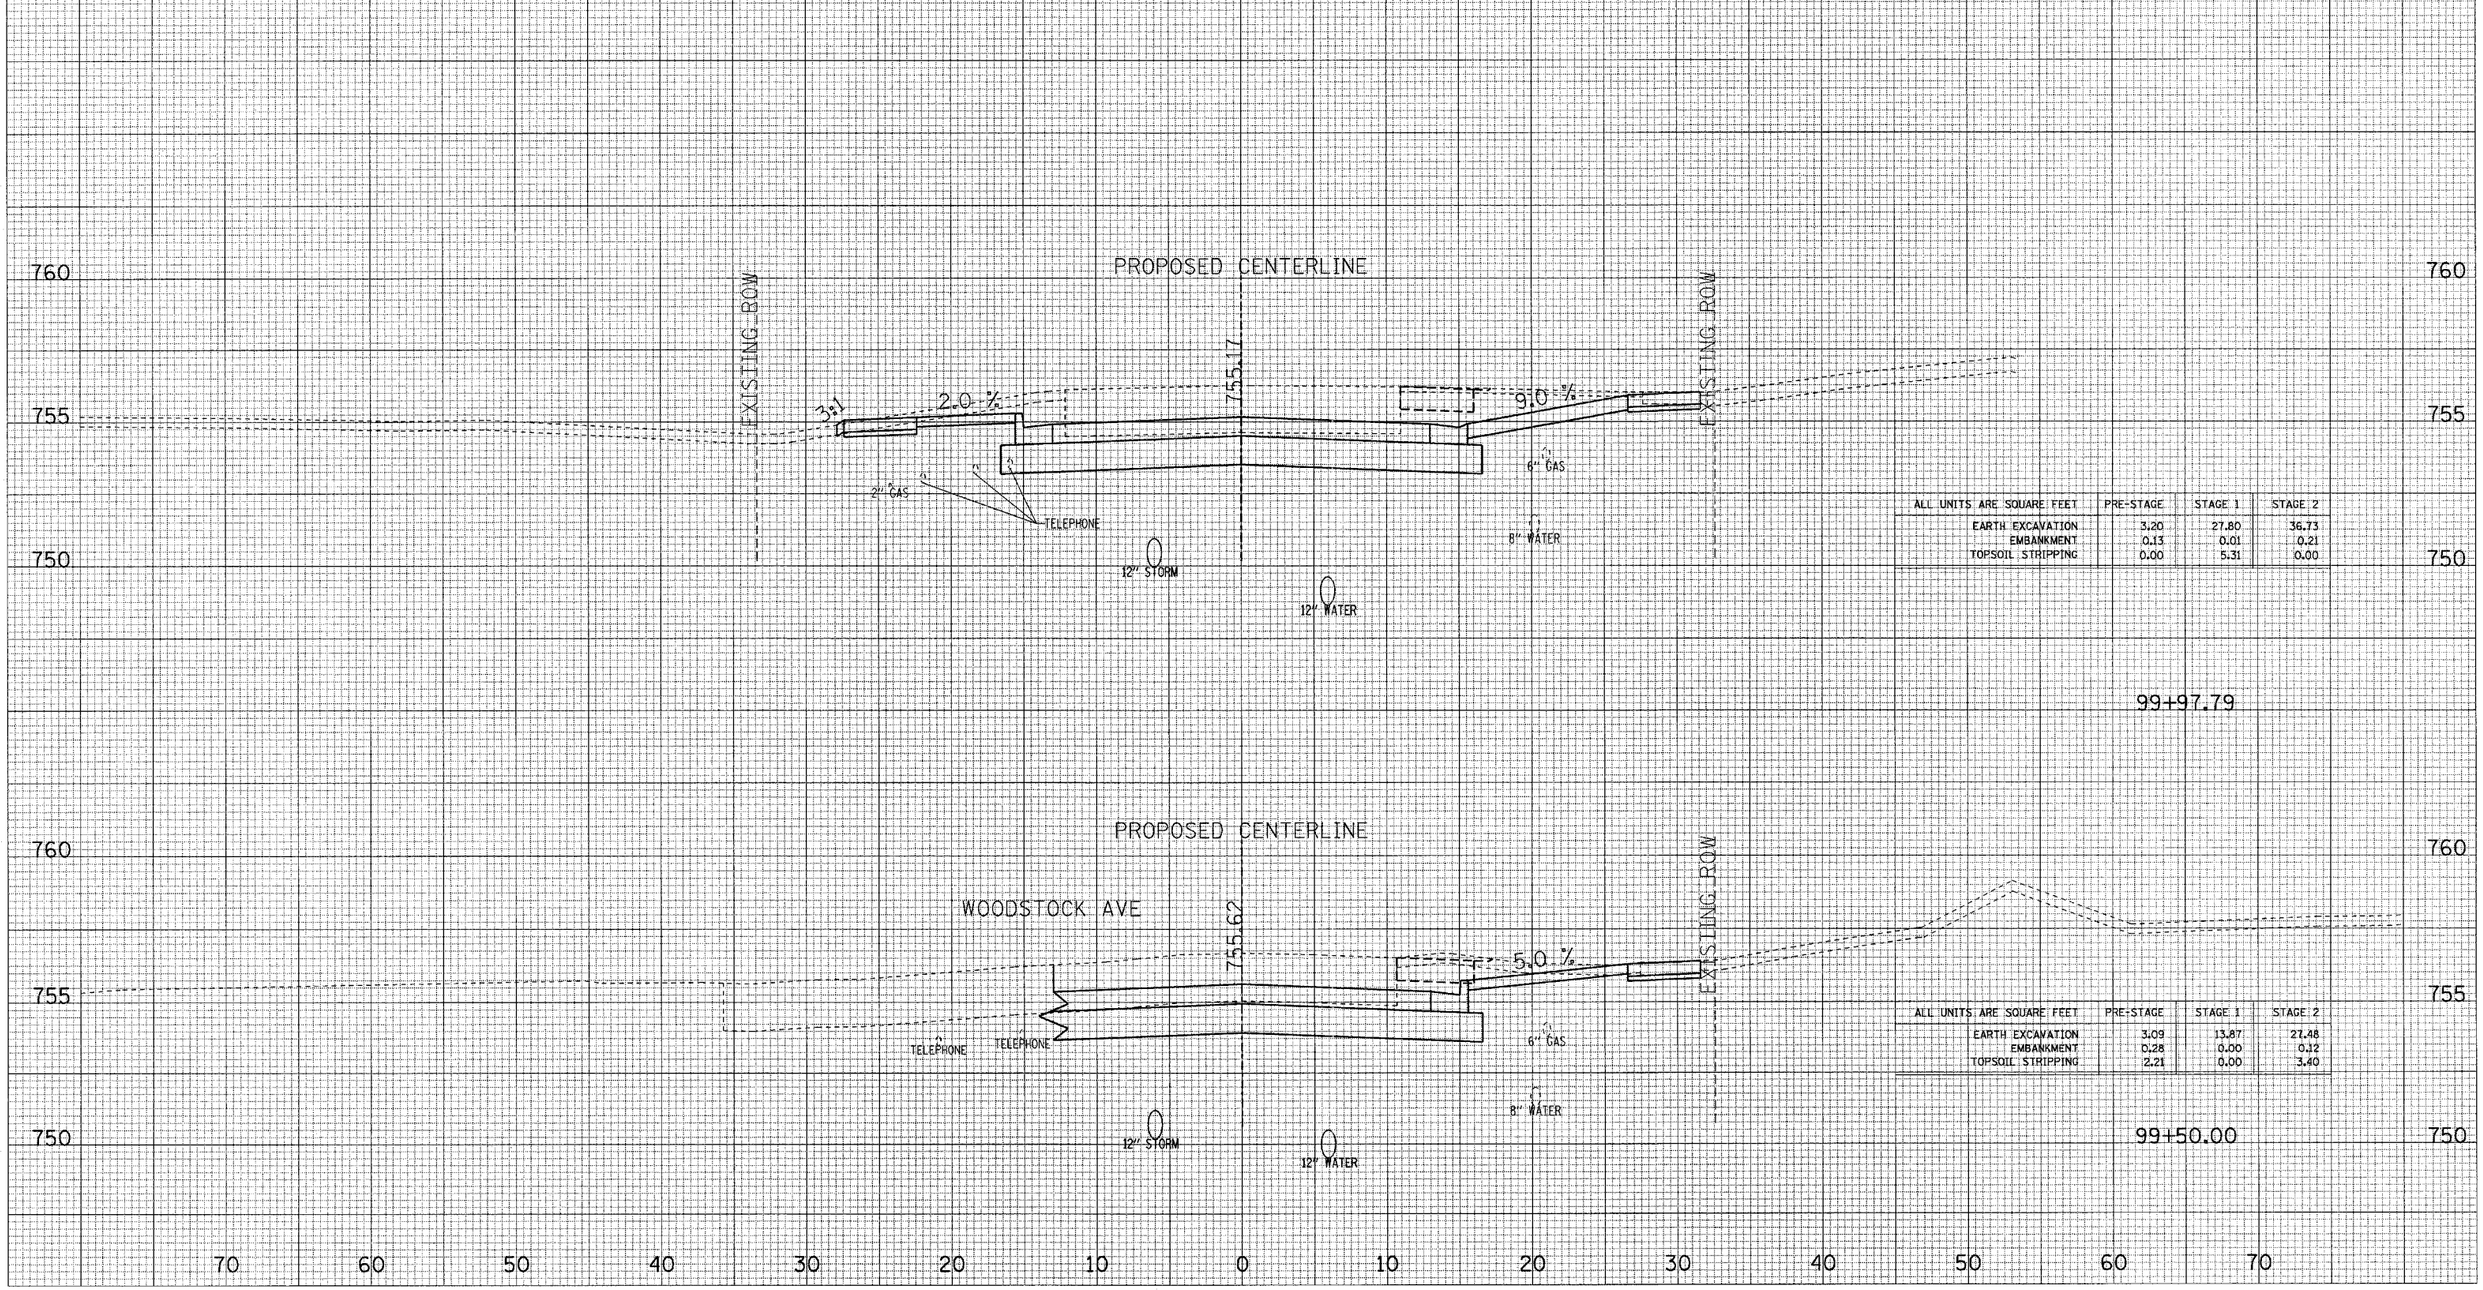

ALL UNITS ARE SQUARE FEET	PRE-STAGE	STAGE 1	STAGE 2
EARTH EXCAVATION	3.20	27.80	36.73
EMBANKMENT	0.13	0.01	0.21
TOPSOIL STRIPPING	0.00	5.31	0.00

99+97.79

ALL UNITS ARE SQUARE FEET	PRE-STAGE	STAGE 1	STAGE 2
EARTH EXCAVATION	3.09	13.87	27.48
EMBANKMENT	0.28	0.00	0.12
TOPSOIL STRIPPING	2.21	0.00	3.40

99+50.00


ORIGINAL SURVEY
NOTE BOOK
NO.
SURVEYED
PLOTTED
TEMPLATE
AREAS
AREAS CHECKED
DATE

MAPLE AVENUE CROSS SECTIONS

F.A.U. RTE.	SECTION	COUNTY	TOTAL SHEETS	SHEET NO.
1487	66R	DuPAGE	412	329
STA. 23+00.00		TO STA. 144+00.00		
FED. ROAD DIST. NO.	ILLINOIS	FED. AID PROJECT		

CONTRACT NO. 62376

FINAL SURVEY — NOTE BOOK — NO. — SURVEYED — PLOTTED — TEMPLATE — AREAS — AREAS CHECKED — BY — DATE

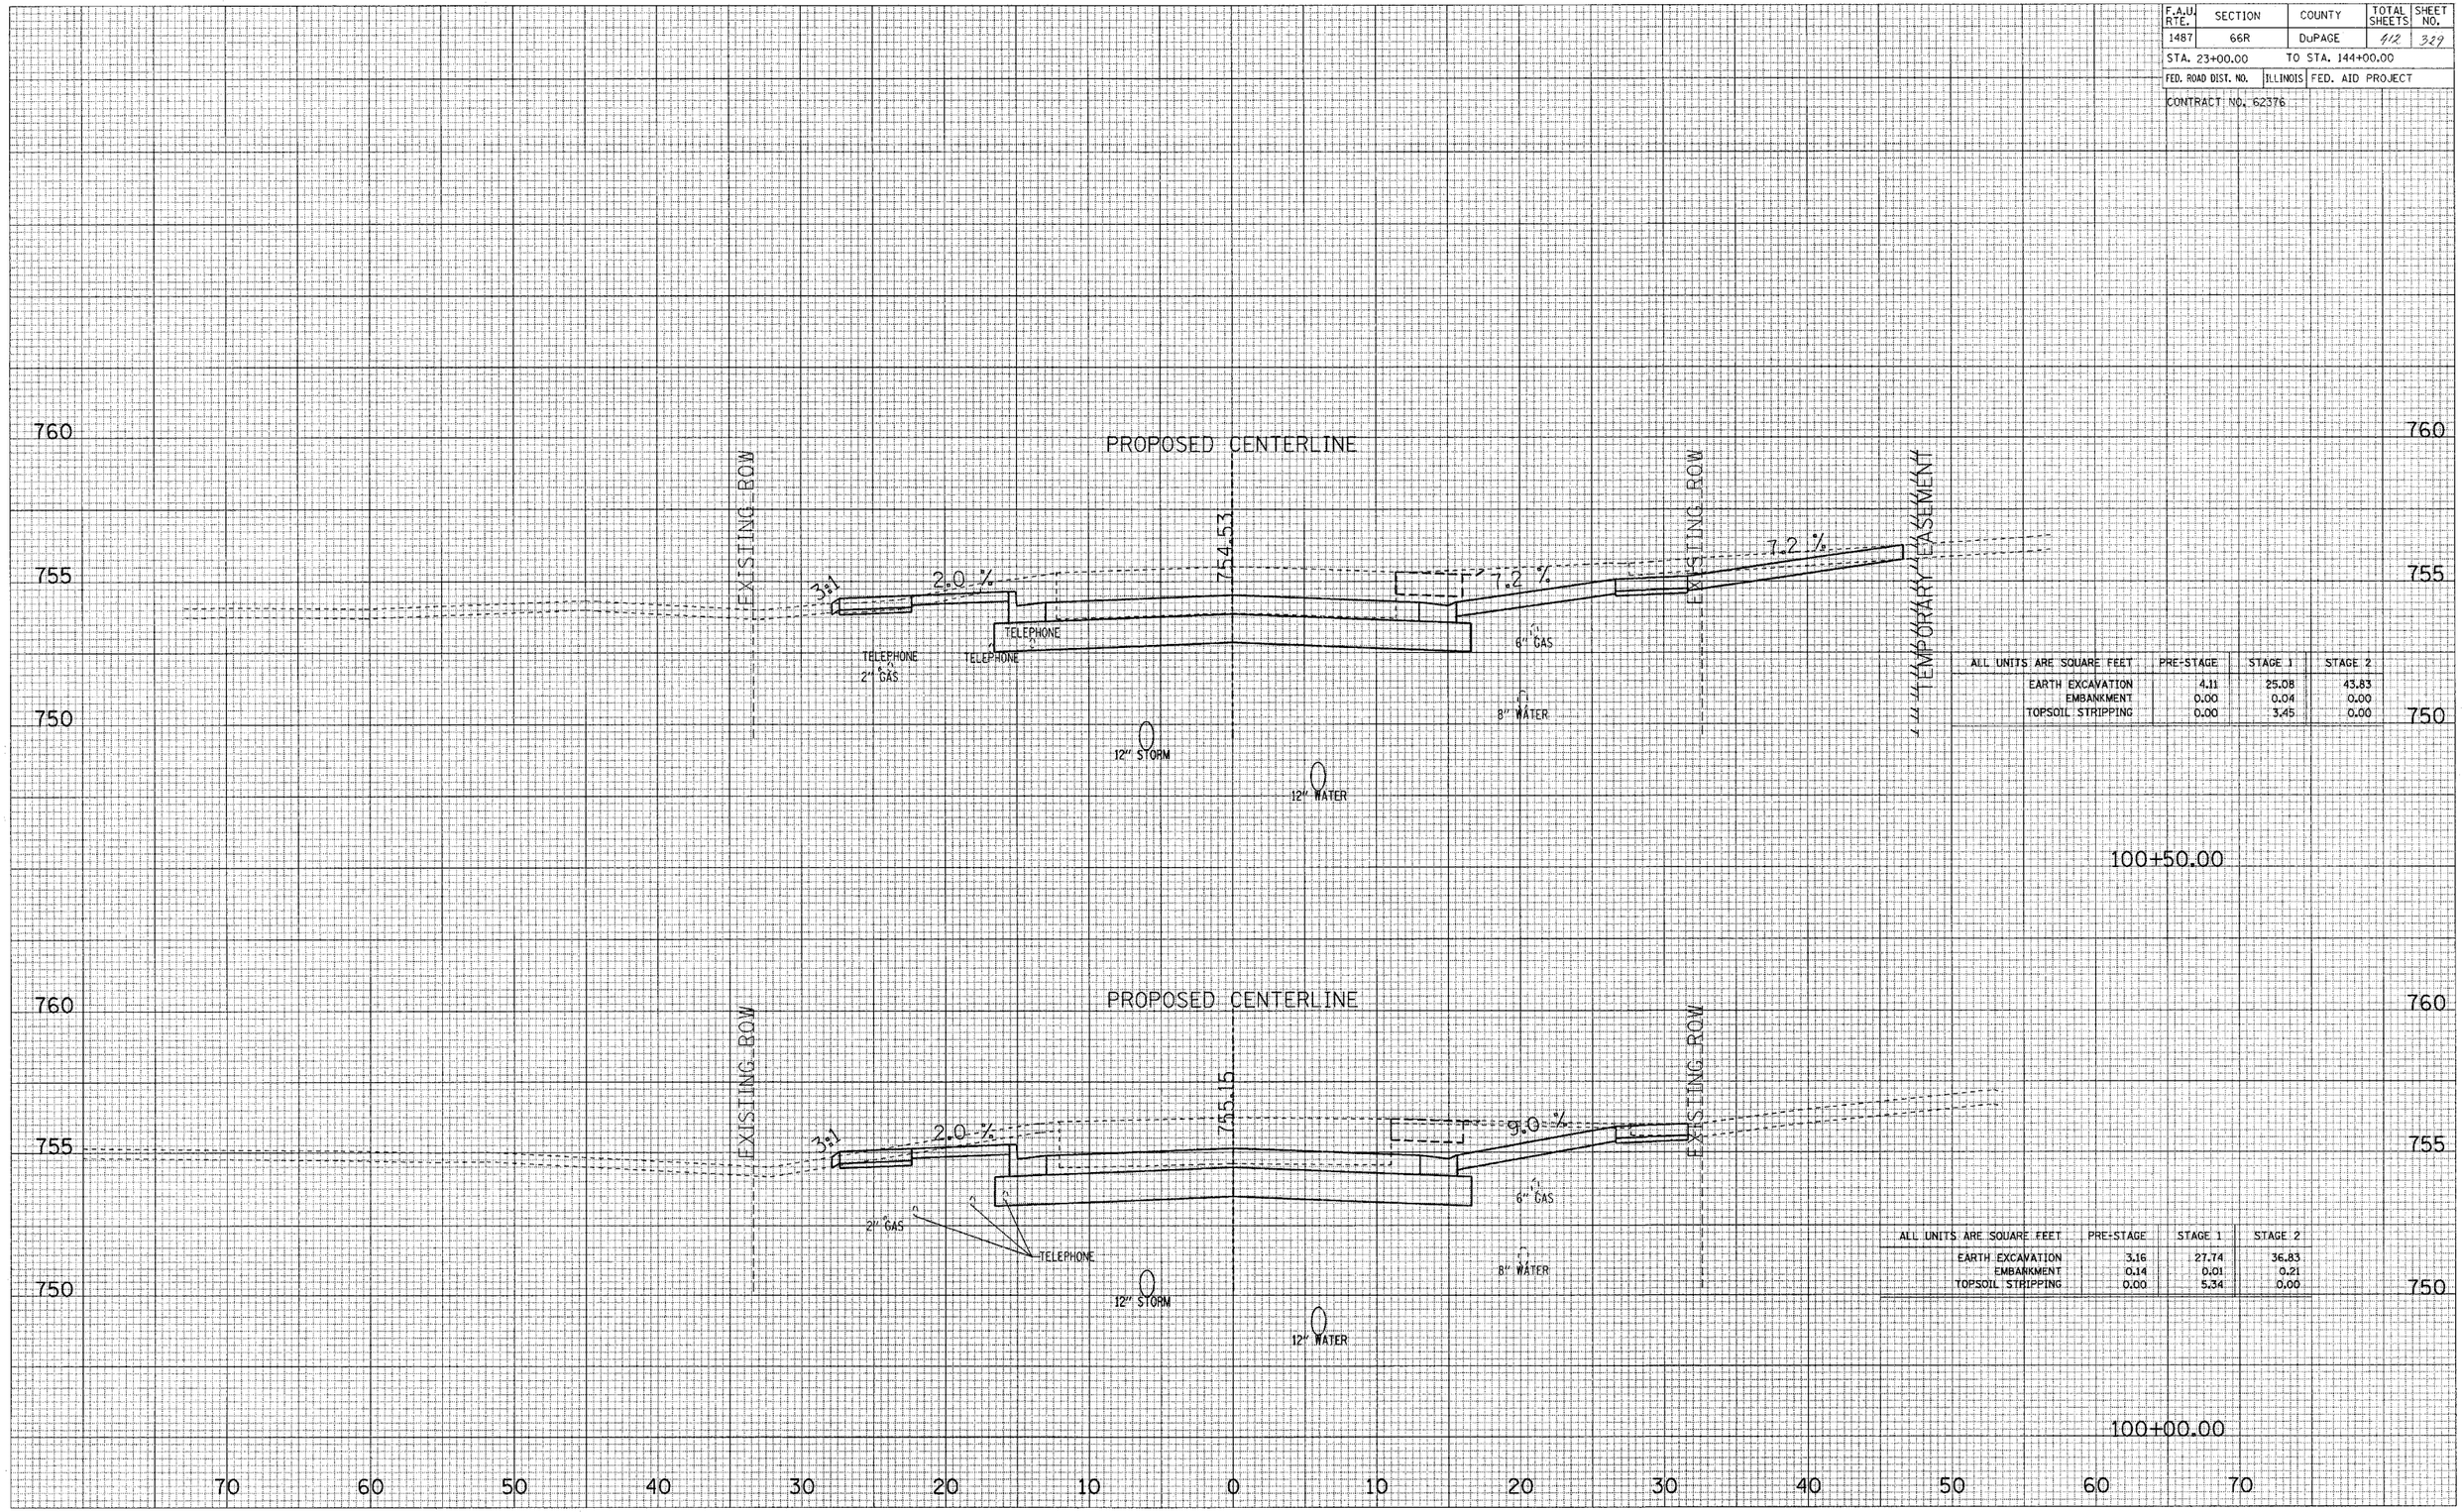

ALL UNITS ARE SQUARE FEET	PRE-STAGE	STAGE 1	STAGE 2
EARTH EXCAVATION	4.11	25.08	43.83
EMBANKMENT	0.00	0.04	0.00
TOPSOIL STRIPPING	0.00	3.45	0.00


ALL UNITS ARE SQUARE FEET	PRE-STAGE	STAGE 1	STAGE 2
EARTH EXCAVATION	3.16	27.74	36.83
EMBANKMENT	0.14	0.01	0.21
TOPSOIL STRIPPING	0.00	5.34	0.00

ORIGINAL SURVEY — NOTE BOOK — NO. — SURVEYED — PLOTTED — TEMPLATE — AREAS — AREAS CHECKED — BY — DATE

MAPLE AVENUE CROSS SECTIONS

F.A.U. RTE.	SECTION	COUNTY	TOTAL SHEETS	SHEET NO.
1487	66R	DuPAGE	412	330
STA. 23+00.00		TO STA. 144+00.00		
FED. ROAD DIST. NO.	ILLINOIS	FED. AID PROJECT		
CONTRACT NO. 62376				

FINAL SURVEY — NOTE BOOK — NO. — SURVEYED — PLOTTED — TEMPLATE — AREAS — AREAS CHECKED — BY — DATE

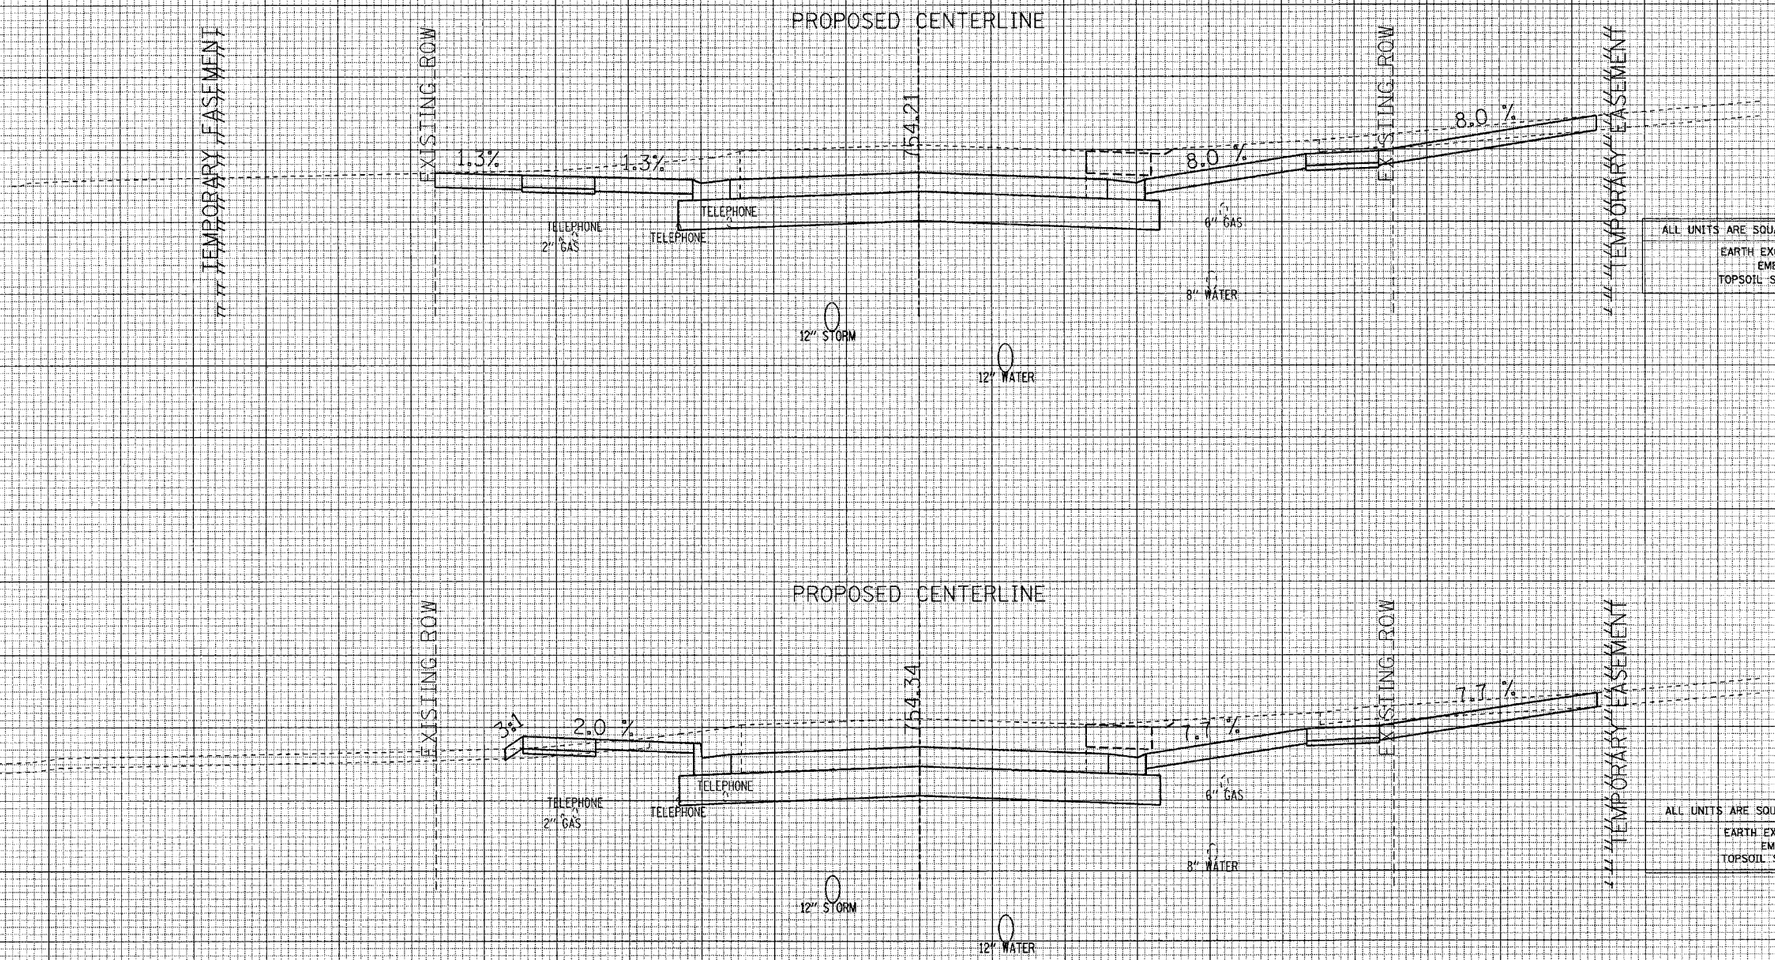

ALL UNITS ARE SQUARE FEET	PRE-STAGE	STAGE 1	STAGE 2
EARTH EXCAVATION	3.91	36.11	41.30
EMBANKMENT	0.00	0.00	0.00
TOPSOIL STRIPPING	0.00	0.00	0.00

100+72.11

ALL UNITS ARE SQUARE FEET	PRE-STAGE	STAGE 1	STAGE 2
EARTH EXCAVATION	4.19	24.18	43.85
EMBANKMENT	0.00	0.47	0.00
TOPSOIL STRIPPING	0.00	3.32	0.00

100+63.39


ORIGINAL SURVEY — NOTE BOOK — NO. — SURVEYED — PLOTTED — TEMPLATE — AREAS — AREAS CHECKED — BY — DATE

MAPLE AVENUE CROSS SECTIONS

F.A.U. RTE.	SECTION	COUNTY	TOTAL SHEETS	SHEET NO.
1487	66R	DuPAGE	412	331
STA. 23+00.00		TO STA. 144+00.00		
FED. ROAD DIST. NO.	ILLINOIS	FED. AID PROJECT		


CONTRACT NO. 62376

ORIGINAL SURVEY
NOTE BOOK
NO.
SURVEYED
PLOTTED
TEMPLATE
AREAS
AREAS CHECKED

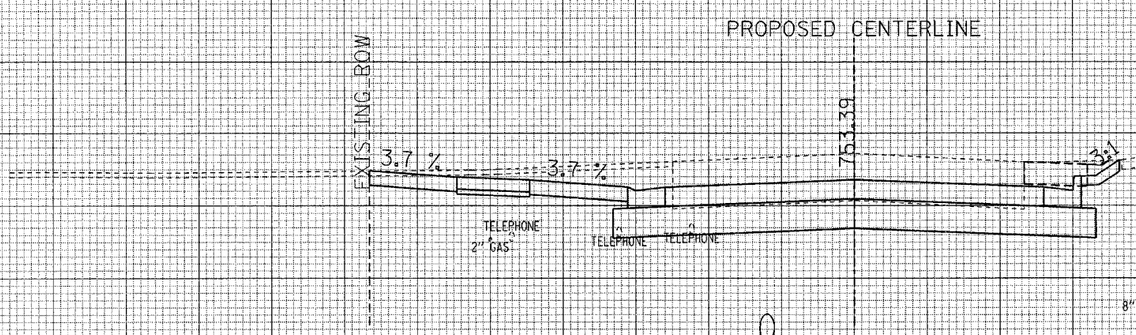

ALL UNITS ARE SQUARE FEET	PRE-STAGE	STAGE 1	STAGE 2
EARTH EXCAVATION	3.66	32.97	20.74
EMBANKMENT	0.00	0.00	2.91
TOPSOIL STRIPPING	0.00	0.00	3.07

101+20.97

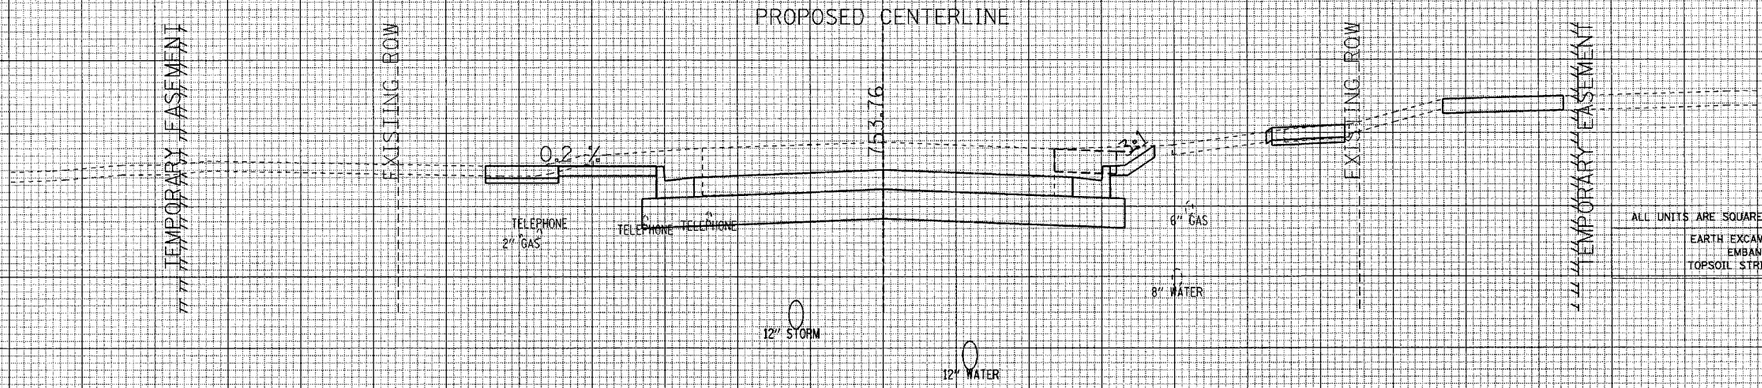


ALL UNITS ARE SQUARE FEET	PRE-STAGE	STAGE 1	STAGE 2
EARTH EXCAVATION	3.83	27.37	22.18
EMBANKMENT	0.00	0.00	4.42
TOPSOIL STRIPPING	0.00	2.47	4.71

101+00.00

MAPLE AVENUE CROSS SECTIONS

F.A.U. RTE.	SECTION	COUNTY	TOTAL SHEETS	SHEET NO.
1487	66R	DuPAGE	412	338
STA. 23+00.00	TO STA. 144+00.00			
FED. ROAD DIST. NO.	ILLINOIS	FED. AID PROJECT		
CONTRACT NO. 62376				

ORIGINAL SURVEY	FINAL SURVEY
NOTE BOOK	NOTE BOOK
NO.	NO.
SURVEYED	SURVEYED
PLOTTED	PLOTTED
TEMPLATE	TEMPLATE
AREAS	AREAS
AREAS CHECKED	AREAS CHECKED
BY	BY
DATE	DATE

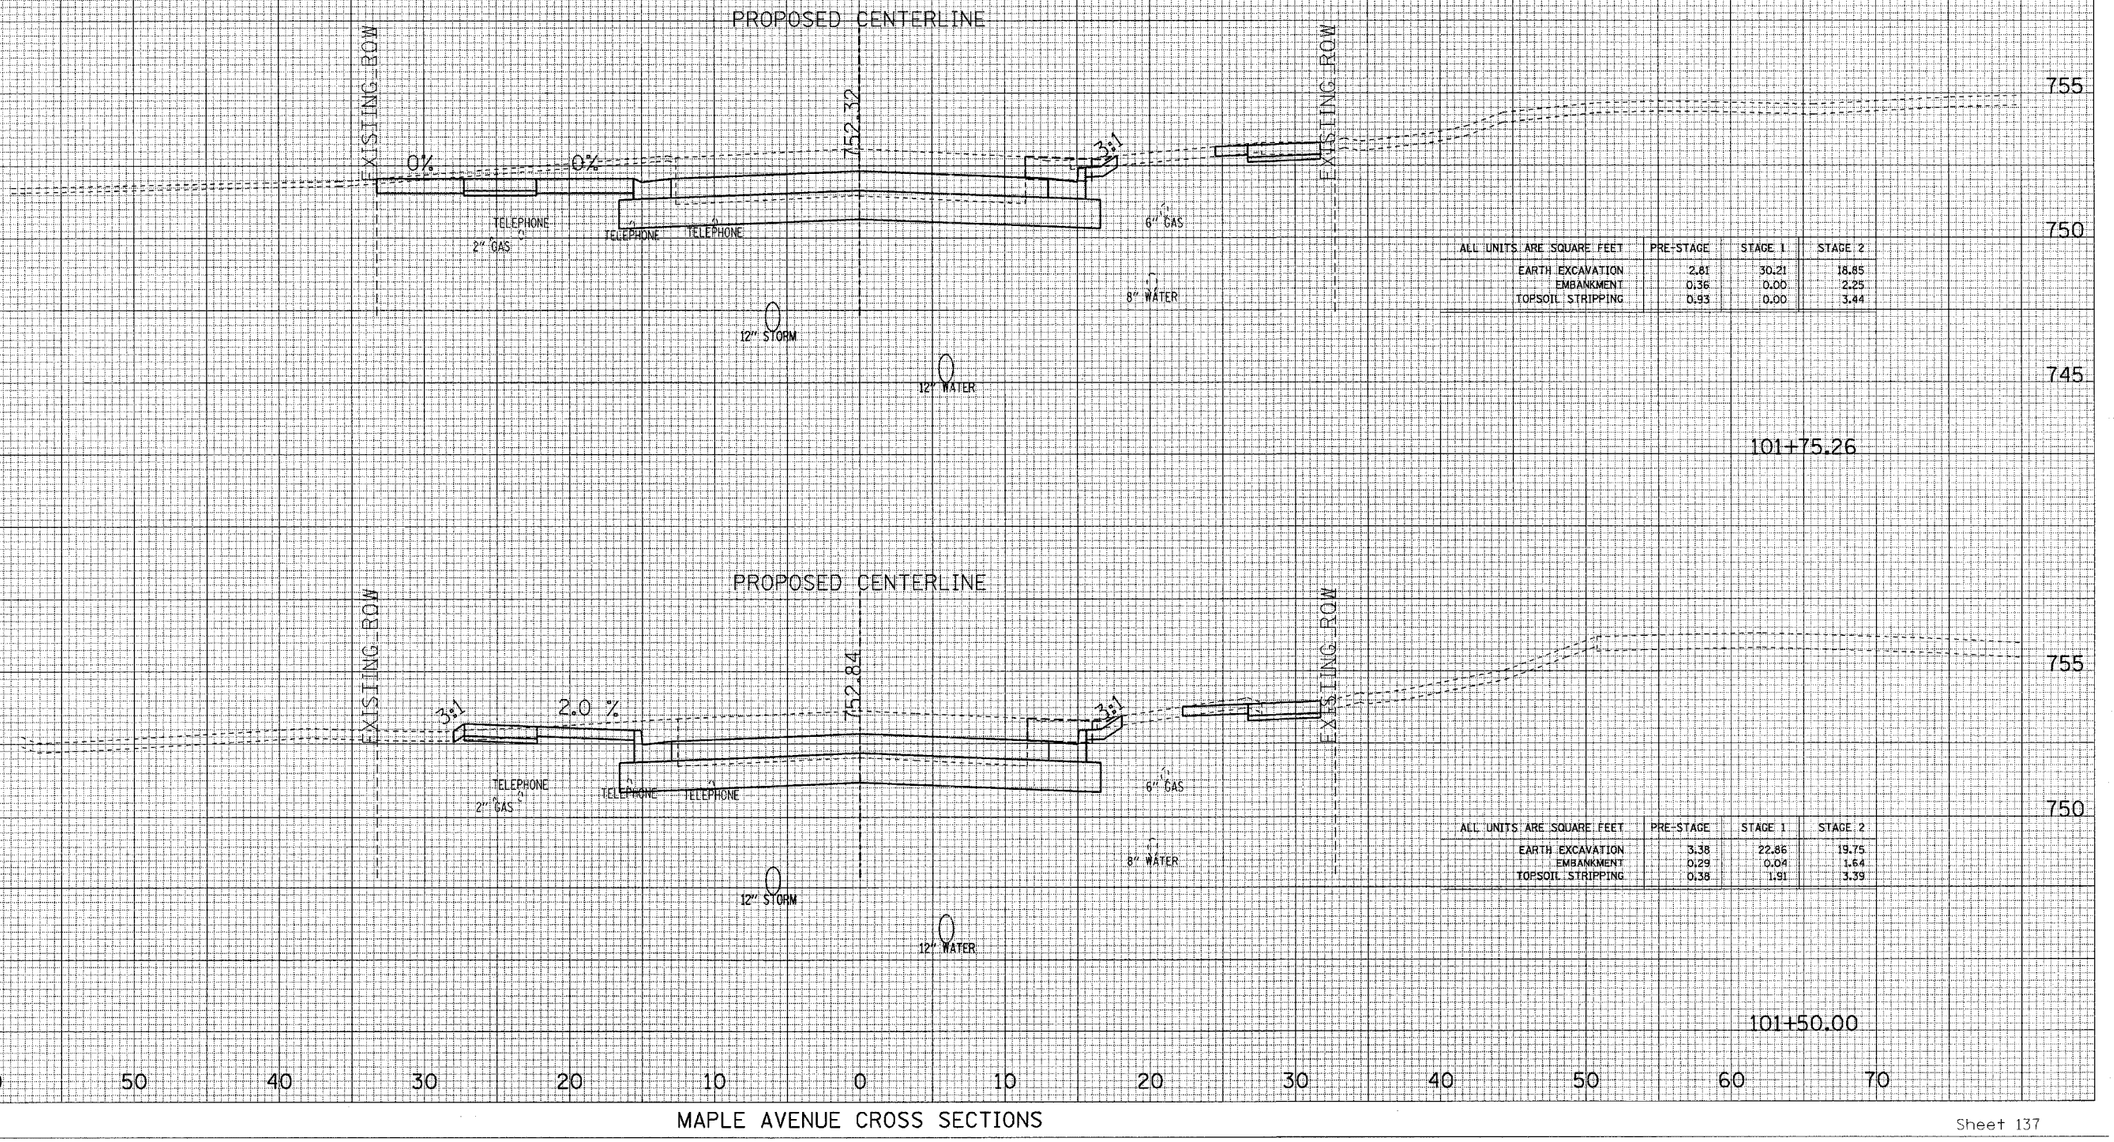


ALL UNITS ARE SQUARE FEET	PRE-STAGE	STAGE 1	STAGE 2
EARTH EXCAVATION	2.81	30.21	18.85
EMBANKMENT	0.36	0.00	2.25
TOPSOIL STRIPPING	0.93	0.00	3.44

ALL UNITS ARE SQUARE FEET	PRE-STAGE	STAGE 1	STAGE 2
EARTH EXCAVATION	3.38	22.86	19.75
EMBANKMENT	0.29	0.04	1.64
TOPSOIL STRIPPING	0.38	1.91	3.39

MAPLE AVENUE CROSS SECTIONS


F.A.U. RTE.	SECTION	COUNTY	TOTAL SHEETS	SHEET NO.
1487	66R	DuPAGE	412	333
STA. 23+00.00		TO STA. 144+00.00		
FED. ROAD DIST. NO.	ILLINOIS	FED. AID PROJECT		
CONTRACT NO. 62376				

ORIGINAL SURVEY
NOTE BOOK
NO.
SURVEYED
PLOTTED
TEMPLATE
ISSUED
AREAS CHECKED

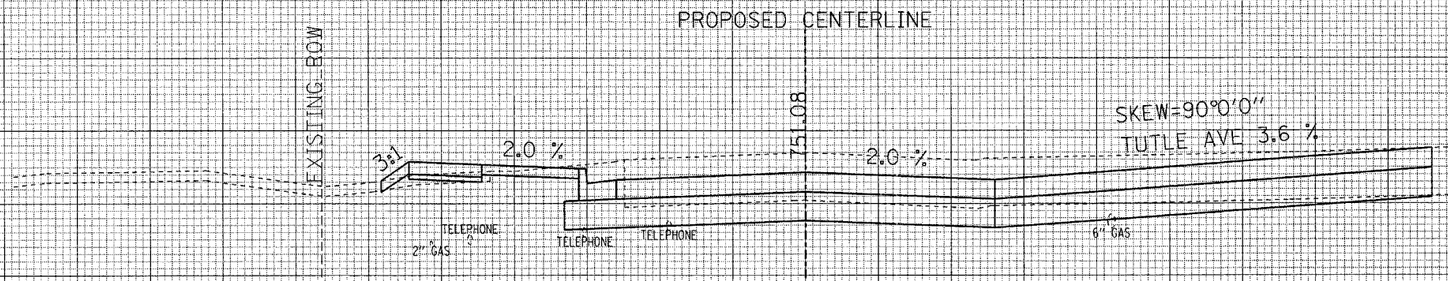

ALL UNITS ARE SQUARE FEET	PRE-STAGE	STAGE 1	STAGE 2
EARTH EXCAVATION	0.00	18.63	20.70
EMBANKMENT	0.00	0.90	0.00
TOPSOIL STRIPPING	0.00	2.49	0.00

102+29.00

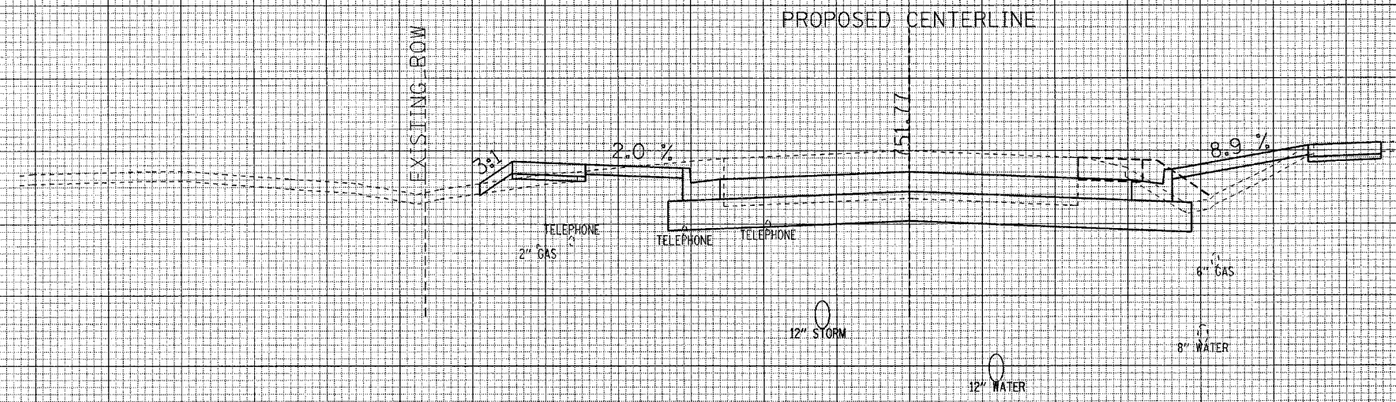

ALL UNITS ARE SQUARE FEET	PRE-STAGE	STAGE 1	STAGE 2
EARTH EXCAVATION	2.16	19.89	23.06
EMBANKMENT	4.74	1.22	4.86
TOPSOIL STRIPPING	1.98	2.23	2.33

102+00.00


70 60 50 40 30 20 10 0 10 20 30 40 50 60 70

MAPLE AVENUE CROSS SECTIONS

F.A.U RTE.	SECTION	COUNTY	TOTAL SHEETS	SHEET NO.
1487	66R	DuPAGE	412	334
STA. 23+00.00		TO STA. 144+00.00		
FED. ROAD DIST. NO.	ILLINOIS	FED. AID PROJECT		

CONTRACT NO. 62376

FINAL SURVEY — NOTE BOOK NO. — SURVEYED — PLOTTED — TEMPLATE — AREAS — AREAS CHECKED — BY — DATE

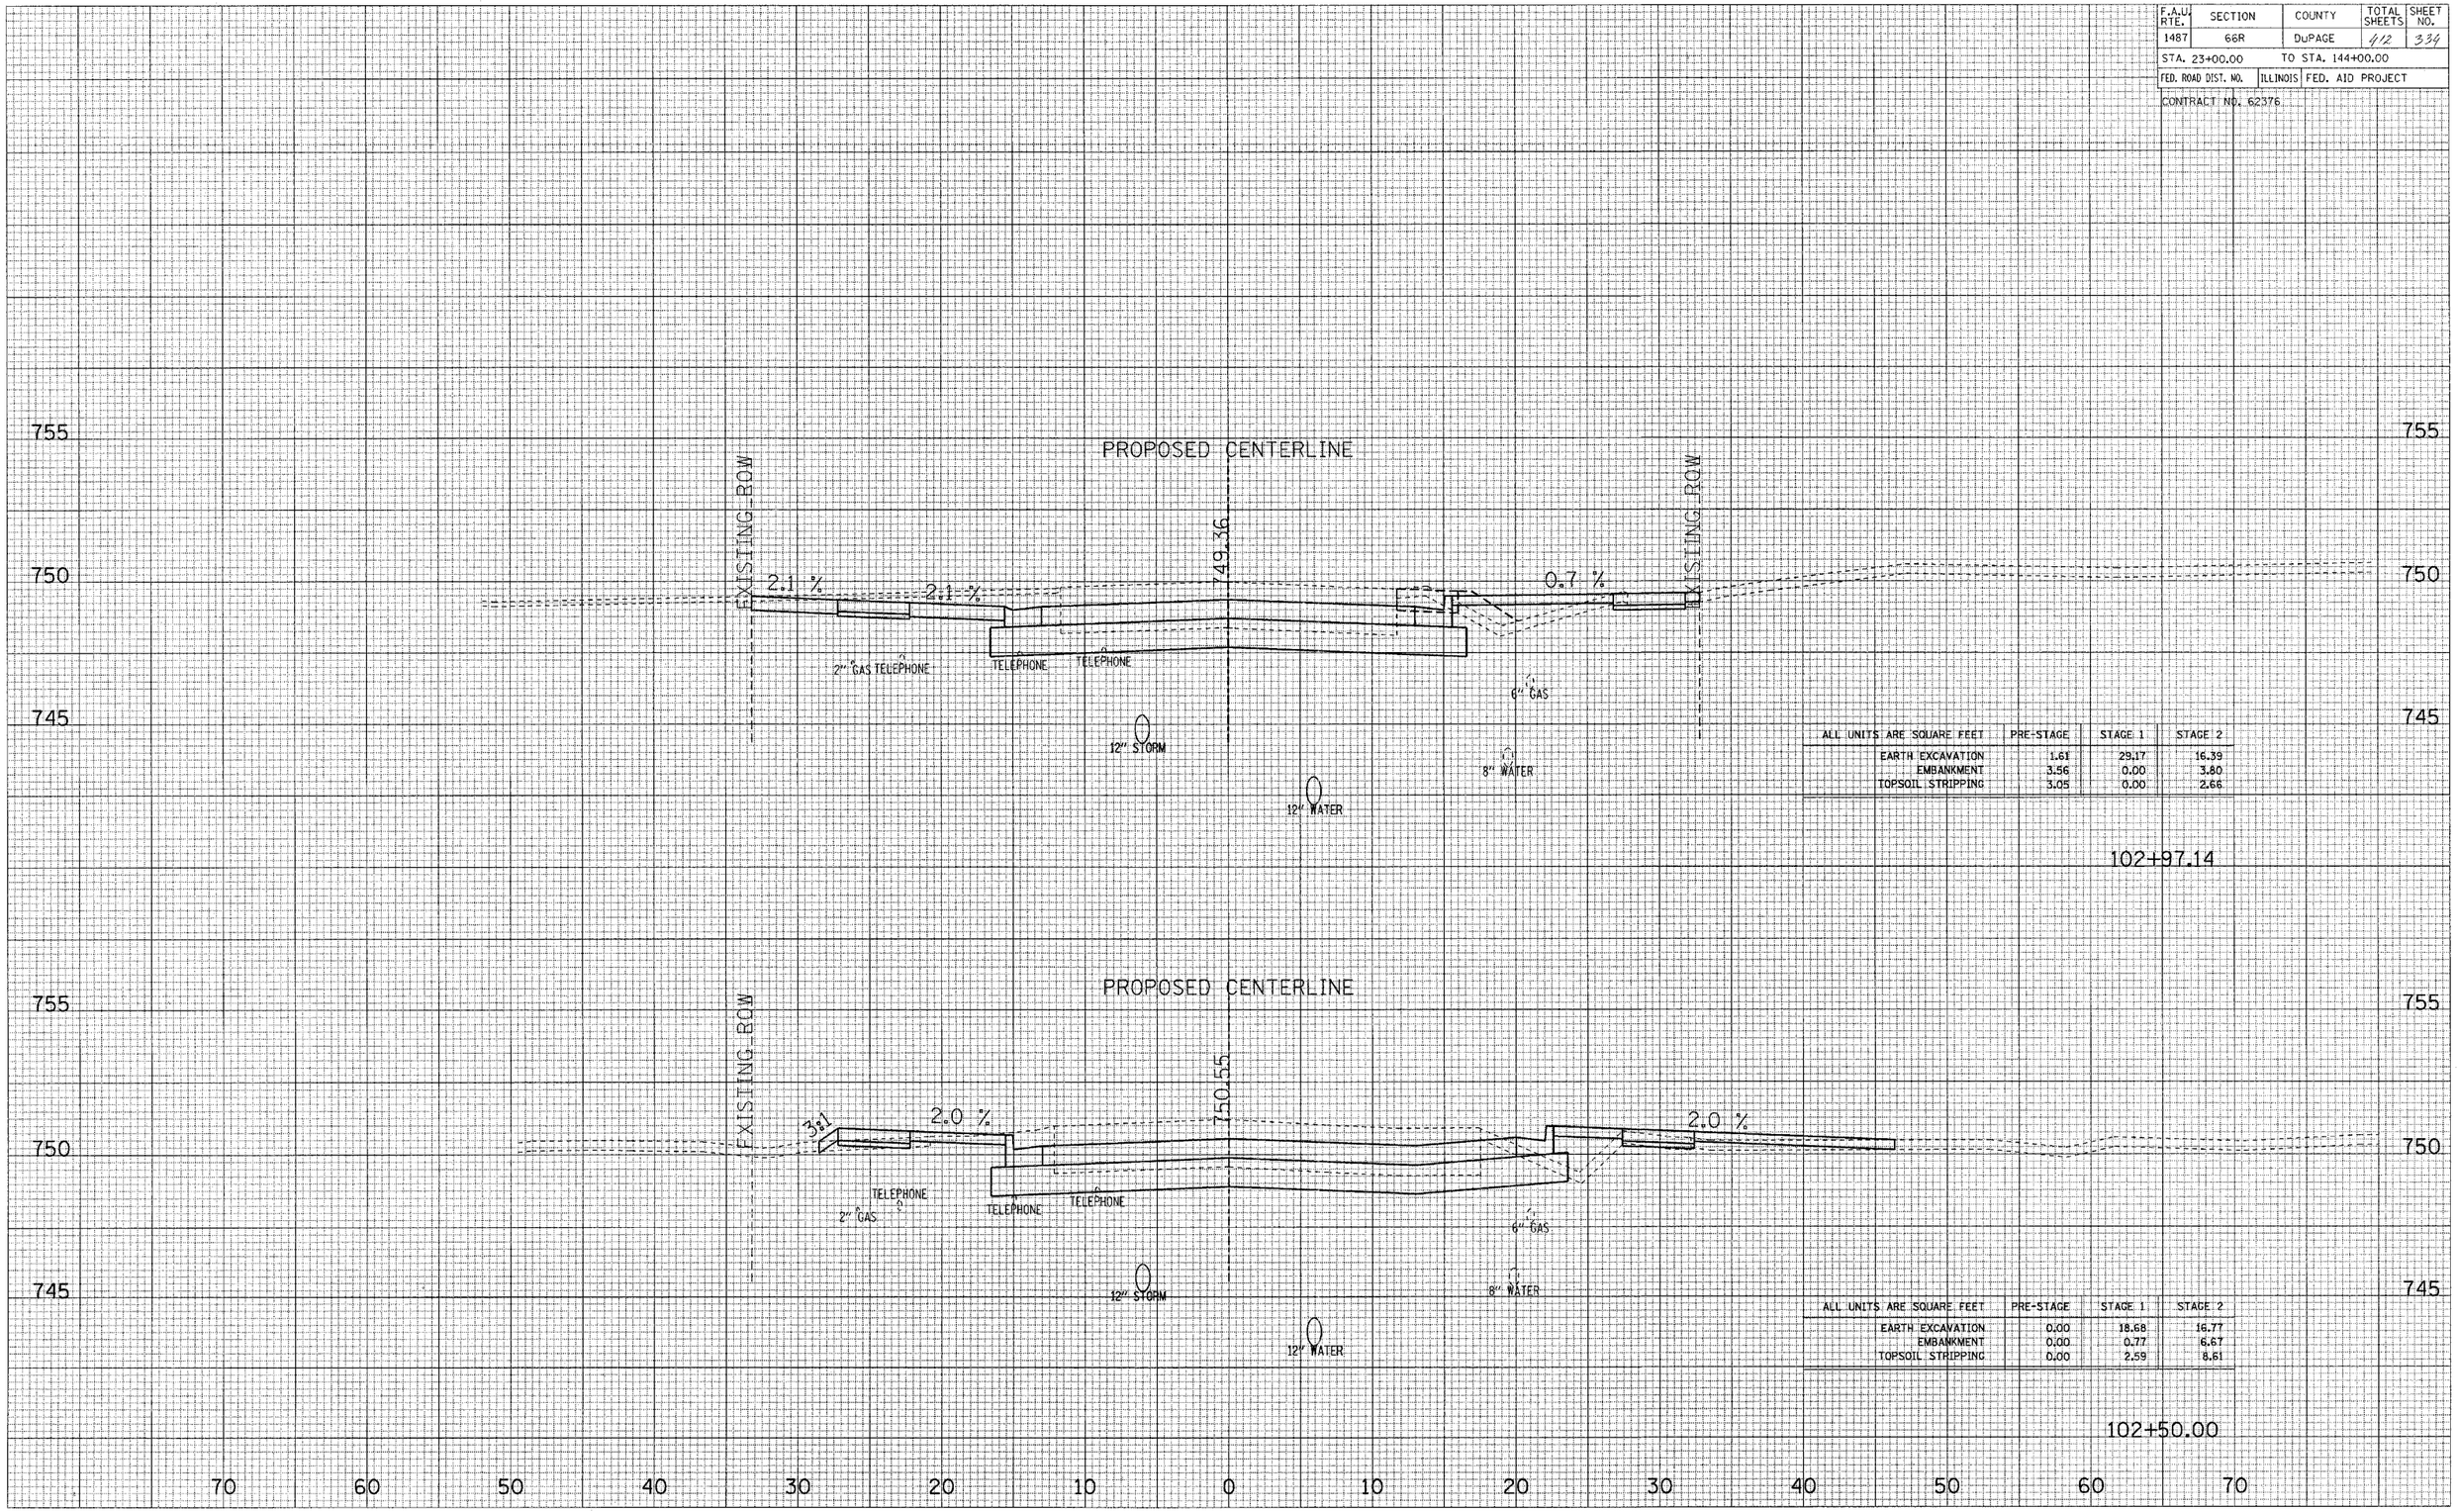

ALL UNITS ARE SQUARE FEET	PRE-STAGE	STAGE 1	STAGE 2
EARTH EXCAVATION	1.61	29.17	16.39
EMBANKMENT	3.56	0.00	3.80
TOPSOIL STRIPPING	3.05	0.00	2.66

102+97.14

ALL UNITS ARE SQUARE FEET	PRE-STAGE	STAGE 1	STAGE 2
EARTH EXCAVATION	0.00	18.68	16.77
EMBANKMENT	0.00	0.77	6.67
TOPSOIL STRIPPING	0.00	2.59	8.61

102+50.00

ORIGINAL SURVEY — NOTE BOOK NO. — SURVEYED — PLOTTED — TEMPLATE — AREAS — AREAS CHECKED — BY — DATE


MAPLE AVENUE CROSS SECTIONS

F.A.U RTE.	SECTION	COUNTY	TOTAL SHEETS	SHEET NO.
1487	66R	DuPAGE	412	335
STA. 23+00.00		TO STA. 144+00.00		
FED. ROAD DIST. NO.	ILLINOIS	FED. AID PROJECT		

CONTRACT NO. 62376

FINAL SURVEY
NOTE BOOK
NO.
SURVEYED
PLOTTED
TEMPLATE
AREAS
AREAS CHECKED
BY
DATE

ORIGINAL SURVEY
NOTE BOOK
NO.
SURVEYED
PLOTTED
TEMPLATE
AREAS
AREAS CHECKED
BY
DATE

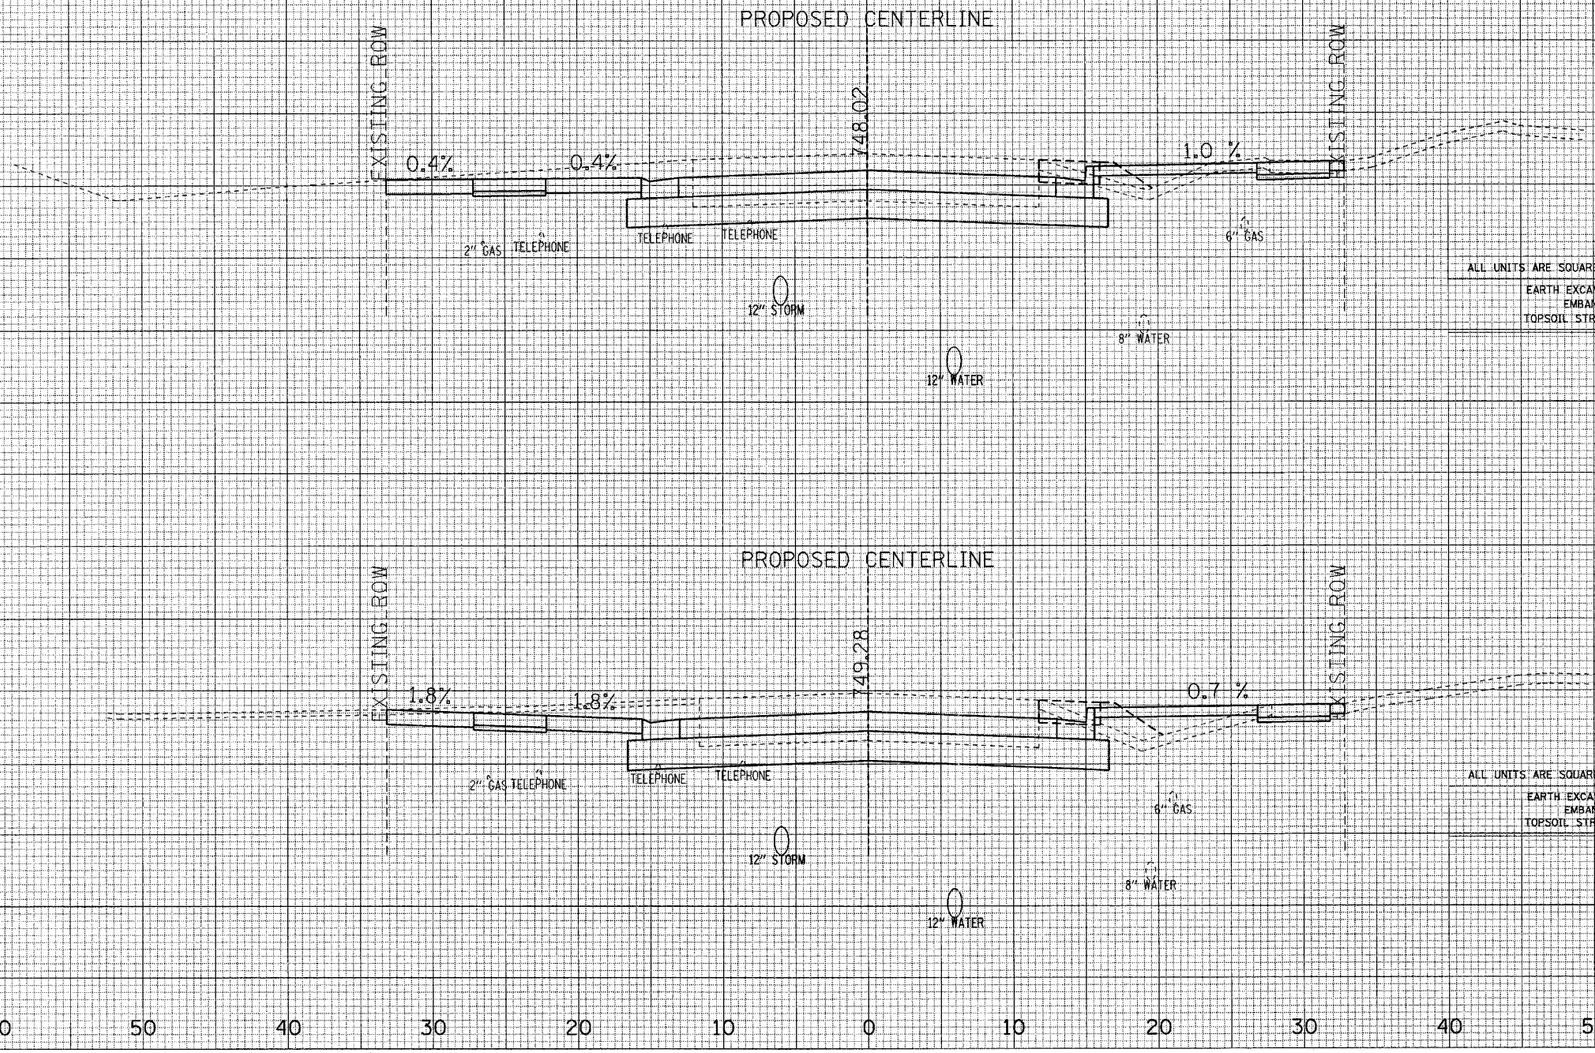

103+50.00

ALL UNITS ARE SQUARE FEET	PRE-STAGE	STAGE 1	STAGE 2
EARTH EXCAVATION	0.74	30.25	16.07
EMBANKMENT	2.81	0.00	2.01
TOPSOIL STRIPPING	2.70	0.00	2.96

103+00.00


ALL UNITS ARE SQUARE FEET	PRE-STAGE	STAGE 1	STAGE 2
EARTH EXCAVATION	0.63	29.12	16.39
EMBANKMENT	4.49	0.00	4.28
TOPSOIL STRIPPING	3.05	0.00	2.60

MAPLE AVENUE CROSS SECTIONS

F.A.U. RTE.	SECTION	COUNTY	TOTAL SHEETS	SHEET NO.
1487	66R	DuPAGE	412	336
STA. 23+00.00		TO STA. 144+00.00		
FED. ROAD DIST. NO.	ILLINOIS	FED. AID PROJECT		


CONTRACT NO. 62376

FINAL SURVEY — NOTE BOOK — NO. — SURVEYED — PLOTTED — TEMPLATE — AREAS — AREAS CHECKED — DATE

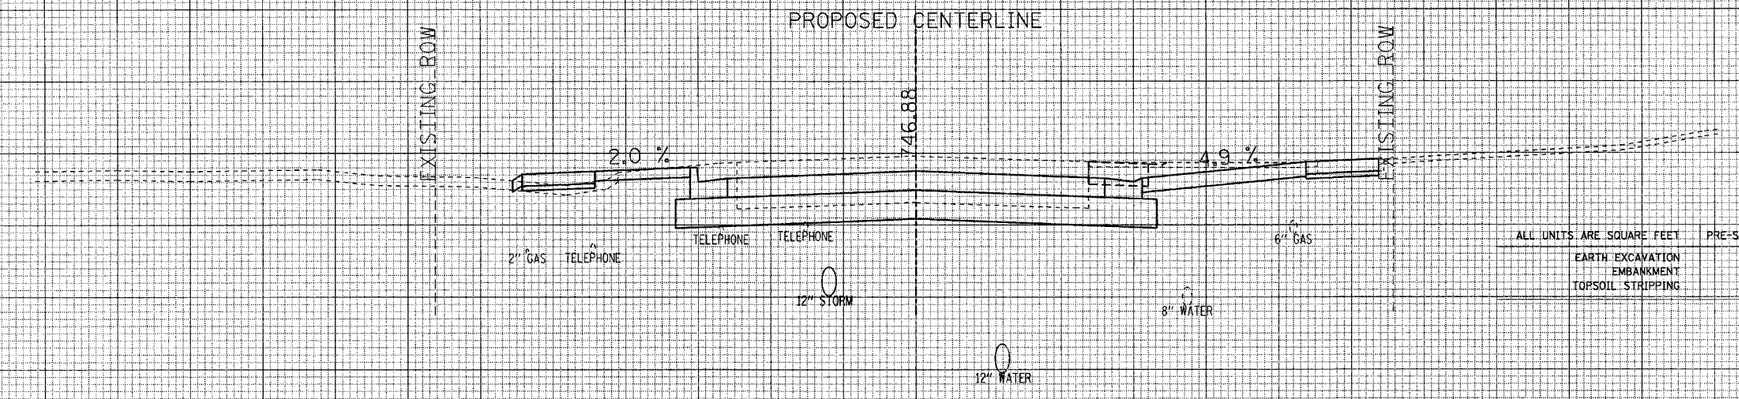

ALL UNITS ARE SQUARE FEET	PRE-STAGE	STAGE 1	STAGE 2
EARTH EXCAVATION	2.61	16.95	20.87
EMBANKMENT	0.12	1.03	0.14
TOPSOIL STRIPPING	0.00	2.41	0.00

ORIGINAL SURVEY — NOTE BOOK — NO. — SURVEYED — PLOTTED — TEMPLATE — AREAS — AREAS CHECKED — DATE

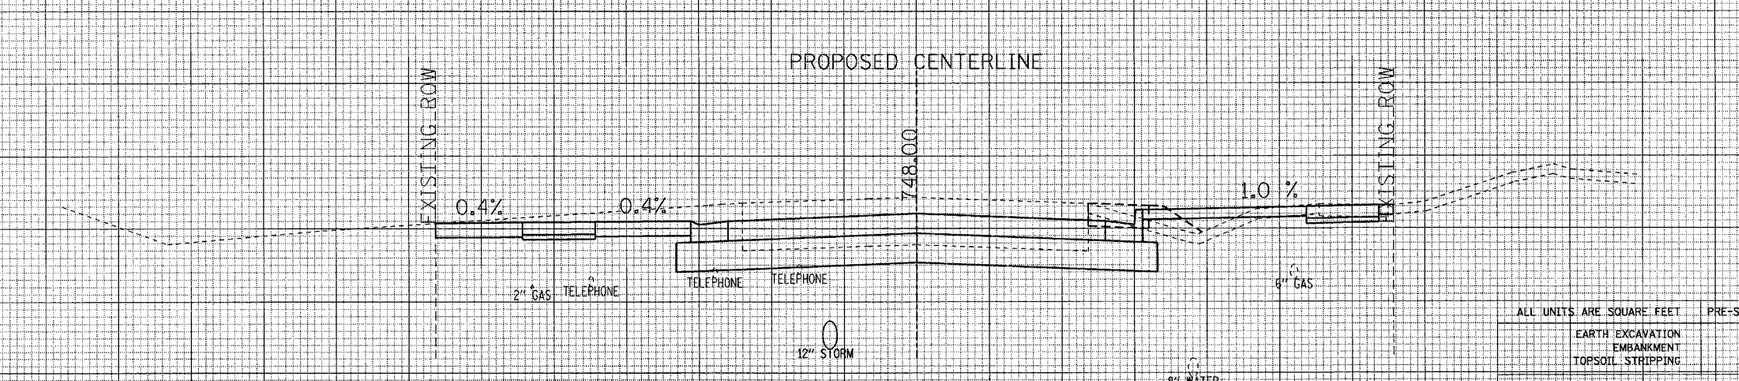

ALL UNITS ARE SQUARE FEET	PRE-STAGE	STAGE 1	STAGE 2
EARTH EXCAVATION	0.74	30.26	15.77
EMBANKMENT	2.82	0.00	2.09
TOPSOIL STRIPPING	2.71	0.00	2.93


70 60 50 40 30 20 10 0 10 20 30 40 50 60 70

MAPLE AVENUE CROSS SECTIONS

F.A.U. RTE.	SECTION	COUNTY	TOTAL SHEETS	SHEET NO.
1487	66R	DuPAGE	412	337
STA. 23+00.00		TO STA. 144+00.00		
FED. ROAD DIST. NO.	ILLINOIS	FED. AID PROJECT		
CONTRACT NO. 62376				

FINAL SURVEY	ORIGINAL SURVEY
NOTE BOOK	NOTE BOOK
NO.	NO.
SURVEYED	SURVEYED
PLOTTED	PLOTTED
TEMPLATE	TEMPLATE
AREAS	AREAS
AREAS CHECKED	AREAS CHECKED

BY | DATE

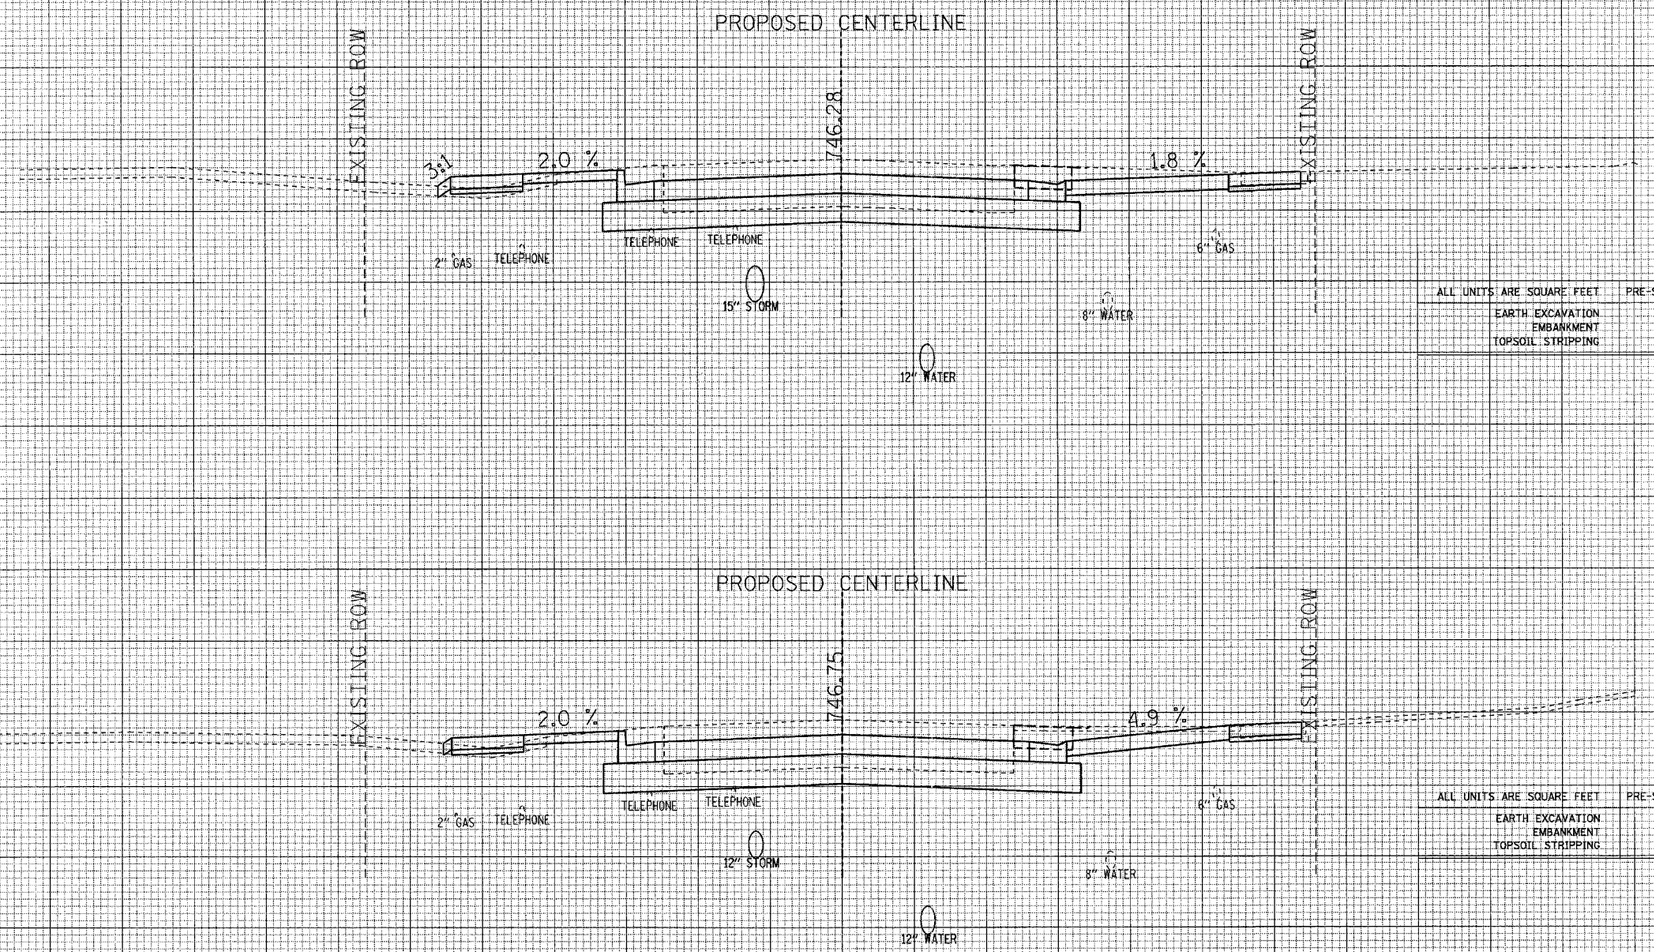

ALL UNITS ARE SQUARE FEET	PRE-STAGE	STAGE 1	STAGE 2
EARTH EXCAVATION	3.08	16.45	22.46
EMBANKMENT	0.00	1.09	0.28
TOPSOIL STRIPPING	0.00	2.75	0.00

104+18.58

ALL UNITS ARE SQUARE FEET	PRE-STAGE	STAGE 1	STAGE 2
EARTH EXCAVATION	2.58	16.58	20.47
EMBANKMENT	0.13	0.58	0.13
TOPSOIL STRIPPING	0.00	2.37	0.00


104+00.00

MAPLE AVENUE CROSS SECTIONS

F.A.U RTE.	SECTION	COUNTY	TOTAL SHEETS	SHEET NO.
1487	66R	DuPAGE	412	338
STA. 23+00.00		TO STA. 144+00.00		
FED. ROAD DIST. NO.	ILLINOIS	FED. AID PROJECT		

CONTRACT NO. 62376


FINAL SURVEY — NOTE BOOK — NO. — SURVEYED — PLOTTED — TEMPLATE — AREAS — AREAS CHECKED — BY — DATE

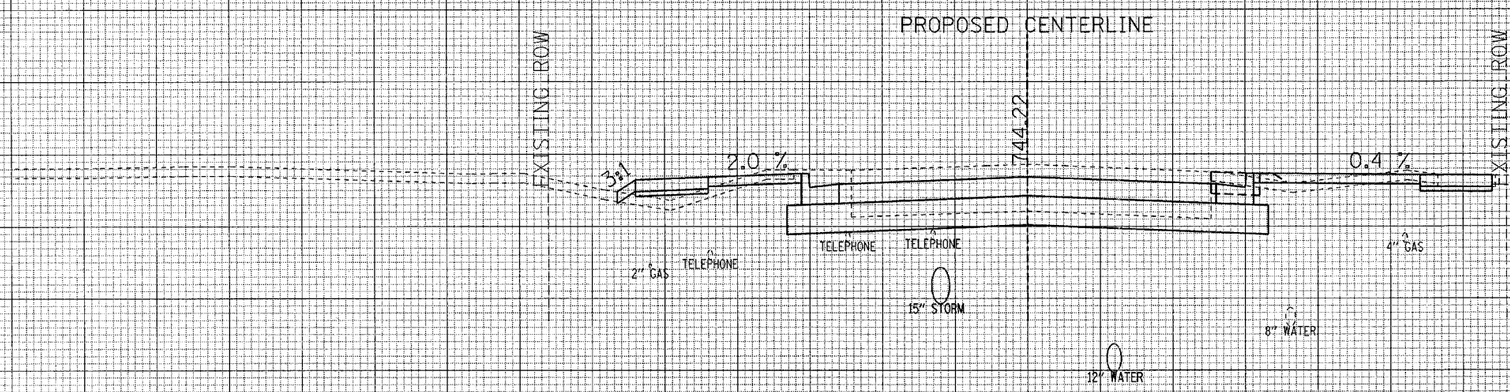

ALL UNITS ARE SQUARE FEET	PRE-STAGE	STAGE 1	STAGE 2
EARTH EXCAVATION	1.24	15.31	12.68
EMBANKMENT	0.88	2.55	1.14
TOPSOIL STRIPPING	1.74	4.05	3.51

105+00.00

ORIGINAL SURVEY — NOTE BOOK — NO. — SURVEYED — PLOTTED — TEMPLATE — AREAS — AREAS CHECKED — BY — DATE

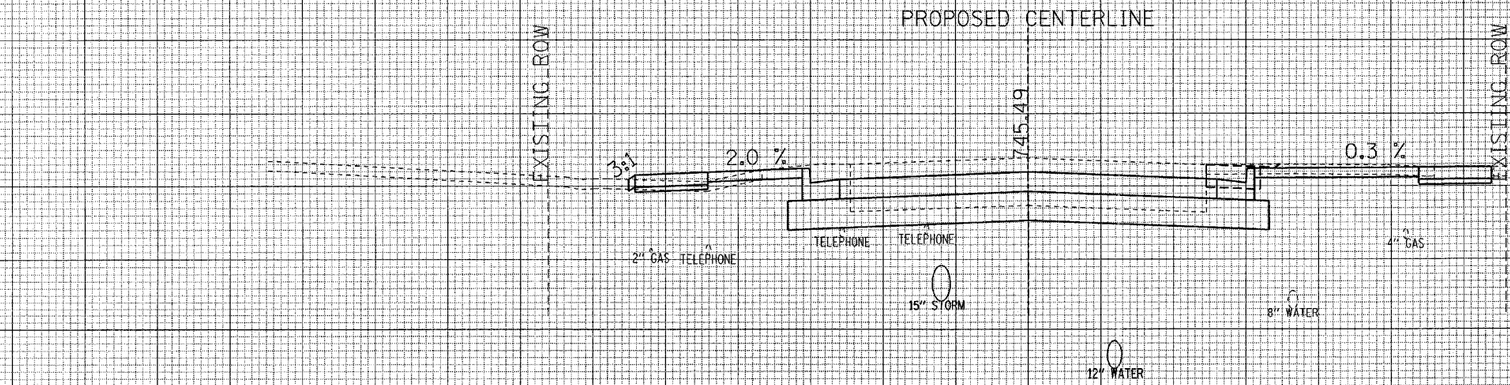

ALL UNITS ARE SQUARE FEET	PRE-STAGE	STAGE 1	STAGE 2
EARTH EXCAVATION	1.79	16.21	14.83
EMBANKMENT	0.33	0.63	0.00
TOPSOIL STRIPPING	1.69	3.06	3.55


104+50.00

70 60 50 40 30 20 10 0 10 20 30 40 50 60 70

MAPLE AVENUE CROSS SECTIONS

F.A.U. RTE.	SECTION	COUNTY	TOTAL SHEETS	SHEET NO.
1487	66R	DuPAGE	412	339
STA. 23+00.00		TO STA. 144+00.00		
FED. ROAD DIST. NO.	ILLINOIS	FED. AID PROJECT		
CONTRACT NO. 62376				

FINAL SURVEY
SURVEYED
PLOTTED
NOTE BOOK
TEMPLATE
AREAS
AREAS CHECKED
NO.

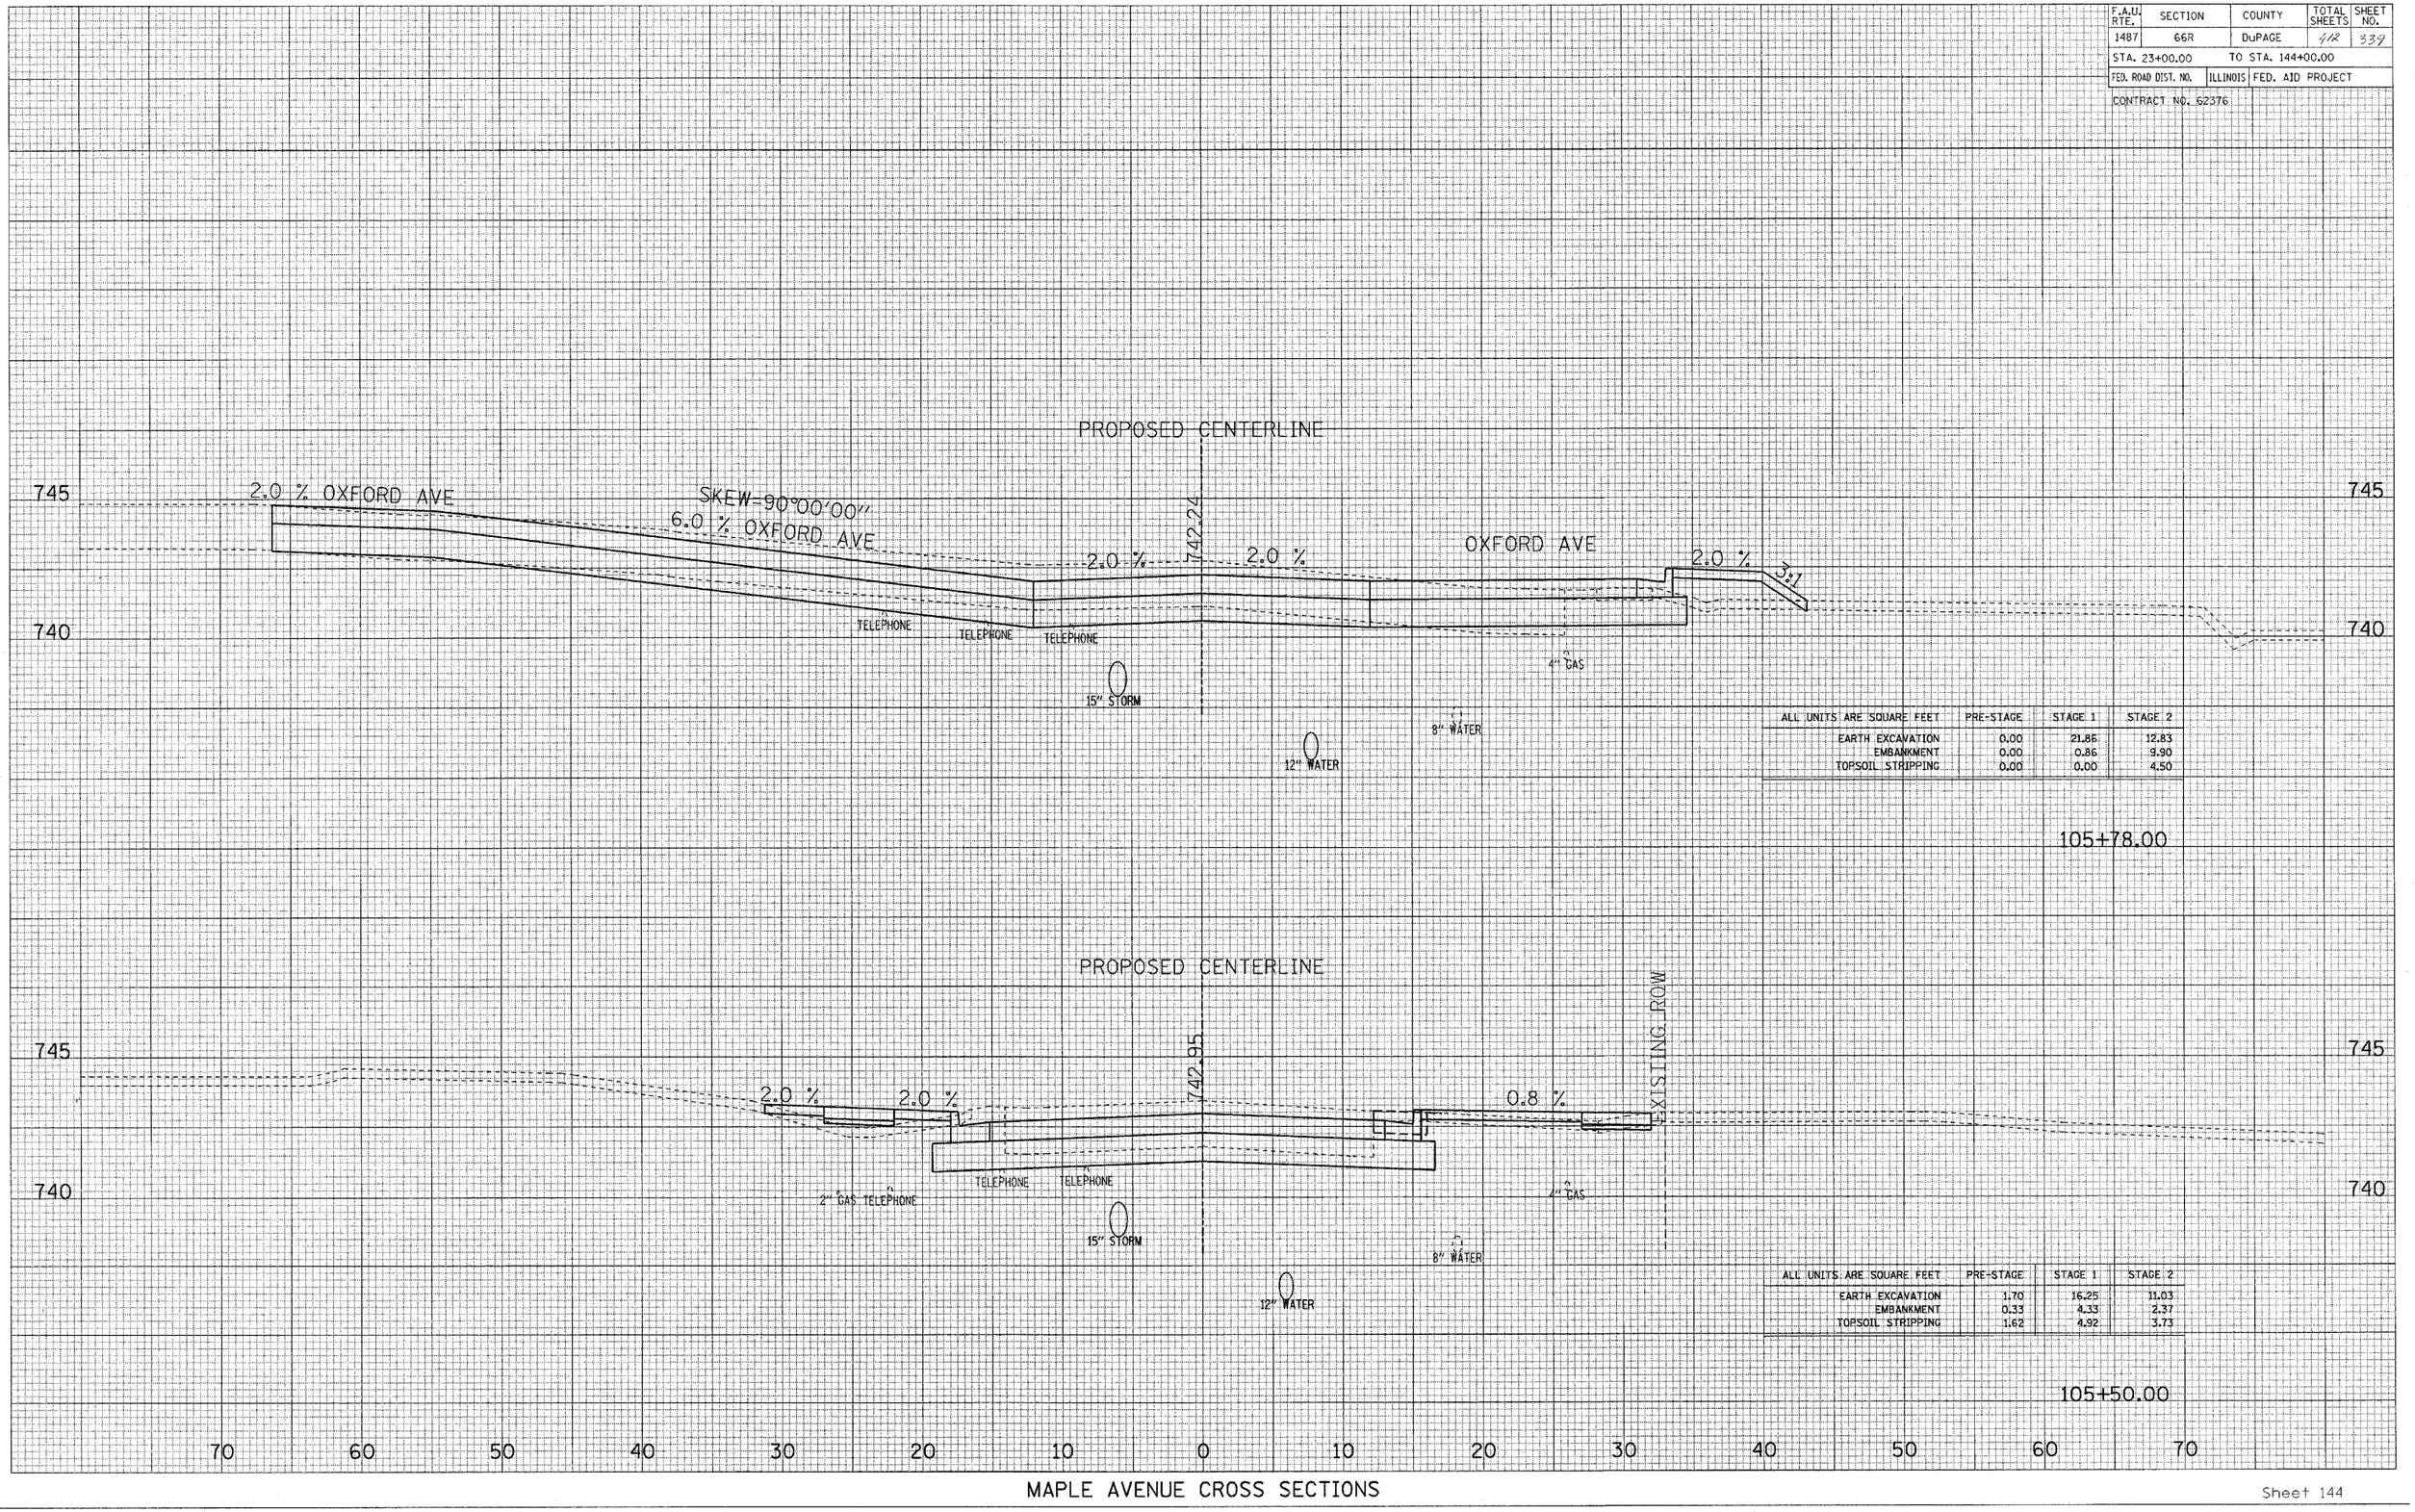

ALL UNITS ARE SQUARE FEET	PRE-STAGE	STAGE 1	STAGE 2
EARTH EXCAVATION	0.00	21.86	12.83
EMBANKMENT	0.00	0.86	9.90
TOPSOIL STRIPPING	0.00	0.00	4.50

105+78.00

ALL UNITS ARE SQUARE FEET	PRE-STAGE	STAGE 1	STAGE 2
EARTH EXCAVATION	1.70	16.25	11.03
EMBANKMENT	0.33	4.33	2.37
TOPSOIL STRIPPING	1.62	4.92	3.73

105+50.00


MAPLE AVENUE CROSS SECTIONS

F.A.U RTE.	SECTION	COUNTY	TOTAL SHEETS	SHEET NO.
1487	66R	DuPAGE	412	340
STA. 23+00.00		TO STA. 144+00.00		
FED. ROAD DIST. NO.	ILLINOIS	FED. AID PROJECT		

CONTRACT NO. 62376

FINAL SURVEY — NOTE BOOK — NO. — SURVEYED — PLOTTED — TEMPLATE — AREAS — AREAS CHECKED — BY — DATE

ORIGINAL SURVEY — NOTE BOOK — NO. — SURVEYED — PLOTTED — TEMPLATE — AREAS — AREAS CHECKED — BY — DATE

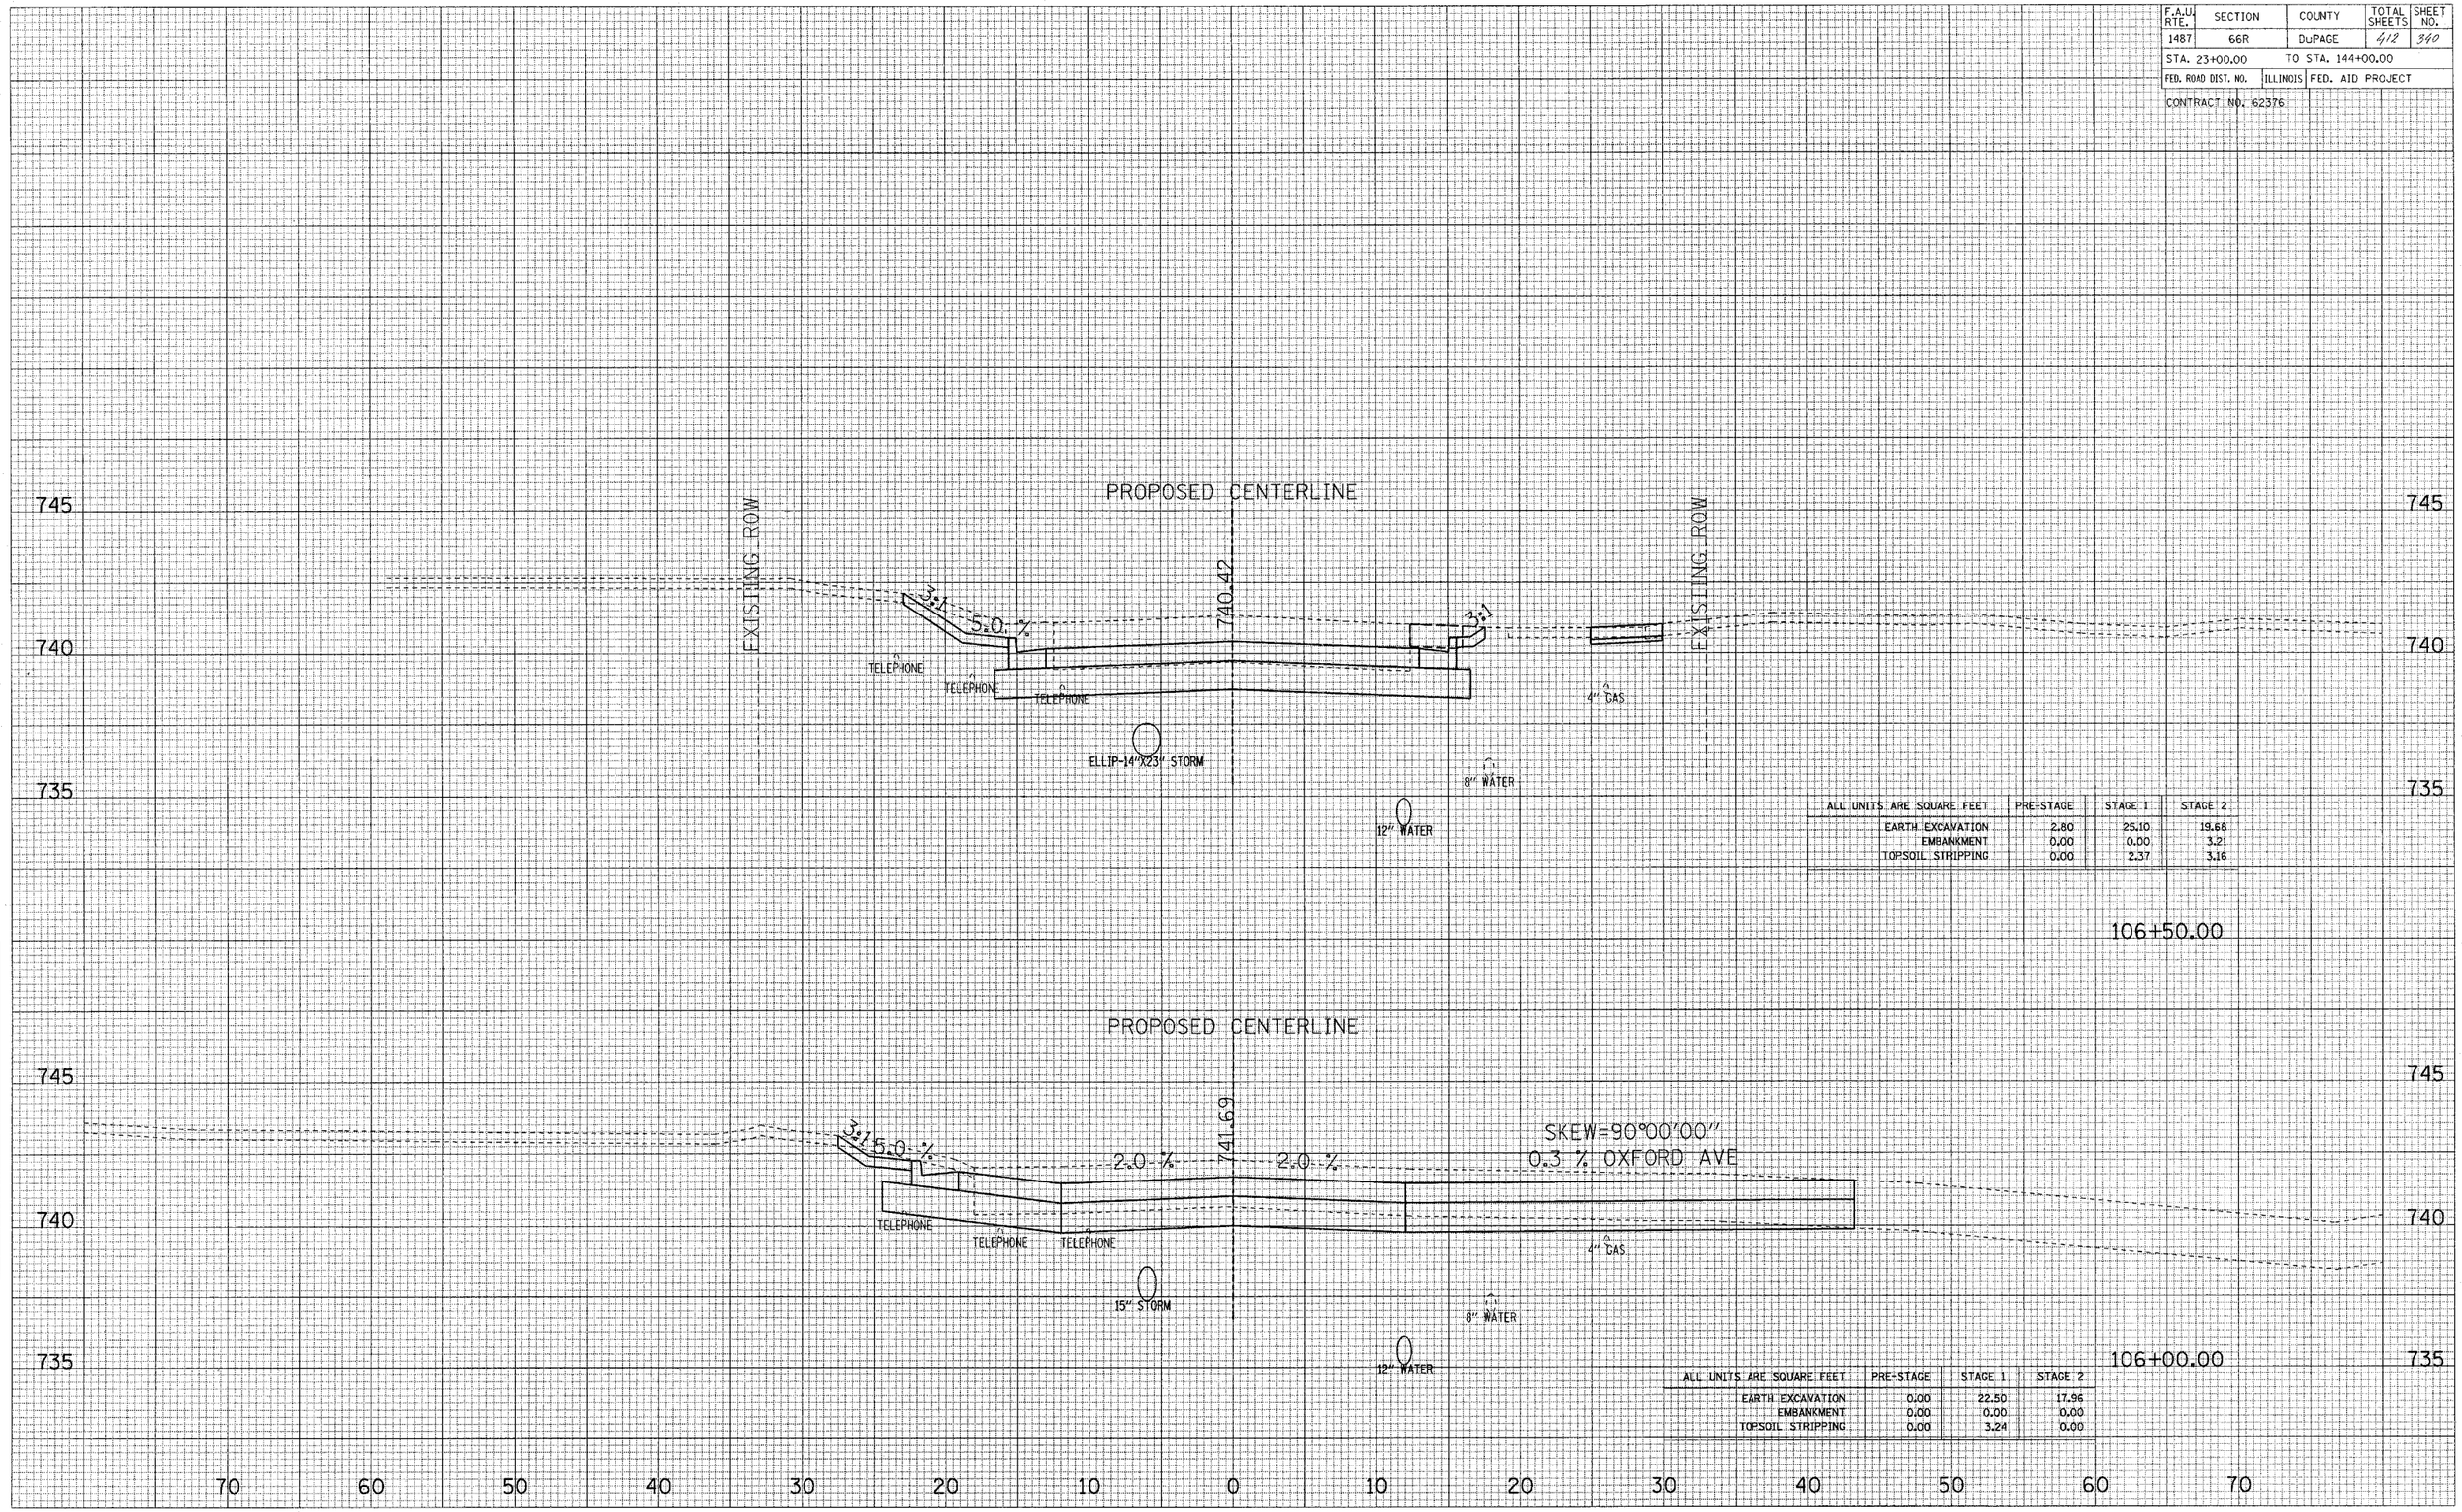

ALL UNITS ARE SQUARE FEET	PRE-STAGE	STAGE 1	STAGE 2
EARTH EXCAVATION	2.80	25.10	19.68
EMBANKMENT	0.00	0.00	3.21
TOPSOIL STRIPPING	0.00	2.37	3.16


106+50.00

ALL UNITS ARE SQUARE FEET	PRE-STAGE	STAGE 1	STAGE 2
EARTH EXCAVATION	0.00	22.50	17.96
EMBANKMENT	0.00	0.00	0.00
TOPSOIL STRIPPING	0.00	3.24	0.00

106+00.00

MAPLE AVENUE CROSS SECTIONS

F.A.U. RTE.	SECTION	COUNTY	TOTAL SHEETS	SHEET NO.
1487	66R	DuPAGE	412	341
STA. 23+00.00		TO STA. 144+00.00		
FED. ROAD DIST. NO.	ILLINOIS	FED. AID PROJECT		
CONTRACT NO. 62376				

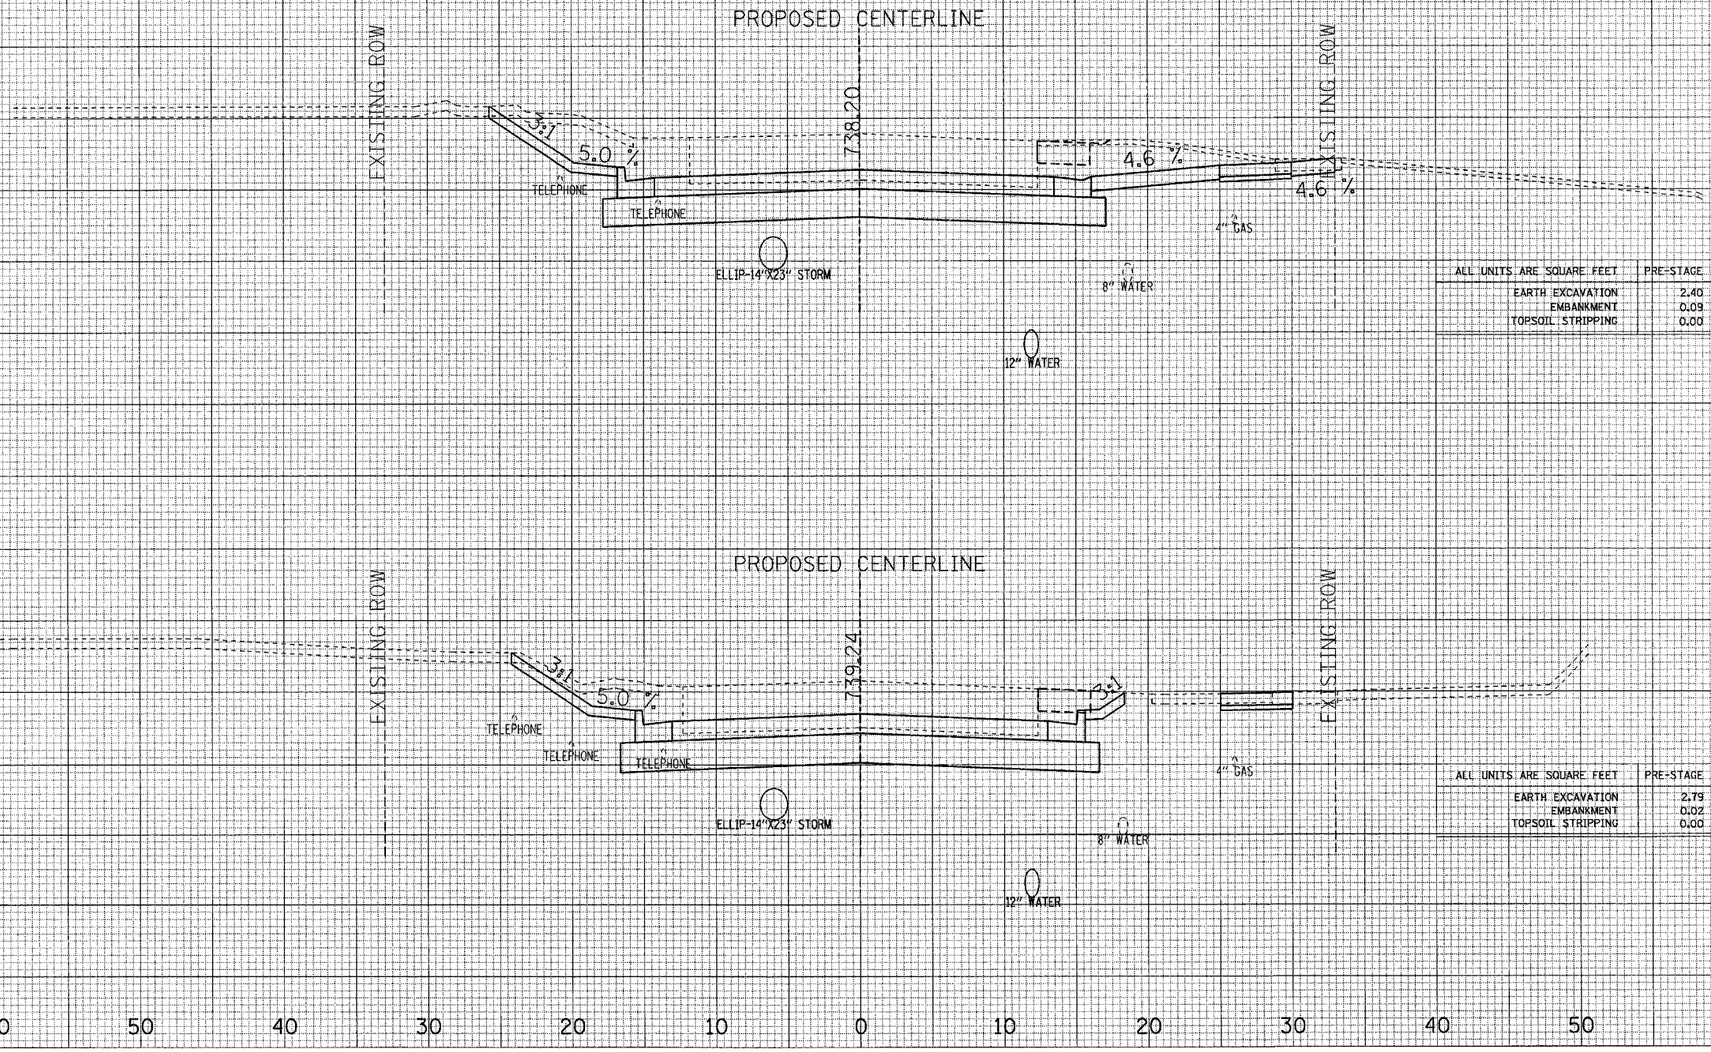

ALL UNITS ARE SQUARE FEET	PRE-STAGE	STAGE 1	STAGE 2
EARTH EXCAVATION	2.40	42.01	40.56
EMBANKMENT	0.09	0.00	0.19
TOPSOIL STRIPPING	0.00	3.33	0.00

107+50.00

ALL UNITS ARE SQUARE FEET	PRE-STAGE	STAGE 1	STAGE 2
EARTH EXCAVATION	2.79	30.69	25.07
EMBANKMENT	0.02	0.00	2.89
TOPSOIL STRIPPING	0.00	3.42	2.79

107+00.00

FINAL SURVEY — NOTE BOOK — NO. — SURVEYED — PLOTTED — TEMPLATE — AREAS — AREAS CHECKED — BY — DATE


ORIGINAL SURVEY — NOTE BOOK — NO. — SURVEYED — PLOTTED — TEMPLATE — AREAS — AREAS CHECKED — BY — DATE

MAPLE AVENUE CROSS SECTIONS

F.A.U. RTE.	SECTION	COUNTY	TOTAL SHEETS	SHEET NO.
1487	66R	DuPAGE	414	342
STA. 23+00.00		TO STA. 144+00.00		
FED. ROAD DIST. NO.	ILLINOIS	FED. AID PROJECT		

CONTRACT NO. 62876

FINAL SURVEY — NOTE BOOK — NO. — SURVEYED — PLOTTED — TEMPLATE — AREAS — AREAS CHECKED — BY — DATE

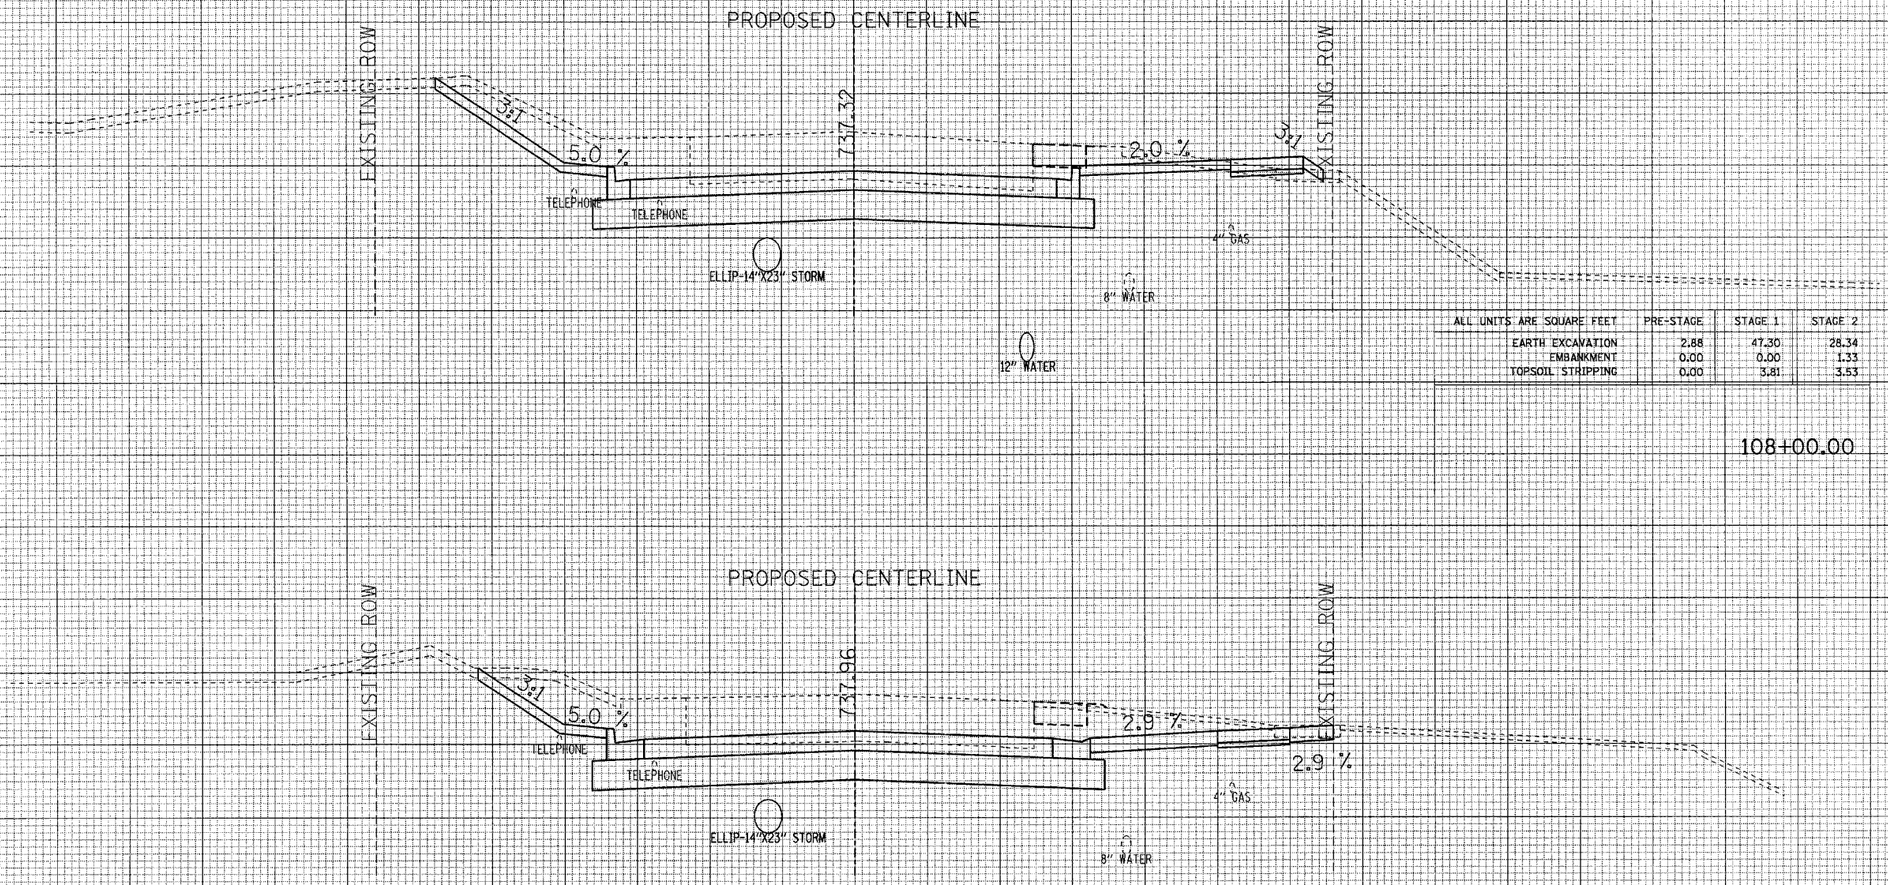

ALL UNITS ARE SQUARE FEET	PRE-STAGE	STAGE 1	STAGE 2
EARTH EXCAVATION	2.88	47.30	28.34
EMBANKMENT	0.00	0.00	1.33
TOPSOIL STRIPPING	0.00	3.81	3.53

108+00.00

ALL UNITS ARE SQUARE FEET	PRE-STAGE	STAGE 1	STAGE 2
EARTH EXCAVATION	2.13	44.09	39.31
EMBANKMENT	0.32	0.00	0.19
TOPSOIL STRIPPING	0.00	3.27	0.00

107+63.00


70 60 50 40 30 20 10 0 10 20 30 40 50 60 70

MAPLE AVENUE CROSS SECTIONS

F.A.U. RTE.	SECTION	COUNTY	TOTAL SHEETS	SHEET NO.
1487	66R	DuPAGE	412	343
STA. 23+00.00		TO STA. 144+00.00		
FED. ROAD DIST. NO.	ILLINOIS	FED. AID PROJECT		

CONTRACT NO. 62376

FINAL SURVEY — NOTE BOOK — NO. — SURVEYED — PLOTTED — TEMP. SITE — AREAS — AREAS CHECKED — BY — DATE

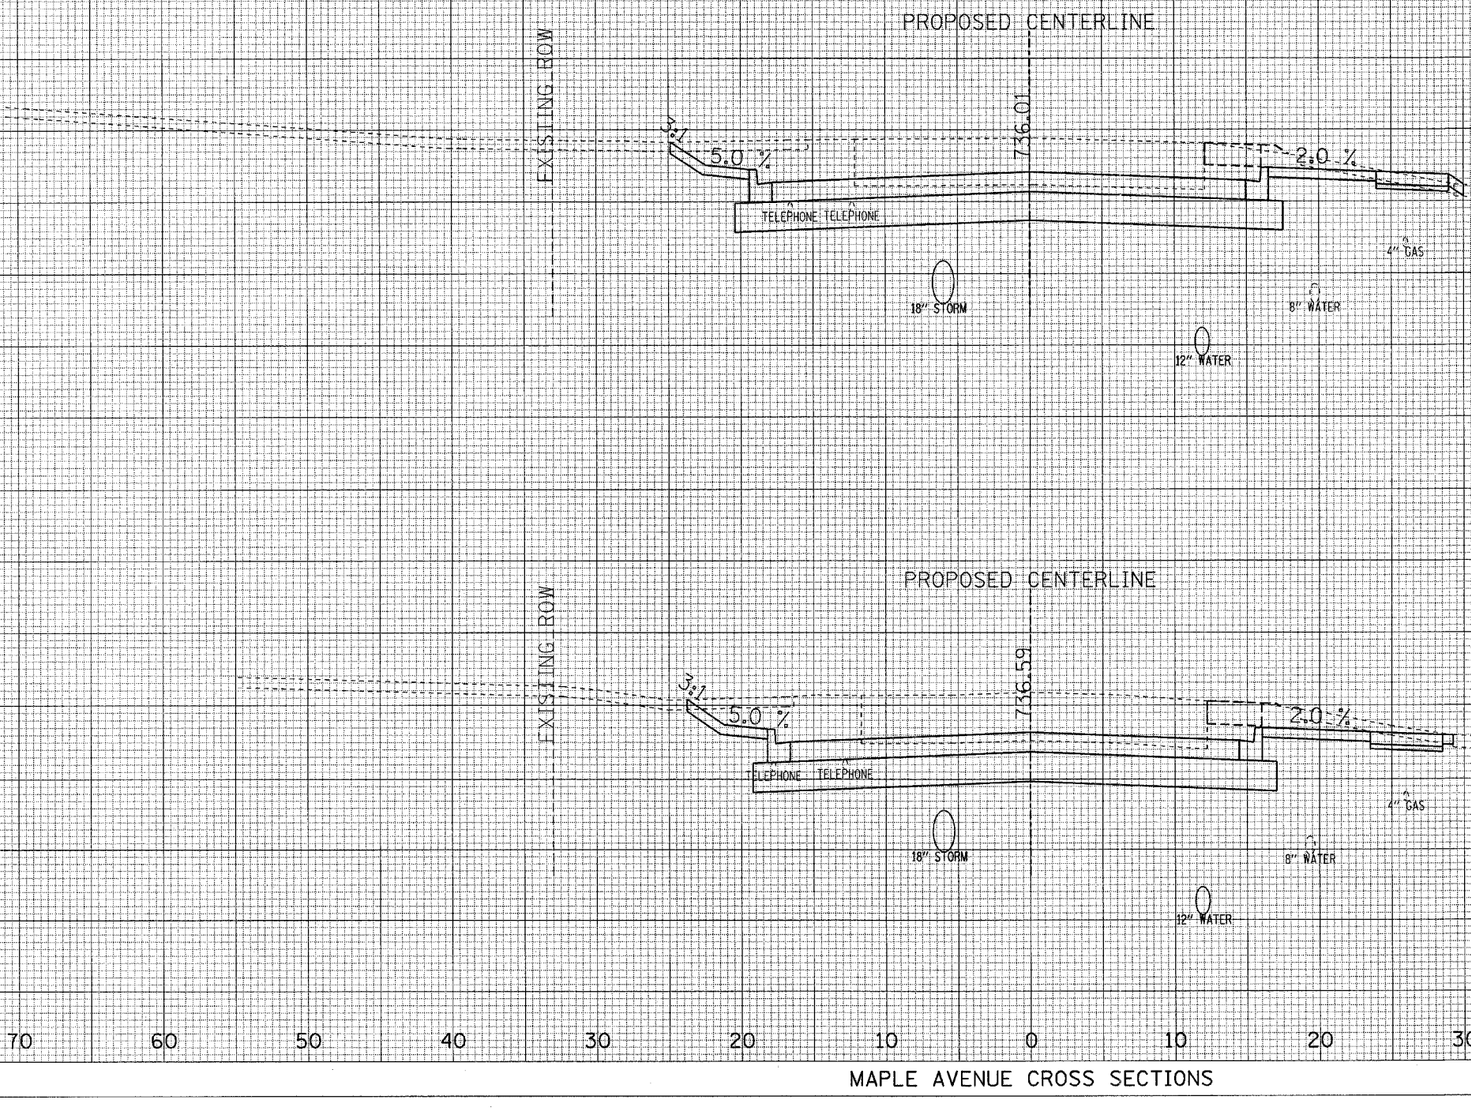

ALL UNITS ARE SQUARE FEET	PRE-STAGE	STAGE 1	STAGE 2
EARTH EXCAVATION	2.63	42.50	30.47
EMBANKMENT	0.33	0.00	1.72
TOPSOIL STRIPPING	0.00	3.18	3.53


ALL UNITS ARE SQUARE FEET	PRE-STAGE	STAGE 1	STAGE 2
EARTH EXCAVATION	2.94	42.14	33.91
EMBANKMENT	0.05	0.00	1.82
TOPSOIL STRIPPING	0.00	2.45	3.52

ORIGINAL SURVEY — NOTE BOOK — NO. — SURVEYED — PLOTTED — TEMP. SITE — AREAS — AREAS CHECKED — BY — DATE

MAPLE AVENUE CROSS SECTIONS

F.A.U. RTE.	SECTION	COUNTY	TOTAL SHEETS	SHEET NO.
1487	66R	DuPAGE	412	344
STA. 23+00.00		TO STA. 144+00.00		
FED. ROAD DIST. NO.	ILLINOIS	FED. AID PROJECT		
CONTRACT NO. 62376				

FINAL SURVEY — NOTE BOOK — NO. — SURVEYED — PLOTTED — TEMPLATE — AREAS — AREAS CHECKED — DATE

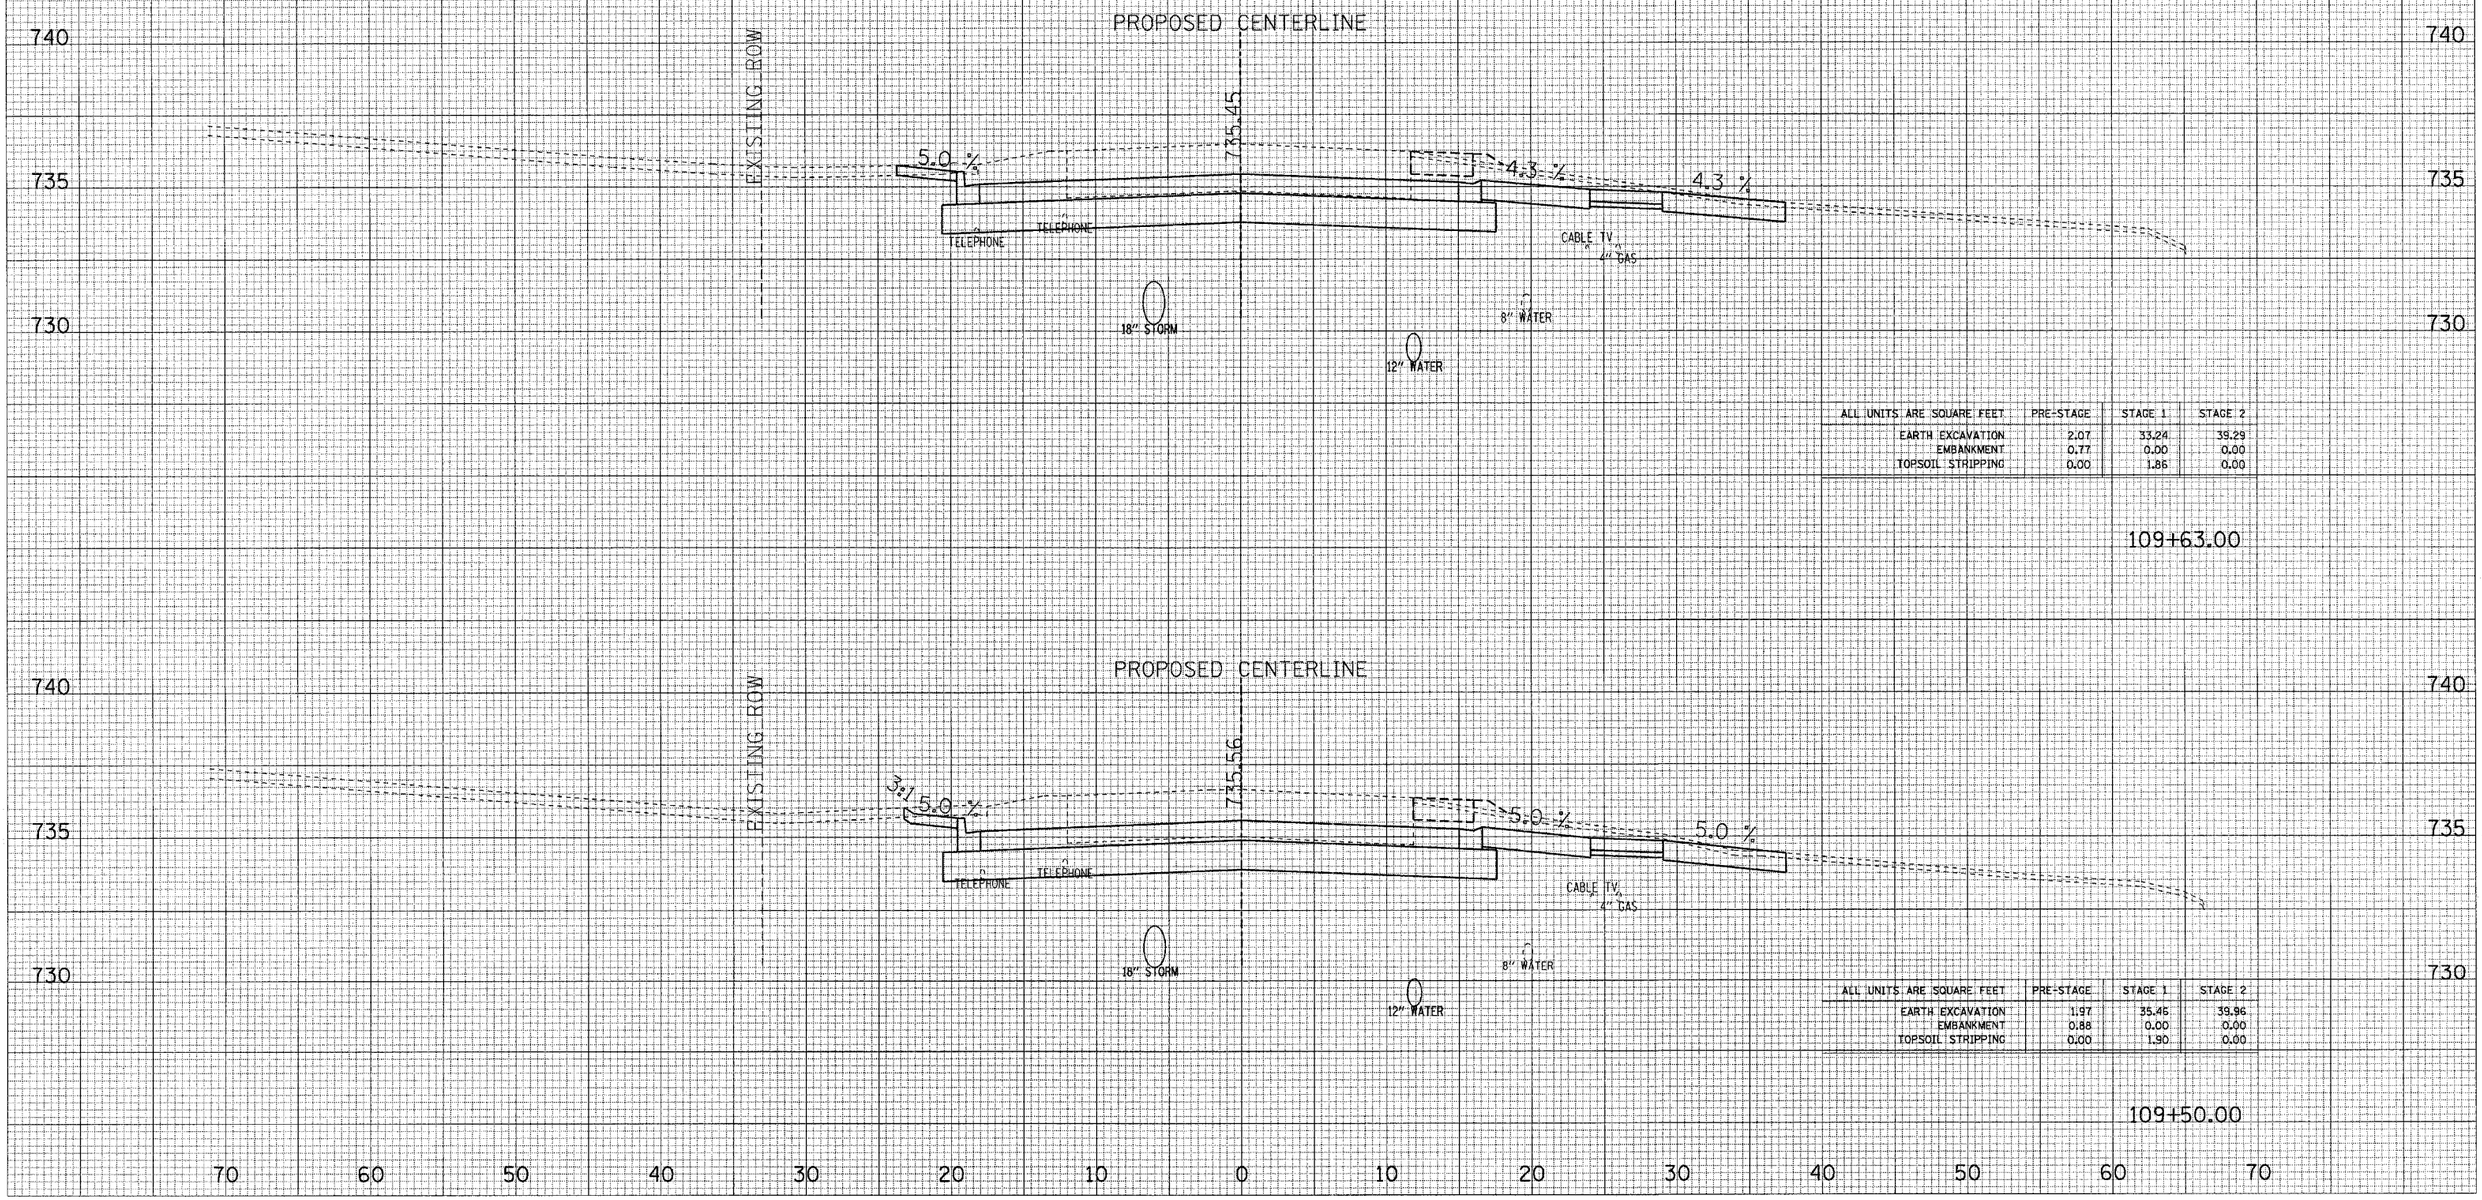

ALL UNITS ARE SQUARE FEET	PRE-STAGE	STAGE 1	STAGE 2
EARTH EXCAVATION	2.07	33.24	39.29
EMBANKMENT	0.77	0.00	0.00
TOPSOIL STRIPPING	0.00	1.86	0.00

109+63.00

ORIGINAL SURVEY — NOTE BOOK — NO. — SURVEYED — PLOTTED — TEMPLATE — AREAS — AREAS CHECKED — DATE


ALL UNITS ARE SQUARE FEET	PRE-STAGE	STAGE 1	STAGE 2
EARTH EXCAVATION	1.97	35.46	39.96
EMBANKMENT	0.88	0.00	0.00
TOPSOIL STRIPPING	0.00	1.90	0.00

109+50.00

MAPLE AVENUE CROSS SECTIONS


F.A.U. RTE.	SECTION	COUNTY	TOTAL SHEETS	SHEET NO.
1487	66R	DuPAGE	512	345
STA. 23+00.00		TO STA. 144+00.00		
FED. ROAD DIST. NO.		ILLINOIS	FED. AID PROJECT	

CONTRACT NO. 62376

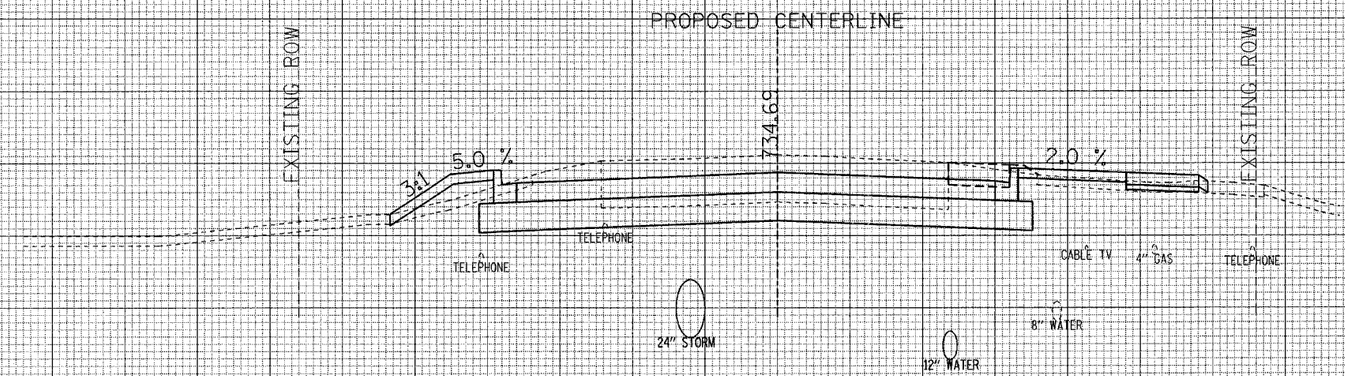

ALL UNITS ARE SQUARE FEET	PRE-STAGE	STAGE 1	STAGE 2
EARTH EXCAVATION	2.77	22.83	16.58
EMBANKMENT	0.41	3.69	3.35
TOPSOIL STRIPPING	0.03	3.27	3.56

110+50.00

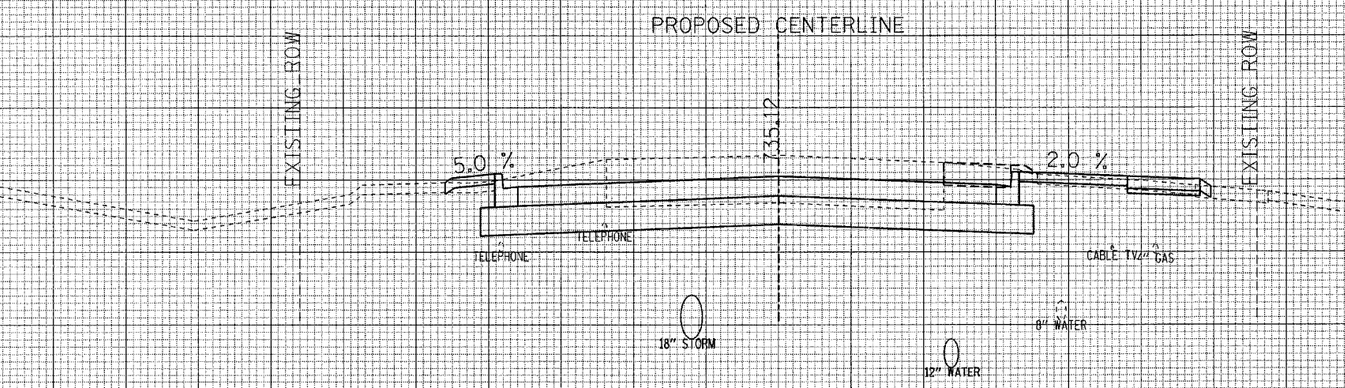


ALL UNITS ARE SQUARE FEET	PRE-STAGE	STAGE 1	STAGE 2
EARTH EXCAVATION	3.28	27.49	19.20
EMBANKMENT	0.24	0.61	2.26
TOPSOIL STRIPPING	0.00	1.14	3.63

110+00.00

FINAL SURVEY / ORIGINAL SURVEY
NOTE BOOK
NO.
SURVEYED
PLOTTED
TEMPLATE
AREAS
AREAS CHECKED
BY
DATE

MAPLE AVENUE CROSS SECTIONS

F.A.U. RTE.	SECTION	COUNTY	TOTAL SHEETS	SHEET NO.
1487	66R	DuPAGE	412	346
STA. 23+00.00		TO STA. 144+00.00		
FED. ROAD DIST. NO.	ILLINOIS	FED. AID PROJECT		
CONTRACT NO. 62376				

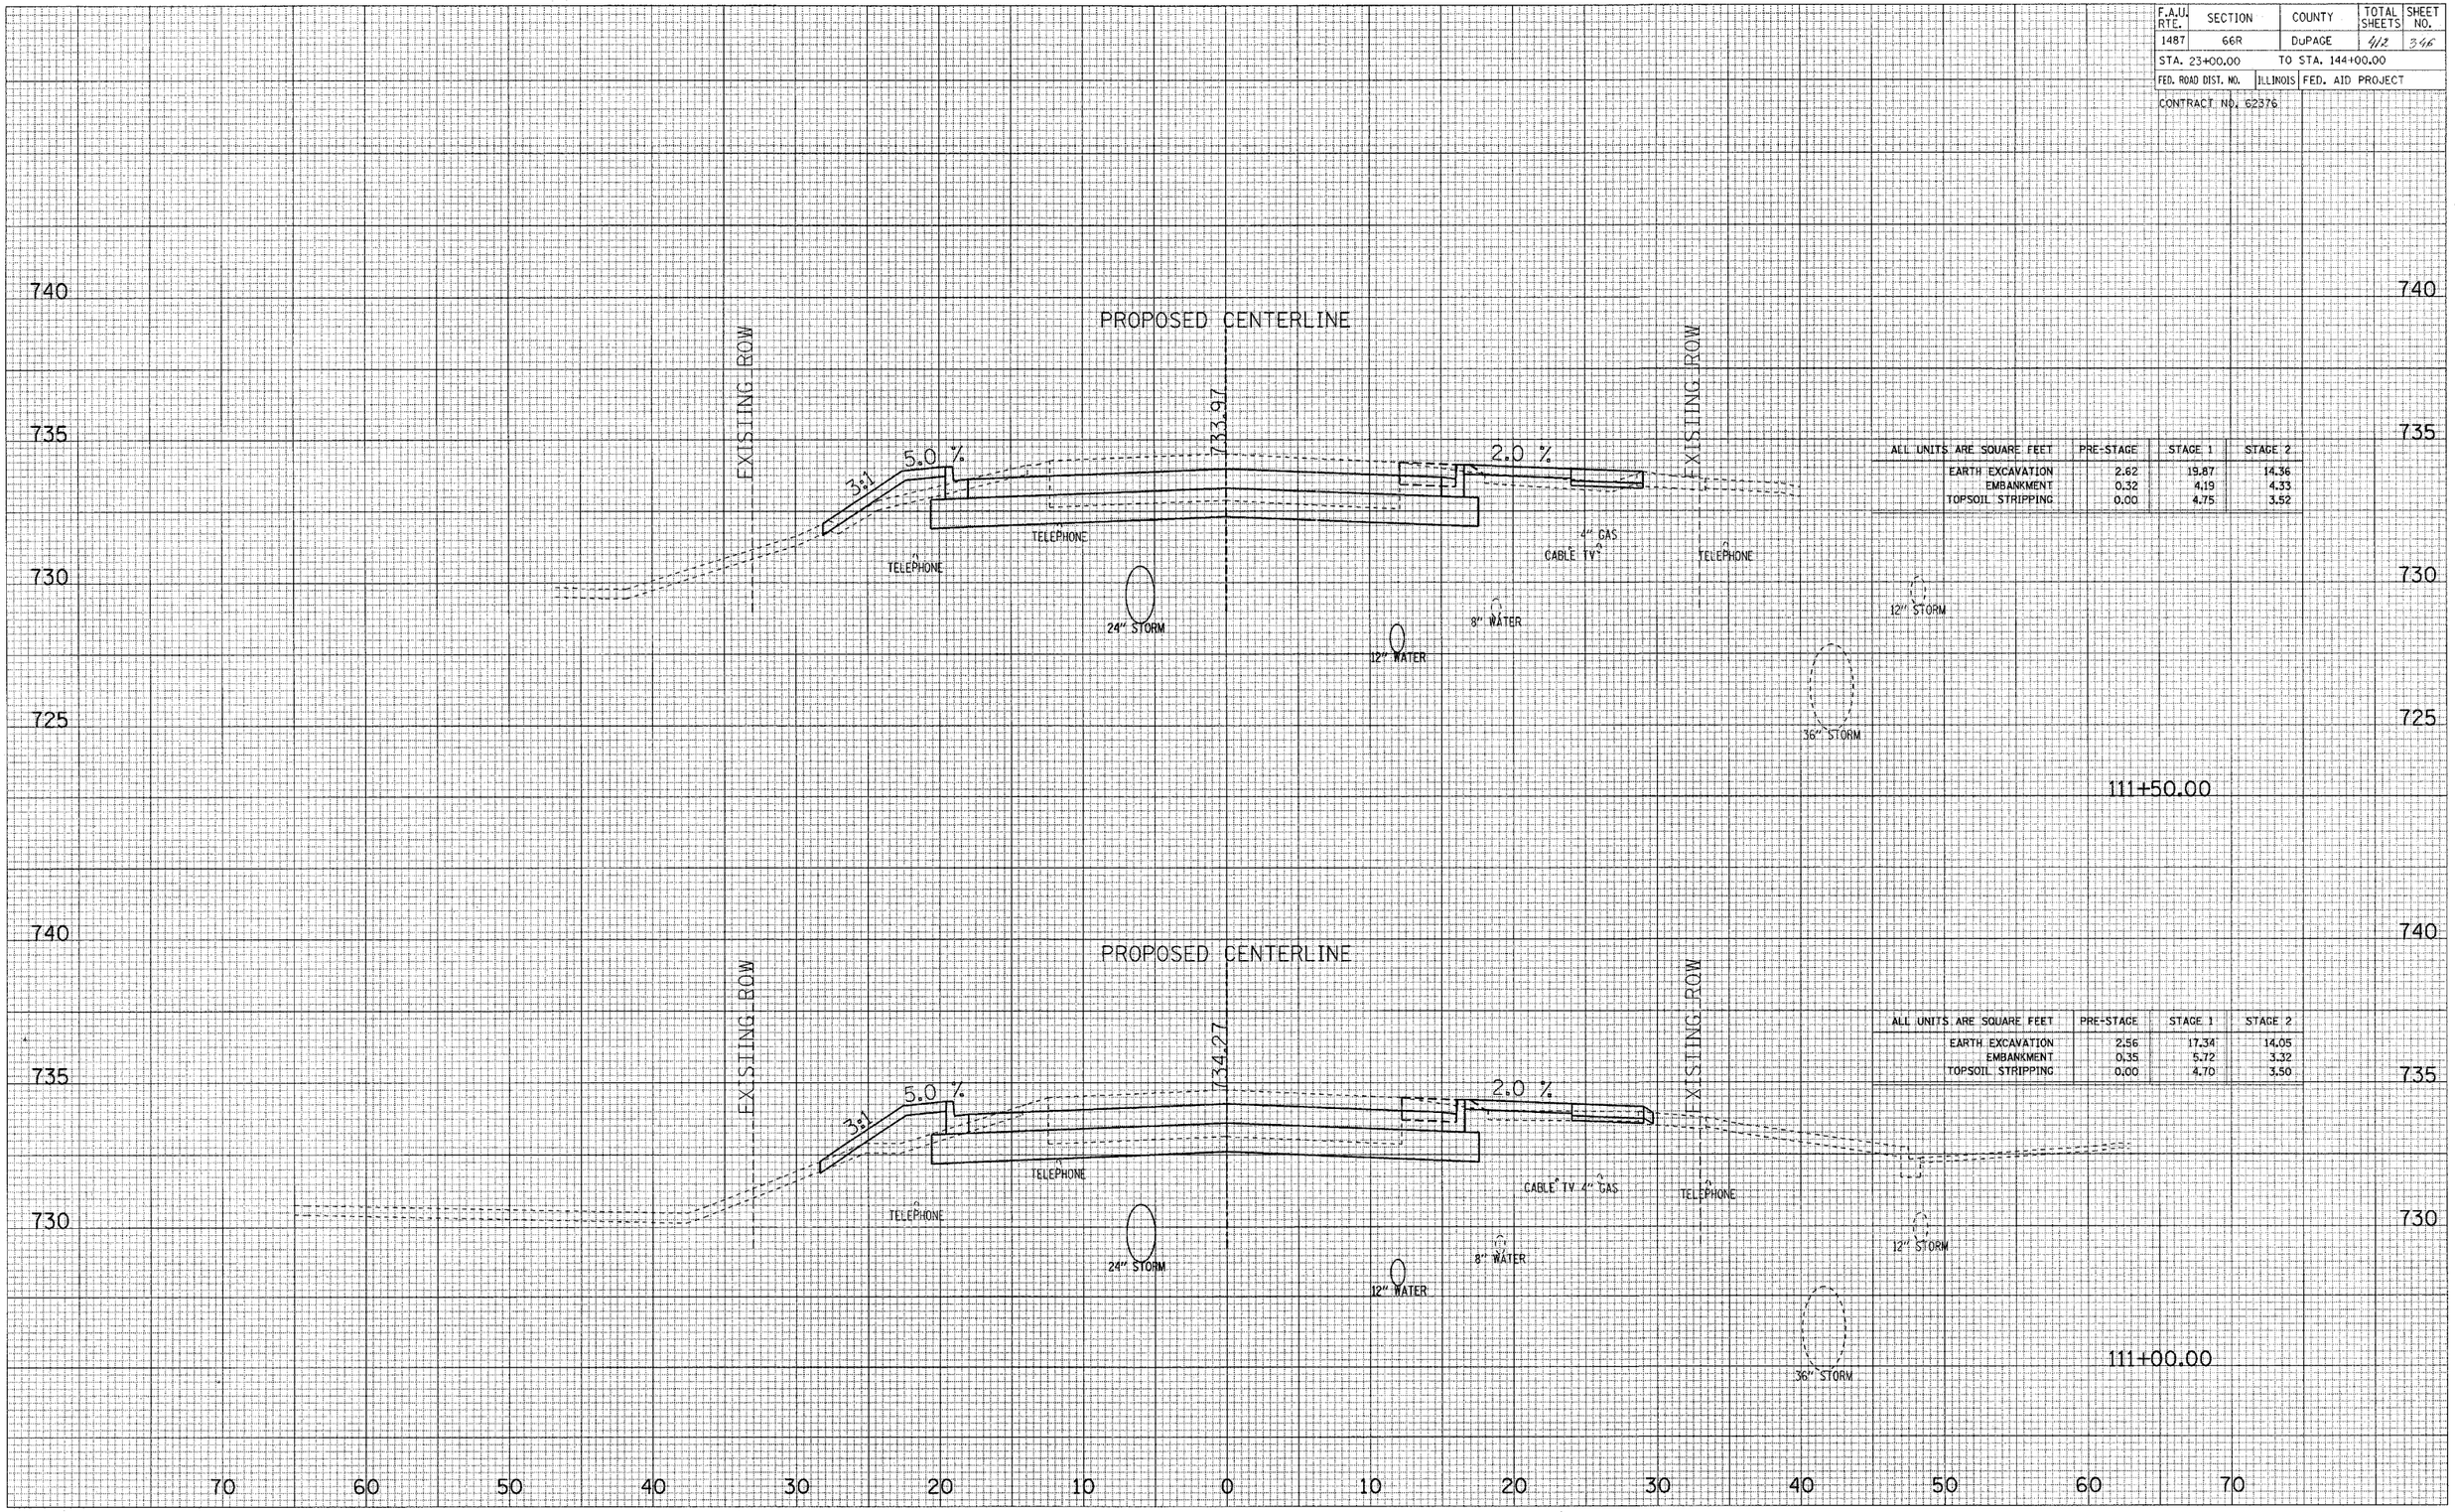

ALL UNITS ARE SQUARE FEET	PRE-STAGE	STAGE 1	STAGE 2
EARTH EXCAVATION	2.62	19.87	14.36
EMBANKMENT	0.32	4.19	4.33
TOPSOIL STRIPPING	0.00	4.75	3.52

111+50.00

ALL UNITS ARE SQUARE FEET	PRE-STAGE	STAGE 1	STAGE 2
EARTH EXCAVATION	2.56	17.34	14.05
EMBANKMENT	0.35	5.72	3.32
TOPSOIL STRIPPING	0.00	4.70	3.50

111+00.00


70 60 50 40 30 20 10 0 10 20 30 40 50 60 70

MAPLE AVENUE CROSS SECTIONS

F.A.U. RTE.	SECTION	COUNTY	TOTAL SHEETS	SHEET NO.
1487	66R	DuPAGE	412	347
STA. 23+00.00		TO STA. 144+00.00		
FED. ROAD DIST. NO.	ILLINOIS	FED. AID PROJECT		

CONTRACT NO. 62376


FINAL SURVEY — SURVEYED, PLOTTED, NOTE BOOK, TEMPLATE, AREAS, AREAS CHECKED, NO., BY, DATE

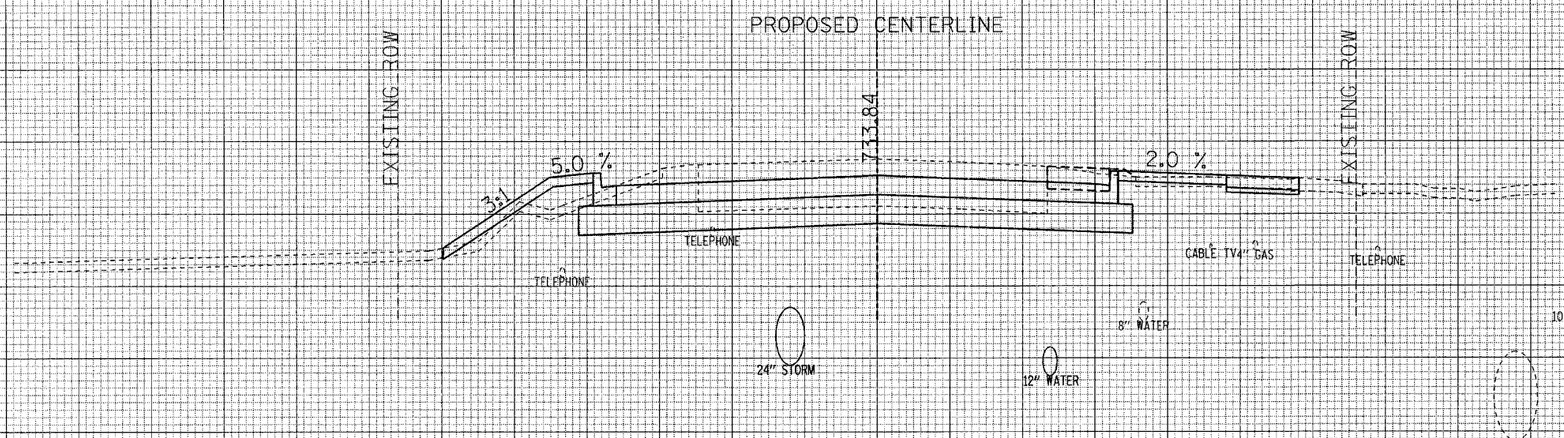

ALL UNITS ARE SQUARE FEET	PRE-STAGE	STAGE 1	STAGE 2
EARTH EXCAVATION	2.88	21.55	16.82
EMBANKMENT	0.30	5.31	2.56
TOPSOIL STRIPPING	0.00	5.04	3.57

112+50.00

ORIGINAL SURVEY — SURVEYED, PLOTTED, NOTE BOOK, TEMPLATE, AREAS, AREAS CHECKED, NO., BY, DATE

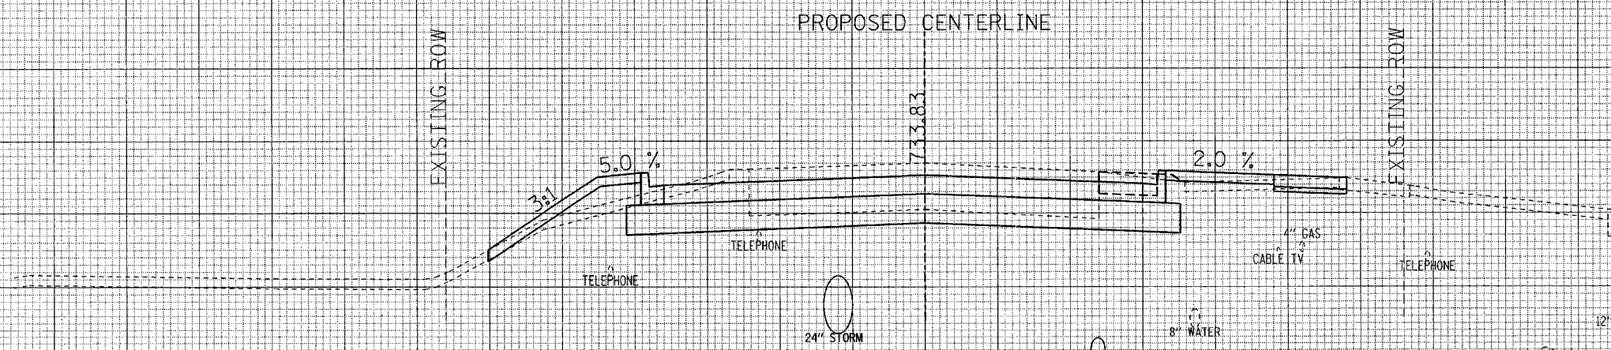


ALL UNITS ARE SQUARE FEET	PRE-STAGE	STAGE 1	STAGE 2
EARTH EXCAVATION	2.75	18.20	13.17
EMBANKMENT	0.28	4.92	3.58
TOPSOIL STRIPPING	0.00	5.54	3.54

112+00.00

70 60 50 40 30 20 10 0 10 20 30 40 50 60 70


MAPLE AVENUE CROSS SECTIONS

F.A.U. RTE.	SECTION	COUNTY	TOTAL SHEETS	SHEET NO.
1487	66R	DuPAGE	412	348
STA. 23+00.00		TO STA. 144+00.00		
FED. ROAD DIST. NO.	ILLINOIS	FED. AID PROJECT		
CONTRACT NO. 62376				

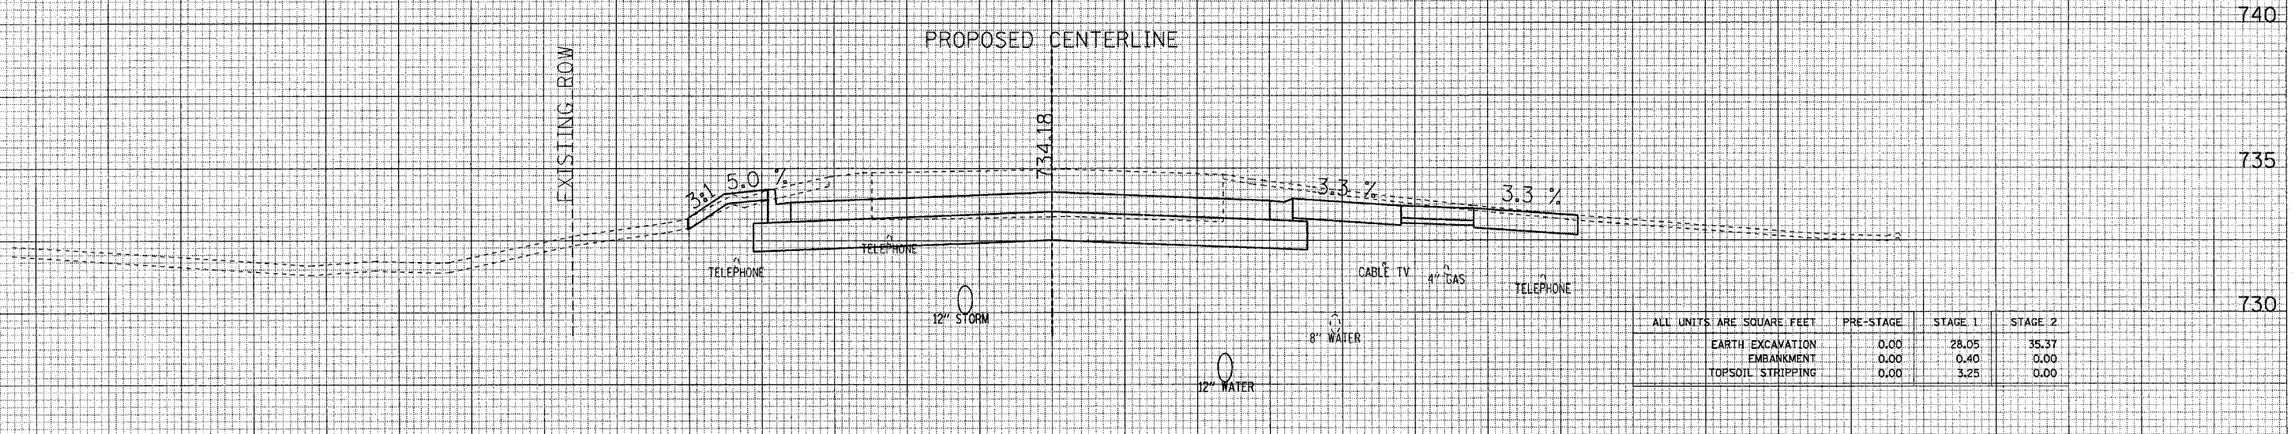

ALL UNITS ARE SQUARE FEET	PRE-STAGE	STAGE 1	STAGE 2
EARTH EXCAVATION	0.00	28.05	35.37
EMBANKMENT	0.00	0.40	0.00
TOPSOIL STRIPPING	0.00	3.25	0.00

113+33.00

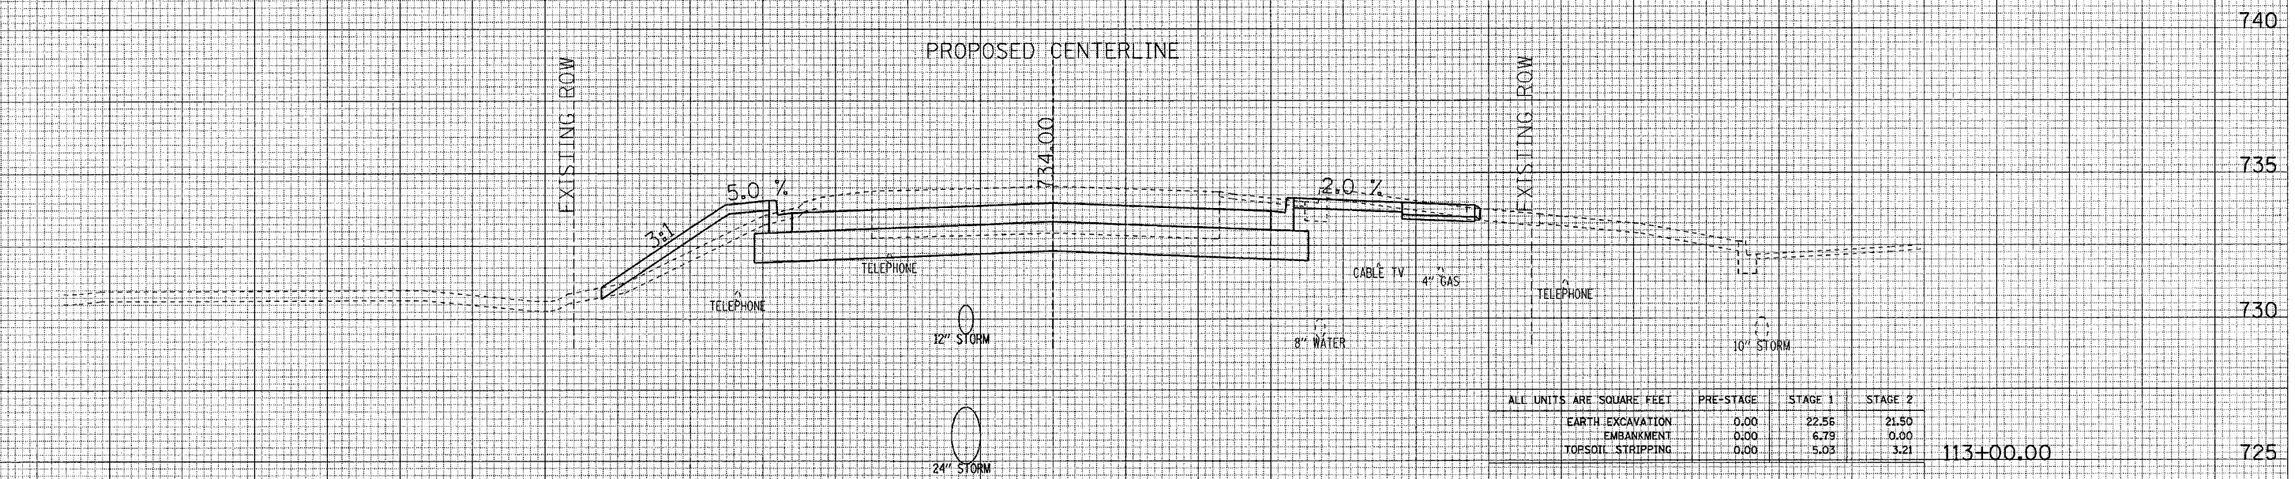

ALL UNITS ARE SQUARE FEET	PRE-STAGE	STAGE 1	STAGE 2
EARTH EXCAVATION	0.00	22.56	21.50
EMBANKMENT	0.00	6.79	0.00
TOPSOIL STRIPPING	0.00	5.03	3.21

113+00.00

70 60 50 40 30 20 10 0 10 20 30 40 50 60 70


MAPLE AVENUE CROSS SECTIONS

F.A.U. RTE.	SECTION	COUNTY	TOTAL SHEETS	SHEET NO.
1487	66R	DuPAGE	412	349
STA. 23+00.00		TO STA. 144+00.00		
FED. ROAD DIST. NO.	ILLINOIS	FED. AID PROJECT		

CONTRACT NO. 62376

FINAL SURVEY — SURVEYED, PLOTTED, TEMPLATE, AREAS CHECKED, NOTE BOOK, NO., DATE, BY

ORIGINAL SURVEY — SURVEYED, PLOTTED, TEMPLATE, AREAS CHECKED, NOTE BOOK, NO., DATE, BY

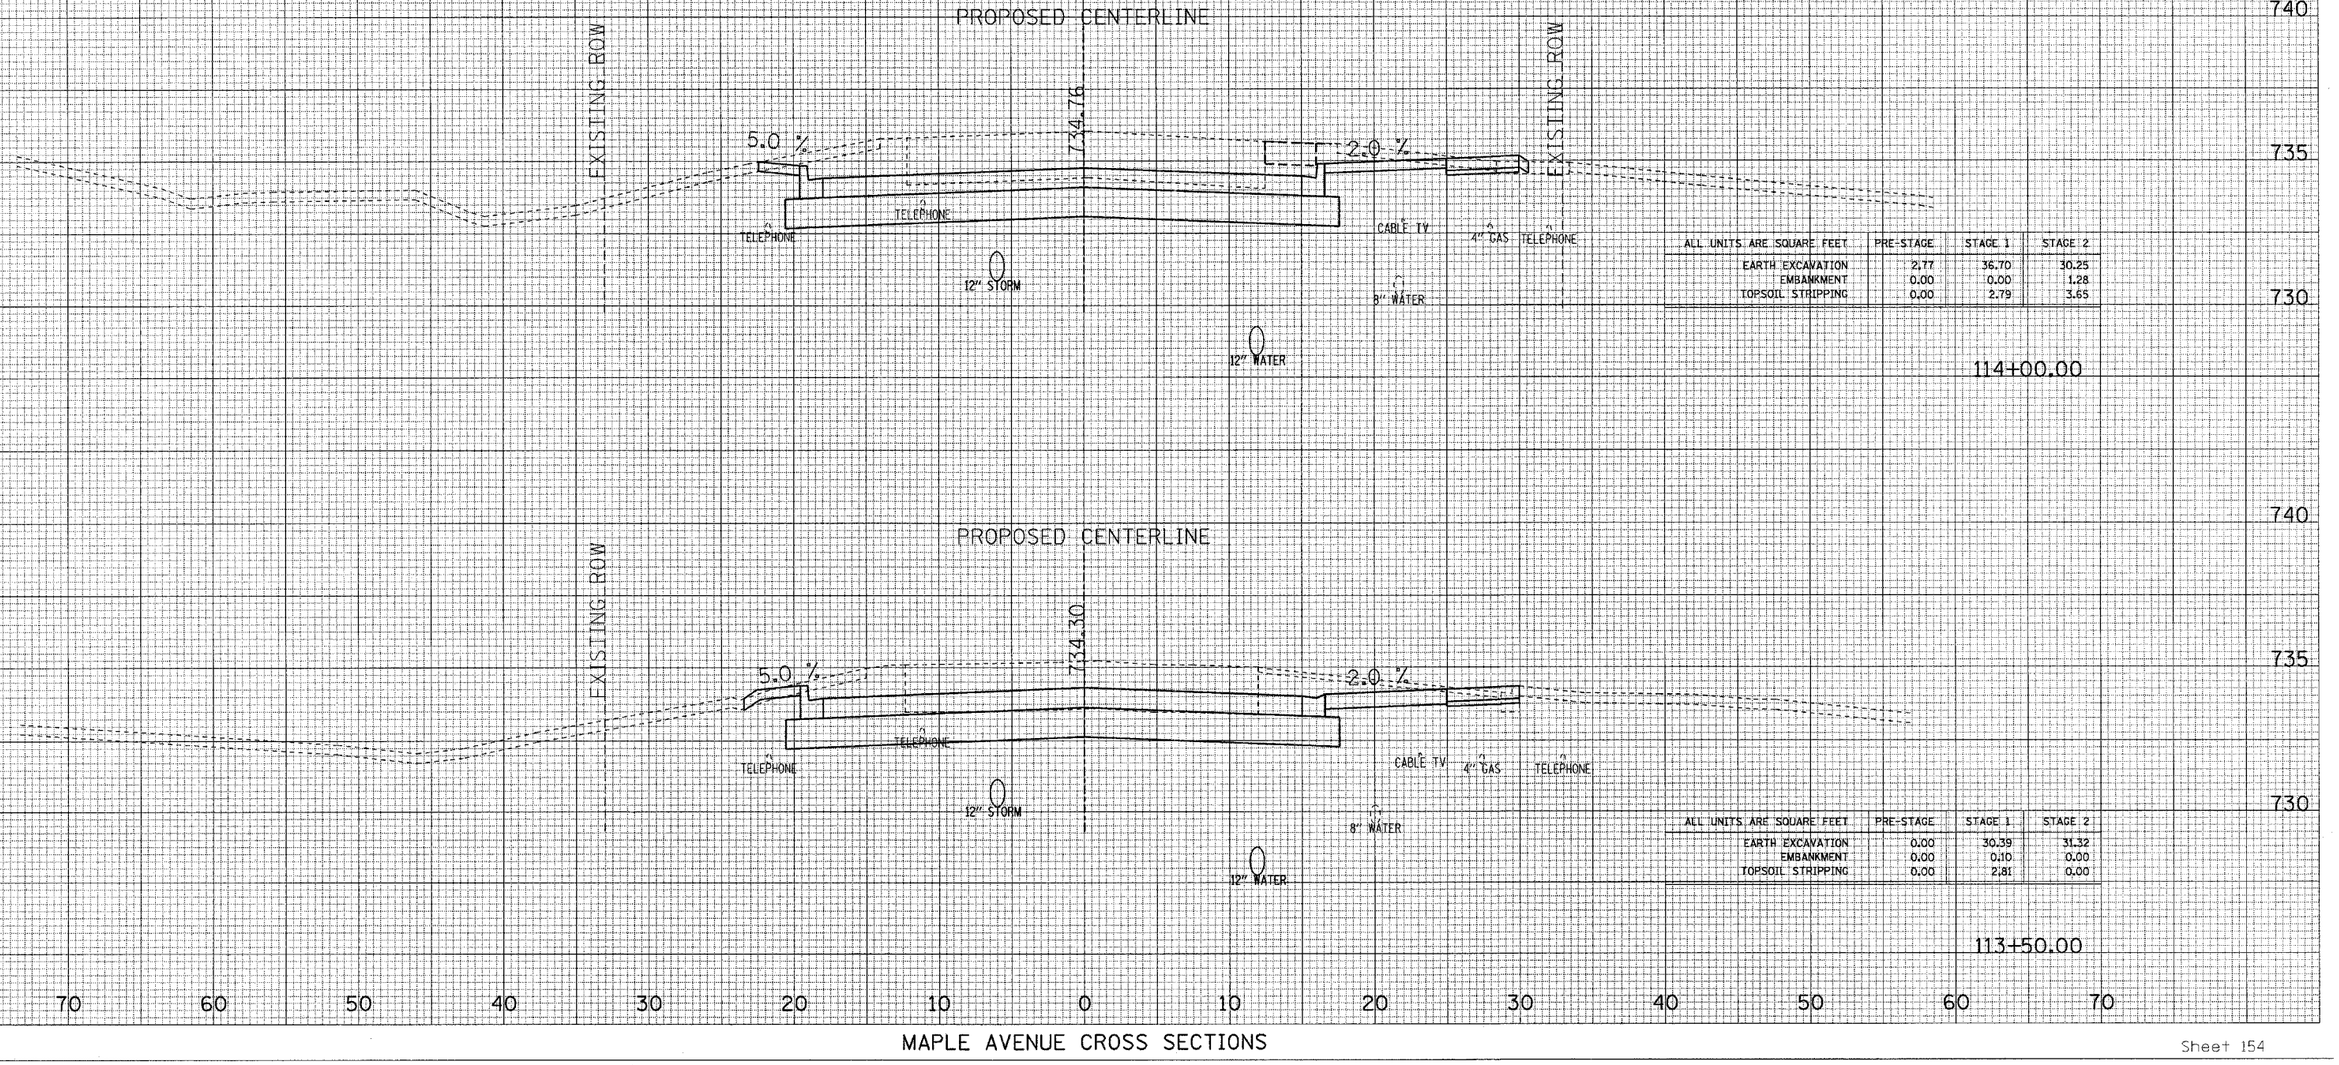

ALL UNITS ARE SQUARE FEET	PRE-STAGE	STAGE 1	STAGE 2
EARTH EXCAVATION	2,77	36.70	30.25
EMBANKMENT	0.00	0.00	1.28
TOPSOIL STRIPPING	0.00	2.79	3.65


ALL UNITS ARE SQUARE FEET	PRE-STAGE	STAGE 1	STAGE 2
EARTH EXCAVATION	0.00	30.39	31.32
EMBANKMENT	0.00	0.10	0.00
TOPSOIL STRIPPING	0.00	2.81	0.00

MAPLE AVENUE CROSS SECTIONS

F.A.U. RTE.	SECTION	COUNTY	TOTAL SHEETS	SHEET NO.
1487	66R	DuPAGE	412	350
STA. 23+00.00		TO STA. 144+00.00		
FED. ROAD DIST. NO.	ILLINOIS	FED. AID PROJECT		

CONTRACT NO. 62376

FINAL SURVEY — NOTE BOOK — NO. — SURVEYED — PLOTTED — TEMPLATE — AREAS — AREAS CHECKED — BY — DATE

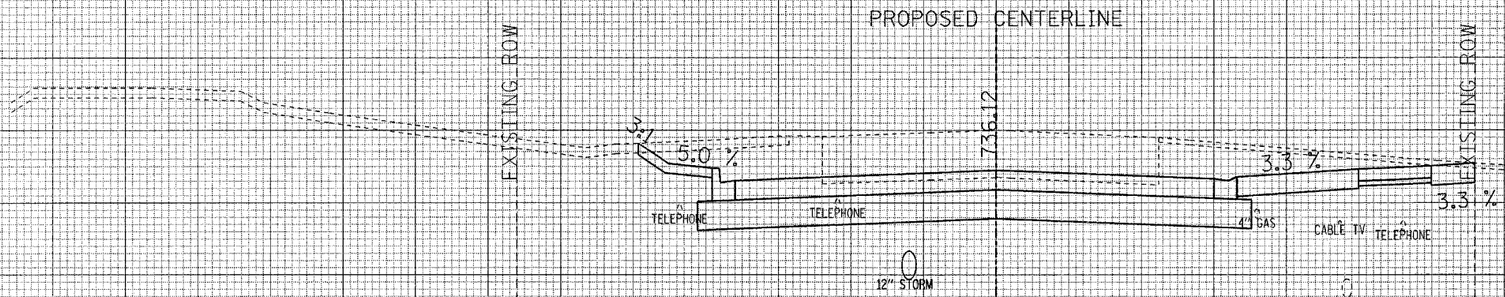

ALL UNITS ARE SQUARE FEET	PRE-STAGE	STAGE 1	STAGE 2
EARTH EXCAVATION	0.00	43.63	48.53
EMBANKMENT	0.00	0.00	0.00
TOPSOIL STRIPPING	0.00	3.46	0.00

ALL UNITS ARE SQUARE FEET	PRE-STAGE	STAGE 1	STAGE 2
EARTH EXCAVATION	3.04	40.47	35.81
EMBANKMENT	0.26	0.00	1.32
TOPSOIL STRIPPING	0.18	2.98	3.65

70 60 50 40 30 20 10 0 10 20 30 40 50 60 70

ORIGINAL SURVEY — NOTE BOOK — NO. — SURVEYED — PLOTTED — TEMPLATE — AREAS — AREAS CHECKED — BY — DATE

MAPLE AVENUE CROSS SECTIONS

F.A.U. RTE.	SECTION	COUNTY	TOTAL SHEETS	SHEET NO.
1487	66R	DuPAGE	412	351
STA. 23+00.00		TO STA. 144+00.00		
FED. ROAD DIST. NO.	ILLINOIS	FED. AID PROJECT		
CONTRACT NO. 62376				

FINAL SURVEY
NOTE BOOK
NO.
SURVEYED
PLOTTED
CHECKED
AREAS
AREAS CHECKED
BY
DATE

ORIGINAL SURVEY
NOTE BOOK
NO.
SURVEYED
PLOTTED
CHECKED
AREAS
AREAS CHECKED
BY
DATE

PROPOSED CENTERLINE

EXISTING ROW

737.03

5.0 %

2.4%

TELEPHONE

TELEPHONE

4" GAS

12" STORM

8" WATER

12" WATER

TELEPHONE

ALL UNITS ARE SQUARE FEET	PRE-STAGE	STAGE 1	STAGE 2
EARTH EXCAVATION	2.85	48.75	34.02
EMBANKMENT	0.37	0.00	1.36
TOPSOIL STRIPPING	0.00	5.02	3.45

115+50.00

PROPOSED CENTERLINE

EXISTING ROW

736.21

5.0 %

2.4%

TELEPHONE

TELEPHONE

4" GAS

CABLE TV

TELEPHONE

12" STORM

8" WATER

12" WATER

ALL UNITS ARE SQUARE FEET	PRE-STAGE	STAGE 1	STAGE 2
EARTH EXCAVATION	0.00	43.09	48.85
EMBANKMENT	0.00	0.00	0.00
TOPSOIL STRIPPING	0.00	3.40	0.00

115+05.42

740 735 730


70 60 50 40 30 20 10 0 10 20 30 40 50 60 70

MAPLE AVENUE CROSS SECTIONS

F.A.U. RTE.	SECTION	COUNTY	TOTAL SHEETS	SHEET NO.
1487	66R	DuPAGE	412	352
STA. 23+00.00		TO STA. 144+00.00		
FED. ROAD DIST. NO.	ILLINOIS	FED. AID PROJECT		

CONTRACT NO. 62376

FINAL SURVEY — NOTE BOOK — NO. — SURVEYED — PLOTTED — TEMPLATE — AREAS — AREAS CHECKED — BY — DATE

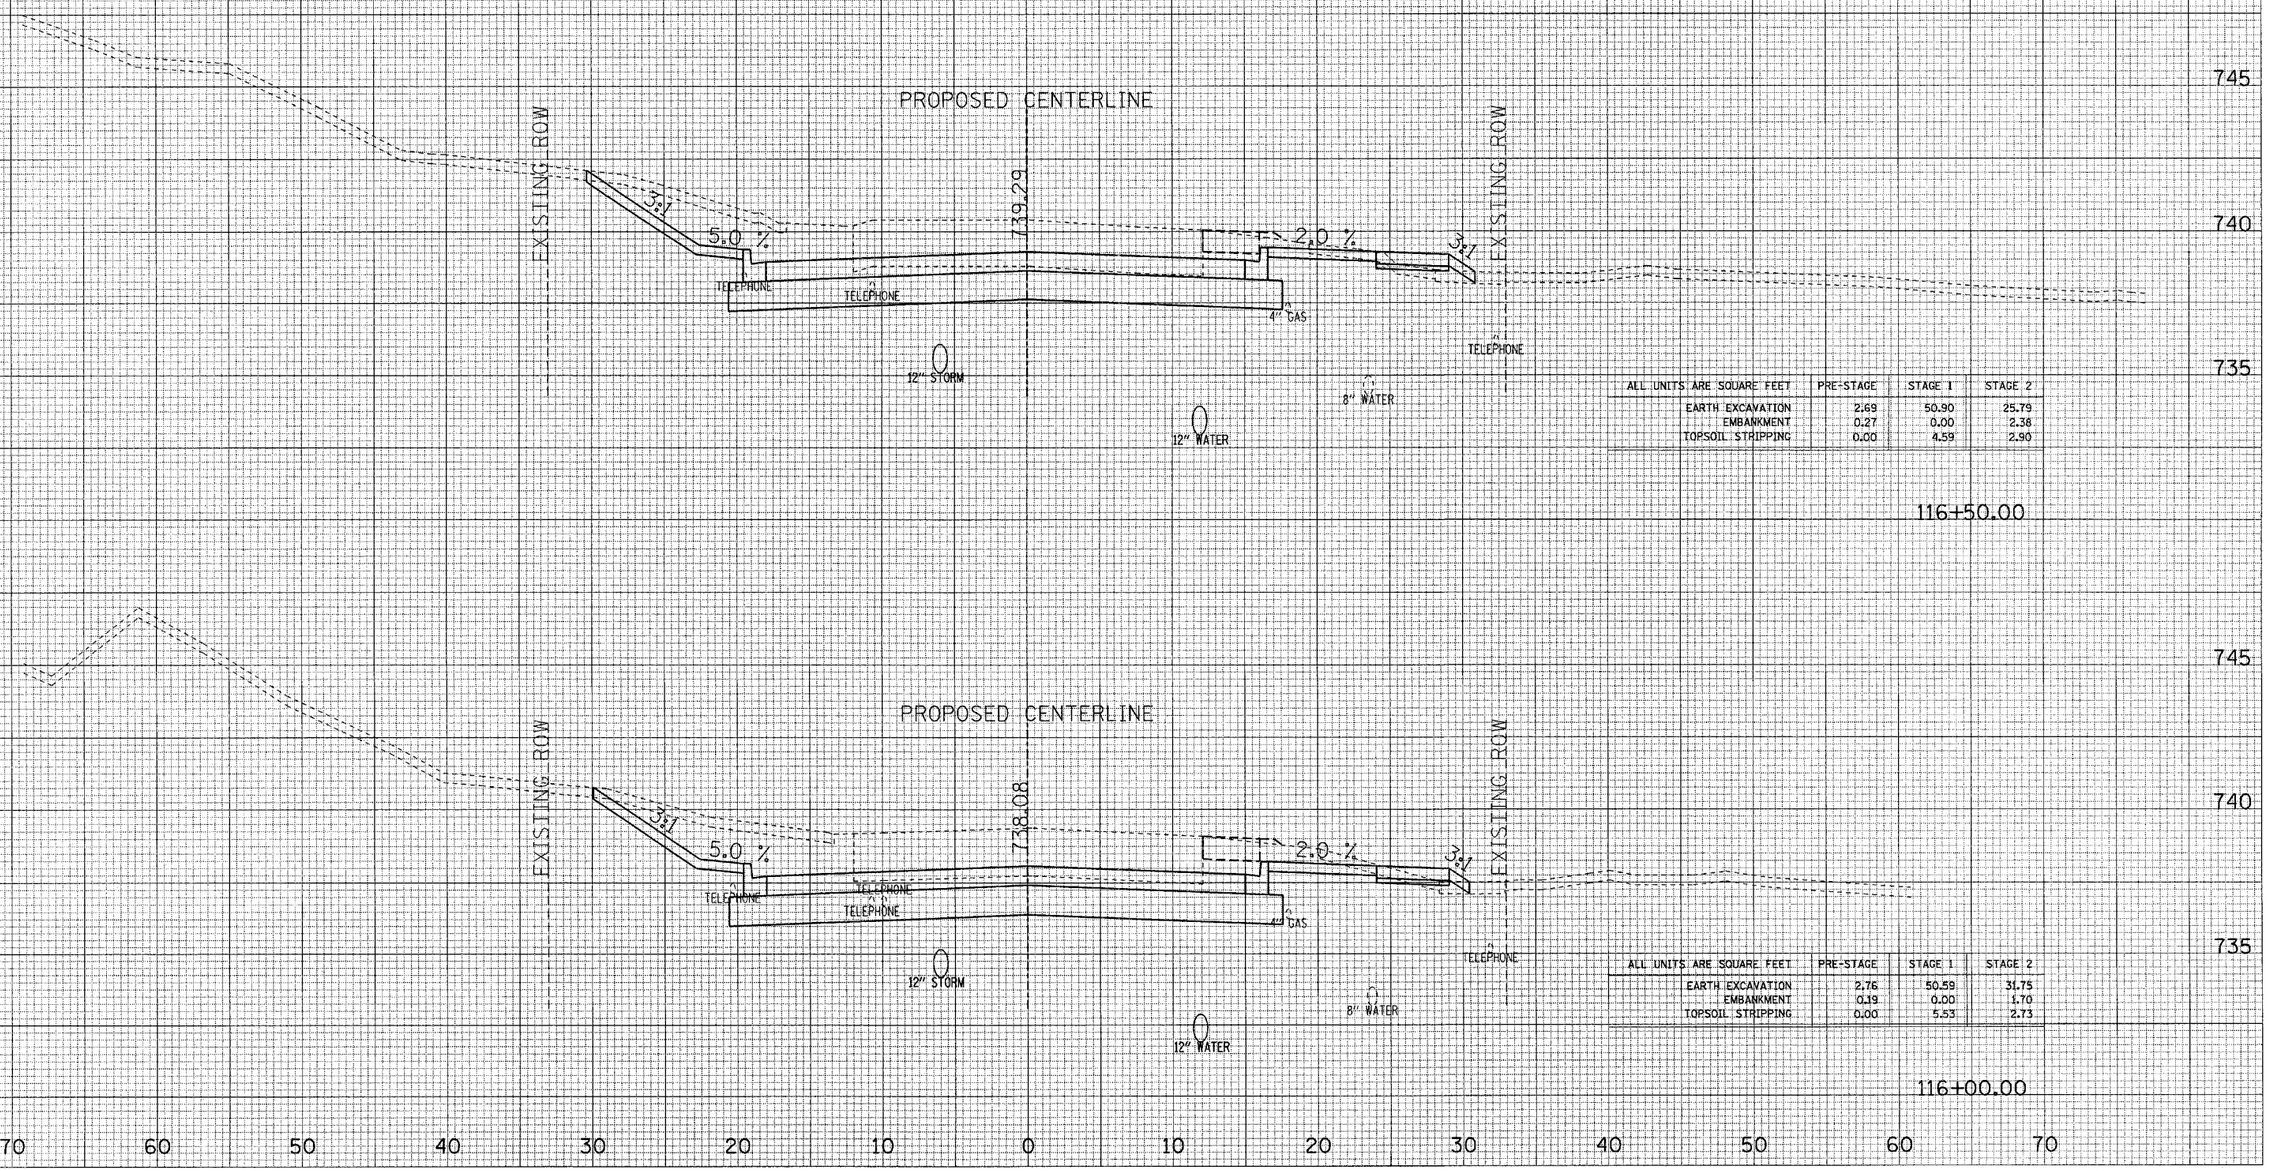

ALL UNITS ARE SQUARE FEET	PRE-STAGE	STAGE 1	STAGE 2
EARTH EXCAVATION	2.69	50.90	25.79
EMBANKMENT	0.27	0.00	2.38
TOPSOIL STRIPPING	0.00	4.59	2.90

116+50.00

FINAL SURVEY — NOTE BOOK — NO. — SURVEYED — PLOTTED — TEMPLATE — AREAS — AREAS CHECKED — BY — DATE

ORIGINAL SURVEY — NOTE BOOK — NO. — SURVEYED — PLOTTED — TEMPLATE — AREAS — AREAS CHECKED — BY — DATE


ALL UNITS ARE SQUARE FEET	PRE-STAGE	STAGE 1	STAGE 2
EARTH EXCAVATION	2.76	50.59	31.75
EMBANKMENT	0.19	0.00	1.70
TOPSOIL STRIPPING	0.00	5.53	2.73

116+00.00

MAPLE AVENUE CROSS SECTIONS

F.A.U. RTE.	SECTION	COUNTY	TOTAL SHEETS	SHEET NO.
1487	66R	DuPAGE	412	353
STA. 23+00.00		TO STA. 144+00.00		
FED. ROAD DIST. NO.	ILLINOIS	FED. AID PROJECT		
CONTRACT NO. 62376				

FINAL SURVEY — NOTE BOOK — NO. — SURVEYED — PLOTTED — TEMPLATE — AREAS — AREAS CHECKED — BY — DATE

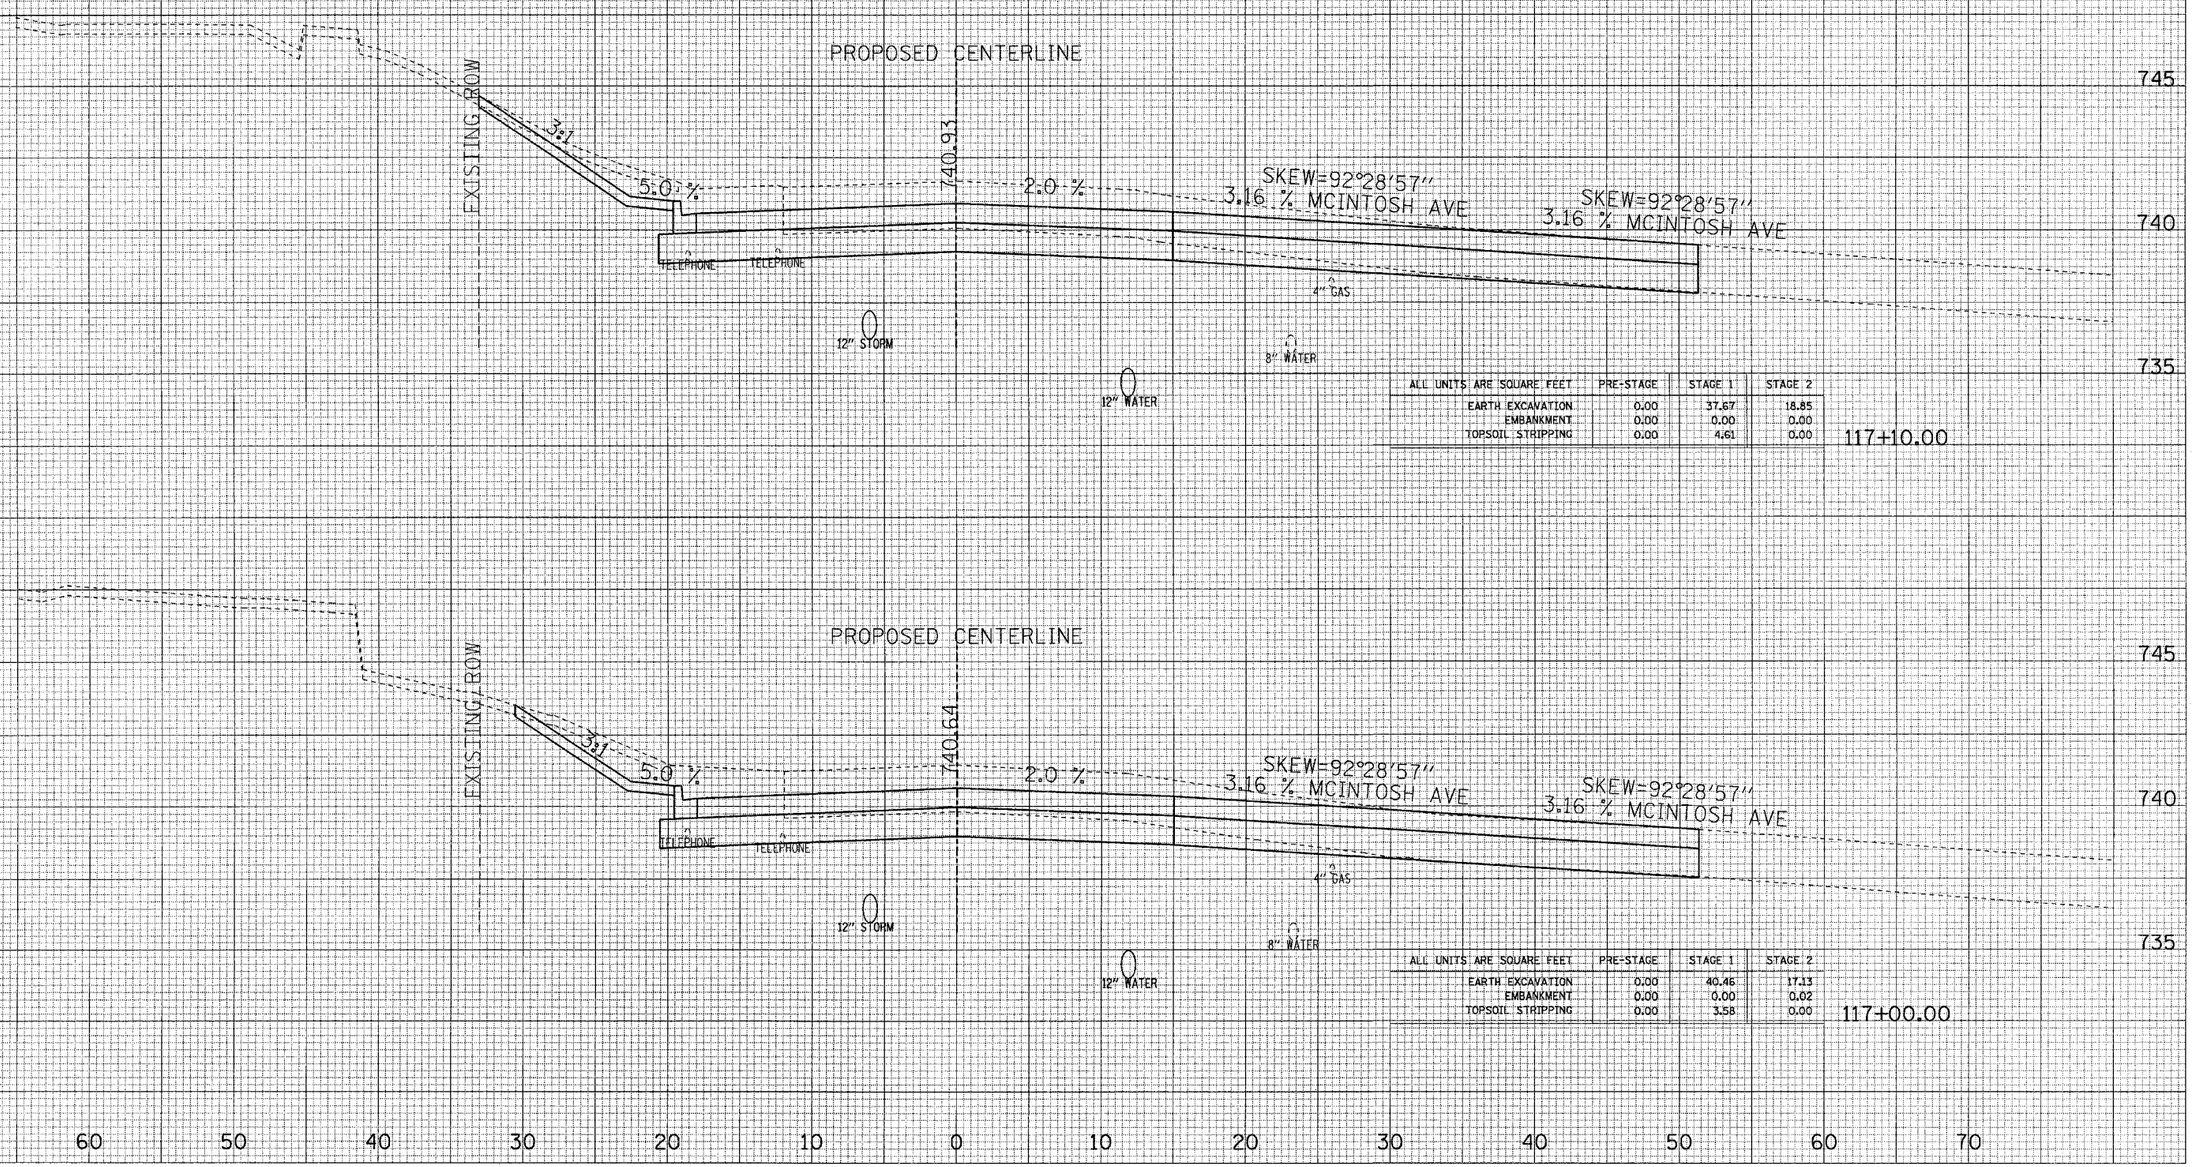

ALL UNITS ARE SQUARE FEET	PRE-STAGE	STAGE 1	STAGE 2
EARTH EXCAVATION	0.00	37.67	18.85
EMBANKMENT	0.00	0.00	0.00
TOPSOIL STRIPPING	0.00	4.61	0.00

117+10.00

ORIGINAL SURVEY — NOTE BOOK — NO. — SURVEYED — PLOTTED — TEMPLATE — AREAS — AREAS CHECKED — BY — DATE

PROPOSED CENTERLINE
EXISTING ROW
3:1
5.0 %
2.0 %
740.64
SKEW=92°28'57"
3.16 % MCINTOSH AVE
SKEW=92°28'57"
3.16 % MCINTOSH AVE
TELEPHONE
TELEPHONE
4" GAS
12" STORM
8" WATER
12" WATER
745
740
735

ALL UNITS ARE SQUARE FEET	PRE-STAGE	STAGE 1	STAGE 2
EARTH EXCAVATION	0.00	40.46	17.13
EMBANKMENT	0.00	0.00	0.02
TOPSOIL STRIPPING	0.00	3.58	0.00

117+00.00


MAPLE AVENUE CROSS SECTIONS

F.A.U. RTE.	SECTION	COUNTY	TOTAL SHEETS	SHEET NO.
1487	66R	DuPAGE	412	354
STA. 23+00.00		TO STA. 144+00.00		
FED. ROAD DIST. NO.	ILLINOIS	FED. AID PROJECT		

CONTRACT NO. 62376

FINAL SURVEY — NOTE BOOK NO. — SURVEYED — PLOTTED — TEMPLATE — AREAS — AREAS CHECKED — BY — DATE

ORIGINAL SURVEY — NOTE BOOK NO. — SURVEYED — PLOTTED — TEMPLATE — AREAS — AREAS CHECKED — BY — DATE

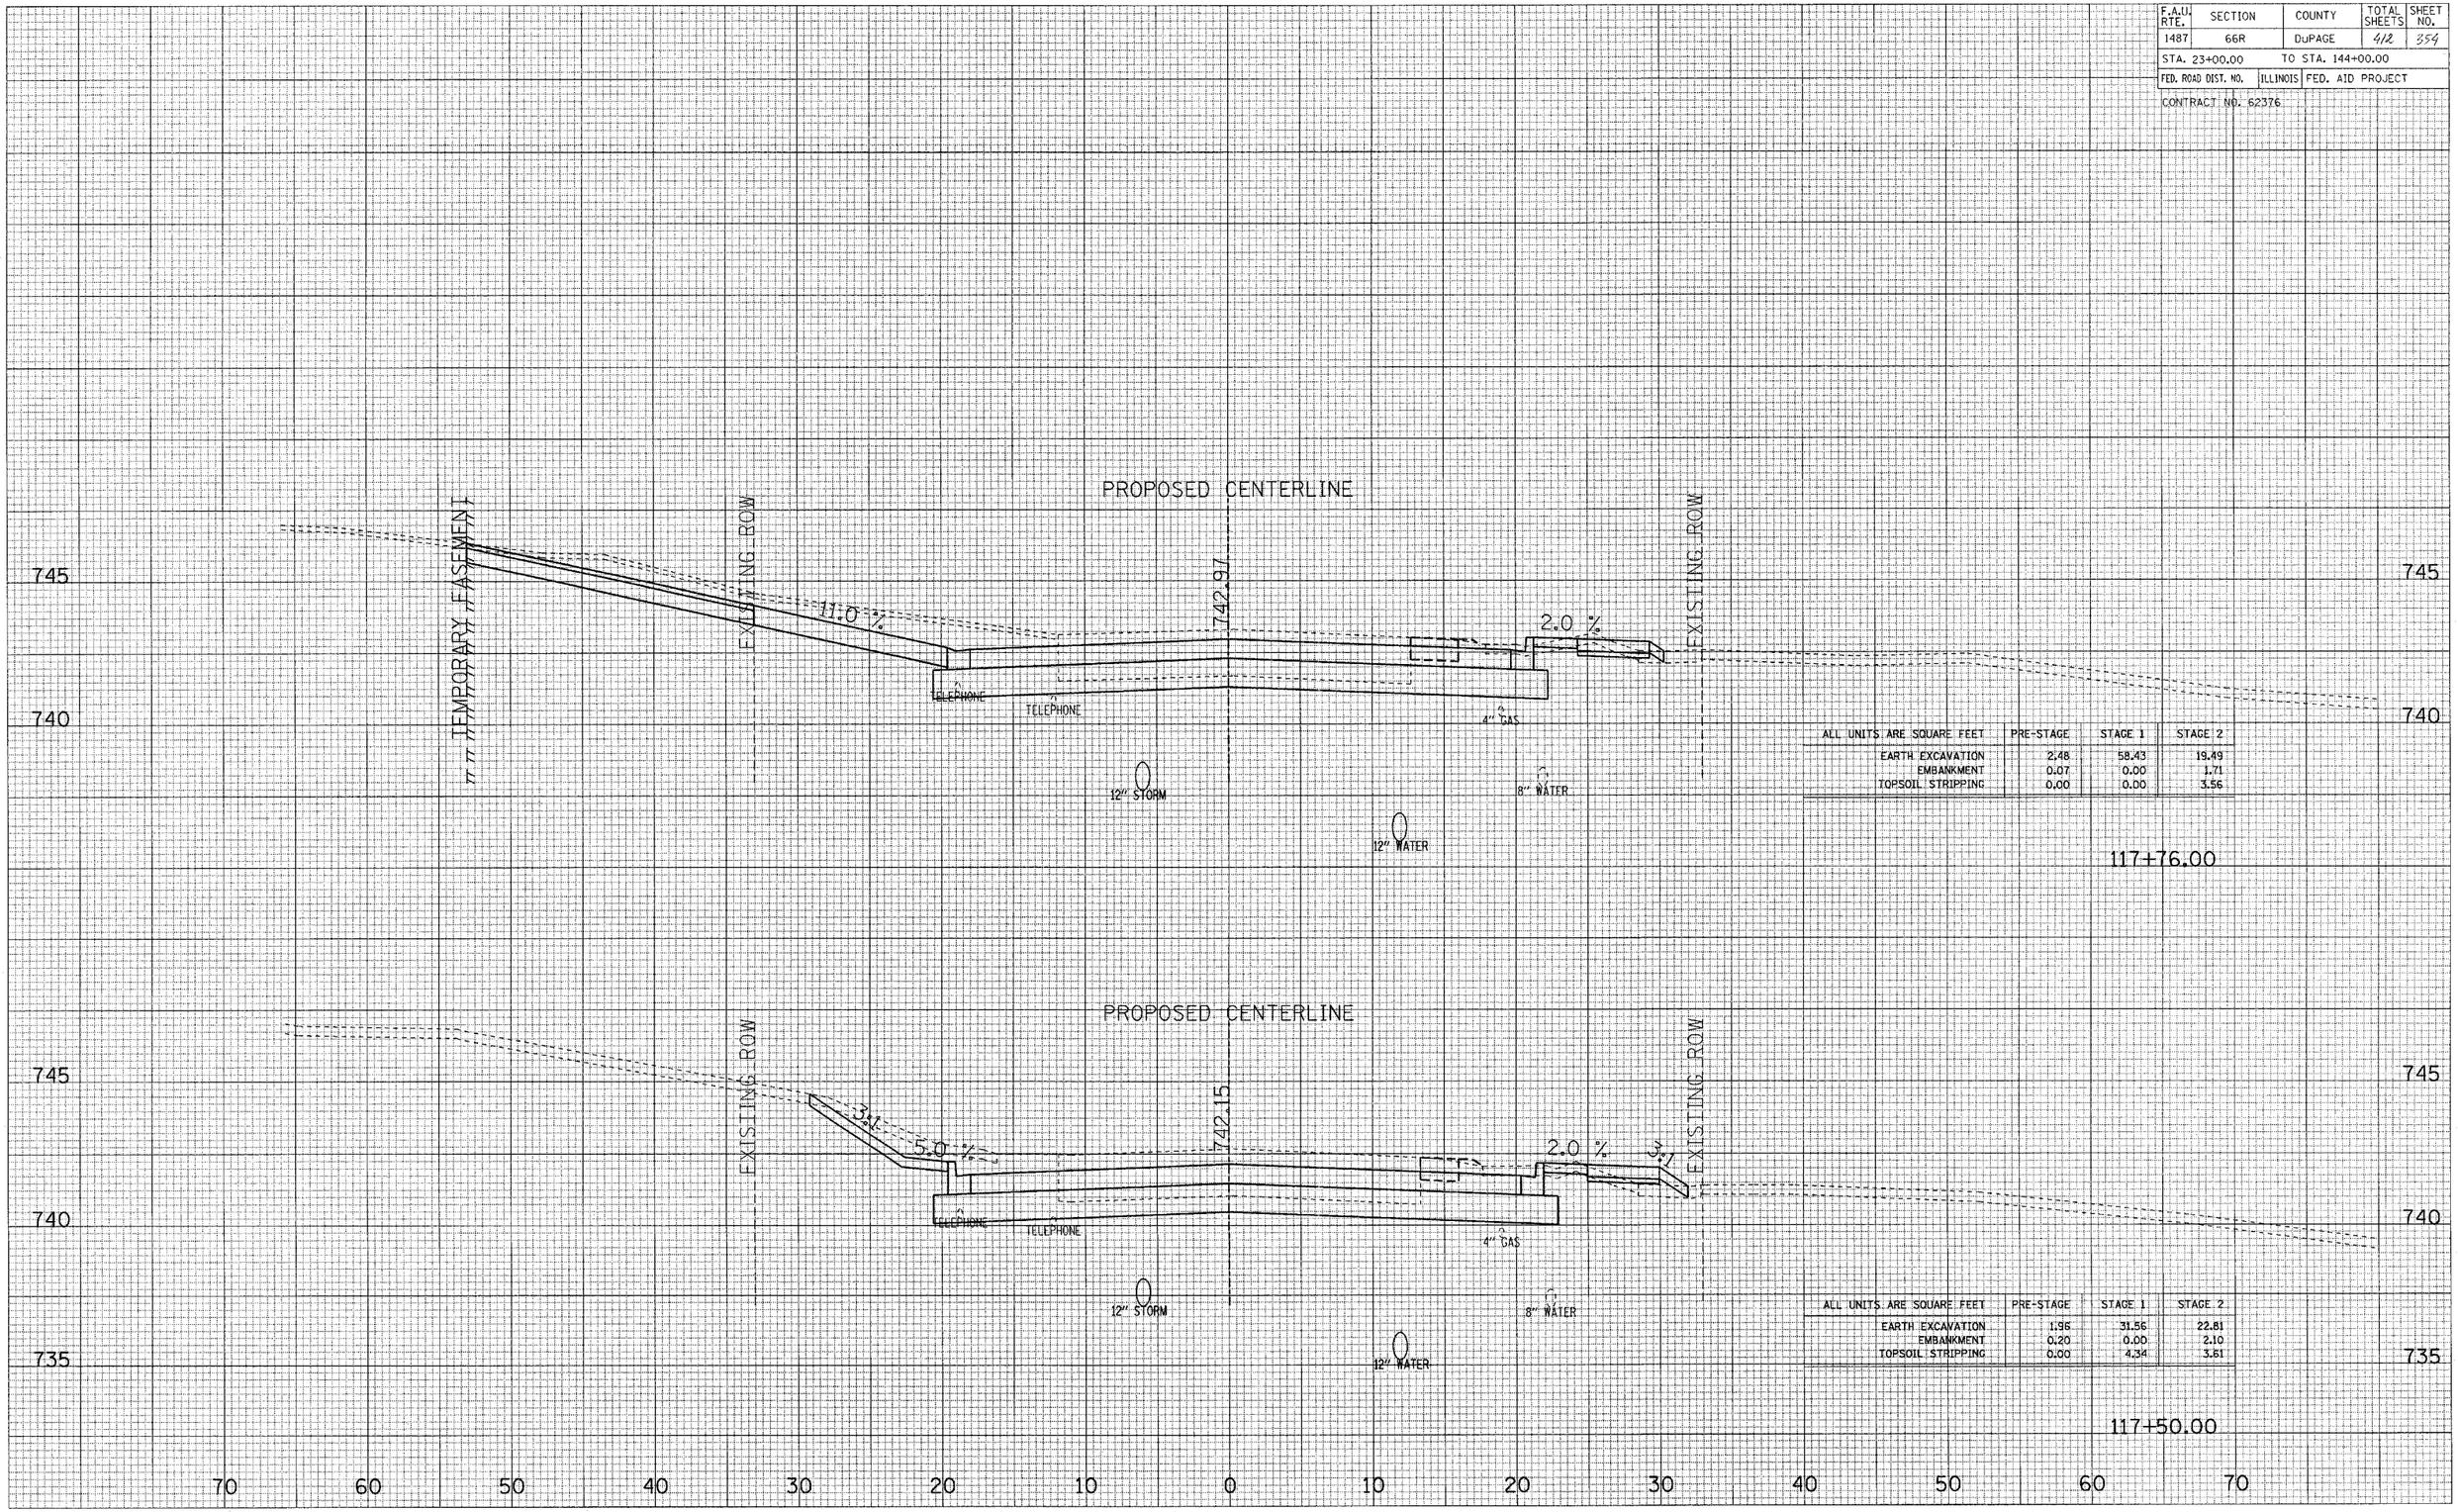

ALL UNITS ARE SQUARE FEET	PRE-STAGE	STAGE 1	STAGE 2
EARTH EXCAVATION	2.48	58.43	19.49
EMBANKMENT	0.07	0.00	1.71
TOPSOIL STRIPPING	0.00	0.00	3.56


ALL UNITS ARE SQUARE FEET	PRE-STAGE	STAGE 1	STAGE 2
EARTH EXCAVATION	1.96	31.56	22.81
EMBANKMENT	0.20	0.00	2.10
TOPSOIL STRIPPING	0.00	4.34	3.61

MAPLE AVENUE CROSS SECTIONS

F.A.U. RTE.	SECTION	COUNTY	TOTAL SHEETS	SHEET NO.
1487	66R	DuPAGE	412	355
STA. 23+00.00		TO STA. 144+00.00		
FED. ROAD DIST. NO.	ILLINOIS	FED. AID PROJECT		

CONTRACT NO. 62376


FINAL SURVEY — NOTE BOOK NO. — SURVEYED — PLOTTED — TEMPLATE — AREAS — AREAS CHECKED — BY — DATE

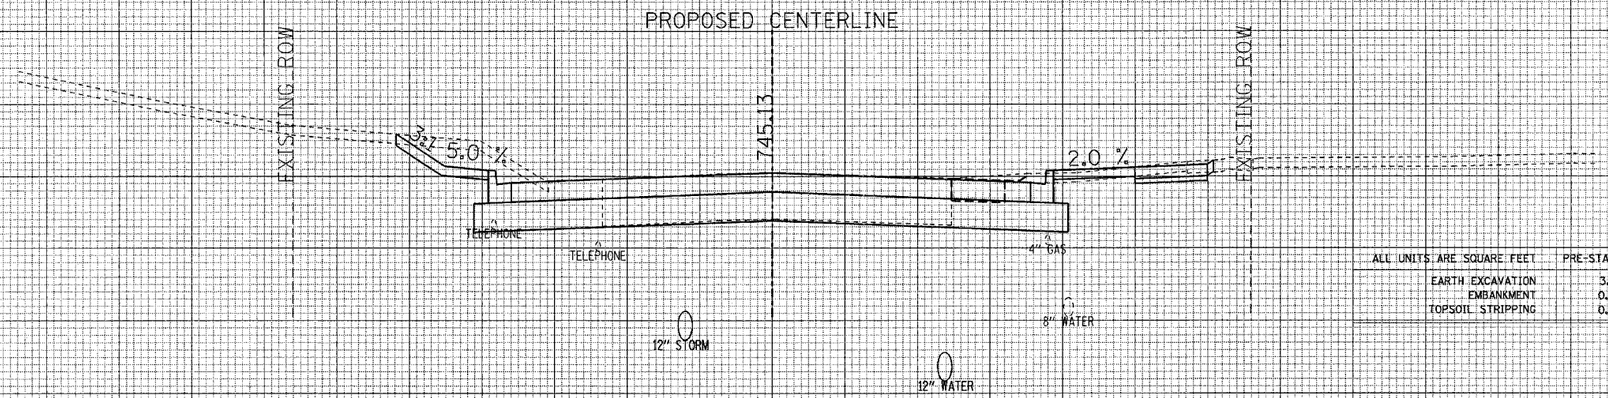

ALL UNITS ARE SQUARE FEET	PRE-STAGE	STAGE 1	STAGE 2
EARTH EXCAVATION	3.53	20.94	13.11
EMBANKMENT	0.00	0.00	1.50
TOPSOIL STRIPPING	0.00	3.50	3.25

118+50.00

ORIGINAL SURVEY — NOTE BOOK NO. — SURVEYED — PLOTTED — TEMPLATE — AREAS — AREAS CHECKED — BY — DATE

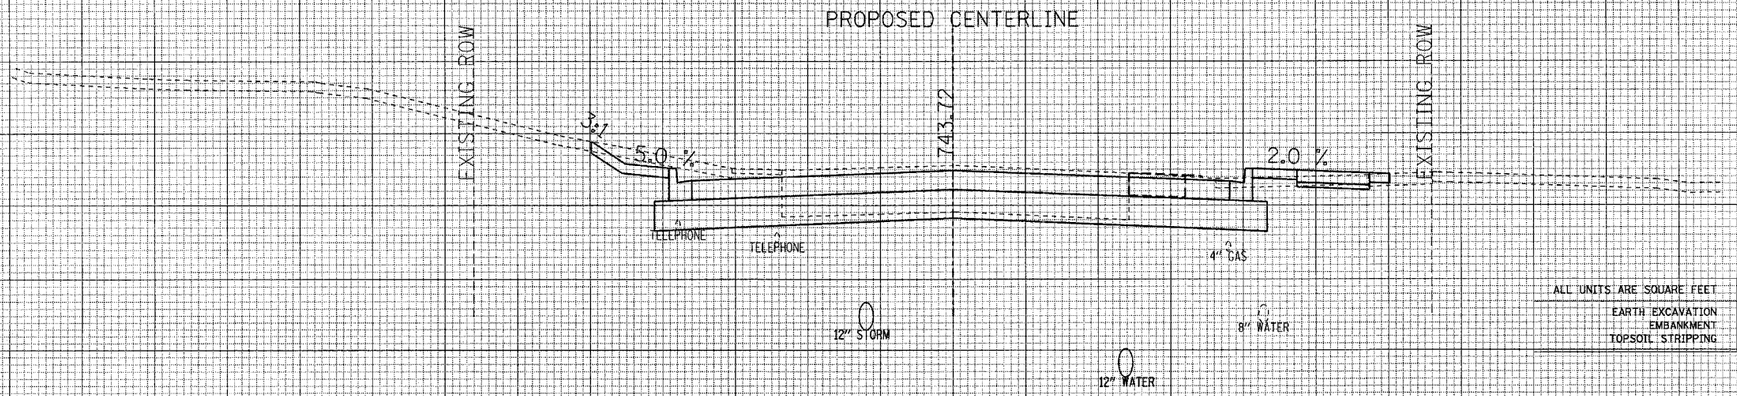

ALL UNITS ARE SQUARE FEET	PRE-STAGE	STAGE 1	STAGE 2
EARTH EXCAVATION	2.90	21.02	15.53
EMBANKMENT	0.06	0.00	2.20
TOPSOIL STRIPPING	0.00	3.28	3.50


118+00.00

70 60 50 40 30 20 10 0 10 20 30 40 50 60 70

MAPLE AVENUE CROSS SECTIONS

F.A.U. RTE.	SECTION	COUNTY	TOTAL SHEETS	SHEET NO.
1487	66R	DuPAGE	412	356
STA. 23+00.00		TO STA. 144+00.00		
FED. ROAD DIST. NO.	ILLINOIS	FED. AID PROJECT		
CONTRACT NO. 62376				

ORIGINAL SURVEY
NOTE BOOK NO.
SURVEYED
PLOTTED
TEMPLATE
AREAS
AREAS CHECKED

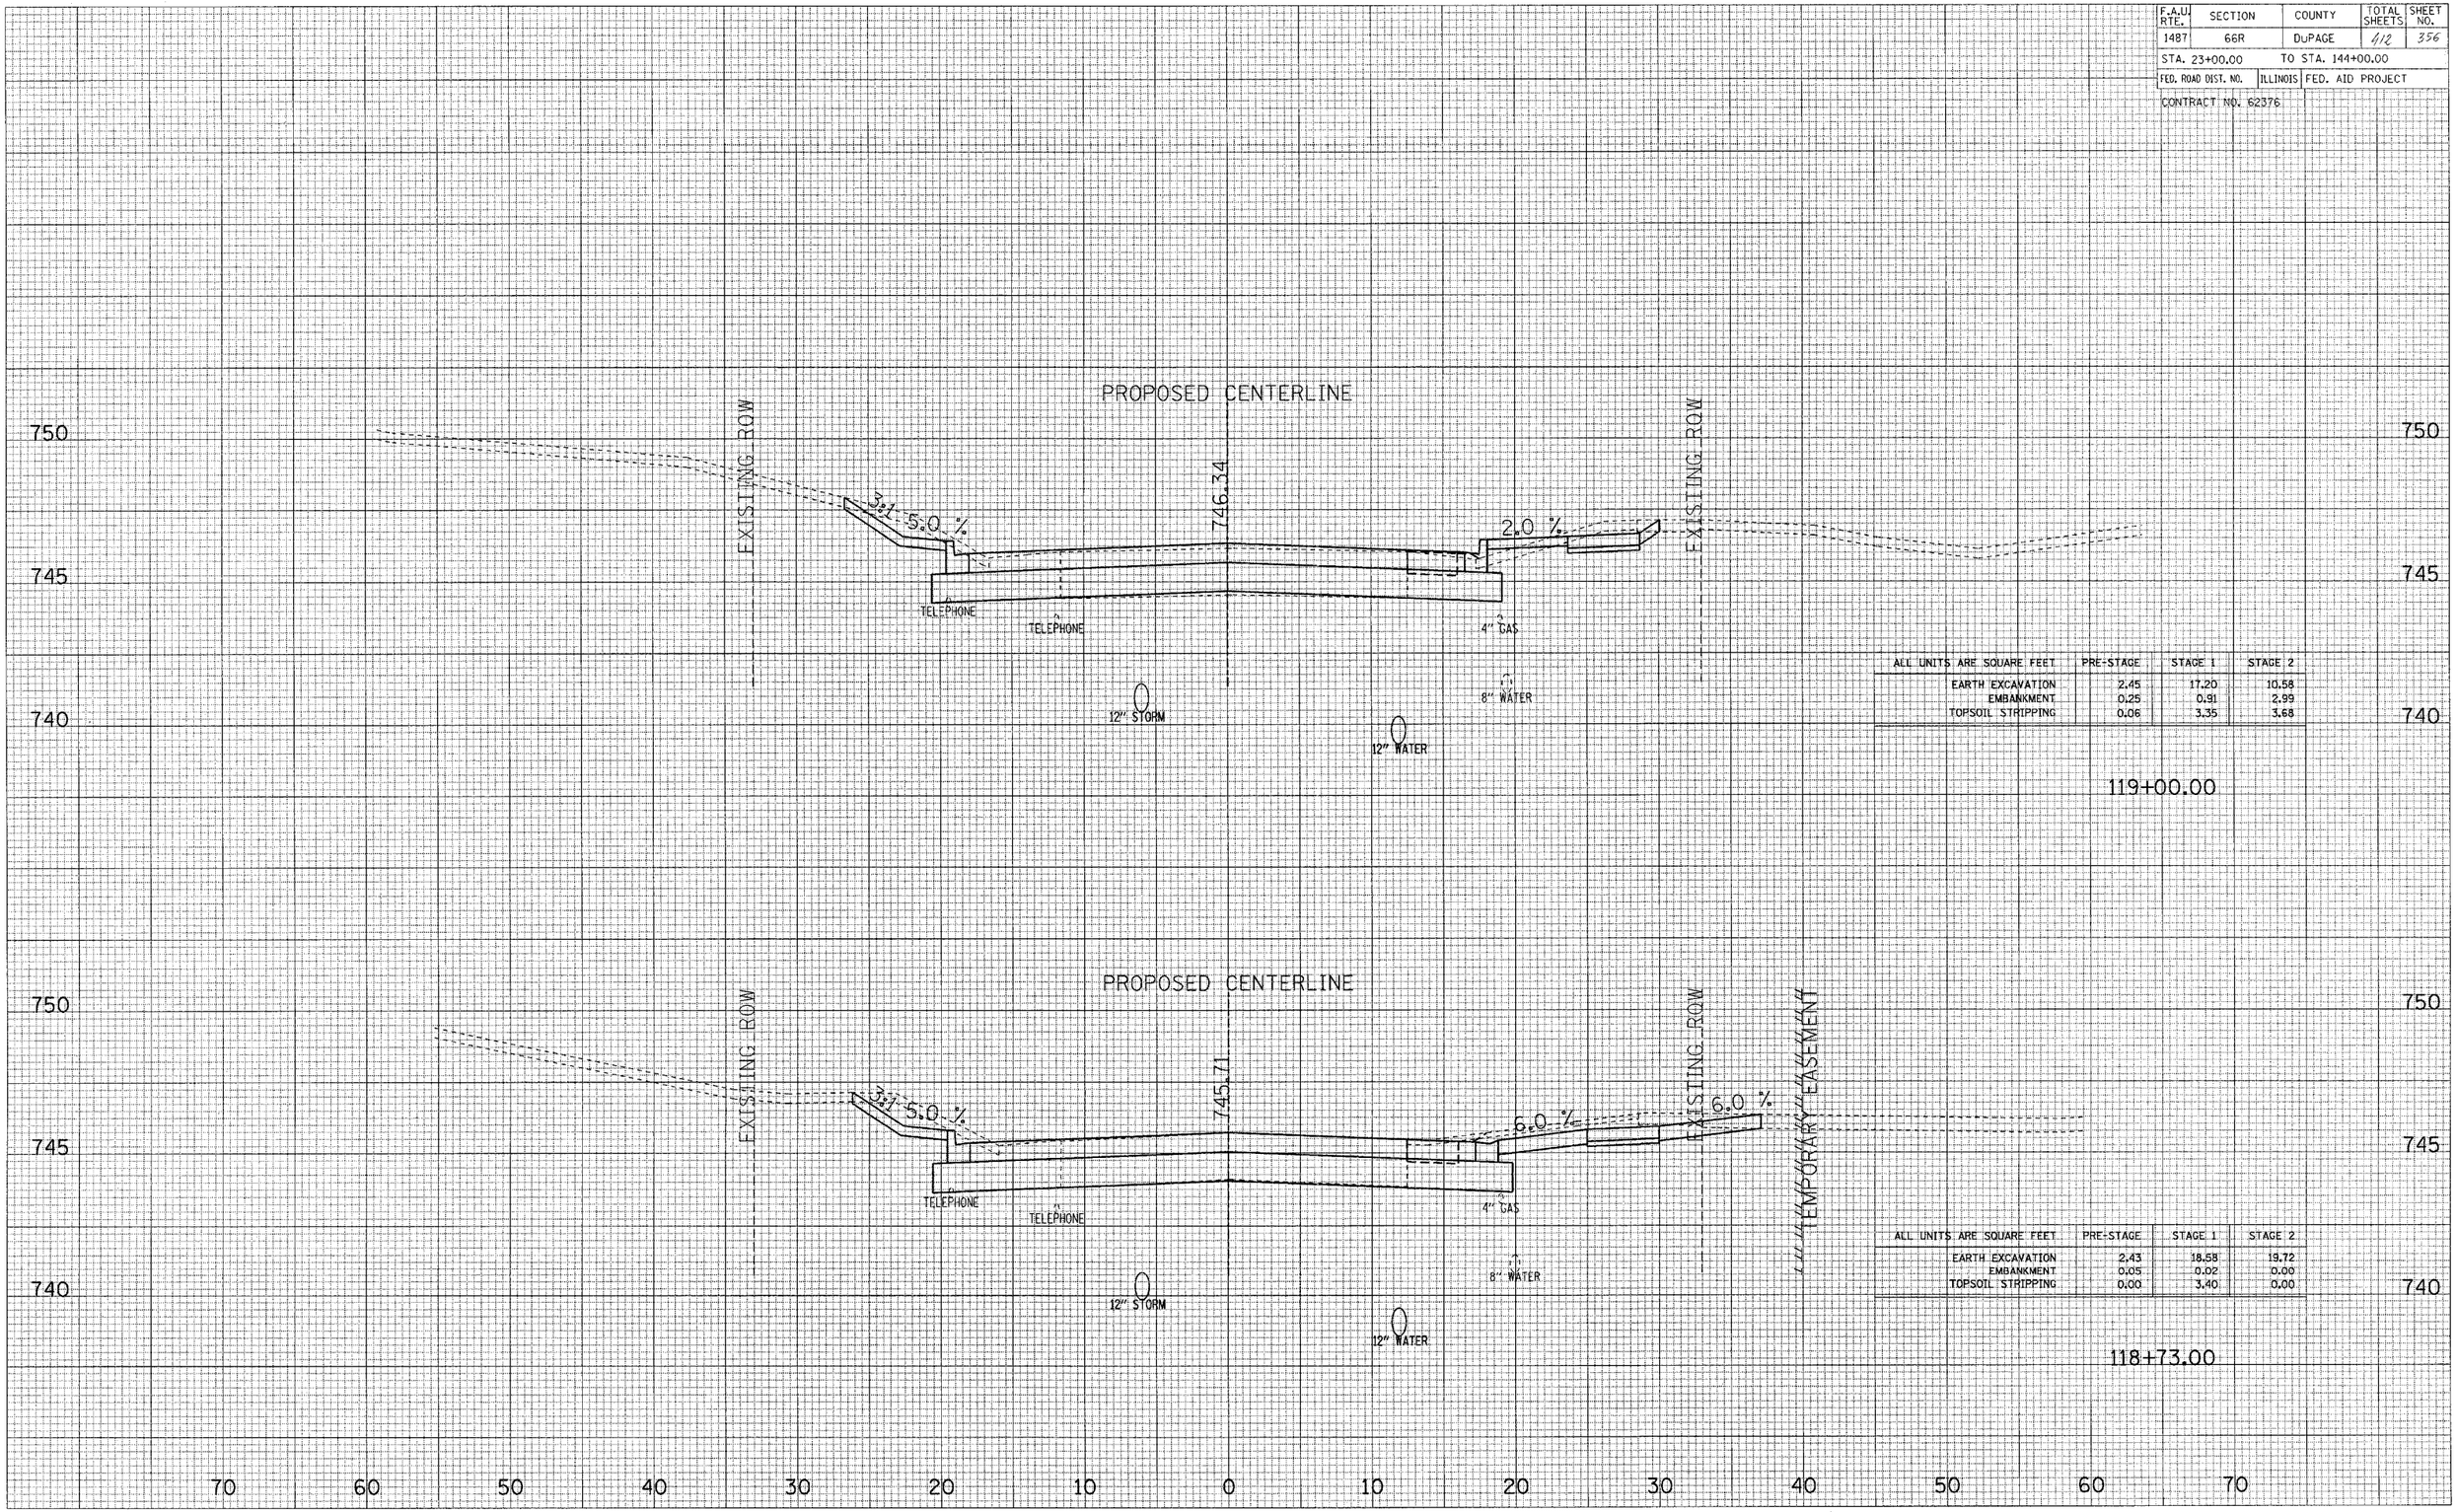

ALL UNITS ARE SQUARE FEET	PRE-STAGE	STAGE 1	STAGE 2
EARTH EXCAVATION	2.45	17.20	10.58
EMBANKMENT	0.25	0.91	2.99
TOPSOIL STRIPPING	0.06	3.35	3.68

119+00.00

ALL UNITS ARE SQUARE FEET	PRE-STAGE	STAGE 1	STAGE 2
EARTH EXCAVATION	2.43	18.58	19.72
EMBANKMENT	0.05	0.02	0.00
TOPSOIL STRIPPING	0.00	3.40	0.00


118+73.00

MAPLE AVENUE CROSS SECTIONS

F.A.U RTE.	SECTION	COUNTY	TOTAL SHEETS	SHEET NO.
1487	66R	DuPAGE	412	357
STA. 23+00.00		TO STA. 144+00.00		
FED. ROAD DIST. NO.	ILLINOIS	FED. AID PROJECT		

CONTRACT NO. 62376

FINAL SURVEY
ORIGINAL SURVEY
SURVEYED
PLOTTED
NOTE BOOK
TEMPLATE
AREAS
AREAS CHECKED
BY
DATE
NO.

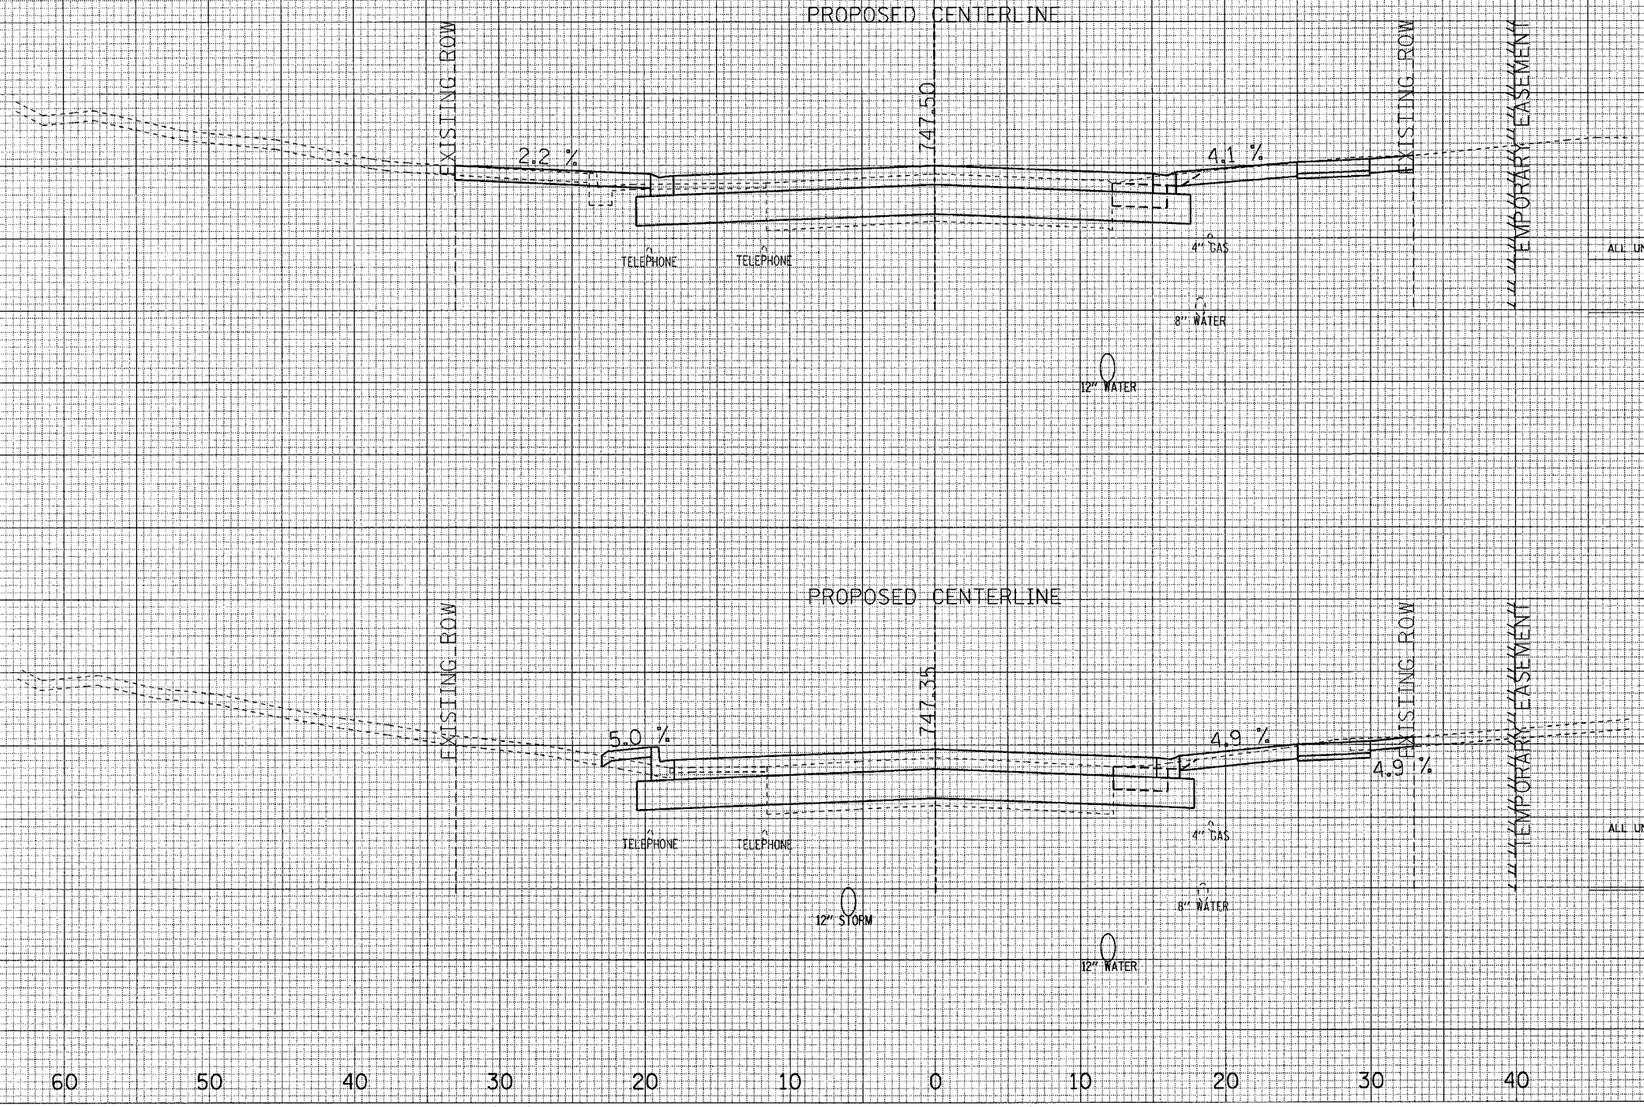

ALL UNITS ARE SQUARE FEET	PRE-STAGE	STAGE 1	STAGE 2
EARTH EXCAVATION	4.36	11.63	11.85
EMBANKMENT	0.00	4.60	3.06
TOPSOIL STRIPPING	0.00	3.08	0.00

119+58.00

ALL UNITS ARE SQUARE FEET	PRE-STAGE	STAGE 1	STAGE 2
EARTH EXCAVATION	3.52	10.46	9.62
EMBANKMENT	0.00	4.10	3.42
TOPSOIL STRIPPING	0.00	1.59	0.00

119+50.00


70 60 50 40 30 20 10 0 10 20 30 40 50 60 70

MAPLE AVENUE CROSS SECTIONS

F.A.U. RTE.	SECTION	COUNTY	TOTAL SHEETS	SHEET NO.
1487	66R	DuPAGE	412	358
STA. 23+00.00		TO STA. 144+00.00		
FED. ROAD DIST. NO.	ILLINOIS	FED. AID PROJECT		

CONTRACT NO. 62376

FINAL SURVEY — NOTE BOOK — NO. — SURVEYED — PLOTTED — TEMPLATE — AREAS — AREAS CHECKED — DATE

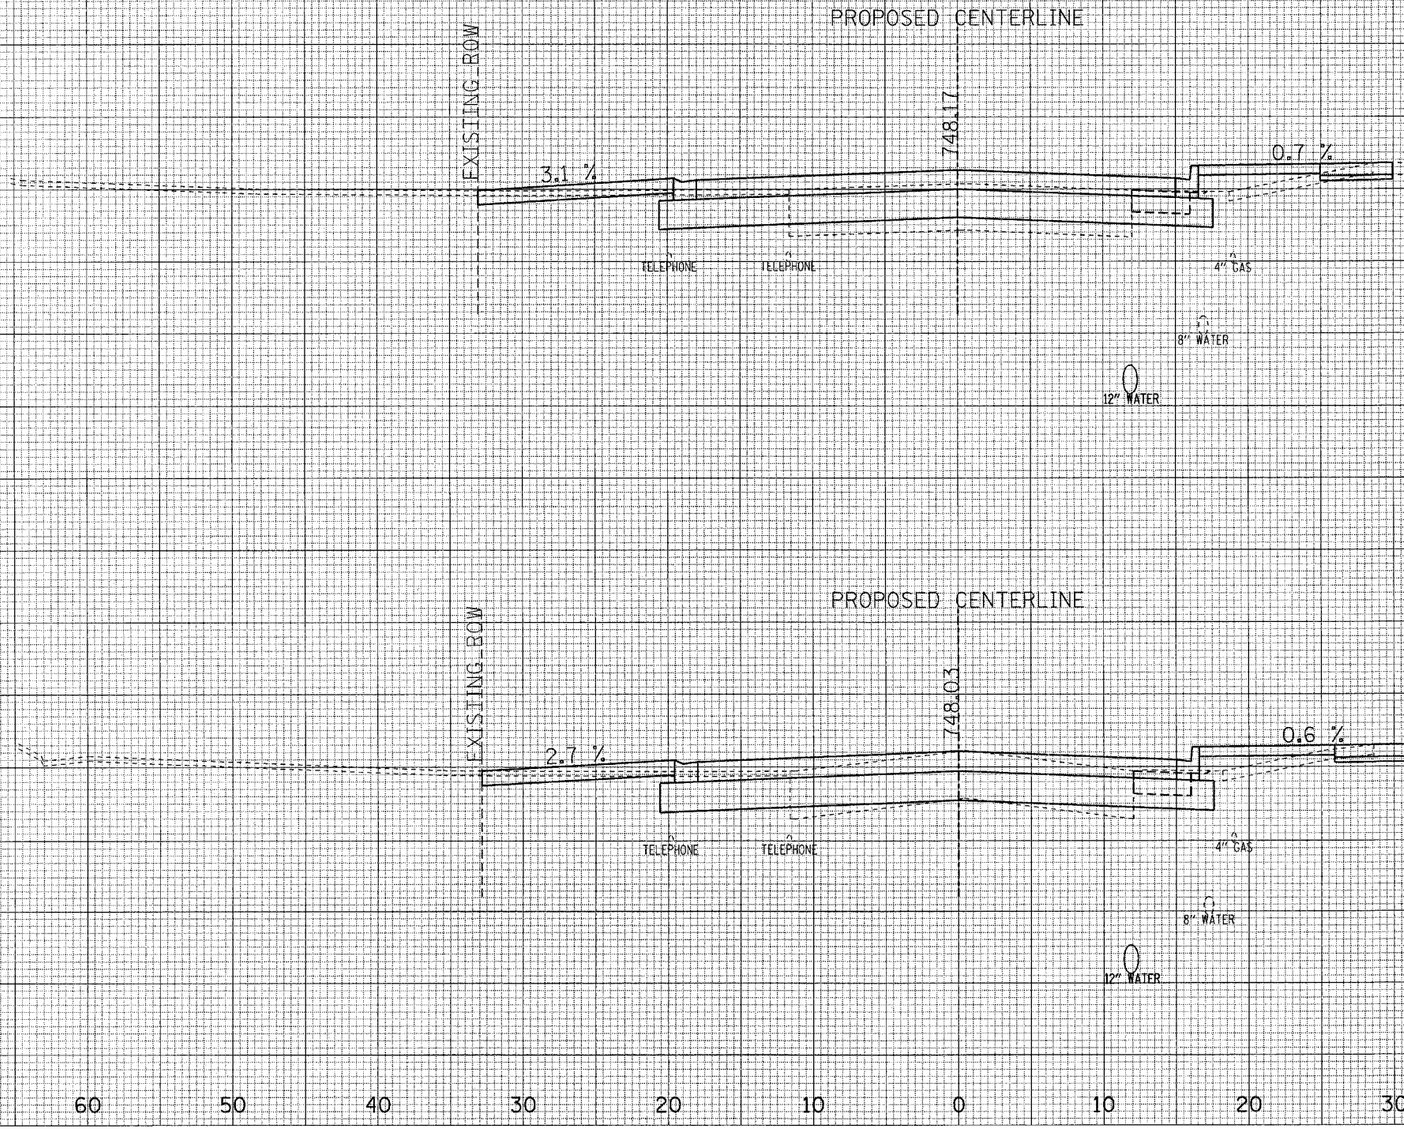

ALL UNITS ARE SQUARE FEET	PRE-STAGE	STAGE 1	STAGE 2
EARTH EXCAVATION	3.25	11.78	3.97
EMBANKMENT	0.00	4.92	11.45
TOPSOIL STRIPPING	0.00	0.00	3.32

120+00.00

ORIGINAL SURVEY — NOTE BOOK — NO. — SURVEYED — PLOTTED — TEMPLATE — AREAS — AREAS CHECKED — DATE

ALL UNITS ARE SQUARE FEET	PRE-STAGE	STAGE 1	STAGE 2
EARTH EXCAVATION	3.41	12.13	4.54
EMBANKMENT	0.00	2.14	7.16
TOPSOIL STRIPPING	0.00	0.00	3.48


119+90.36

70 60 50 40 30 20 10 0 10 20 30 40 50 60 70

MAPLE AVENUE CROSS SECTIONS

F.A.U. RTE.	SECTION	COUNTY	TOTAL SHEETS	SHEET NO.
1487	66R	DuPAGE	412	359
STA. 23+00.00		TO STA. 144+00.00		
FED. ROAD DIST. NO.	ILLINOIS	FED. AID PROJECT		
CONTRACT NO. 62376				

FINAL SURVEY — SURVEYED / PLOTTED / TEMPLATE / NOTE BOOK / AREAS / AREAS CHECKED / NO. / BY / DATE

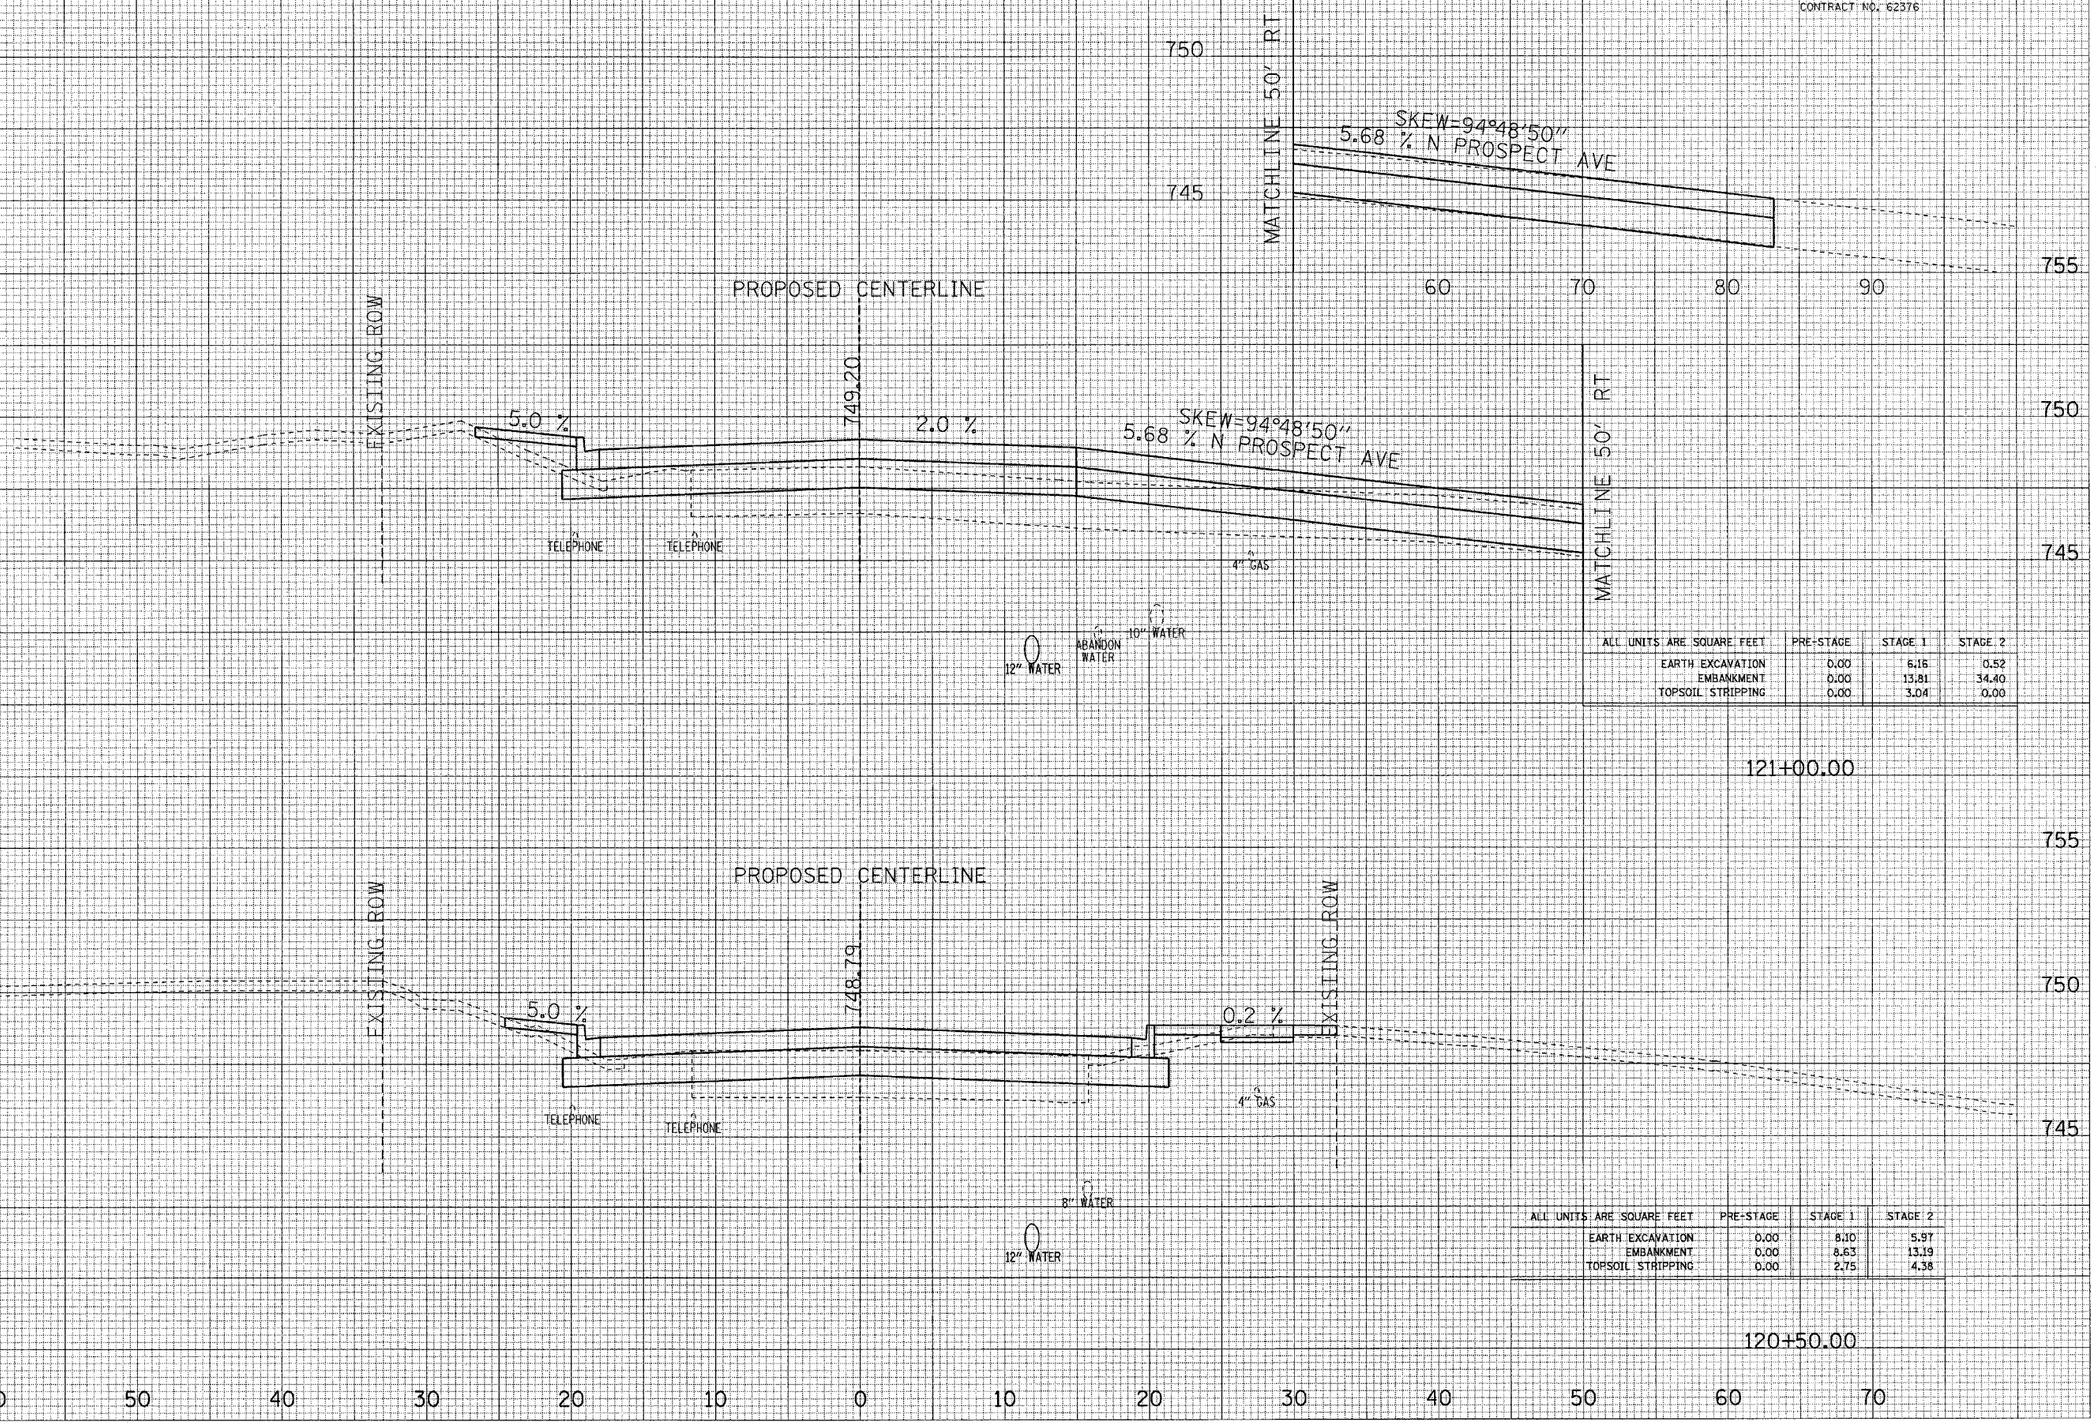

ALL UNITS ARE SQUARE FEET	PRE-STAGE	STAGE 1	STAGE 2
EARTH EXCAVATION	0.00	6.16	0.52
EMBANKMENT	0.00	13.81	34.40
TOPSOIL STRIPPING	0.00	3.04	0.00

ORIGINAL SURVEY — SURVEYED / PLOTTED / DIGITIZED / NOTE BOOK / AREAS / AREAS CHECKED / NO. / BY / DATE

ALL UNITS ARE SQUARE FEET	PRE-STAGE	STAGE 1	STAGE 2
EARTH EXCAVATION	0.00	8.10	5.97
EMBANKMENT	0.00	8.63	13.19
TOPSOIL STRIPPING	0.00	2.75	4.38


MAPLE AVENUE CROSS SECTIONS

F.A.U. RTE.	SECTION	COUNTY	TOTAL SHEETS	SHEET NO.
1487	66R	DuPAGE	412	360
STA. 23+00.00		TO STA. 144+00.00		
FED. ROAD DIST. NO.	ILLINOIS	FED. AID PROJECT		

CONTRACT NO. 62376

FINAL SURVEY — NOTE BOOK — NO. — SURVEYED — PLOTTED — TEMPLATE — AREAS — AREAS CHECKED — BY — DATE

ORIGINAL SURVEY — NOTE BOOK — NO. — SURVEYED — PLOTTED — TEMPLATE — AREAS — AREAS CHECKED — BY — DATE

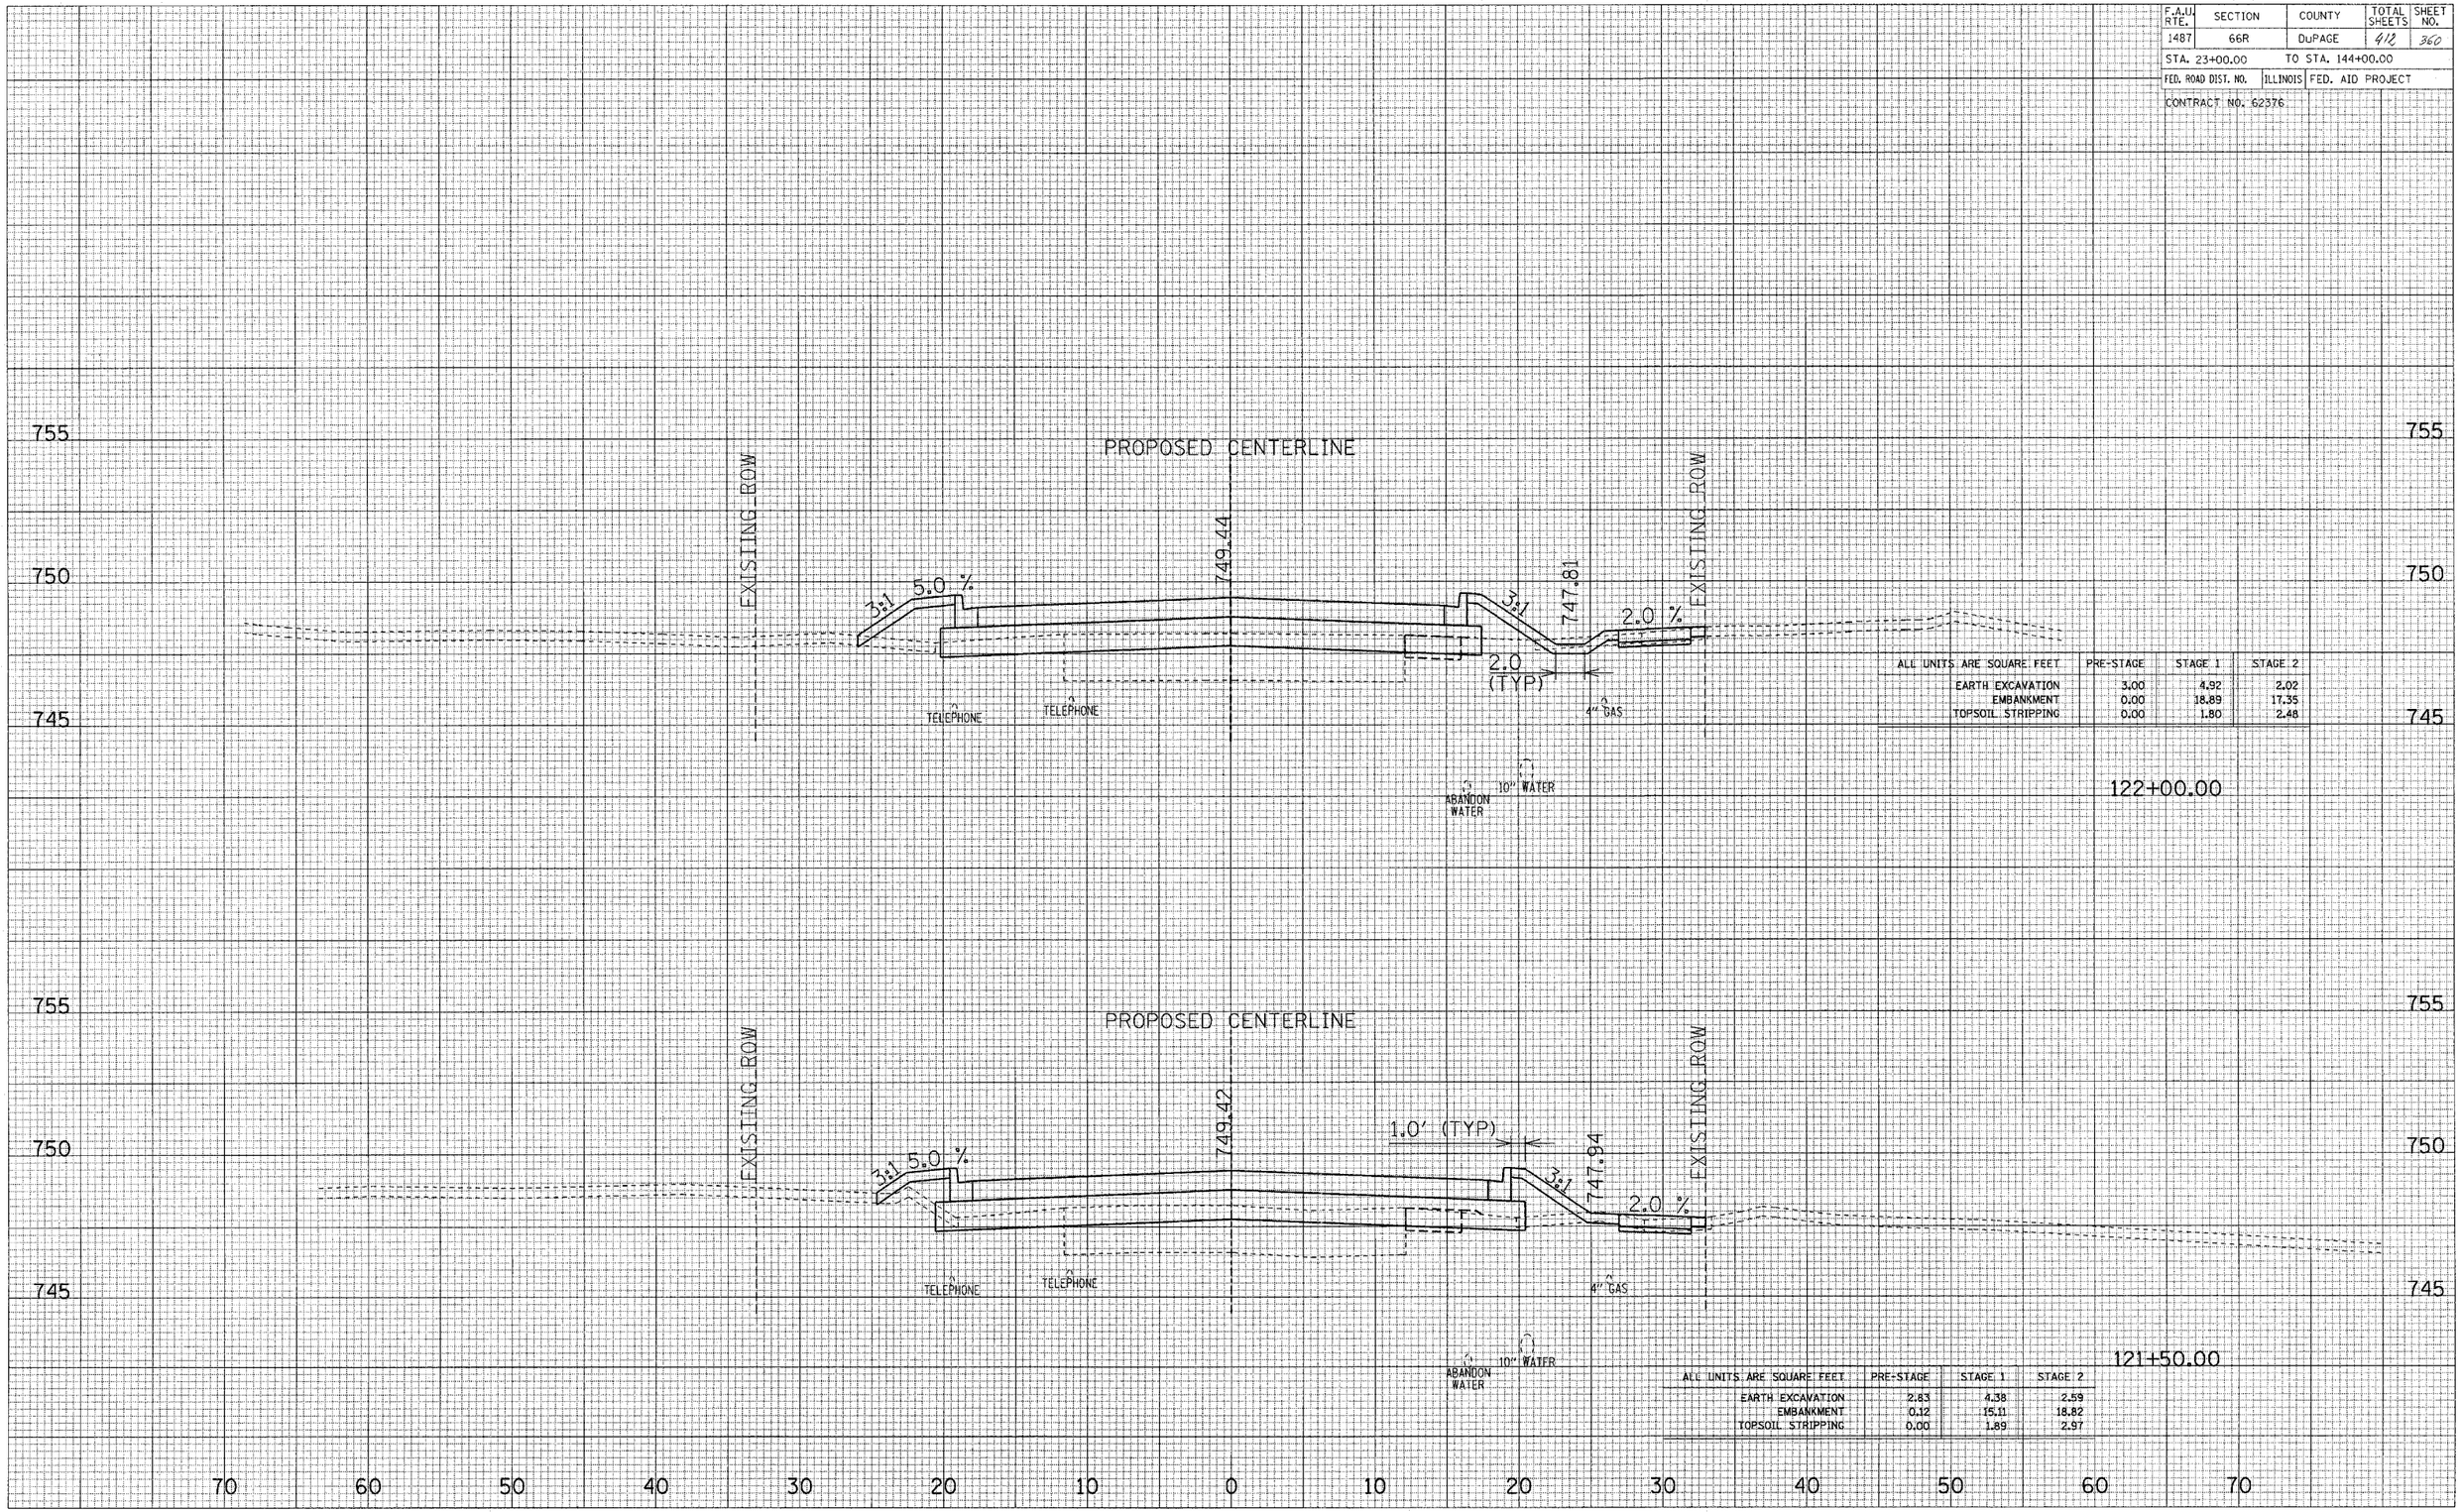


ALL UNITS ARE SQUARE FEET	PRE-STAGE	STAGE 1	STAGE 2
EARTH EXCAVATION	3.00	4.92	2.02
EMBANKMENT	0.00	18.89	17.35
TOPSOIL STRIPPING	0.00	1.80	2.48

ALL UNITS ARE SQUARE FEET	PRE-STAGE	STAGE 1	STAGE 2
EARTH EXCAVATION	2.83	4.38	2.59
EMBANKMENT	0.12	15.11	18.82
TOPSOIL STRIPPING	0.00	1.89	2.97

MAPLE AVENUE CROSS SECTIONS

F.A.U. RTE.	SECTION	COUNTY	TOTAL SHEETS	SHEET NO.
1487	66R	DuPAGE	412	361
STA. 23+00.00		TO STA. 144+00.00		
FED. ROAD DIST. NO.	ILLINOIS	FED. AID PROJECT		
CONTRACT NO. 62376				

FINAL SURVEY — NOTE BOOK — NO. — SURVEYED — PLOTTED — TEMPLATE — AREAS — AREAS CHECKED — BY — DATE

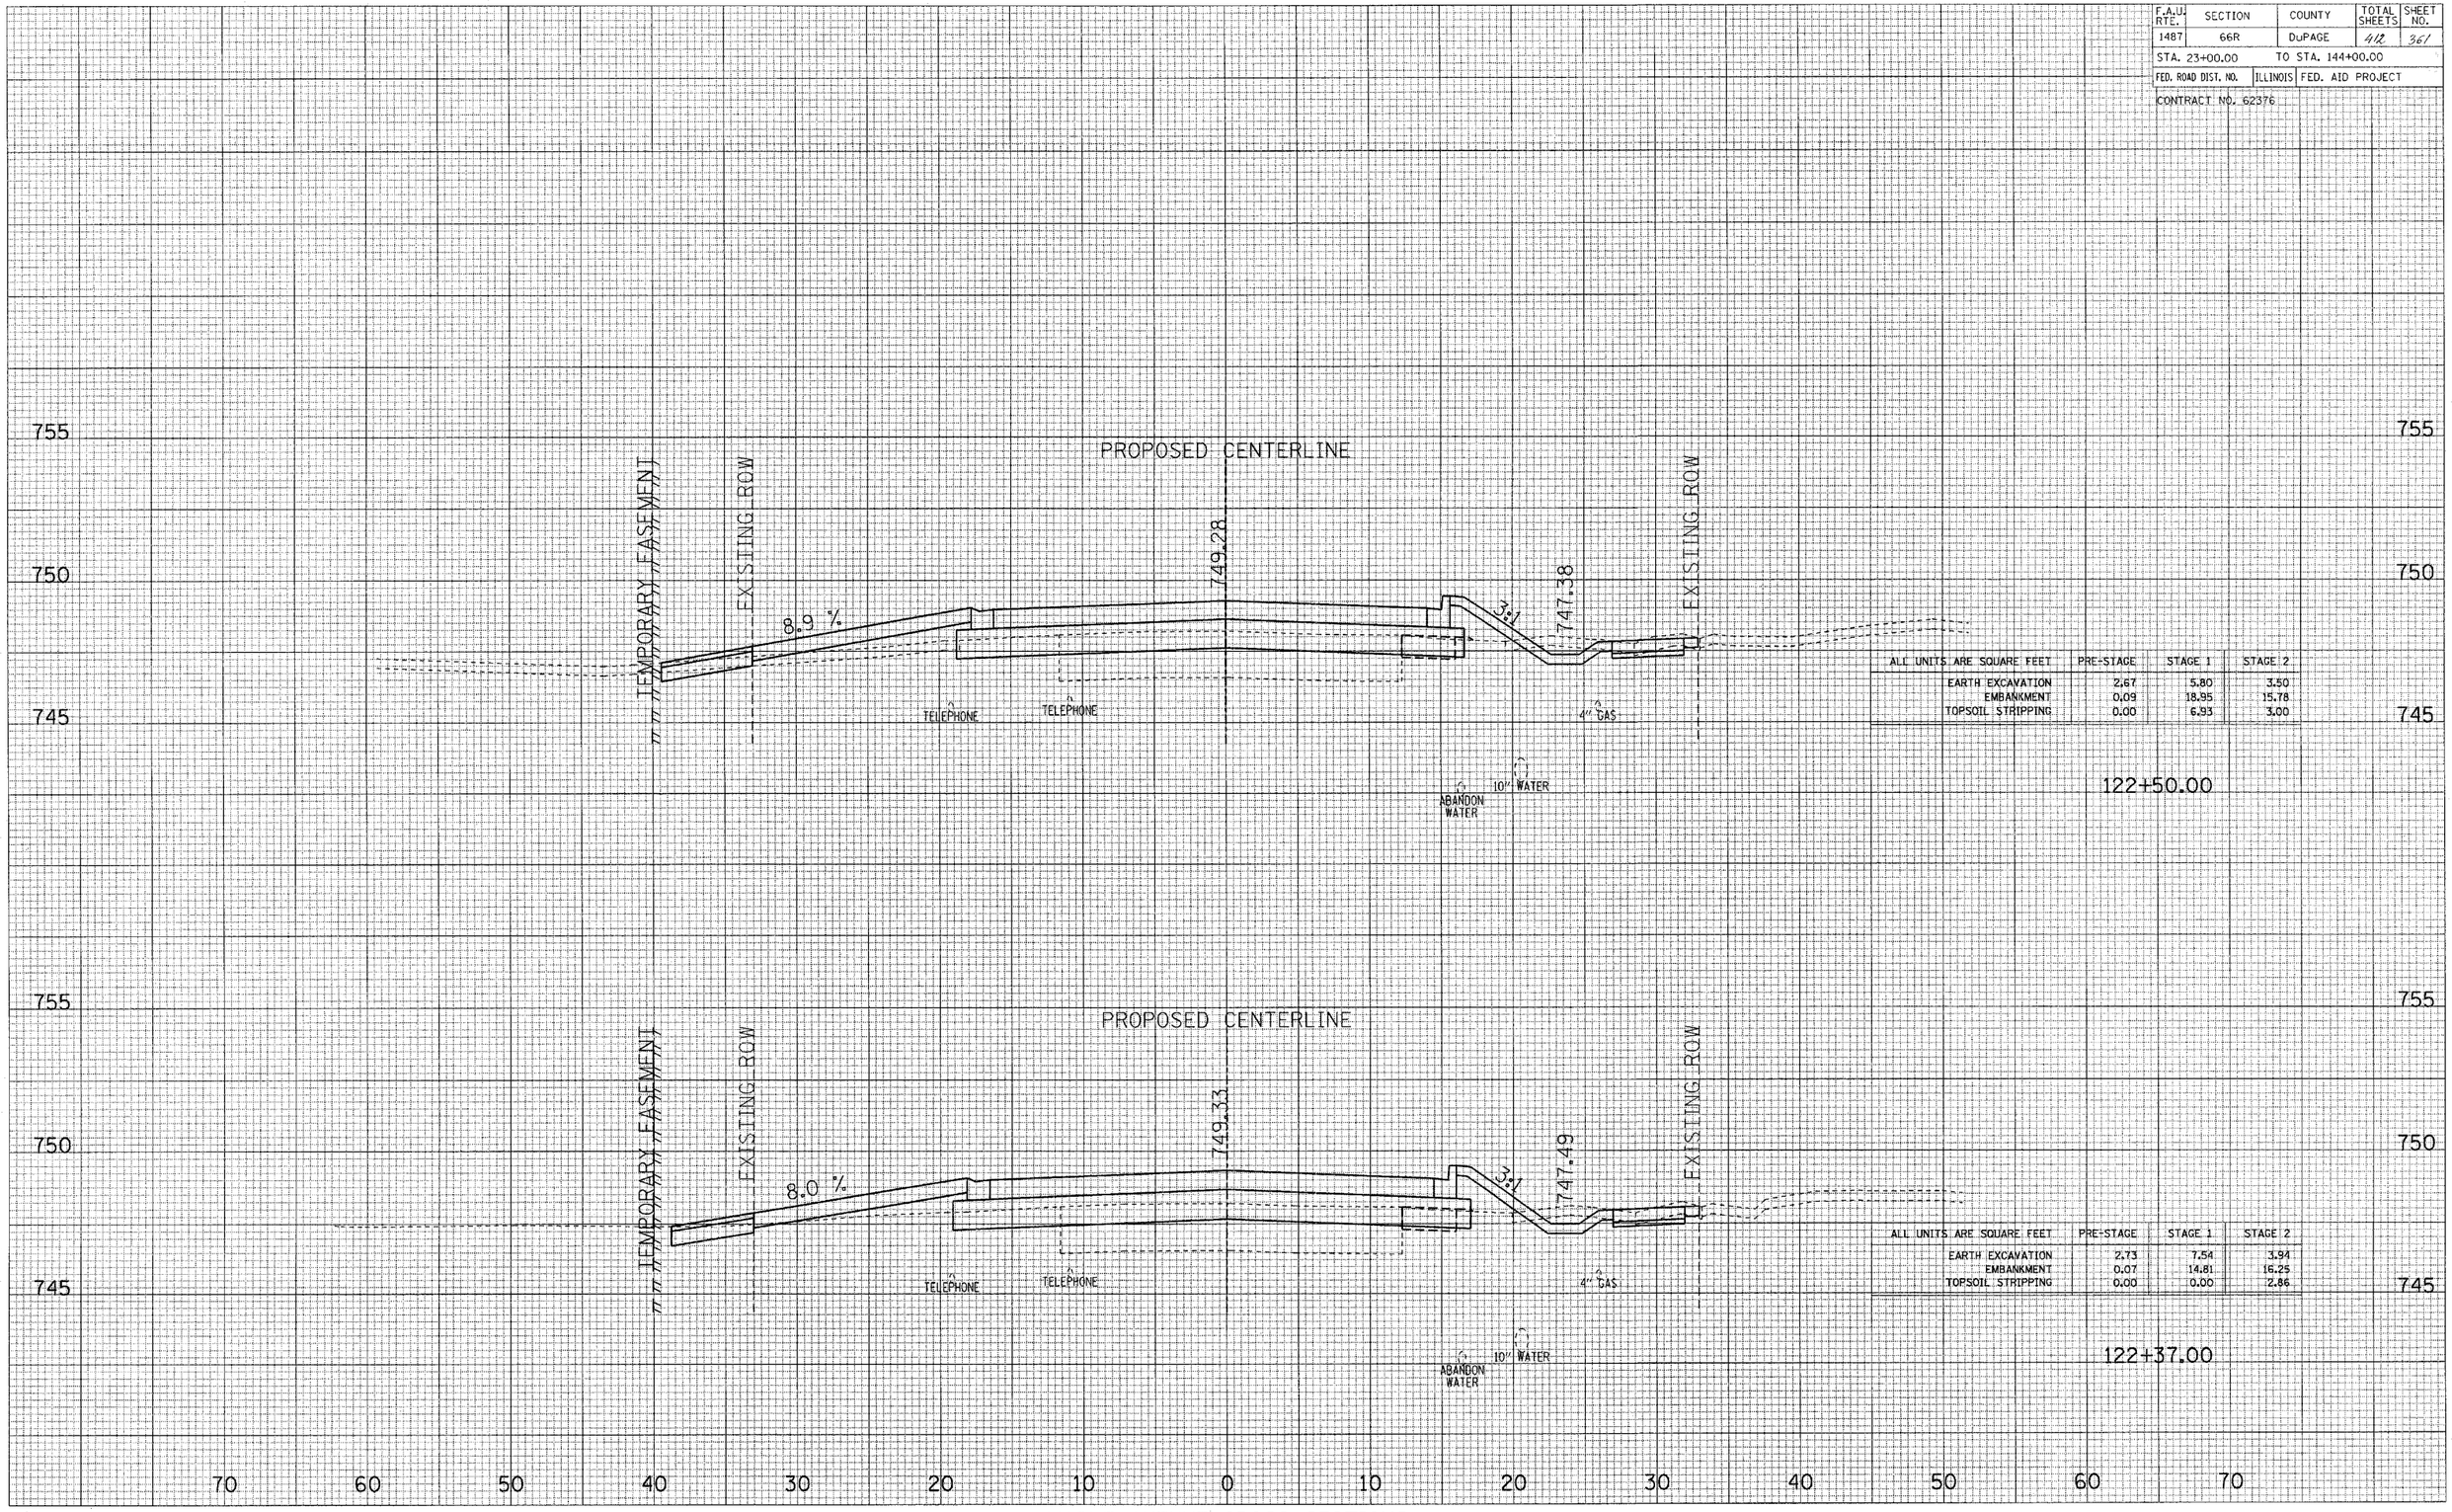

ALL UNITS ARE SQUARE FEET	PRE-STAGE	STAGE 1	STAGE 2
EARTH EXCAVATION	2.67	5.80	3.50
EMBANKMENT	0.09	18.95	15.78
TOPSOIL STRIPPING	0.00	6.93	3.00

ALL UNITS ARE SQUARE FEET	PRE-STAGE	STAGE 1	STAGE 2
EARTH EXCAVATION	2.73	7.54	3.94
EMBANKMENT	0.07	14.81	16.25
TOPSOIL STRIPPING	0.00	0.00	2.86


ORIGINAL SURVEY — NOTE BOOK — NO. — SURVEYED — PLOTTED — TEMPLATE — AREAS — AREAS CHECKED — BY — DATE

MAPLE AVENUE CROSS SECTIONS

F.A.U. RTE.	SECTION	COUNTY	TOTAL SHEETS	SHEET NO.
1487	66R	DuPAGE	412	362
STA. 23+00.00		TO STA. 144+00.00		
FED. ROAD DIST. NO.	ILLINOIS	FED. AID PROJECT		
CONTRACT NO. 62376				

FINAL SURVEY — NOTE BOOK — NO. — SURVEYED — PLOTTED — TEMPLATE — AREAS — AREAS CHECKED — BY — DATE

ORIGINAL SURVEY — NOTE BOOK — NO. — SURVEYED — PLOTTED — TEMPLATE — AREAS — AREAS CHECKED — BY — DATE

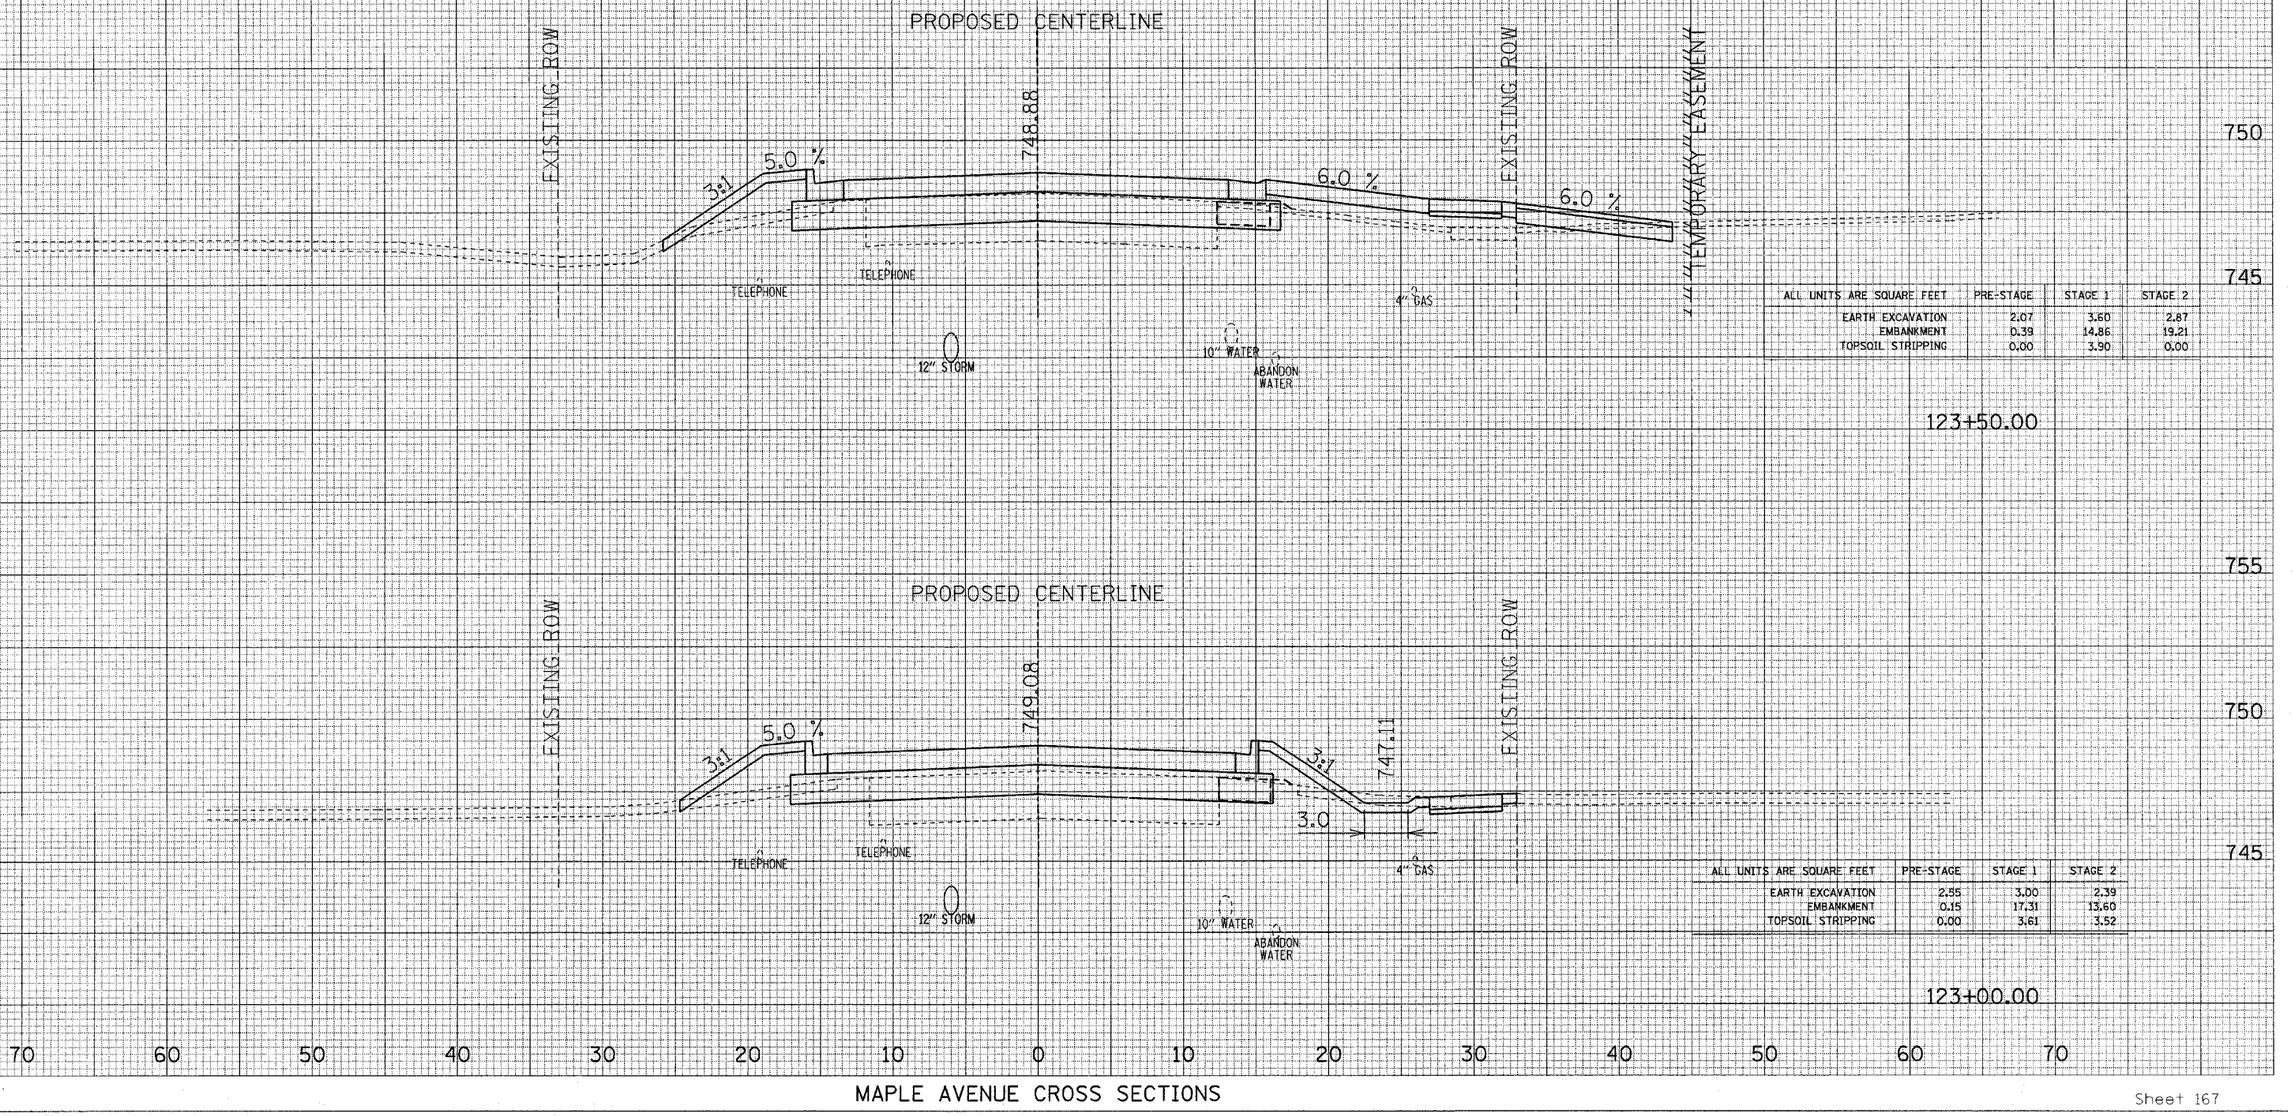


ALL UNITS ARE SQUARE FEET	PRE-STAGE	STAGE 1	STAGE 2
EARTH EXCAVATION	2.07	3.60	2.87
EMBANKMENT	0.39	14.86	19.21
TOPSOIL STRIPPING	0.00	3.90	0.00

ALL UNITS ARE SQUARE FEET	PRE-STAGE	STAGE 1	STAGE 2
EARTH EXCAVATION	2.55	3.00	2.39
EMBANKMENT	0.15	17.31	13.60
TOPSOIL STRIPPING	0.00	3.61	3.52


MAPLE AVENUE CROSS SECTIONS

F.A.U. RTE.	SECTION	COUNTY	TOTAL SHEETS	SHEET NO.
1487	66R	DuPAGE	412	363
STA. 23+00.00		TO STA. 144+00.00		
FED. ROAD DIST. NO.	ILLINOIS	FED. AID PROJECT		
CONTRACT NO. 62376				

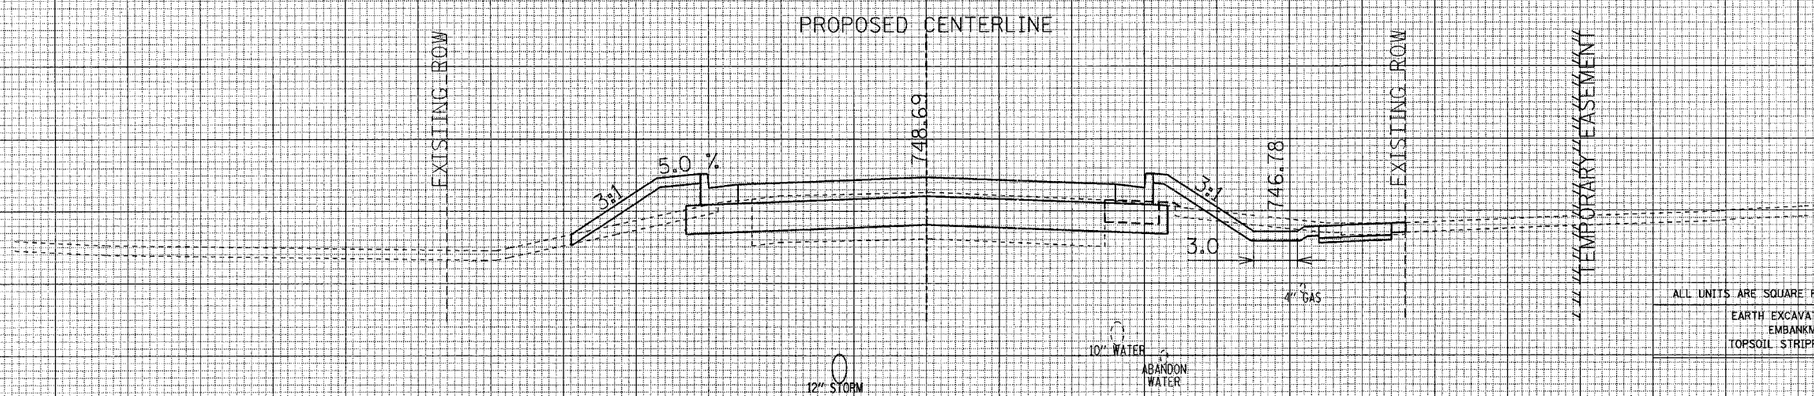

ALL UNITS ARE SQUARE FEET	PRE-STAGE	STAGE 1	STAGE 2
EARTH EXCAVATION	2.70	3.98	5.63
EMBANKMENT	0.26	12.18	8.33
TOPSOIL STRIPPING	0.12	3.37	3.68

124+00.00

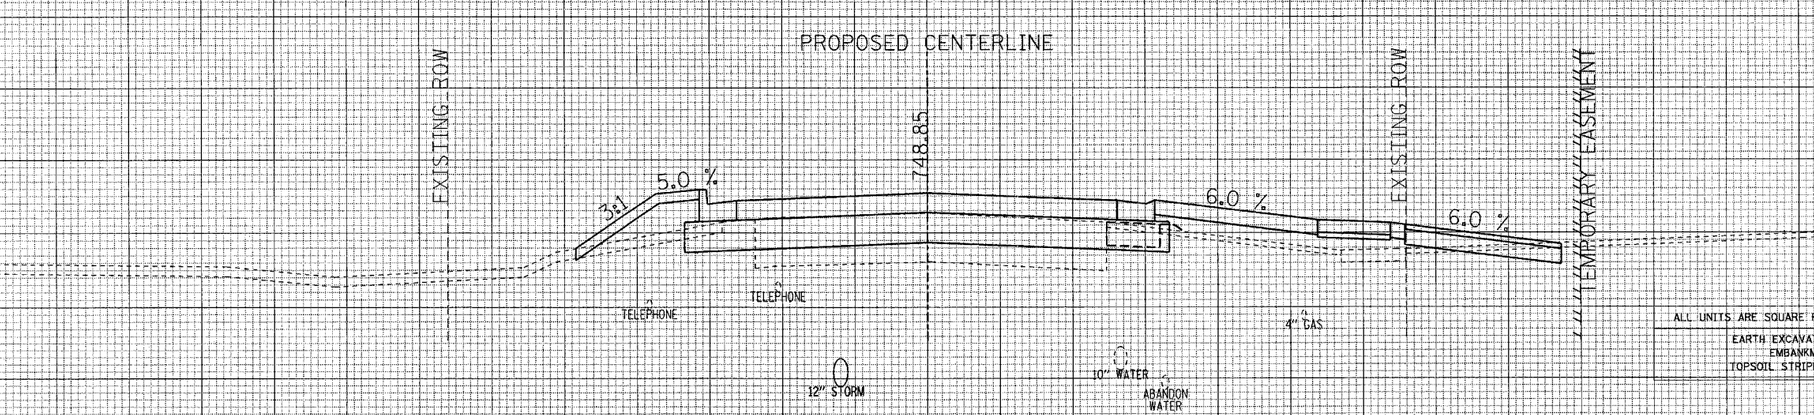

ALL UNITS ARE SQUARE FEET	PRE-STAGE	STAGE 1	STAGE 2
EARTH EXCAVATION	1.95	3.62	2.98
EMBANKMENT	0.50	14.06	19.09
TOPSOIL STRIPPING	0.00	3.37	0.00


123+59.00

70 60 50 40 30 20 10 0 10 20 30 40 50 60 70

MAPLE AVENUE CROSS SECTIONS

F.A.U RTE.	SECTION	COUNTY	TOTAL SHEETS	SHEET NO.
1487	66R	DuPAGE	412	364
STA. 23+00.00		TO STA. 144+00.00		
FED. ROAD DIST. NO.	ILLINOIS	FED. AID PROJECT		
CONTRACT NO. 62376				

FINAL SURVEY — SURVEYED — PLOTTED — TEMPLATE — AREAS — AREAS CHECKED — NOTE BOOK — NO. — DATE — BY

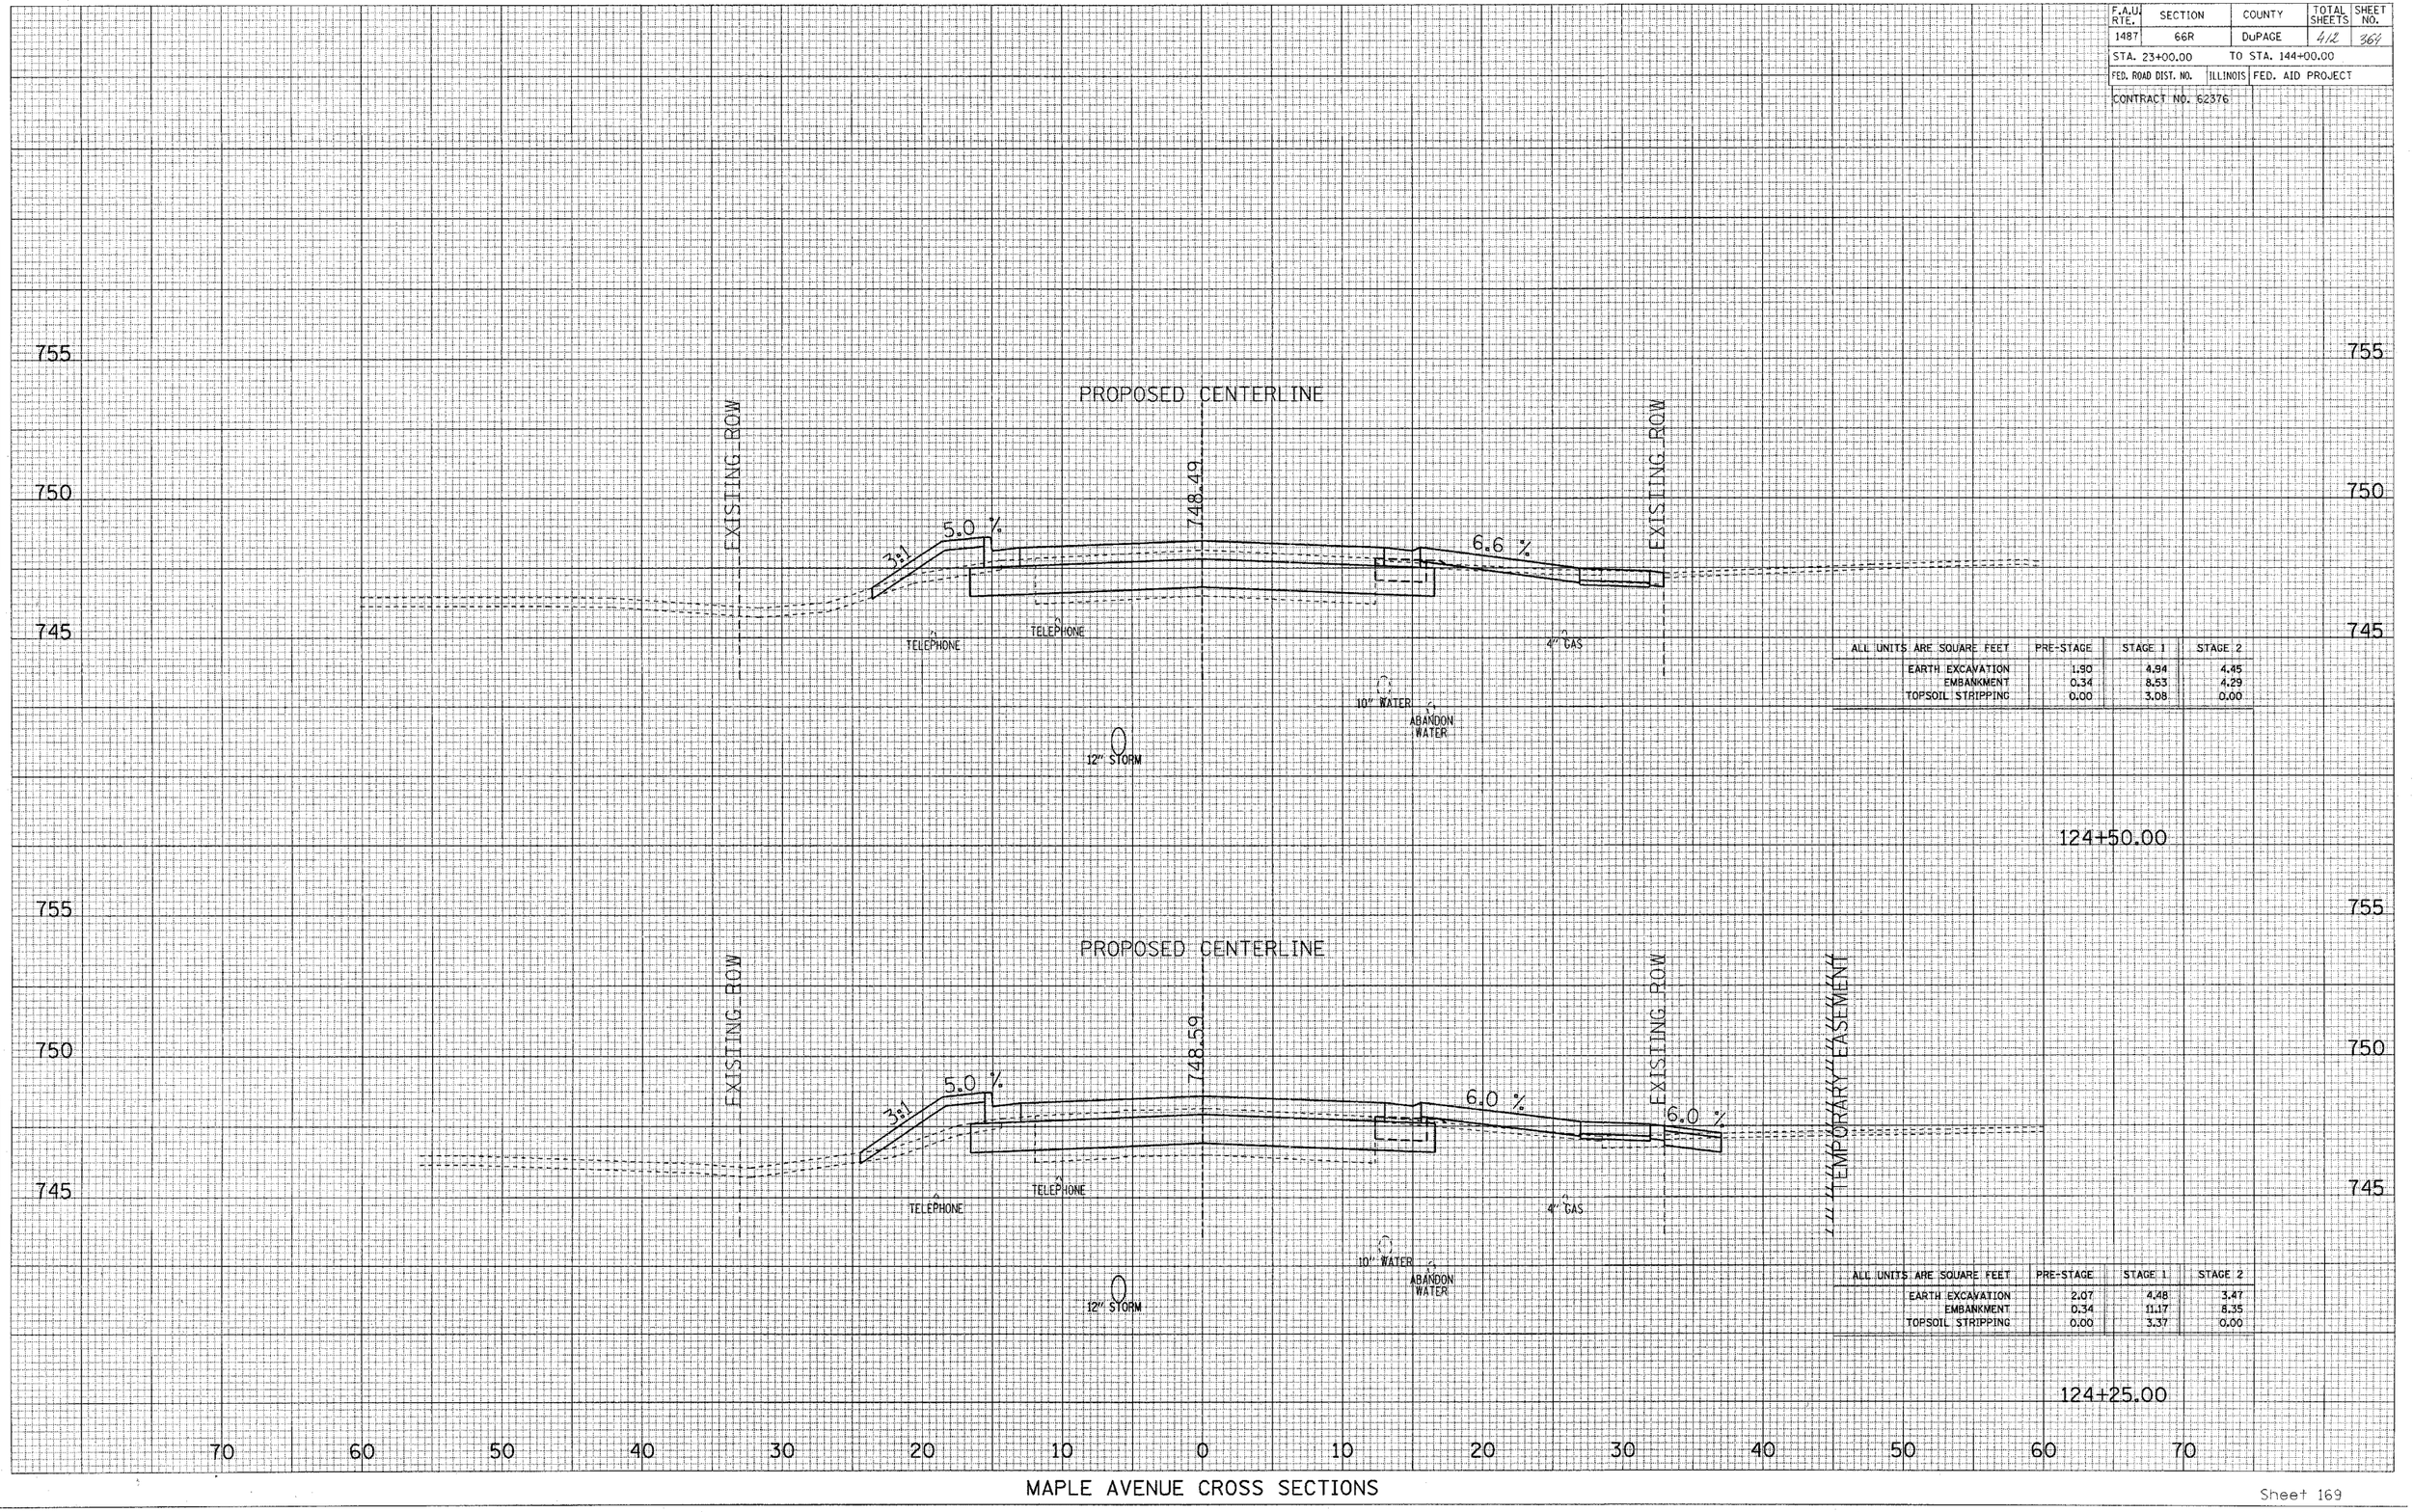

ALL UNITS ARE SQUARE FEET	PRE-STAGE	STAGE 1	STAGE 2
EARTH EXCAVATION	1.90	4.94	4.45
EMBANKMENT	0.34	8.53	4.29
TOPSOIL STRIPPING	0.00	3.08	0.00


ALL UNITS ARE SQUARE FEET	PRE-STAGE	STAGE 1	STAGE 2
EARTH EXCAVATION	2.07	4.48	3.47
EMBANKMENT	0.34	11.17	8.35
TOPSOIL STRIPPING	0.00	3.37	0.00

ORIGINAL SURVEY — SURVEYED — PLOTTED — TEMPLATE — AREAS — AREAS CHECKED — NOTE BOOK — NO. — DATE — BY

MAPLE AVENUE CROSS SECTIONS

F.A.U. RTE.	SECTION	COUNTY	TOTAL SHEETS	SHEET NO.
1487	66R	DuPAGE	412	365
STA. 23+00.00		TO STA. 144+00.00		
FED. ROAD DIST. NO.	ILLINOIS	FED. AID PROJECT		
CONTRACT NO. 62376				

FINAL SURVEY — NOTE BOOK — NO. — SURVEYED — PLOTTED — TEMPLATE — AREAS — AREAS CHECKED — BY — DATE

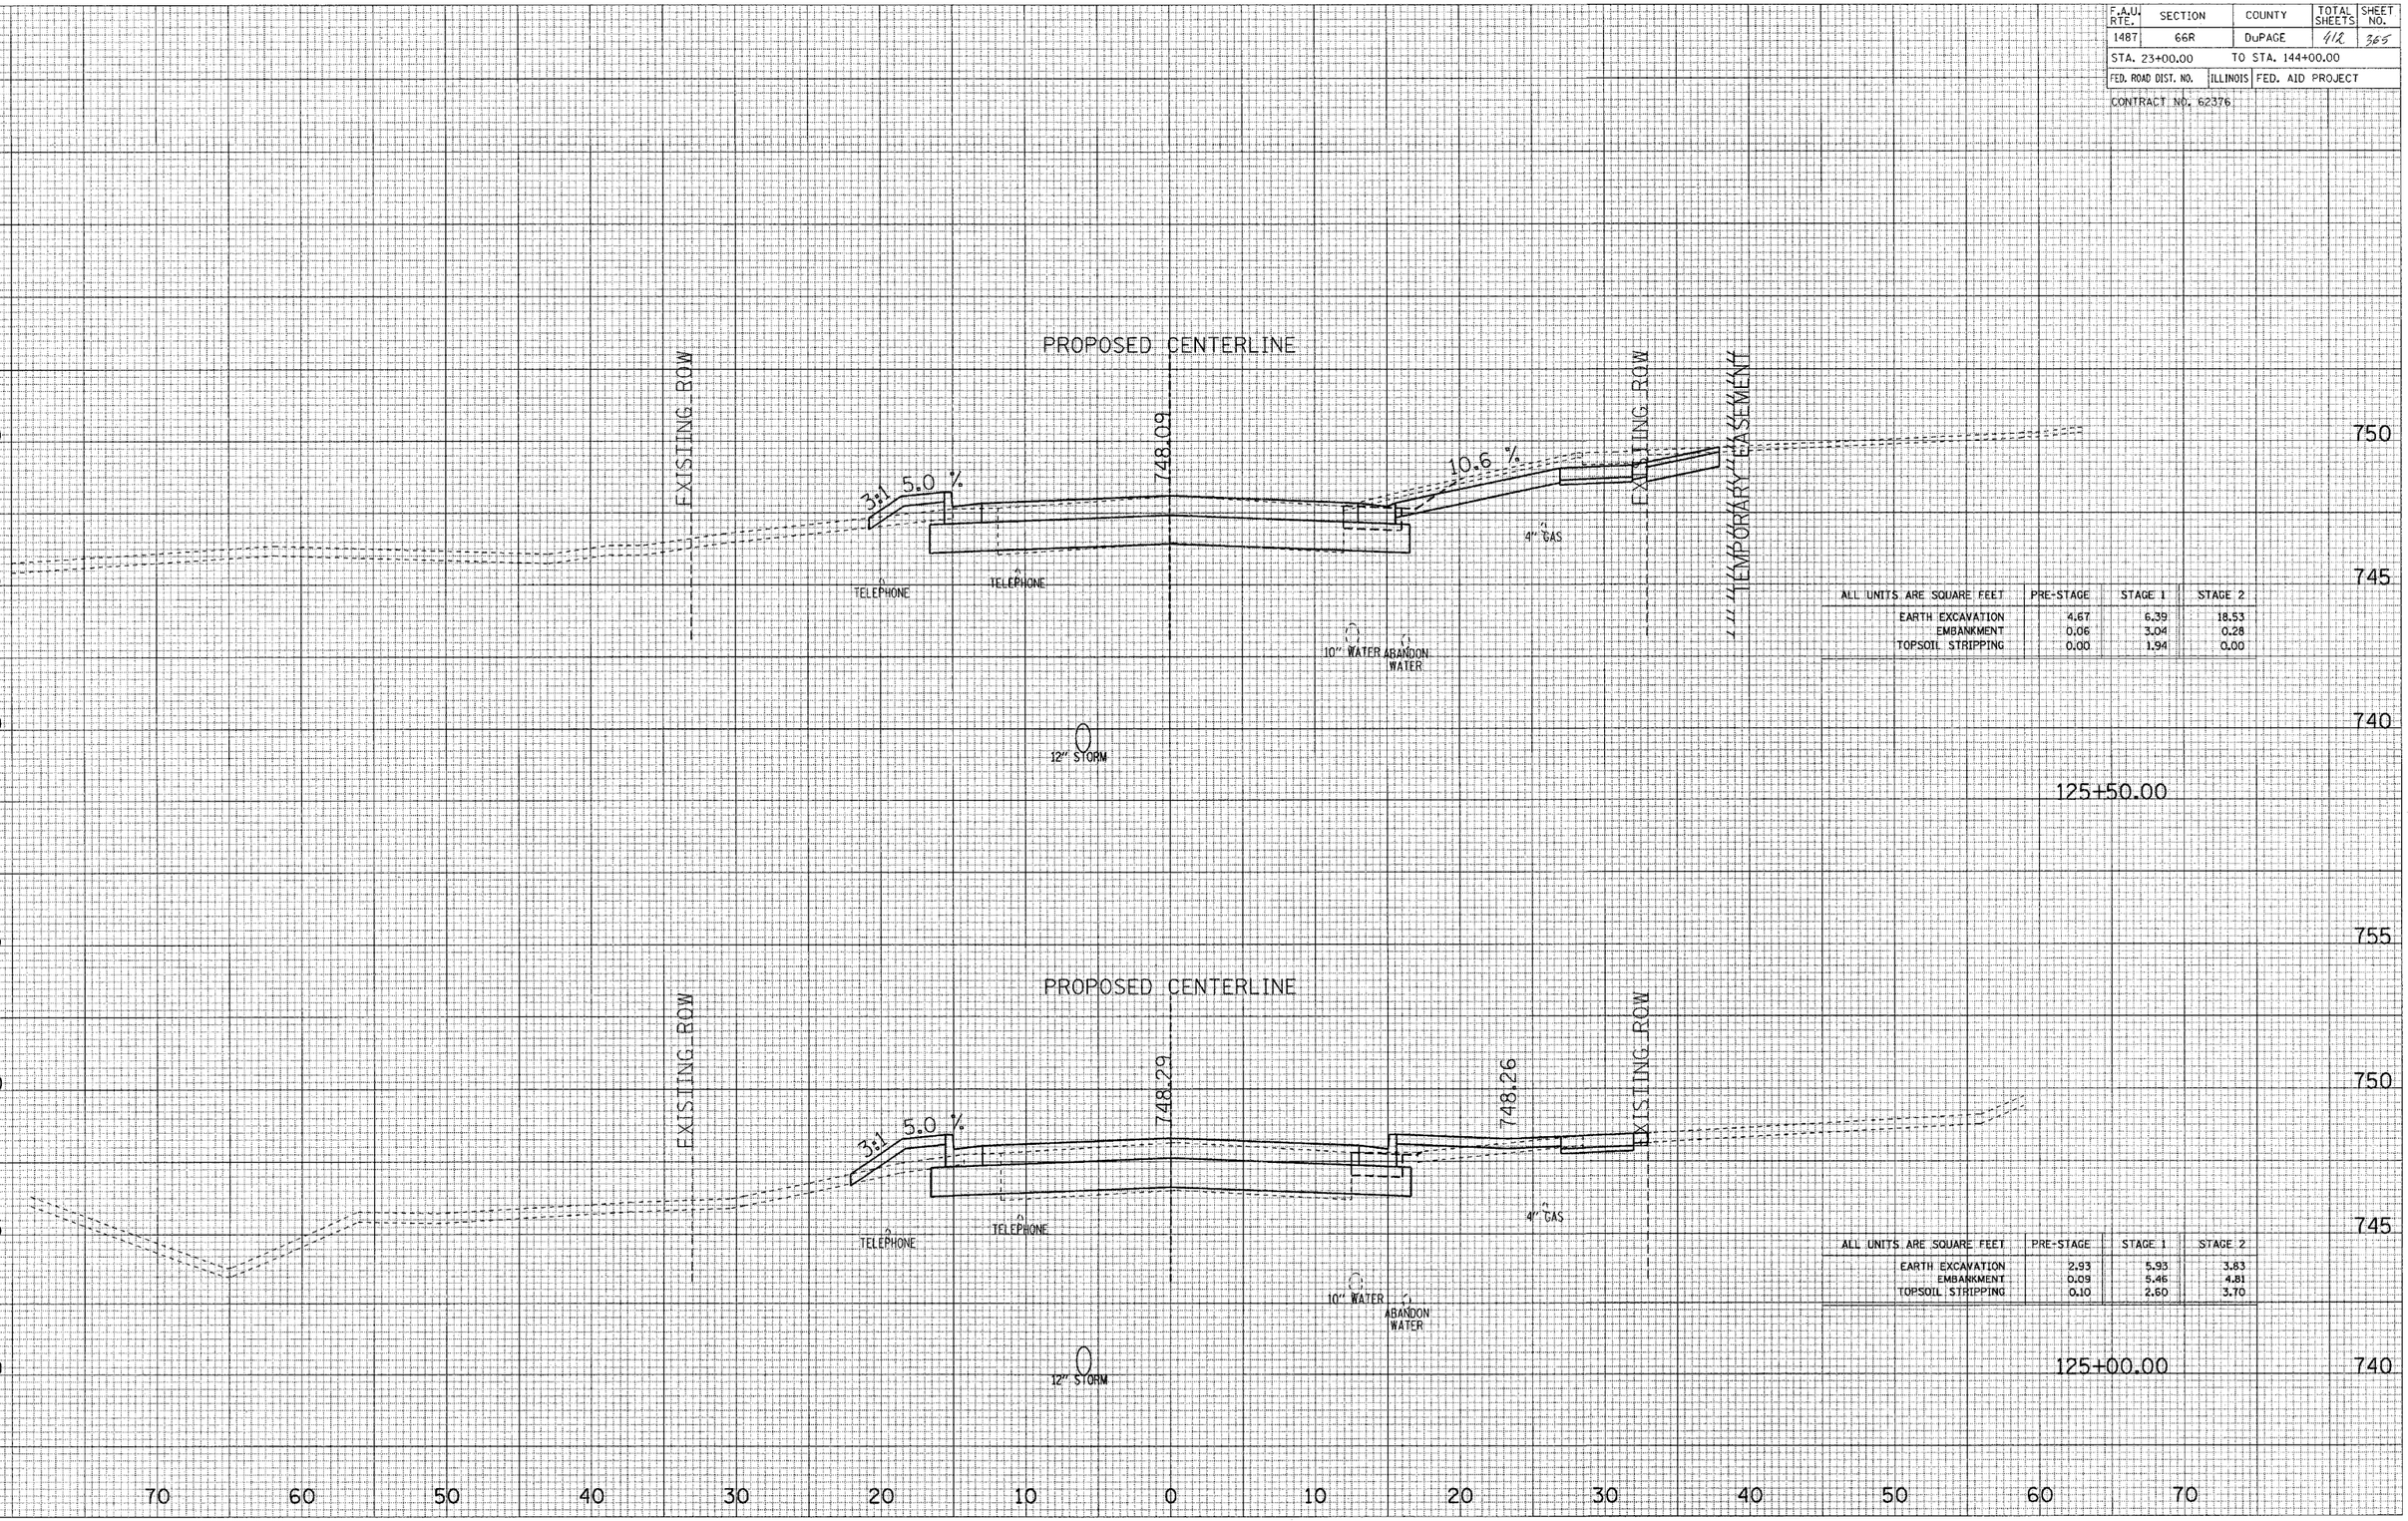

ALL UNITS ARE SQUARE FEET	PRE-STAGE	STAGE 1	STAGE 2
EARTH EXCAVATION	4.67	6.39	18.53
EMBANKMENT	0.06	3.04	0.28
TOPSOIL STRIPPING	0.00	1.94	0.00


ORIGINAL SURVEY — NOTE BOOK — NO. — SURVEYED — PLOTTED — TEMPLATE — AREAS — AREAS CHECKED — BY — DATE

ALL UNITS ARE SQUARE FEET	PRE-STAGE	STAGE 1	STAGE 2
EARTH EXCAVATION	2.93	5.93	3.83
EMBANKMENT	0.09	5.46	4.81
TOPSOIL STRIPPING	0.10	2.60	3.70

MAPLE AVENUE CROSS SECTIONS

F.A.U. RTE.	SECTION	COUNTY	TOTAL SHEETS	SHEET NO.
1487	66R	DuPAGE	412	366
STA. 23+00.00		TO STA. 144+00.00		
FED. ROAD DIST. NO.	ILLINOIS	FED. AID PROJECT		
CONTRACT NO. 62376				

FINAL SURVEY: SURVEYED, PLOTTED, NOTE BOOK, TEMPLATE, AREAS, AREAS CHECKED, NO., DATE

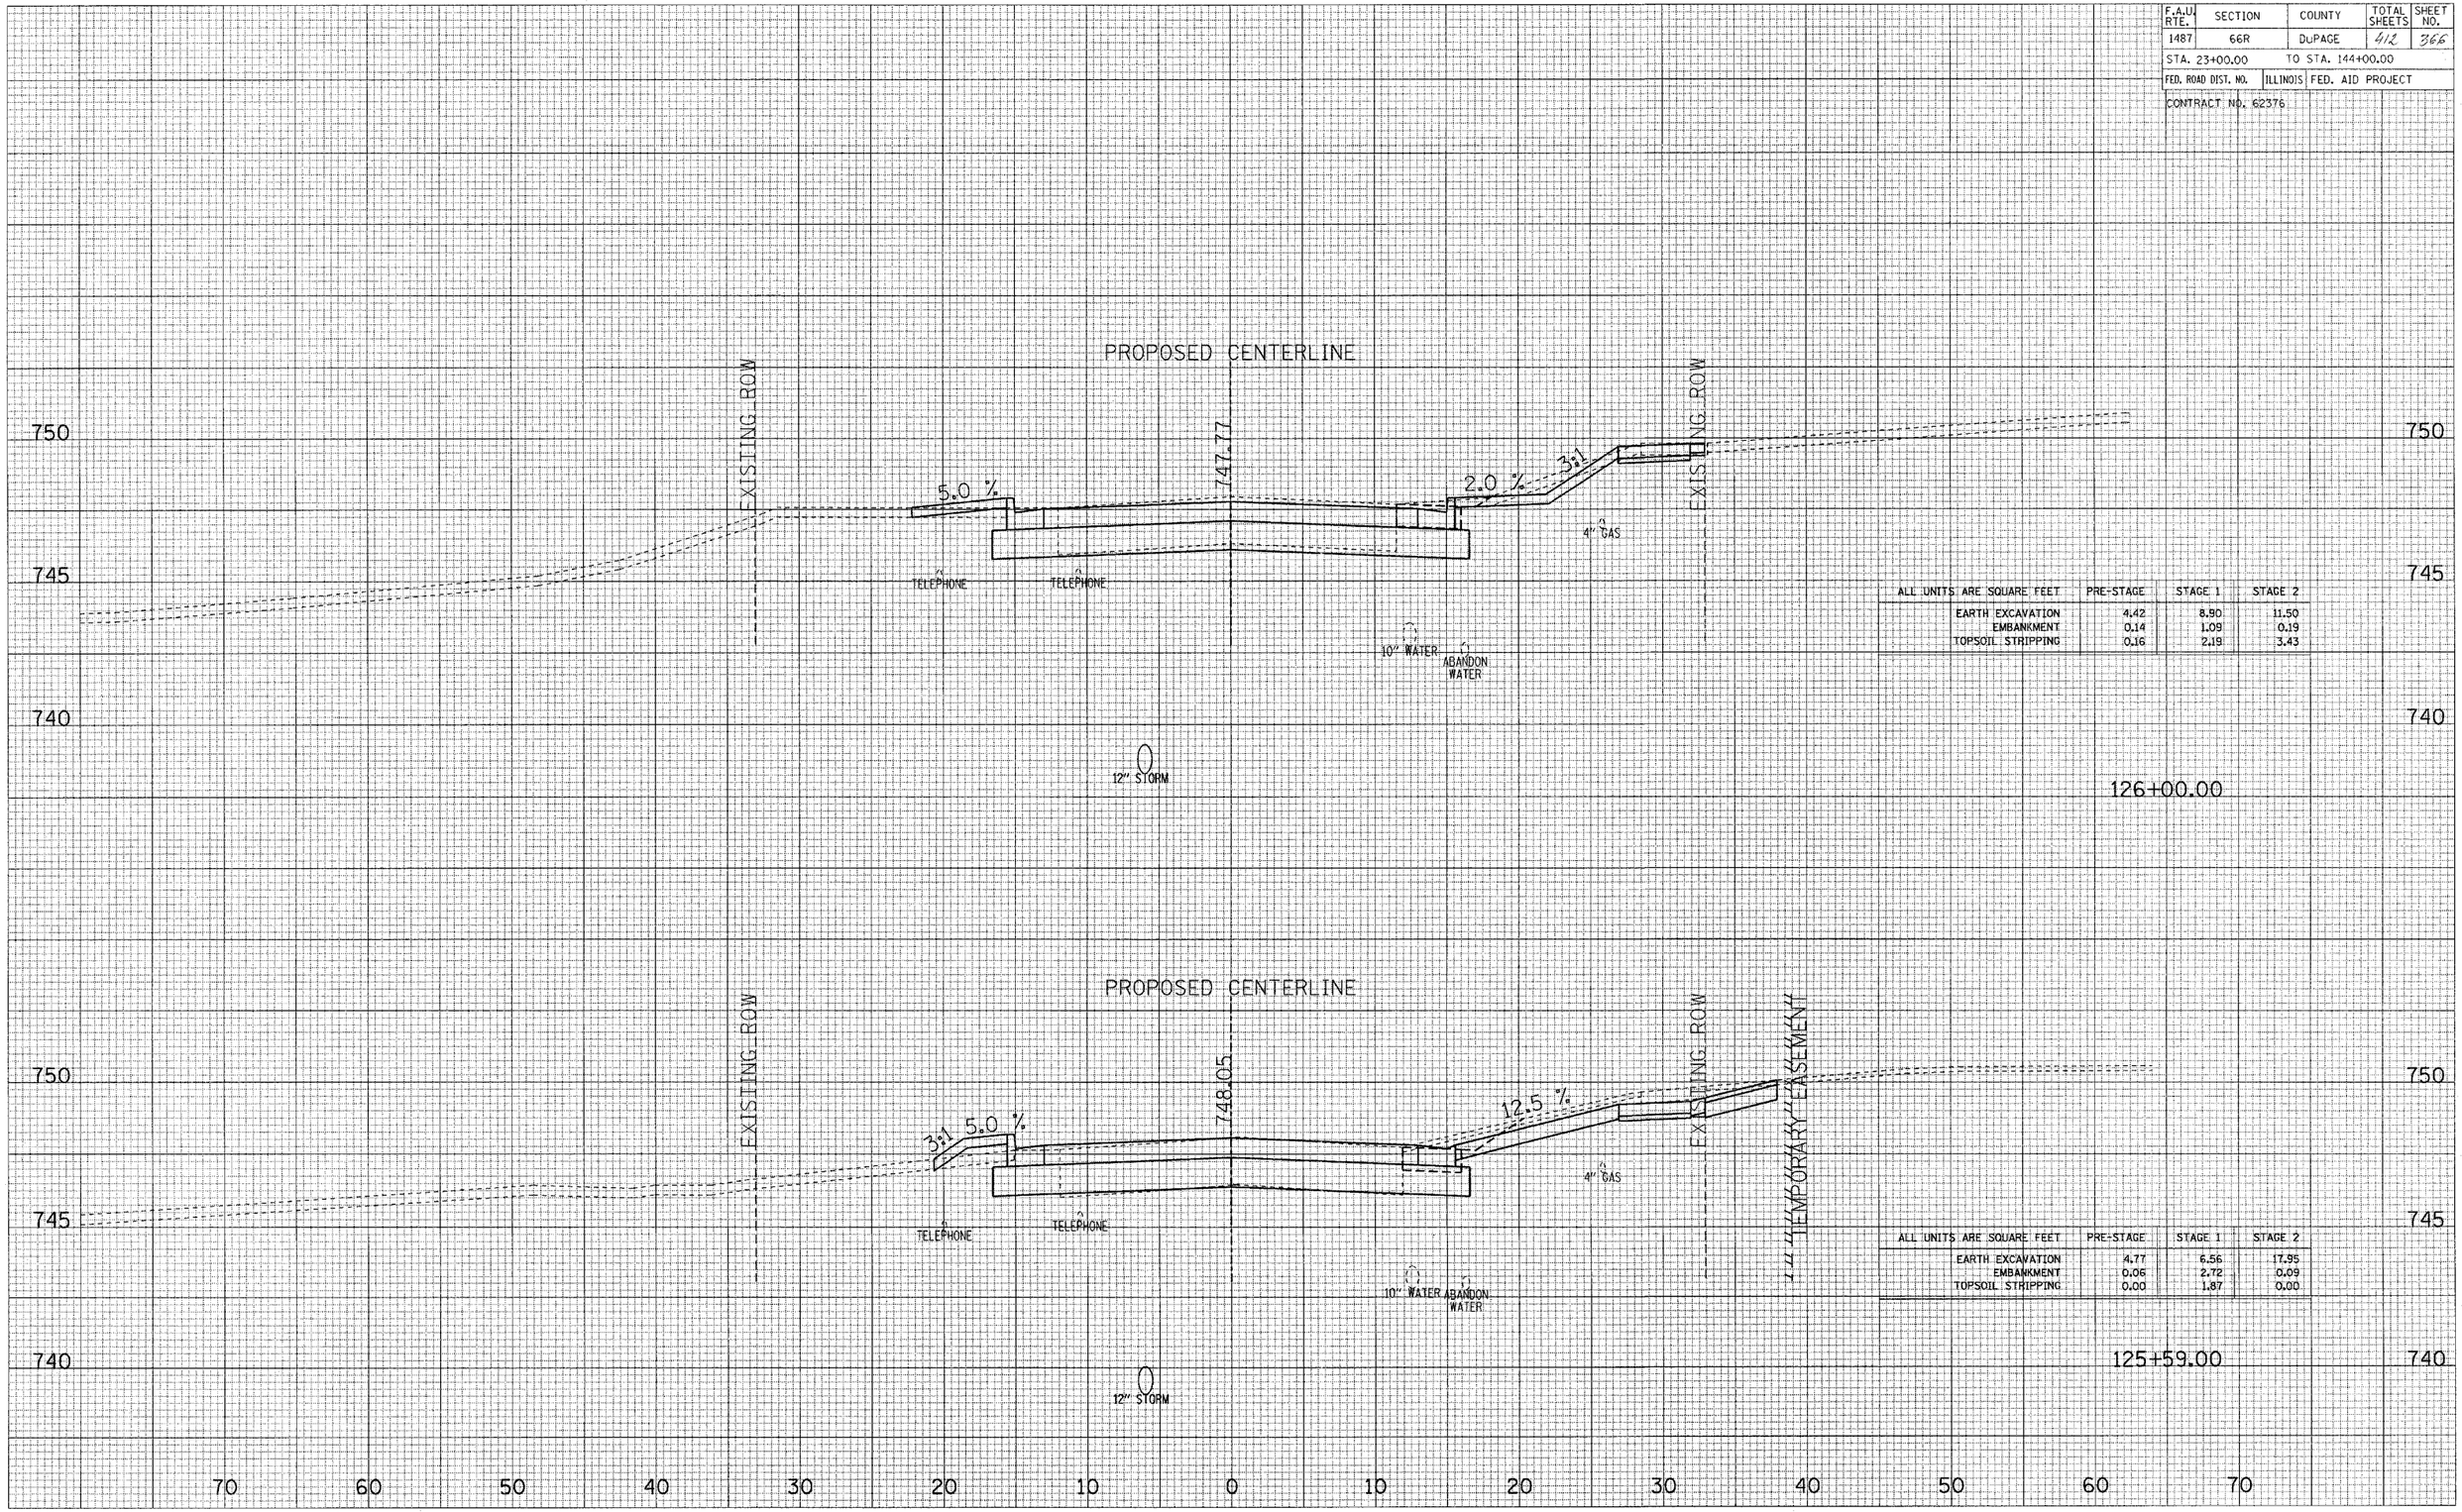


ALL UNITS ARE SQUARE FEET	PRE-STAGE	STAGE 1	STAGE 2
EARTH EXCAVATION	4.42	8.90	11.50
EMBANKMENT	0.14	1.09	0.19
TOPSOIL STRIPPING	0.16	2.19	3.43

ALL UNITS ARE SQUARE FEET	PRE-STAGE	STAGE 1	STAGE 2
EARTH EXCAVATION	4.77	6.56	17.95
EMBANKMENT	0.06	2.72	0.09
TOPSOIL STRIPPING	0.00	1.87	0.00

MAPLE AVENUE CROSS SECTIONS

F.A.U. RTE.	SECTION	COUNTY	TOTAL SHEETS	SHEET NO.
1487	66R	DuPAGE	412	367
STA. 23+00.00		TO STA. 144+00.00		
FED. ROAD DIST. NO.	ILLINOIS	FED. AID PROJECT		
CONTRACT NO. 62376				

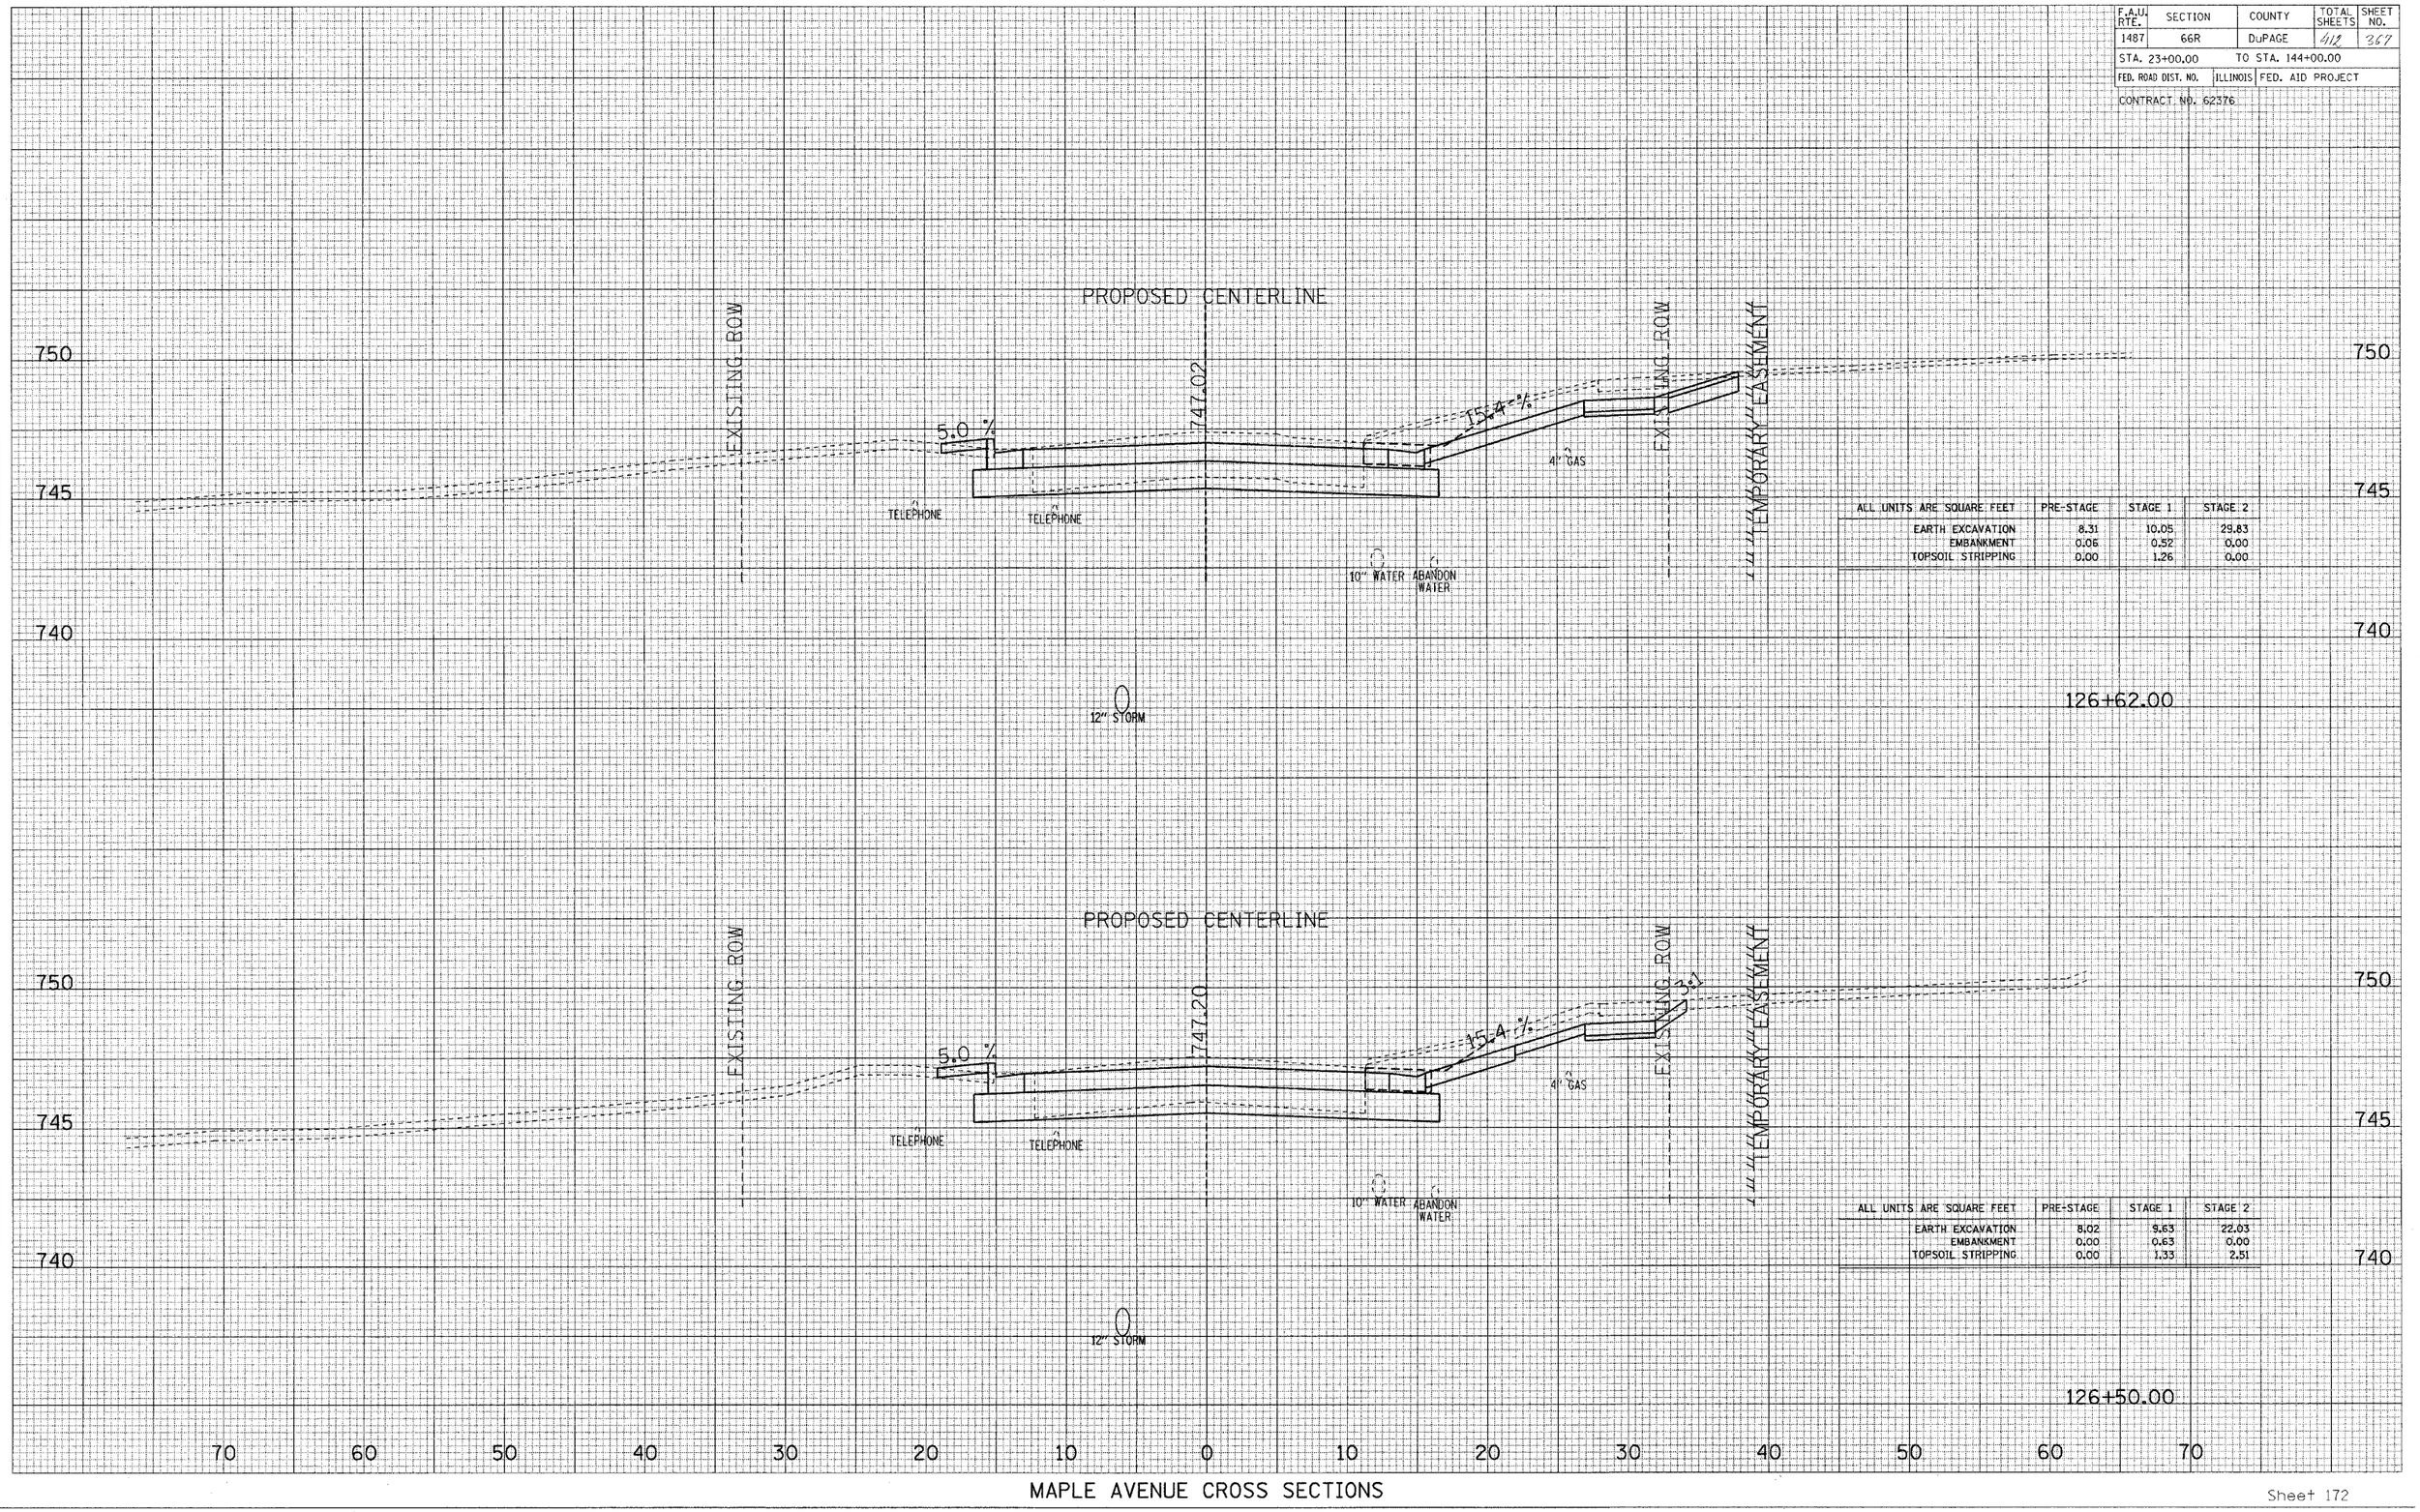

ALL UNITS ARE SQUARE FEET	PRE-STAGE	STAGE 1	STAGE 2
EARTH EXCAVATION	8.31	10.05	29.83
EMBANKMENT	0.06	0.52	0.00
TOPSOIL STRIPPING	0.00	1.26	0.00

ALL UNITS ARE SQUARE FEET	PRE-STAGE	STAGE 1	STAGE 2
EARTH EXCAVATION	8.02	9.63	22.03
EMBANKMENT	0.00	0.63	0.00
TOPSOIL STRIPPING	0.00	1.33	2.51


FINAL SURVEY — SURVEYED, PLOTTED, TEMPLATE AREAS, AREAS CHECKED, NOTE BOOK, NO., BY, DATE

ORIGINAL SURVEY — SURVEYED, PLOTTED, TEMPLATE AREAS, AREAS CHECKED, NOTE BOOK, NO., BY, DATE

MAPLE AVENUE CROSS SECTIONS

F.A.U. RTE.	SECTION	COUNTY	TOTAL SHEETS	SHEET NO.
1487	66R	DuPAGE	412	368
STA. 23+00.00		TO STA. 144+00.00		
FED. ROAD DIST. NO.	ILLINOIS	FED. AID PROJECT		

CONTRACT NO. 62376

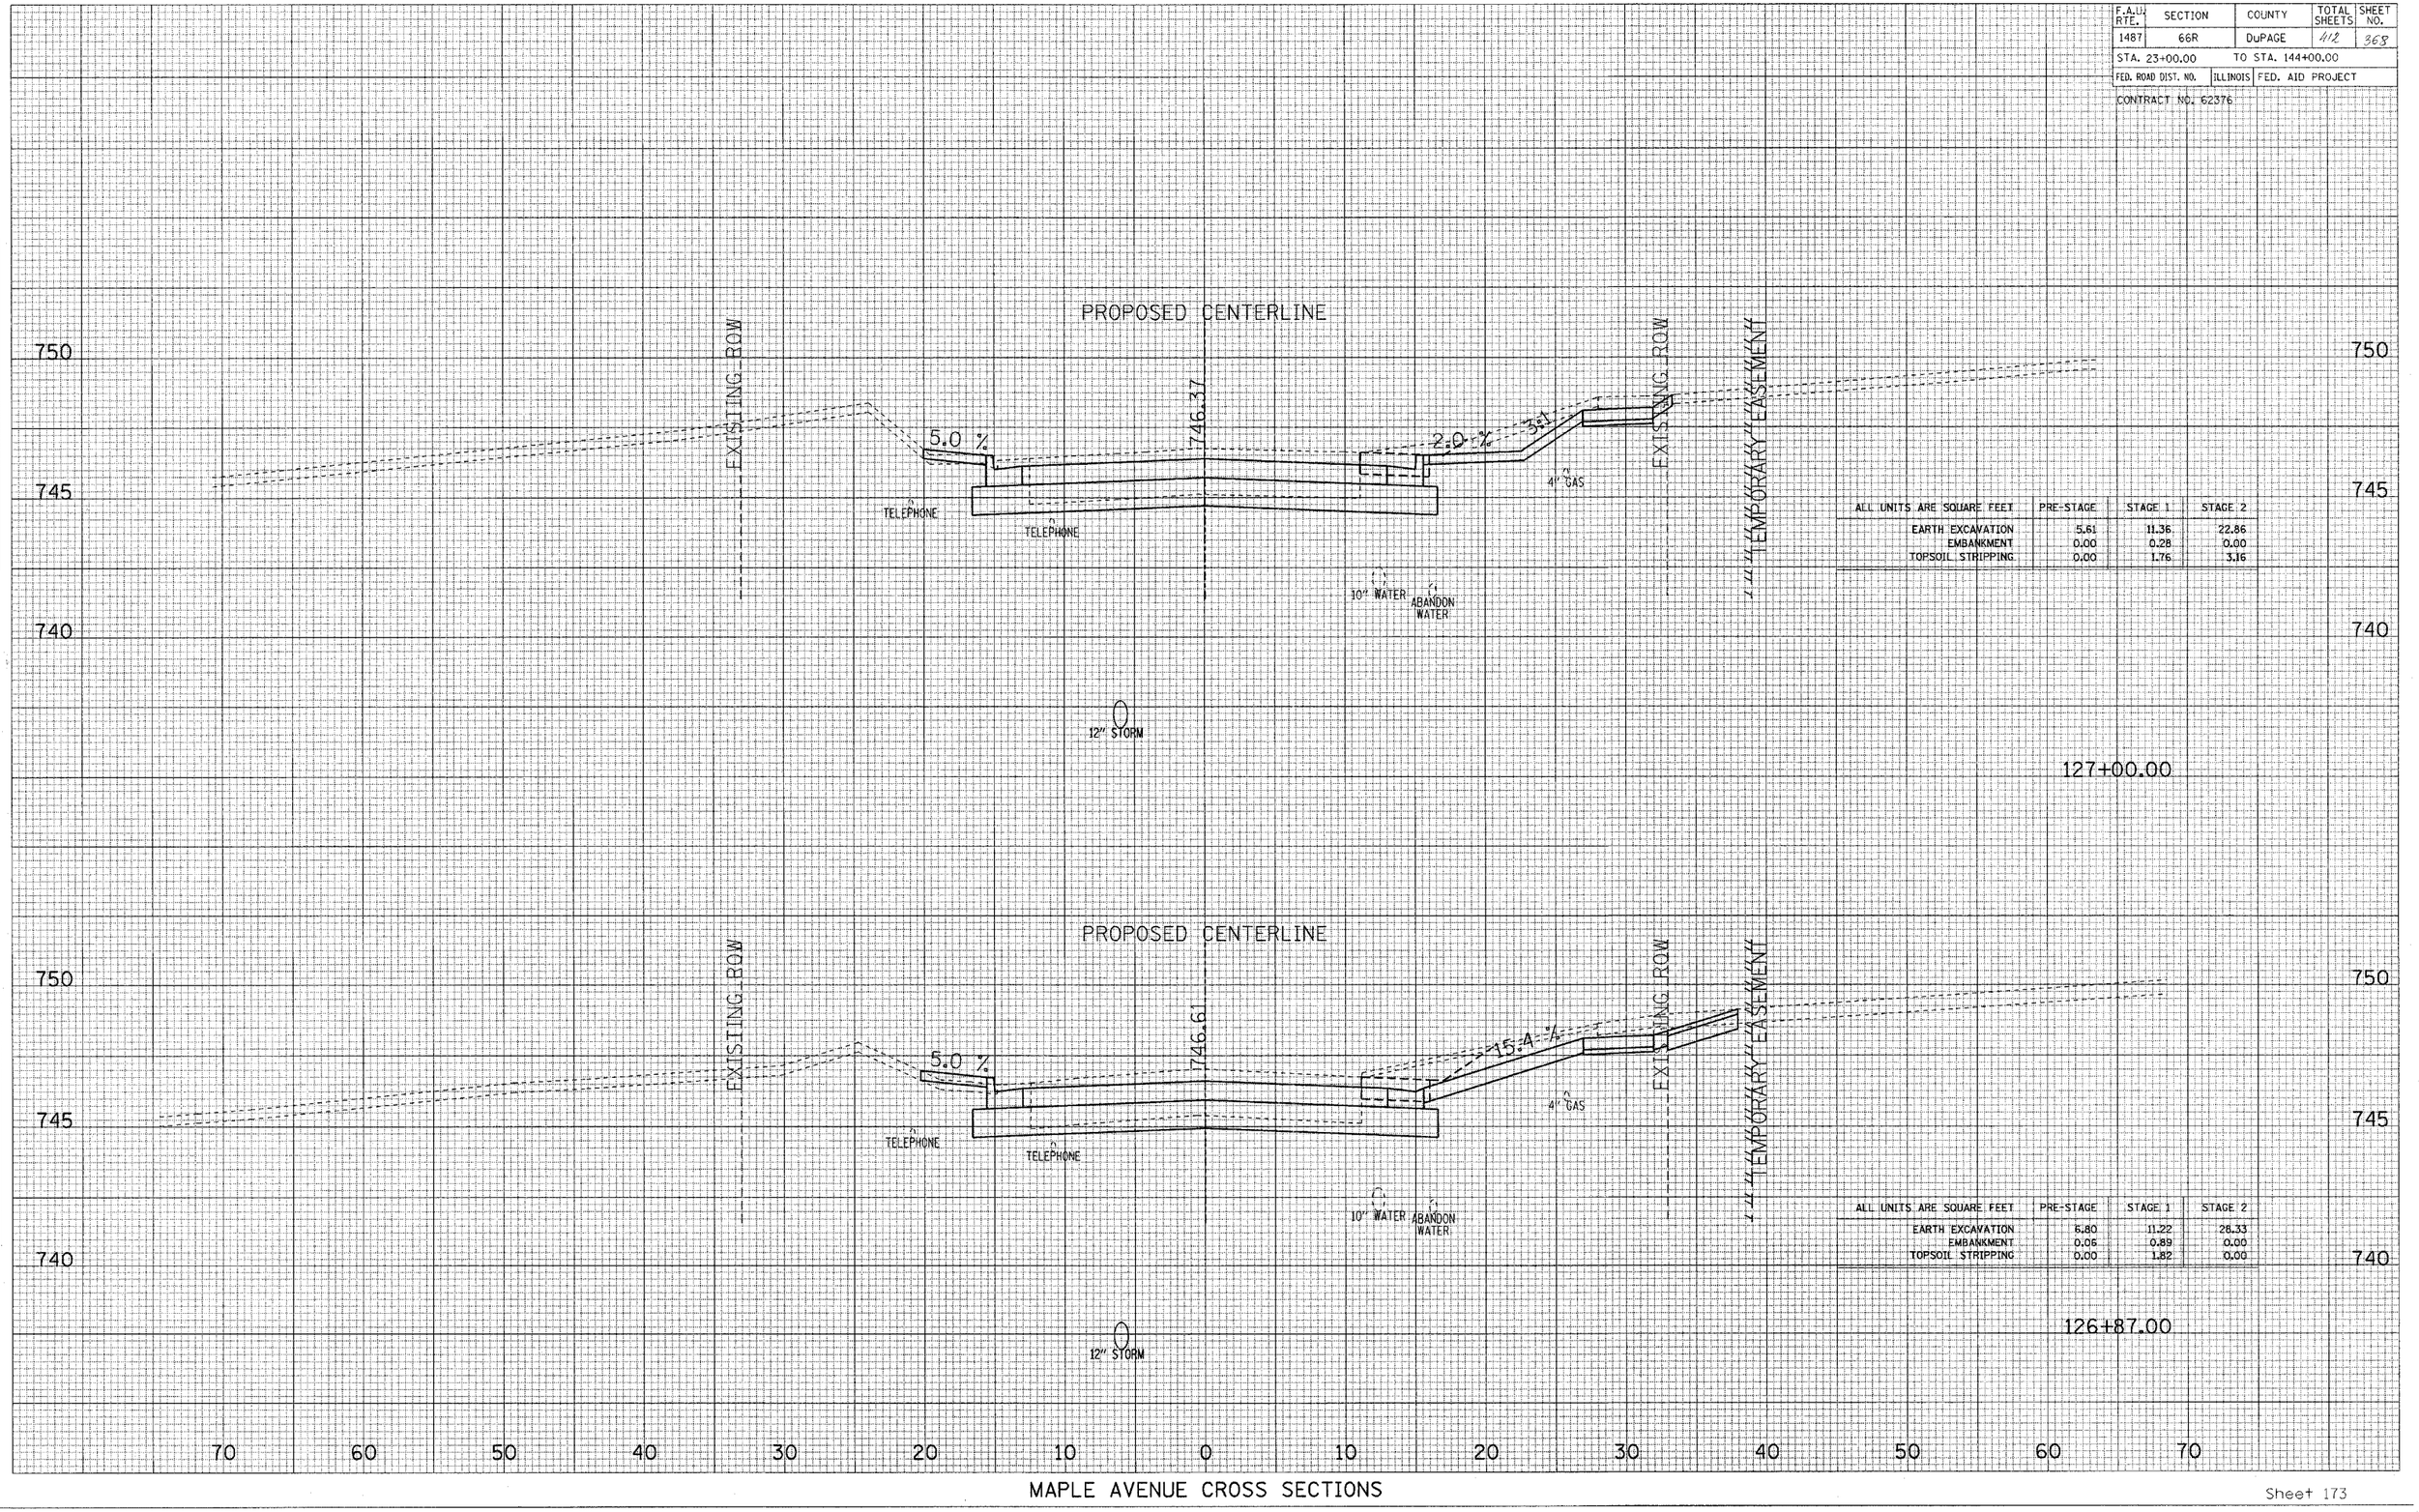

ALL UNITS ARE SQUARE FEET	PRE-STAGE	STAGE 1	STAGE 2
EARTH EXCAVATION	5.61	11.36	22.86
EMBANKMENT	0.00	0.28	0.00
TOPSOIL STRIPPING	0.00	1.76	3.16


ALL UNITS ARE SQUARE FEET	PRE-STAGE	STAGE 1	STAGE 2
EARTH EXCAVATION	6.80	11.22	26.33
EMBANKMENT	0.06	0.89	0.00
TOPSOIL STRIPPING	0.00	1.82	0.00

FINAL SURVEY — SURVEYED, PLOTTED, TEMPLATE, AREAS, AREAS CHECKED, NOTE BOOK, NO., BY, DATE

ORIGINAL SURVEY — SURVEYED, PLOTTED, TEMPLATE, AREAS, AREAS CHECKED, NOTE BOOK, NO., BY, DATE


MAPLE AVENUE CROSS SECTIONS

F.A.U. RTE.	SECTION	COUNTY	TOTAL SHEETS	SHEET NO.
1487	66R	DuPAGE	412	369
STA. 23+00.00		TO STA. 144+00.00		
FED. ROAD DIST. NO.	ILLINOIS	FED. AID PROJECT		
CONTRACT NO. 62376				

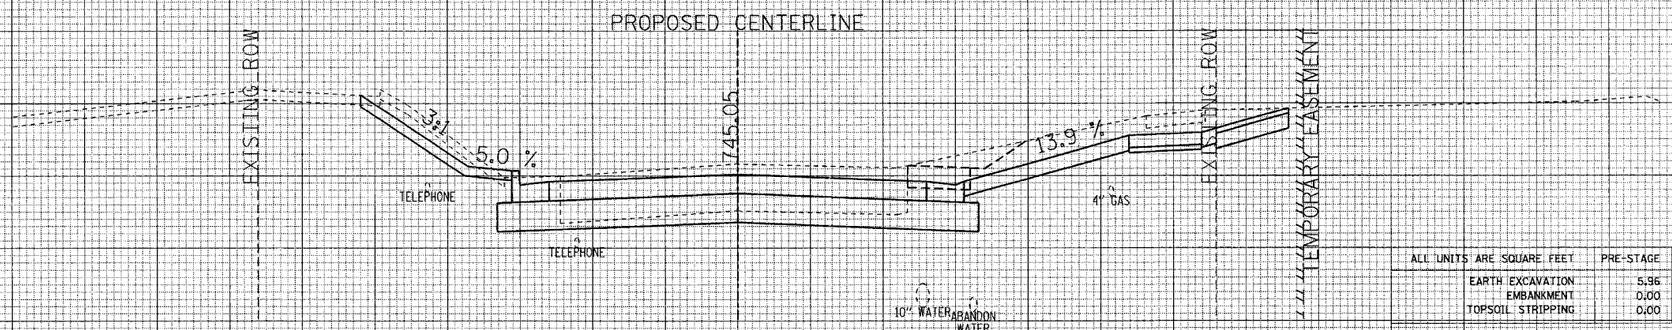

ALL UNITS ARE SQUARE FEET	PRE-STAGE	STAGE 1	STAGE 2
EARTH EXCAVATION	5.96	16.40	35.13
EMBANKMENT	0.00	0.00	0.00
TOPSOIL STRIPPING	0.00	3.29	0.00

127+60.00

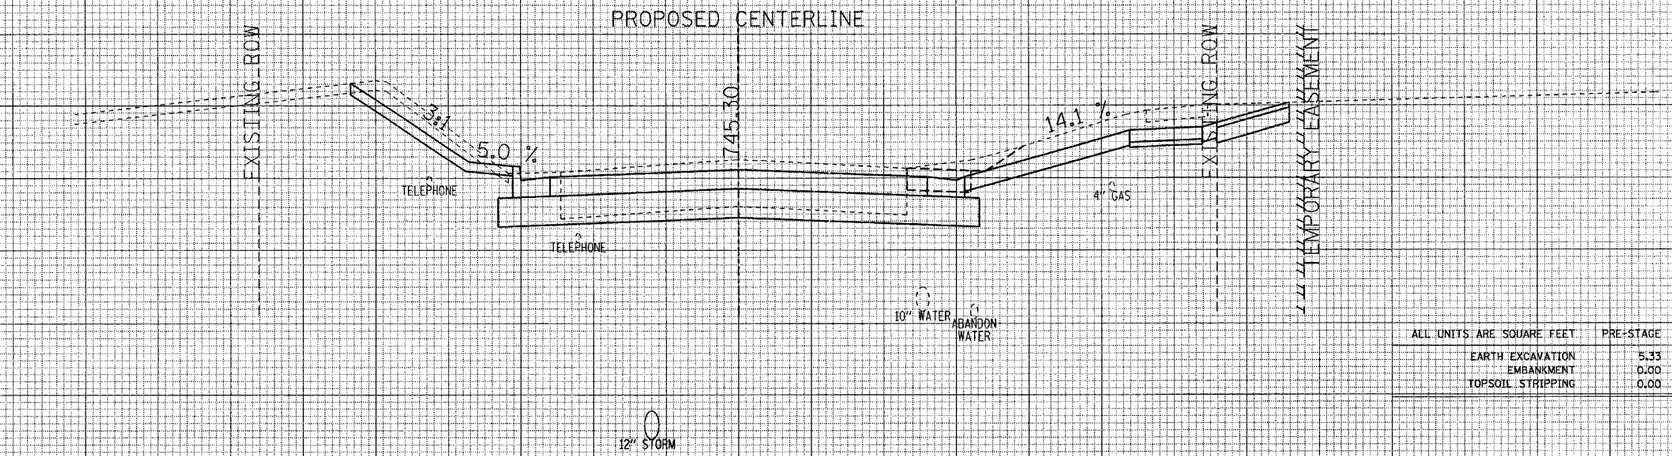


ALL UNITS ARE SQUARE FEET	PRE-STAGE	STAGE 1	STAGE 2
EARTH EXCAVATION	5.33	17.46	31.11
EMBANKMENT	0.00	0.00	0.00
TOPSOIL STRIPPING	0.00	3.62	0.00

127+50.00

70 60 50 40 30 20 10 0 10 20 30 40 50 60 70

MAPLE AVENUE CROSS SECTIONS

F.A.U. RTE.	SECTION	COUNTY	TOTAL SHEETS	SHEET NO.
1487	66R	DuPAGE	412	370
STA. 23+00.00		TO STA. 144+00.00		
FED. ROAD DIST. NO.	ILLINOIS	FED. AID PROJECT		
CONTRACT NO. 62376				

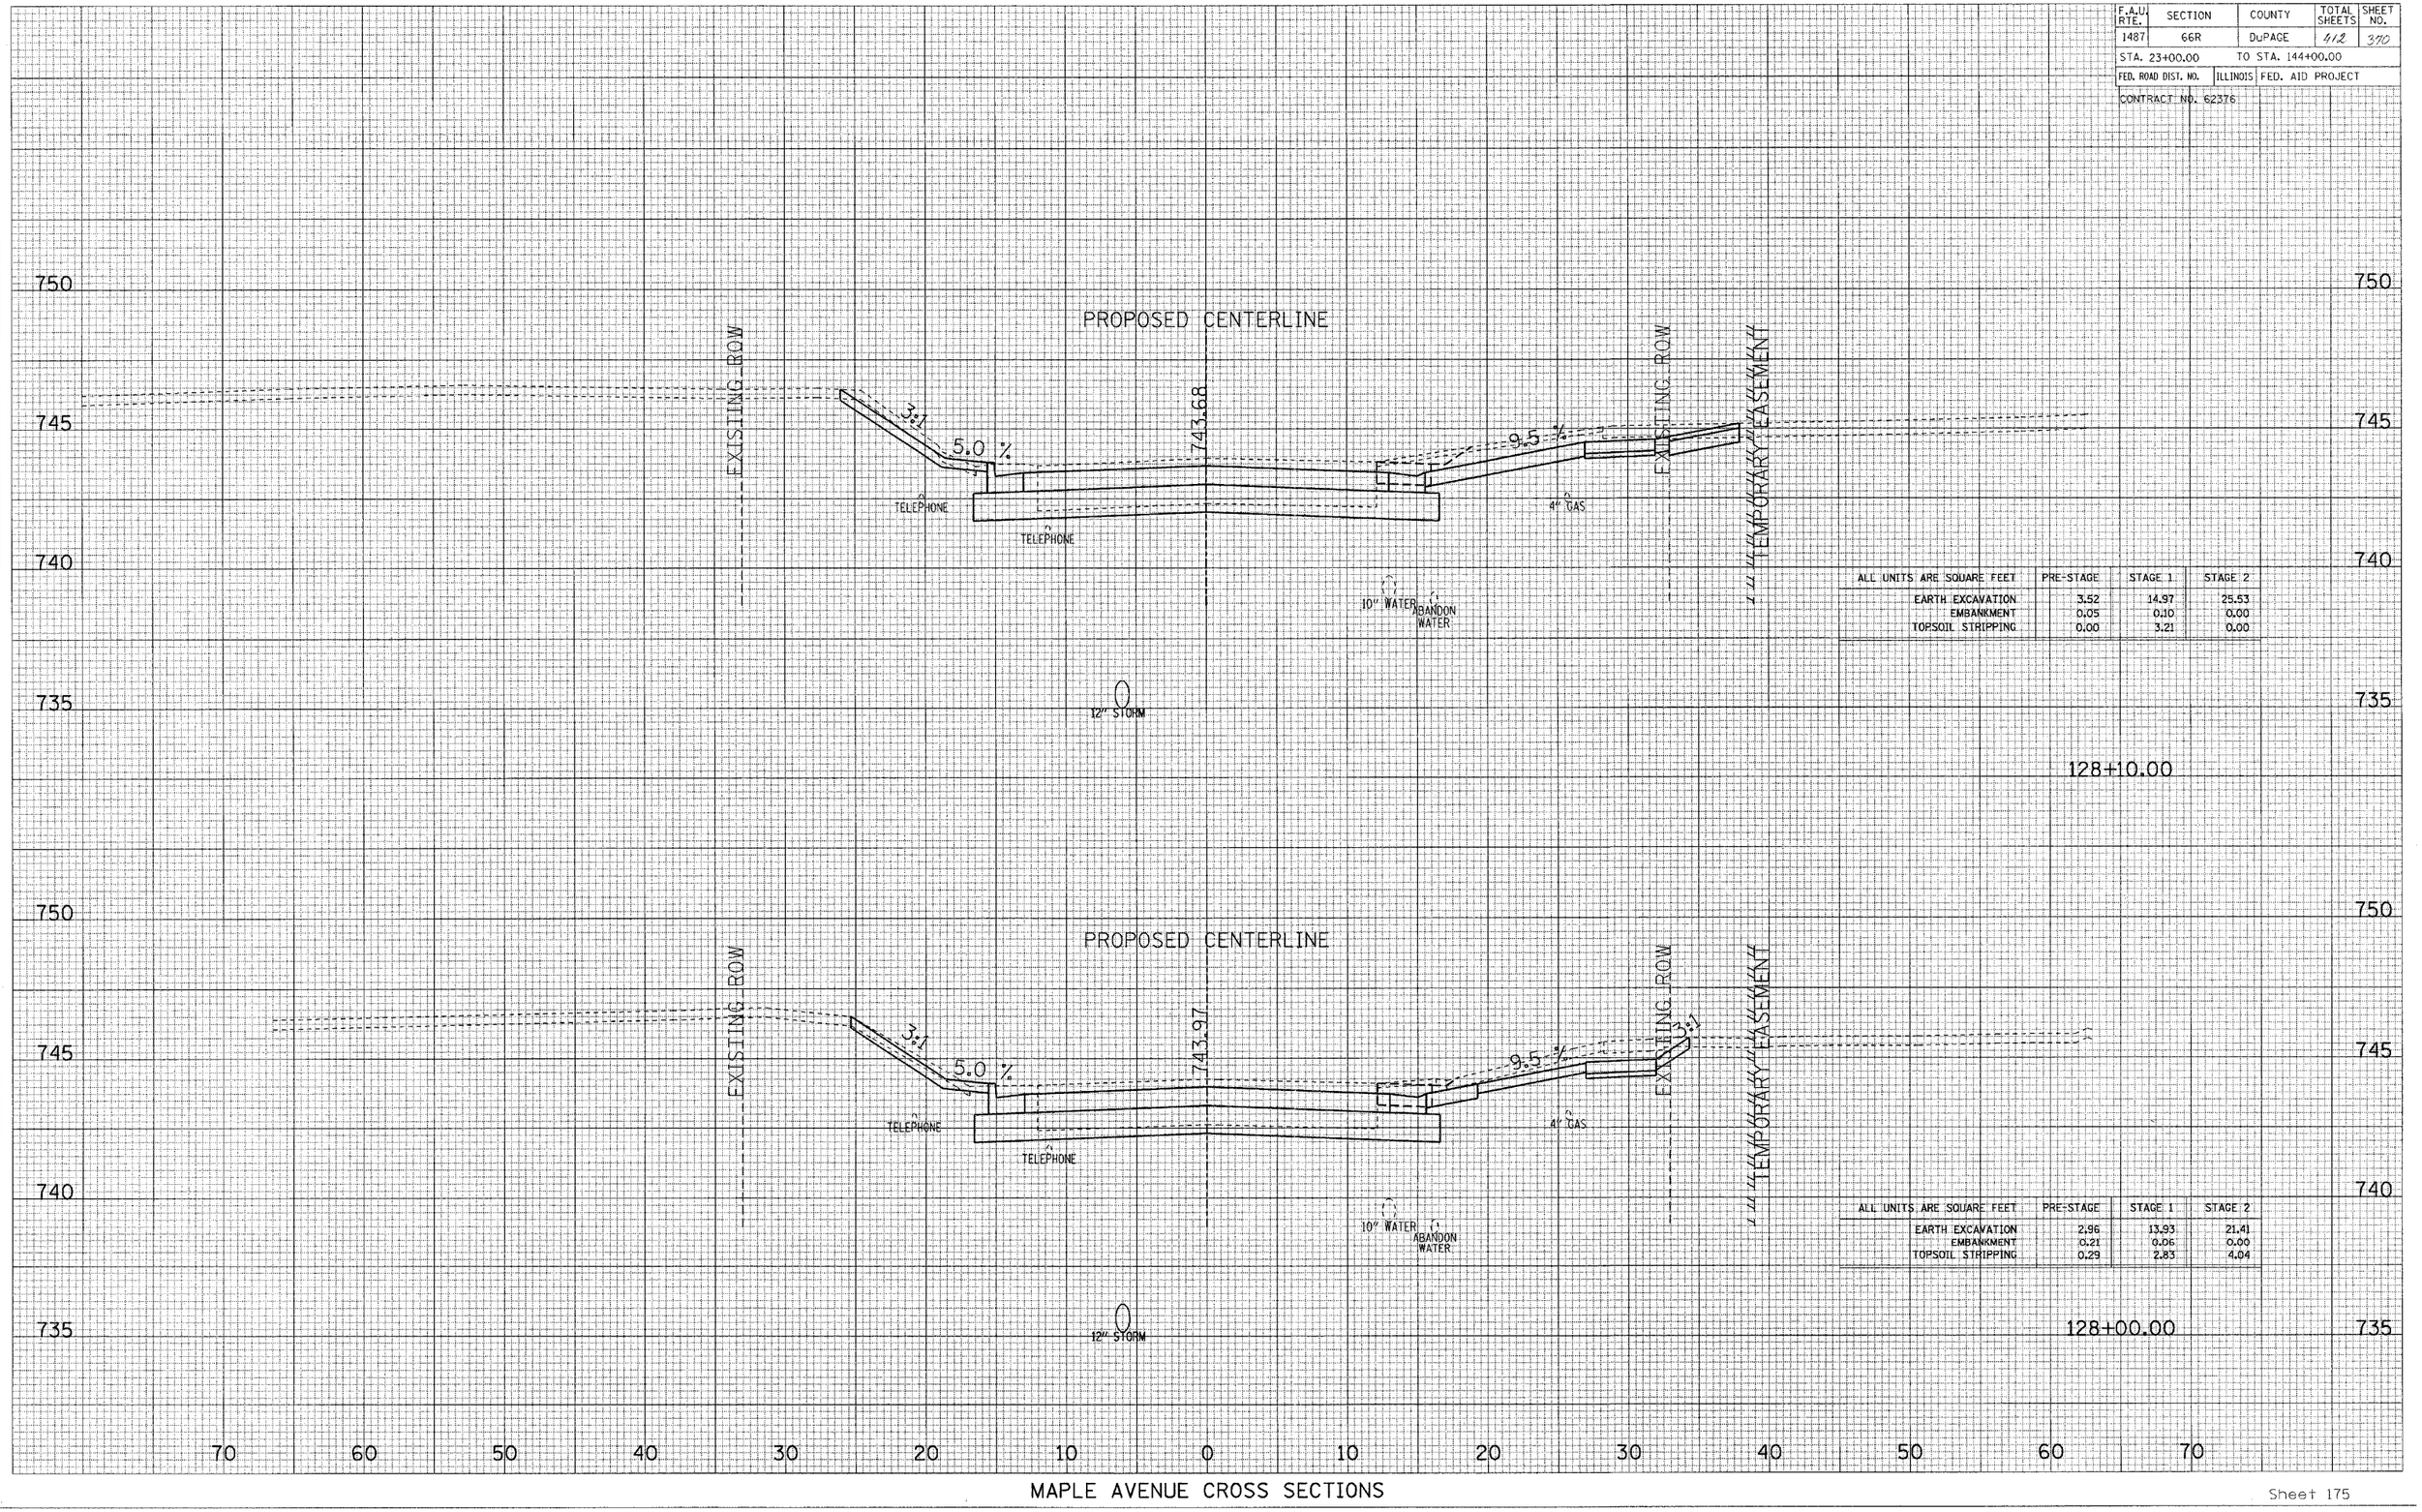

ALL UNITS ARE SQUARE FEET	PRE-STAGE	STAGE 1	STAGE 2
EARTH EXCAVATION	3.52	14.97	25.53
EMBANKMENT	0.05	0.10	0.00
TOPSOIL STRIPPING	0.00	3.21	0.00

ALL UNITS ARE SQUARE FEET	PRE-STAGE	STAGE 1	STAGE 2
EARTH EXCAVATION	2.96	13.93	21.41
EMBANKMENT	0.21	0.06	0.00
TOPSOIL STRIPPING	0.29	2.83	4.04


FINAL SURVEY — NOTE BOOK — NO. — SURVEYED — PLOTTED — TEMPLATE — AREAS — AREAS CHECKED — BY — DATE

ORIGINAL SURVEY — NOTE BOOK — NO. — SURVEYED — PLOTTED — TEMPLATE — AREAS — AREAS CHECKED — BY — DATE

MAPLE AVENUE CROSS SECTIONS

F.A.U. RTE.	SECTION	COUNTY	TOTAL SHEETS	SHEET NO.
1487	66R	DuPAGE	412	371
STA. 23+00.00		TO STA. 144+00.00		
FED. ROAD DIST. NO.	ILLINOIS	FED. AID PROJECT		
CONTRACT NO. 62376				

FINAL SURVEY — NOTE BOOK — NO. — SURVEYED — PLOTTED — TEMPLATE AREAS — AREAS CHECKED — BY — DATE

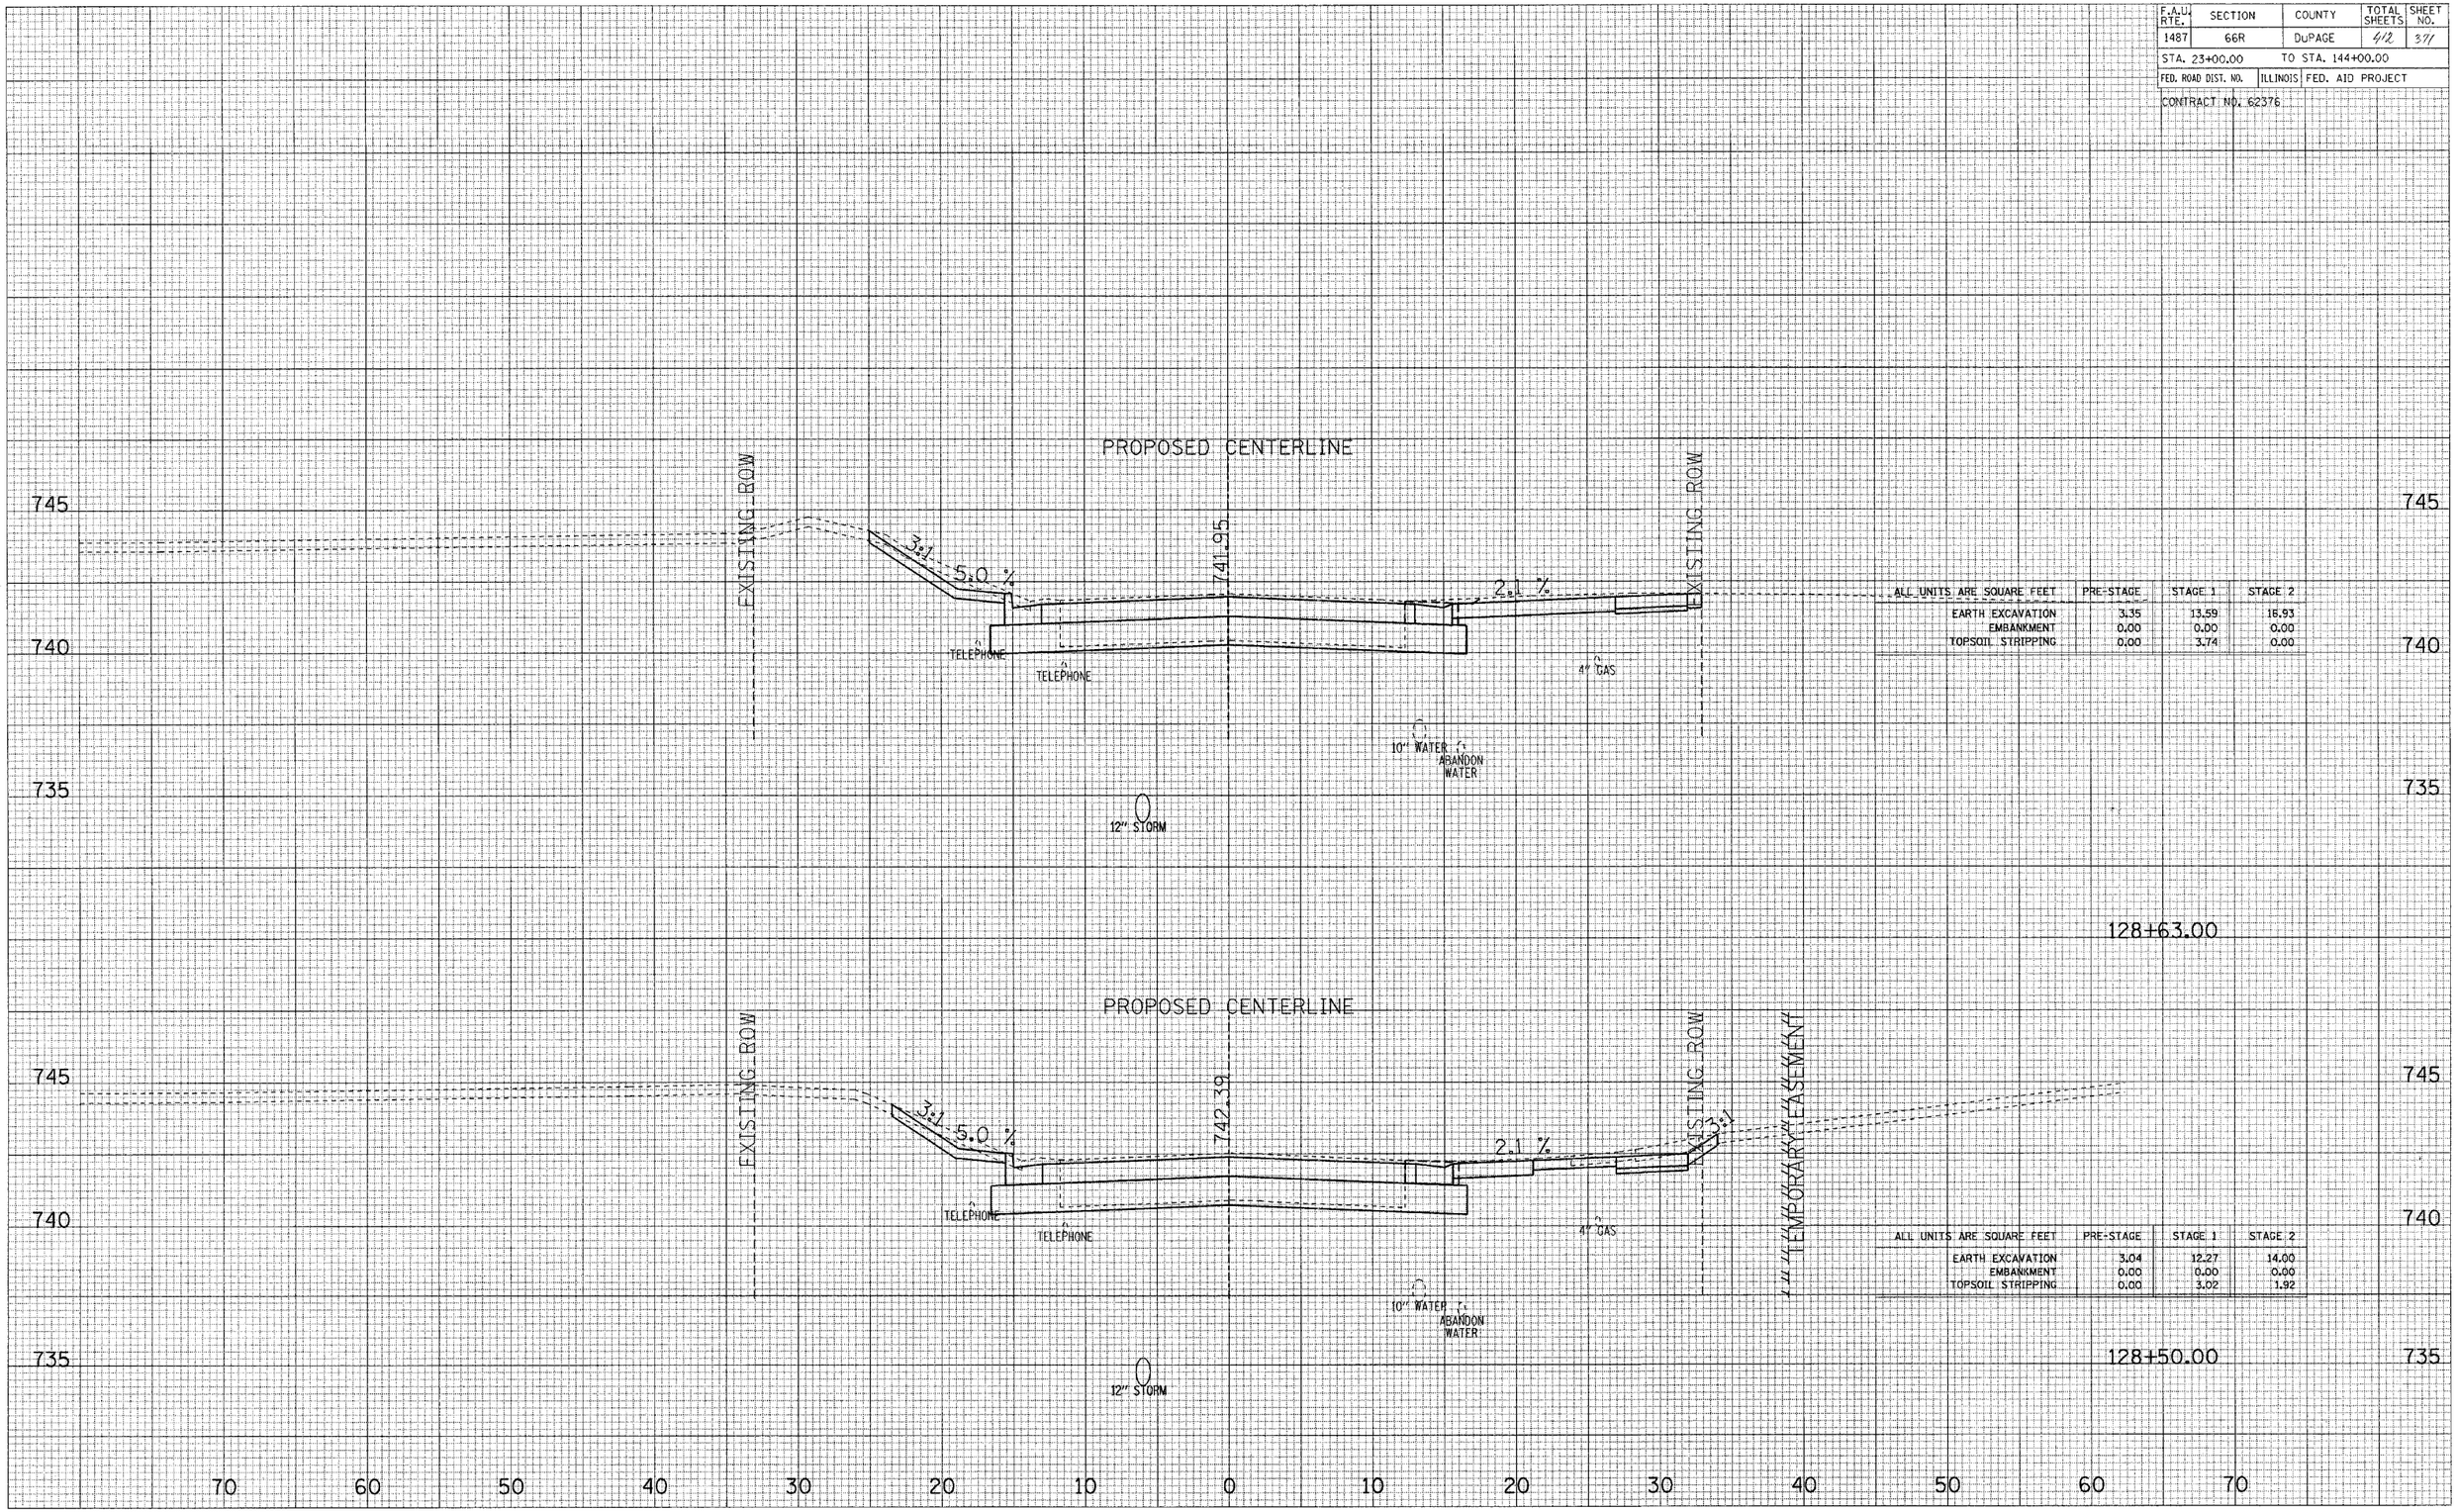

ALL UNITS ARE SQUARE FEET	PRE-STAGE	STAGE 1	STAGE 2
EARTH EXCAVATION	3.35	13.59	16.93
EMBANKMENT	0.00	0.00	0.00
TOPSOIL STRIPPING	0.00	3.74	0.00

FINAL SURVEY — NOTE BOOK — NO. — SURVEYED — PLOTTED — TEMPLATE AREAS — AREAS CHECKED — BY — DATE

ORIGINAL SURVEY — NOTE BOOK — NO. — SURVEYED — PLOTTED — TEMPLATE AREAS — AREAS CHECKED — BY — DATE


ALL UNITS ARE SQUARE FEET	PRE-STAGE	STAGE 1	STAGE 2
EARTH EXCAVATION	3.04	12.27	14.00
EMBANKMENT	0.00	0.00	0.00
TOPSOIL STRIPPING	0.00	3.02	1.92

70 60 50 40 30 20 10 0 10 20 30 40 50 60 70

MAPLE AVENUE CROSS SECTIONS

F.A.U. RTE.	SECTION	COUNTY	TOTAL SHEETS	SHEET NO.
1487	66R	DuPAGE	4/2	3/2
STA. 23+00.00		TO STA. 144+00.00		
FED. ROAD DIST. NO.	ILLINOIS	FED. AID PROJECT		
CONTRACT NO. 62376				

FINAL SURVEY — NOTE BOOK — NO. — SURVEYED — PLOTTED — TEMPLATE — AREAS — AREAS CHECKED — BY — DATE

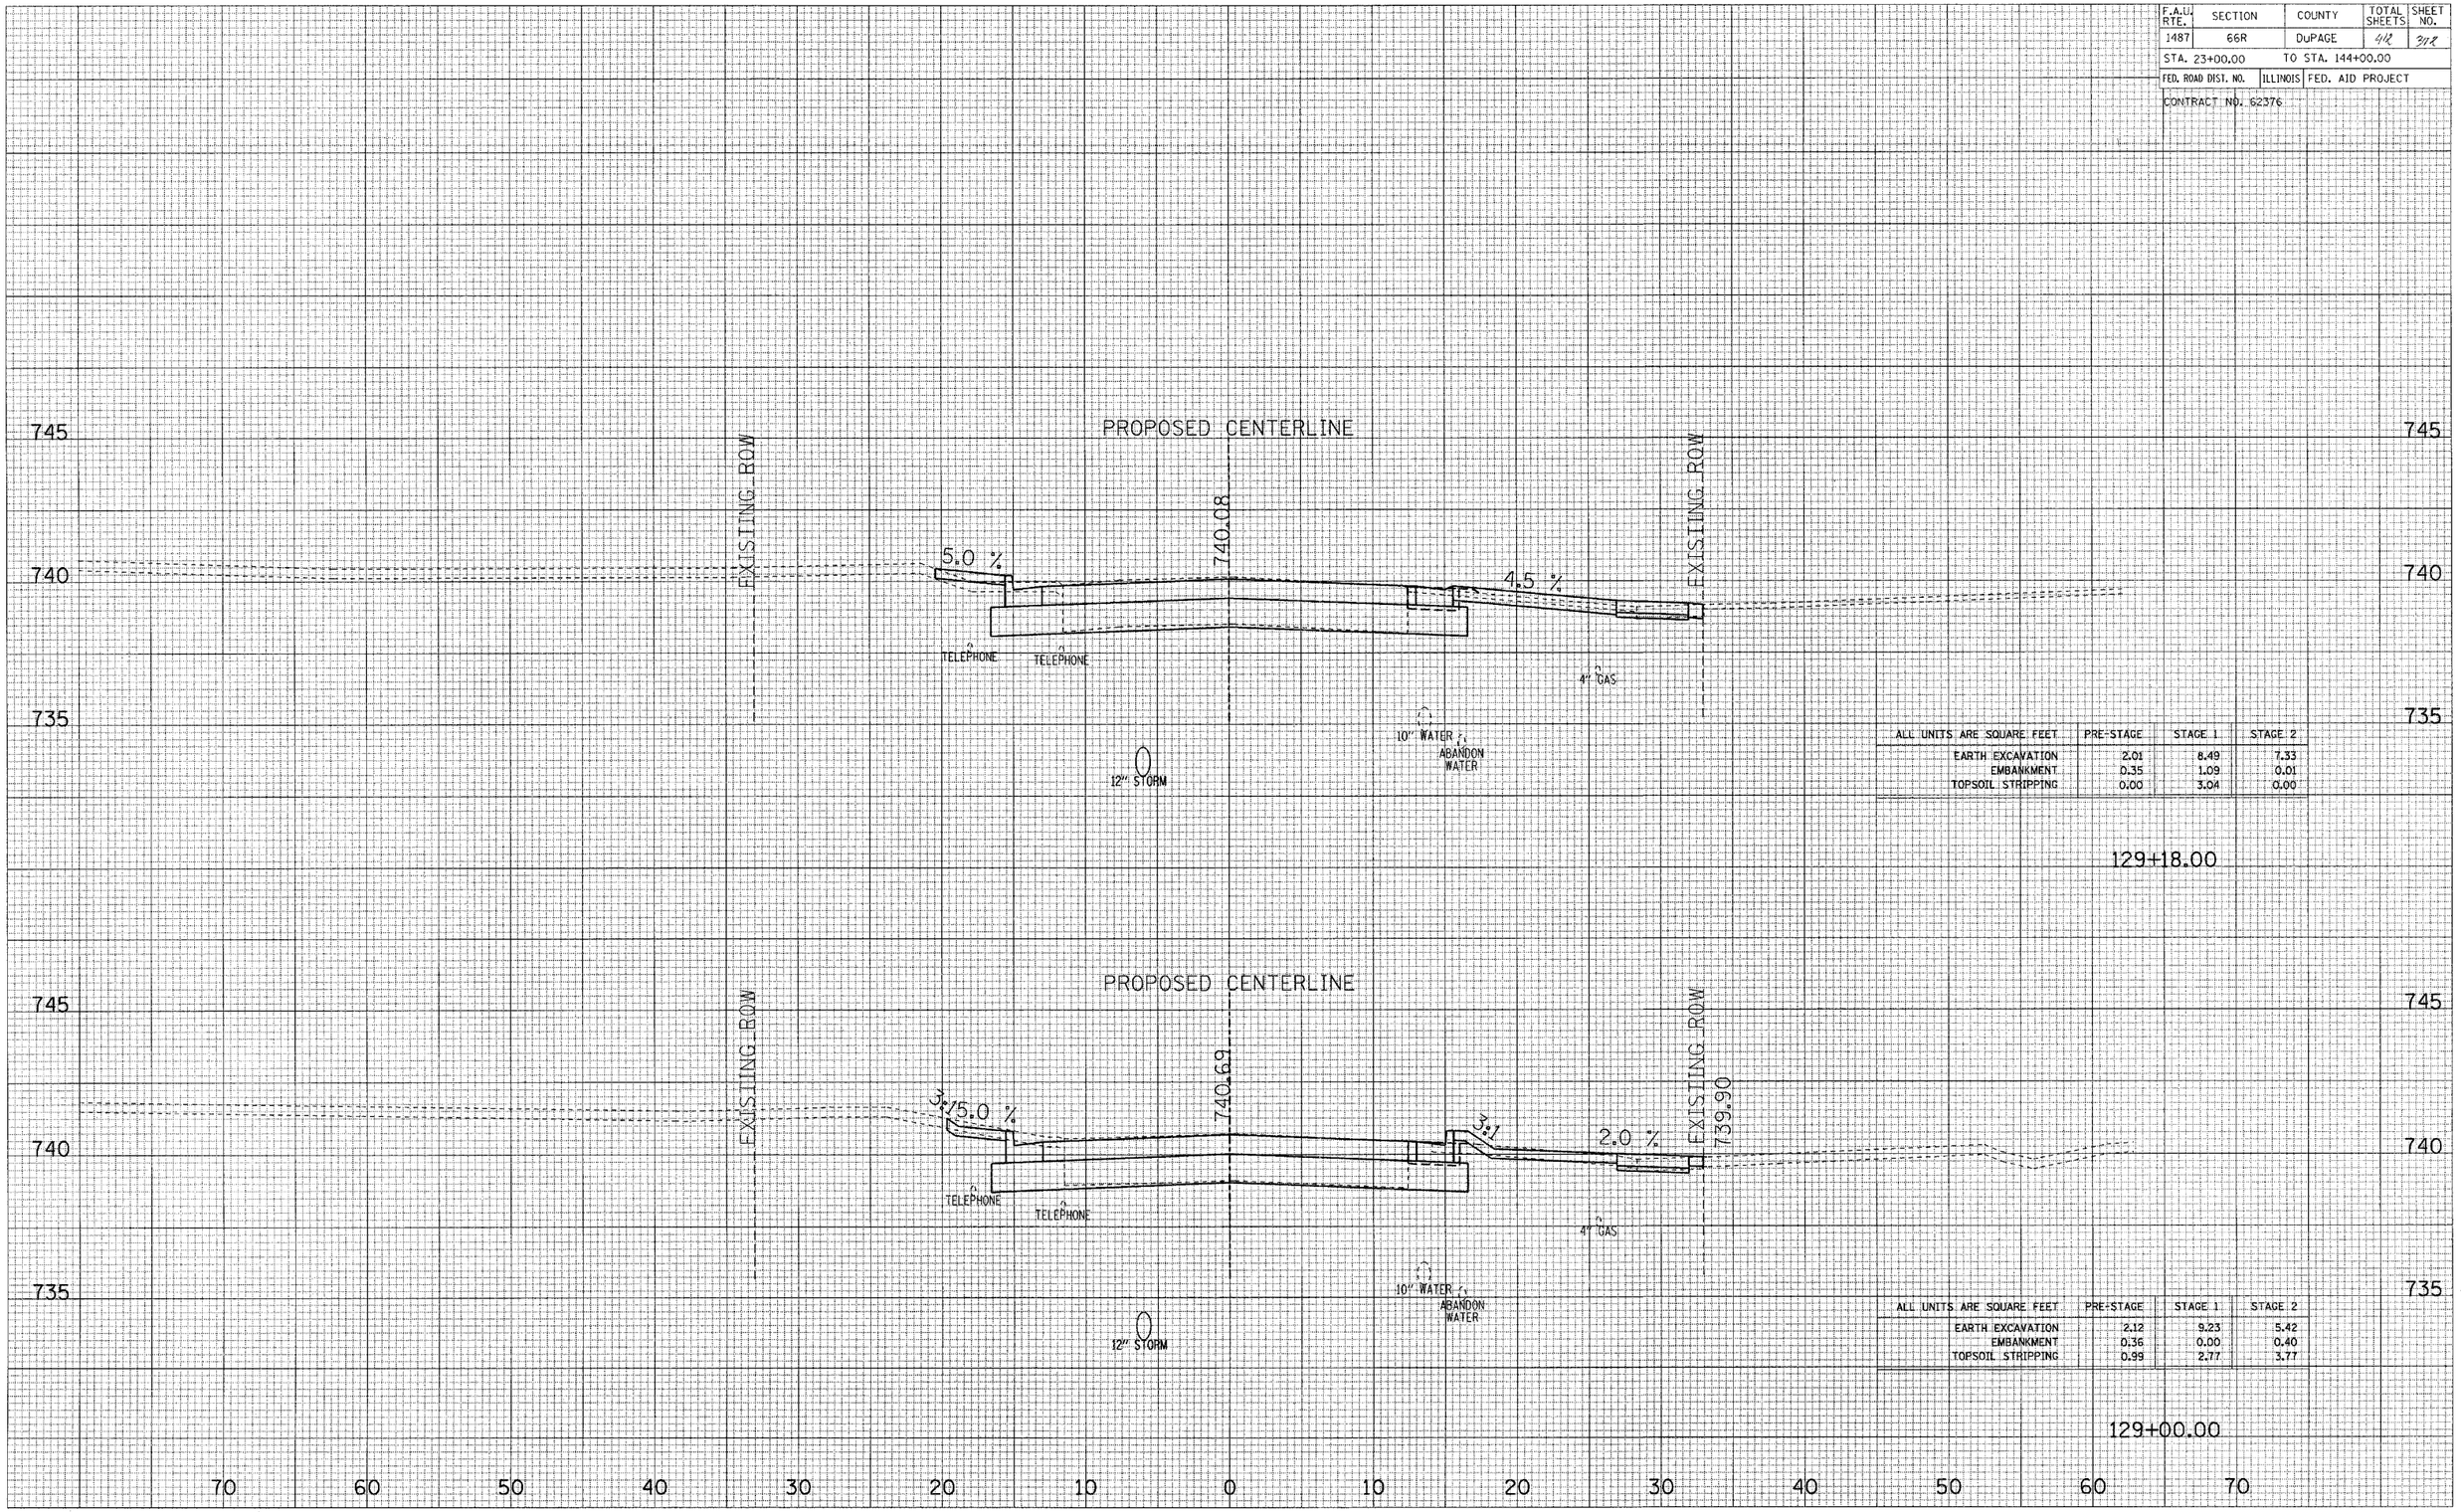

ALL UNITS ARE SQUARE FEET	PRE-STAGE	STAGE 1	STAGE 2
EARTH EXCAVATION	2.01	8.49	7.33
EMBANKMENT	0.35	1.09	0.01
TOPSOIL STRIPPING	0.00	3.04	0.00

129+18.00

ALL UNITS ARE SQUARE FEET	PRE-STAGE	STAGE 1	STAGE 2
EARTH EXCAVATION	2.12	9.23	5.42
EMBANKMENT	0.36	0.00	0.40
TOPSOIL STRIPPING	0.99	2.77	3.77

129+00.00

ORIGINAL SURVEY — NOTE BOOK — NO. — SURVEYED — PLOTTED — TEMPLATE — AREAS — AREAS CHECKED — BY — DATE

MAPLE AVENUE CROSS SECTIONS

F.A.U. RTE.	SECTION	COUNTY	TOTAL SHEETS	SHEET NO.
1487	66R	DuPAGE	4/2	373
STA. 23+00.00		TO STA. 144+00.00		
FED. ROAD DIST. NO.	ILLINOIS	FED. AID PROJECT		
CONTRACT NO. 62376				

FINAL SURVEY — NOTE BOOK — NO. — SURVEYED — PLOTTED — TEMPLATE — AREAS — AREAS CHECKED — BY — DATE

745 740 735

PROPOSED CENTERLINE

EXISTING ROW

738.85

0.2 %

737.33

EXISTING ROW

TELEPHONE

TELEPHONE

4" GAS

10" WATER ABANDON WATER

12" STORM

ALL UNITS ARE SQUARE FEET	PRE-STAGE	STAGE 1	STAGE 2
EARTH EXCAVATION	2.66	19.20	14.07
EMBANKMENT	0.04	0.68	0.08
TOPSOIL STRIPPING	0.00	0.00	3.87

129+57.14

ORIGINAL SURVEY — NOTE BOOK — NO. — SURVEYED — PLOTTED — TEMPLATE — AREAS — AREAS CHECKED — BY — DATE

745 740 735

PROPOSED CENTERLINE

EXISTING ROW

739.05

1.0 (TYP)

737.54

EXISTING ROW

1:1 %

TELEPHONE

TELEPHONE

3.0 (TYP)

4" GAS

10" WATER ABANDON WATER

12" STORM

ALL UNITS ARE SQUARE FEET	PRE-STAGE	STAGE 1	STAGE 2
EARTH EXCAVATION	2.68	19.42	13.70
EMBANKMENT	0.11	0.28	0.11
TOPSOIL STRIPPING	0.08	0.00	3.74


129+50.00

70 60 50 40 30 20 10 0 10 20 30 40 50 60 70

MAPLE AVENUE CROSS SECTIONS

F.A.U. RTE.	SECTION	COUNTY	TOTAL SHEETS	SHEET NO.
1487	66R	DuPAGE	412	374
STA. 23+00.00	TO STA. 144+00.00			
FED. ROAD DIST. NO.	ILLINOIS	FED. AID PROJECT		
CONTRACT NO. 62376				

ORIGINAL SURVEY
SURVEYED
PLOTTED
TEMPLATE
AREAS
AREAS CHECKED
NOTE BOOK
NO.

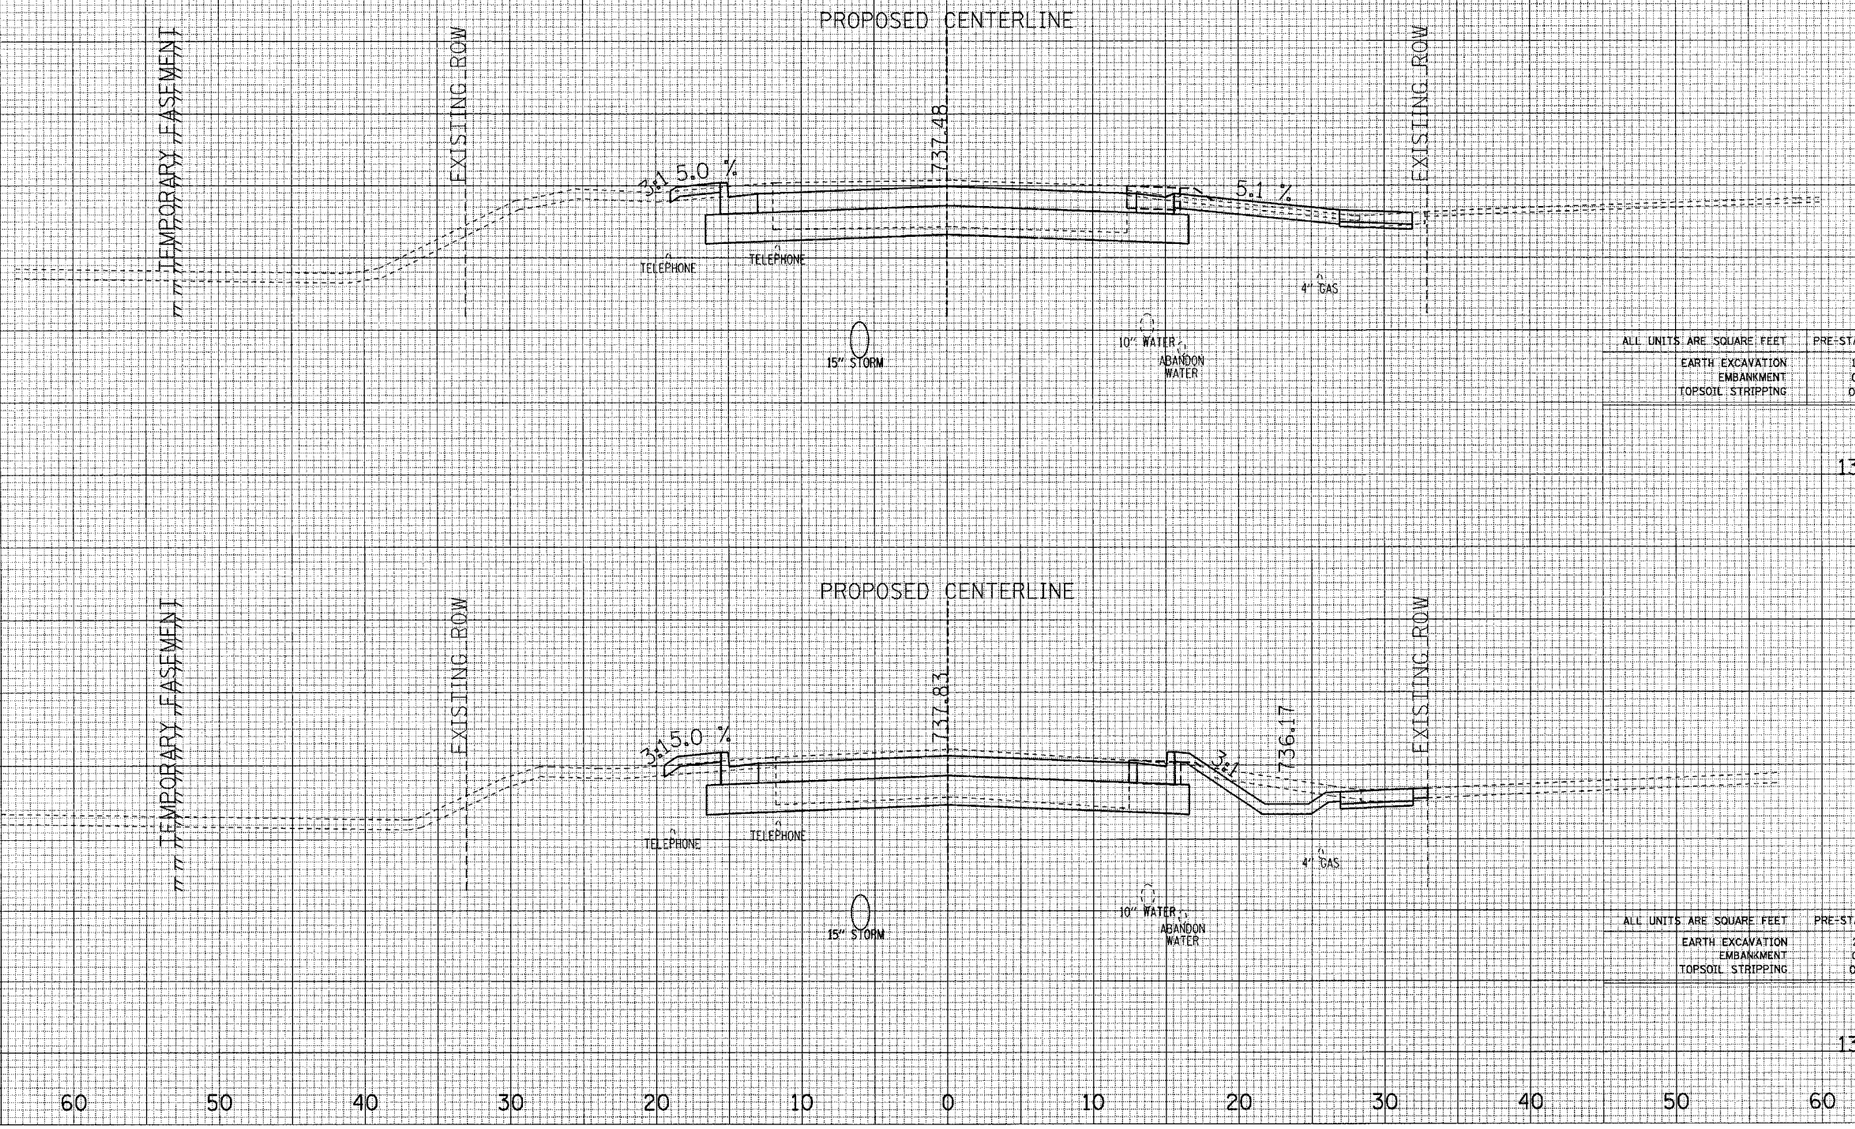

ALL UNITS ARE SQUARE FEET	PRE-STAGE	STAGE 1	STAGE 2
EARTH EXCAVATION	1.36	10.97	12.06
EMBANKMENT	0.91	0.41	0.36
TOPSOIL STRIPPING	0.00	2.36	0.00

130+20.00


ALL UNITS ARE SQUARE FEET	PRE-STAGE	STAGE 1	STAGE 2
EARTH EXCAVATION	2.61	9.63	13.77
EMBANKMENT	0.10	0.90	0.09
TOPSOIL STRIPPING	0.00	2.56	3.34

130+00.00

MAPLE AVENUE CROSS SECTIONS

F.A.U. RTE.	SECTION	COUNTY	TOTAL SHEETS	SHEET NO.
1487	66R	DuPAGE	412	375
STA. 23+00.00		TO STA. 144+00.00		
FED. ROAD DIST. NO.	ILLINOIS	FED. AID PROJECT		

CONTRACT NO. 62376

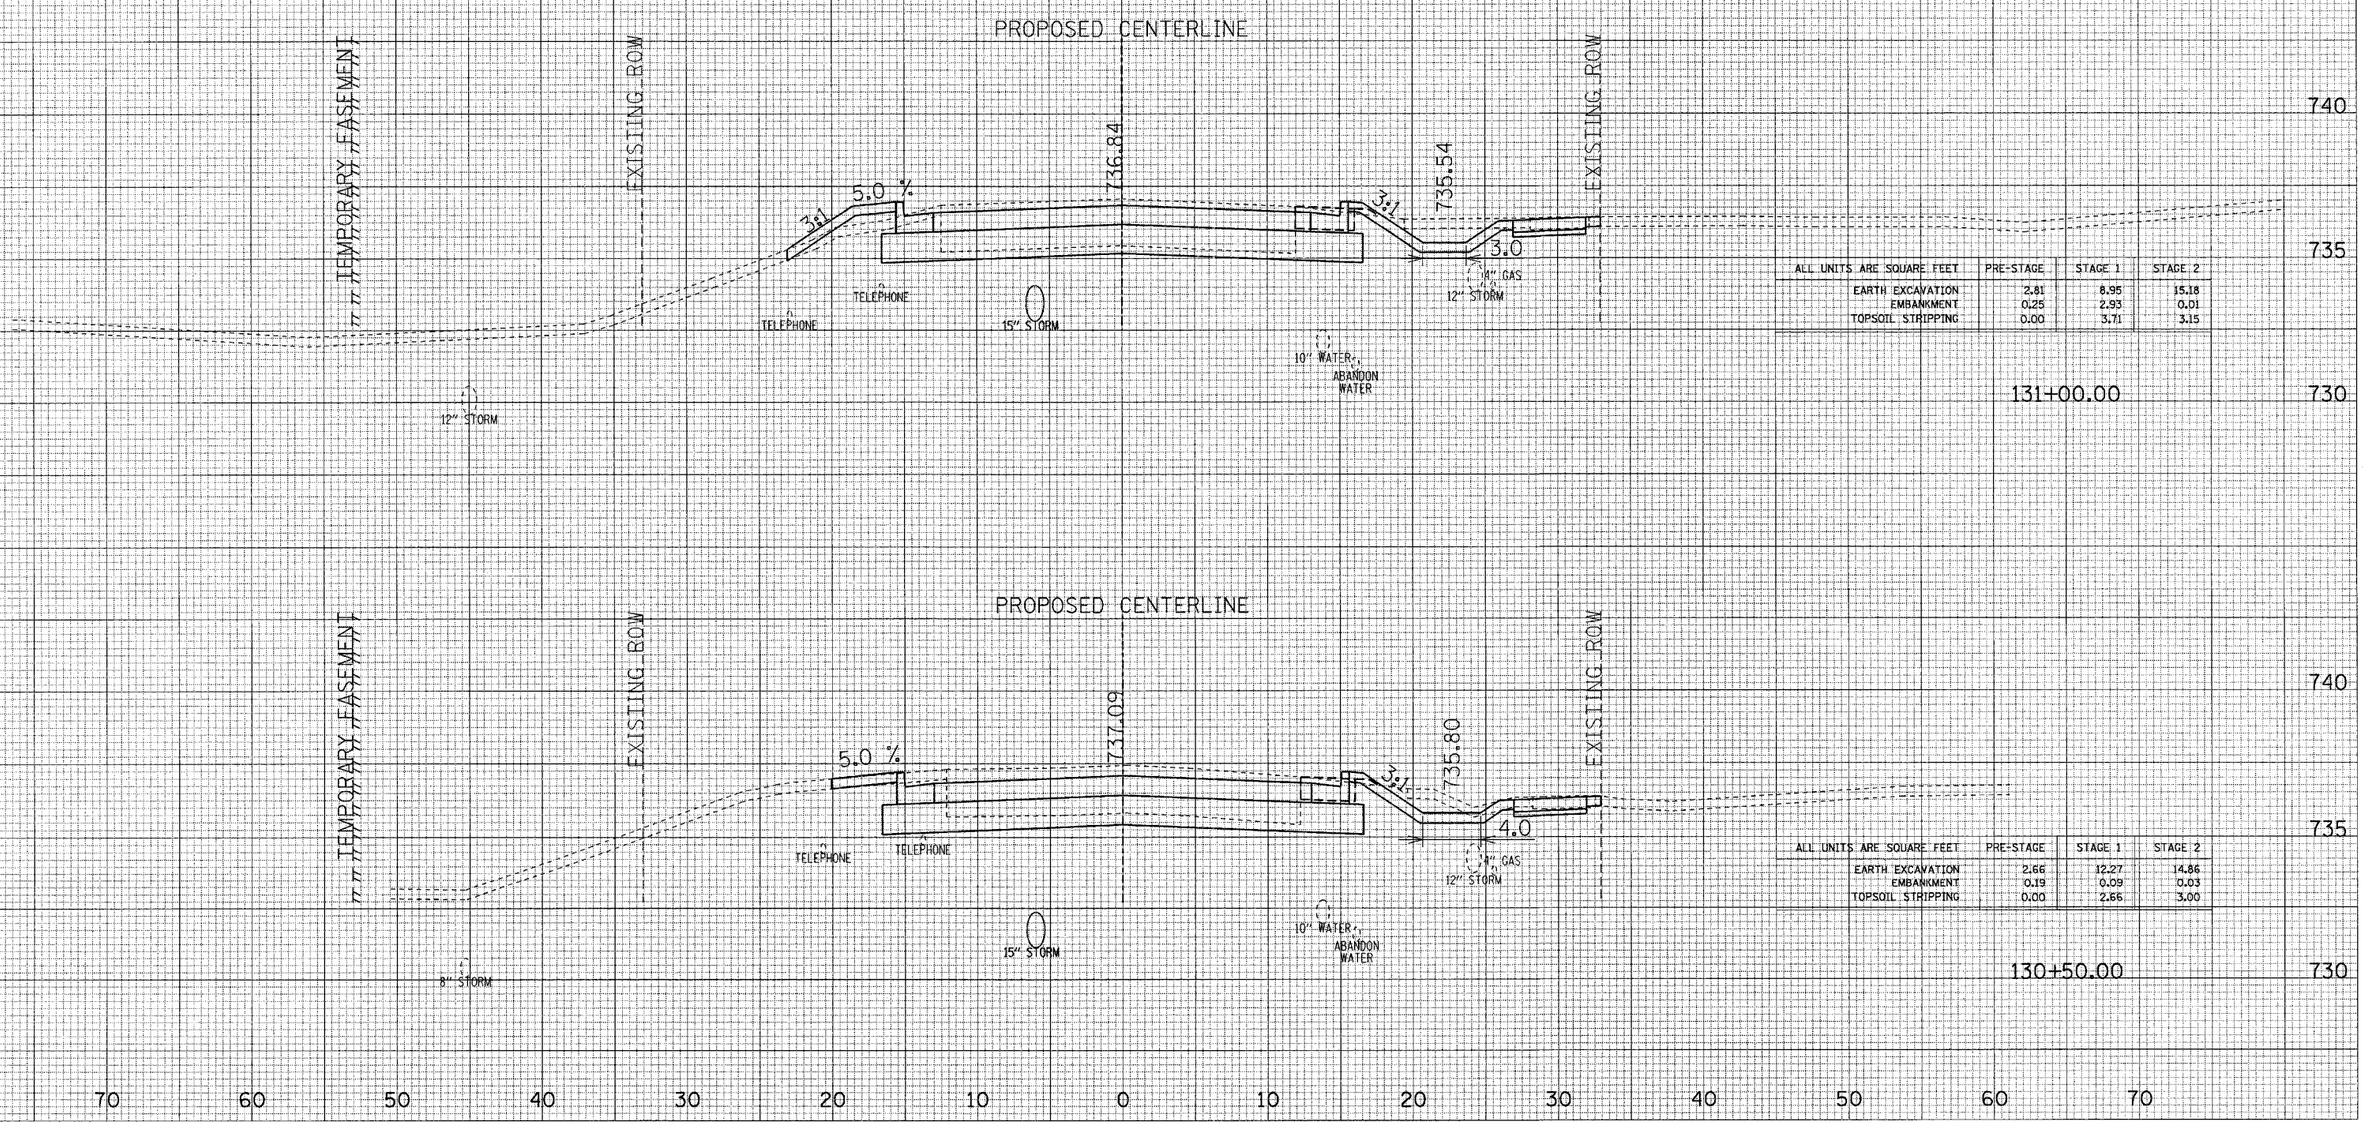

ALL UNITS ARE SQUARE FEET	PRE-STAGE	STAGE 1	STAGE 2
EARTH EXCAVATION	2.81	8.95	15.18
EMBANKMENT	0.25	2.93	0.01
TOPSOIL STRIPPING	0.00	3.71	3.15

ALL UNITS ARE SQUARE FEET	PRE-STAGE	STAGE 1	STAGE 2
EARTH EXCAVATION	2.66	12.27	14.86
EMBANKMENT	0.19	0.09	0.03
TOPSOIL STRIPPING	0.00	2.86	3.00

FINAL SURVEY — NOTE BOOK — NO. — SURVEYED — PLOTTED — TEMPLATE — AREAS — AREAS CHECKED — BY — DATE


ORIGINAL SURVEY — NOTE BOOK — NO. — SURVEYED — PLOTTED — TEMPLATE — AREAS — AREAS CHECKED — BY — DATE

MAPLE AVENUE CROSS SECTIONS

F.A.U. RTE.	SECTION	COUNTY	TOTAL SHEETS	SHEET NO.
1487	66R	DuPAGE	4/2	376
STA. 23+00.00		TO STA. 144+00.00		
FED. ROAD DIST. NO.	ILLINOIS	FED. AID PROJECT		
CONTRACT NO. 62376				

FINAL SURVEY — NOTE BOOK NO. — SURVEYED — PLOTTED — TEMPLATE — AREAS — AREAS CHECKED — BY — DATE

ORIGINAL SURVEY — NOTE BOOK NO. — SURVEYED — PLOTTED — TEMPLATE — AREAS — AREAS CHECKED — BY — DATE

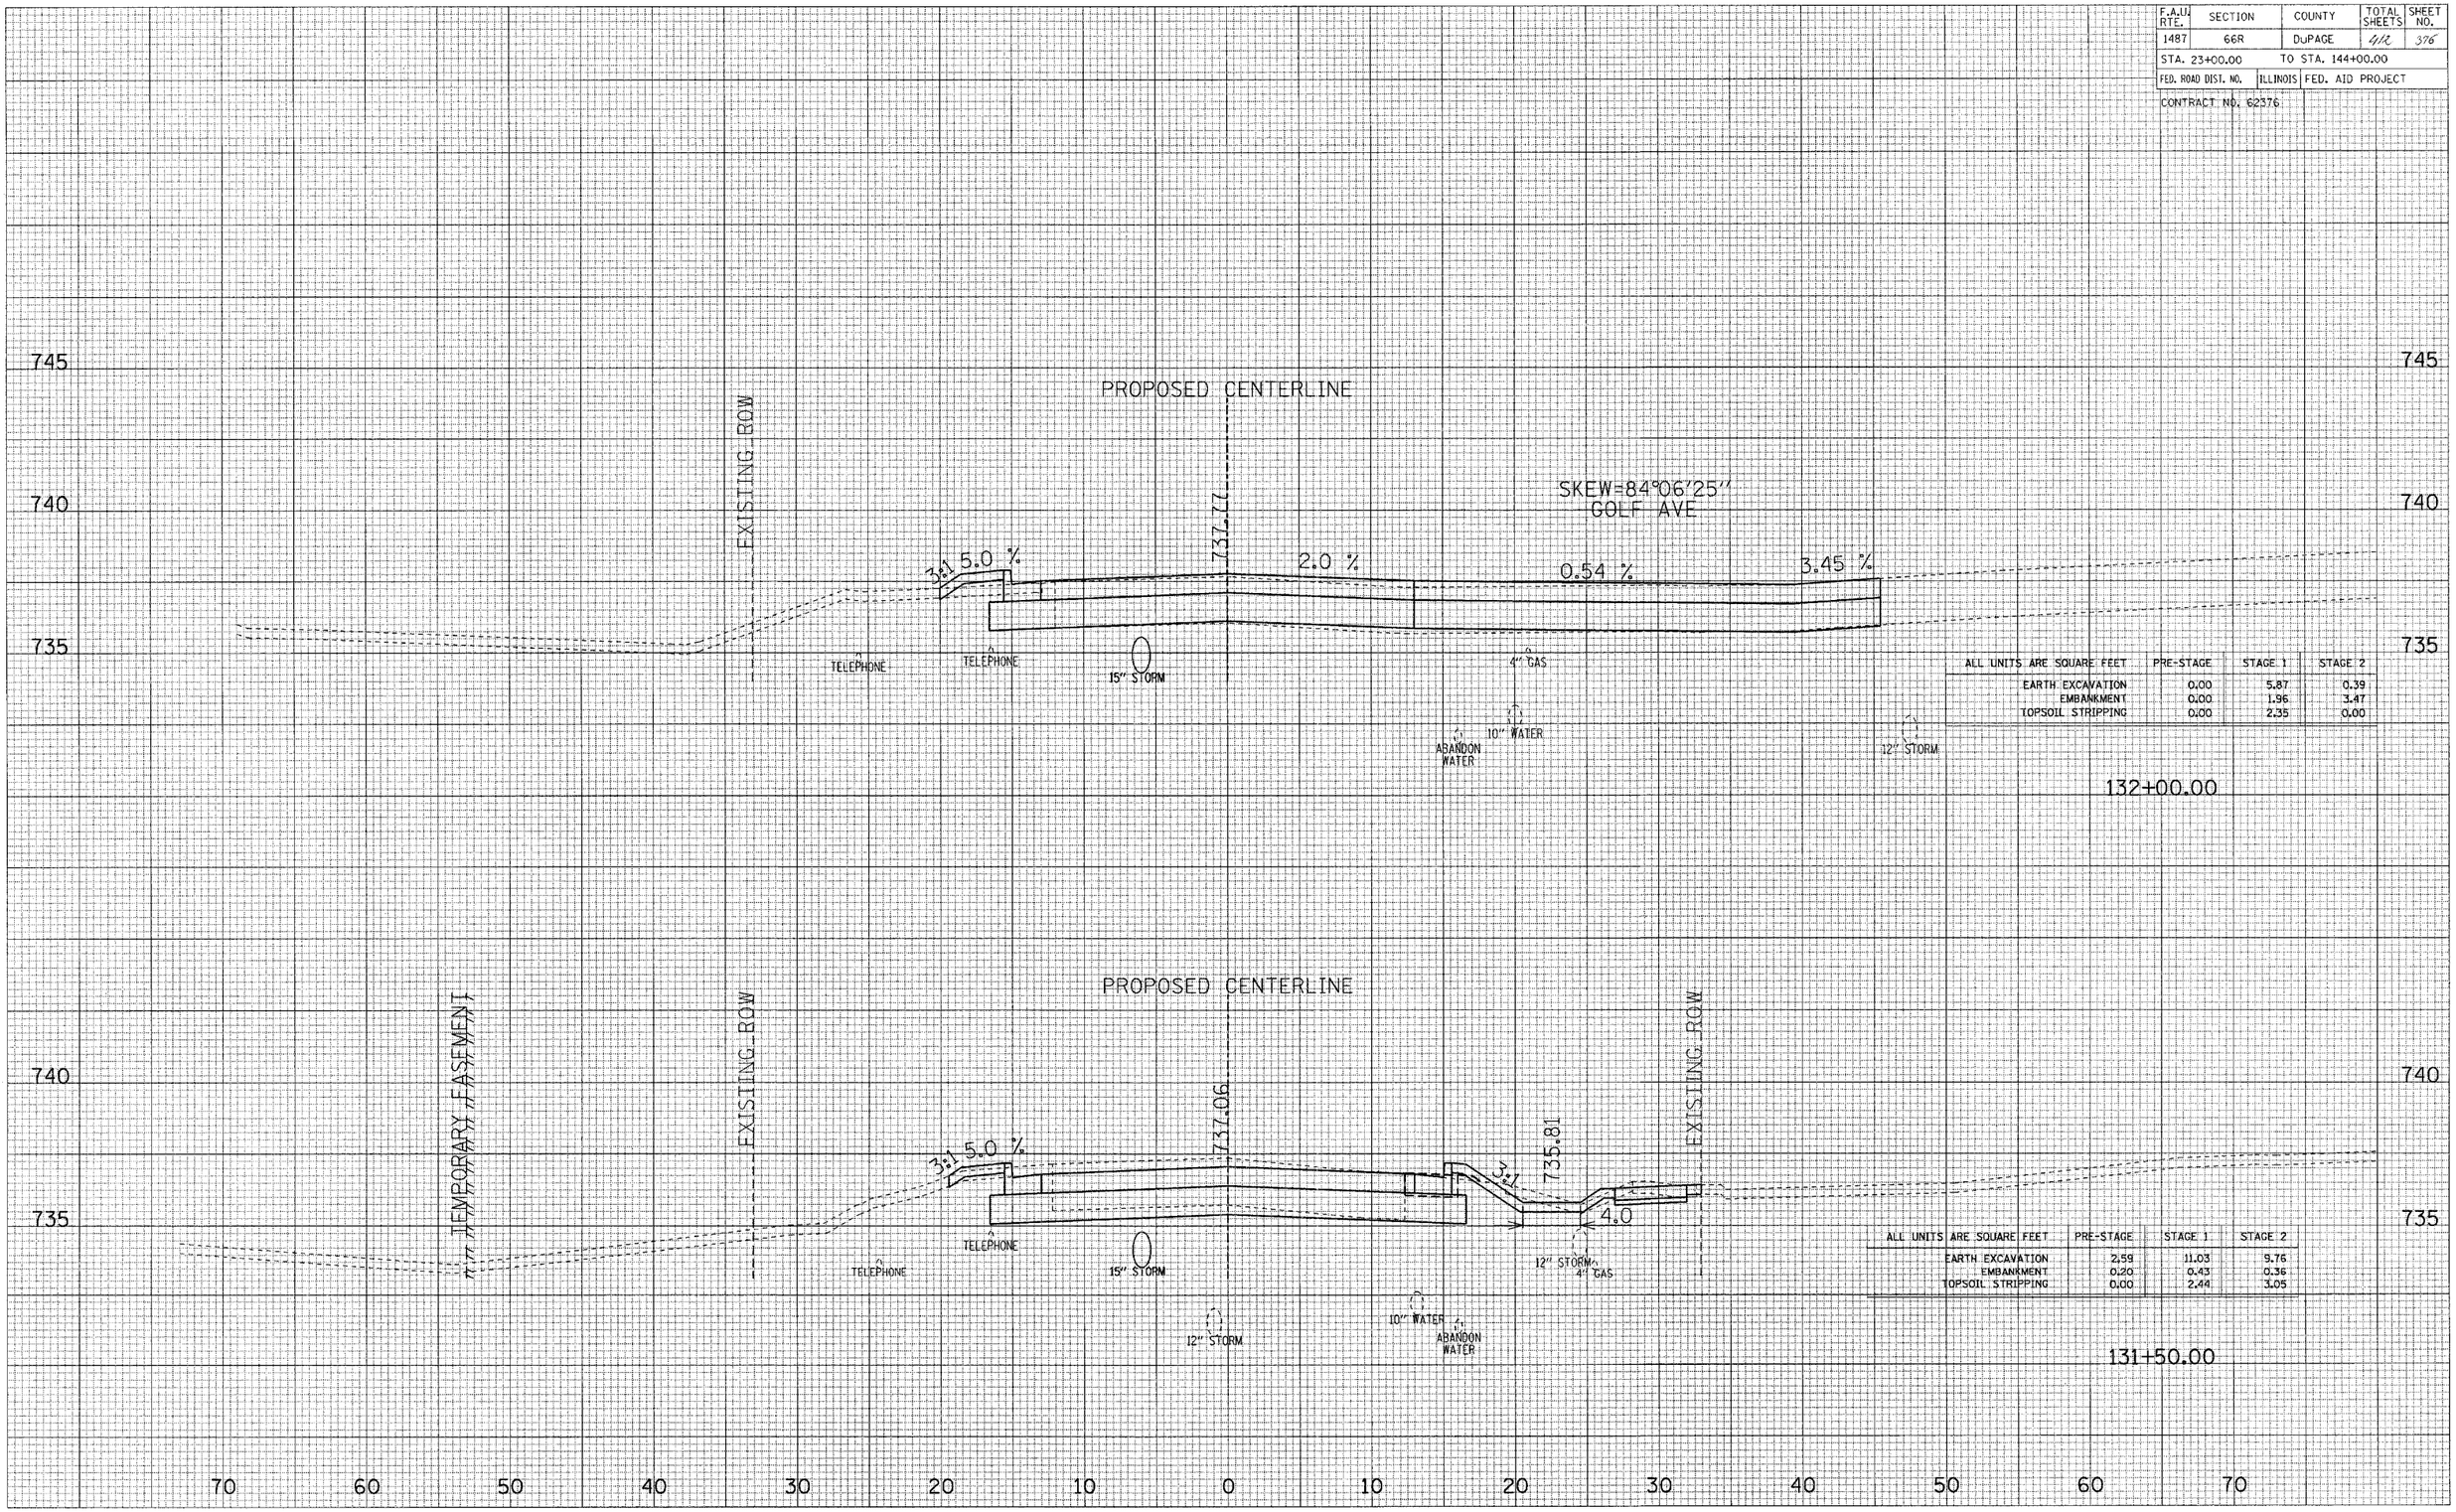

ALL UNITS ARE SQUARE FEET	PRE-STAGE	STAGE 1	STAGE 2
EARTH EXCAVATION	0.00	5.87	0.39
EMBANKMENT	0.00	1.96	3.47
TOPSOIL STRIPPING	0.00	2.35	0.00


ALL UNITS ARE SQUARE FEET	PRE-STAGE	STAGE 1	STAGE 2
EARTH EXCAVATION	2.59	11.03	9.76
EMBANKMENT	0.20	0.43	0.36
TOPSOIL STRIPPING	0.00	2.44	3.05

MAPLE AVENUE CROSS SECTIONS

F.A.U. RTE.	SECTION	COUNTY	TOTAL SHEETS	SHEET NO.
1487	66R	DuPAGE	412	377
STA. 23+00.00		TO STA. 144+00.00		
FED. ROAD DIST. NO.	ILLINOIS	FED. AID PROJECT		

CONTRACT NO. 62376


FINAL SURVEY — NOTE BOOK — NO. — SURVEYED — PLOTTED — TEMPLATE — AREAS — AREAS CHECKED — DATE — BY

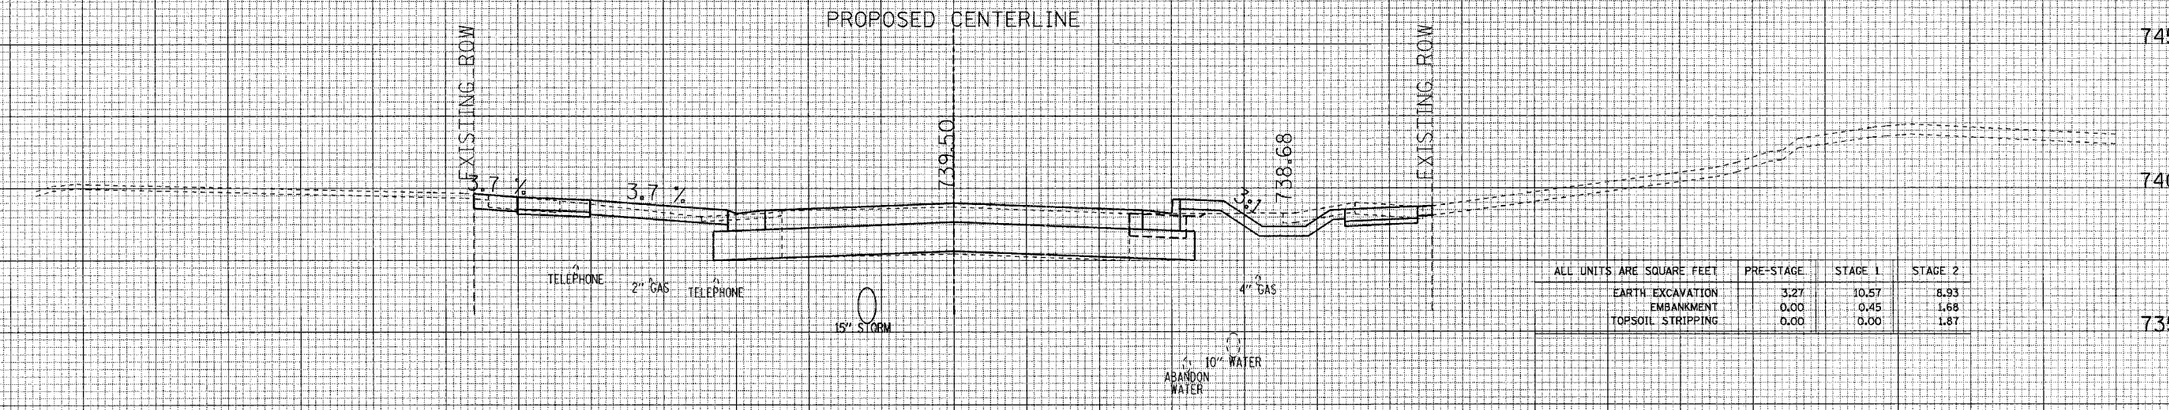

ALL UNITS ARE SQUARE FEET	PRE-STAGE	STAGE 1	STAGE 2
EARTH EXCAVATION	3.27	10.57	8.93
EMBANKMENT	0.00	0.45	1.68
TOPSOIL STRIPPING	0.00	0.00	1.87

132+69.00

ORIGINAL SURVEY — NOTE BOOK — NO. — SURVEYED — PLOTTED — TEMPLATE — AREAS — AREAS CHECKED — DATE — BY

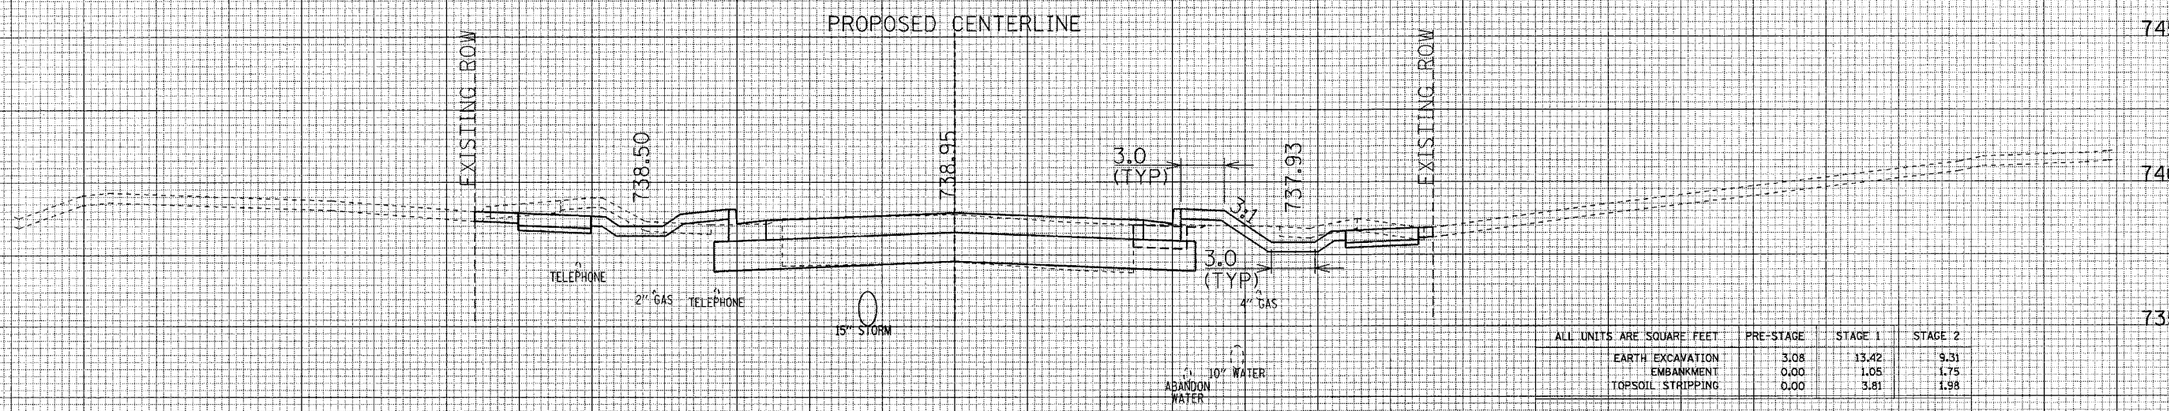


ALL UNITS ARE SQUARE FEET	PRE-STAGE	STAGE 1	STAGE 2
EARTH EXCAVATION	3.08	13.42	9.31
EMBANKMENT	0.00	1.05	1.75
TOPSOIL STRIPPING	0.00	3.81	1.98

132+50.00

MAPLE AVENUE CROSS SECTIONS


F.A.U. RTE.	SECTION	COUNTY	TOTAL SHEETS	SHEET NO.
1487	66R	DuPAGE	412	378
STA. 23+00.00		TO STA. 144+00.00		
FED. ROAD DIST. NO.	ILLINOIS	FED. AID PROJECT		

CONTRACT NO. 62376

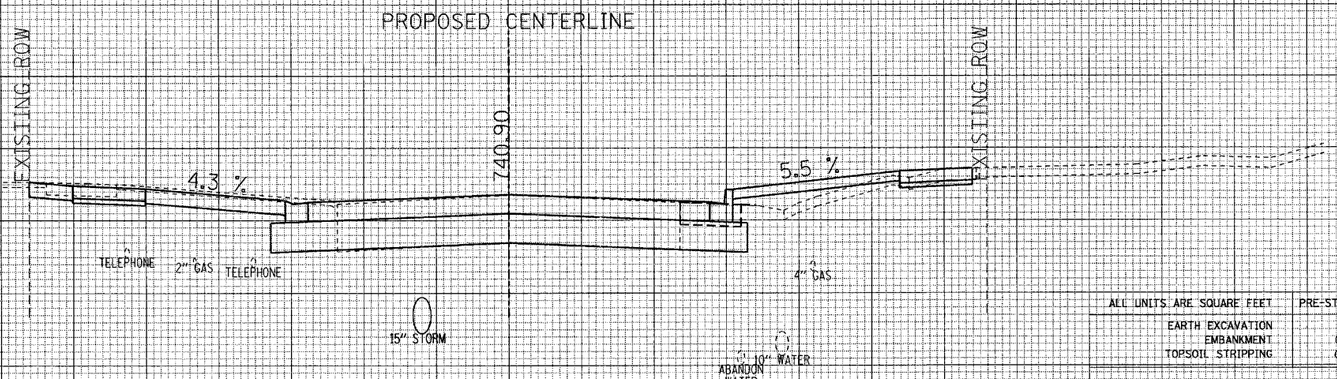

ALL UNITS ARE SQUARE FEET	PRE-STAGE	STAGE 1	STAGE 2
EARTH EXCAVATION	3.21	13.69	4.72
EMBANKMENT	0.02	0.19	4.83
TOPSOIL STRIPPING	0.00	0.00	2.88

133+23.00

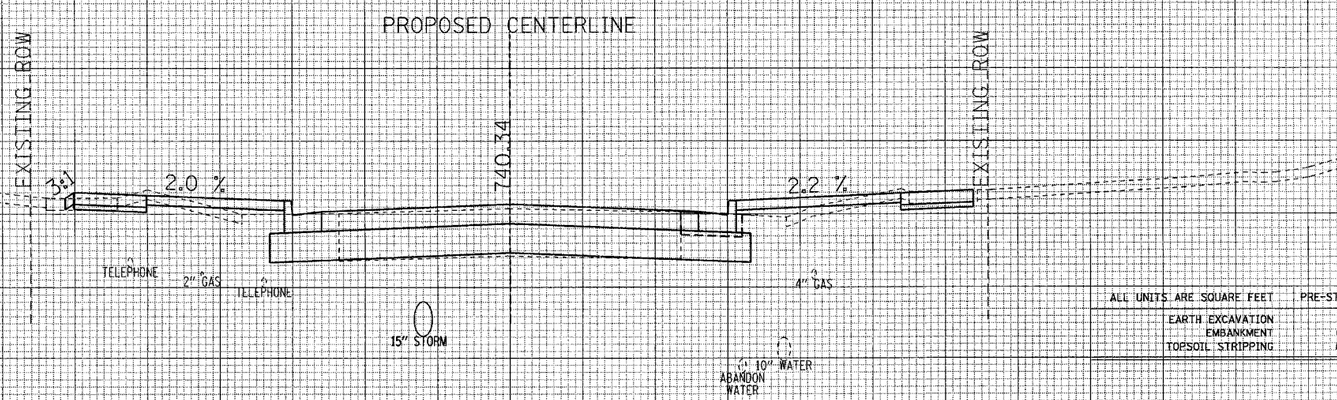

ALL UNITS ARE SQUARE FEET	PRE-STAGE	STAGE 1	STAGE 2
EARTH EXCAVATION	3.22	7.92	5.43
EMBANKMENT	0.02	3.11	3.01
TOPSOIL STRIPPING	0.00	2.87	2.82

133+00.00

70 60 50 40 30 20 10 0 10 20 30 40 50 60 70

FINAL SURVEY — NOTE BOOK — NO. — SURVEYED — PLOTTED — TEMPLATE — AREAS — AREAS CHECKED — BY — DATE


ORIGINAL SURVEY — NOTE BOOK — NO. — SURVEYED — PLOTTED — TEMPLATE — AREAS — AREAS CHECKED — BY — DATE

MAPLE AVENUE CROSS SECTIONS

F.A.U. RTE.	SECTION	COUNTY	TOTAL SHEETS	SHEET NO.
1487	66R	DuPAGE	412	379
STA. 23+00.00		TO STA. 144+00.00		
FED. ROAD DIST. NO.	ILLINOIS	FED. AID PROJECT		


CONTRACT NO. 62376

ORIGINAL SURVEY
SURVEYED
PLOTTED
TEMPLATE
NOTE BOOK
AREAS
NO.
AREAS CHECKED

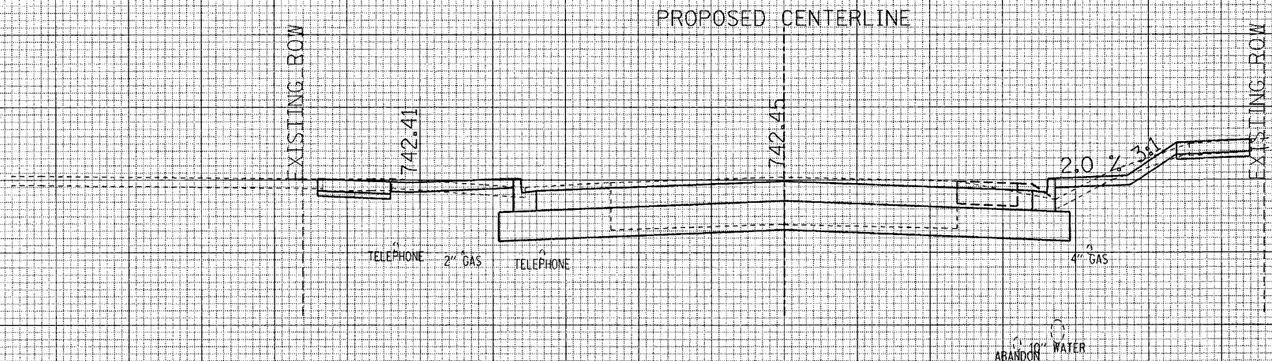

134+00.00

ALL UNITS ARE SQUARE FEET	PRE-STAGE	STAGE 1	STAGE 2
EARTH EXCAVATION	2.57	16.99	14.69
EMBANKMENT	0.63	0.77	1.20
TOPSOIL STRIPPING	0.00	3.17	3.06

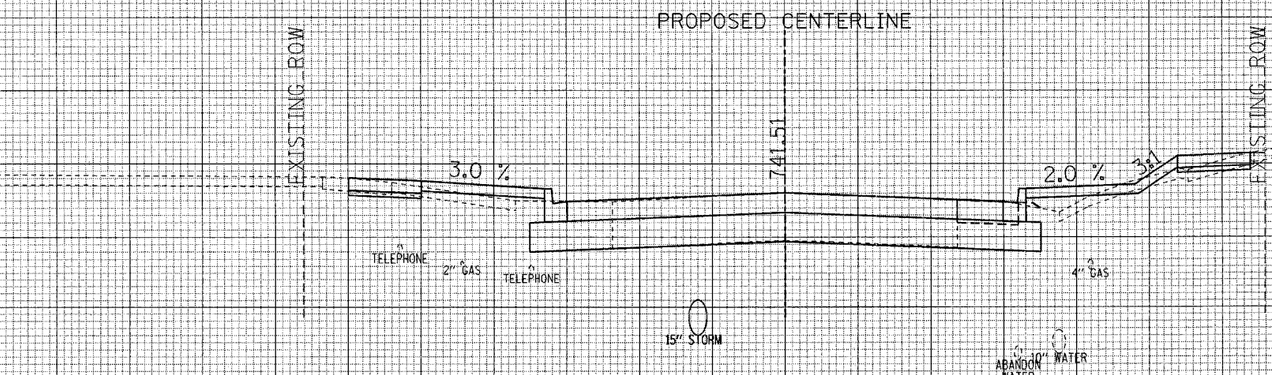

133+50.00

ALL UNITS ARE SQUARE FEET	PRE-STAGE	STAGE 1	STAGE 2
EARTH EXCAVATION	3.18	9.68	6.46
EMBANKMENT	0.13	3.07	3.46
TOPSOIL STRIPPING	0.00	2.83	2.94


MAPLE AVENUE CROSS SECTIONS

F.A.U. RTE.	SECTION	COUNTY	TOTAL SHEETS	SHEET NO.
1487	66R	DuPAGE	412	380
STA. 23+00.00		TO STA. 144+00.00		
FED. ROAD DIST. NO.	ILLINOIS	FED. AID PROJECT		

CONTRACT NO. 62376

FINAL SURVEY — SURVEYED, PLOTTED, TEMPLATE, AREAS, AREAS CHECKED, NOTE BOOK, NO., BY, DATE

ORIGINAL SURVEY — SURVEYED, PLOTTED, TEMPLATE, AREAS, AREAS CHECKED, NOTE BOOK, NO., BY, DATE

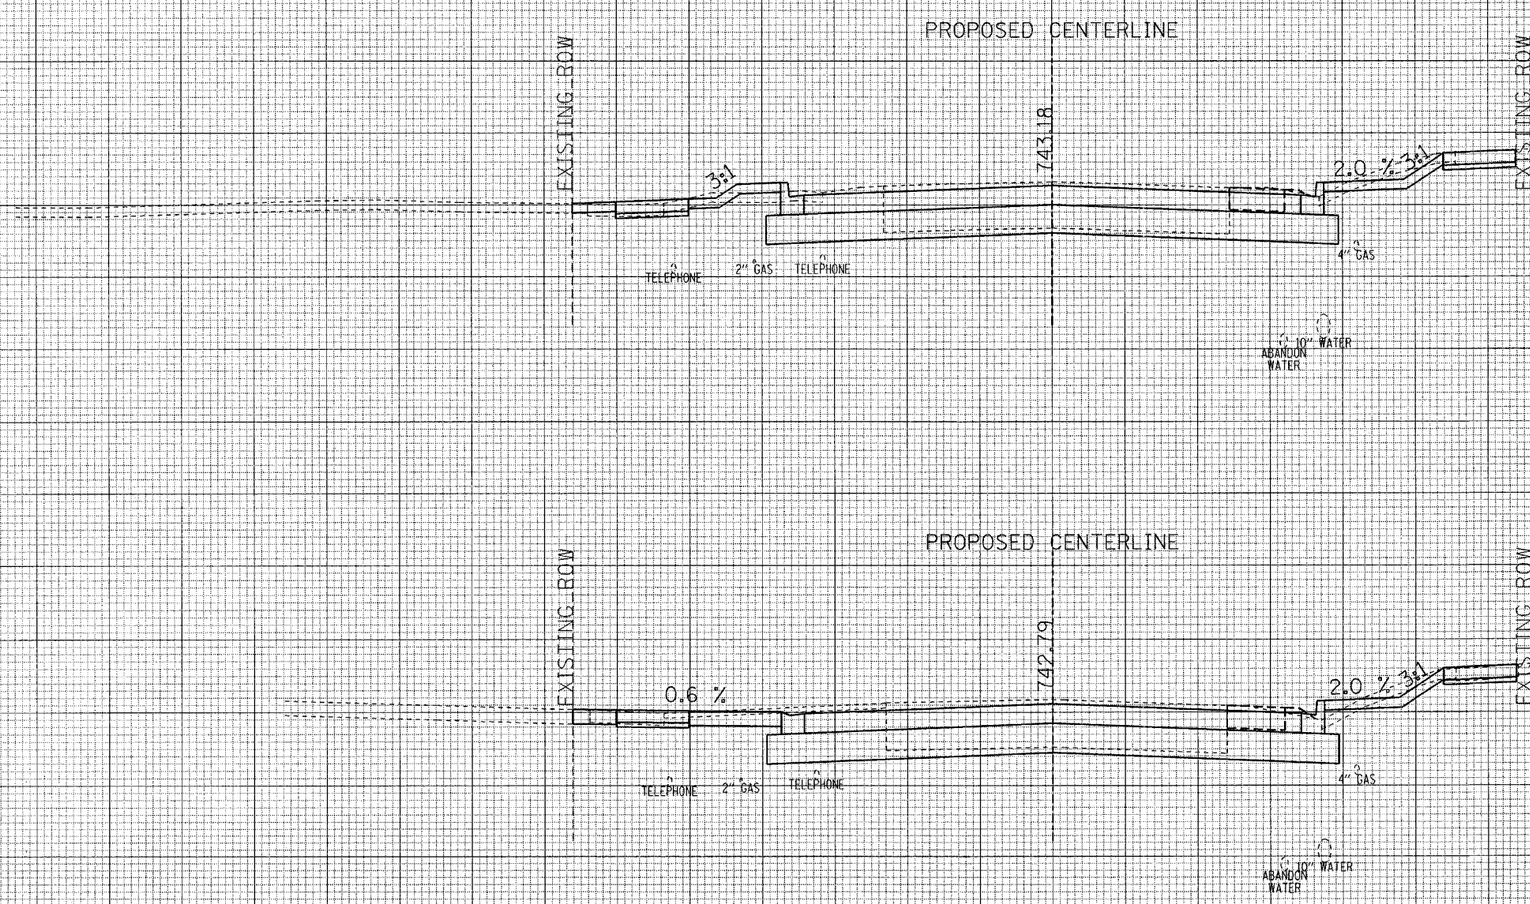

ALL UNITS ARE SQUARE FEET	PRE-STAGE	STAGE 1	STAGE 2
EARTH EXCAVATION	3.00	16.35	15.23
EMBANKMENT	0.07	1.33	0.01
TOPSOIL STRIPPING	0.00	3.99	3.12

134+50.00


ALL UNITS ARE SQUARE FEET	PRE-STAGE	STAGE 1	STAGE 2
EARTH EXCAVATION	2.87	19.96	14.56
EMBANKMENT	0.35	0.01	0.84
TOPSOIL STRIPPING	0.00	0.00	3.09

134+21.00

MAPLE AVENUE CROSS SECTIONS

F.A.U. RTE.	SECTION	COUNTY	TOTAL SHEETS	SHEET NO.
1487	66R	DuPAGE	412	387
STA. 23+00.00		TO STA. 144+00.00		
FED. ROAD DIST. NO.	ILLINOIS	FED. AID PROJECT		
CONTRACT NO. 62376				

ORIGINAL SURVEY
NOTE BOOK
NO.
SURVEYED
PLOTTED
TEMPLATE
AREAS
AREAS CHECKED

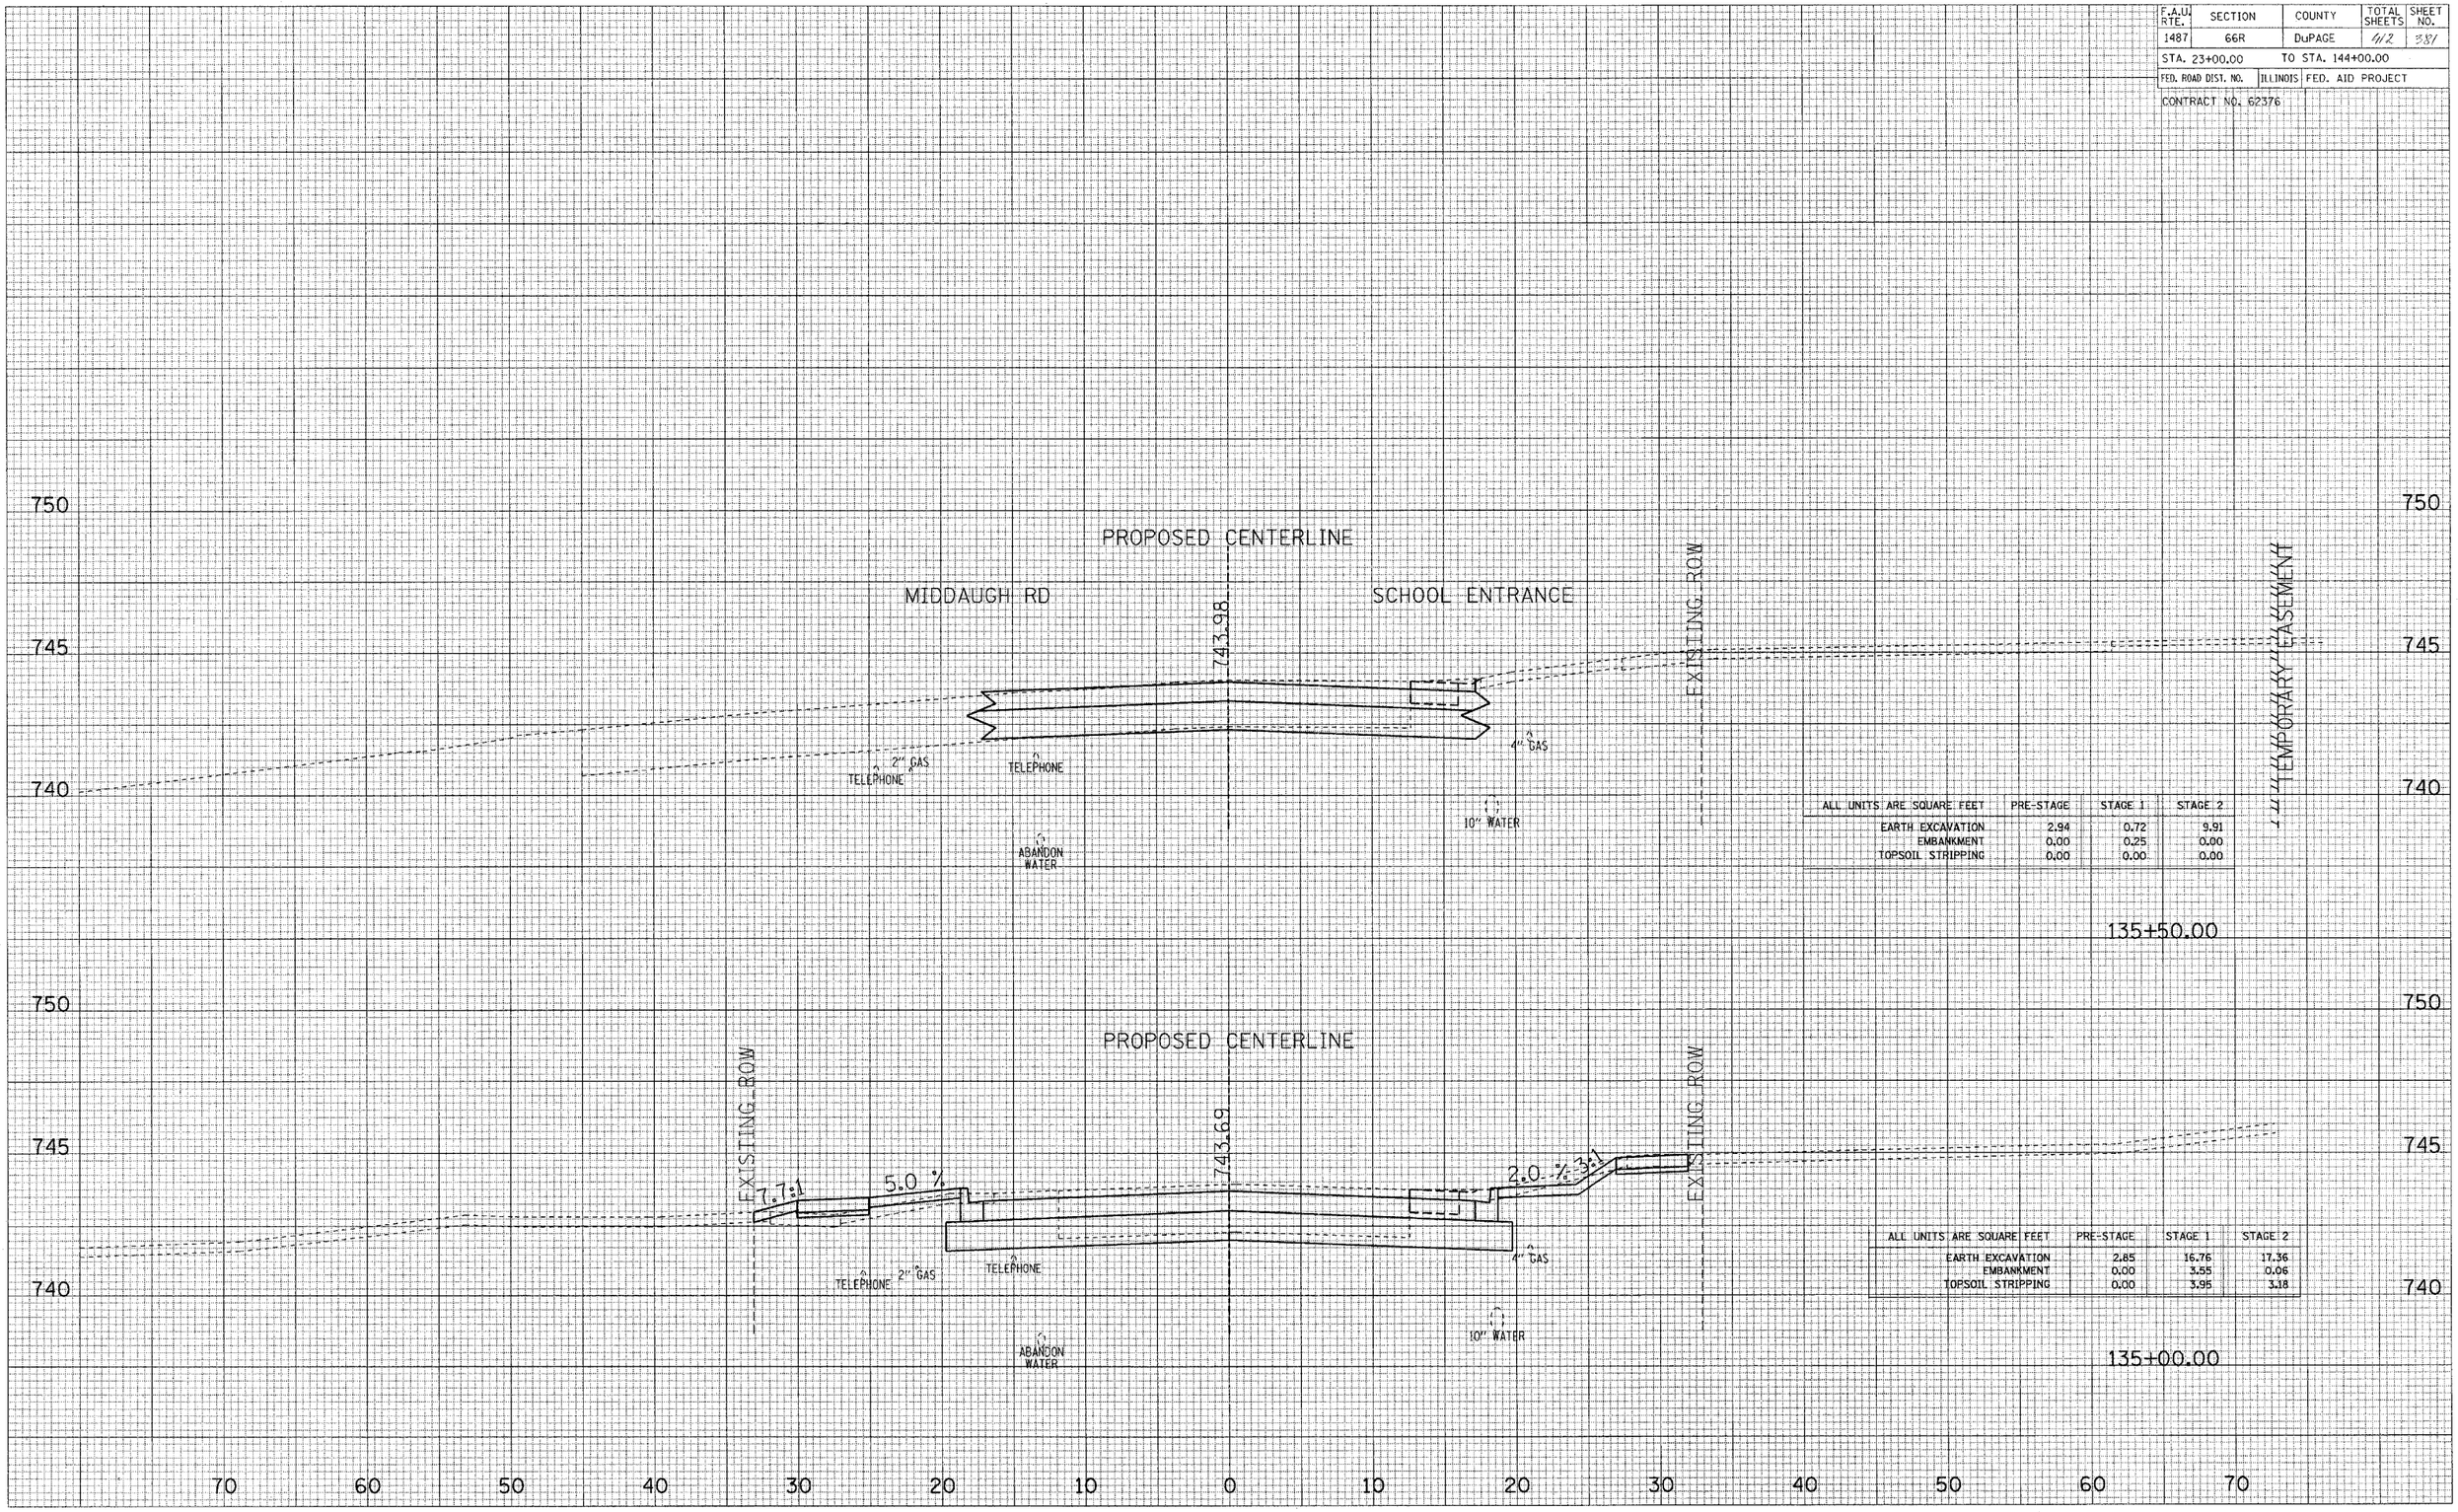

ALL UNITS ARE SQUARE FEET	PRE-STAGE	STAGE 1	STAGE 2
EARTH EXCAVATION	2.94	0.72	9.91
EMBANKMENT	0.00	0.25	0.00
TOPSOIL STRIPPING	0.00	0.00	0.00

135+50.00

ALL UNITS ARE SQUARE FEET	PRE-STAGE	STAGE 1	STAGE 2
EARTH EXCAVATION	2.85	16.76	17.36
EMBANKMENT	0.00	3.55	0.06
TOPSOIL STRIPPING	0.00	3.95	3.18


135+00.00

MAPLE AVENUE CROSS SECTIONS

F.A.U. RTE.	SECTION	COUNTY	TOTAL SHEETS	SHEET NO.
1487	66R	DuPAGE	412	382
STA. 23+00.00		TO STA. 144+00.00		
FED. ROAD DIST. NO.	ILLINOIS	FED. AID PROJECT		

CONTRACT NO. 62376

FINAL SURVEY / ORIGINAL SURVEY — NOTE BOOK — NO. — SURVEYED — PLOTTED — TEMPLATE — AREAS — AREAS CHECKED — BY — DATE

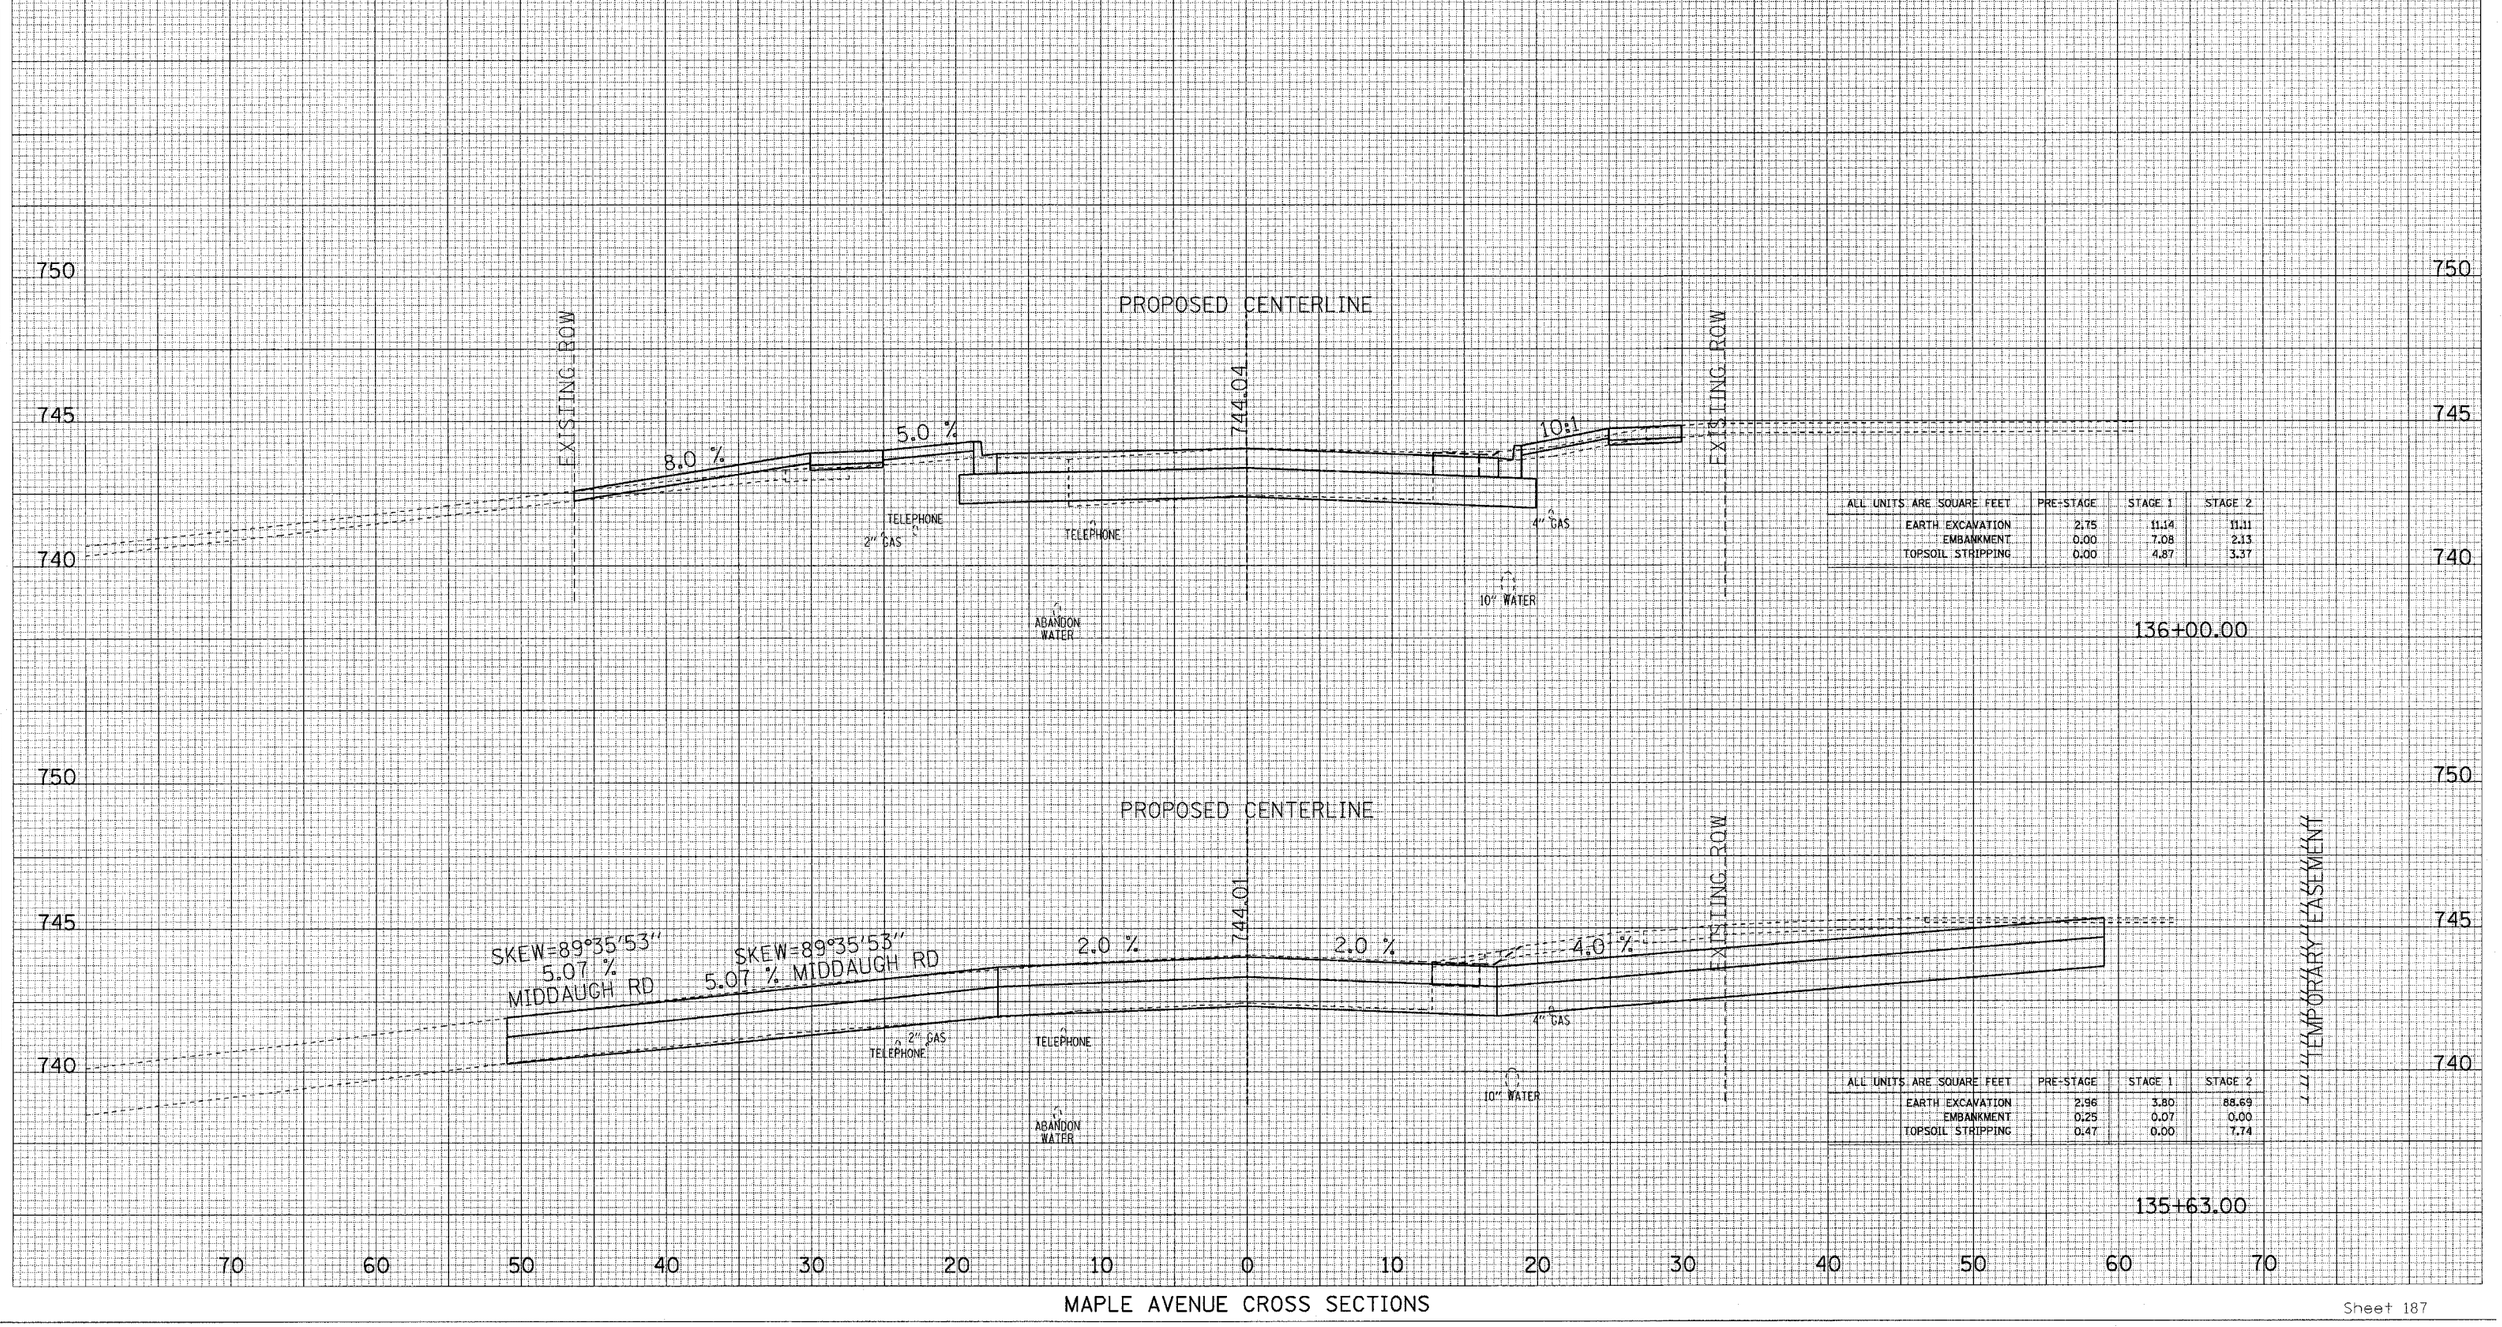

ALL UNITS ARE SQUARE FEET	PRE-STAGE	STAGE 1	STAGE 2
EARTH EXCAVATION	2.75	11.14	11.11
EMBANKMENT	0.00	7.08	2.13
TOPSOIL STRIPPING	0.00	4.87	3.37

136+00.00


ALL UNITS ARE SQUARE FEET	PRE-STAGE	STAGE 1	STAGE 2
EARTH EXCAVATION	2.96	3.80	88.69
EMBANKMENT	0.25	0.07	0.00
TOPSOIL STRIPPING	0.47	0.00	7.74

135+63.00

MAPLE AVENUE CROSS SECTIONS


F.A.U. RTE.	SECTION	COUNTY	TOTAL SHEETS	SHEET NO.
1487	66R	DuPAGE	412	383
STA. 23+00.00	TO STA. 144+00.00			
FED. ROAD DIST. NO.	ILLINOIS	FED. AID PROJECT		
CONTRACT NO. 62376				

ORIGINAL SURVEY
SURVEYED
PLOTTED
TEMPLATE
AREAS
AREAS CHECKED
NOTE BOOK
NO.

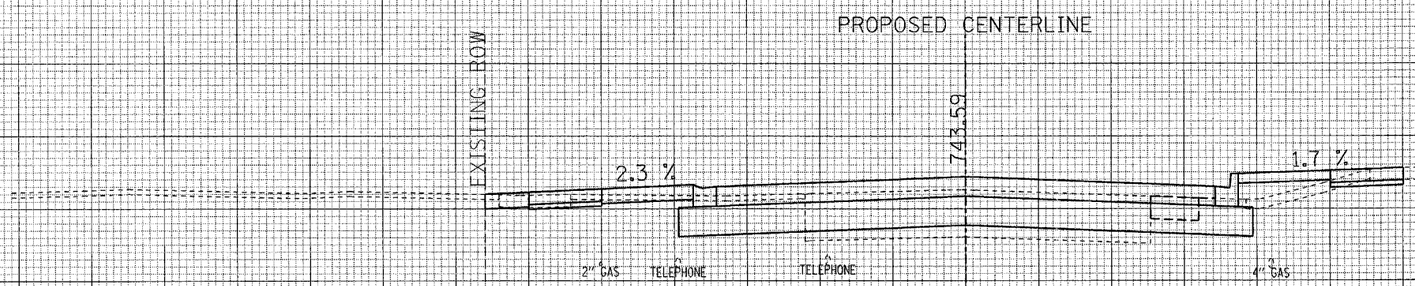

ALL UNITS ARE SQUARE FEET	PRE-STAGE	STAGE 1	STAGE 2
EARTH EXCAVATION	2.57	11.42	6.74
EMBANKMENT	0.00	3.89	9.91
TOPSOIL STRIPPING	0.00	0.00	2.83

136+91.46

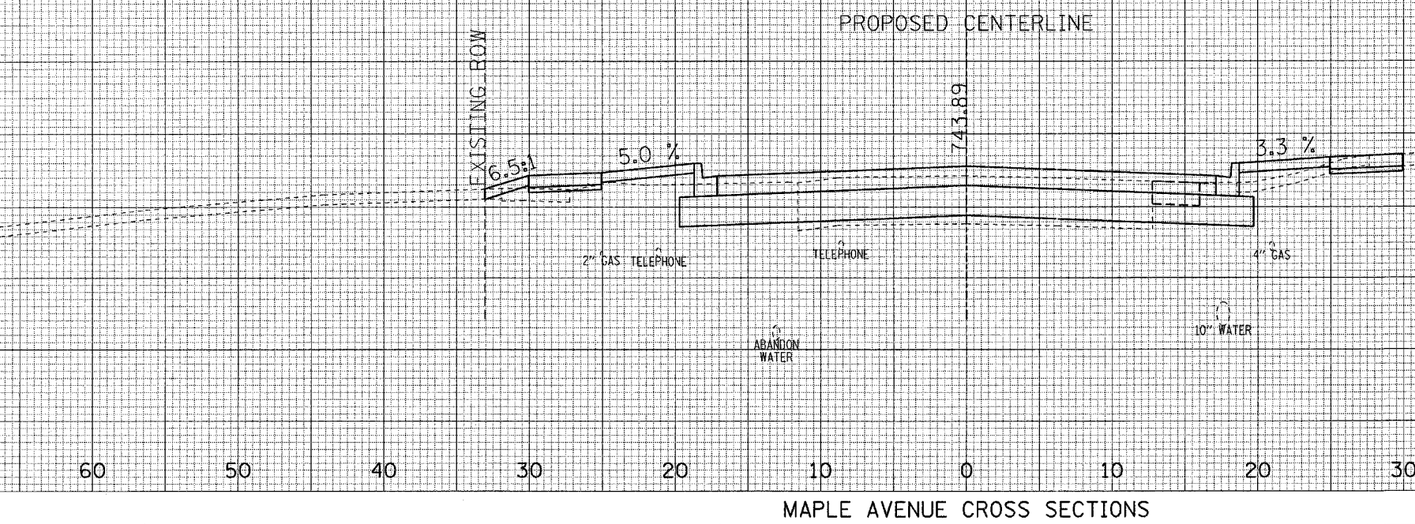


ALL UNITS ARE SQUARE FEET	PRE-STAGE	STAGE 1	STAGE 2
EARTH EXCAVATION	2.53	11.11	7.73
EMBANKMENT	0.00	5.67	7.15
TOPSOIL STRIPPING	0.00	0.39	3.03

136+50.00

MAPLE AVENUE CROSS SECTIONS


F.A.U. RTE.	SECTION	COUNTY	TOTAL SHEETS	SHEET NO.
1487	66R	DuPAGE	412	384
STA. 23+00.00		TO STA. 144+00.00		
FED. ROAD DIST. NO.	ILLINOIS	FED. AID PROJECT		
CONTRACT NO. 62376				

ORIGINAL SURVEY | FINAL SURVEY
NOTE BOOK
NO.
SURVEYED
PLOTTED
TEMPLATE
AREAS
AREAS CHECKED
BY
DATE

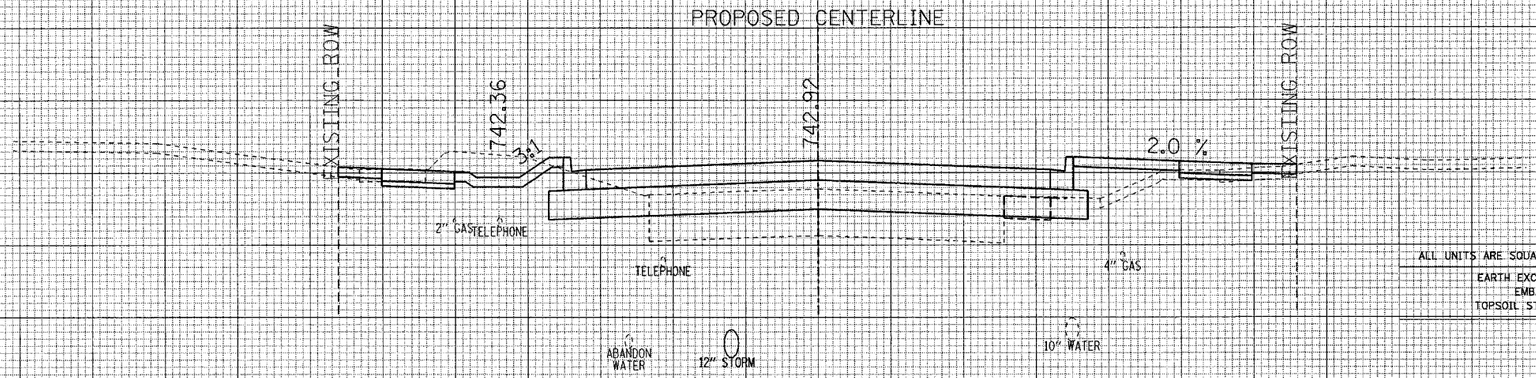

ALL UNITS ARE SQUARE FEET	PRE-STAGE	STAGE 1	STAGE 2
EARTH EXCAVATION	2.58	16.91	1.87
EMBANKMENT	0.00	20.83	29.09
TOPSOIL STRIPPING	0.00	0.49	3.09

137+50.00

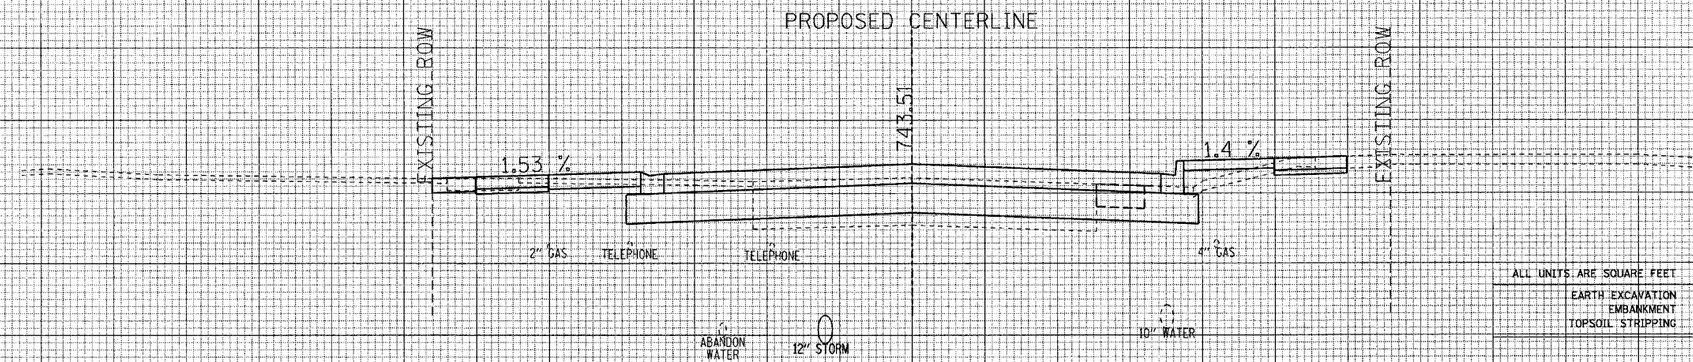

ALL UNITS ARE SQUARE FEET	PRE-STAGE	STAGE 1	STAGE 2
EARTH EXCAVATION	2.57	12.84	6.95
EMBANKMENT	0.00	4.20	9.12
TOPSOIL STRIPPING	0.00	0.00	2.80


137+00.00

70 60 50 40 30 20 10 0 10 20 30 40 50 60 70

MAPLE AVENUE CROSS SECTIONS

F.A.U. RTE.	SECTION	COUNTY	TOTAL SHEETS	SHEET NO.
1487	66R	DuPAGE	412	385
STA. 23+00.00		TO STA. 144+00.00		
FED. ROAD DIST. NO.	ILLINOIS	FED. AID PROJECT		
CONTRACT NO. 62376				

ORIGINAL SURVEY
NOTE BOOK
NO.
SURVEYED
PLOTTED
TEMPLATE
AREAS
AREAS CHECKED

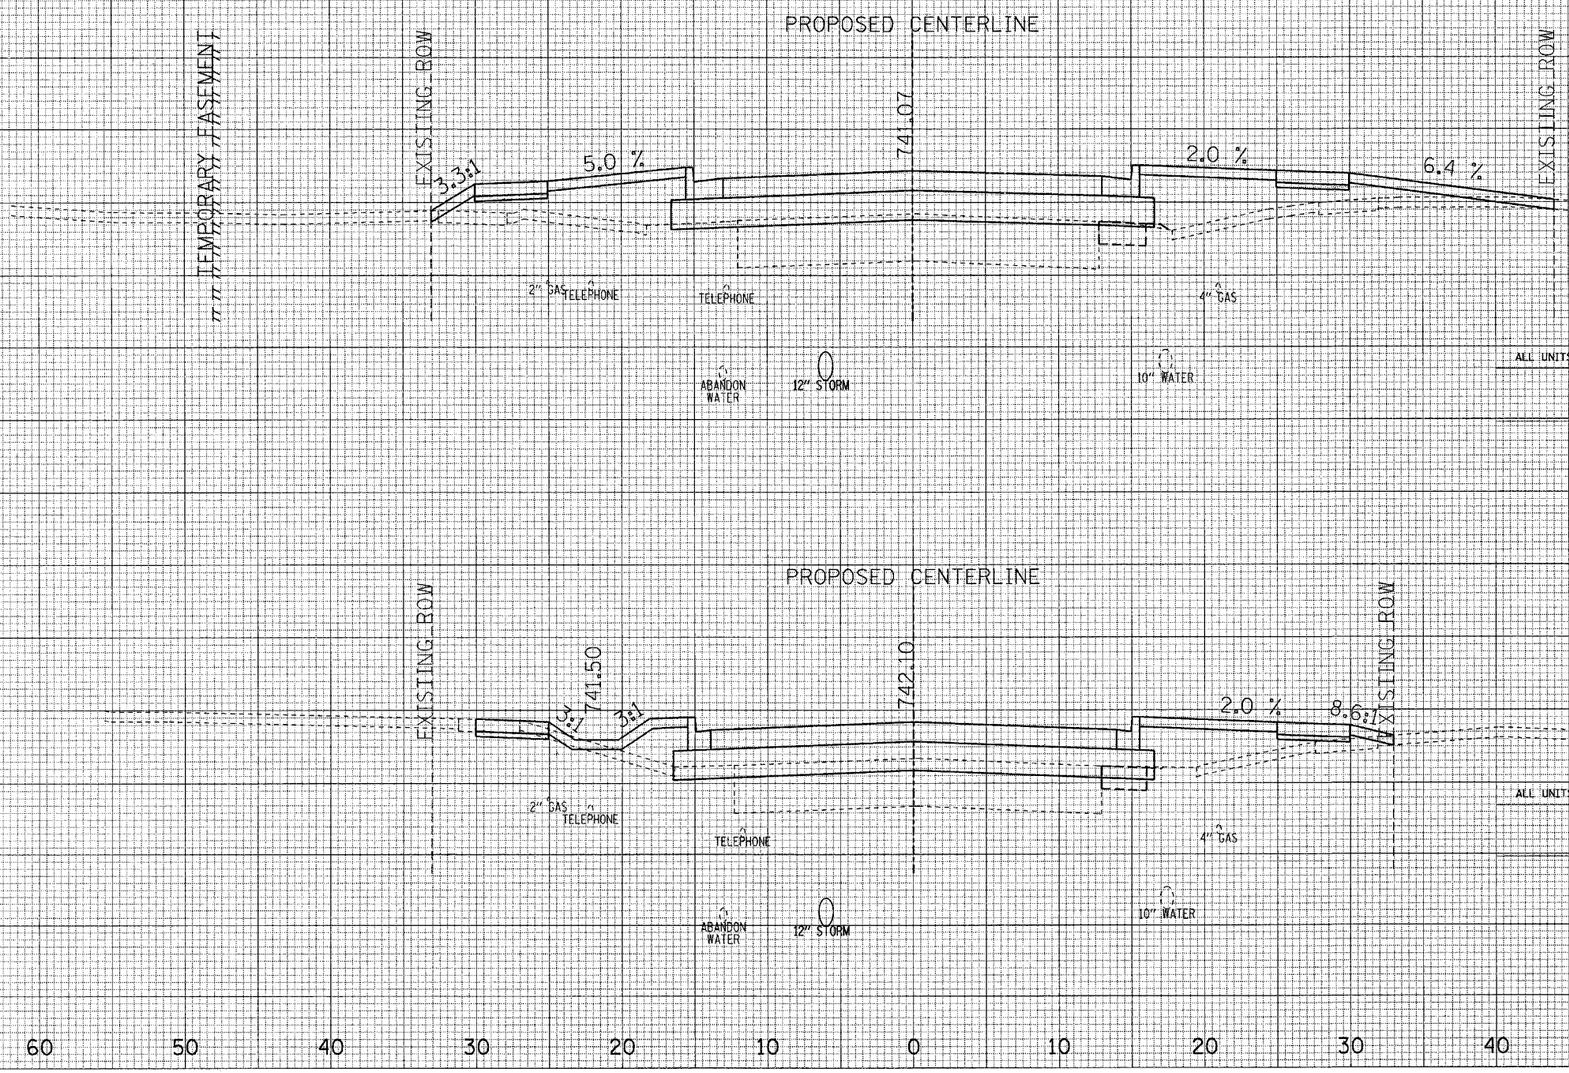

ALL UNITS ARE SQUARE FEET	PRE-STAGE	STAGE 1	STAGE 2
EARTH EXCAVATION	2.45	0.89	0.07
EMBANKMENT	0.15	35.08	45.65
TOPSOIL STRIPPING	0.00	3.35	7.37

138+50.00

ALL UNITS ARE SQUARE FEET	PRE-STAGE	STAGE 1	STAGE 2
EARTH EXCAVATION	2.50	2.73	0.20
EMBANKMENT	0.00	20.85	31.63
TOPSOIL STRIPPING	0.00	3.55	3.08

138+00.00

70 60 50 40 30 20 10 0 10 20 30 40 50 60 70


MAPLE AVENUE CROSS SECTIONS

F.A.U. RTE.	SECTION	COUNTY	TOTAL SHEETS	SHEET NO.
1487	66R	DuPAGE	412	386
STA. 23+00.00		TO STA. 144+00.00		
FED. ROAD DIST. NO.	ILLINOIS	FED. AID PROJECT		

CONTRACT NO. 62376

FINAL SURVEY: SURVEYED, PLOTTED, TEMPLATE, NOTE BOOK, AREAS, AREAS CHECKED, NO.

ORIGINAL SURVEY: SURVEYED, PLOTTED, TEMPLATE, NOTE BOOK, AREAS, AREAS CHECKED, NO.

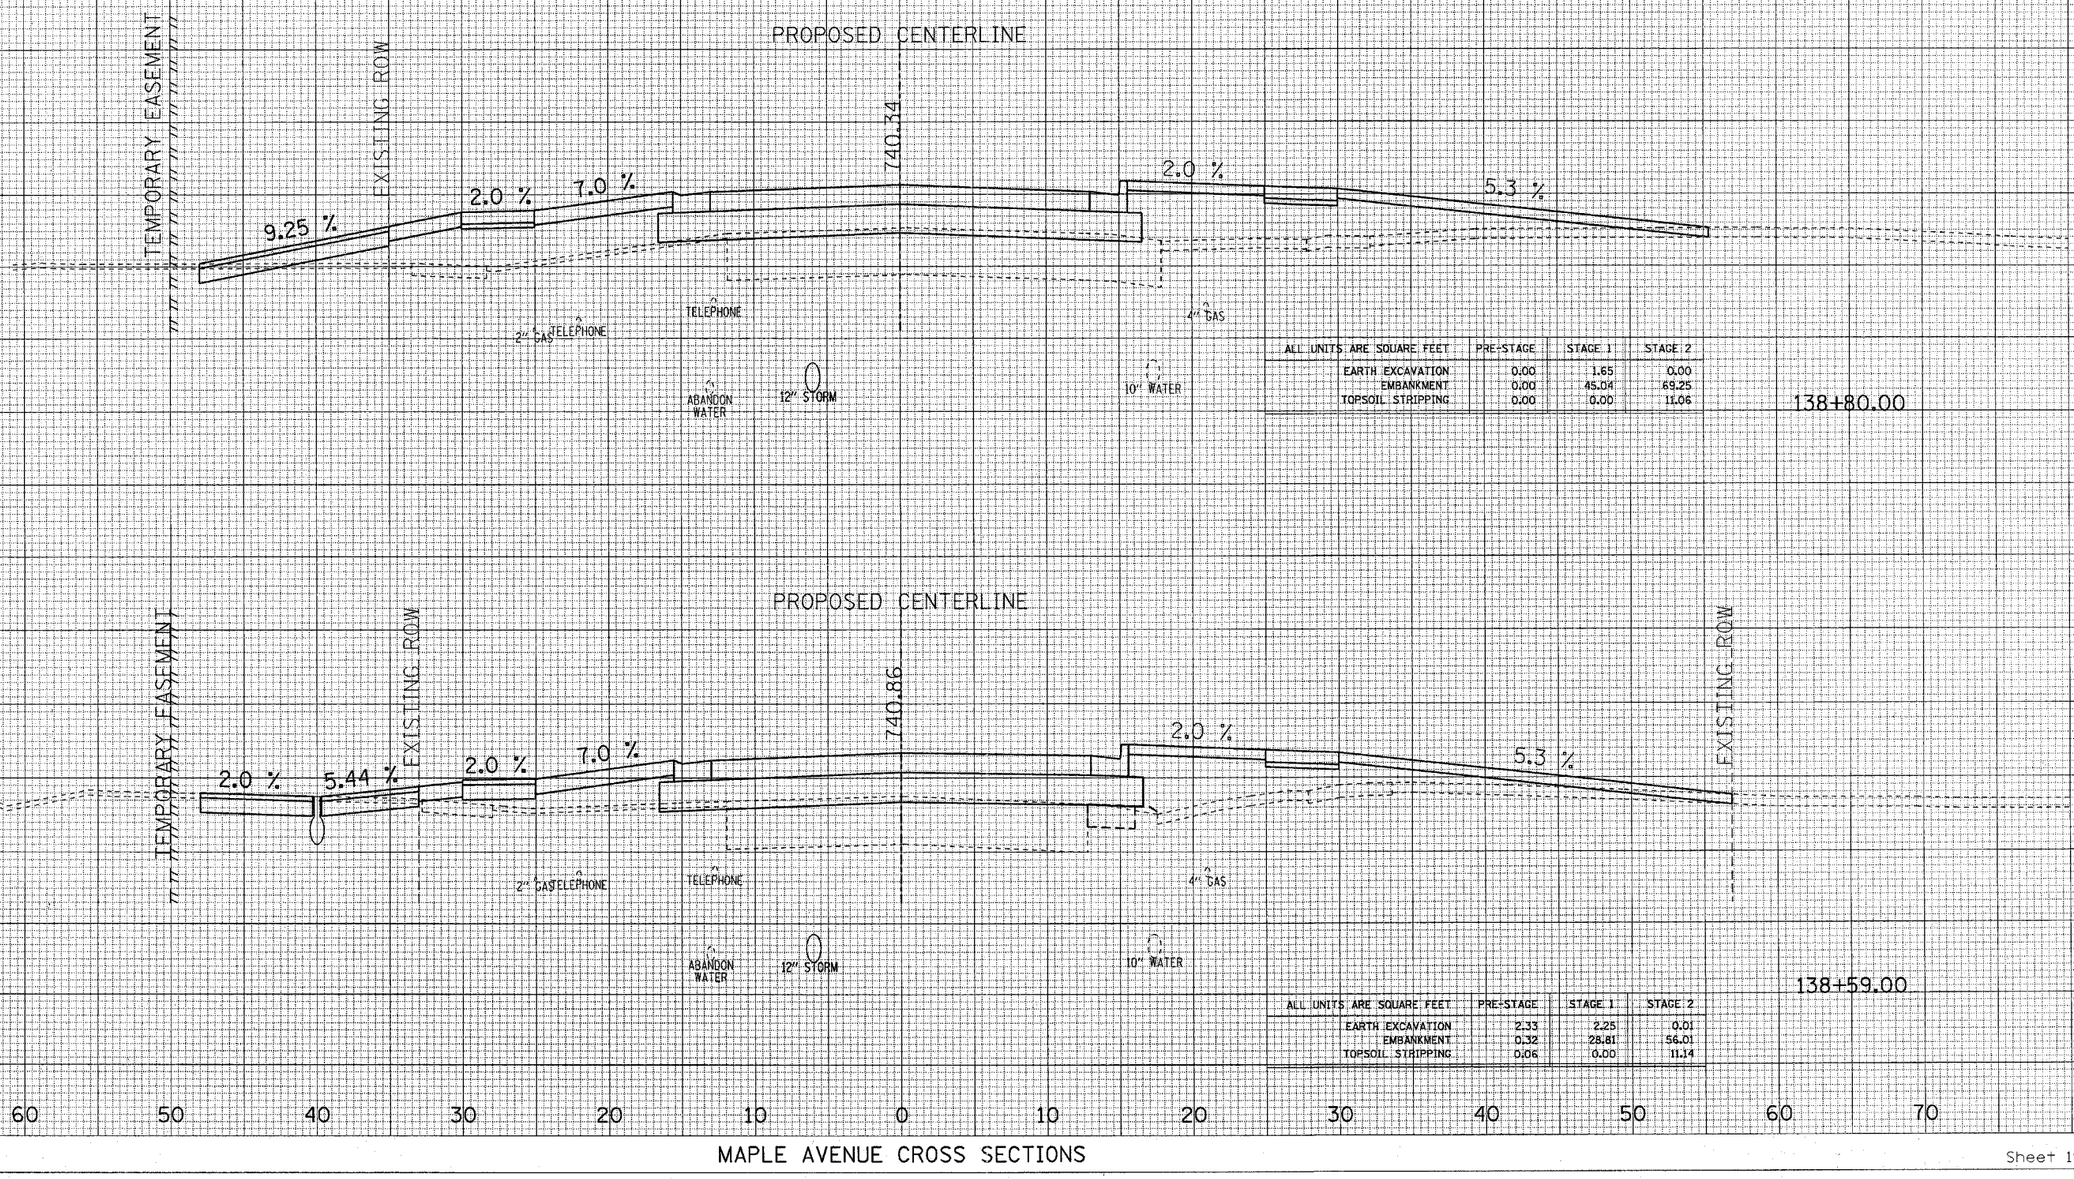

ALL UNITS ARE SQUARE FEET	PRE-STAGE	STAGE 1	STAGE 2
EARTH EXCAVATION	0.00	1.65	0.00
EMBANKMENT	0.00	45.04	69.25
TOPSOIL STRIPPING	0.00	0.00	11.06

ALL UNITS ARE SQUARE FEET	PRE-STAGE	STAGE 1	STAGE 2
EARTH EXCAVATION	2.33	2.25	0.01
EMBANKMENT	0.32	28.81	56.01
TOPSOIL STRIPPING	0.06	0.00	11.14


MAPLE AVENUE CROSS SECTIONS

F.A.U. RTE.	SECTION	COUNTY	TOTAL SHEETS	SHEET NO.
1487	66R	DuPAGE	412	387
STA. 23+00.00		TO STA. 144+00.00		
FED. ROAD DIST. NO.	ILLINOIS	FED. AID PROJECT		

CONTRACT NO. 62376

FINAL SURVEY — NOTE BOOK — NO. — SURVEYED — PLOTTED — TEMPLATE — AREAS — AREAS CHECKED — BY — DATE

ORIGINAL SURVEY — NOTE BOOK — NO. — SURVEYED — PLOTTED — TEMPLATE — AREAS — AREAS CHECKED — BY — DATE

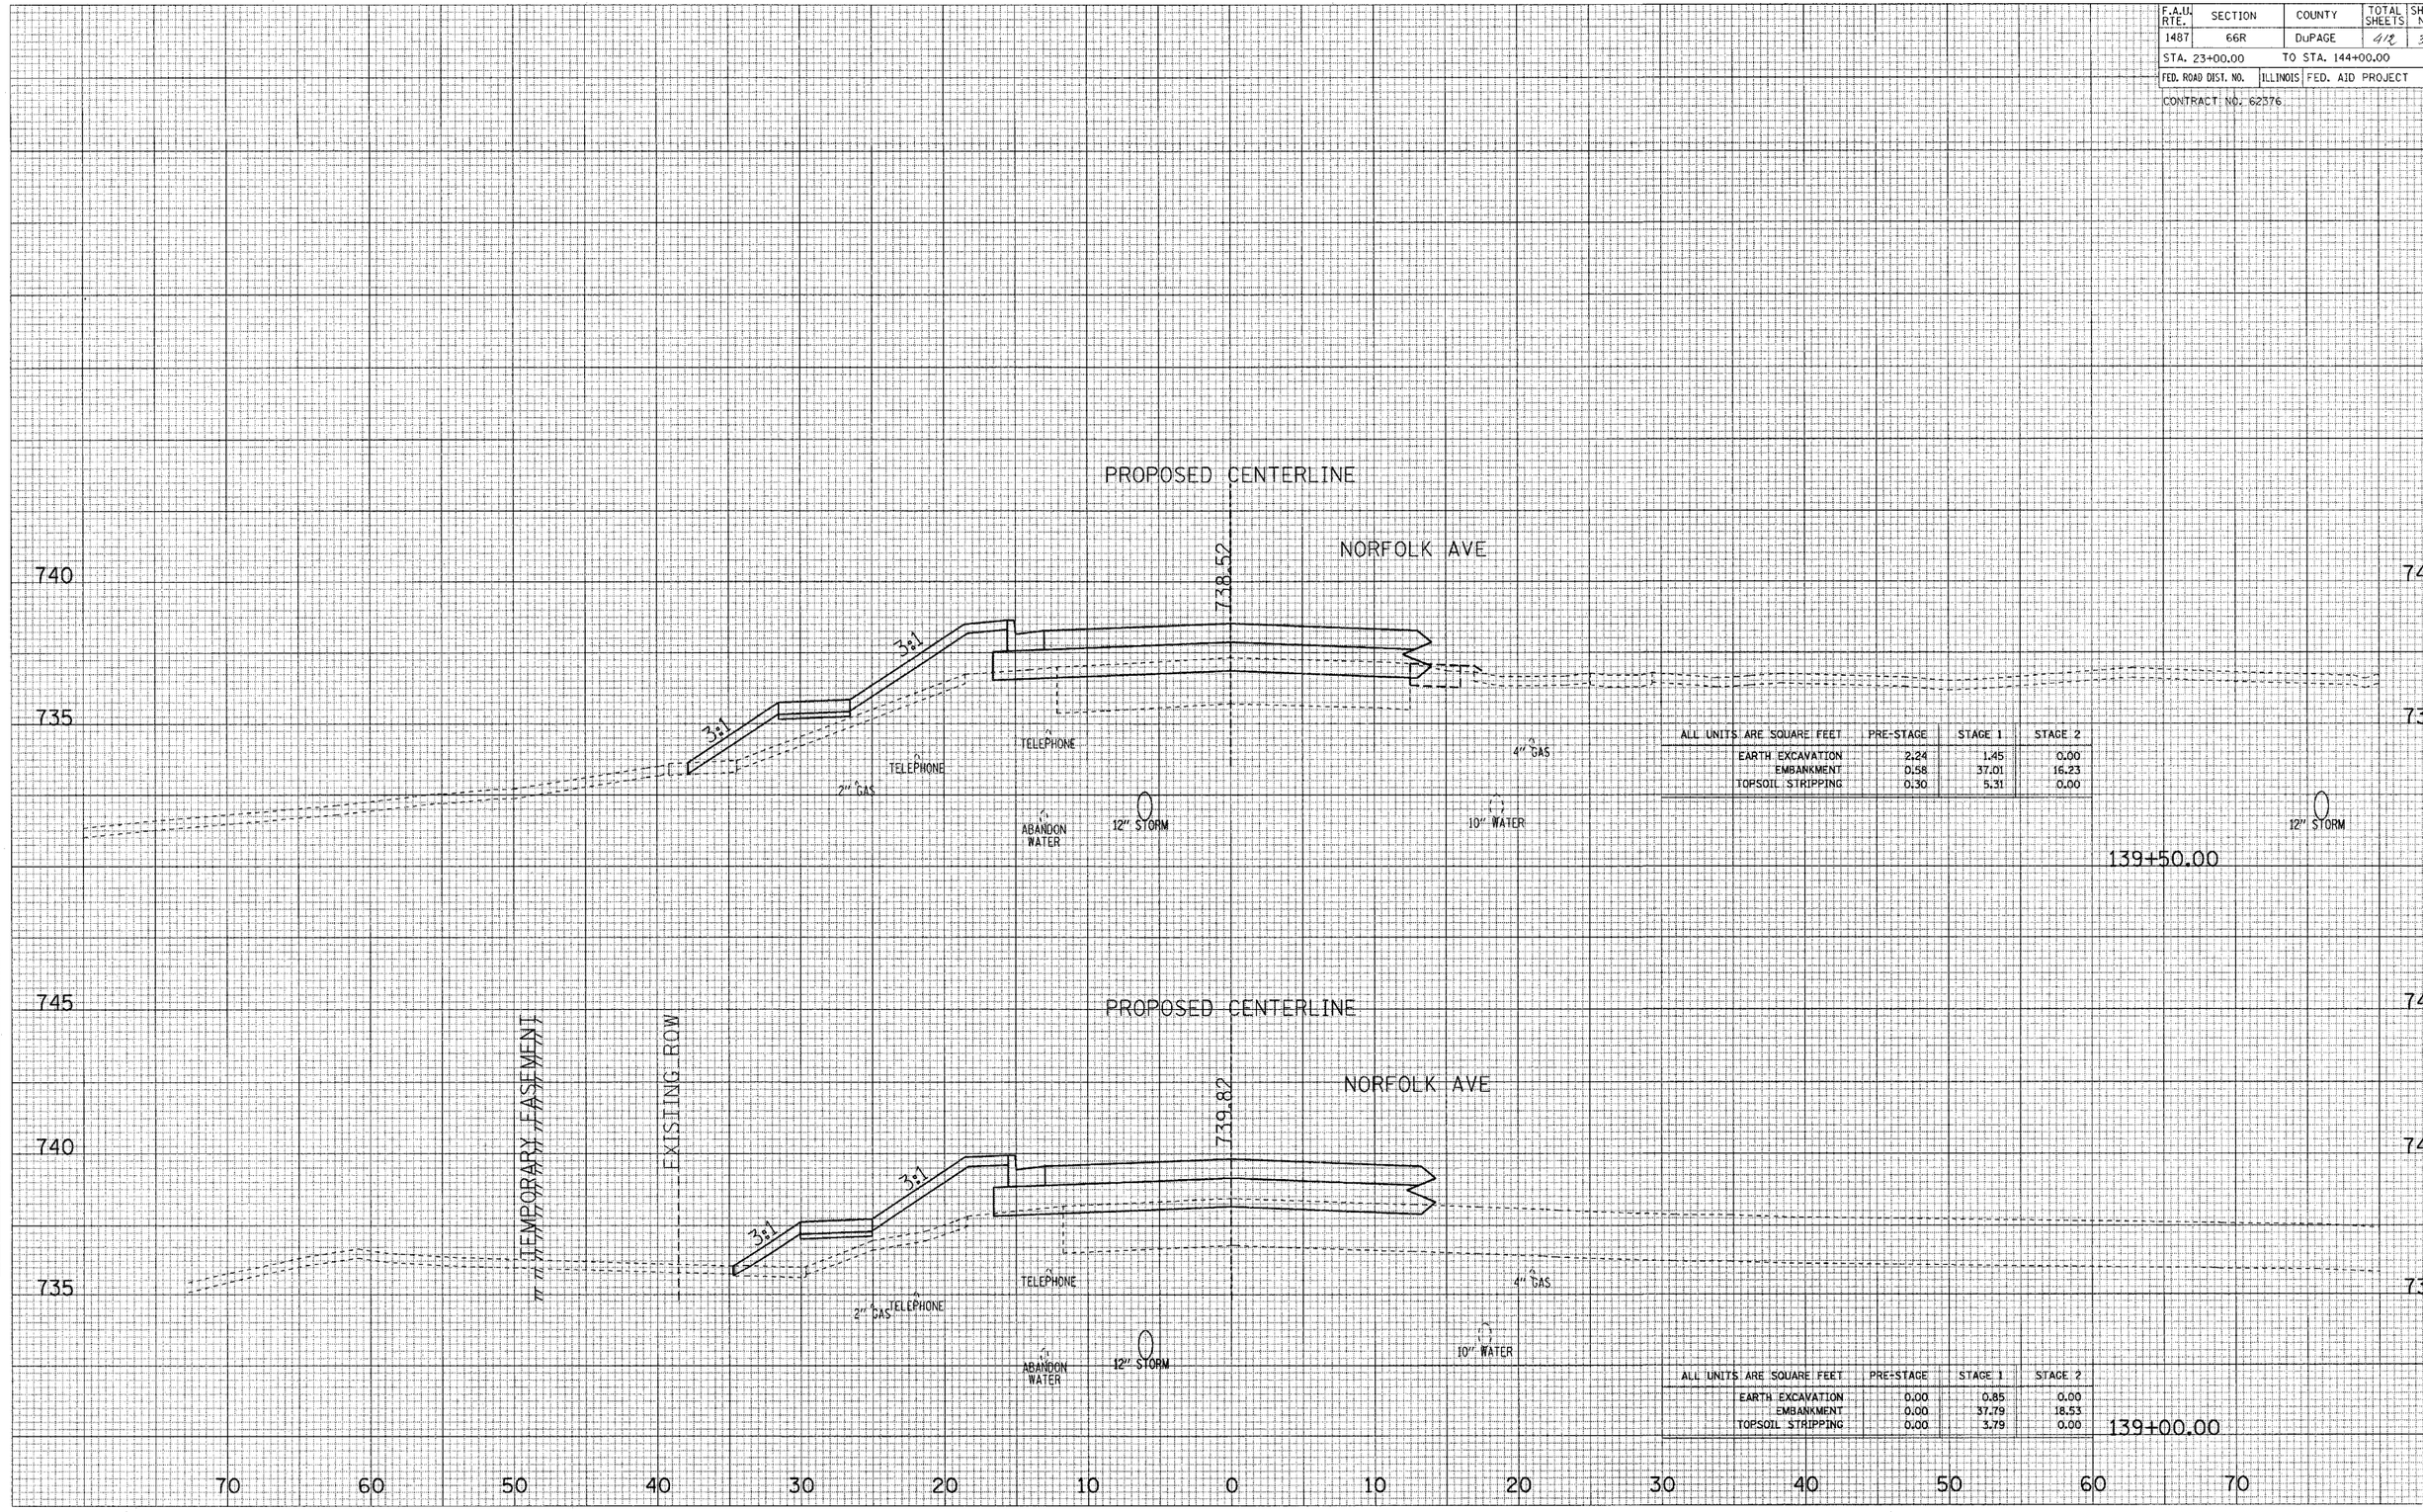

ALL UNITS ARE SQUARE FEET	PRE-STAGE	STAGE 1	STAGE 2
EARTH EXCAVATION	2.24	1.45	0.00
EMBANKMENT	0.58	37.01	16.23
TOPSOIL STRIPPING	0.30	5.31	0.00

ALL UNITS ARE SQUARE FEET	PRE-STAGE	STAGE 1	STAGE 2
EARTH EXCAVATION	0.00	0.85	0.00
EMBANKMENT	0.00	37.79	18.53
TOPSOIL STRIPPING	0.00	3.79	0.00

MAPLE AVENUE CROSS SECTIONS

F.A.U. RTE.	SECTION	COUNTY	TOTAL SHEETS	SHEET NO.
1487	66R	DuPAGE	412	388
STA. 23+00.00		TO STA. 144+00.00		
FED. ROAD DIST. NO.	ILLINOIS	FED. AID PROJECT		

CONTRACT NO. 62376

FINAL SURVEY — NOTE BOOK NO. — SURVEYED — PLOTTED — TEMPLATE — AREAS — AREAS CHECKED — BY — DATE

PROPOSED CENTERLINE

COE RD

736.81

0.8 %

EXISTING ROW

740

735

730

TELEPHONE

TELEPHONE

4" GAS

10" WATER

ABANDON WATER

15" STORM

140+15.95

ALL UNITS ARE SQUARE FEET	PRE-STAGE	STAGE 1	STAGE 2
EARTH EXCAVATION	0.00	0.00	3.52
EMBANKMENT	0.00	10.06	13.32
TOPSOIL STRIPPING	0.00	0.00	0.00

ORIGINAL SURVEY — NOTE BOOK NO. — SURVEYED — PLOTTED — TEMPLATE — AREAS — AREAS CHECKED — BY — DATE

PROPOSED CENTERLINE

COE RD

NORFOLK AVE

737.23

740

735

730

TELEPHONE

TELEPHONE

4" GAS

10" WATER

ABANDON WATER

15" STORM

15" STORM

140+00.00

ALL UNITS ARE SQUARE FEET	PRE-STAGE	STAGE 1	STAGE 2
EARTH EXCAVATION	0.00	0.00	0.00
EMBANKMENT	0.00	12.09	10.27
TOPSOIL STRIPPING	0.00	0.00	0.00

70 60 50 40 30 20 10 0 10 20 30 40 50 60 70


MAPLE AVENUE CROSS SECTIONS

F.A.U RTE.	SECTION	COUNTY	TOTAL SHEETS	SHEET NO.
1487	66R	DuPAGE	412	389
STA. 23+00.00		TO STA. 144+00.00		
FED. ROAD DIST. NO.	ILLINOIS	FED. AID PROJECT		

CONTRACT NO. 62376

FINAL SURVEY | NOTE BOOK | NO. | SURVEYED | PLOTTED | TEMPLATE | AREAS | AREAS CHECKED | BY | DATE

ORIGINAL SURVEY | NOTE BOOK | NO. | SURVEYED | PLOTTED | TEMPLATE | AREAS | AREAS CHECKED | BY | DATE

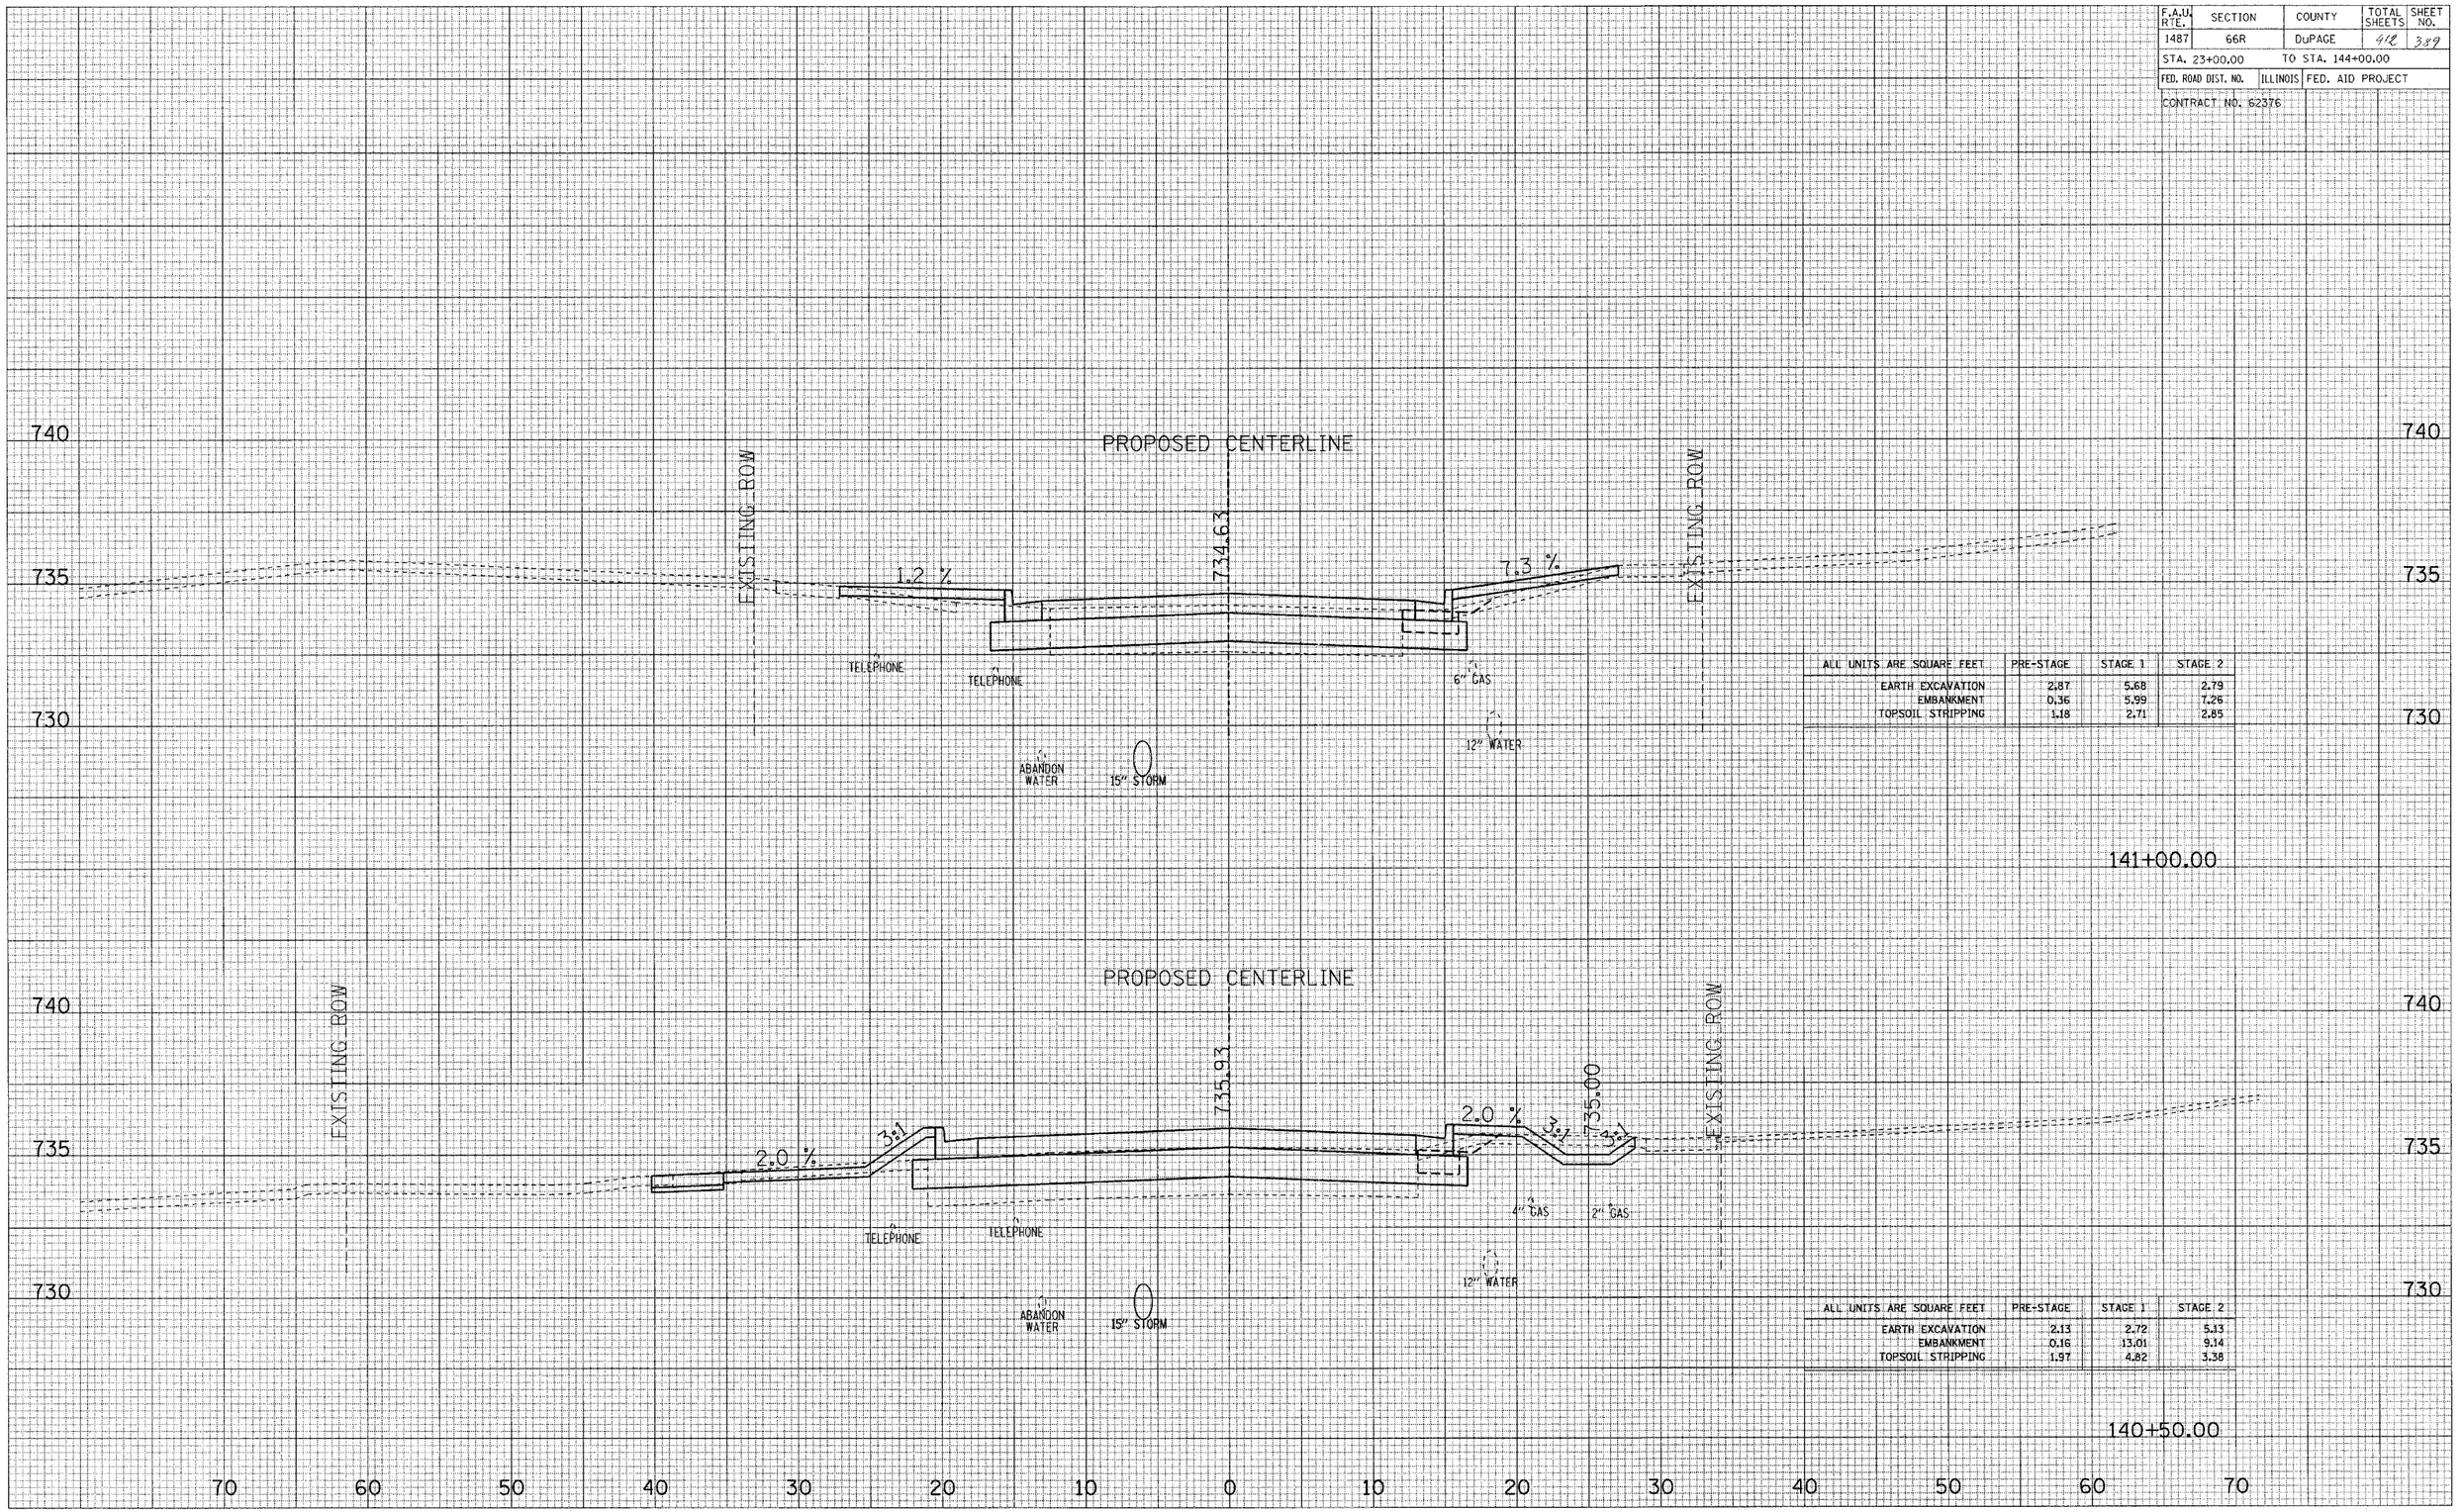

ALL UNITS ARE SQUARE FEET	PRE-STAGE	STAGE 1	STAGE 2
EARTH EXCAVATION	2.87	5.68	2.79
EMBANKMENT	0.36	5.99	7.26
TOPSOIL STRIPPING	1.18	2.71	2.85

141+00.00


ALL UNITS ARE SQUARE FEET	PRE-STAGE	STAGE 1	STAGE 2
EARTH EXCAVATION	2.13	2.72	5.13
EMBANKMENT	0.16	13.01	9.14
TOPSOIL STRIPPING	1.97	4.82	3.38

140+50.00

MAPLE AVENUE CROSS SECTIONS

F.A.U. RTE.	SECTION	COUNTY	TOTAL SHEETS	SHEET NO.
1487	66R	DuPAGE	412	390
STA. 23+00.00		TO STA. 144+00.00		
FED. ROAD DIST. NO.	ILLINOIS	FED. AID PROJECT		
CONTRACT NO. 62376				

FINAL SURVEY — NOTE BOOK — NO. — SURVEYED — PLOTTED — TEMPLATE — AREAS — AREAS CHECKED — DATE

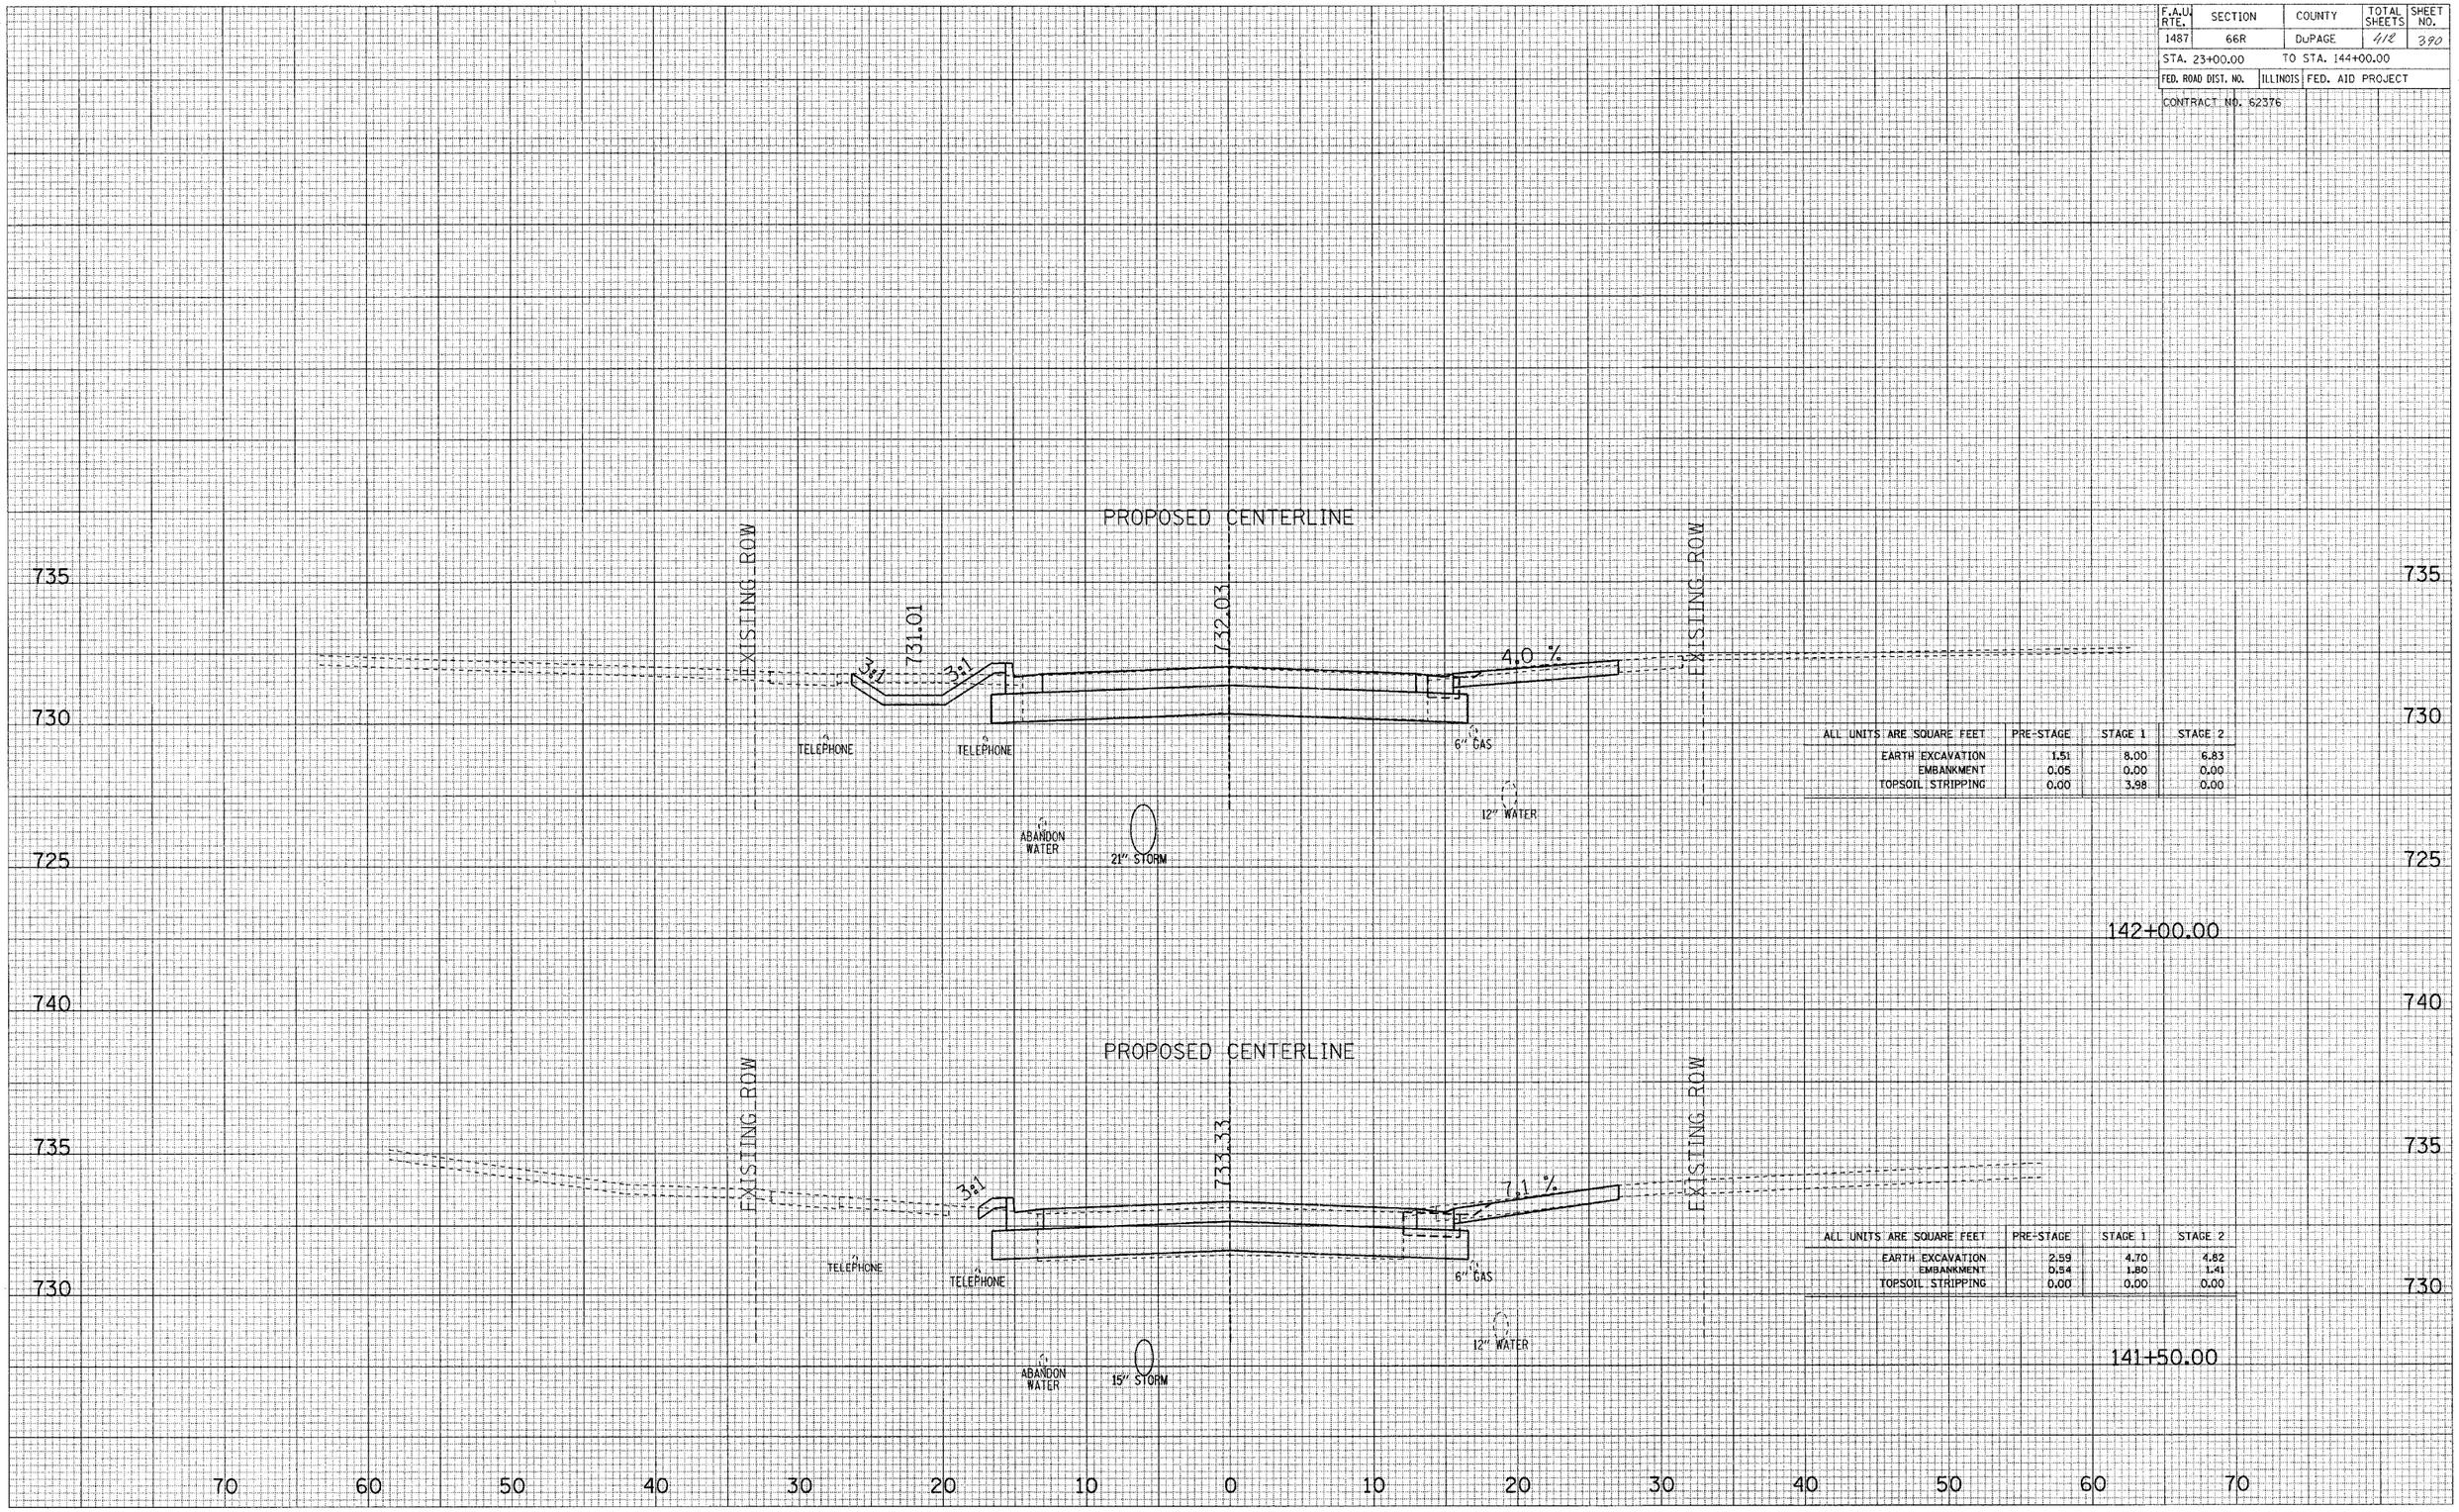

ALL UNITS ARE SQUARE FEET	PRE-STAGE	STAGE 1	STAGE 2
EARTH EXCAVATION	1.51	8.00	6.83
EMBANKMENT	0.05	0.00	0.00
TOPSOIL STRIPPING	0.00	3.98	0.00

142+00.00

ALL UNITS ARE SQUARE FEET	PRE-STAGE	STAGE 1	STAGE 2
EARTH EXCAVATION	2.59	4.70	4.82
EMBANKMENT	0.54	1.80	1.41
TOPSOIL STRIPPING	0.00	0.00	0.00

141+50.00

ORIGINAL SURVEY — NOTE BOOK — NO. — SURVEYED — PLOTTED — TEMPLATE — AREAS — AREAS CHECKED — DATE


MAPLE AVENUE CROSS SECTIONS

F.A.U. RTE.	SECTION	COUNTY	TOTAL SHEETS	SHEET NO.
1487	66R	DuPage	412	391
STA. 23+00.00		TO STA. 144+00.00		
FED. ROAD DIST. NO.	ILLINOIS	FED. AID PROJECT		

CONTRACT NO. 62376

FINAL SURVEY — NOTE BOOK — NO. — SURVEYED — PLOTTED — TEMPLATE — AREAS — AREAS CHECKED — BY — DATE

ORIGINAL SURVEY — NOTE BOOK — NO. — SURVEYED — PLOTTED — TEMPLATE — AREAS — AREAS CHECKED — BY — DATE

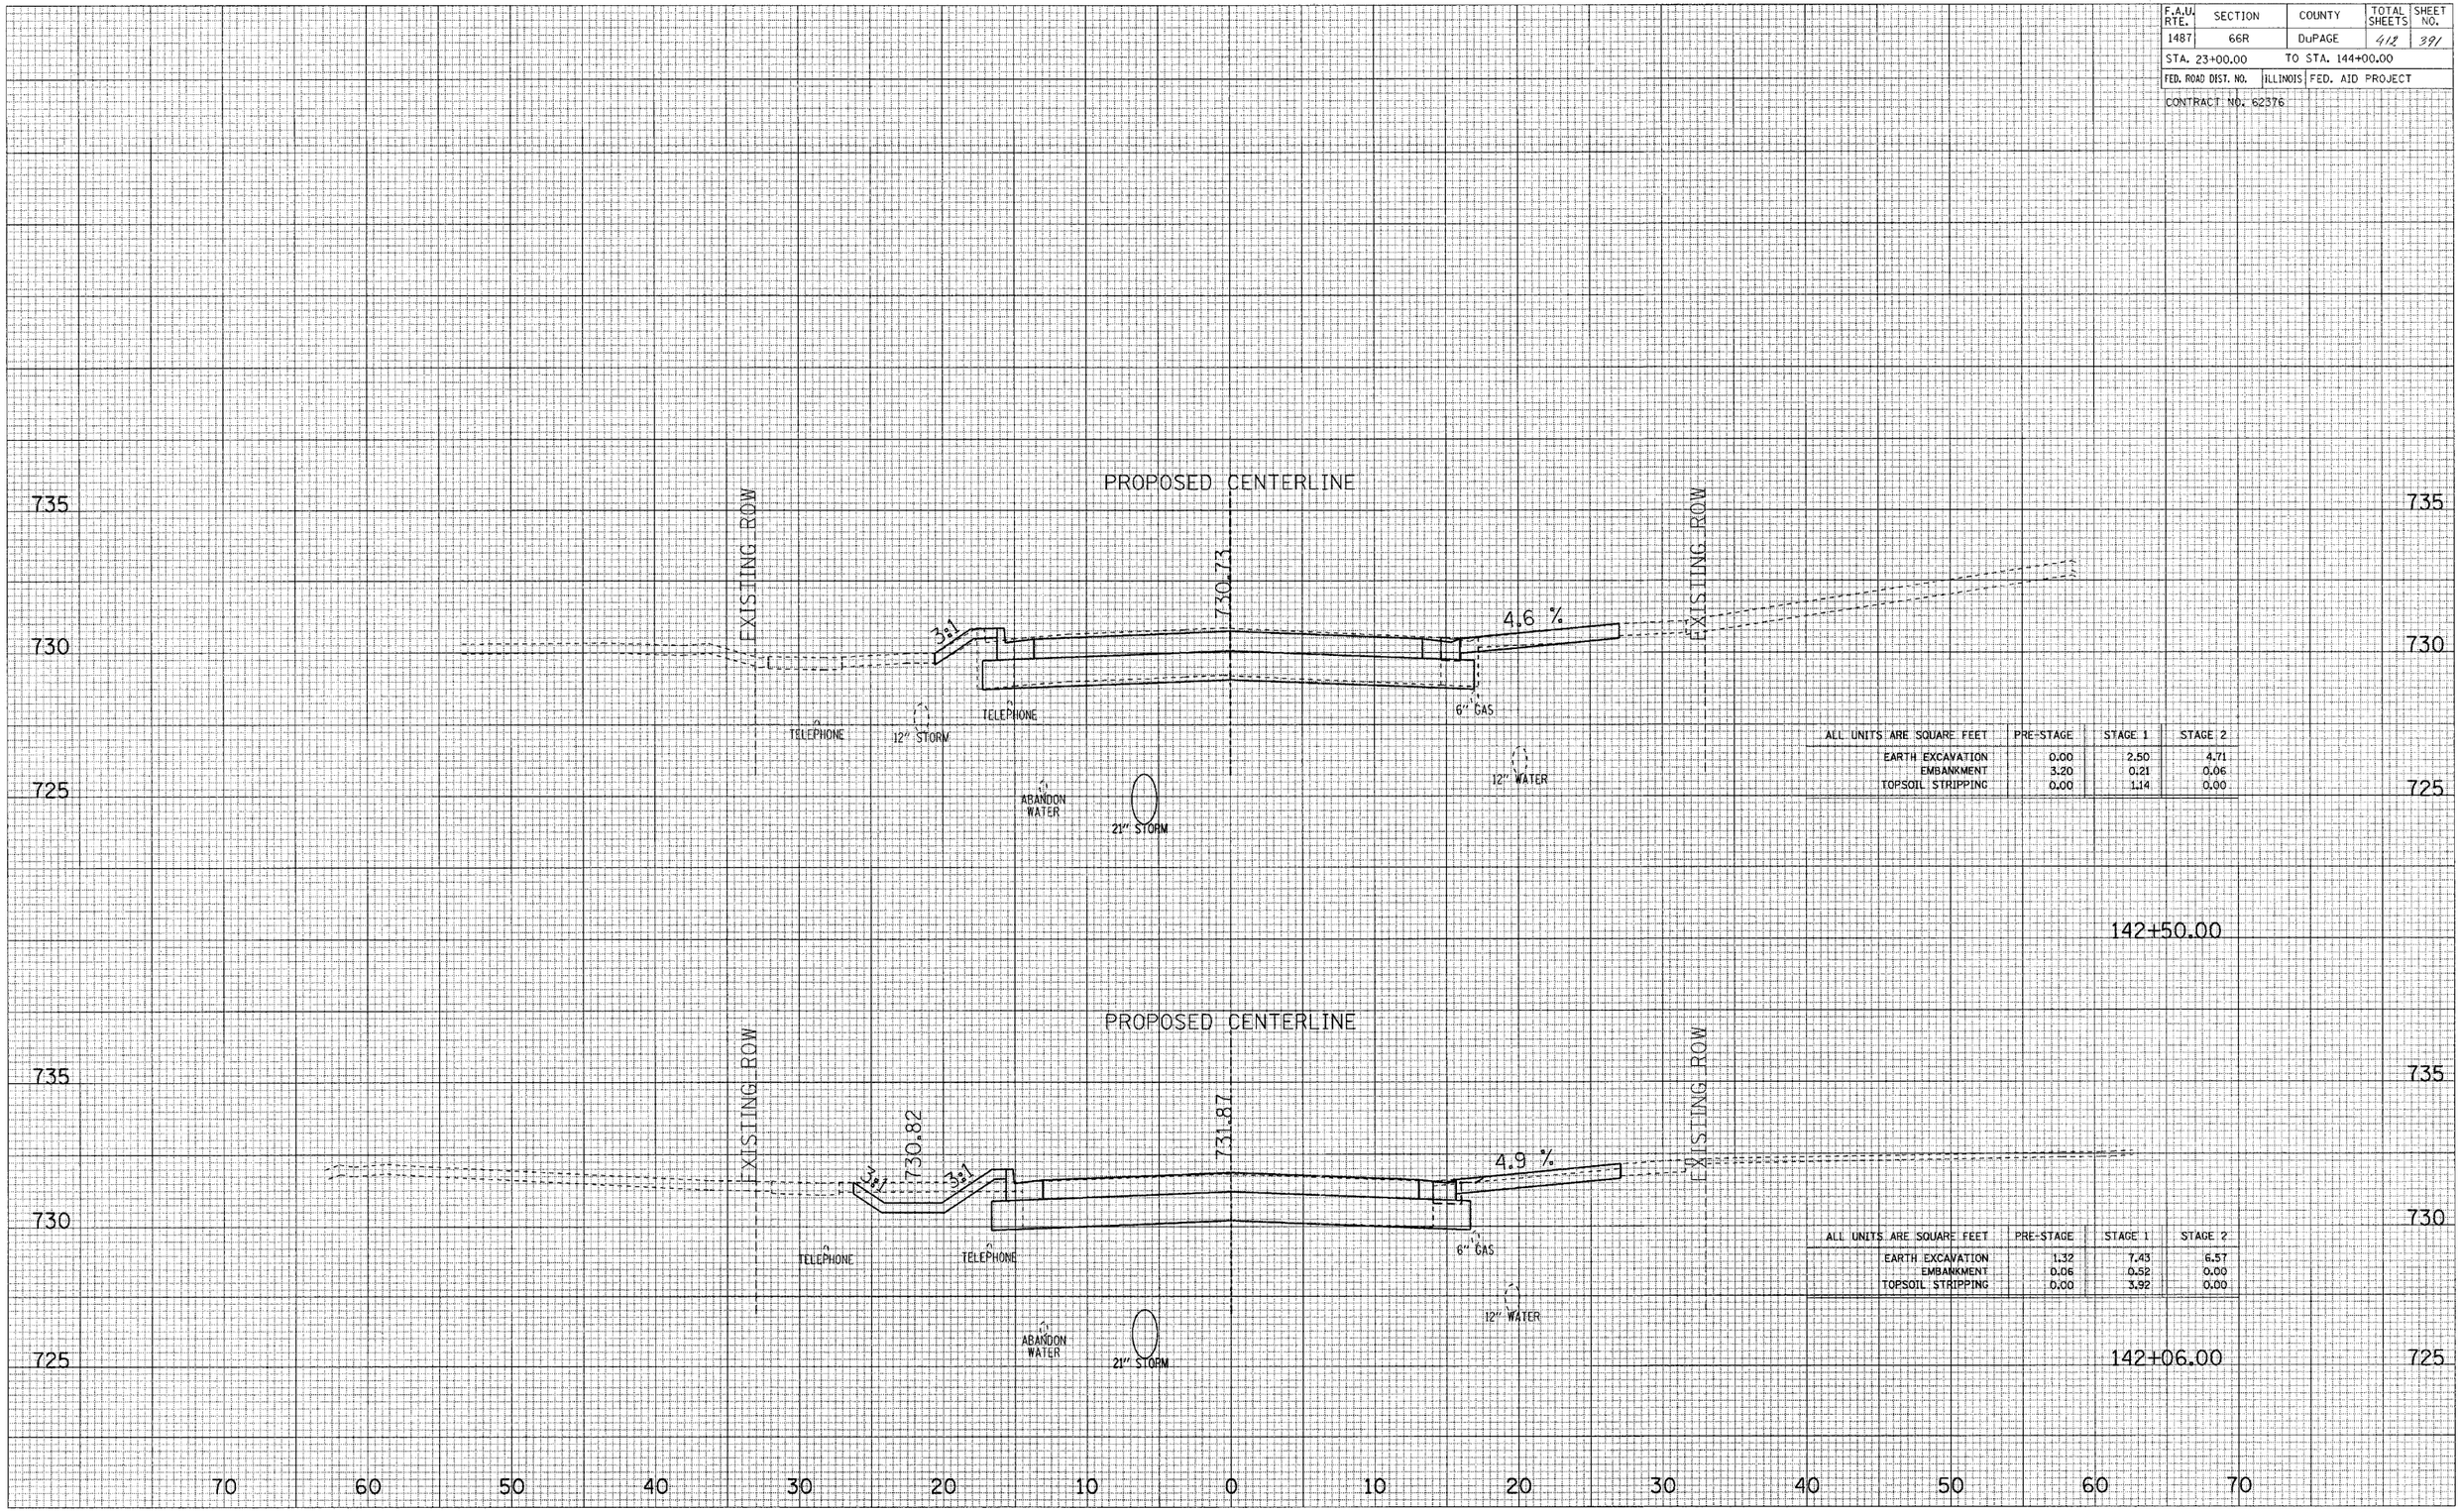


ALL UNITS ARE SQUARE FEET	PRE-STAGE	STAGE 1	STAGE 2
EARTH EXCAVATION	0.00	2.50	4.71
EMBANKMENT	3.20	0.21	0.06
TOPSOIL STRIPPING	0.00	1.14	0.00

ALL UNITS ARE SQUARE FEET	PRE-STAGE	STAGE 1	STAGE 2
EARTH EXCAVATION	1.32	7.43	6.57
EMBANKMENT	0.06	0.52	0.00
TOPSOIL STRIPPING	0.00	3.92	0.00

MAPLE AVENUE CROSS SECTIONS

F.A.U RTE.	SECTION	COUNTY	TOTAL SHEETS	SHEET NO.
1487	66R	DuPAGE	412	392
STA. 23+00.00		TO STA. 144+00.00		
FED. ROAD DIST. NO.	ILLINOIS	FED. AID PROJECT		
CONTRACT NO. 62376				

FINAL SURVEY — NOTE BOOK — NO. — SURVEYED — PLOTTED — TEMPLATE — AREAS — AREAS CHECKED — BY — DATE

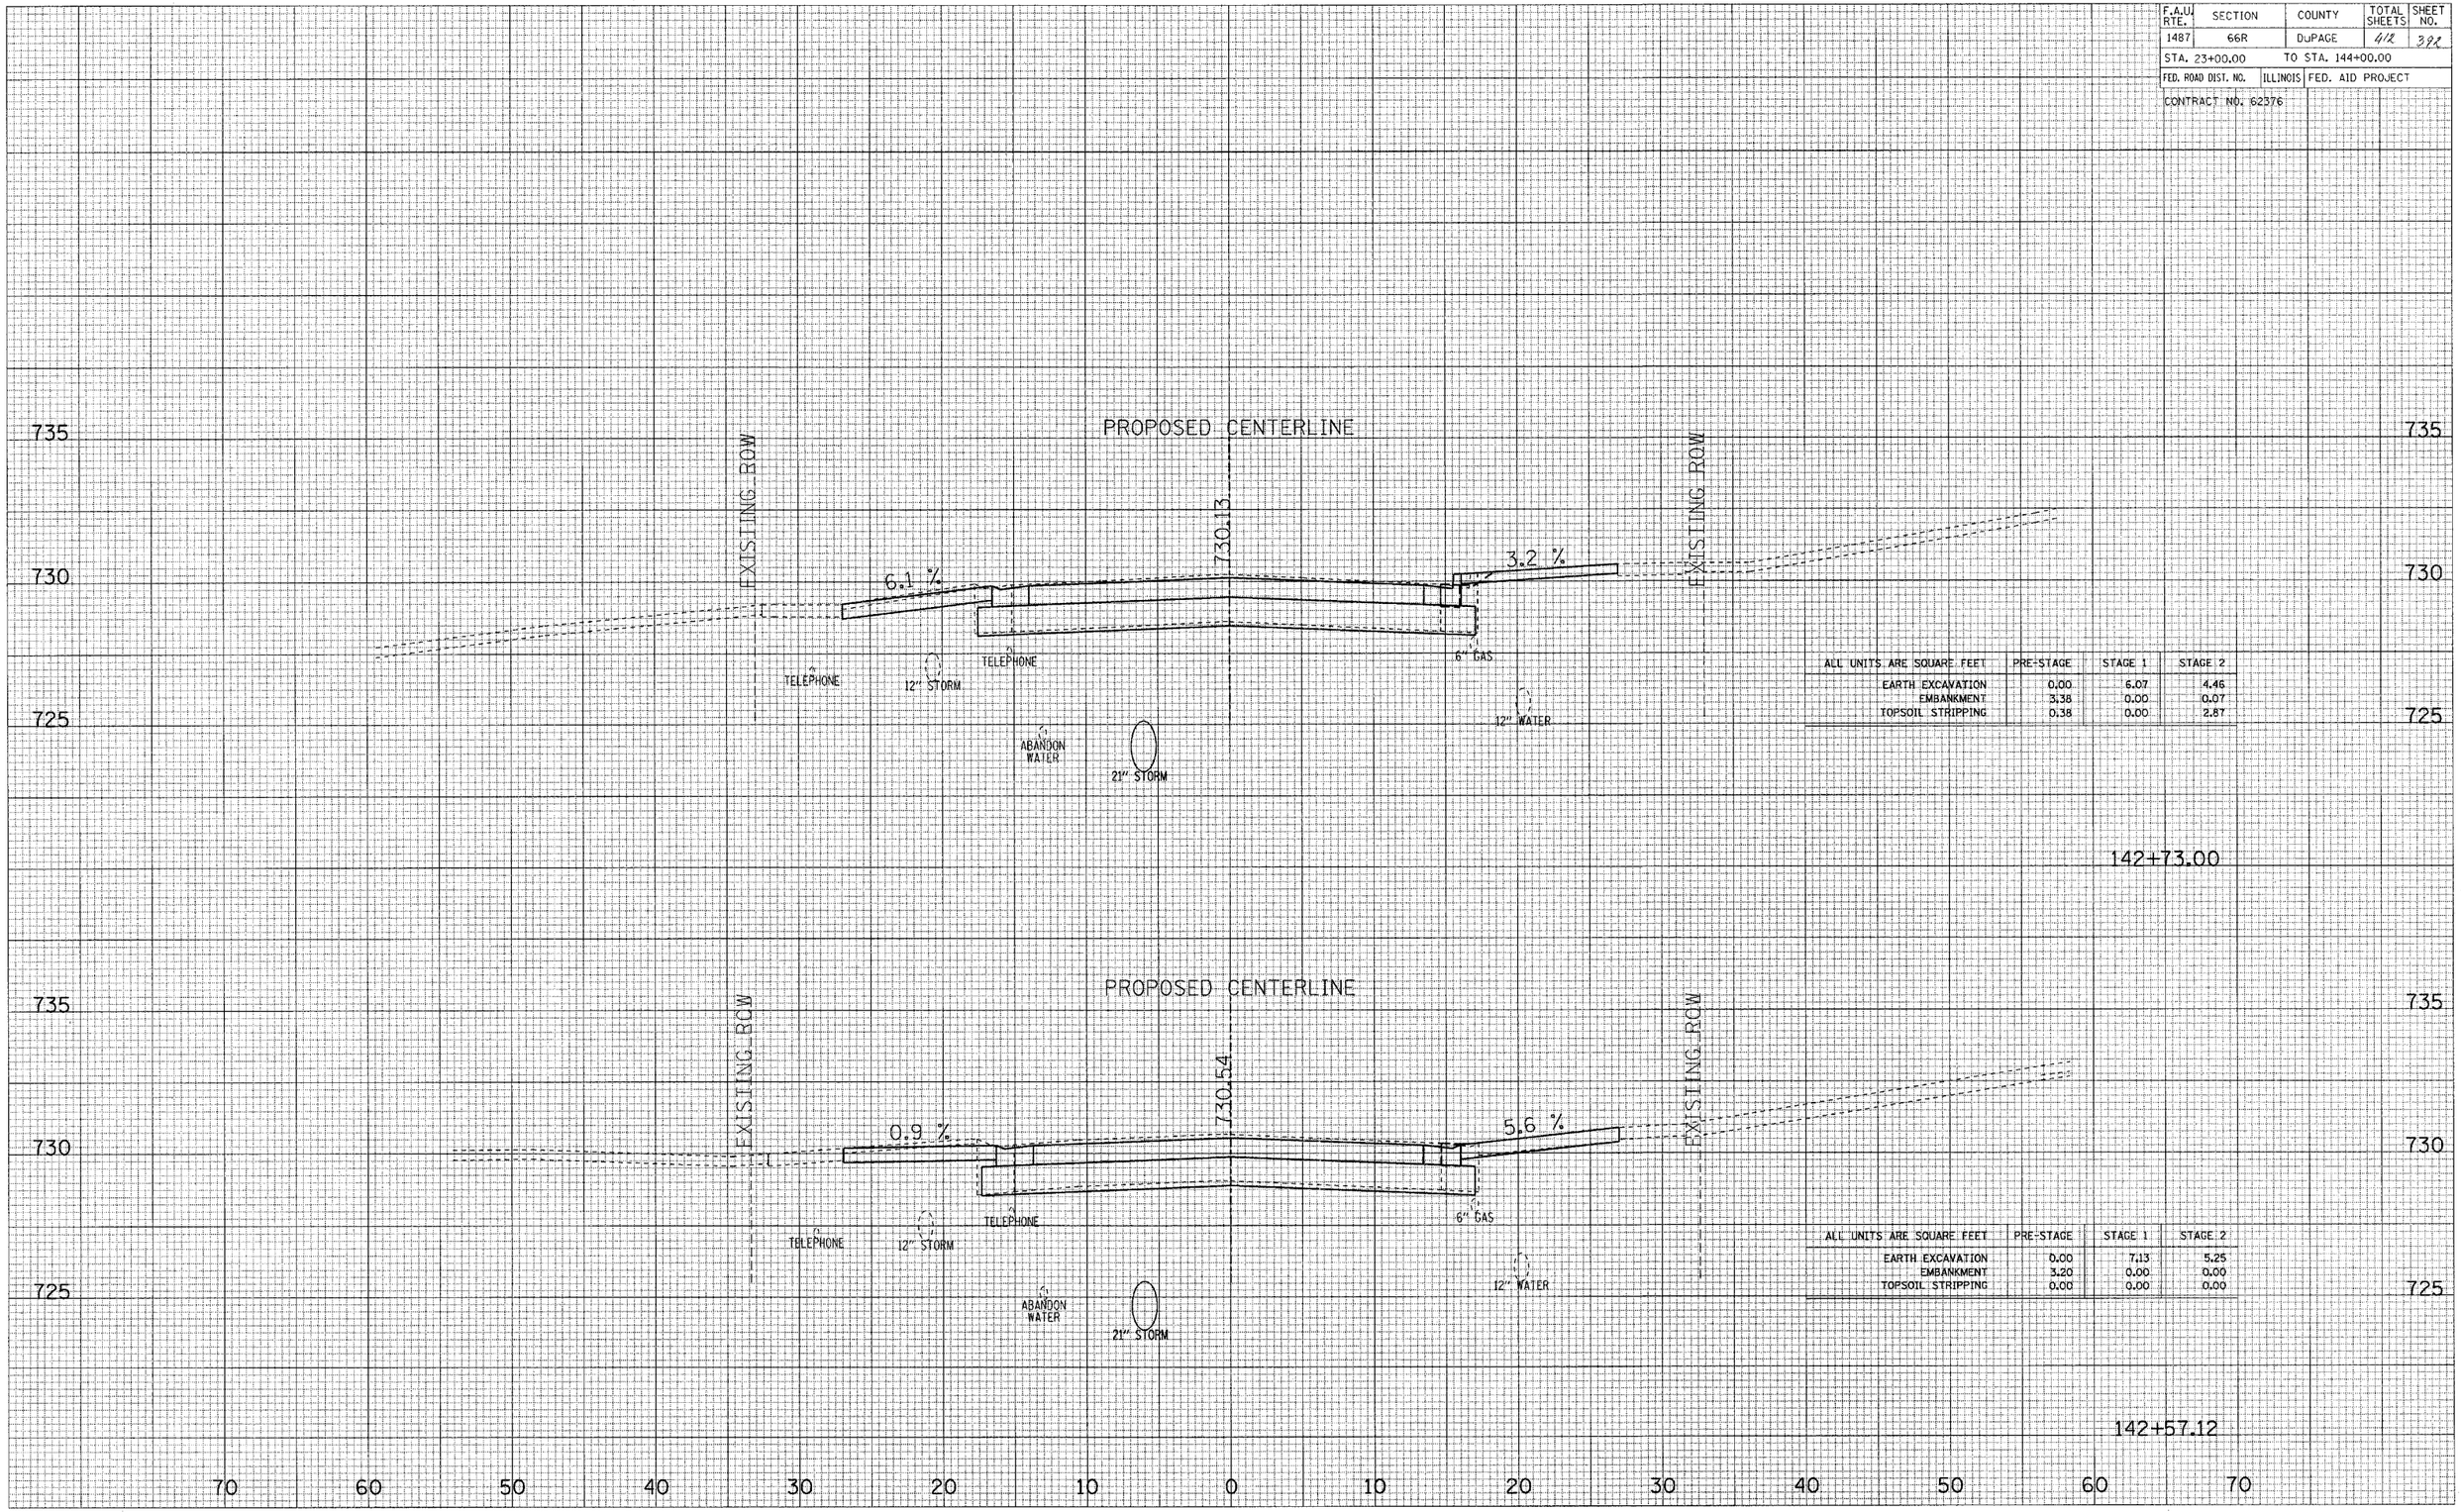

ALL UNITS ARE SQUARE FEET	PRE-STAGE	STAGE 1	STAGE 2
EARTH EXCAVATION	0.00	6.07	4.46
EMBANKMENT	3.38	0.00	0.07
TOPSOIL STRIPPING	0.38	0.00	2.87


ALL UNITS ARE SQUARE FEET	PRE-STAGE	STAGE 1	STAGE 2
EARTH EXCAVATION	0.00	7.13	5.25
EMBANKMENT	3.20	0.00	0.00
TOPSOIL STRIPPING	0.00	0.00	0.00

ORIGINAL SURVEY — NOTE BOOK — NO. — SURVEYED — PLOTTED — TEMPLATE — AREAS — AREAS CHECKED — BY — DATE

MAPLE AVENUE CROSS SECTIONS

F.A.U. RTE.	SECTION	COUNTY	TOTAL SHEETS	SHEET NO.
1487	66R	DuPAGE	412	393
STA. 23+00.00	TO STA. 144+00.00			
FED. ROAD DIST. NO.	ILLINOIS	FED. AID PROJECT		
CONTRACT NO. 62376				

ORIGINAL SURVEY
SURVEYED
PLOTTED
TEMPLATE
NOTE BOOK
AREAS
NO.
AREAS CHECKED

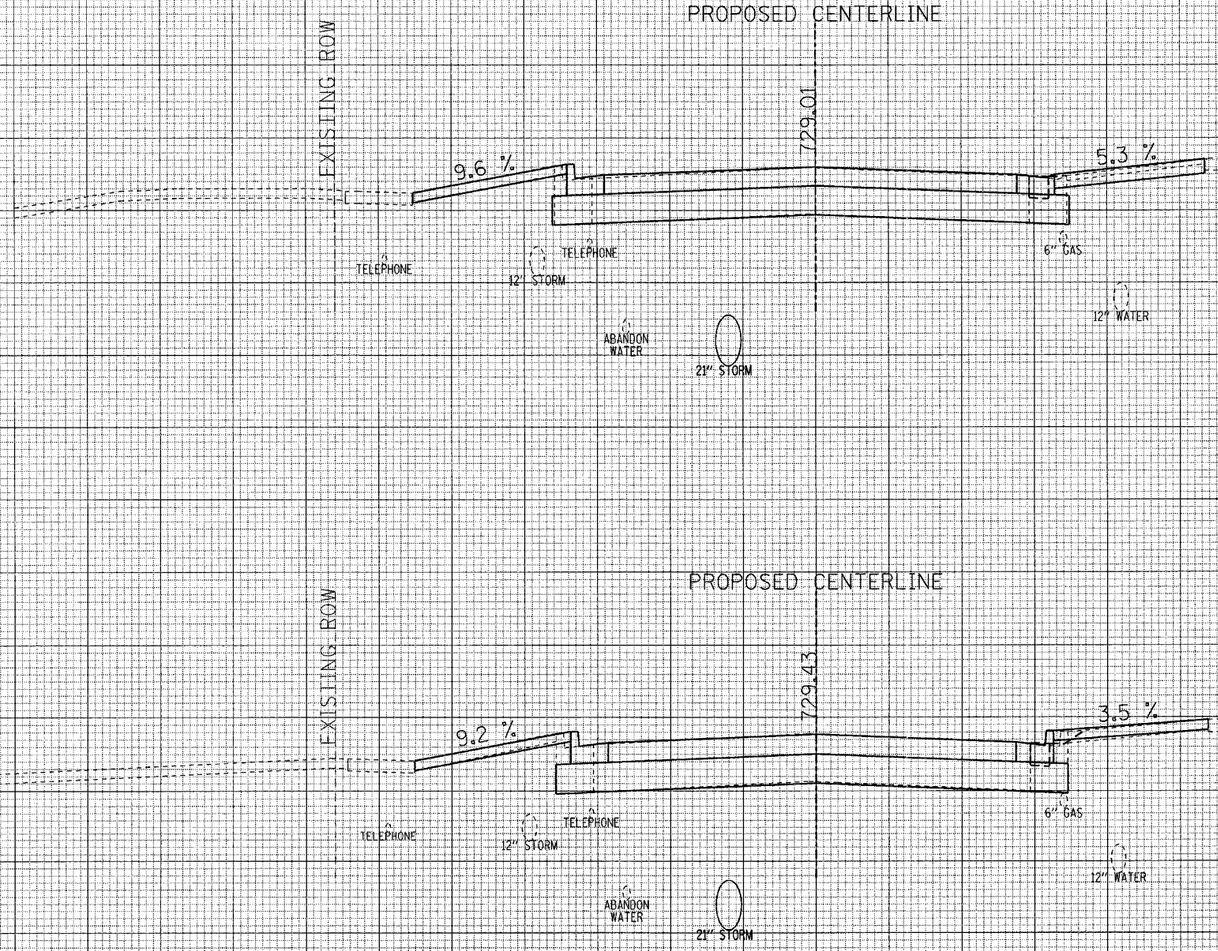

ALL UNITS ARE SQUARE FEET	PRE-STAGE	STAGE 1	STAGE 2
EARTH EXCAVATION	0.00	0.71	6.13
EMBANKMENT	3.20	0.16	0.00
TOPSOIL STRIPPING	0.00	3.30	0.00

143+16.00

ALL UNITS ARE SQUARE FEET	PRE-STAGE	STAGE 1	STAGE 2
EARTH EXCAVATION	0.00	1.13	3.44
EMBANKMENT	3.45	0.24	0.54
TOPSOIL STRIPPING	0.44	2.96	3.02

143+00.00


MAPLE AVENUE CROSS SECTIONS

F.A.U RTE.	SECTION	COUNTY	TOTAL SHEETS	SHEET NO.
1487	66R	DuPAGE	412	394
STA. 23+00.00		TO STA. 144+00.00		
FED. ROAD DIST. NO.	ILLINOIS	FED. AID PROJECT		

CONTRACT NO. 62376


FINAL SURVEY — NOTE BOOK — NO. — SURVEYED — PLOTTED — TEMPLATE — AREAS — AREAS CHECKED

ORIGINAL SURVEY — NOTE BOOK — NO. — SURVEYED — PLOTTED — TEMPLATE — AREAS — AREAS CHECKED

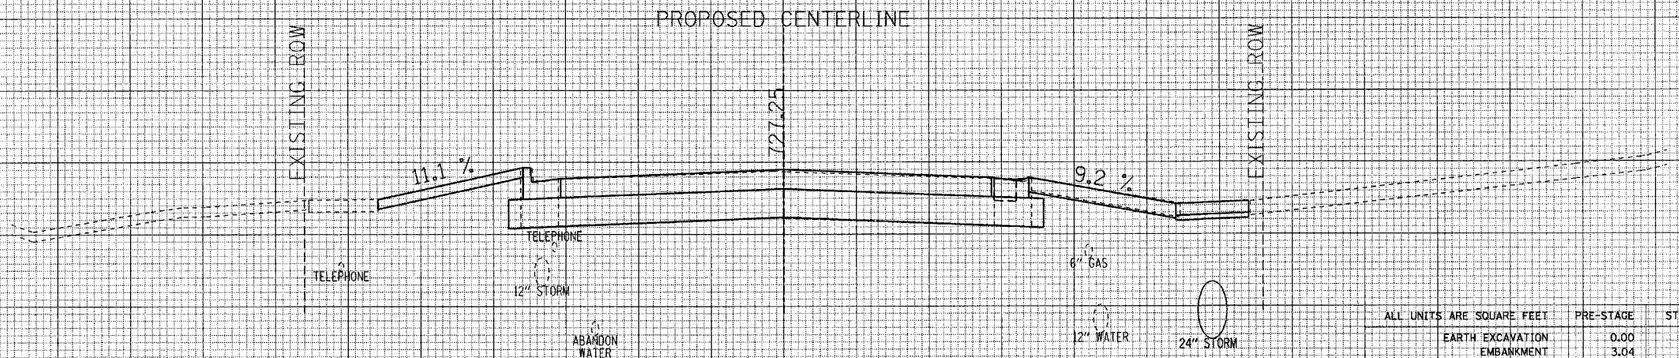

ALL UNITS ARE SQUARE FEET	PRE-STAGE	STAGE 1	STAGE 2
EARTH EXCAVATION	0.00	1.15	5.06
EMBANKMENT	3.04	0.01	0.17
TOPSOIL STRIPPING	0.00	3.36	0.00

143+84.00

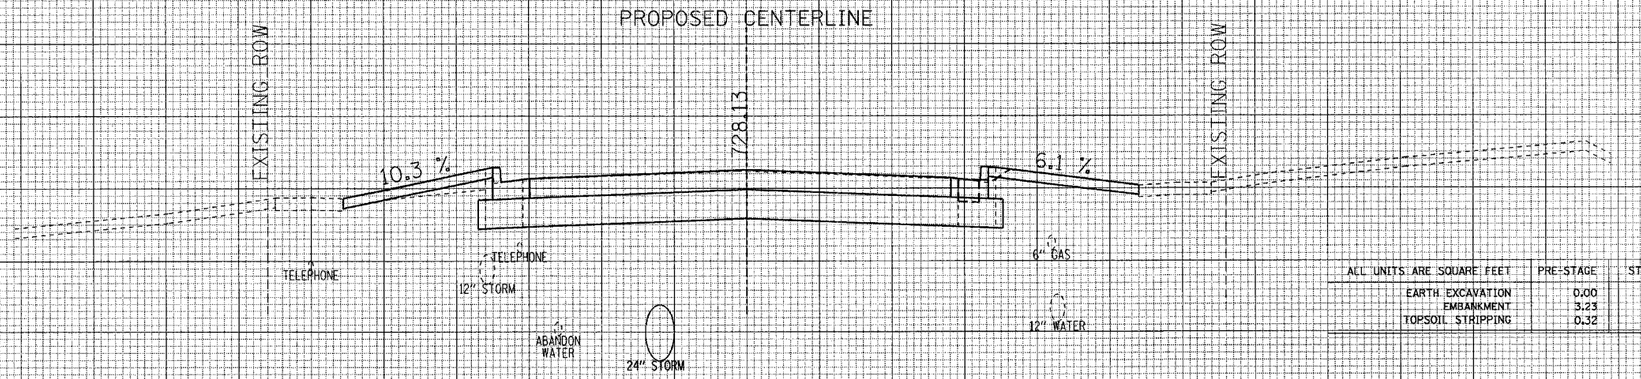

ALL UNITS ARE SQUARE FEET	PRE-STAGE	STAGE 1	STAGE 2
EARTH EXCAVATION	0.00	0.88	3.54
EMBANKMENT	3.23	1.24	0.03
TOPSOIL STRIPPING	0.32	4.48	2.95


143+50.00

70 60 50 40 30 20 10 0 10 20 30 40 50 60 70

MAPLE AVENUE CROSS SECTIONS

F.A.U. RTE.	SECTION	COUNTY	TOTAL SHEETS	SHEET NO.
1487	66R	DuPAGE	412	395
STA. 23+00.00		TO STA. 144+00.00		
FED. ROAD DIST. NO.	ILLINOIS	FED. AID PROJECT		
CONTRACT NO. 62376				

FINAL SURVEY	ORIGINAL SURVEY	NO.	DATE
NOTE BOOK			BY
AREAS TEMPLATE			
AREAS PLOTTED			
AREAS CHECKED			

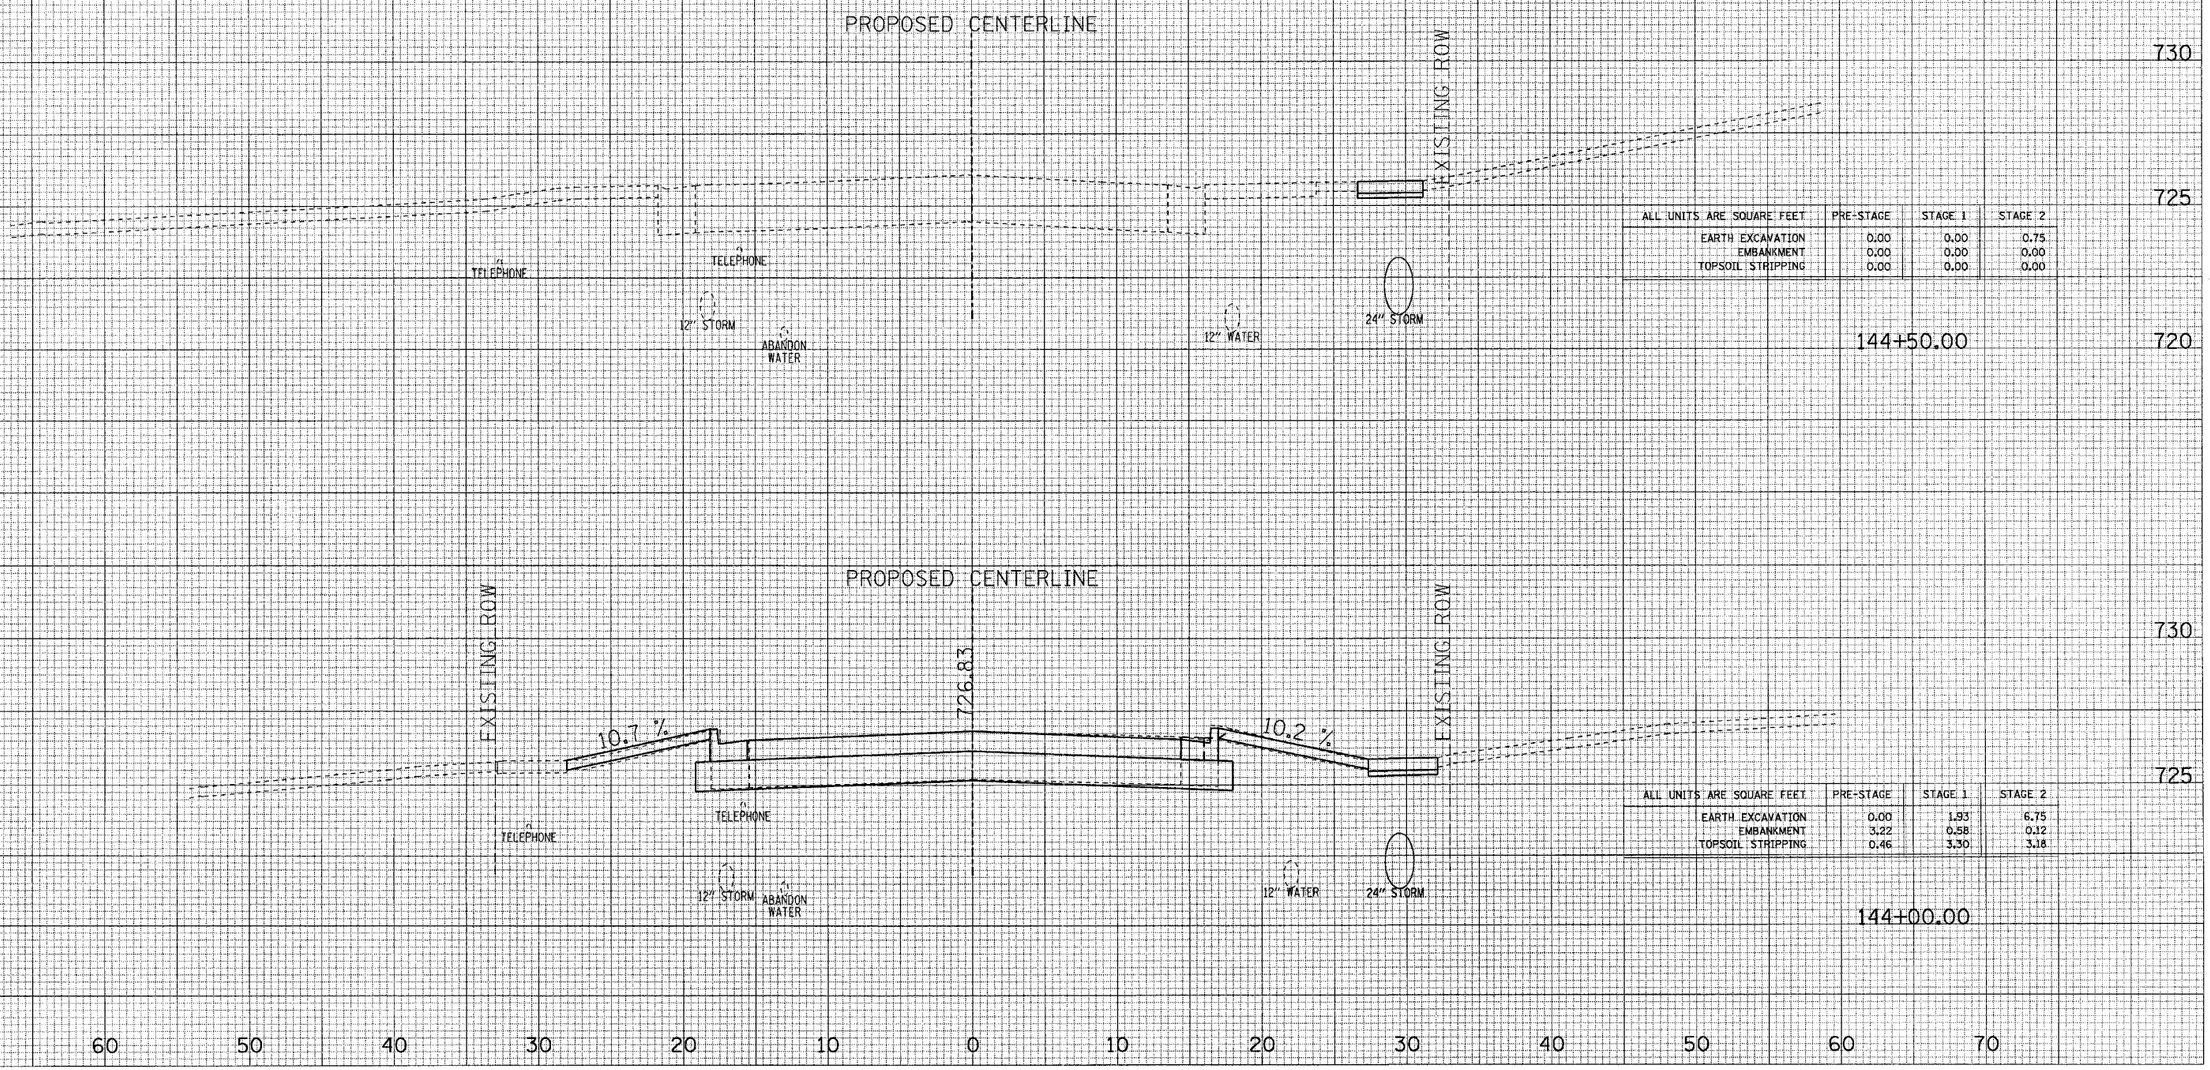


ALL UNITS ARE SQUARE FEET	PRE-STAGE	STAGE 1	STAGE 2
EARTH EXCAVATION	0.00	0.00	0.75
EMBANKMENT	0.00	0.00	0.00
TOPSOIL STRIPPING	0.00	0.00	0.00

ALL UNITS ARE SQUARE FEET	PRE-STAGE	STAGE 1	STAGE 2
EARTH EXCAVATION	0.00	1.93	6.75
EMBANKMENT	3.22	0.58	0.12
TOPSOIL STRIPPING	0.46	3.30	3.18

MAPLE AVENUE CROSS SECTIONS

ORIGINAL SURVEY		BY	DATE
NOTE BOOK	SURVEYED		
	PLOTTED		
	TEMPLATE		
	AREAS		
NO.	AREAS CHECKED		

FINAL SURVEY		BY	DATE
NOTE BOOK	SURVEYED		
	PLOTTED		
	TEMPLATE		
	AREAS		
NO.	AREAS CHECKED		

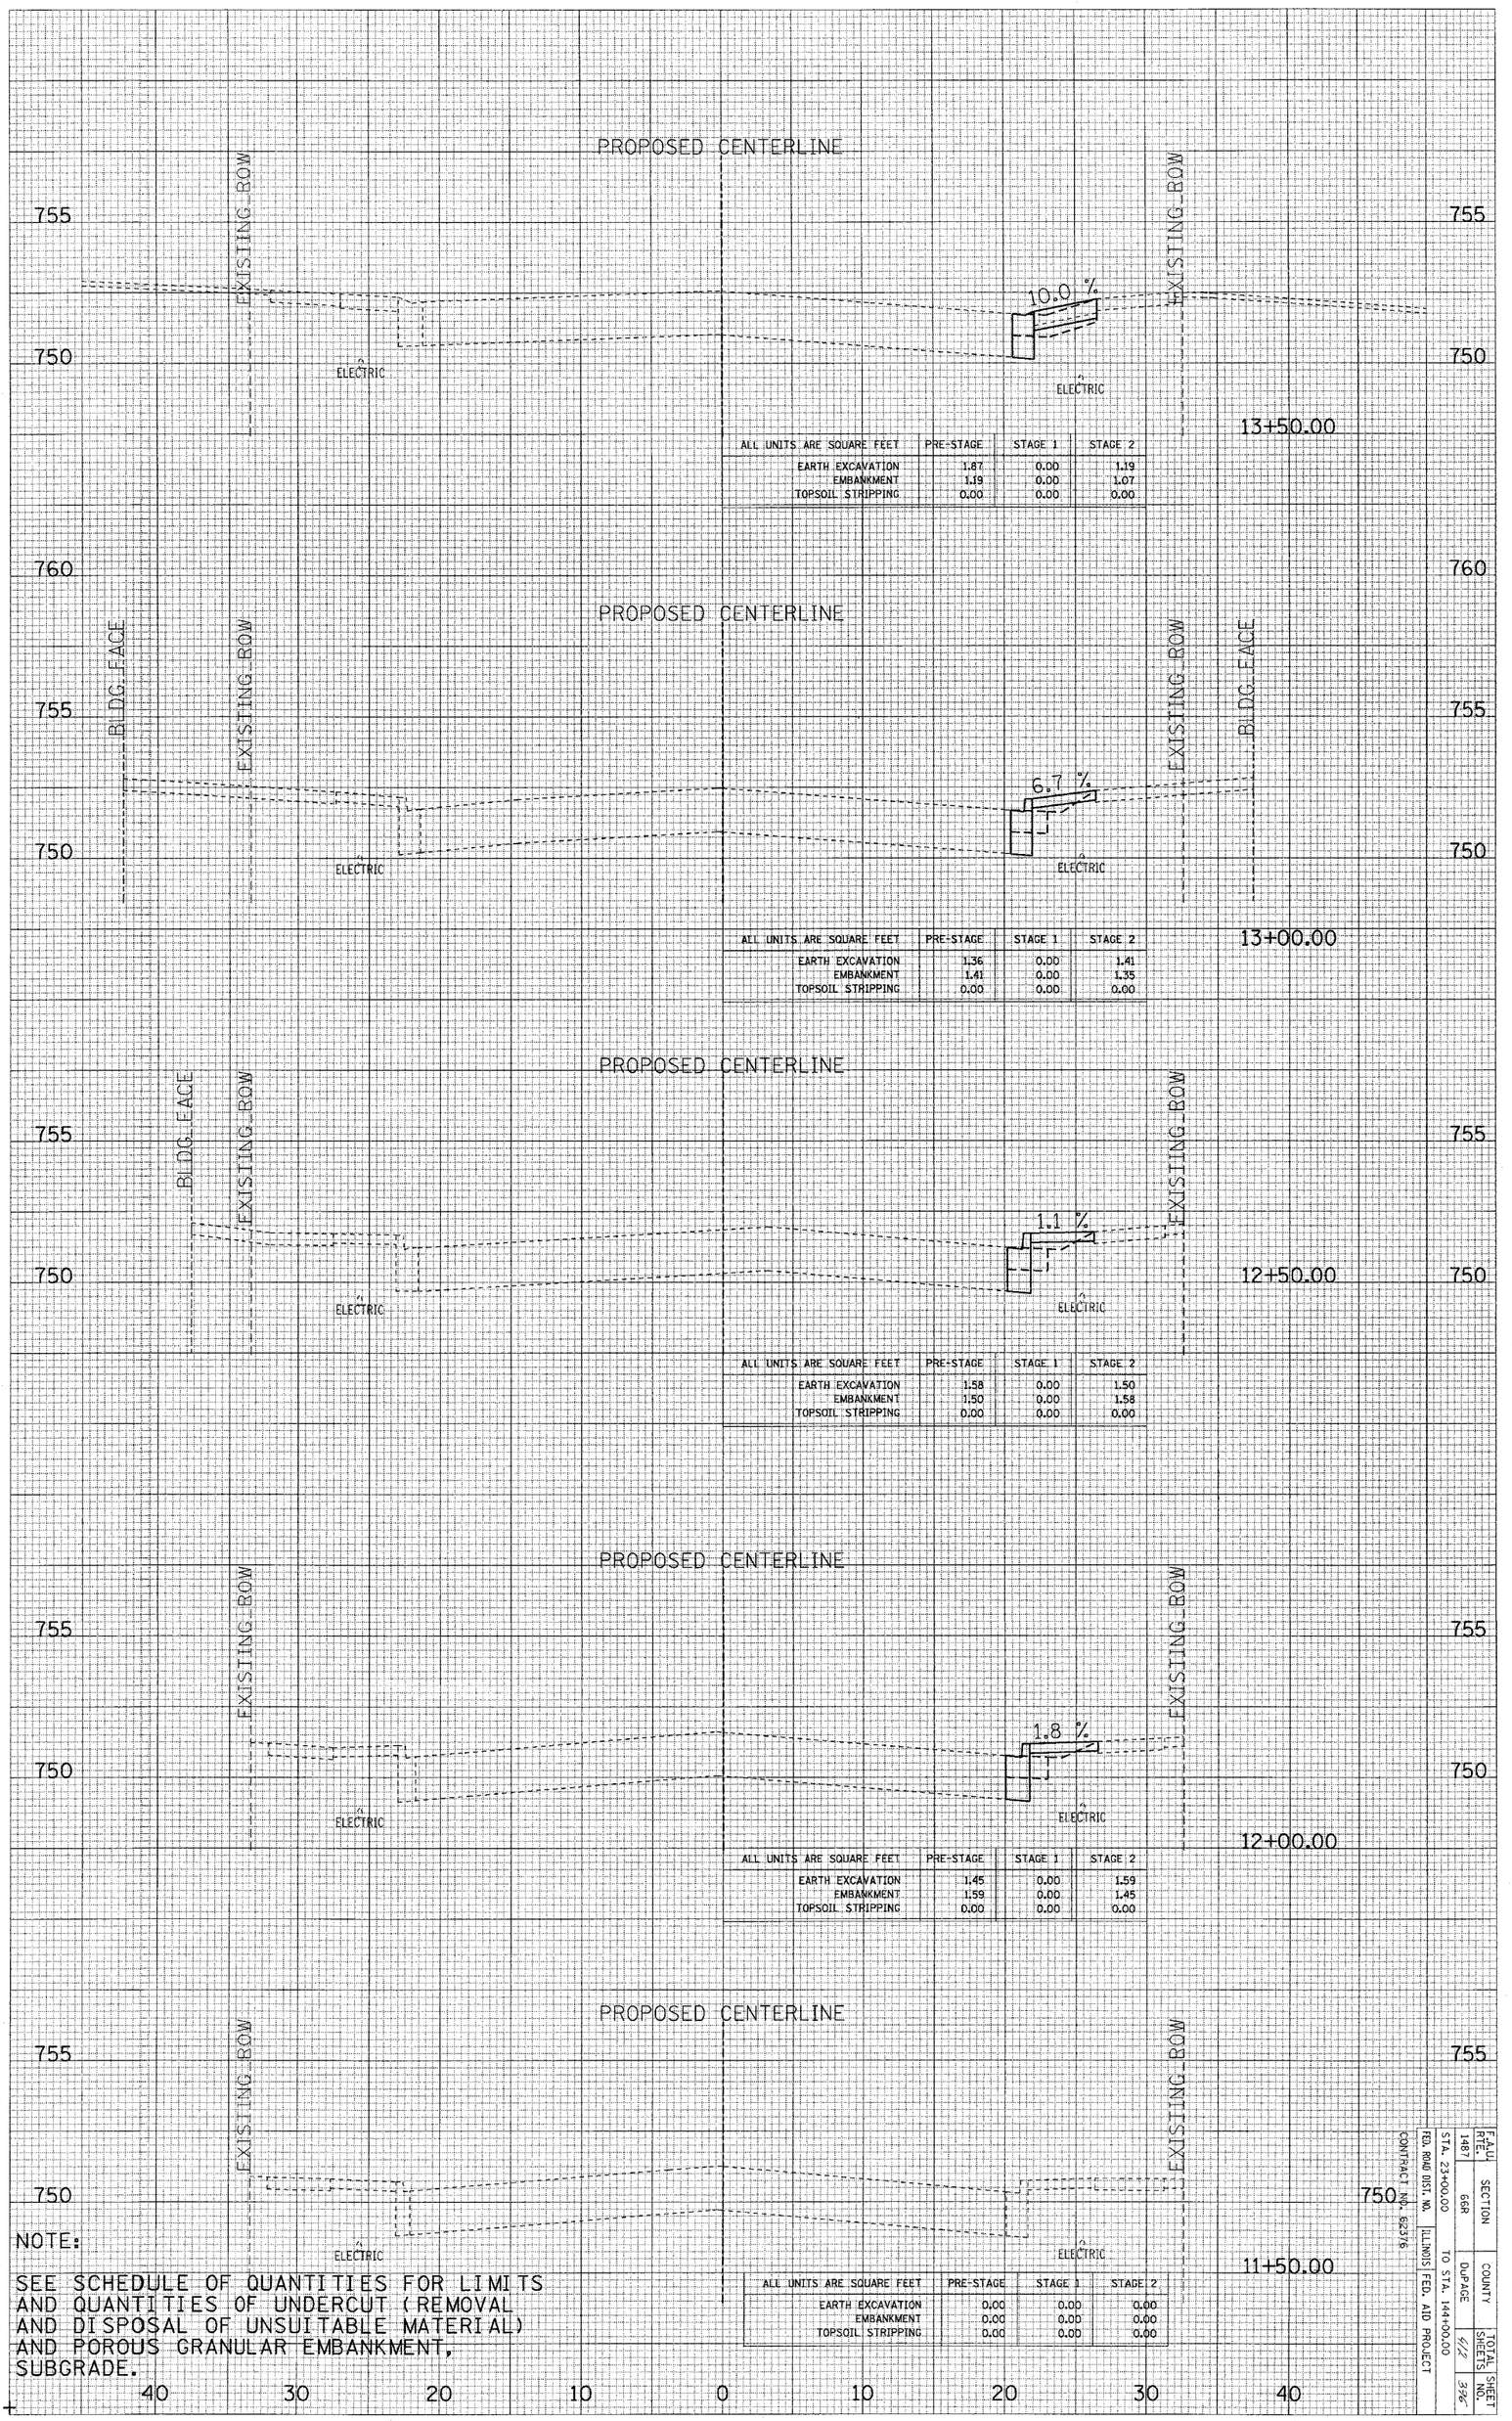

ALL UNITS ARE SQUARE FEET	PRE-STAGE	STAGE 1	STAGE 2
EARTH EXCAVATION	1.87	0.00	1.19
EMBANKMENT	1.19	0.00	1.07
TOPSOIL STRIPPING	0.00	0.00	0.00

ALL UNITS ARE SQUARE FEET	PRE-STAGE	STAGE 1	STAGE 2
EARTH EXCAVATION	1.36	0.00	1.41
EMBANKMENT	1.41	0.00	1.35
TOPSOIL STRIPPING	0.00	0.00	0.00

ALL UNITS ARE SQUARE FEET	PRE-STAGE	STAGE 1	STAGE 2
EARTH EXCAVATION	1.58	0.00	1.50
EMBANKMENT	1.50	0.00	1.58
TOPSOIL STRIPPING	0.00	0.00	0.00

ALL UNITS ARE SQUARE FEET	PRE-STAGE	STAGE 1	STAGE 2
EARTH EXCAVATION	1.45	0.00	1.59
EMBANKMENT	1.59	0.00	1.45
TOPSOIL STRIPPING	0.00	0.00	0.00

ALL UNITS ARE SQUARE FEET	PRE-STAGE	STAGE 1	STAGE 2
EARTH EXCAVATION	0.00	0.00	0.00
EMBANKMENT	0.00	0.00	0.00
TOPSOIL STRIPPING	0.00	0.00	0.00

NOTE:

SEE SCHEDULE OF QUANTITIES FOR LIMITS AND QUANTITIES OF UNDERCUT (REMOVAL AND DISPOSAL OF UNSUITABLE MATERIAL) AND POROUS GRANULAR EMBANKMENT, SUBGRADE.

40 30 20 10 0 10 20 30 40

CASS AVENUE CROSS SECTIONS

F.A.U. RTE.	SECTION	COUNTY	TOTAL SHEETS	SHEET NO.
1487	66R	DuPAGE	111	39

STA. 23+00.00 TO STA. 144+00.00

FED. ROAD DIST. NO. | ILLINOIS | FED. AID PROJECT

CONTRACT NO. 62376

Sheet 1

F.A.U. RTE.	SECTION	COUNTY	TOTAL SHEETS	SHEET NO.
1487	66R	DuPAGE	412	339
STA. 23+00.00		TO STA. 144+00.00		
FED. ROAD DIST. NO.	ILLINOIS	FED. AID PROJECT		
CONTRACT NO. 62376				

FINAL SURVEY	SURVEYED	BY	DATE
	PLOTTED		
	NOTE BOOK	TEMPLATE	
	NO.	AREAS	
		AREAS CHECKED	

ORIGINAL SURVEY	SURVEYED	BY	DATE
	PLOTTED		
	NOTE BOOK	TEMPLATE	
	NO.	AREAS	
		AREAS CHECKED	

PROPOSED CENTERLINE

EXISTING ROW

ELECTRIC

12" WATER

EXISTING BLDG. FACE

2" WATER

EXISTING BLDG. FACE

ALL UNITS ARE SQUARE FEET	PRE-STAGE	STAGE 1	STAGE 2
EARTH EXCAVATION	0.76	0.00	1.57
EMBANKMENT	1.57	0.00	0.76
TOPSOIL STRIPPING	0.00	0.00	0.00

ALL UNITS ARE SQUARE FEET	PRE-STAGE	STAGE 1	STAGE 2
EARTH EXCAVATION	0.80	0.00	1.48
EMBANKMENT	1.47	0.00	0.79
TOPSOIL STRIPPING	0.00	0.00	0.00

ALL UNITS ARE SQUARE FEET	PRE-STAGE	STAGE 1	STAGE 2
EARTH EXCAVATION	1.03	0.00	1.39
EMBANKMENT	1.39	0.00	1.03
TOPSOIL STRIPPING	0.00	0.00	0.00

ALL UNITS ARE SQUARE FEET	PRE-STAGE	STAGE 1	STAGE 2
EARTH EXCAVATION	1.68	0.00	1.17
EMBANKMENT	1.17	0.00	1.11
TOPSOIL STRIPPING	0.00	0.00	0.00

6.6 %

6.6 %

0.2 %

1.2 %

15+00.00


14+50.00

14+00.00


13+57.61

ORIGINAL SURVEY		BY	DATE
NOTE BOOK	SURVEYED		
	PLOTTED		
NO.	TEMPLATE		
	AREAS		
	AREAS CHECKED		


FINAL SURVEY		BY	DATE
NOTE BOOK	SURVEYED		
	PLOTTED		
NO.	TEMPLATE		
	AREAS		
	AREAS CHECKED		

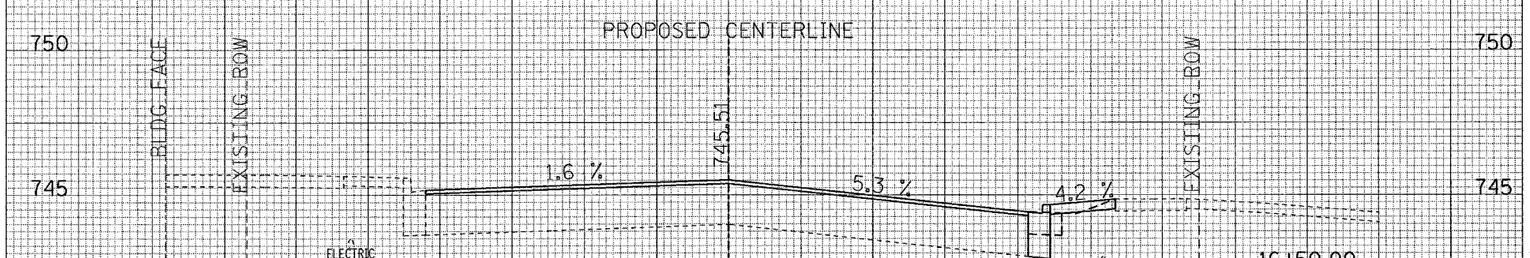


ALL UNITS ARE SQUARE FEET	PRE-STAGE	STAGE 1	STAGE 2
EARTH EXCAVATION	0.63	0.00	1.60
EMBANKMENT	1.60	0.00	0.63
TOPSOIL STRIPPING	0.00	0.00	0.00

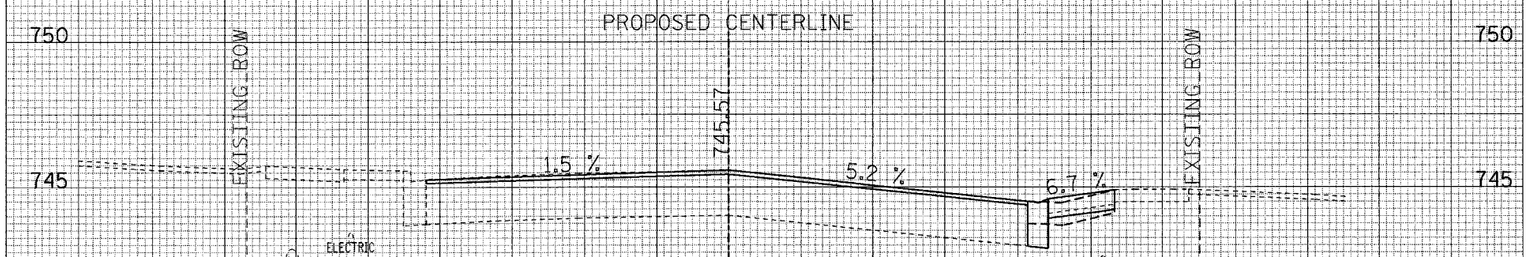

ALL UNITS ARE SQUARE FEET	PRE-STAGE	STAGE 1	STAGE 2
EARTH EXCAVATION	1.82	0.00	1.12
EMBANKMENT	1.12	0.00	1.03
TOPSOIL STRIPPING	0.00	0.00	0.00

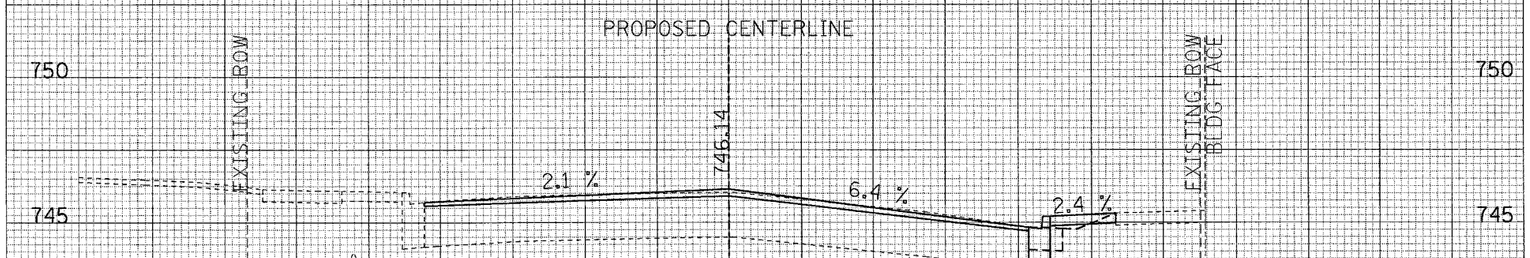

ALL UNITS ARE SQUARE FEET	PRE-STAGE	STAGE 1	STAGE 2
EARTH EXCAVATION	0.93	0.00	1.50
EMBANKMENT	1.50	0.00	0.93
TOPSOIL STRIPPING	0.00	0.00	0.00

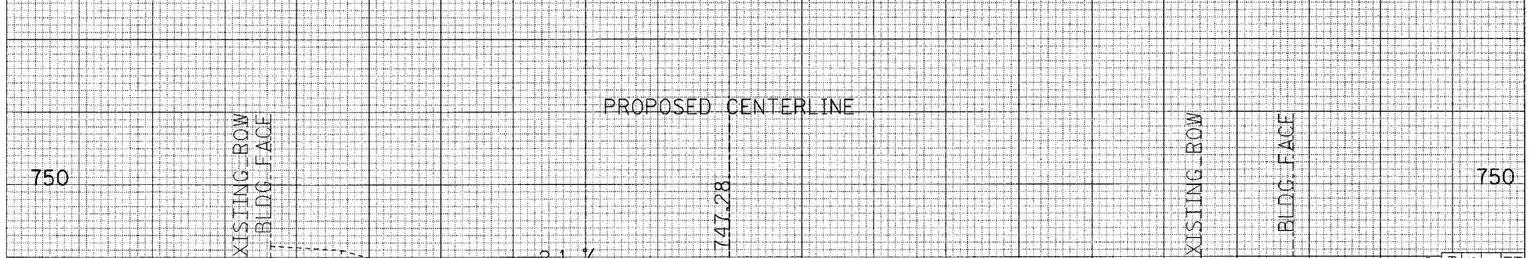

ALL UNITS ARE SQUARE FEET	PRE-STAGE	STAGE 1	STAGE 2
EARTH EXCAVATION	1.21	0.00	1.48
EMBANKMENT	1.48	0.00	1.20
TOPSOIL STRIPPING	0.00	0.00	0.00

F.A.U. RTE.	SECTION	COUNTY	TOTAL SHEETS	SHEET NO.
1487	66R	DuPAGE	42	39
STA. 23+00.00	TO STA. 144+00.00			
FED. ROAD DIST. NO.	ILLINOIS	FED. AID PROJECT		
CONTRACT NO. 62376				

Sheet 3

CASS AVENUE CROSS SECTIONS

F.A.U. RTE.	SECTION	COUNTY	TOTAL SHEETS	SHEET NO.
1487	66R	DuPAGE	412	399
STA. 23+00.00		TO STA. 144+00.00		
FED. ROAD DIST. NO.	ILLINOIS	FED. AID PROJECT		
CONTRACT NO. 62376				

SURVEY	
SURVEYED	
PLOTTED	
NOTE BOOK	TOTAL AREA
NO.	AREAS CHECKED

CROSS SECTIONS

CASS AVENUE

17+71.23

ALL UNITS ARE SQUARE FEET	PRE-STAGE	STAGE 1	STAGE 2
EARTH EXCAVATION	0.64	5.83	8.02
EMBANKMENT	1.46	0.00	0.05
TOPSOIL STRIPPING	0.00	0.00	0.00

17+59.66

ALL UNITS ARE SQUARE FEET	PRE-STAGE	STAGE 1	STAGE 2
EARTH EXCAVATION	0.91	3.68	4.03
EMBANKMENT	1.37	0.00	0.26
TOPSOIL STRIPPING	0.00	0.00	0.00

17+50.00

ALL UNITS ARE SQUARE FEET	PRE-STAGE	STAGE 1	STAGE 2
EARTH EXCAVATION	1.10	0.00	1.32
EMBANKMENT	1.32	0.00	1.10
TOPSOIL STRIPPING	0.00	0.00	0.00

17+00.00

ALL UNITS ARE SQUARE FEET	PRE-STAGE	STAGE 1	STAGE 2
EARTH EXCAVATION	1.01	0.00	1.43
EMBANKMENT	1.43	0.00	1.01
TOPSOIL STRIPPING	0.00	0.00	0.00

F.A.U. RTE.	SECTION	COUNTY	TOTAL SHEETS	SHEET NO.
1487	66R	DuPAGE	412	400
STA. 23+00.00		TO STA. 144+00.00		
FED. ROAD DIST. NO.	ILLINOIS	FED. AID PROJECT		
CONTRACT NO. 62376				

SURVEY	
SURVEYED	
PLOTTED	
NOTE BOOK	TOTAL ACRE
NO.	AREAS CHECKED

CASS AVENUE CROSS SECTIONS

17+90.35

ALL UNITS ARE SQUARE FEET	PRE-STAGE	STAGE 1	STAGE 2
EARTH EXCAVATION	1.70	10.32	4.20
EMBANKMENT	0.97	0.00	1.25
TOPSOIL STRIPPING	0.00	0.00	0.00

EXISTING ROW
PROPOSED CENTERLINE
2.6 %
2.0 %
ELECTRIC
5" STORM
12" WATER

18+00.00

ALL UNITS ARE SQUARE FEET	PRE-STAGE	STAGE 1	STAGE 2
EARTH EXCAVATION	1.62	12.37	4.99
EMBANKMENT	1.17	0.00	1.03
TOPSOIL STRIPPING	0.00	0.00	0.00

EXISTING ROW
PROPOSED CENTERLINE
746.38
746.51
2.0 %
1.5 %
3.2 %
0.2 %
ELECTRIC
5" STORM
12" WATER

18+25.52

ALL UNITS ARE SQUARE FEET	PRE-STAGE	STAGE 1	STAGE 2
EARTH EXCAVATION	0.74	10.76	9.89
EMBANKMENT	1.39	0.00	0.23
TOPSOIL STRIPPING	0.00	0.00	0.00

EXISTING ROW
PROPOSED CENTERLINE
746.91
2.0 %
6.6 %
12.1 %
ELECTRIC
15" STORM
12" WATER

18+50.00


ALL UNITS ARE SQUARE FEET	PRE-STAGE	STAGE 1	STAGE 2
EARTH EXCAVATION	0.97	10.19	12.80
EMBANKMENT	1.50	0.00	0.06
TOPSOIL STRIPPING	0.00	0.00	0.00

BUILDING FACE
EXISTING ROW
PROPOSED CENTERLINE
747.42
2.0 %
8.9:1
0.3 %
ELECTRIC
15" STORM
12" WATER

750
745
40
30
20
10
0

ORIGINAL SURVEY	
SURVEYED	
PLOTTED	
NOTE BOOK	TEMPLATE
	AREAS
NO.	AREAS CHECKED

ORIGINAL SURVEY	
SURVEYED	
PLOTTED	
NOTE BOOK	TEMPLATE
	AREAS
NO.	AREAS CHECKED

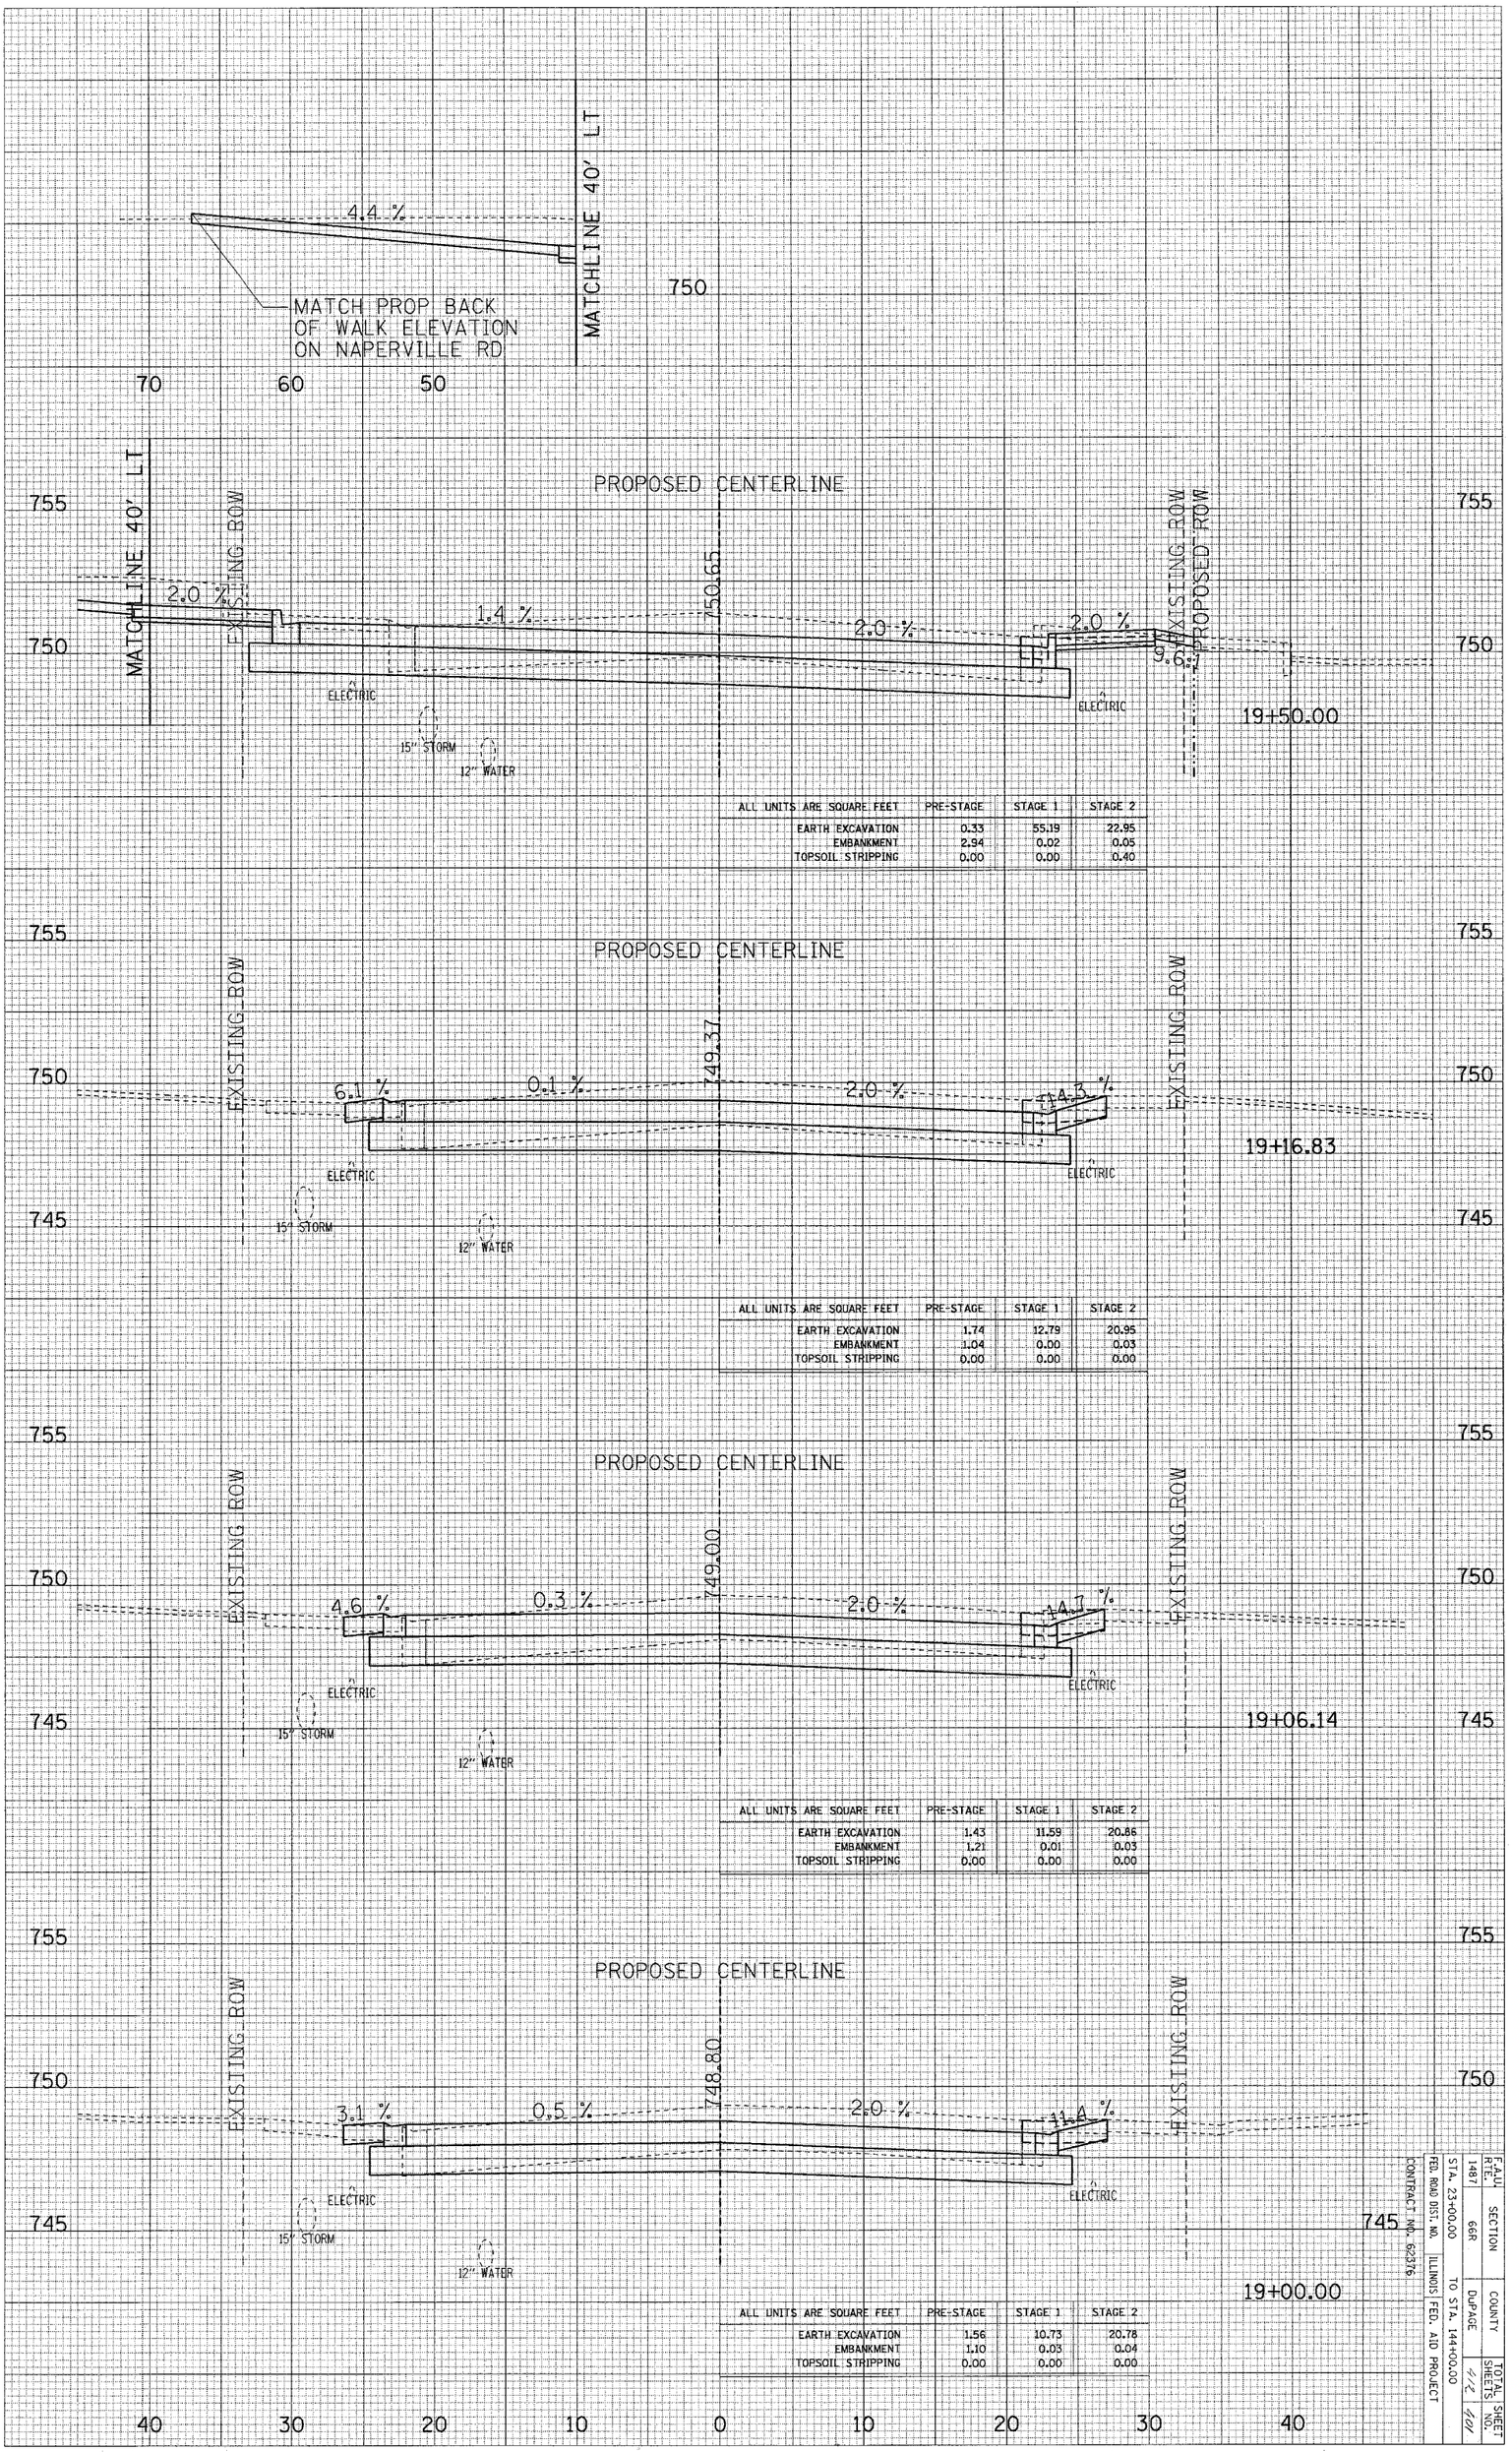

CASS AVENUE CROSS SECTIONS

F.A.U. RTE.	SECTION	COUNTY	TOTAL SHEETS	SHEET NO.
1487	66R	DuPAGE	22	6


CONTRACT NO. 62376 | FED. ROAD DIST. NO. | ILLINOIS | FED. AID PROJECT

STA. 23+00.00 TO STA. 144+00.00

Sheet 6

ORIGINAL SURVEY		BY	DATE
	SURVEYED		
	PLOTTED		
NOTE BOOK	TEMPLATE		
	AREAS		
NO.	AREAS CHECKED		

FINAL SURVEY		BY	DATE
	SURVEYED		
	PLOTTED		
NOTE BOOK	TEMPLATE		
	AREAS		
NO.	AREAS CHECKED		

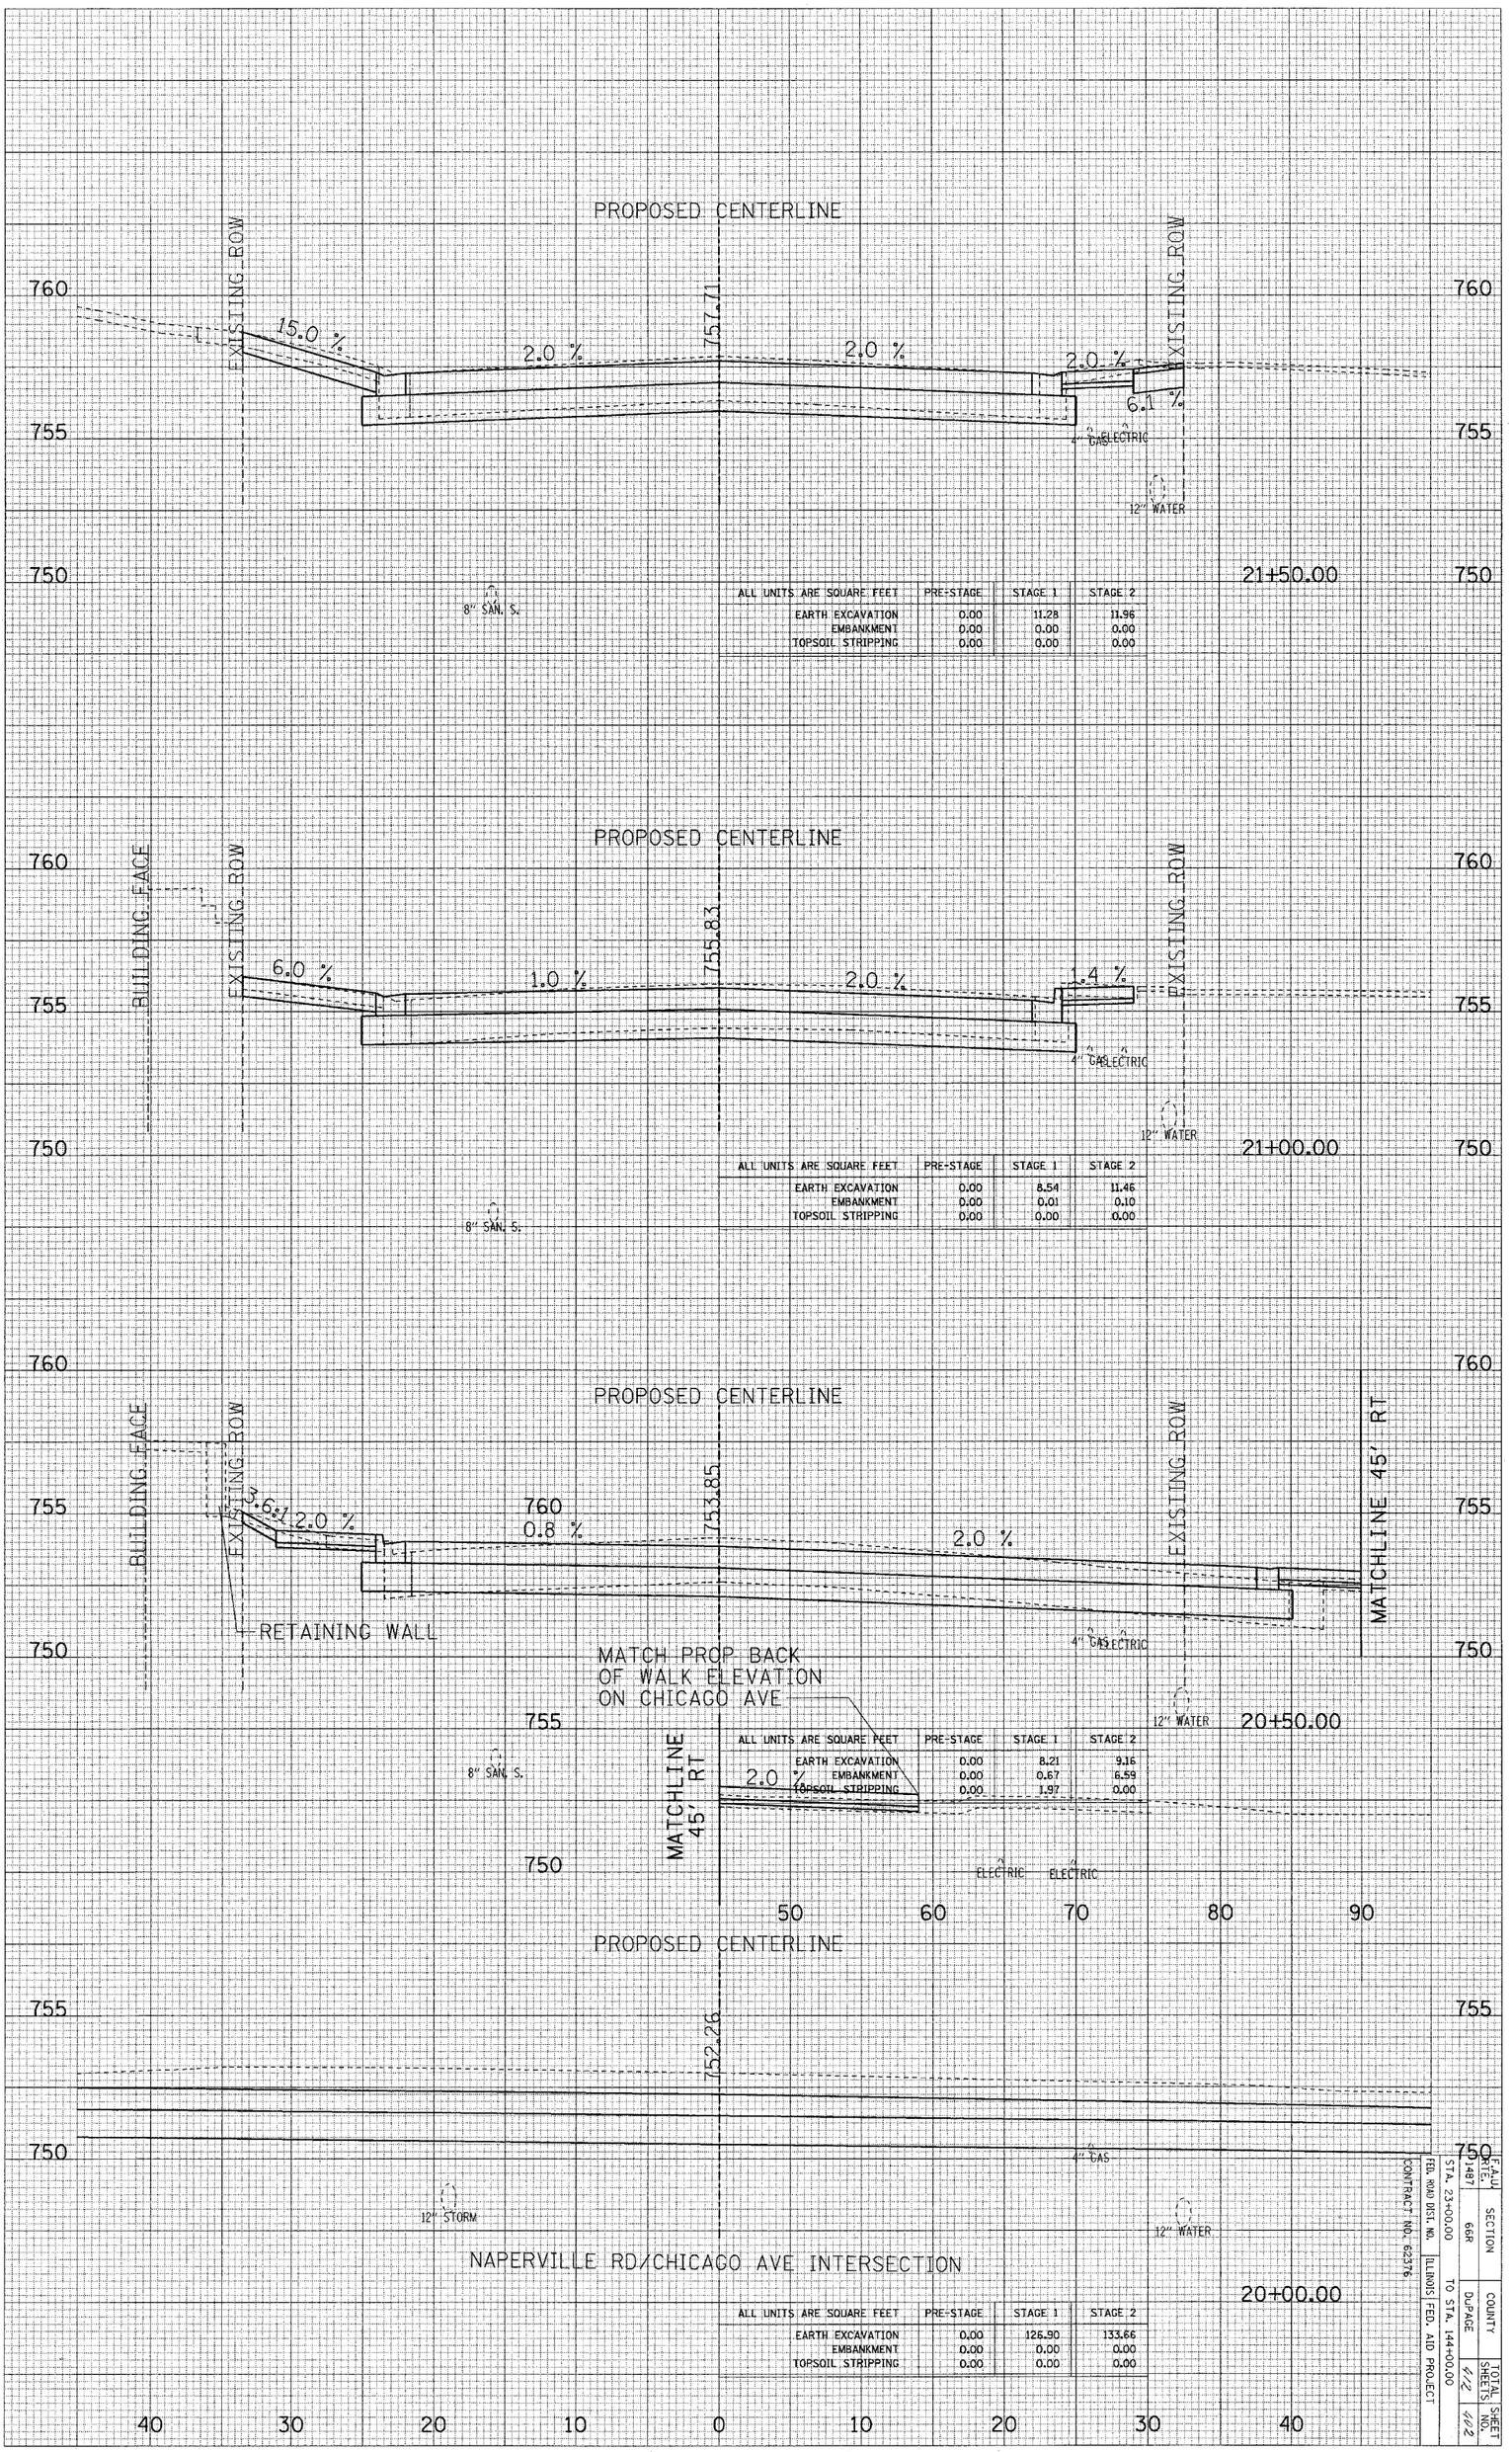

ALL UNITS ARE SQUARE FEET	PRE-STAGE	STAGE 1	STAGE 2
EARTH EXCAVATION	0.00	11.28	11.96
EMBANKMENT	0.00	0.00	0.00
TOPSOIL STRIPPING	0.00	0.00	0.00

ALL UNITS ARE SQUARE FEET	PRE-STAGE	STAGE 1	STAGE 2
EARTH EXCAVATION	0.00	8.54	11.46
EMBANKMENT	0.00	0.01	0.10
TOPSOIL STRIPPING	0.00	0.00	0.00

ALL UNITS ARE SQUARE FEET	PRE-STAGE	STAGE 1	STAGE 2
EARTH EXCAVATION	0.00	8.21	9.16
EMBANKMENT	0.00	0.67	6.59
TOPSOIL STRIPPING	0.00	1.97	0.00


ALL UNITS ARE SQUARE FEET	PRE-STAGE	STAGE 1	STAGE 2
EARTH EXCAVATION	0.00	126.90	133.66
EMBANKMENT	0.00	0.00	0.00
TOPSOIL STRIPPING	0.00	0.00	0.00

F.A.I.-I RTE.	SECTION	COUNTY	TOTAL SHEETS	SHEET NO.
1487	66R	DuPAGE	6/2	6/2
	STA. 23+00.00	TO STA. 144+00.00		
	ILLINOIS FED. AID PROJECT			
	FED. ROAD DIST. NO.	CONTRACT NO. 62376		


CASS AVENUE CROSS SECTIONS

ORIGINAL SURVEY		BY	DATE
NOTE BOOK	SURVEYED		
	PLOTTED		
	TEMPLATE		
	AREAS		
NO.	AREAS CHECKED		


FINAL SURVEY		BY	DATE
NOTE BOOK	SURVEYED		
	PLOTTED		
	TEMPLATE		
	AREAS		
NO.	AREAS CHECKED		

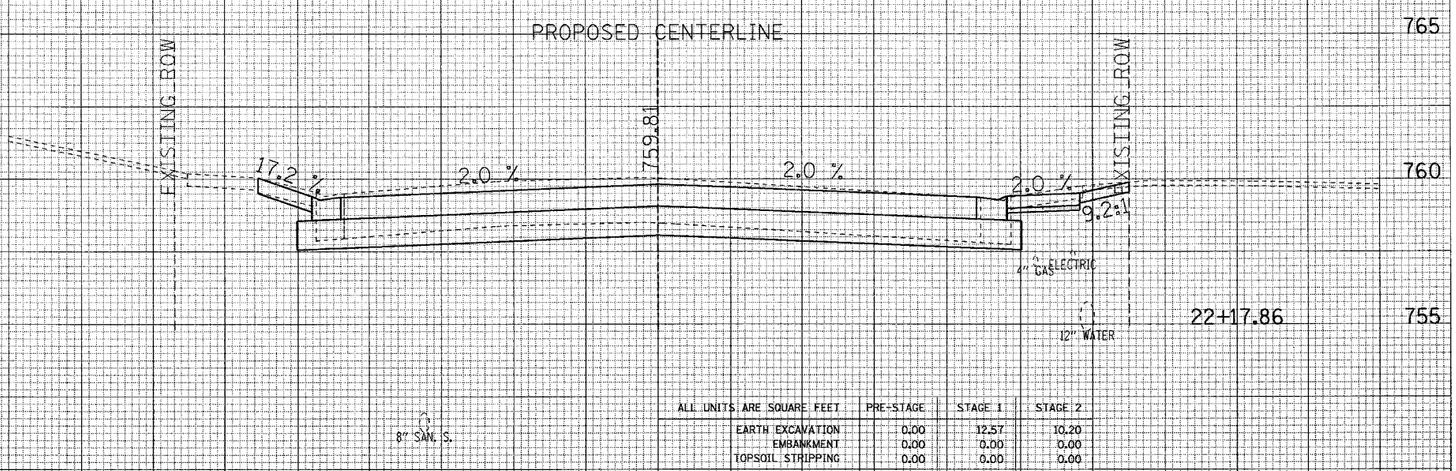


ALL UNITS ARE SQUARE FEET	PRE-STAGE	STAGE 1	STAGE 2
EARTH EXCAVATION	0.00	12.57	10.20
EMBANKMENT	0.00	0.00	0.00
TOPSOIL STRIPPING	0.00	0.00	0.00

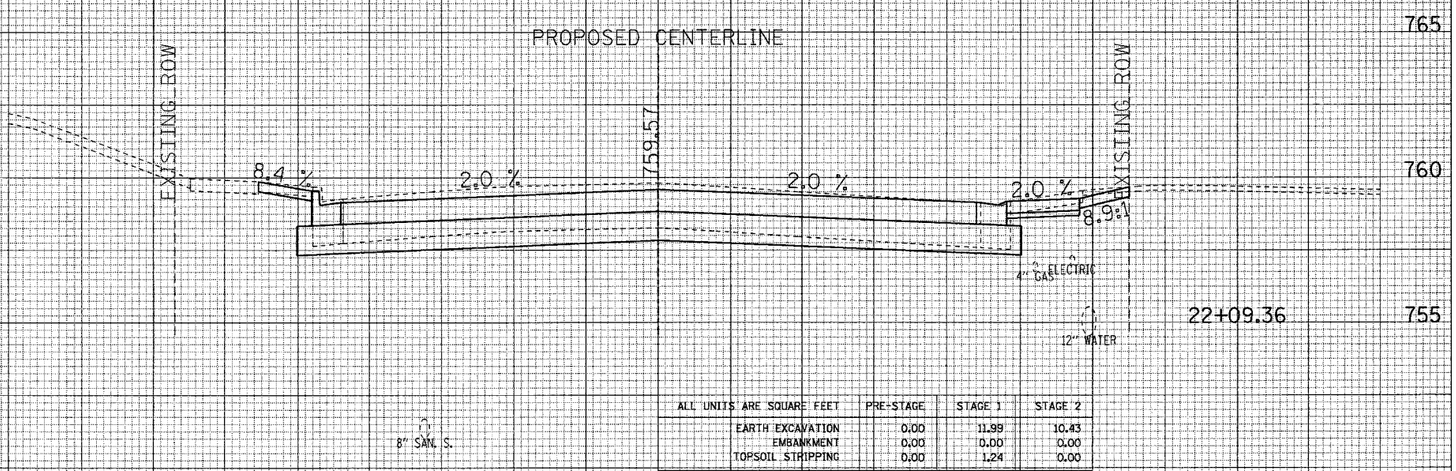

ALL UNITS ARE SQUARE FEET	PRE-STAGE	STAGE 1	STAGE 2
EARTH EXCAVATION	0.00	11.99	10.43
EMBANKMENT	0.00	0.00	0.00
TOPSOIL STRIPPING	0.00	1.24	0.00

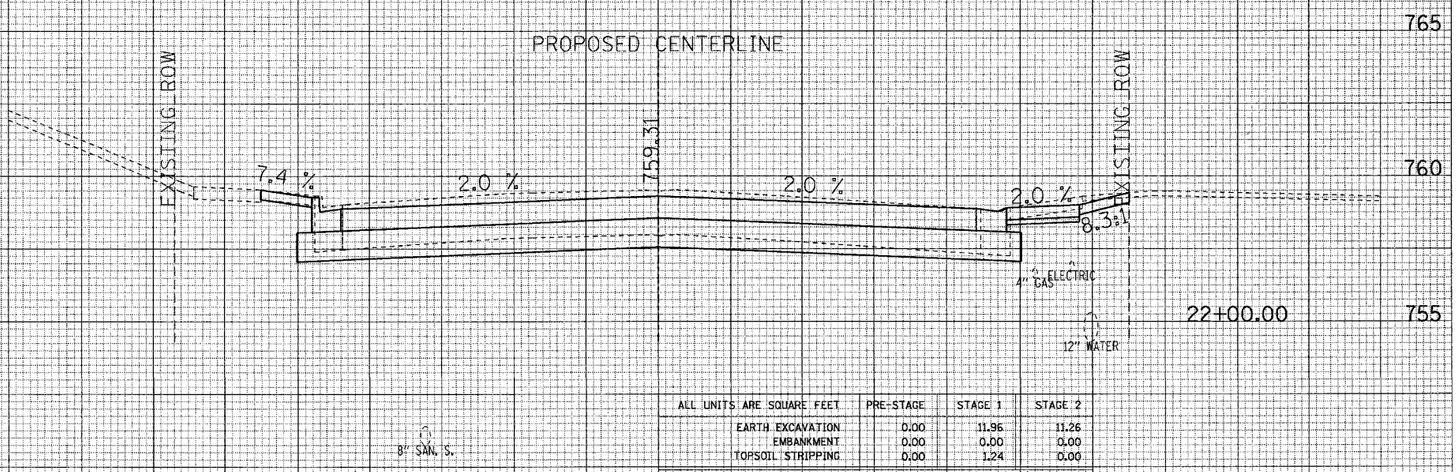

ALL UNITS ARE SQUARE FEET	PRE-STAGE	STAGE 1	STAGE 2
EARTH EXCAVATION	0.00	11.96	11.26
EMBANKMENT	0.00	0.00	0.00
TOPSOIL STRIPPING	0.00	1.24	0.00

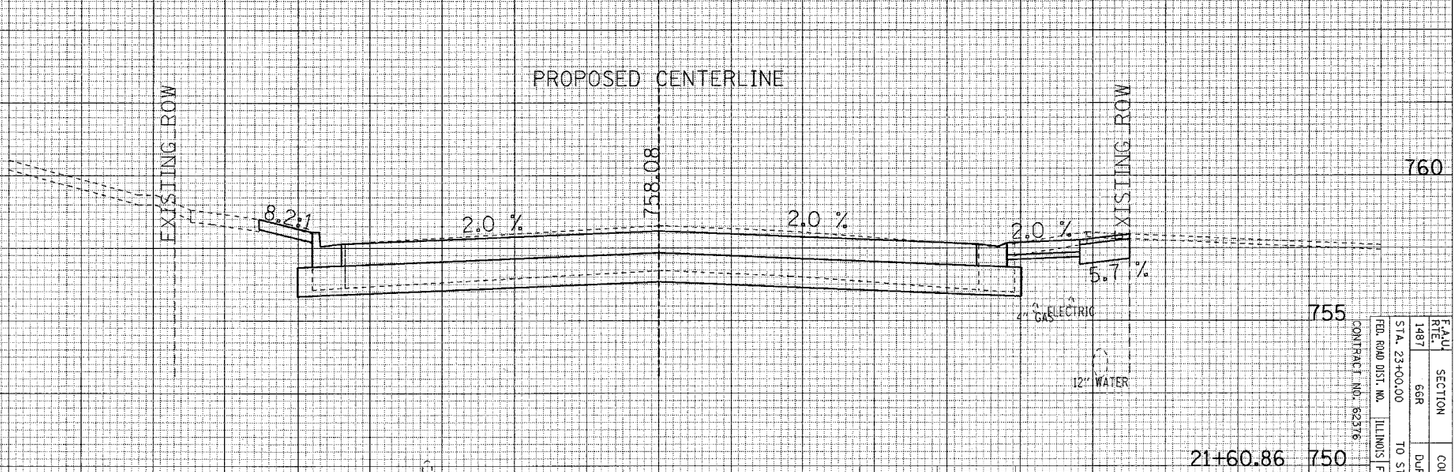

ALL UNITS ARE SQUARE FEET	PRE-STAGE	STAGE 1	STAGE 2
EARTH EXCAVATION	0.00	8.12	11.76
EMBANKMENT	0.00	0.05	0.00
TOPSOIL STRIPPING	0.00	1.21	0.00


F.A.I.U. RTE.	SECTION	COUNTY	TOTAL SHEETS	SHEET NO.
1487	66R	DuPAGE	102	103
STA. 23+00.00		TO STA. 144+00.00		
TBL ROAD DIST. NO.	ILLINOIS	FED. AID PROJECT		
CONTRACT NO. 62376				

Sheet 8

CASS AVENUE CROSS SECTIONS

ORIGINAL SURVEY		BY	DATE
NOTE BOOK	SURVEYED		
NO.	PLOTTED		
	TEMPLATE		
	AREAS		
	AREAS CHECKED		

FINAL SURVEY		BY	DATE
NOTE BOOK	SURVEYED		
NO.	PLOTTED		
	TEMPLATE		
	AREAS		
	AREAS CHECKED		

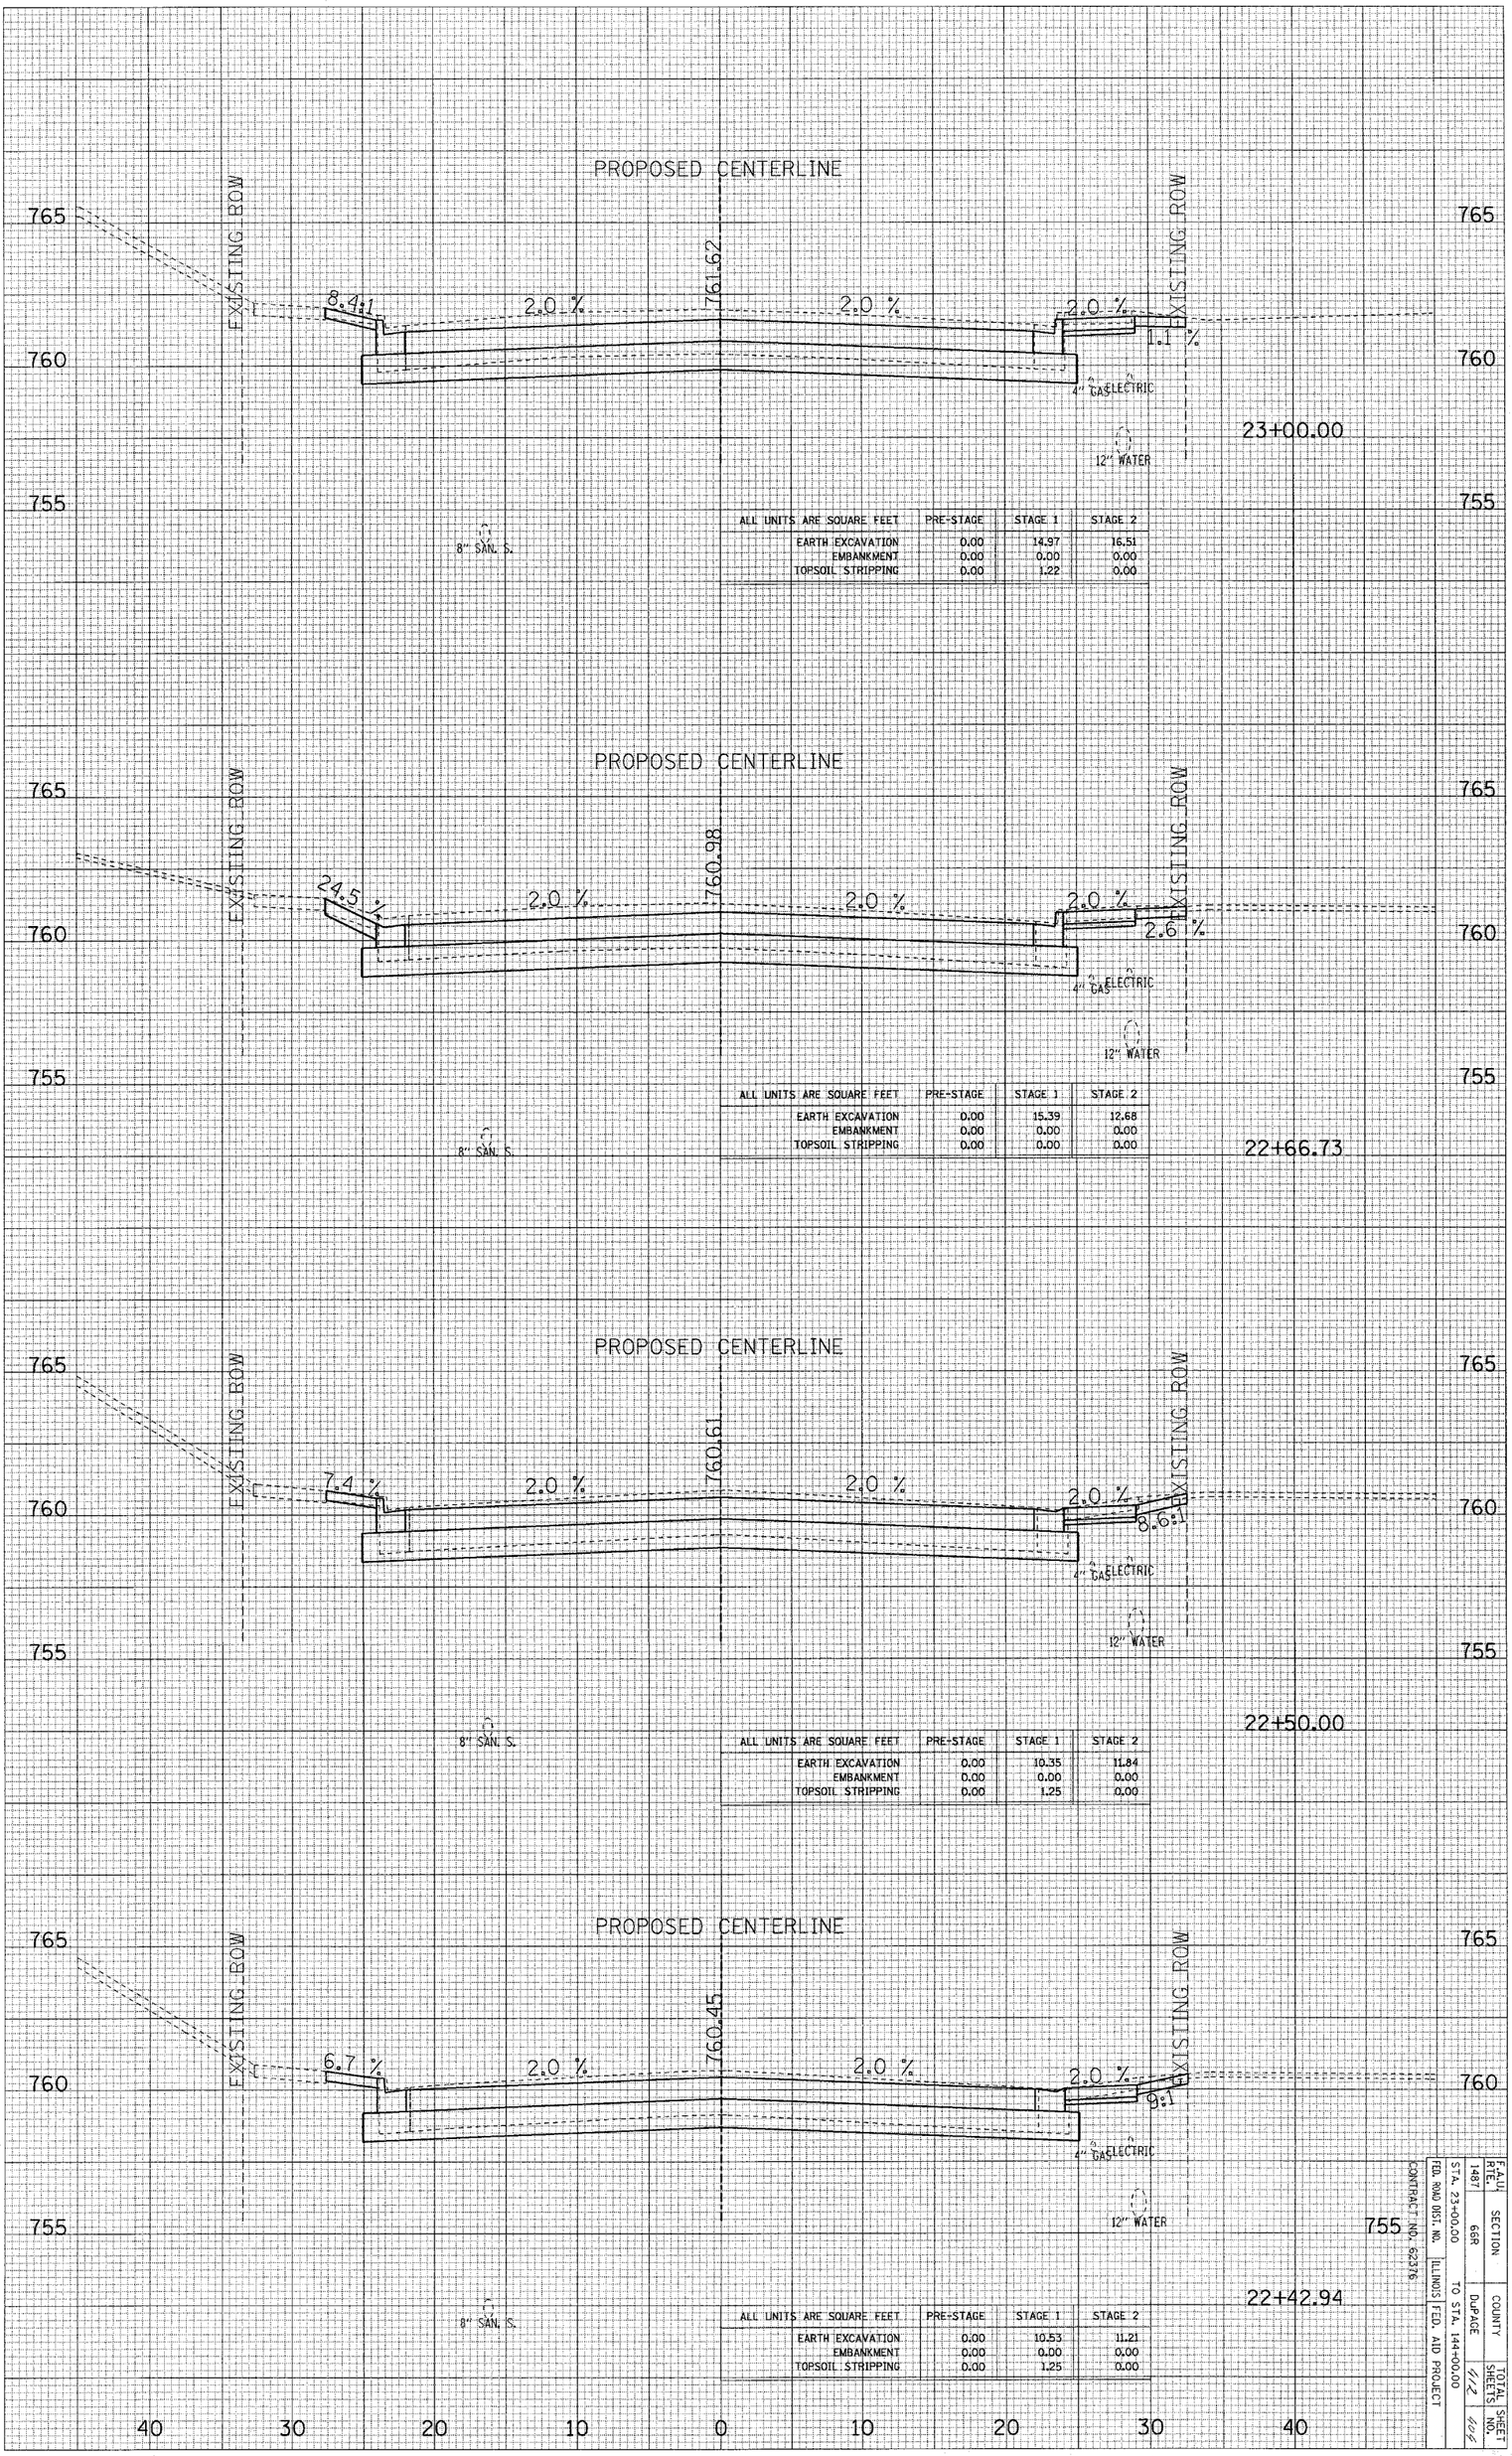

ALL UNITS ARE SQUARE FEET	PRE-STAGE	STAGE 1	STAGE 2
EARTH EXCAVATION	0.00	14.97	16.51
EMBANKMENT	0.00	0.00	0.00
TOPSOIL STRIPPING	0.00	1.22	0.00

ALL UNITS ARE SQUARE FEET	PRE-STAGE	STAGE 1	STAGE 2
EARTH EXCAVATION	0.00	15.39	12.68
EMBANKMENT	0.00	0.00	0.00
TOPSOIL STRIPPING	0.00	0.00	0.00

ALL UNITS ARE SQUARE FEET	PRE-STAGE	STAGE 1	STAGE 2
EARTH EXCAVATION	0.00	10.35	11.84
EMBANKMENT	0.00	0.00	0.00
TOPSOIL STRIPPING	0.00	1.25	0.00

ALL UNITS ARE SQUARE FEET	PRE-STAGE	STAGE 1	STAGE 2
EARTH EXCAVATION	0.00	10.53	11.21
EMBANKMENT	0.00	0.00	0.00
TOPSOIL STRIPPING	0.00	1.25	0.00


F.A.U. RTE.	SECTION	COUNTY	TOTAL SHEETS	SHEET NO.
1487	66R	DuPAGE	422	406
STA. 23+00.00		TO STA. 144+00.00		
FED. ROAD DIST. NO.	ILLINOIS FED. AID PROJECT			
CONTRACT NO: 62376				

Sheet 9


CASS AVENUE CROSS SECTIONS

ORIGINAL SURVEY		BY	DATE
NOTE BOOK	SURVEYED		
NO.	PLOTTED		
	TEMPLATE		
	AREAS		
	AREAS CHECKED		


FINAL SURVEY		BY	DATE
NOTE BOOK	SURVEYED		
NO.	PLOTTED		
	TEMPLATE		
	AREAS		
	AREAS CHECKED		

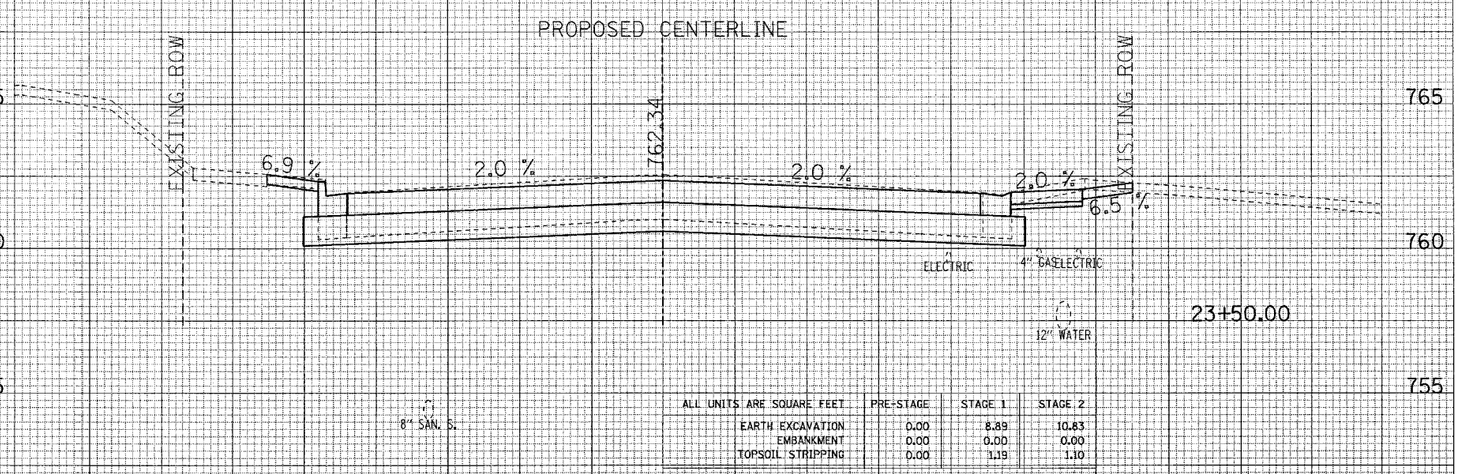


ALL UNITS ARE SQUARE FEET	PRE-STAGE	STAGE 1	STAGE 2
EARTH EXCAVATION	0.00	8.89	10.83
EMBANKMENT	0.00	0.00	0.00
TOPSOIL STRIPPING	0.00	1.19	1.10

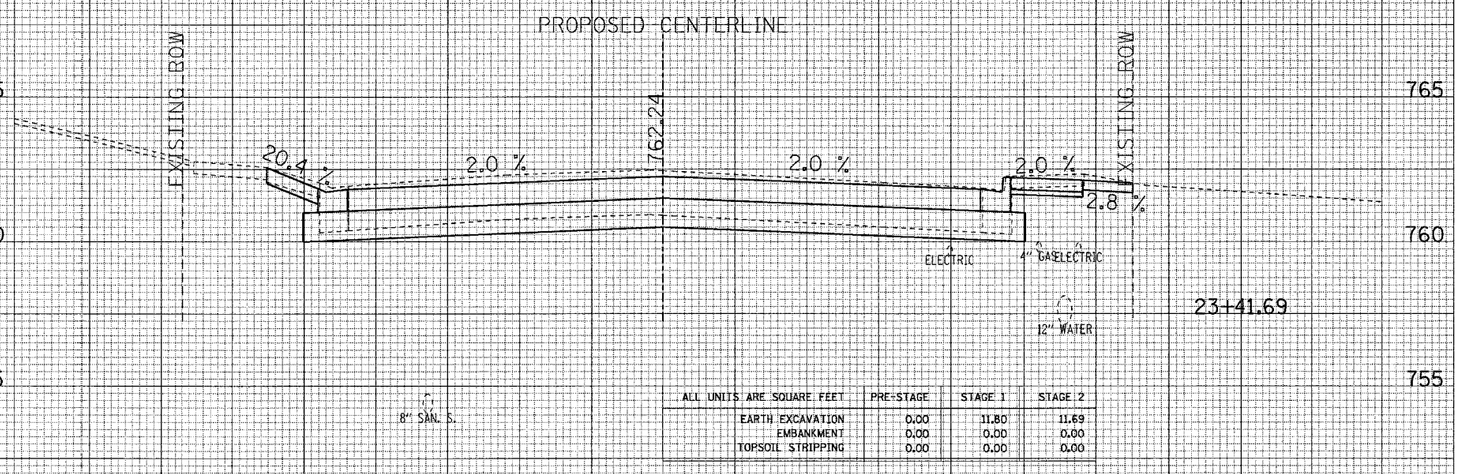

ALL UNITS ARE SQUARE FEET	PRE-STAGE	STAGE 1	STAGE 2
EARTH EXCAVATION	0.00	11.80	11.69
EMBANKMENT	0.00	0.00	0.00
TOPSOIL STRIPPING	0.00	0.00	0.00

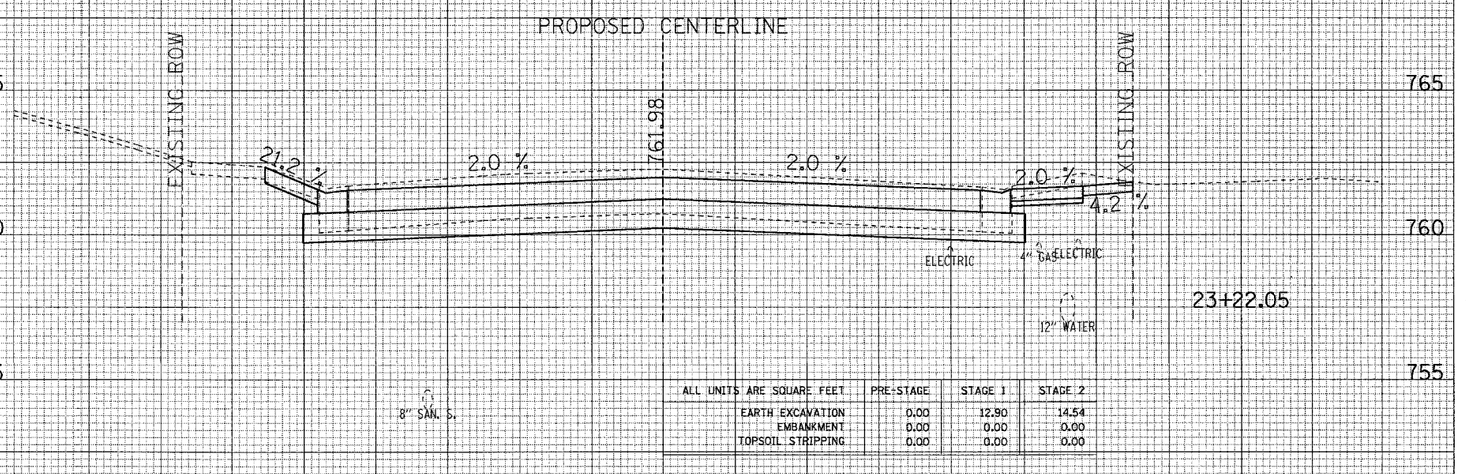

ALL UNITS ARE SQUARE FEET	PRE-STAGE	STAGE 1	STAGE 2
EARTH EXCAVATION	0.00	12.90	14.54
EMBANKMENT	0.00	0.00	0.00
TOPSOIL STRIPPING	0.00	0.00	0.00

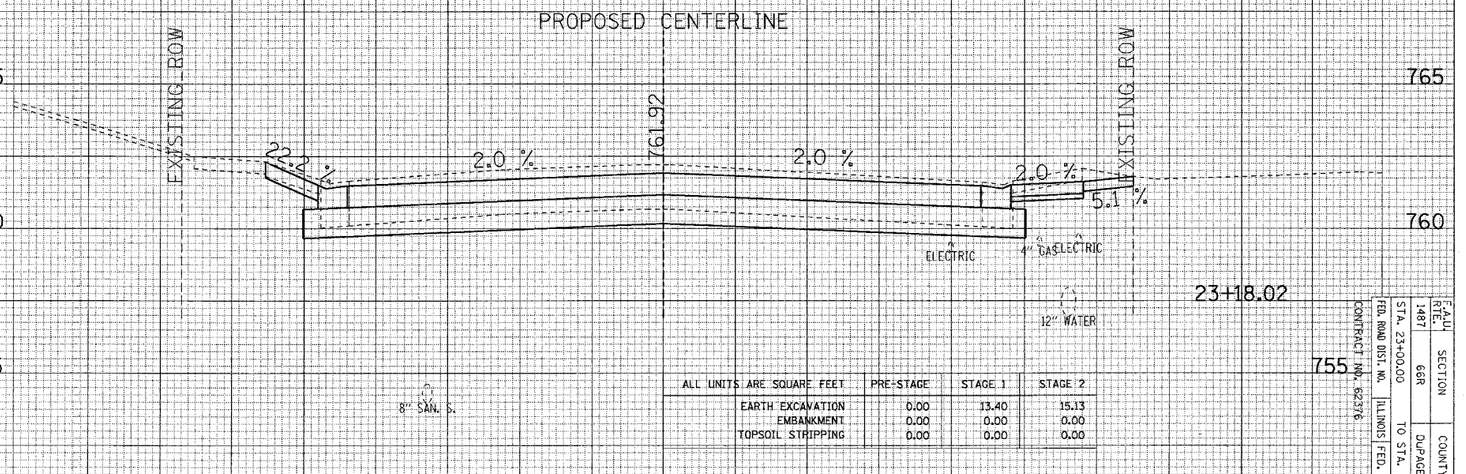

ALL UNITS ARE SQUARE FEET	PRE-STAGE	STAGE 1	STAGE 2
EARTH EXCAVATION	0.00	13.40	15.13
EMBANKMENT	0.00	0.00	0.00
TOPSOIL STRIPPING	0.00	0.00	0.00

40 30 20 10 0 10 20 30 40


F.A.U. RTE.	SECTION	COUNTY	TOTAL SHEETS	SHEET NO.
1487	66R	DuPAGE	412	405
FED. ROAD DIST. NO.	STA. 23+00.00	TO STA. 144+00.00		
ILLINOIS FED. AID PROJECT				
CONTRACT NO. 62376				

CASS AVENUE CROSS SECTIONS

Sheet 10

SURVEY	SURVEYED		
	PLOTTED		
NOTE BOOK	TEMPLATE		
	AREAS		
NO.	AREAS CHECKED		

SURVEY	SURVEYED		
	PLOTTED		
NOTE BOOK	TEMPLATE		
	AREAS		
NO.	AREAS CHECKED		

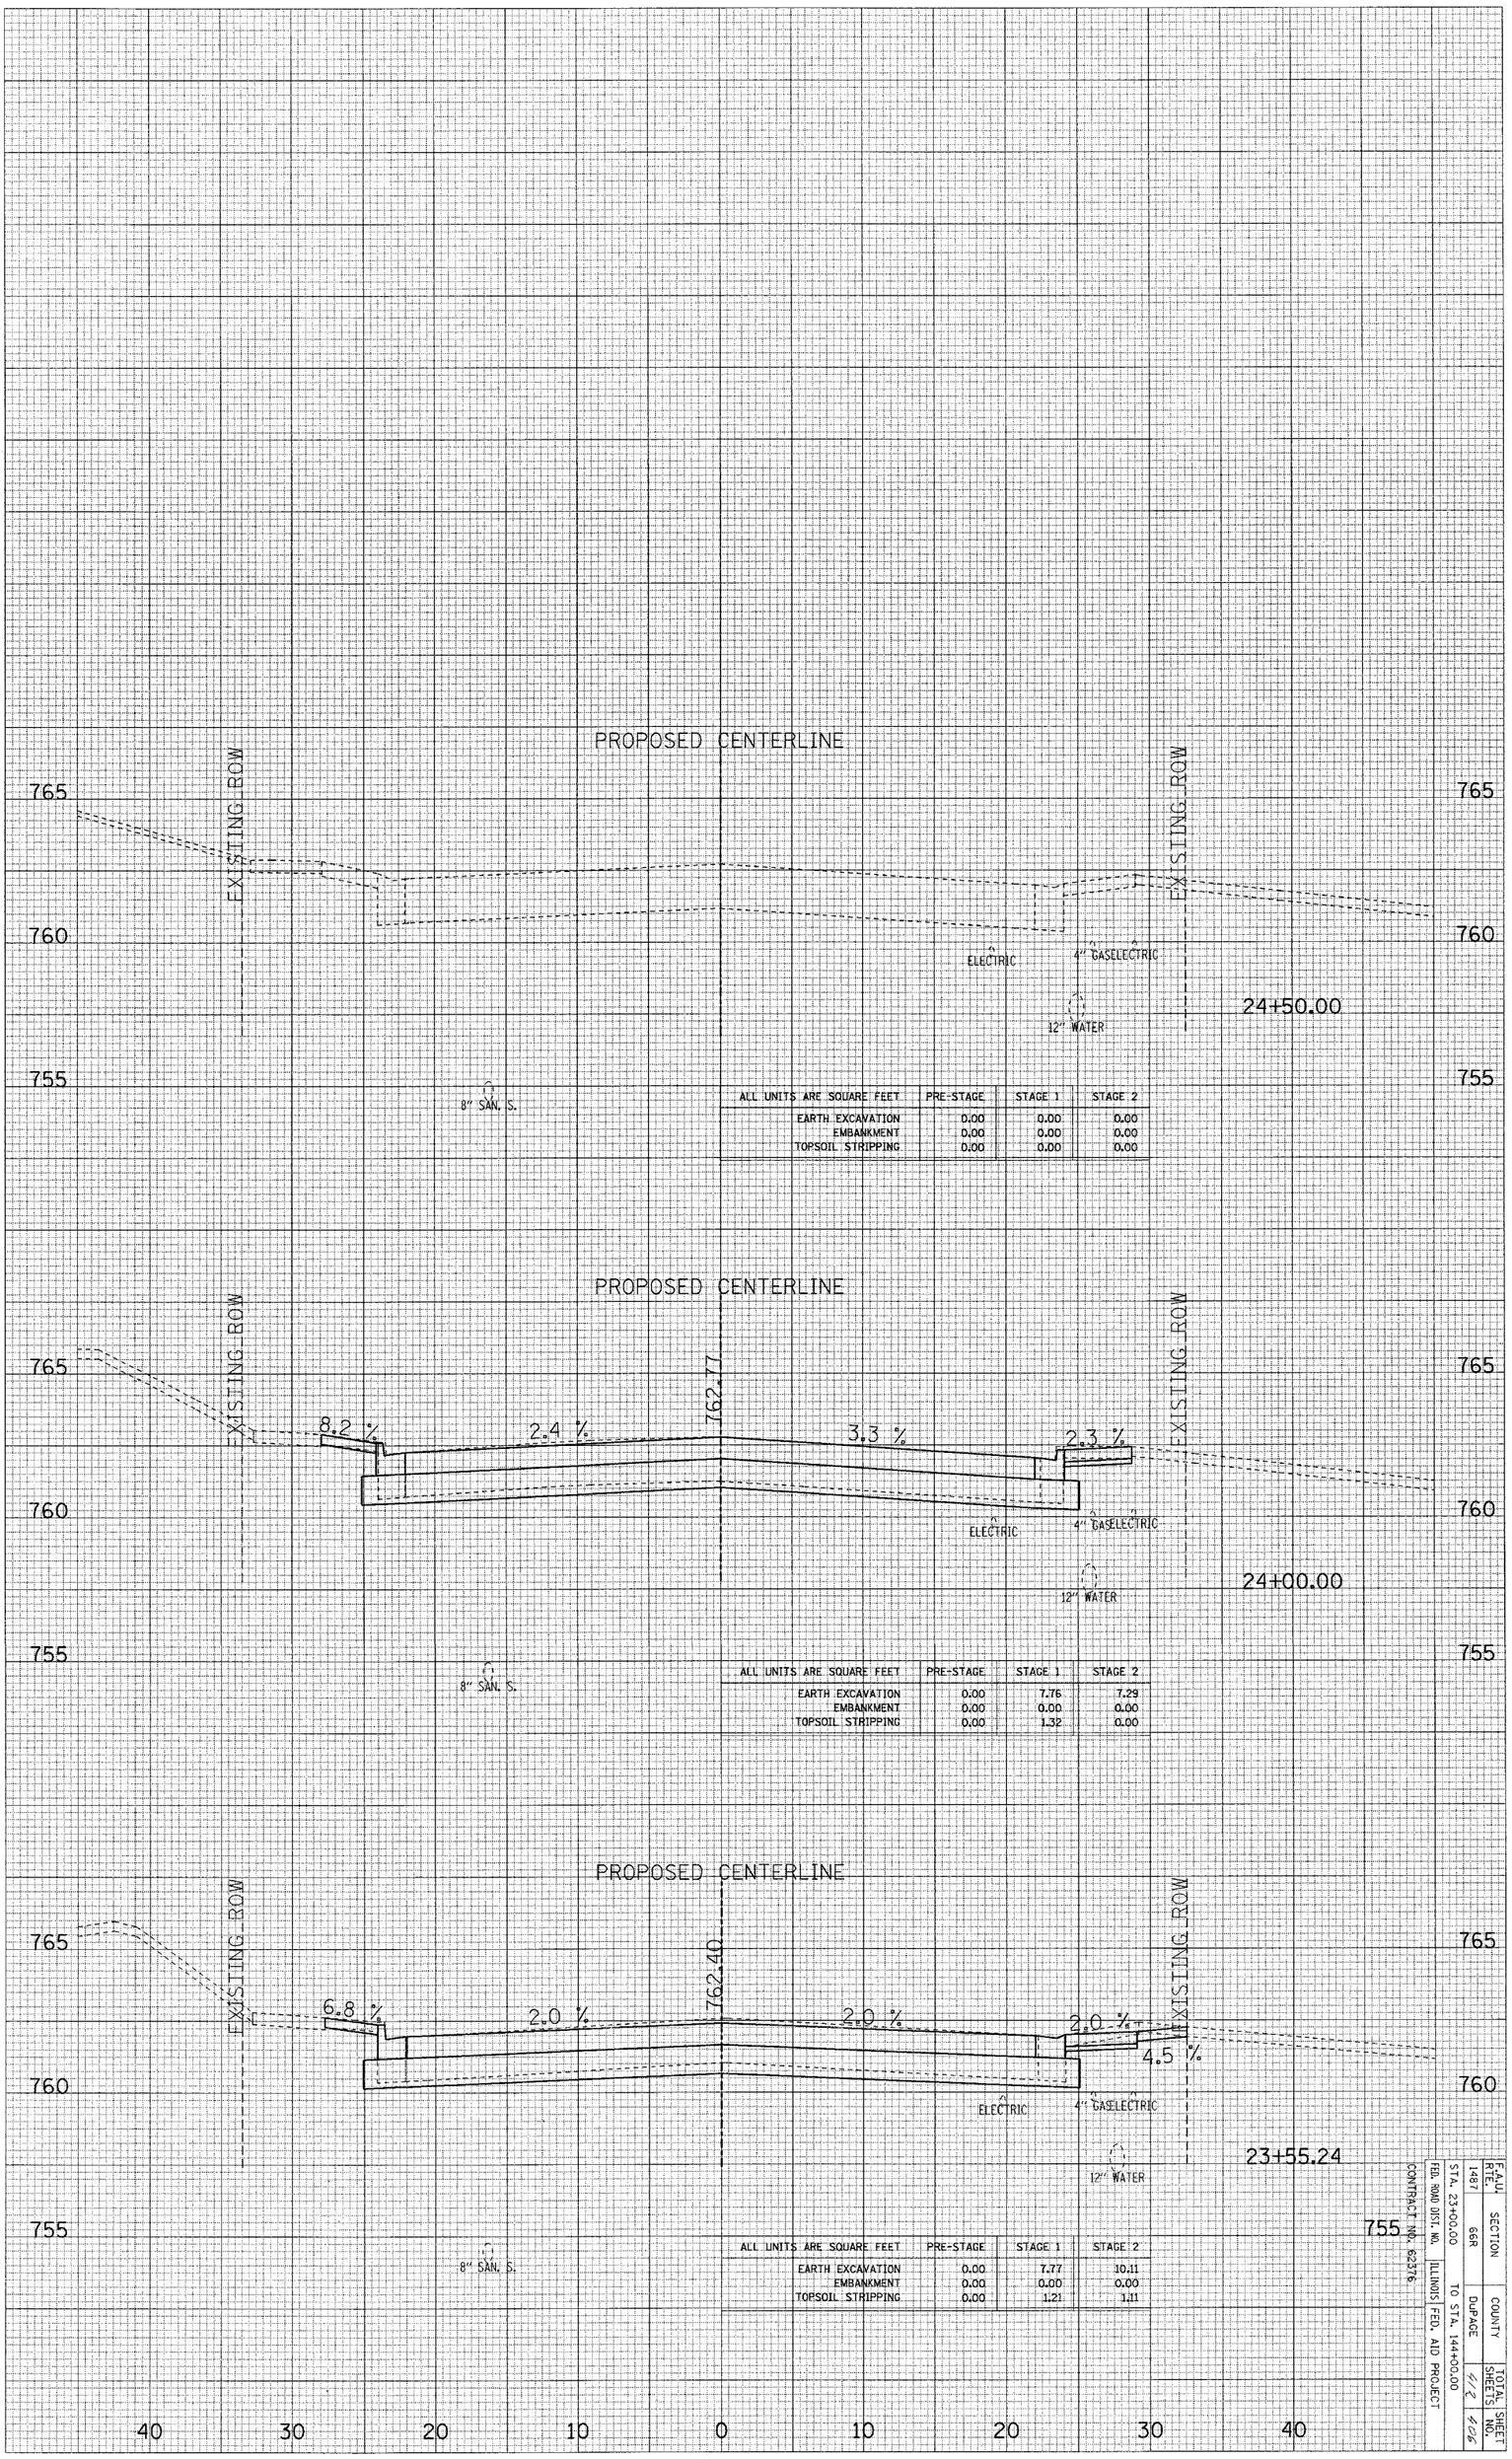

ALL UNITS ARE SQUARE FEET	PRE-STAGE	STAGE 1	STAGE 2
EARTH EXCAVATION	0.00	0.00	0.00
EMBANKMENT	0.00	0.00	0.00
TOPSOIL STRIPPING	0.00	0.00	0.00

ALL UNITS ARE SQUARE FEET	PRE-STAGE	STAGE 1	STAGE 2
EARTH EXCAVATION	0.00	7.76	7.29
EMBANKMENT	0.00	0.00	0.00
TOPSOIL STRIPPING	0.00	1.32	0.00

ALL UNITS ARE SQUARE FEET	PRE-STAGE	STAGE 1	STAGE 2
EARTH EXCAVATION	0.00	7.77	10.11
EMBANKMENT	0.00	0.00	0.00
TOPSOIL STRIPPING	0.00	1.21	1.11

F.A.U. RTE.	SECTION	COUNTY	TOTAL SHEETS	SHEET NO.
1487	66R	DuPAGE	11	6


FED. RD DIST. NO. ILLINOIS FED. AID PROJECT
CONTRACT NO. 62376
STA. 23+00.00 TO STA. 144+00.00

CASS AVENUE CROSS SECTIONS


Sheet 11

ORIGINAL SURVEY		BY	DATE
	SURVEYED		
	PLOTTED		
NOTE BOOK	TEMPLATE		
	AREAS		
NO.	AREAS CHECKED		


FINAL SURVEY		BY	DATE
	SURVEYED		
	PLOTTED		
NOTE BOOK	TEMPLATE		
	AREAS		
NO.	AREAS CHECKED		

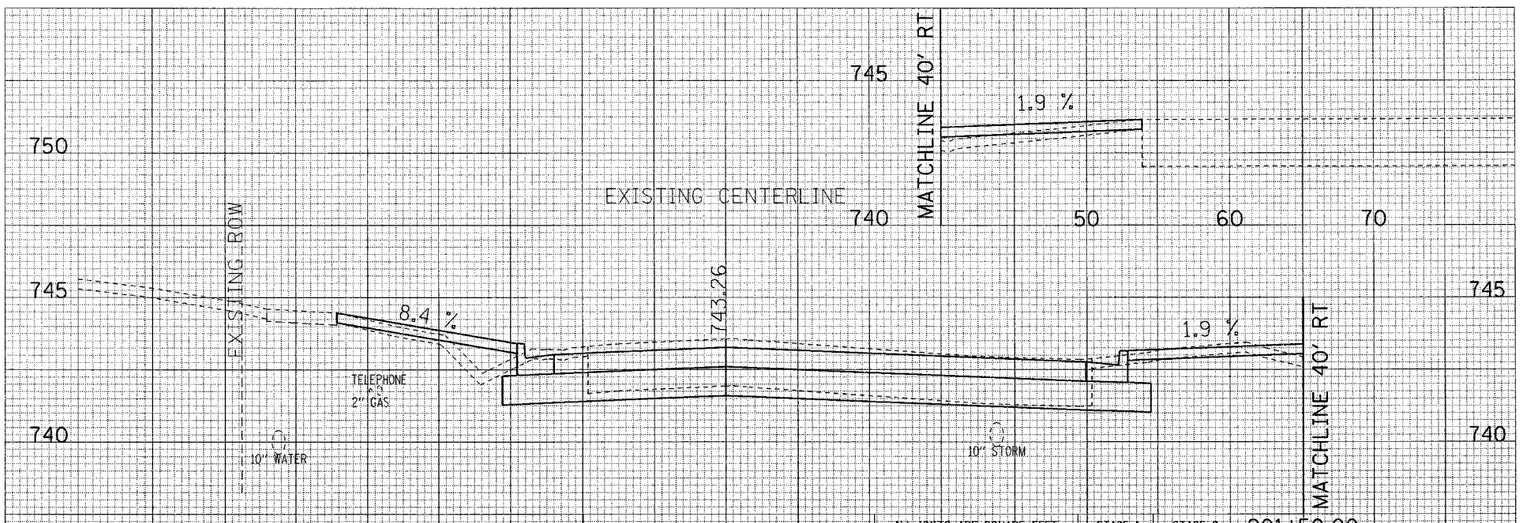


ALL UNITS ARE SQUARE FEET	STAGE 1	STAGE 2
EARTH EXCAVATION	11.41	10.59
EMBANKMENT	4.93	3.99
TOPSOIL STRIPPING	6.40	9.63

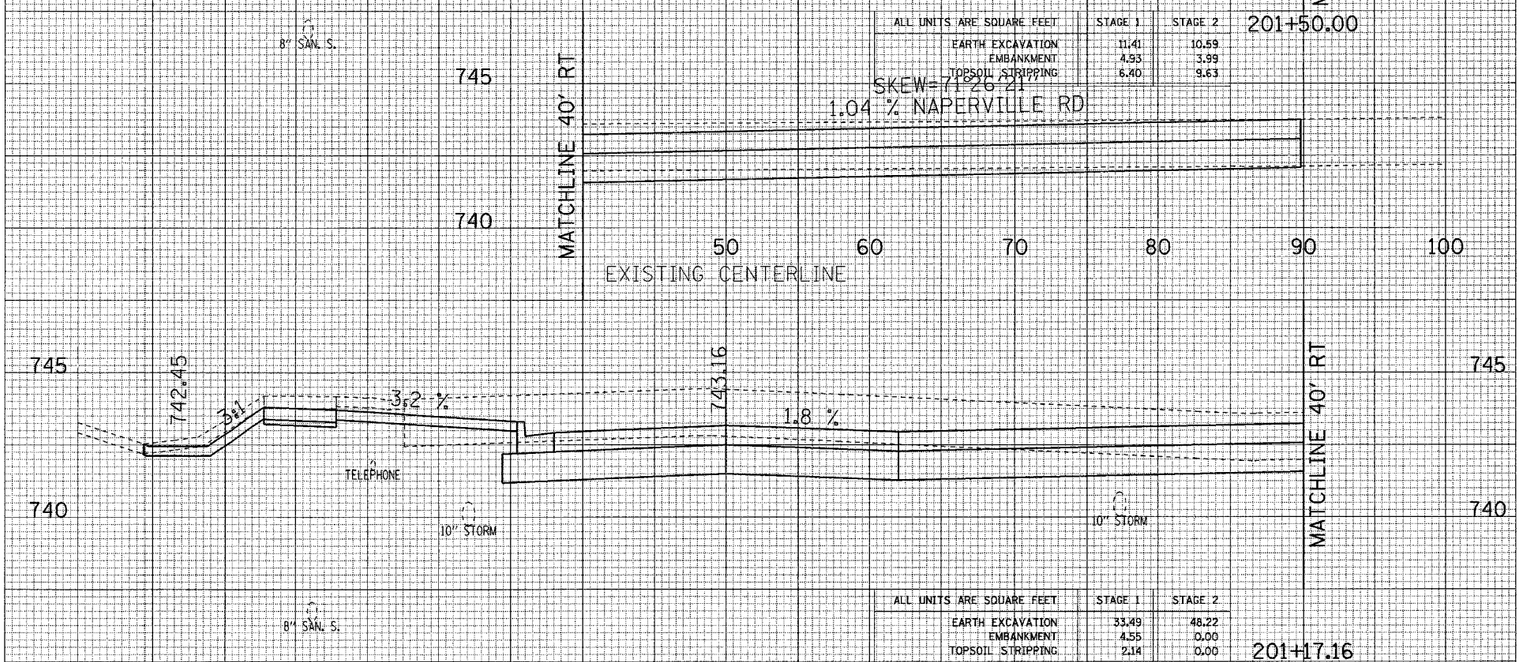

ALL UNITS ARE SQUARE FEET	STAGE 1	STAGE 2
EARTH EXCAVATION	33.49	48.22
EMBANKMENT	4.55	0.00
TOPSOIL STRIPPING	2.14	0.00

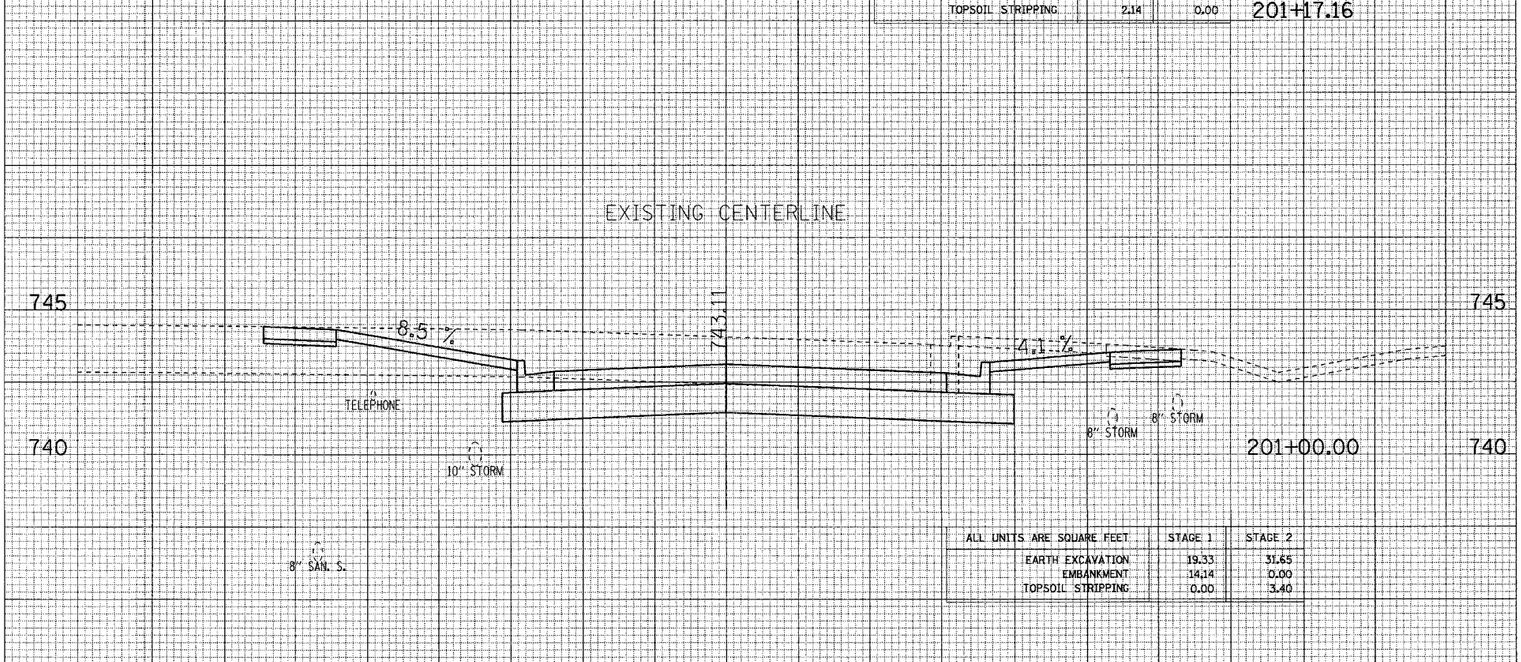

ALL UNITS ARE SQUARE FEET	STAGE 1	STAGE 2
EARTH EXCAVATION	19.33	31.65
EMBANKMENT	14.14	0.00
TOPSOIL STRIPPING	0.00	3.40

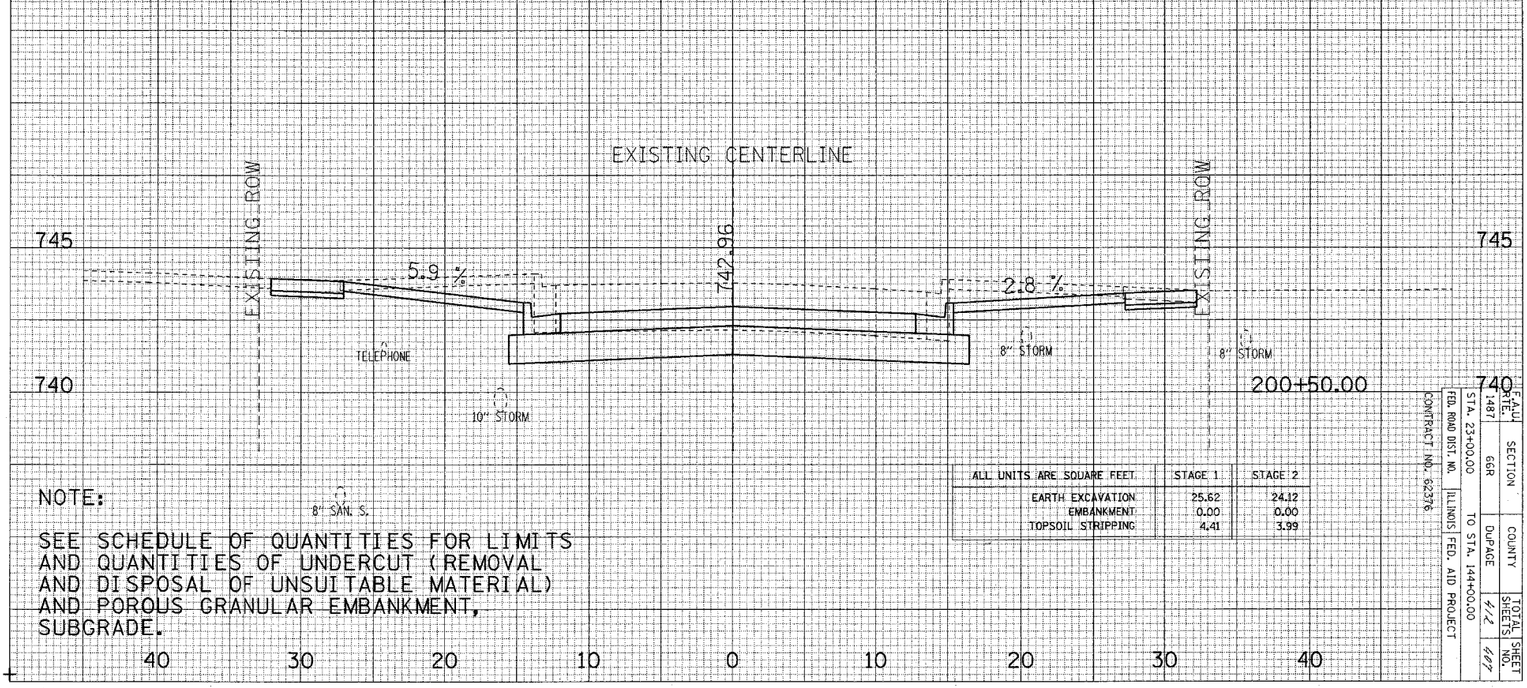

ALL UNITS ARE SQUARE FEET	STAGE 1	STAGE 2
EARTH EXCAVATION	25.62	24.12
EMBANKMENT	0.00	0.00
TOPSOIL STRIPPING	4.41	3.99

NOTE:

SEE SCHEDULE OF QUANTITIES FOR LIMITS AND QUANTITIES OF UNDERCUT (REMOVAL AND DISPOSAL OF UNSUITABLE MATERIAL) AND POROUS GRANULAR EMBANKMENT, SUBGRADE.

40 30 20 10 0 10 20 30 40

N WARWICK AVENUE CROSS SECTIONS


FED. ROAD DIST. NO.	ILLINOIS	FED. AID PROJECT
CONTRACT NO. 62376		

STA. 23+00.00	SECTION	COUNTY	TOTAL SHEETS	SHEET NO.
TO STA. 144+00.00	66R	DuPAGE	412	187

Sheet 1

ORIGINAL SURVEY			
NOTE BOOK	SURVEYED		DATE
	PLOTTED		
	TEMPLATE		
	AREAS		
NO.	AREAS CHECKED		

FINAL SURVEY			
NOTE BOOK	SURVEYED		DATE
	PLOTTED		
	TEMPLATE		
	AREAS		
NO.	AREAS CHECKED		

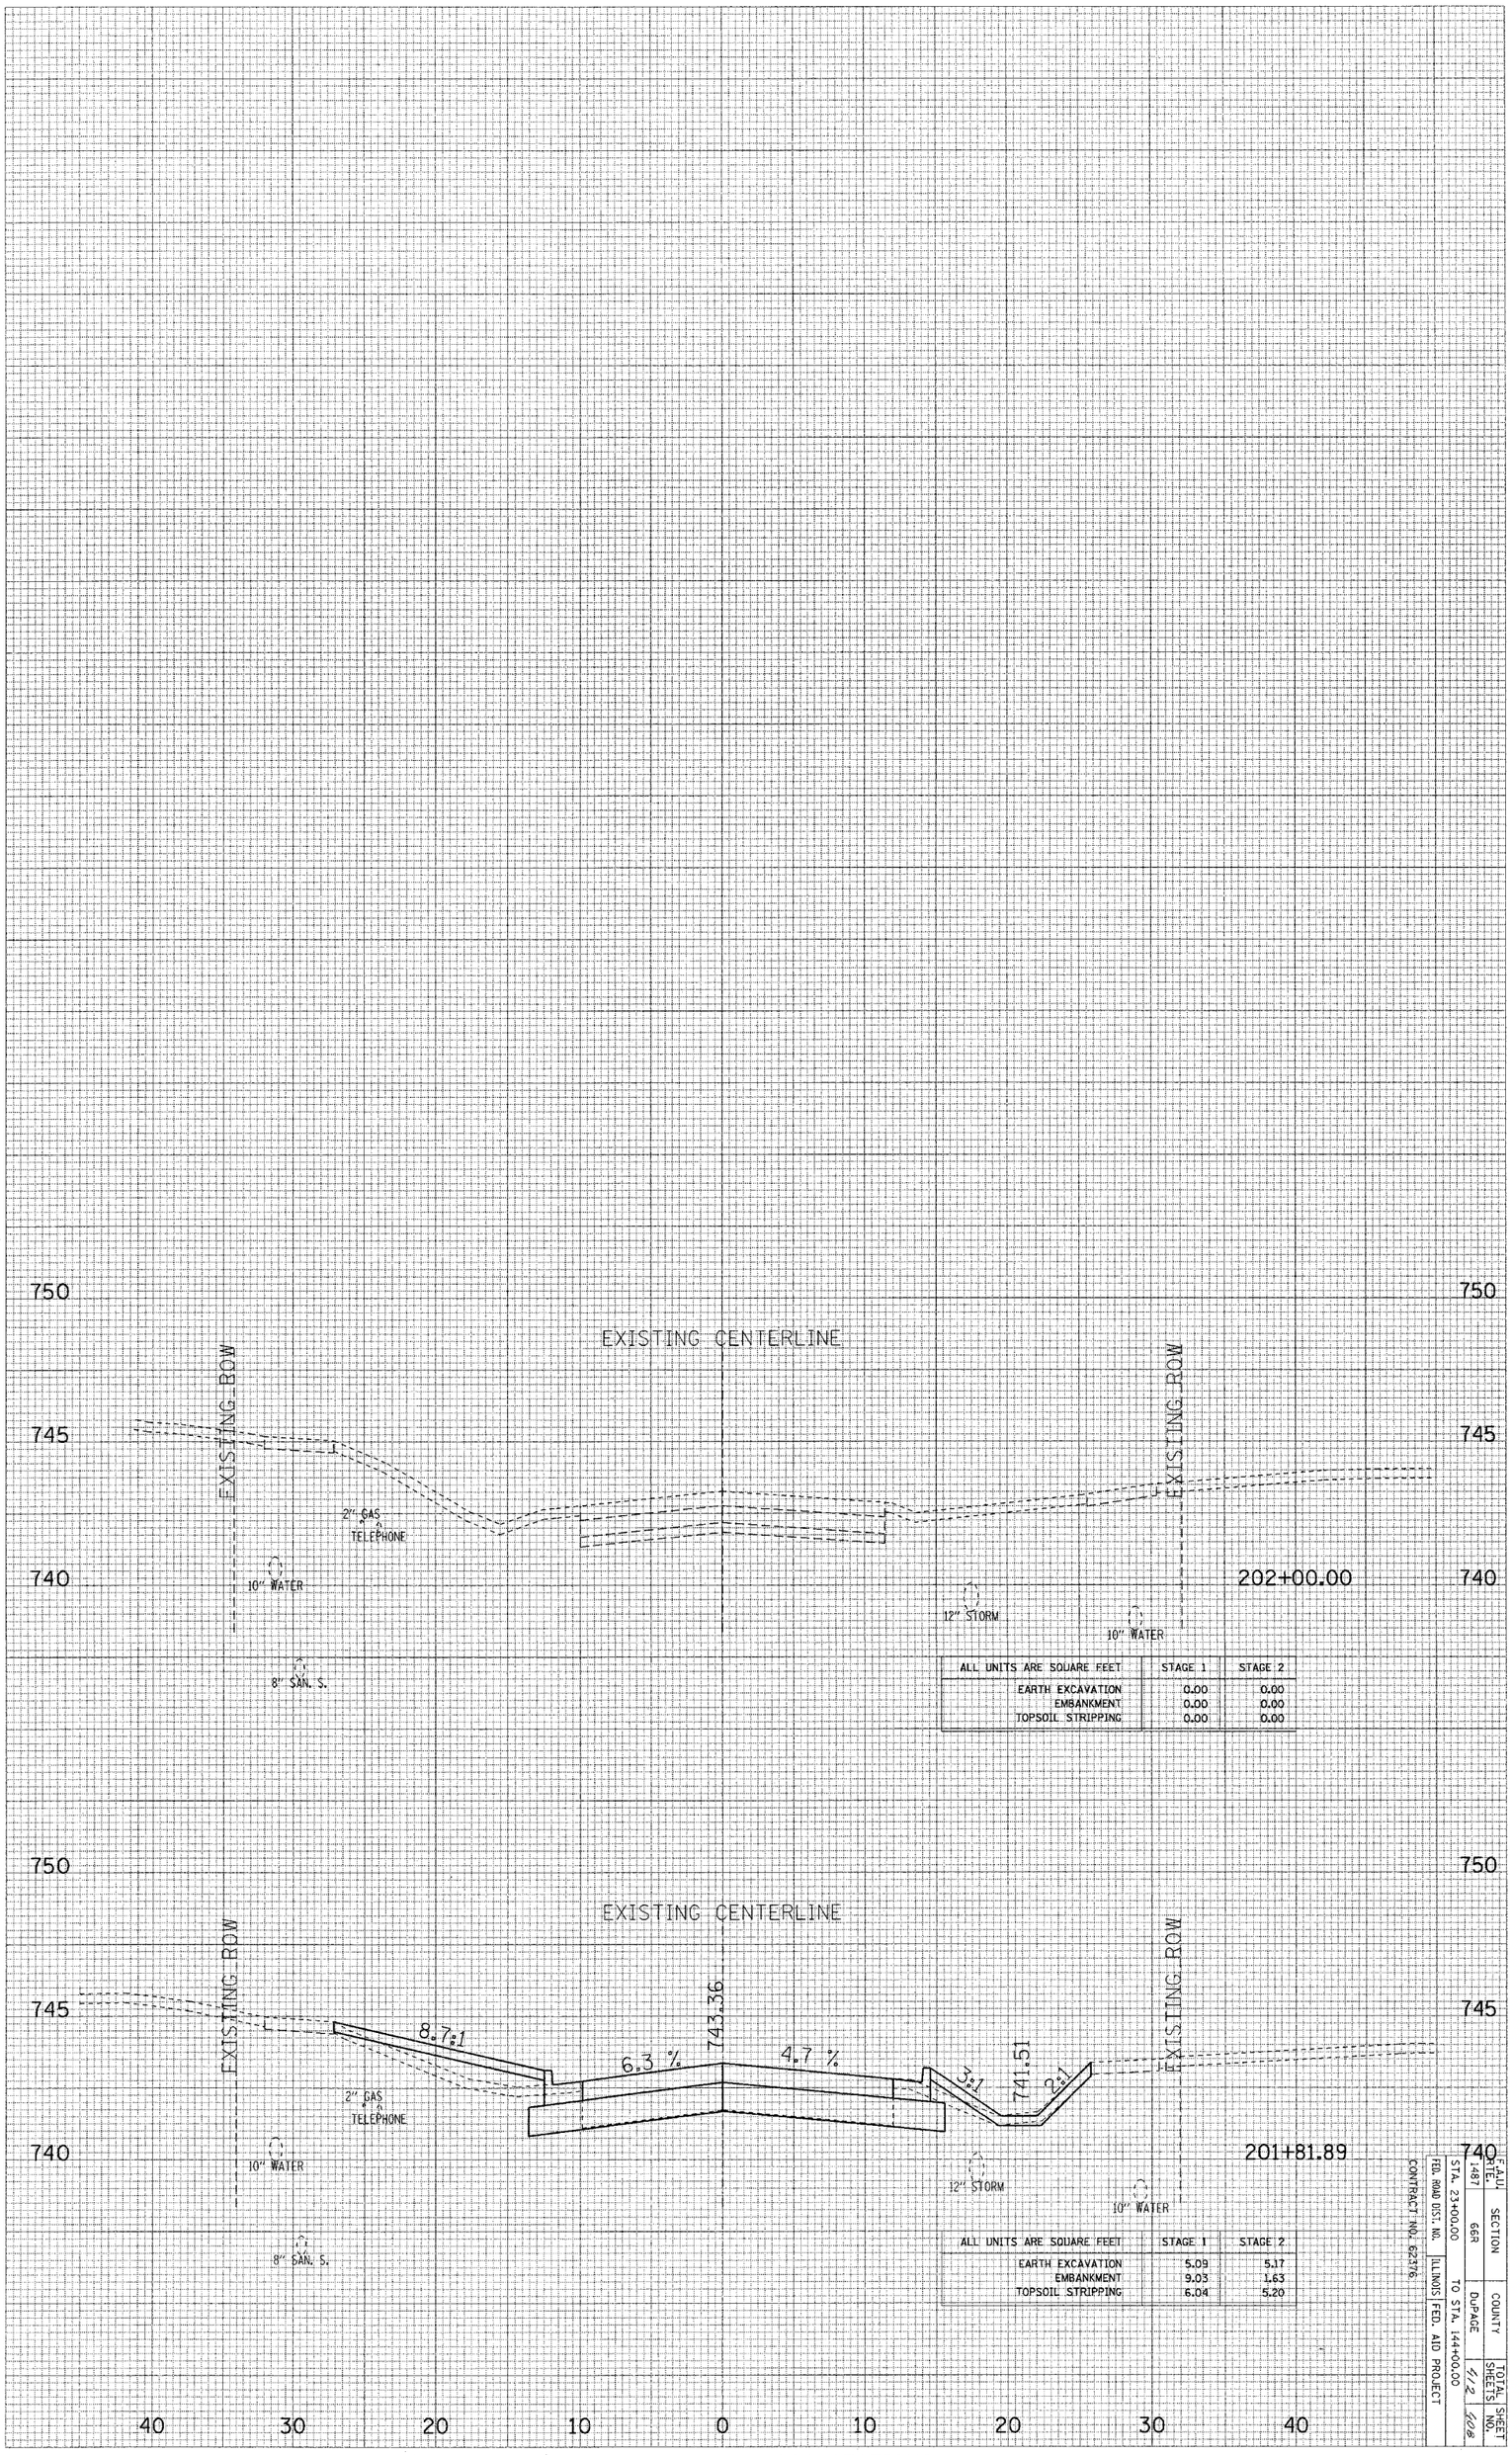

ALL UNITS ARE SQUARE FEET	STAGE 1	STAGE 2
EARTH EXCAVATION	0.00	0.00
EMBANKMENT	0.00	0.00
TOPSOIL STRIPPING	0.00	0.00

ALL UNITS ARE SQUARE FEET	STAGE 1	STAGE 2
EARTH EXCAVATION	5.09	5.17
EMBANKMENT	9.03	1.63
TOPSOIL STRIPPING	6.04	5.20

N WARWICK AVENUE CROSS SECTIONS

F.A.U. RTE.	SECTION	COUNTY	TOTAL SHEETS	SHEET NO.
1487	66R	DuPAGE	6/12	608

STA. 23+00.00 TO STA. 144+00.00

ILLINOIS FED. AID PROJECT


CONTRACT NO. 62776

FED. ROAD DIST. NO.

Sheet 2

F.A.U. RTE.	SECTION	COUNTY	TOTAL SHEETS	SHEET NO.
1487	66R	DuPAGE	412	409
STA. 23+80.00		TO STA. 144+00.00		
FED. ROAD DIST. NO.	ILLINOIS	FED. AID PROJECT		
CONTRACT NO. 62376				

ORIGINAL SURVEY
NOTE BOOK NO.
SURVEYED
PLOTTED
TEMPLATE
AREAS
AREAS CHECKED

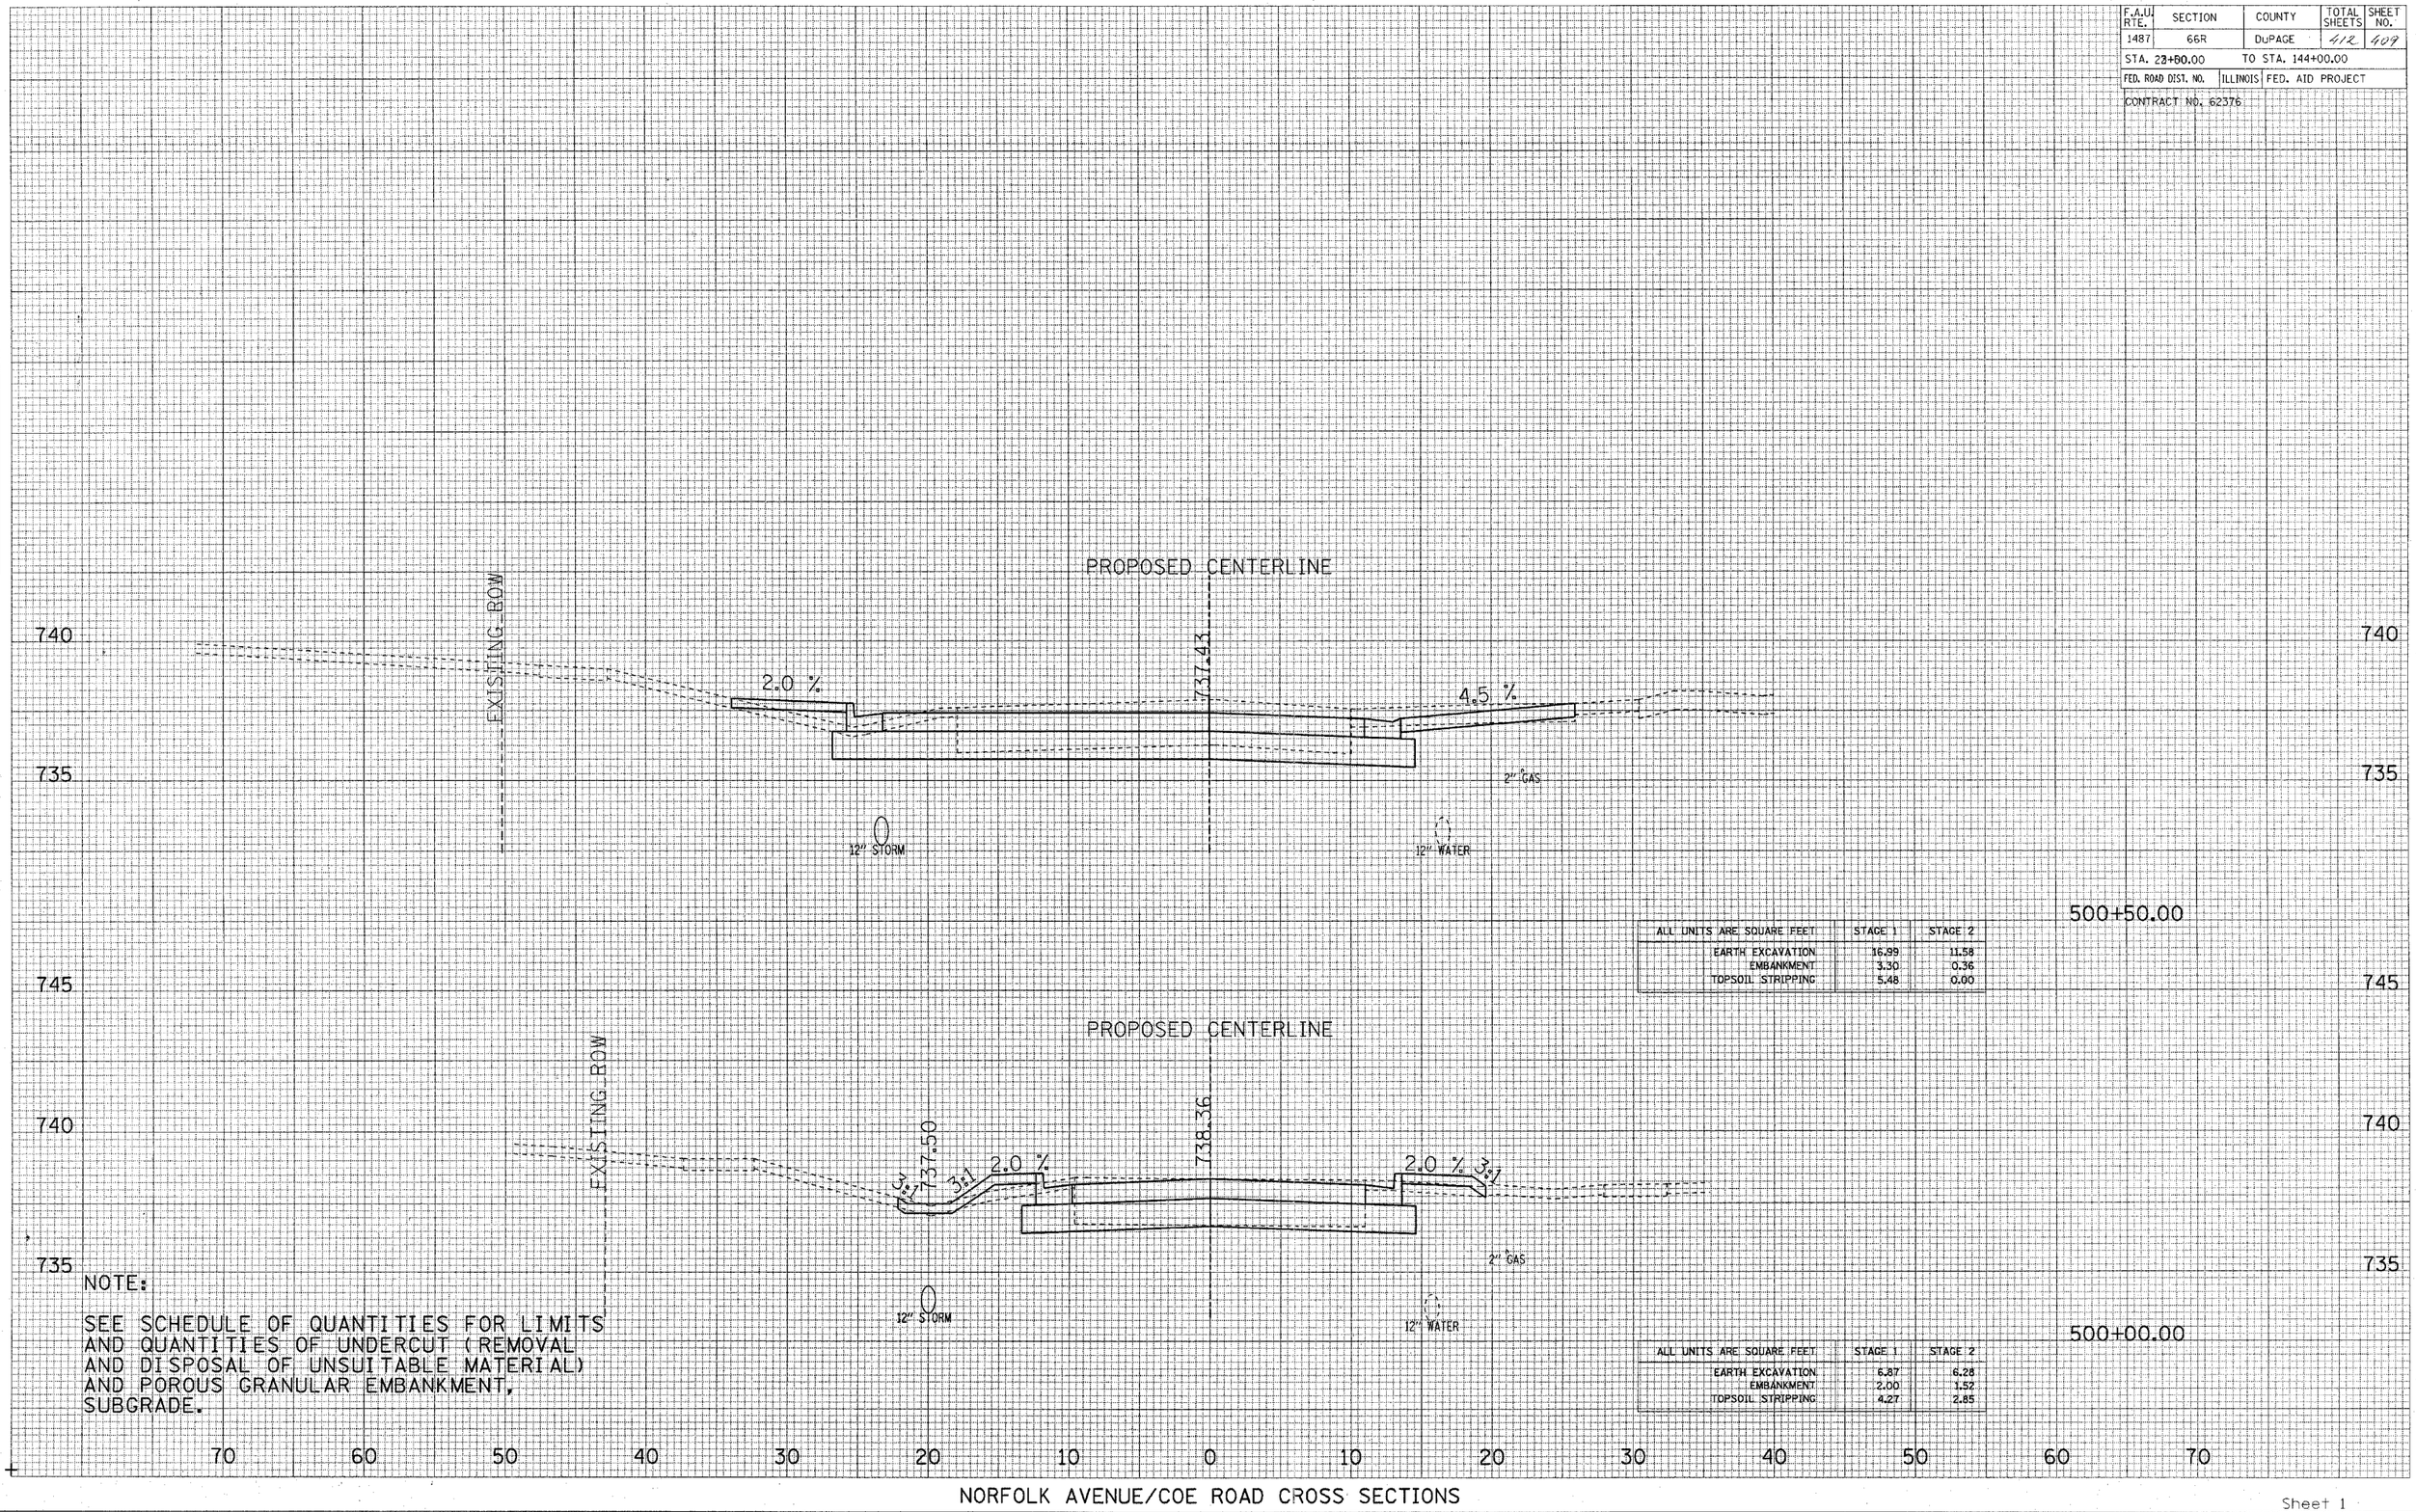

ALL UNITS ARE SQUARE FEET	STAGE 1	STAGE 2
EARTH EXCAVATION	16.99	11.58
EMBANKMENT	3.30	0.36
TOPSOIL STRIPPING	5.48	0.00

ALL UNITS ARE SQUARE FEET	STAGE 1	STAGE 2
EARTH EXCAVATION	6.87	6.28
EMBANKMENT	2.00	1.52
TOPSOIL STRIPPING	4.27	2.85

NOTE:


SEE SCHEDULE OF QUANTITIES FOR LIMITS AND QUANTITIES OF UNDERCUT (REMOVAL AND DISPOSAL OF UNSUITABLE MATERIAL) AND POROUS GRANULAR EMBANKMENT, SUBGRADE.

NORFOLK AVENUE/COE ROAD CROSS SECTIONS

F.A.U. RTE.	SECTION	COUNTY	TOTAL SHEETS	SHEET NO.
1487	66R	DuPAGE	412	410
STA. 23+80.00		TO STA. 144+00.00		
FED. ROAD DIST. NO.	ILLINOIS	FED. AID PROJECT		

CONTRACT NO. 62376

FINAL SURVEY | ORIGINAL SURVEY
SURVEYED
PLOTTED
TEMPLATE
AREAS
NOTE BOOK
NO.
AREAS CHECKED

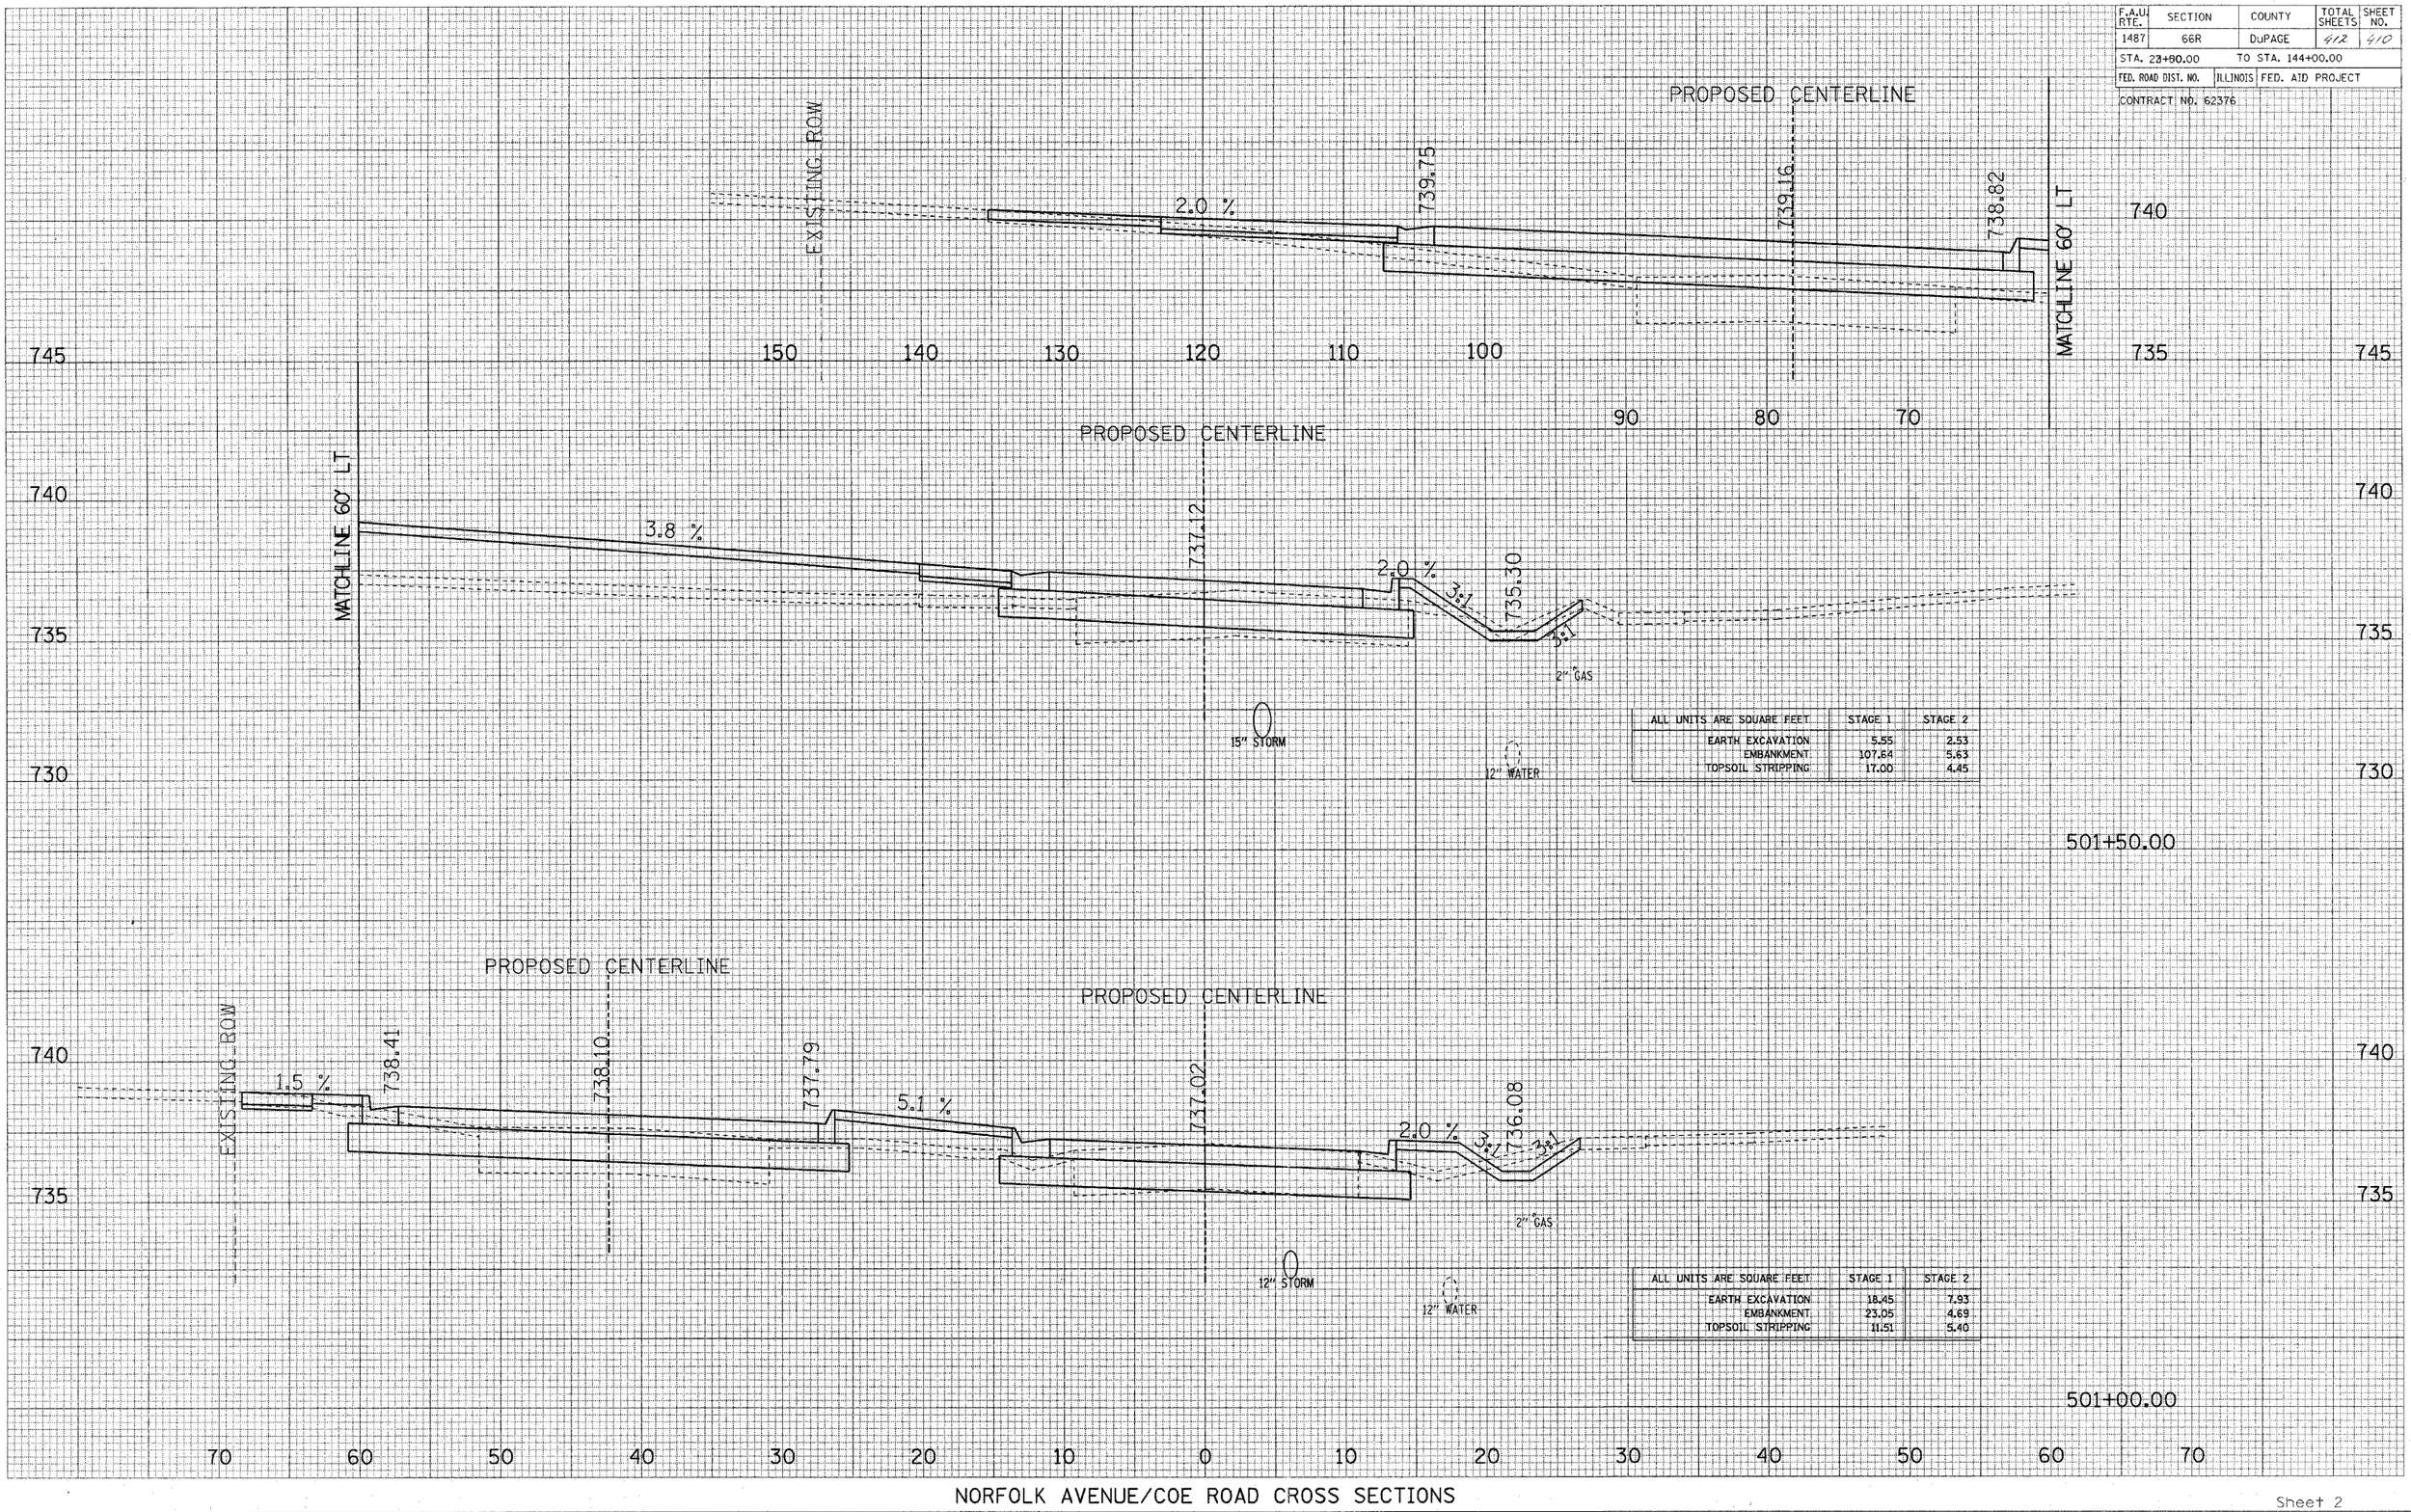


NORFOLK AVENUE/COE ROAD CROSS SECTIONS

F.A.U. RTE.	SECTION	COUNTY	TOTAL SHEETS	SHEET NO.
1487	66R	DUPAGE	4/2	4/1
STA. 23+60.00		TO STA. 144+00.00		
FED. ROAD DIST. NO.	ILLINOIS	FED. AID PROJECT		

CONTRACT NO. 62376

ORIGINAL SURVEY
SURVEYED
PLOTTED
TEMPLATE
AREAS
AREAS CHECKED
NOTE BOOK
NO.

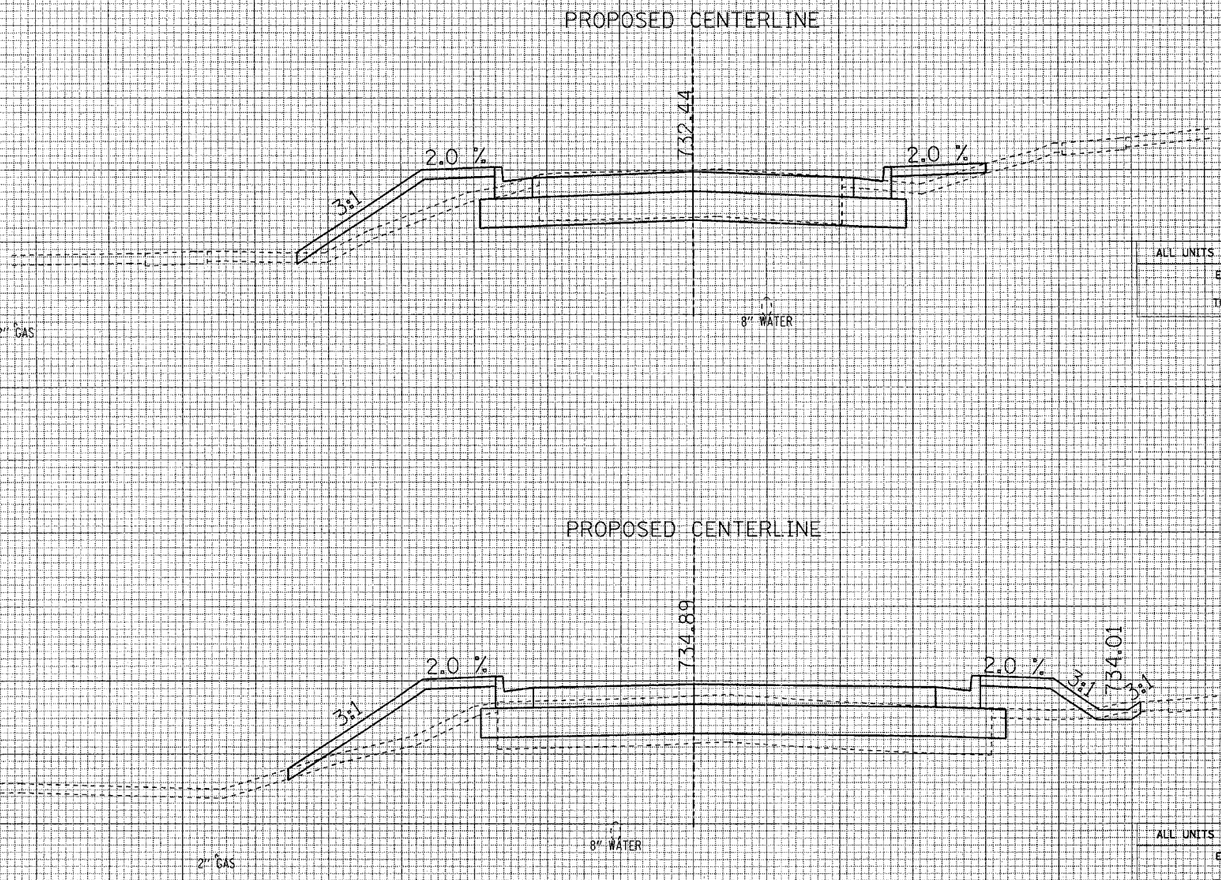

ALL UNITS ARE SQUARE FEET	STAGE 1	STAGE 2
EARTH EXCAVATION	6.28	6.63
EMBANKMENT	11.64	2.59
TOPSOIL STRIPPING	5.88	3.37

503+00.00

ALL UNITS ARE SQUARE FEET	STAGE 1	STAGE 2
EARTH EXCAVATION	0.97	1.66
EMBANKMENT	18.83	23.91
TOPSOIL STRIPPING	5.05	8.25


502+50.00

NORFOLK AVENUE/COE ROAD CROSS SECTIONS

F.A.U. RTE.	SECTION	COUNTY	TOTAL SHEETS	SHEET NO.
1487	66R	DuPAGE	4/2	4/2
STA. 23+80.00		TO STA. 144+00.00		
FED. ROAD DIST. NO.	ILLINOIS	FED. AID PROJECT		

CONTRACT NO. 62376

ORIGINAL SURVEY
NOTE BOOK NO.
SURVEYED
PLOTTED
TEMPLATE AREAS
AREAS CHECKED

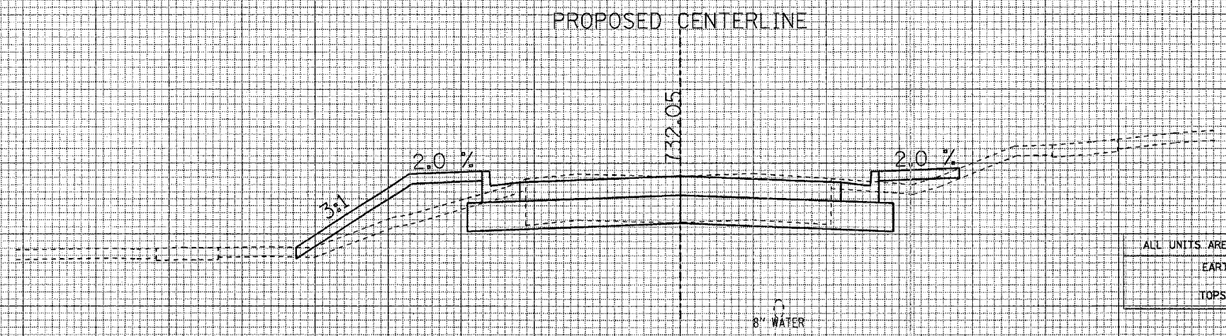

ALL UNITS ARE SQUARE FEET	STAGE 1	STAGE 2
EARTH EXCAVATION	6.06	7.35
EMBANKMENT	10.99	1.93
TOPSOIL STRIPPING	5.50	3.00

NORFOLK AVENUE/COE ROAD CROSS SECTIONS