F.A.I. RTE.	SECTION	COUNTY	TOTAL SHEETS	SHEET NO.
94	•	COOK	860	35
STA. 2200+00.00		TO STA. 2362+00.00		
FED. ROAD DIST. NO.	ILLINOIS	FED. AID PROJECT		
• (1516.1, 1717 & 1818) R-8			62694	

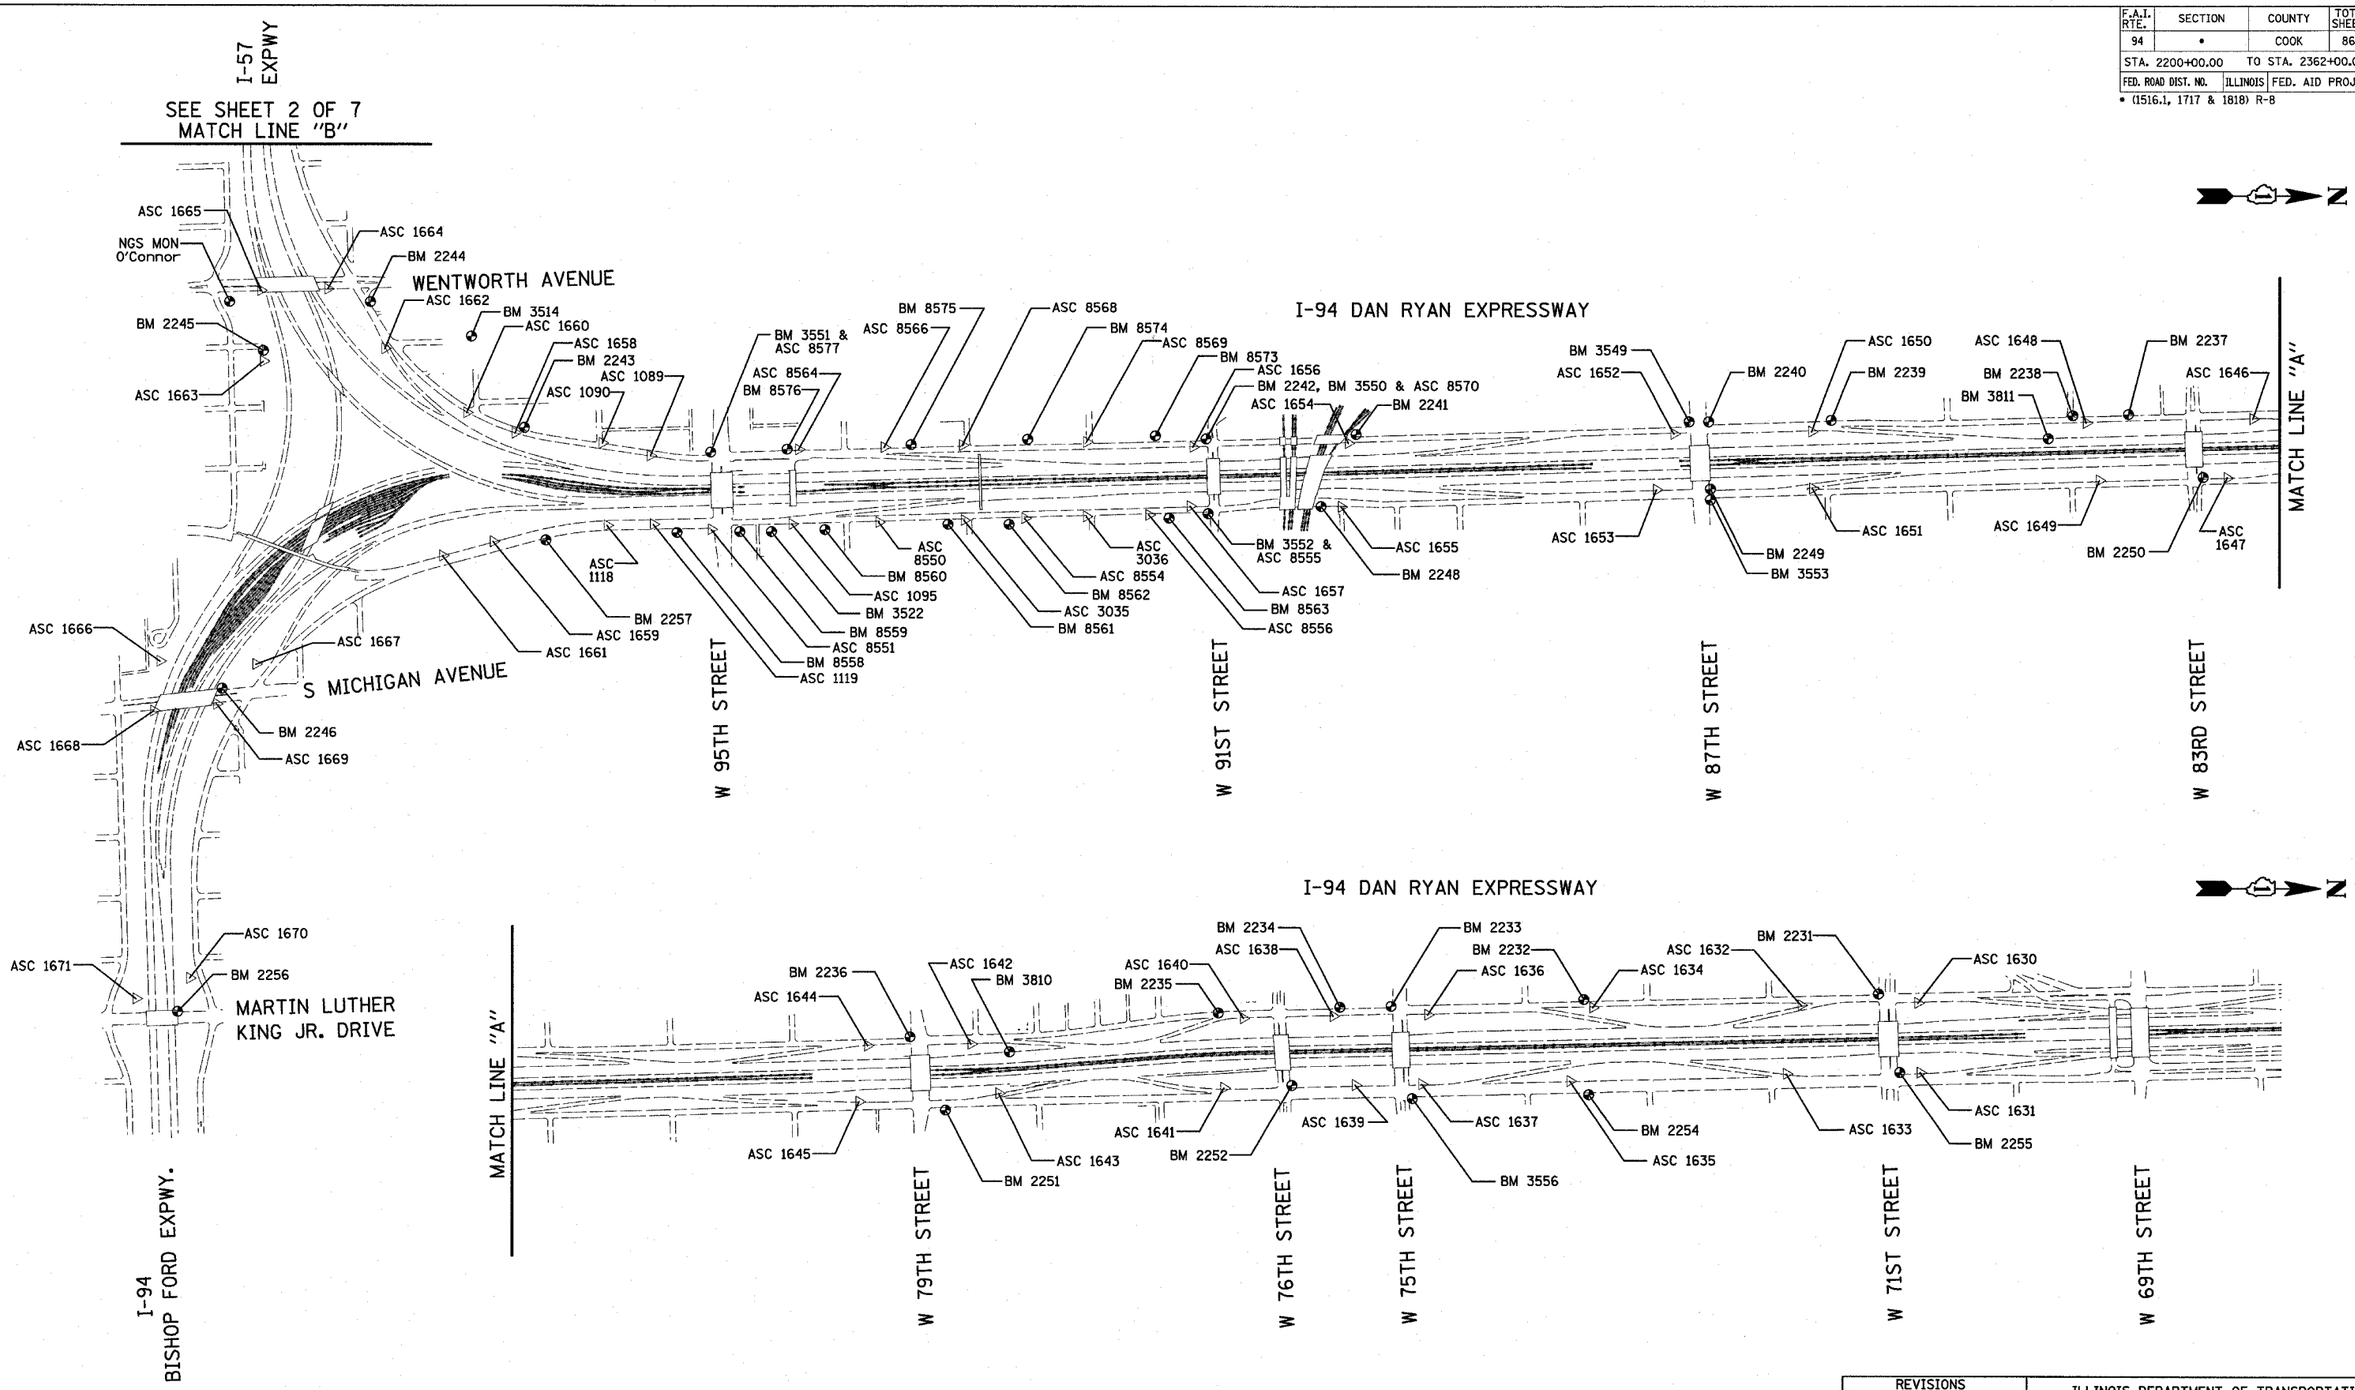

American Surveying Consultants, P.C.
SURVEYORS-ENGINEERS-GEODESISTS-MAPPING SCIENTISTS
1637 Plank Rd./Joliet, IL. 61021 8030 N. Northwest Highway/Chicago, IL. 60631
815-886-6831 773-792-1287

REVISIONS NAME	DATE
REVISED	04/15/05

ILLINOIS DEPARTMENT OF TRANSPORTATION
F.A.I. 94 (DAN RYAN EXPRESSWAY)

SURVEY TIES FOR CONTROL POINTS
SHEET 1 OF 7

SCALE: 1"=400' DRAWN BY: GSP
DATE: MARCH 18, 2005 CHECKED BY: MMW

p:\0237\3\road\all\ra\all_ties10-3b.dgn 04/14/2005 08:08:27 AM