F.A.I. RTE.	SECTION	COUNTY	TOTAL SHEETS	SHEET NO.
94	•	COOK	860	50
STA. 2200+00.00		TO STA. 2362+00.00		
FED. ROAD DIST. NO.	ILLINOIS	FED. AID PROJECT		
• (1516.1, 1717 & 1818) R-8				62694

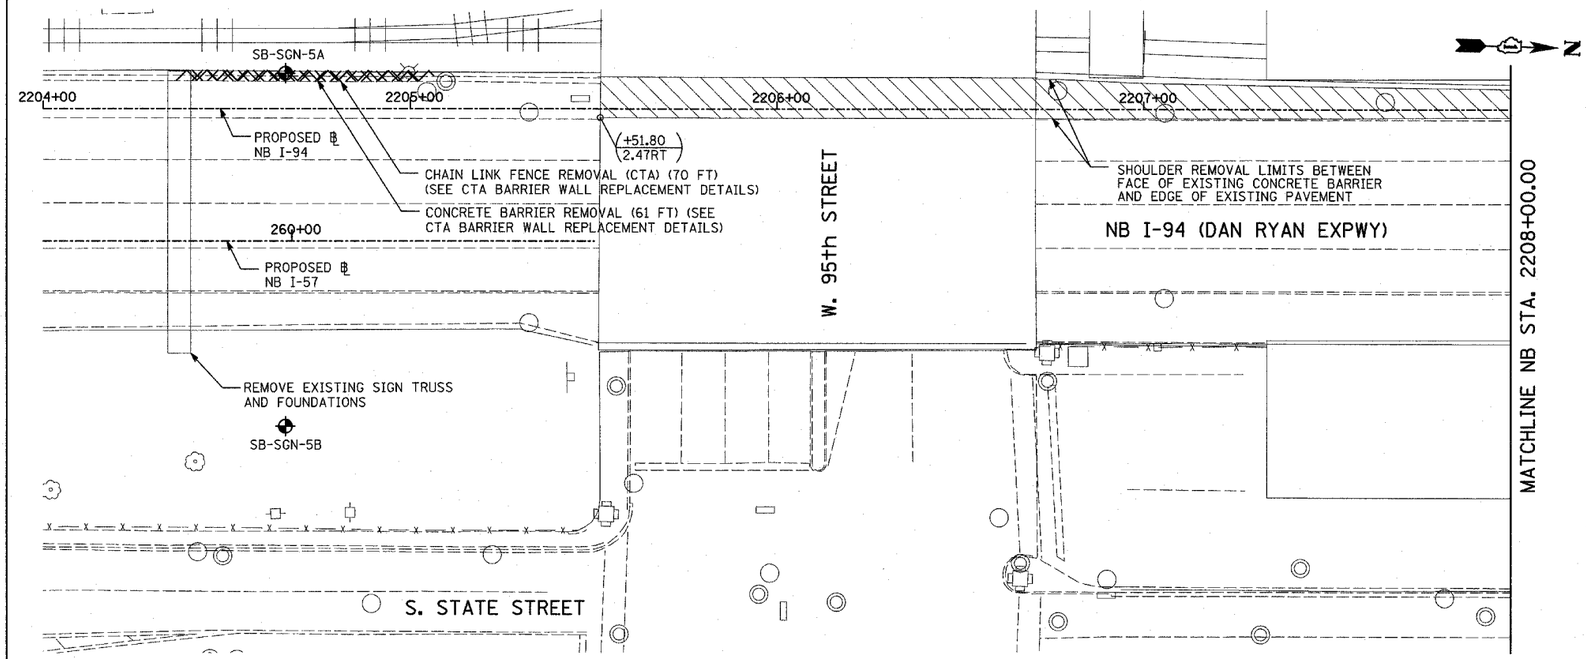

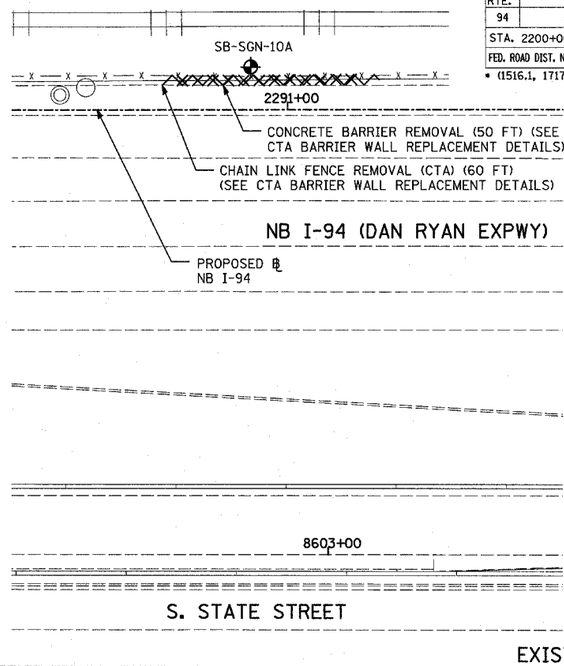

EXISTING CONDITIONS

PROPOSED IMPROVEMENTS

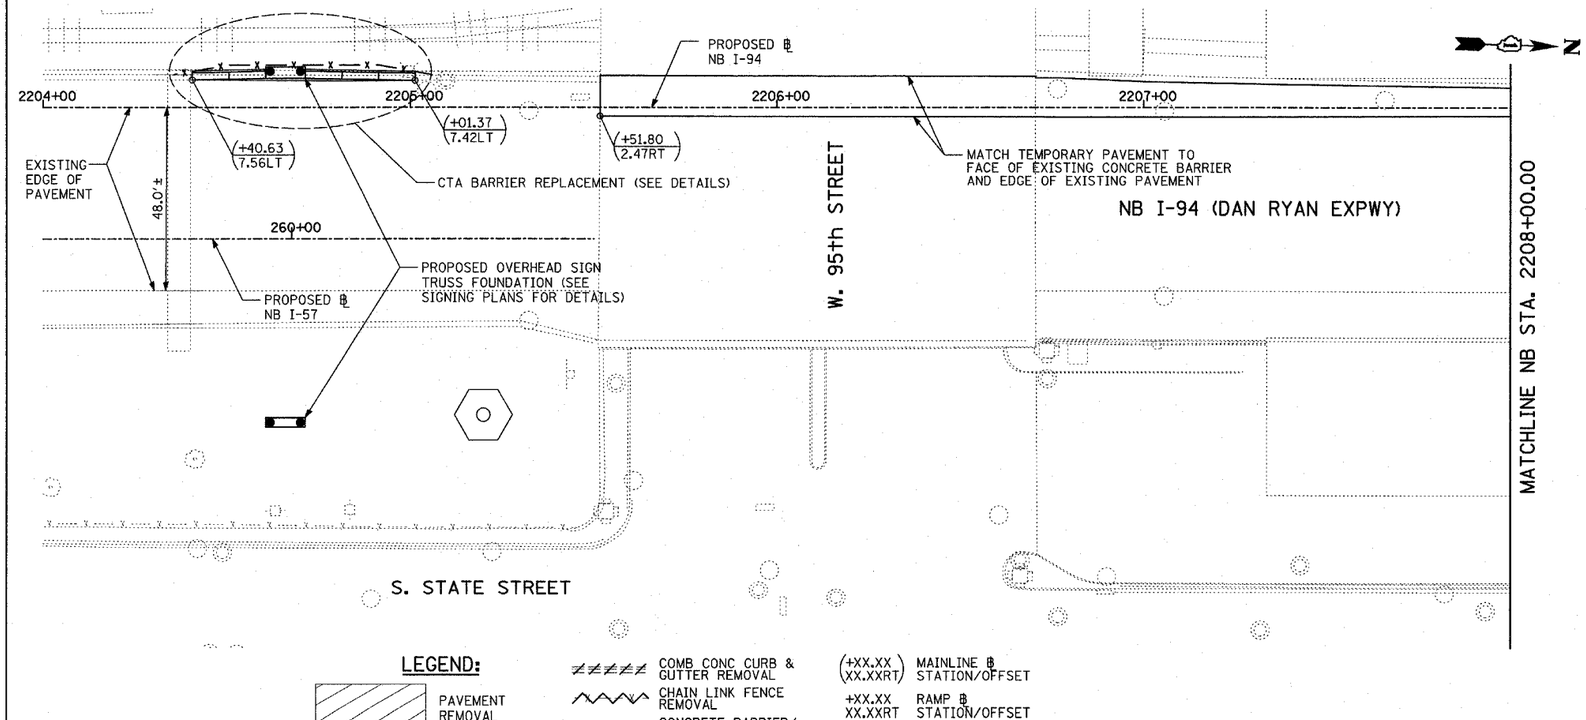

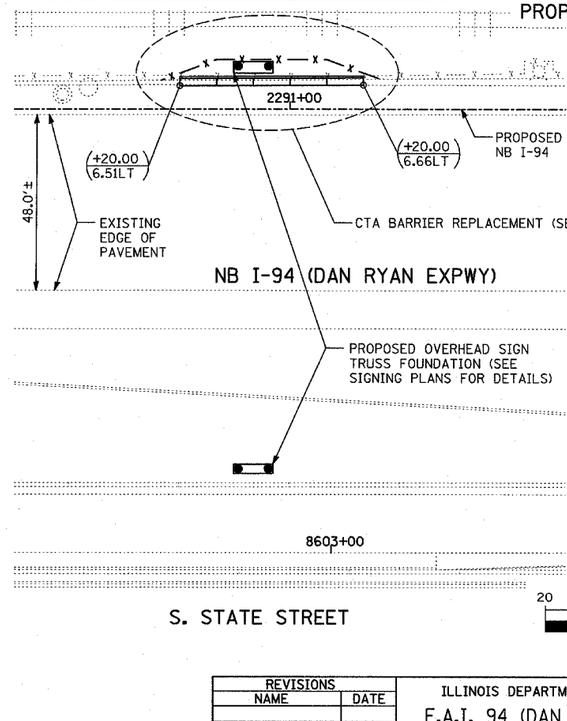

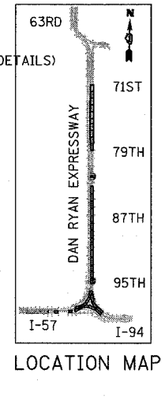

LOCATION MAP

20 0 20 40

SCALE: 1" = 20'-0"

SHEET 9 OF 41

LEGEND:

- PAVEMENT REMOVAL
- PAVED SHOULDER REMOVAL
- PAVEMENT/SHOULDER REMOVAL, SPECIAL
- COMB CONC CURB & GUTTER REMOVAL
- CHAIN LINK FENCE REMOVAL
- CONCRETE BARRIER/ GUARDRAIL REMOVAL
- 10 TREE REMOVAL (UNITS) (NO UNIT SHOWN = <6)
- SOIL BORING LOCATIONS
- LIGHT POLE FOUNDATION REMOVAL (SEE EXISTING ELECTRICAL PLANS)
- (+XX.XX / XX.XXRT) MAINLINE ℄ STATION/OFFSET
- +XX.XX / XX.XXRT RAMP ℄ STATION/OFFSET

NOTES:

- ALL STATION/OFFSET/RADIUS CALLOUTS MEASURED TO EDGE OF PAVEMENT UNLESS OTHERWISE NOTED.
- EXACT LOCATIONS OF EXISTING PIERS/ ABUTMENTS TO BE FIELD VERIFIED

TY·LIN INTERNATIONAL

REVISIONS NAME	DATE
REVISED	04/15/05

ILLINOIS DEPARTMENT OF TRANSPORTATION

F.A.I. 94 (DAN RYAN EXPRESSWAY)

EXISTING AND PROPOSED PLAN
NB I-94 (DAN RYAN EXPWY)
NB STA. 2204+00.00 TO 2208+00.00
AND OVERHEAD SIGN FOUNDATION
AT NB I-94 STA. 2290+90.00

SCALE: 1"=20' DRAWN BY: MPG

DATE: MARCH 18, 2005 CHECKED BY: JPM

04/13/2005 02:15:37 PM