F.A.I. RTE.	SECTION	COUNTY	TOTAL SHEETS	SHEET NO.
94	•	COOK	860	90
STA. 2200+00.00		TO STA. 2362+00.00		
FED. ROAD DIST. NO.	ILLINOIS	FED. AID PROJECT		

• (1516.1, 1717 & 1818) R-8

62694

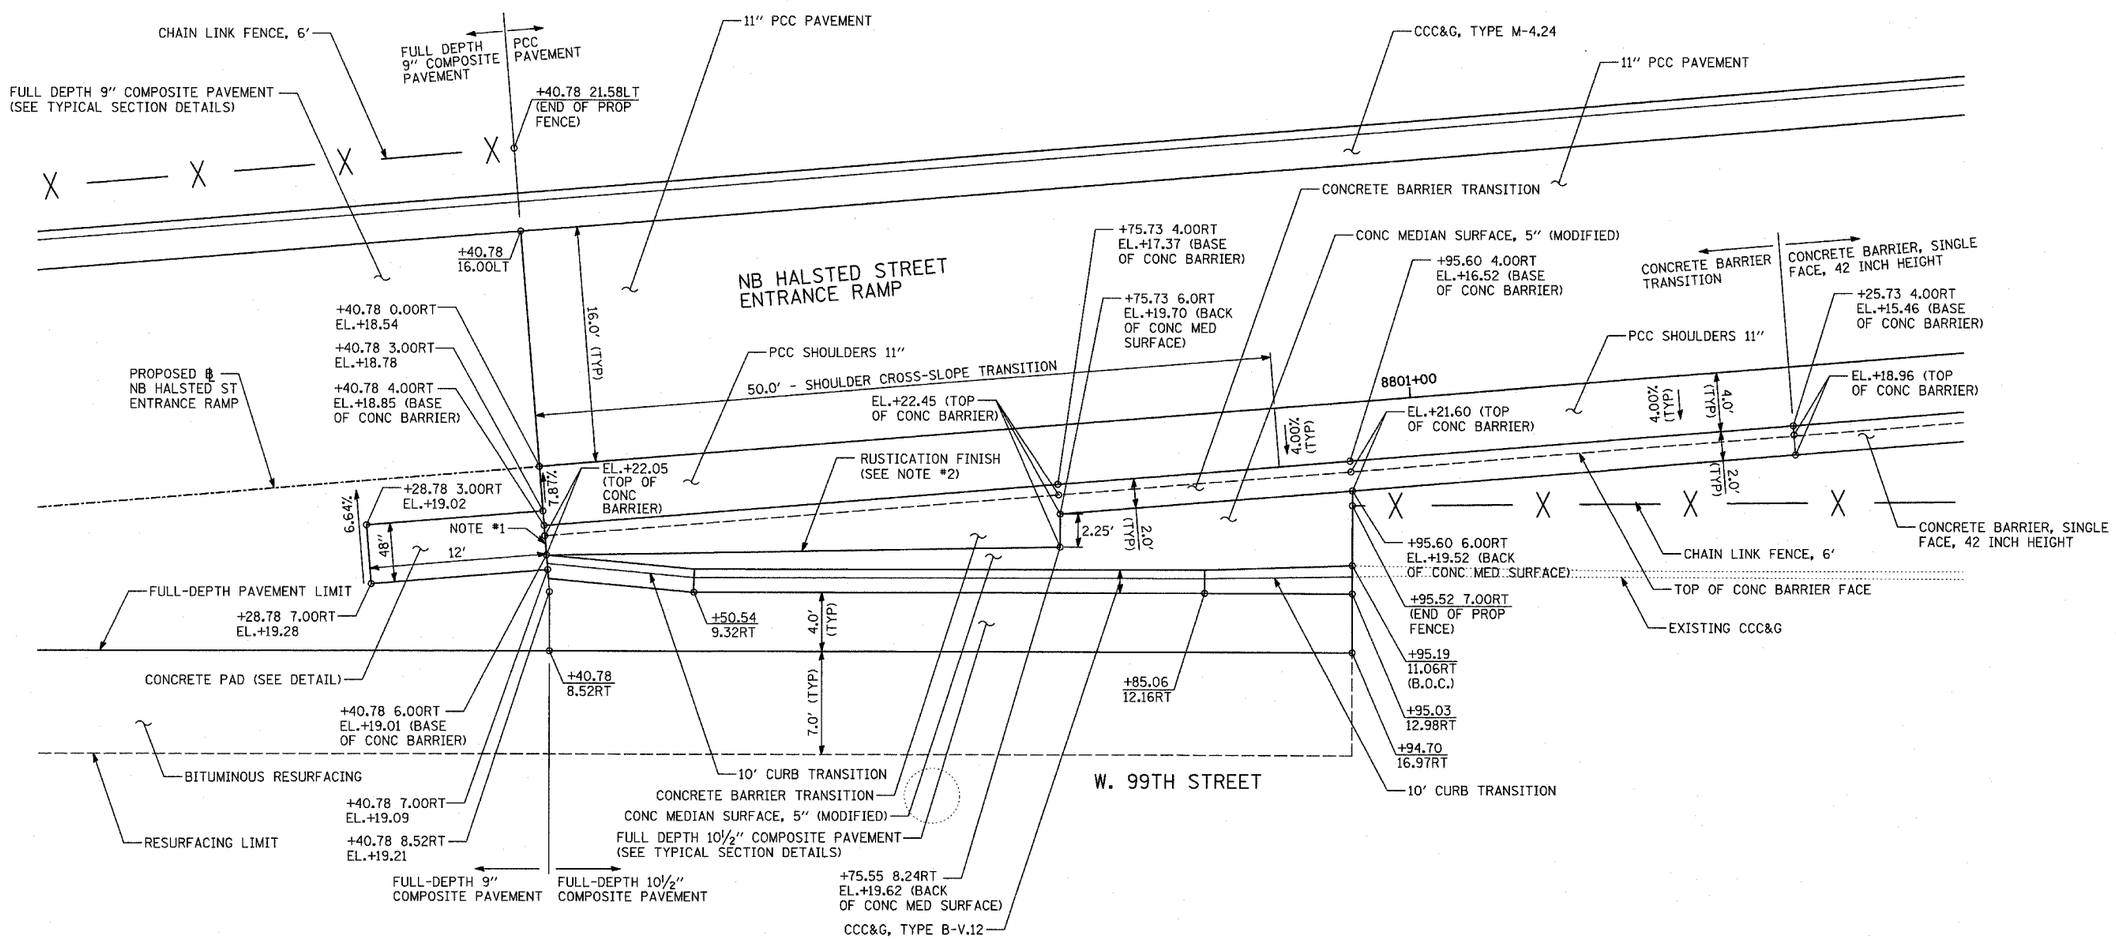

PLAN VIEW: ATTENUATOR PAD AND CONCRETE BARRIER TRANSITION AT HALSTED STREET ENTRANCE RAMP FRONTAGE ROAD TERMINAL

SEE "TYPICAL SECTION PAVEMENT DETAILS" SHEET FOR WALL SECTIONS

NOTE #1: PREFORMED JOINT FILLER, ¾" (INCLUDED IN COST OF IMPACT ATTENUATOR).

NOTE #2: RUSTICATION FINISH SHALL BE INCLUDED IN THE COST OF CONCRETE BARRIER TRANSITION.

SEE RUSTICATION DETAILS IN STRUCTURAL KNEEWALL PLANS.

TY·LIN INTERNATIONAL

REVISIONS	
NAME	DATE

ILLINOIS DEPARTMENT OF TRANSPORTATION

F.A.I. 94 (DAN RYAN EXPRESSWAY)

DETAIL OF CONCRETE PAD FOR IMPACT ATTENUATOR & CONCRETE BARRIER TRANSITION AT NB HALSTED STREET ENTRANCE RAMP

SCALE: 1"=5' DRAWN BY: MPG

DATE: MARCH 18, 2005 CHECKED BY: TGB

p:\02373\road\cl7\mel7ast1043.dgn

03/25/2005 10:14:40 AM