F.A.I. RTE.	SECTION	COUNTY	TOTAL SHEETS	SHEET NO.
94	•	COOK	860	141

STA. 2200+00.00 TO STA. 2362+00.00

FED. ROAD DIST. NO.	ILLINOIS	FED. AID PROJECT

• (1516.1, 1717 & 1818) R-8

62694

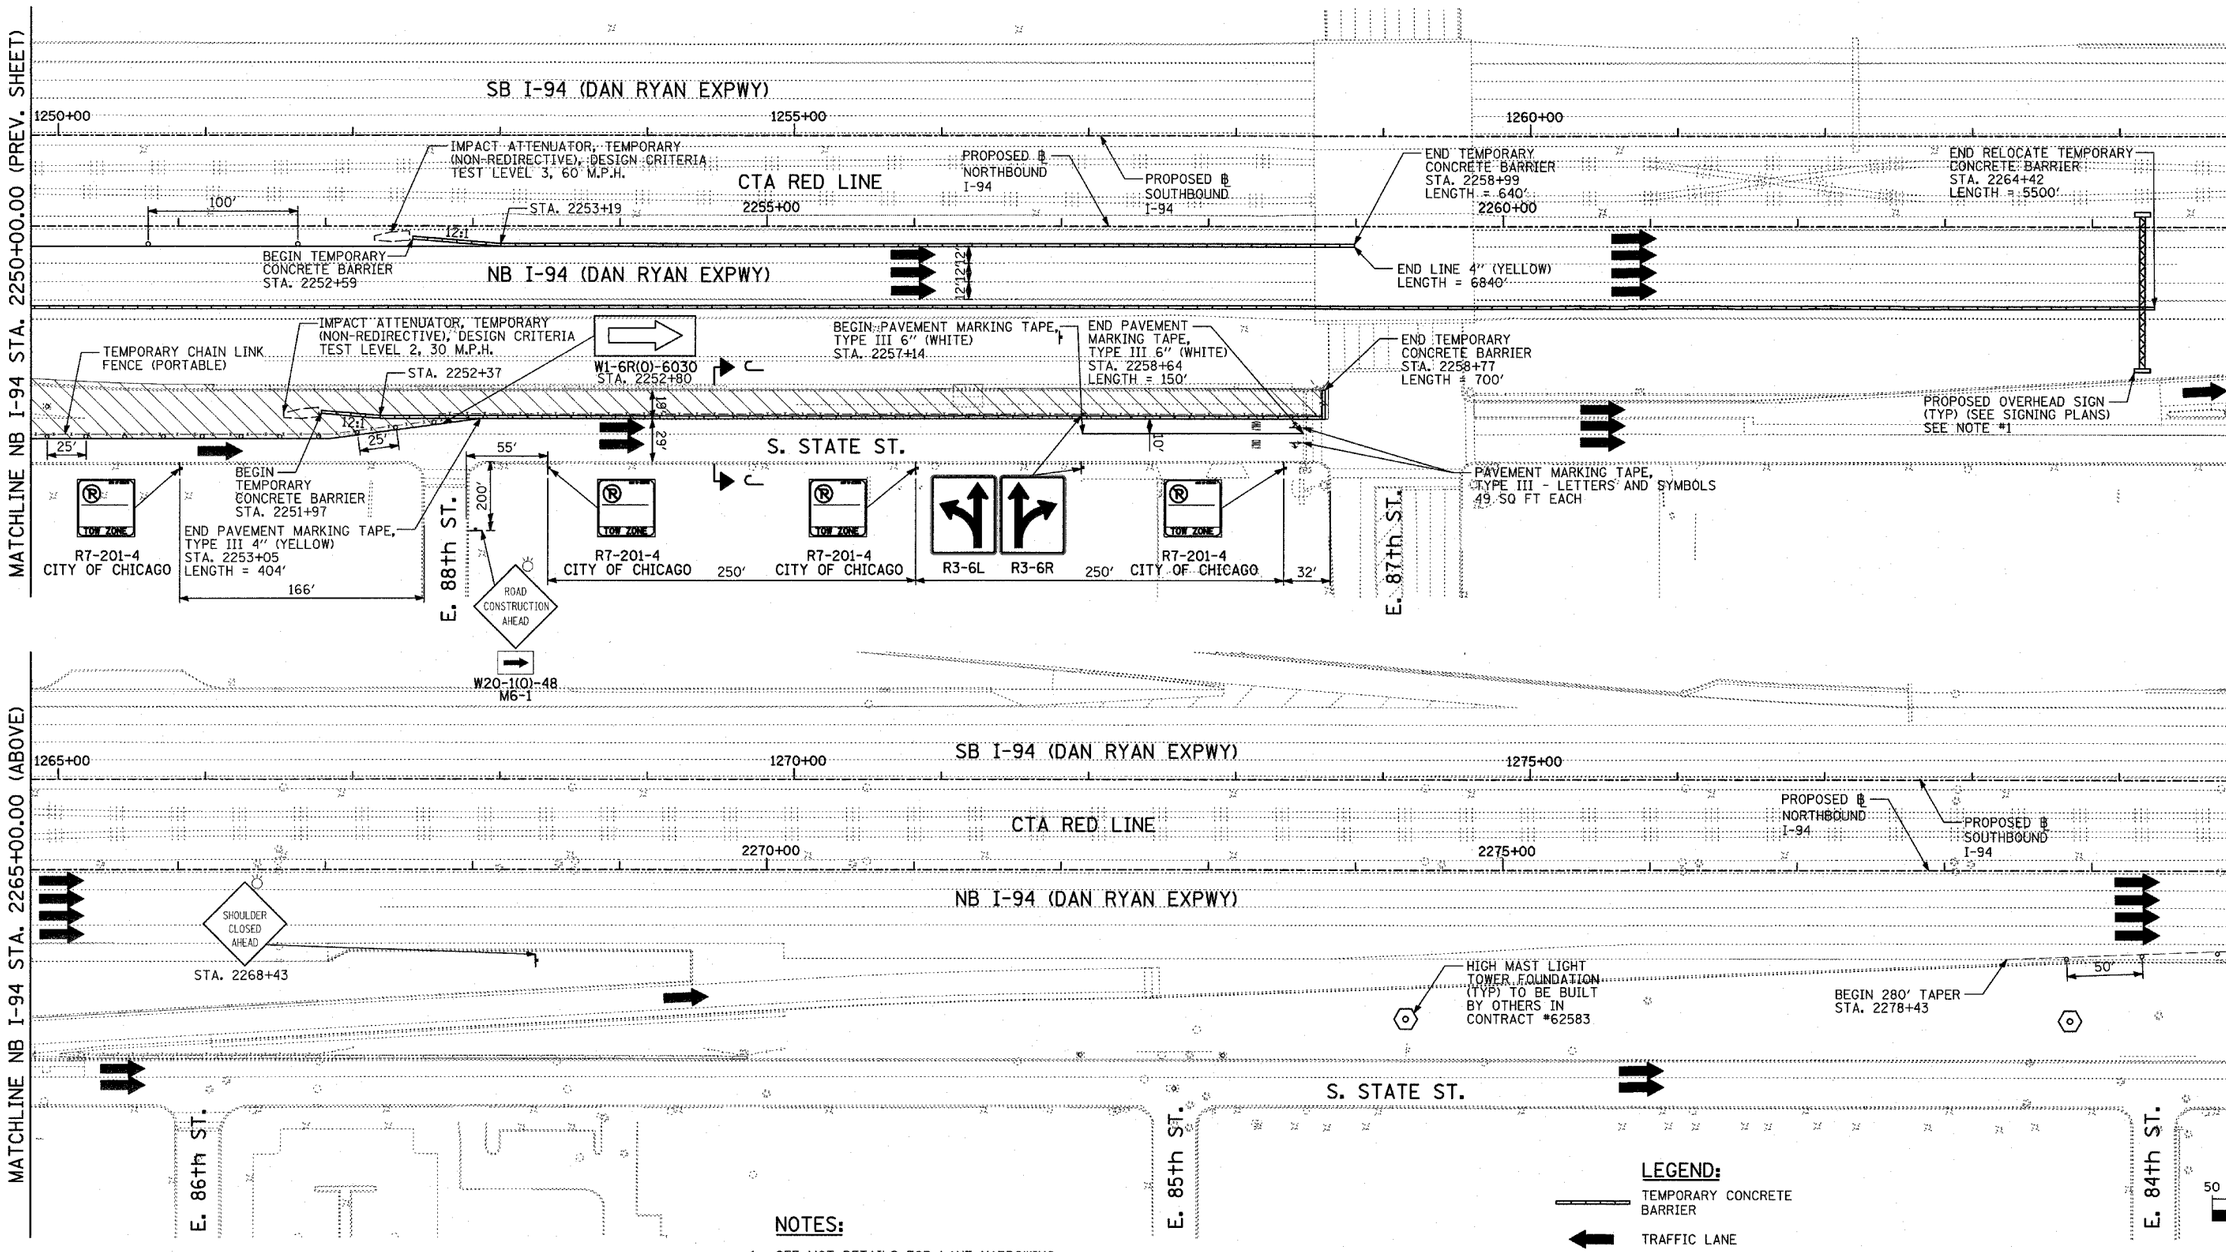

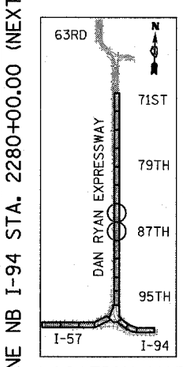

LOCATION MAP

50 0 50 100

SCALE: 1" = 50'-0"

NOTES:

1. SEE MOT DETAILS FOR LANE NARROWING REQUIRED TO ALLOW SIGN WORK WITHIN THE INSIDE SHOULDER.

LEGEND:

- TEMPORARY CONCRETE BARRIER
- TRAFFIC LANE
- WORK ZONE
- BARRICADE, TYPE III
- DRUM WITH MONO-DIRECTIONAL STEADY BURNING LIGHT
- ARROW BOARD

TYLIN INTERNATIONAL

REVISIONS	
NAME	DATE
REVISED	04/15/05

ILLINOIS DEPARTMENT OF TRANSPORTATION

F.A.I. 94 (DAN RYAN EXPRESSWAY)

MAINTENANCE OF TRAFFIC PLAN
STAGE 2 - NB I-94
NB I-94 STA. 2250+00.00 TO 2280+00.00
SHEET 5 OF 8

SCALE: 1"=50'-0" DRAWN BY: RTM
DATE: MARCH 18, 2005 CHECKED BY: JPA

04/13/2005 04:00:43 PM