F.A.I. RTE.	SECTION	COUNTY	TOTAL SHEETS	SHEET NO.
94	•	COOK	860	191
STA. 2200+00.00	TO STA. 2362+00.00			
FED. ROAD DIST. NO.	ILLINOIS	FED. AID PROJECT		
• (1516.1, 1717 & 1818) R-8				62694

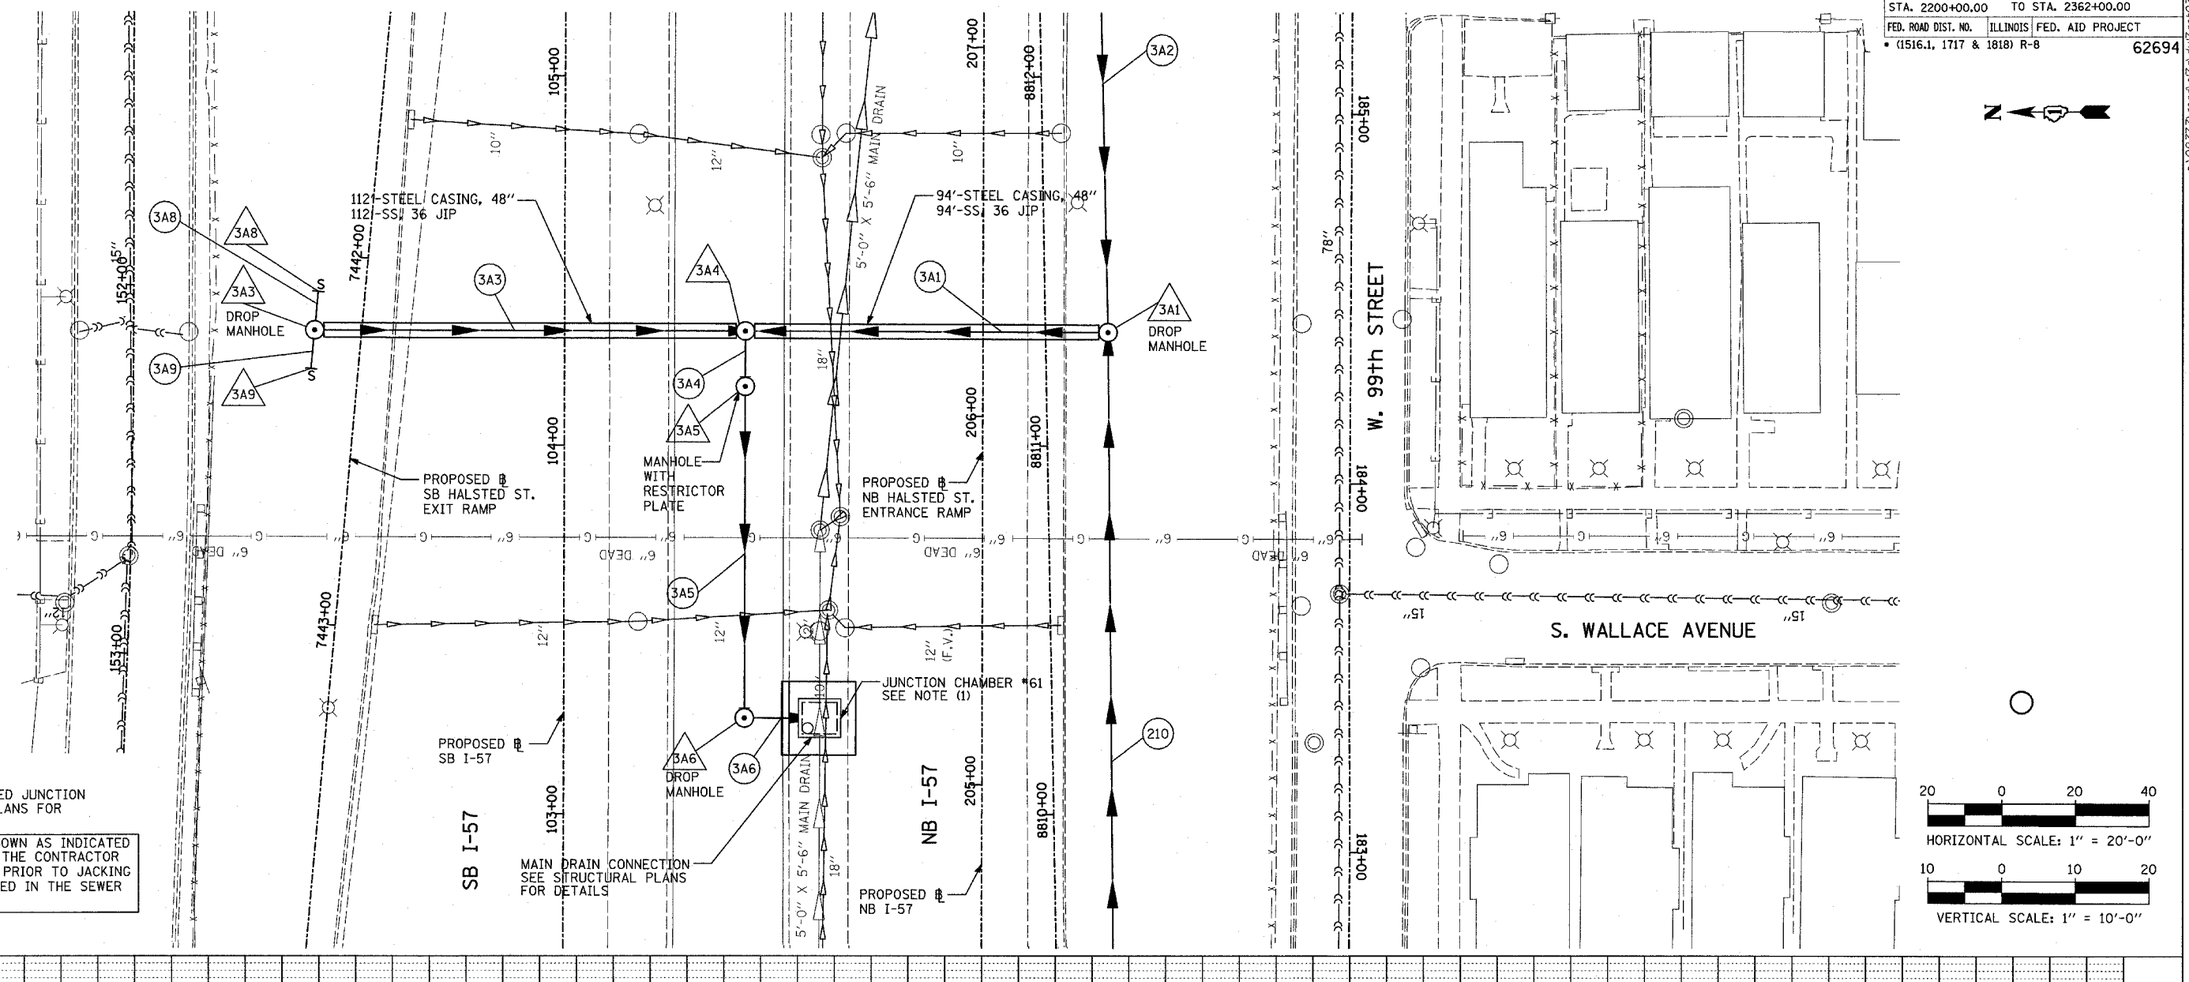

NOTES:

1. FOR SIZE AND LOCATION OF PROPOSED JUNCTION CHAMBER NO. 61 SEE STRUCTURAL PLANS FOR DETAILS.
2. SEWER LOCATION AND DEPTH ARE SHOWN AS INDICATED WITH NO SURVEY DATA AVAILABLE. THE CONTRACTOR SHALL VERIFY LOCATION AND DEPTH PRIOR TO JACKING OPERATION. COST SHALL BE INCLUDED IN THE SEWER PIPE JACKED IN PLACE.

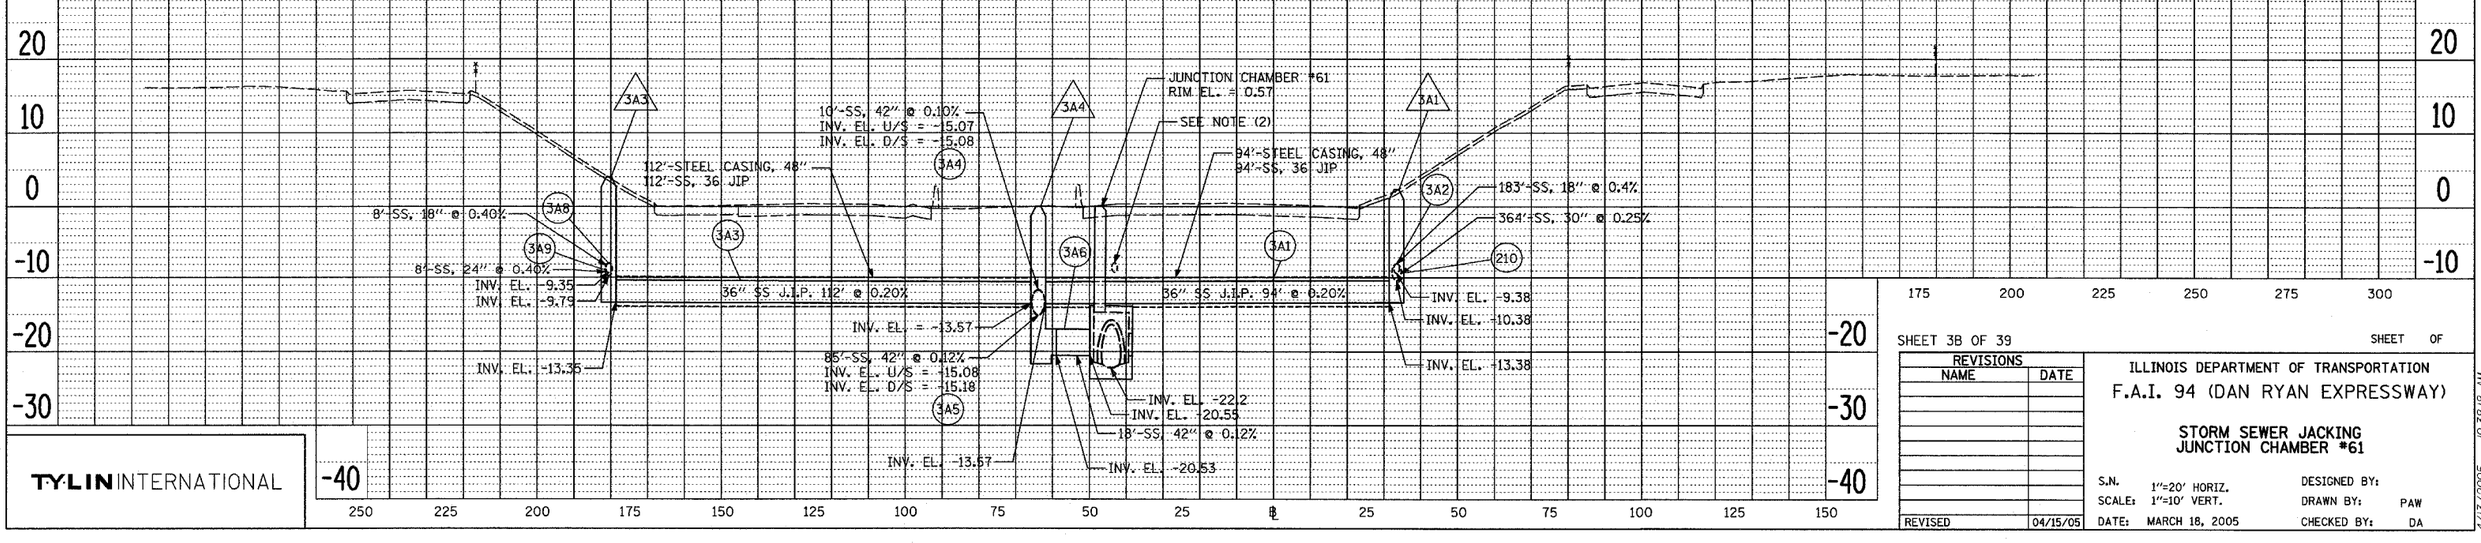

TYLIN INTERNATIONAL

SHEET 3B OF 39 SHEET OF

REVISIONS NAME	DATE
REVISED	04/15/05

ILLINOIS DEPARTMENT OF TRANSPORTATION
F.A.I. 94 (DAN RYAN EXPRESSWAY)

STORM SEWER JACKING
JUNCTION CHAMBER #61

S.N. 1"=20' HORIZ. DESIGNED BY:
SCALE: 1"=10' VERT. DRAWN BY: PAW
DATE: MARCH 18, 2005 CHECKED BY: DA

4/13/2005 10:36:8 AM