F.A.I. RTE.	SECTION	COUNTY	TOTAL SHEETS	SHEET NO.
94	•	COOK	860	236
STA. 2200+00.00		TO STA. 2362+00.00		
FED. ROAD DIST. NO.	ILLINOIS	FED. AID PROJECT		
• (1516.1, 1717 & 1818) R-8				62694

PLAN — SURVEYED / DRAWN / ALIGNMENT CHECKED / R.O.W. CHECKED / NOTE BOOK / NO. / PROP. FILE NAME / BY / DATE

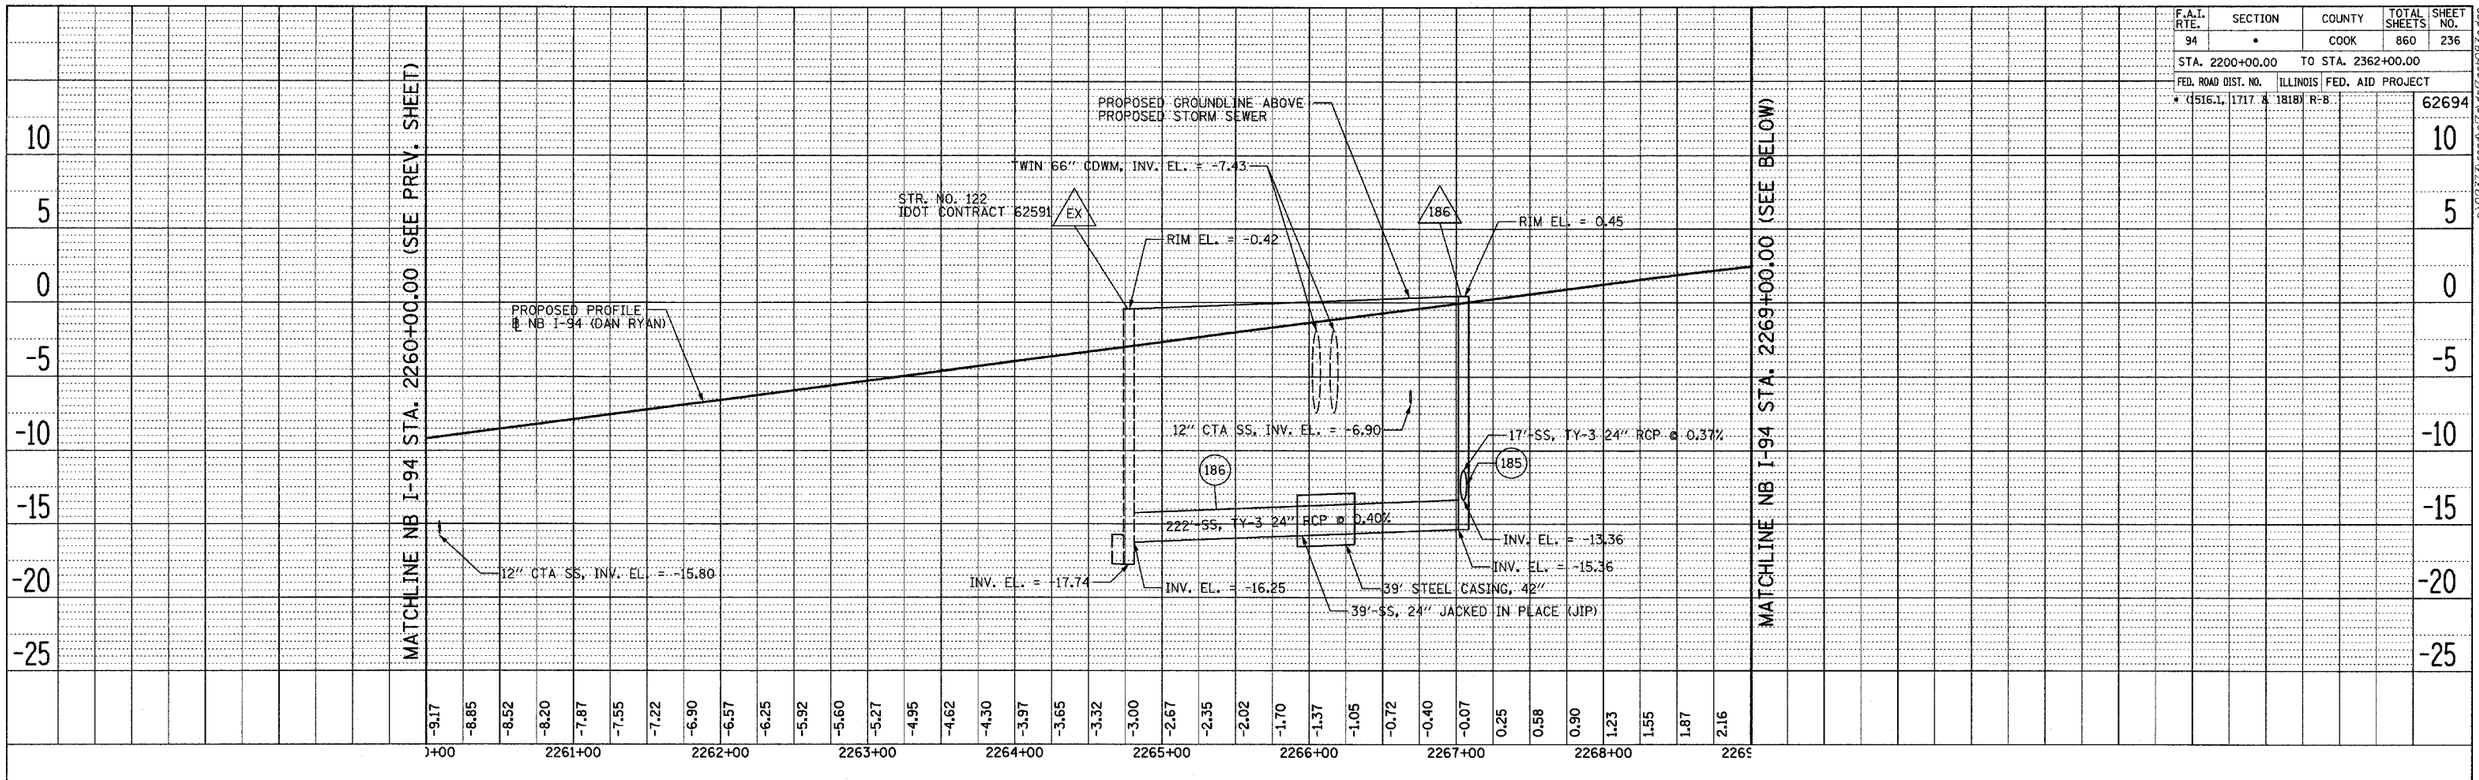

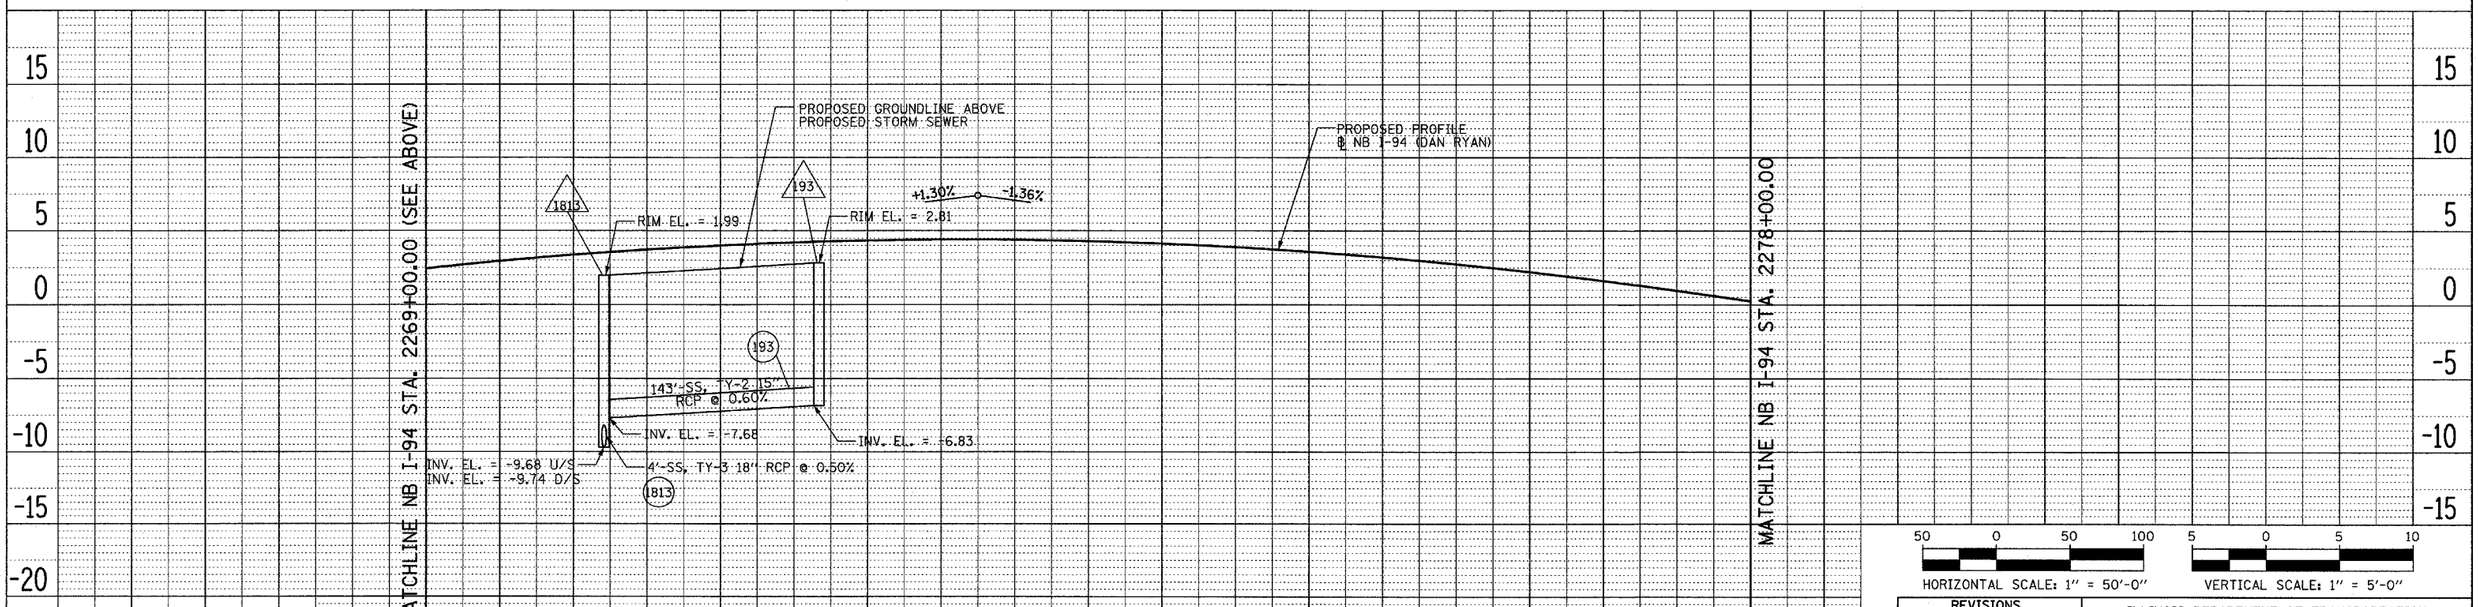

HORIZONTAL SCALE: 1" = 50'-0" VERTICAL SCALE: 1" = 5'-0"

REVISIONS NAME	DATE
REVISED	04/15/05

TYLIN INTERNATIONAL

ILLINOIS DEPARTMENT OF TRANSPORTATION

F.A.I. 94 (DAN RYAN EXPRESSWAY)

DRAINAGE PROFILES
NB I-94
STA. 2260+00.00 TO 2278+00.00

SCALE: 1"=50' HORIZ. 1"=5' VERT.
DATE: MARCH 18, 2005
DRAWN BY: NSB
CHECKED BY: DA