F.A.I. RTE.	SECTION	COUNTY	TOTAL SHEETS	SHEET NO.
94	•	COOK	860	440
STA. 2200+00.00	TO STA. 2362+00.00			
FED. ROAD DIST. NO.	ILLINOIS	FED. AID PROJECT		
• (1516.1, 1717 & 1818) R-8				62694

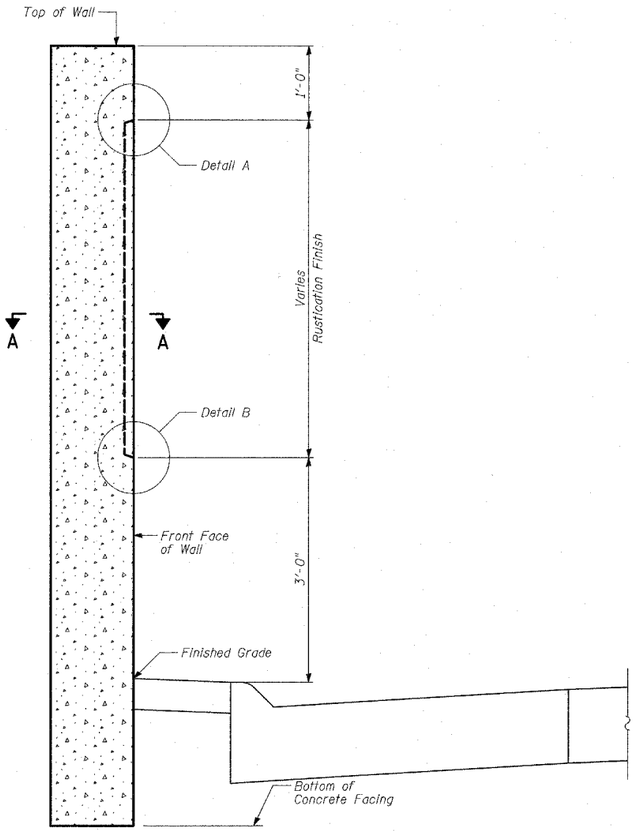

WALL DETAIL

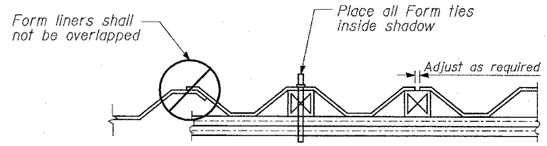

SUGGESTED FORMWORK DETAIL

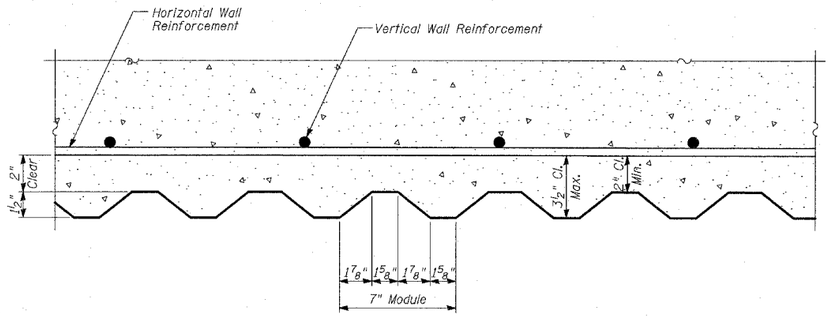

SECTION A-A

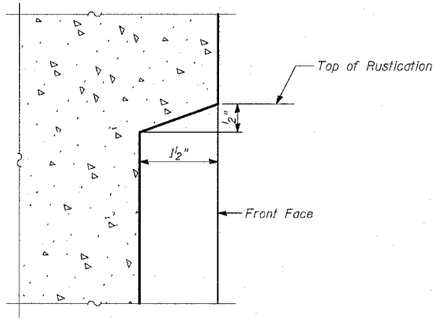

DETAIL A

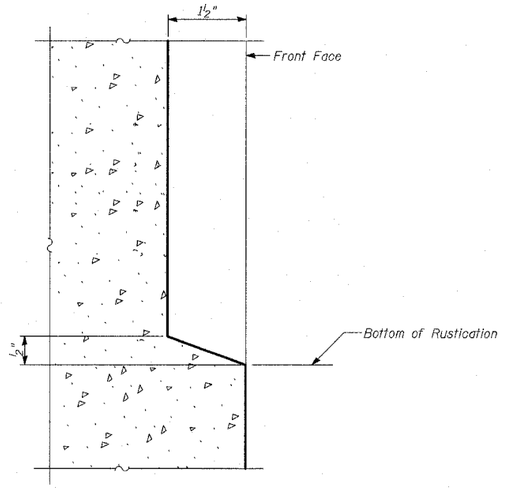

DETAIL B

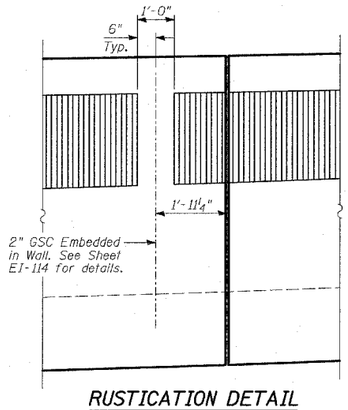

RUSTICATION DETAIL
(At Ramp Metering)

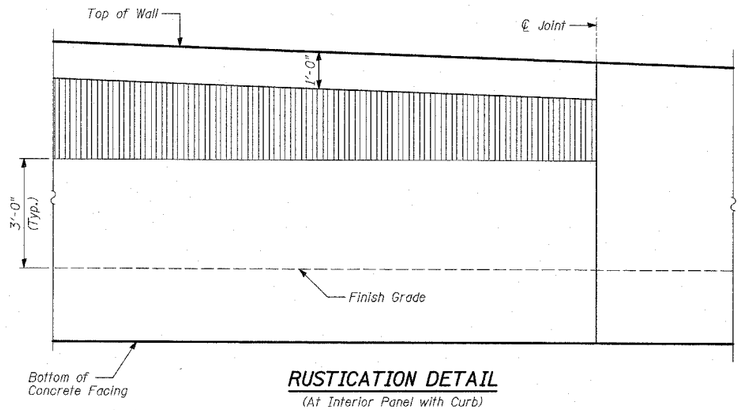

RUSTICATION DETAIL
(At Interior Panel with Curb)

NOTES:

1. See Sheet 8 of 18 for expansion and construction joint details.

BILL OF MATERIAL

ITEM	UNIT	TOTAL
Rustication Finish	SQ FT	2,618

SHEET 9 OF 18

REVISIONS NAME	DATE
REVISED	04/15/05

ILLINOIS DEPARTMENT OF TRANSPORTATION

F.A.I. 94 (DAN RYAN EXPRESSWAY)
RETAINING WALL ALONG STATE ST.
ENTRANCE RAMP FROM 95TH ST. TO 93RD ST.
WALL 2A
RUSTICATION DETAILS

S.N. 016-W944 — DESIGNED BY: MI, DJR
SCALE: N.T.S. — DRAWN BY: DJR, MAF
DATE: MARCH 18, 2005 — CHECKED BY: TD, MI

TY·LIN INTERNATIONAL