F.A.I. RTE.	SECTION	COUNTY	TOTAL SHEETS	SHEET NO.
94	*	COOK	860	510
STA. 2200+00.00		TO STA. 2362+00.00		
FED. ROAD DIST. NO.	ILLINOIS	FED. AID PROJECT		

* (1516.1, 1717 & 1818) R-8

62694

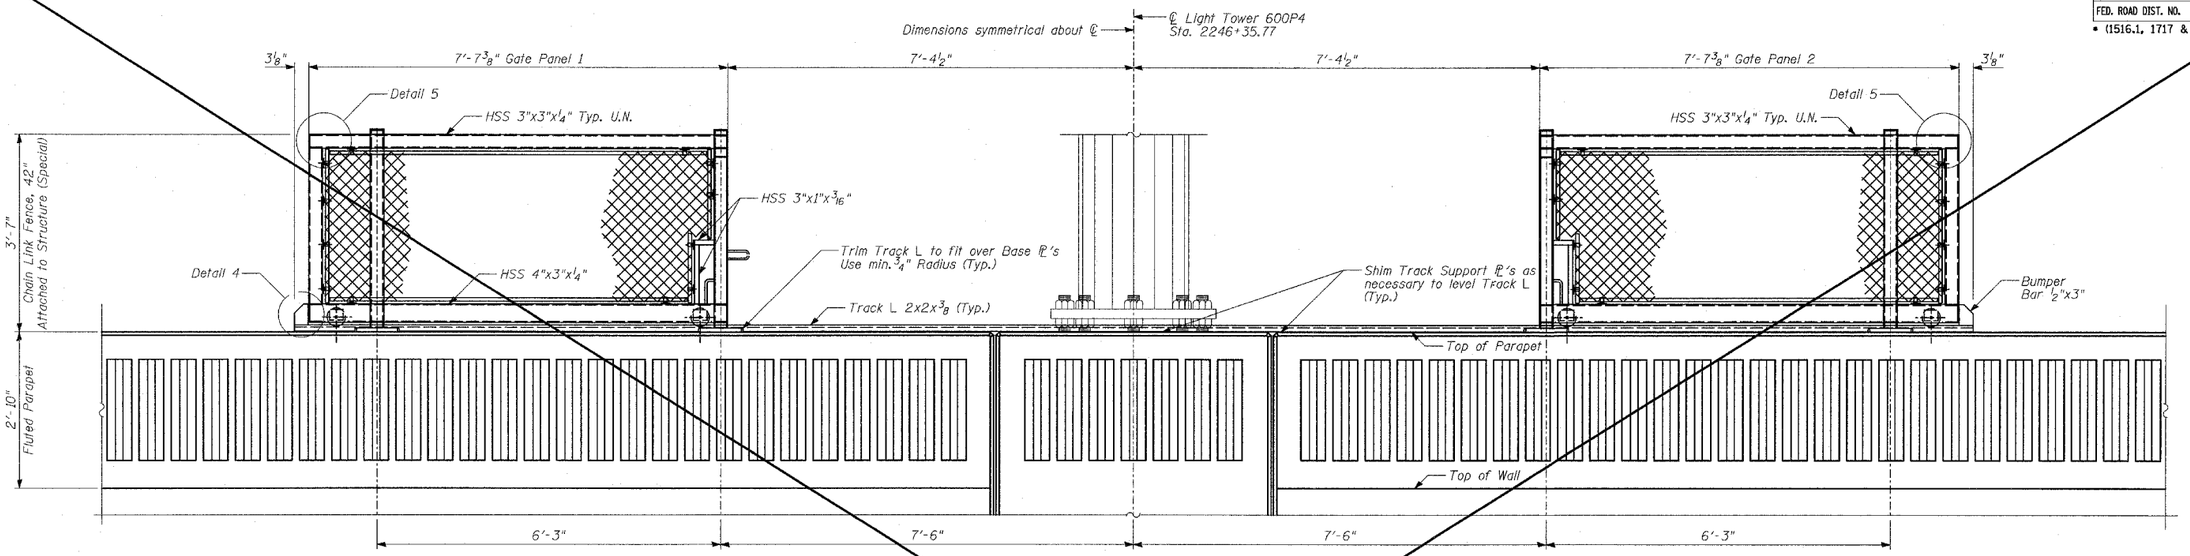

BACK FACE ELEVATION - GATE IN OPEN POSITION

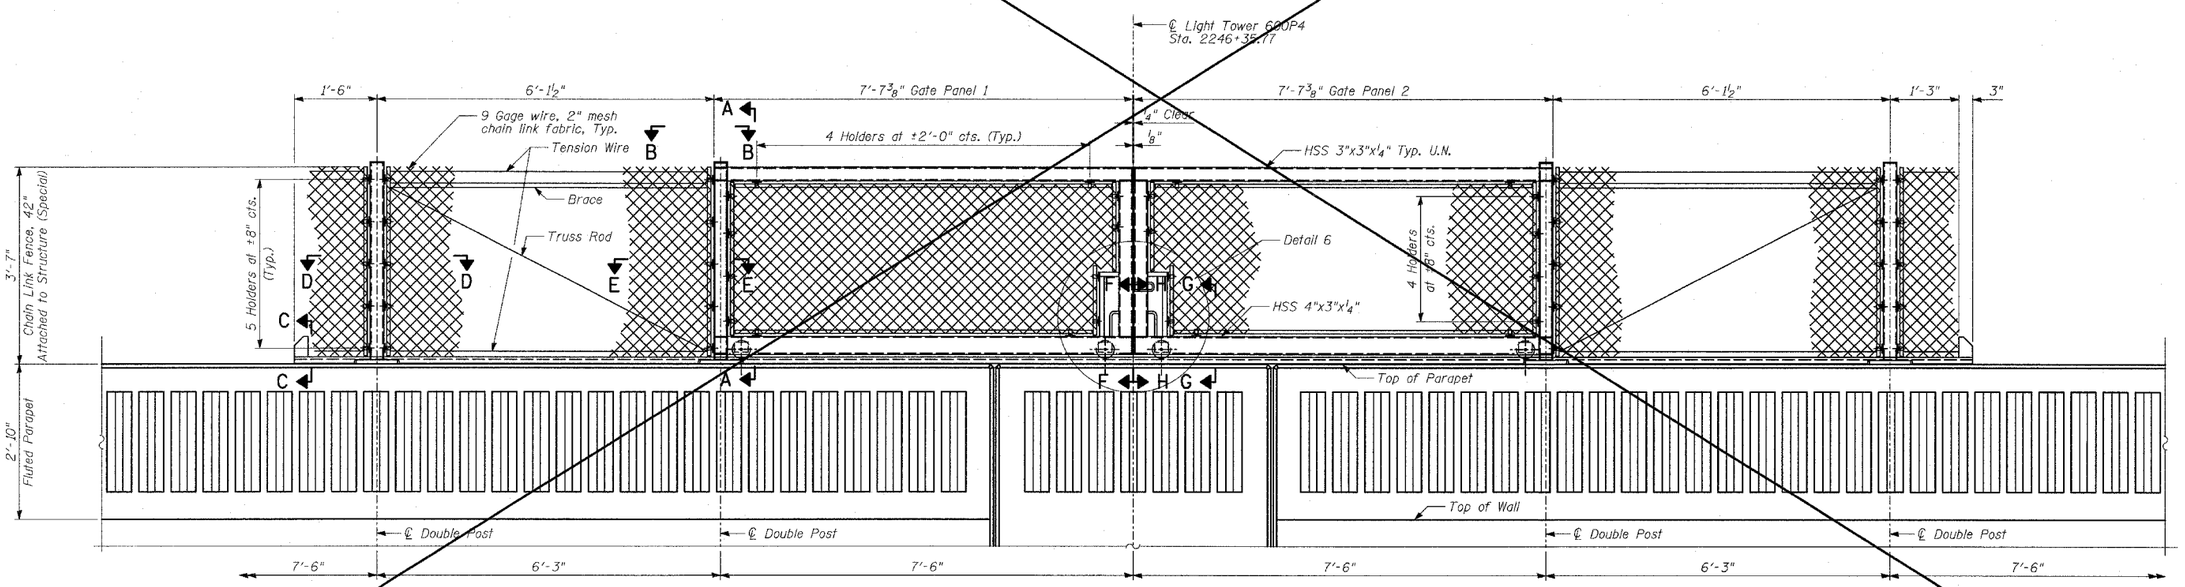

BACK FACE ELEVATION - GATE IN CLOSED POSITION

SHEET 13 OF 20

NOTES:

1. For notes, see Sheet 12 of 20.
2. For Sections A-A, B-B, D-D & E-E, see Sheet 14 of 20.
3. For Sections C-C, F-F, G-G, H-H, J-J and Details 4, 5, 6 & 7, see Sheet 15 of 20.

REVISIONS	
NAME	DATE
REVISED	04/15/05

ILLINOIS DEPARTMENT OF TRANSPORTATION

F.A.I. 94 (DAN RYAN EXPRESSWAY)
RETAINING WALL ALONG STATE ST.
EXIT RAMP AT AIS #1
AIS 1
GATE ELEVATIONS

S.N. 016-W954 — DESIGNED BY: ML, MAF
SCALE: N.T.S. — DRAWN BY: MAF, BJR
DATE: MARCH 18, 2005 — CHECKED BY: TD, MAF

TY·LIN INTERNATIONAL

$FILES