F.A.I. RTE.	SECTION	COUNTY	TOTAL SHEETS	SHEET NO.
94	*	COOK	860	682
STA. 2200+00.00		TO STA. 2362+00.00		
FED. ROAD DIST. NO.	ILLINOIS	FED. AID PROJECT		

* (1516.1, 1717 & 1818) R-8

62694

NOTE: DMS UNIT AT STA. 2282+42 WILL BE PROVIDED BY OTHERS.

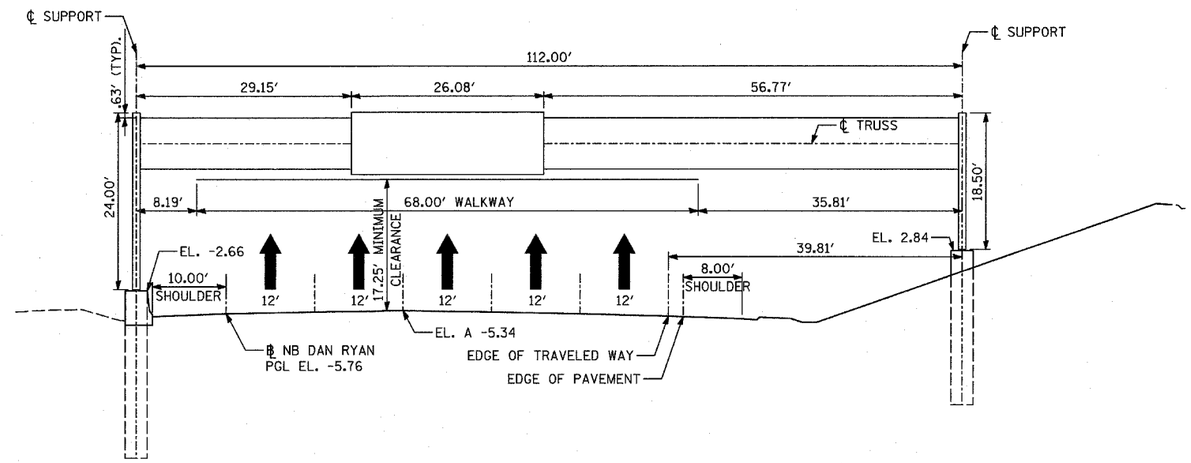

DYNAMIC MESSAGE SIGN
STA. 2282+42 NB I-94
LOOKING NORTH
1S016I094R061.3

ULTIMATE LANE AND PAVEMENT CONFIGURATION IN 2007 IS SHOWN.
SEE CONSTRUCTION SIGNING-STAGE 2
FOR SIGN PANEL CONFIGURATION AT END OF CONTRACT.

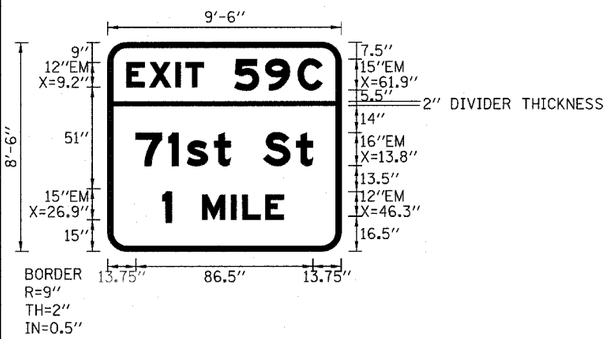

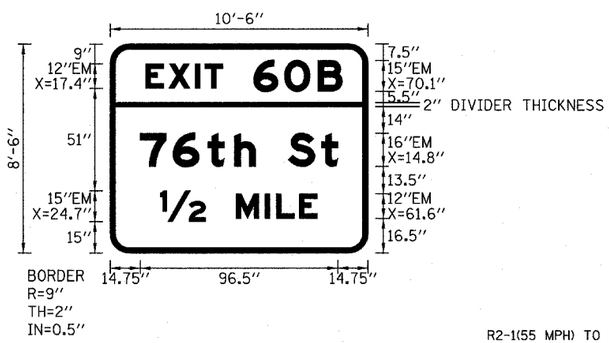

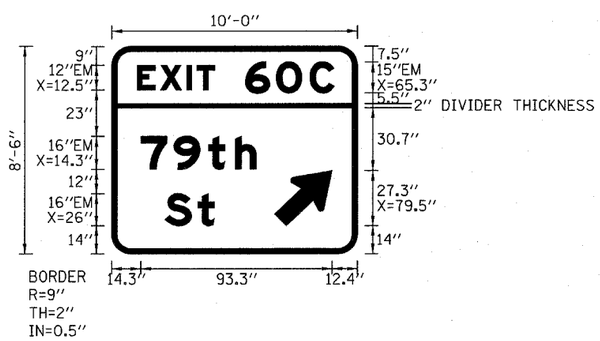

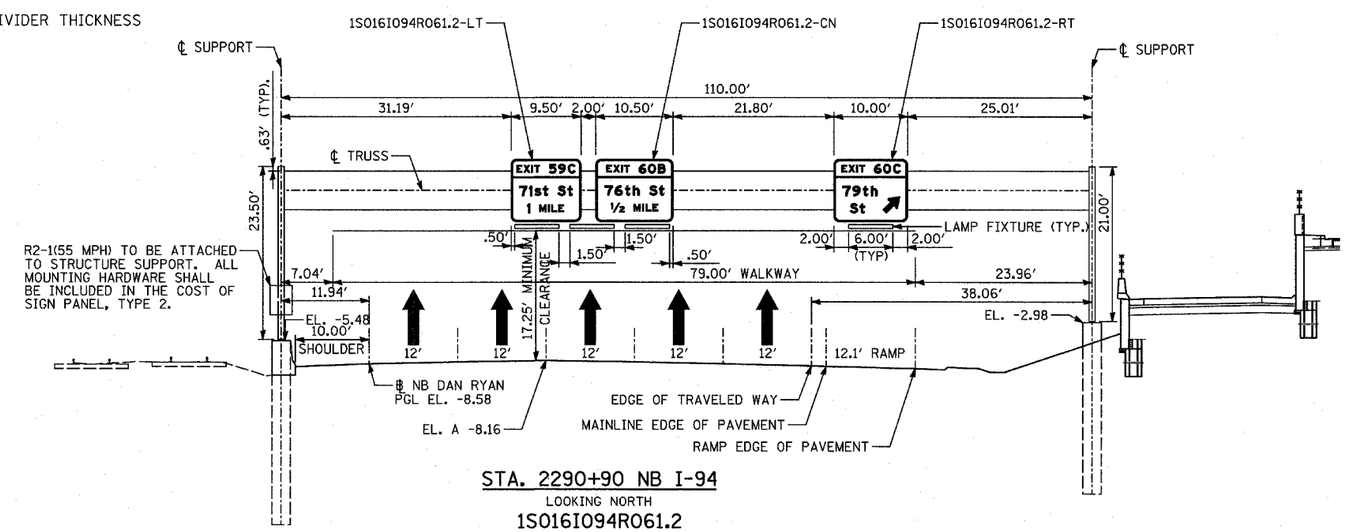

STA. 2290+90 NB I-94
LOOKING NORTH
1S016I094R061.2

ULTIMATE LANE AND PAVEMENT CONFIGURATION IN 2007 IS SHOWN.
SEE CONSTRUCTION SIGNING-STAGE 2
FOR SIGN PANEL CONFIGURATION AT END OF CONTRACT.

TY·LIN INTERNATIONAL

REVISIONS NAME	DATE
REVISED	05/06/05

ILLINOIS DEPARTMENT OF TRANSPORTATION
F.A.I. 94 (DAN RYAN EXPRESSWAY)

PERMANENT SIGN PANEL MOUNTING DETAILS
PROPOSED OVERHEAD SIGN STRUCTURES
STA. 2282+42 AND STA. 2290+90

SCALE: NOT TO SCALE
DATE: MARCH 18, 2005
DRAWN BY: AMB
CHECKED BY: TB