F.A.I. RTE.	SECTION	COUNTY	TOTAL SHEETS	SHEET NO.
94	*	COOK	860	683

STA. 2200+00.00 TO STA. 2362+00.00

FED. ROAD DIST. NO. | ILLINOIS | FED. AID PROJECT

* (1516.1, 1717 & 1818) R-8

62694

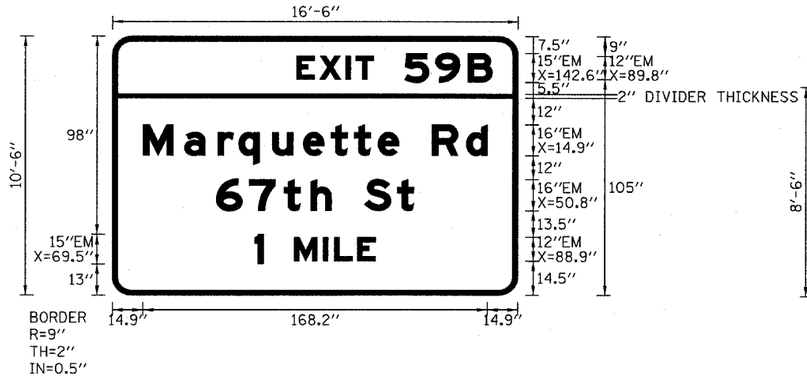

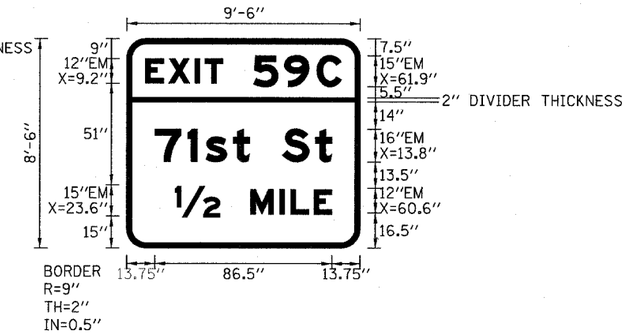

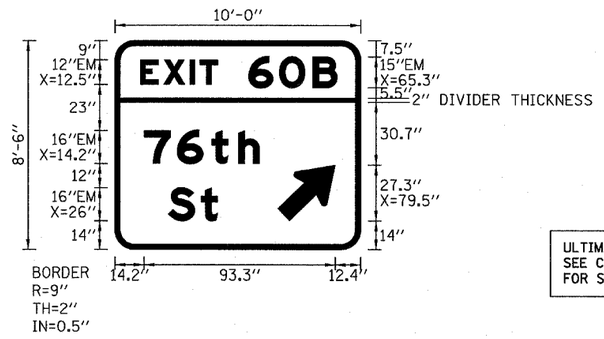

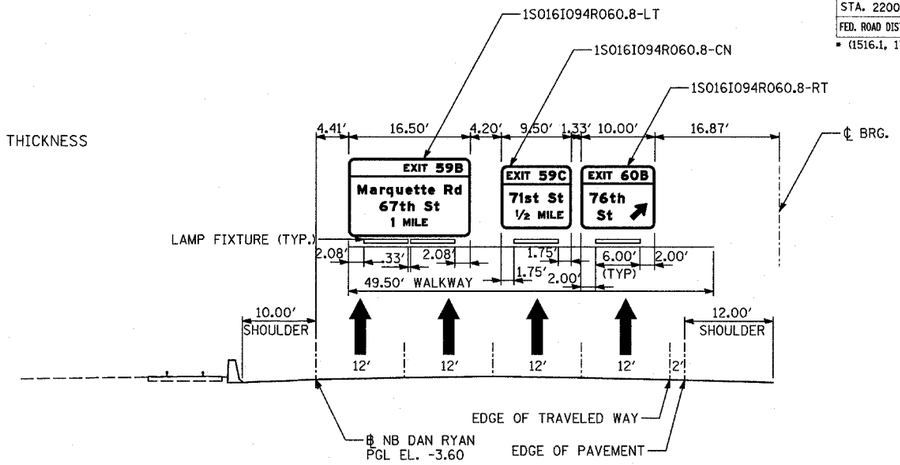

NB 79TH STREET BRIDGE MOUNTED SIGN

STA. 2312+37 NB I-94

LOOKING NORTH

1S016I094R060.8

ULTIMATE LANE AND PAVEMENT CONFIGURATION IN 2007 IS SHOWN.
SEE CONSTRUCTION SIGNING-STAGE 2
FOR SIGN PANEL CONFIGURATION AT END OF CONTRACT.

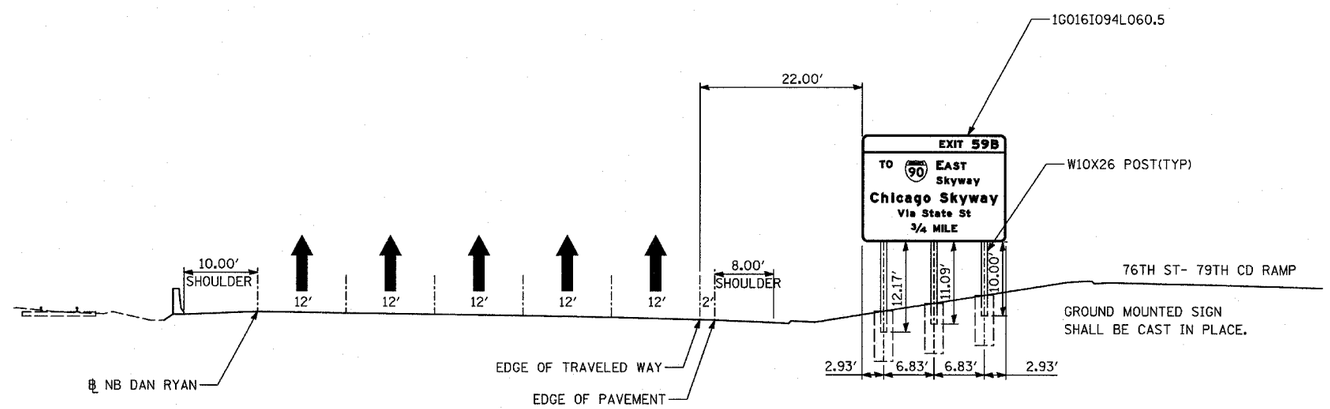

STA. 2325+50 NB I-94

LOOKING NORTH

1G016I094L060.5

ULTIMATE LANE AND PAVEMENT CONFIGURATION IN 2007 IS SHOWN.
SEE CONSTRUCTION SIGNING-STAGE 2
FOR SIGN PANEL CONFIGURATION AT END OF CONTRACT.

TY·LIN INTERNATIONAL

REVISIONS	
NAME	DATE
REVISED	05/06/05

ILLINOIS DEPARTMENT OF TRANSPORTATION

F.A.I. 94 (DAN RYAN EXPRESSWAY)

PERMANENT SIGN PANEL MOUNTING DETAILS

PROPOSED OVERHEAD SIGN STRUCTURE
PROPOSED GROUND MOUNTED SIGN STRUCTURE
STA. 2312+37 AND STA. 2325+50

SCALE: NOT TO SCALE | DRAWN BY: AMB

DATE: MARCH 18, 2005 | CHECKED BY: TB

04/29/2005 02:16:46 PM