F.A.I. RTE.	SECTION	COUNTY	TOTAL SHEETS	SHEET NO.
90/94	*	COOK	860	745

STA. 2200+00.00 TO STA. 2362+00.00

FED. ROAD DIST. NO.	ILLINOIS	FED. AID PROJECT
* (1516.1, 1717 & 1818) R-8		

62694

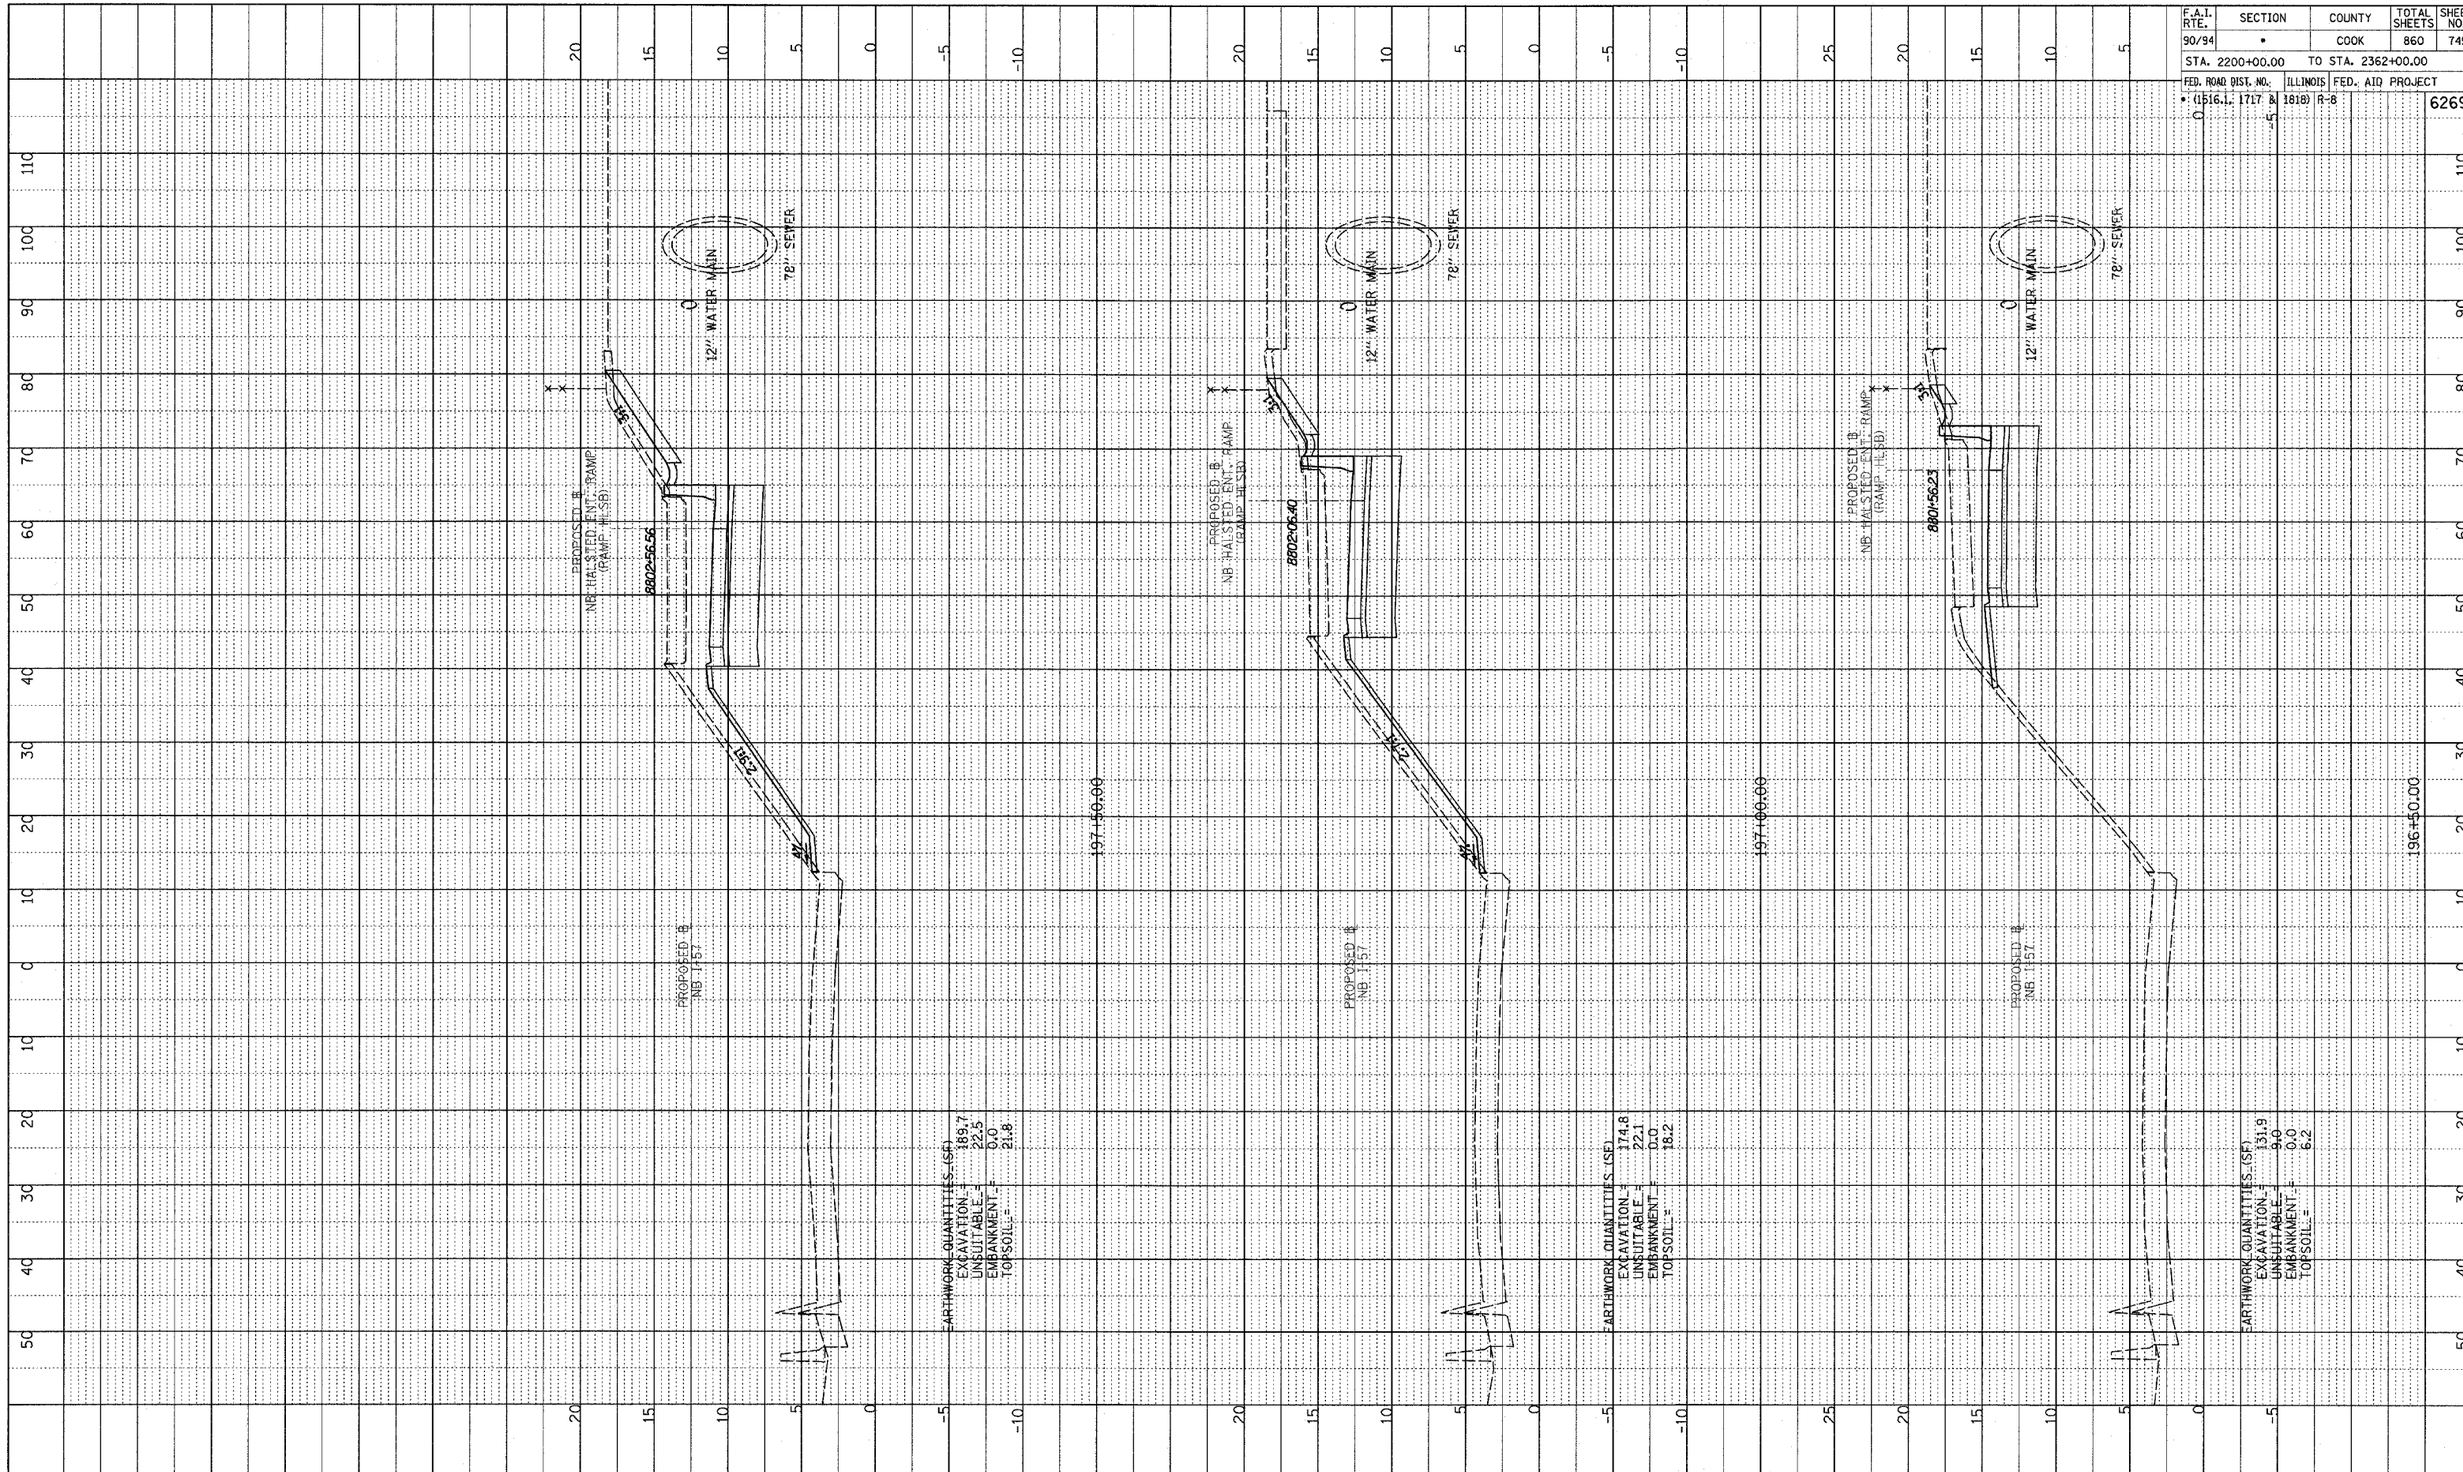

TYLIN INTERNATIONAL

10' 0 10' 20' HORIZONTAL SCALE

5' 0 5' 10' VERTICAL SCALE

NB HALSTED ST. ENTRANCE RAMP
STA. 196+50 TO STA. 197+50

NOTE BOOK NO. ____ PLOTTED GRADES CHECKED B.M. NOTED STRUCTURE NOTATNS CHKD