F.A.P. RTE.	SECTION	COUNTY	TOTAL SHEETS	SHEET NO.
1581	*		29	10
STA.		TO STA.		
FED. ROAD DIST. NO. 7	ILLINOIS	FED. AID PROJECT		

(0202 & 0208) RS-8
62748

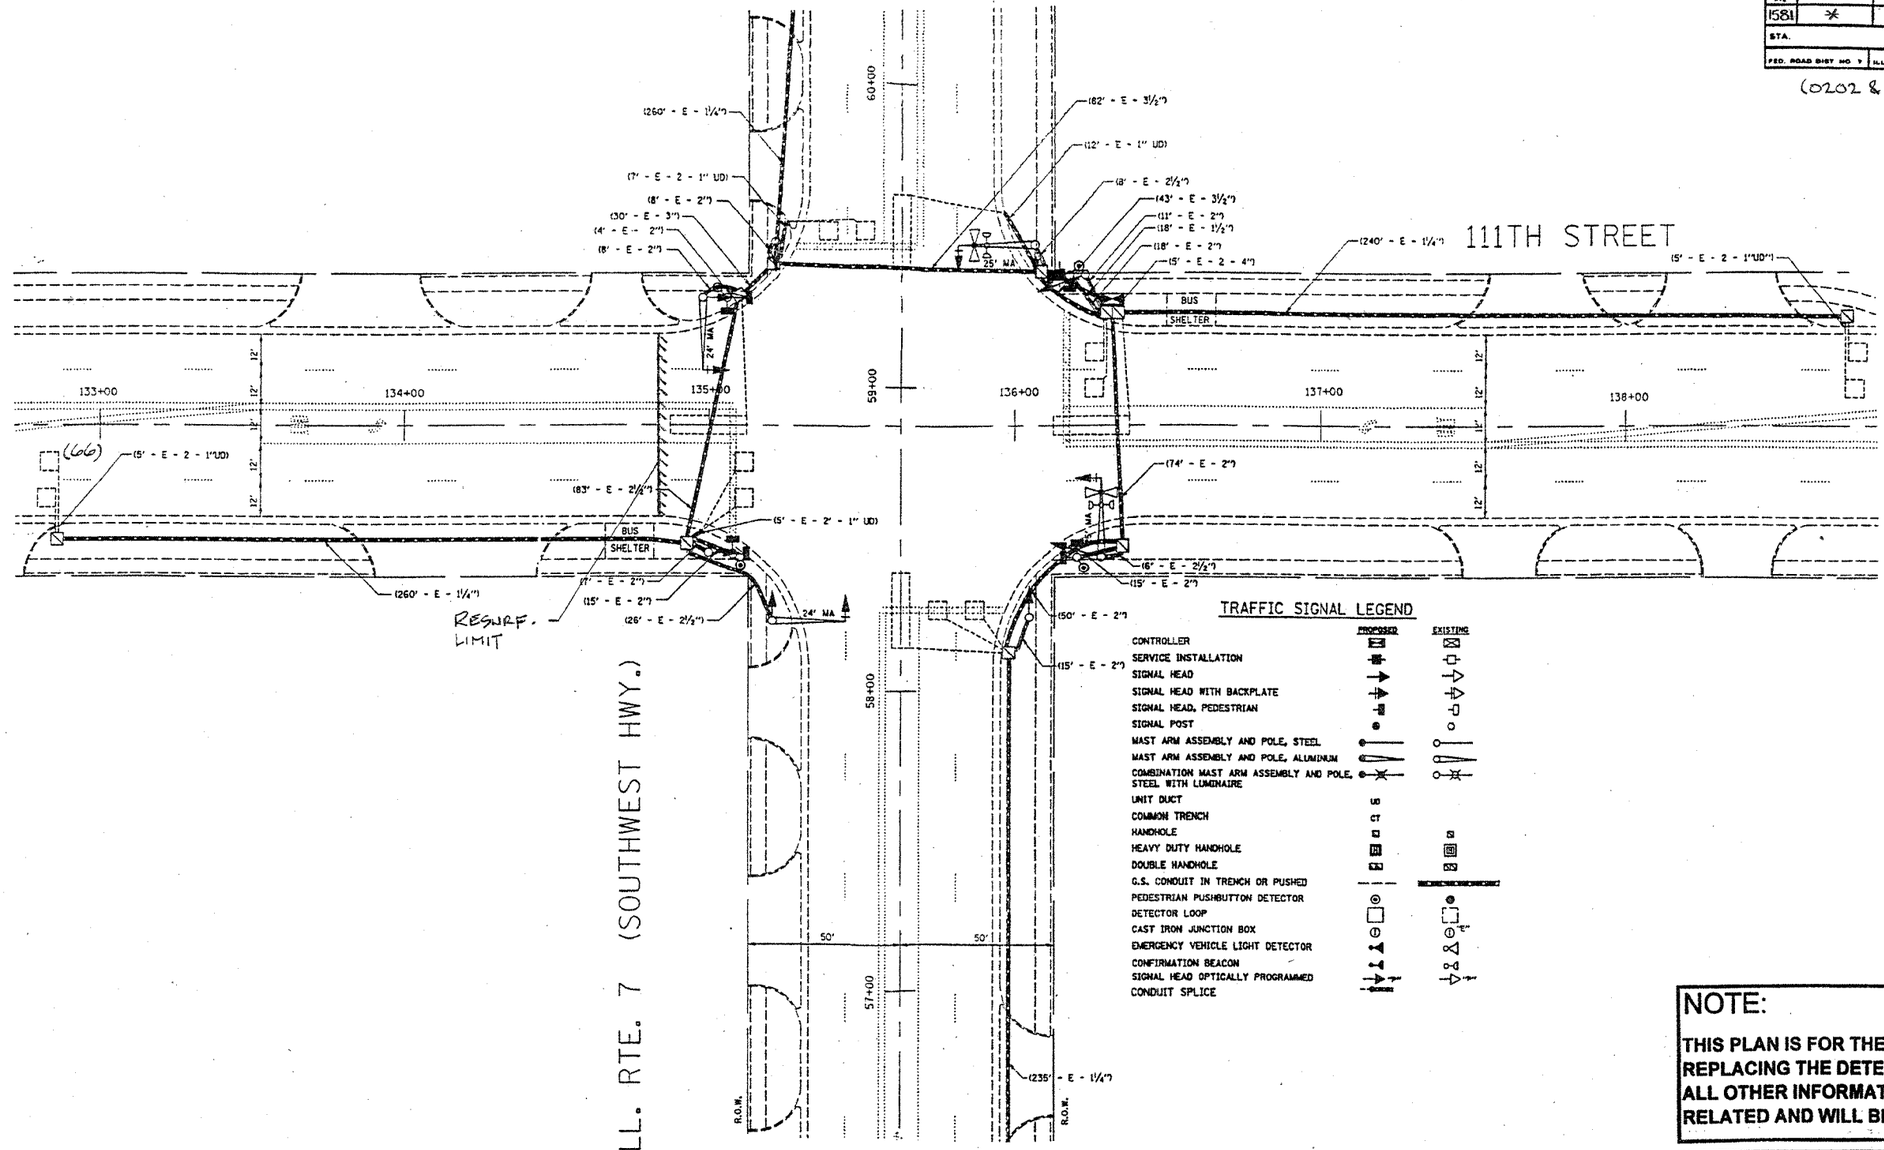

TRAFFIC SIGNAL LEGEND

	PROPOSED	EXISTING
CONTROLLER	⊠	⊠
SERVICE INSTALLATION	■	□
SIGNAL HEAD	→	▷
SIGNAL HEAD WITH BACKPLATE	→	▷
SIGNAL HEAD, PEDESTRIAN	■	□
SIGNAL POST	•	○
MAST ARM ASSEMBLY AND POLE, STEEL	•	○
MAST ARM ASSEMBLY AND POLE, ALUMINUM	•	○
COMBINATION MAST ARM ASSEMBLY AND POLE, STEEL WITH LUMINAIRE	•	○
UNIT DUCT	UD	
COMMON TRENCH	CT	
HANDHOLE	H	H
HEAVY DUTY HANDHOLE	HD	HD
DOUBLE HANDHOLE	DH	DH
G.S. CONDUIT IN TRENCH OR PUSHED		
PEDESTRIAN PUSHBUTTON DETECTOR	⊙	●
DETECTOR LOOP	□	□
CAST IRON JUNCTION BOX	⊖	⊖
EMERGENCY VEHICLE LIGHT DETECTOR		
CONFIRMATION BEACON		
SIGNAL HEAD OPTICALLY PROGRAMMED	→	▷
CONDUIT SPLICE		

REPLACE ALL DETECTOR LOOPS AS SHOWN

(WITHIN THE RESURFACING LIMITS)

CODE NO.	QUANTITY	UNIT	ITEM
86600600	66	Foot	Detector Loop Replacement

NOTE:

THIS PLAN IS FOR THE PURPOSE OF REPLACING THE DETECTOR LOOPS ONLY. ALL OTHER INFORMATION SHOWN IS NOT RELATED AND WILL BE DISREGARDED.

REVISIONS	
NAME	DATE

ILLINOIS DEPARTMENT OF TRANSPORTATION

DETECTOR LOOP REPLACEMENT

111TH ST. @ ILL. RTE. 7

SCALE: 1" = 20'

DATE Mar. 04

DRAWN BY

DESIGNED BY:

CHECKED BY