F.A.I. RTE.	SECTION	COUNTY	TOTAL SHEETS	SHEET NO.
90/94	2004-0561	COOK	47	4
STA.		TO STA.		
FED. ROAD DIST. NO. 1	ILLINOIS	FED. AID PROJECT		

62795

ACTIVITY ID	ACTIVITY DESCRIPTION	EARLY START	EARLY FINISH	ORIG DUR
CONTRACT 9B1 (62795) - WELLS CONC. SIDEWALKS AND DRIVEWAYS				
WELLS STREET				
1	CONSTRUCT PCC SIDEWALKS AND DRIVEWAYS	24-Nov-05	28-Dec-05	
CONTRACT 9B2 (62796) - WENTWORTH CONC. SIDEWALKS AND DRIVEWAYS				
WENTWORTH AVENUE				
1	CONSTRUCT PCC SIDEWALKS AND DRIVEWAYS	24-Nov-05	28-Dec-05	
CONTRACT 9B3 (62797) - TEMPORARY CONC. BARRIER/SHOULDER/FENCE				
WENTWORTH AVENUE				
1	INSTALL TEMP. CONC. BARRIER/SHOULDER/FENCE	10-Jun-05	26-Oct-05	
WELLS STREET				
1	INSTALL TEMP. CONC. BARRIER/SHOULDER/FENCE	29-Mar-05	21-Sep-05	
CONTRACT 9B4 (62798) - FRONTAGE ROAD SIGNING				
WENTWORTH AVENUE				
1	REMOVE EXISTING SIGNAGE	01-Oct-04	07-Oct-04	
2	INSTALL NEW SIGNAGE/REINSTALL SIGNAGE	14-Dec-05	27-Dec-05	
WELLS STREET				
1	REMOVE EXISTING SIGNAGE	01-Oct-04	07-Oct-04	
2	INSTALL NEW SIGNAGE/REINSTALL SIGNAGE	14-Dec-05	27-Dec-05	
CONTRACT 9B5 (62799) - FRONTAGE ROAD PERMANENT PAVEMENT MARKING				
STAGE 3 - WENTWORTH AVENUE				
1	INSTALL PAVEMENT MARKING	14-Dec-05	27-Dec-05	
STAGE 3 - WELLS STREET				
1	INSTALL PAVEMENT MARKING	14-Dec-05	27-Dec-05	
CONTRACT 9B6 (62800) - TREE REMOVAL				
PRESTAGE - WENTWORTH AVENUE				
1	REMOVE EMBANKMENT TREES	01-Oct-04	14-Oct-04	
STAGE 3 - WELLS STREET				
1	REMOVE EMBANKMENT TREES	01-Oct-04	14-Oct-04	
CONTRACT 9B7 (62801) - 57TH STREET TRAFFIC SIGNALS				
WENTWORTH AVENUE / WELLS STREET				
1	REMOVE EXISTING TRAFFIC SIGNALS AND INSTALL NEW TRAFFIC SIGNALS	06-Oct-04	15-Nov-05	
WENTWORTH AVENUE / WELLS STREET / 57TH STREET BRIDGE				
1	REMOVE EXISTING LIGHTING AND INSTALL NEW LIGHTING	06-Oct-04	15-Nov-05	
CONTRACT 9B8 (62802) - 55TH STREET TRAFFIC SIGNALS				
WENTWORTH AVENUE				
1	REMOVE EXISTING TRAFFIC SIGNALS AND INSTALL NEW TRAFFIC SIGNALS	02-Mar-05	15-Dec-05	
WENTWORTH AVENUE / WELLS STREET				
1	REMOVE EXISTING LIGHTING AND INSTALL NEW LIGHTING	02-Mar-05	15-Dec-05	
CONTRACT 9B9 (62803) - 51ST STREET TRAFFIC SIGNALS				
WENTWORTH AVENUE / WELLS STREET				
1	REMOVE EXISTING TRAFFIC SIGNALS AND INSTALL NEW TRAFFIC SIGNALS	12-Jul-05	14-Nov-05	
WENTWORTH AVENUE / WELLS STREET				
1	REMOVE EXISTING LIGHTING AND INSTALL NEW LIGHTING	12-Jul-05	14-Nov-05	
CONTRACT 9B10 (62804) - 47TH STREET TRAFFIC SIGNALS				
WENTWORTH AVENUE / WELLS STREET				
1	REMOVE EXISTING TRAFFIC SIGNALS AND INSTALL NEW TRAFFIC SIGNALS	17-May-05	10-Nov-05	
WENTWORTH AVENUE / WELLS STREET				
1	REMOVE EXISTING LIGHTING AND INSTALL NEW LIGHTING	17-May-05	10-Nov-05	

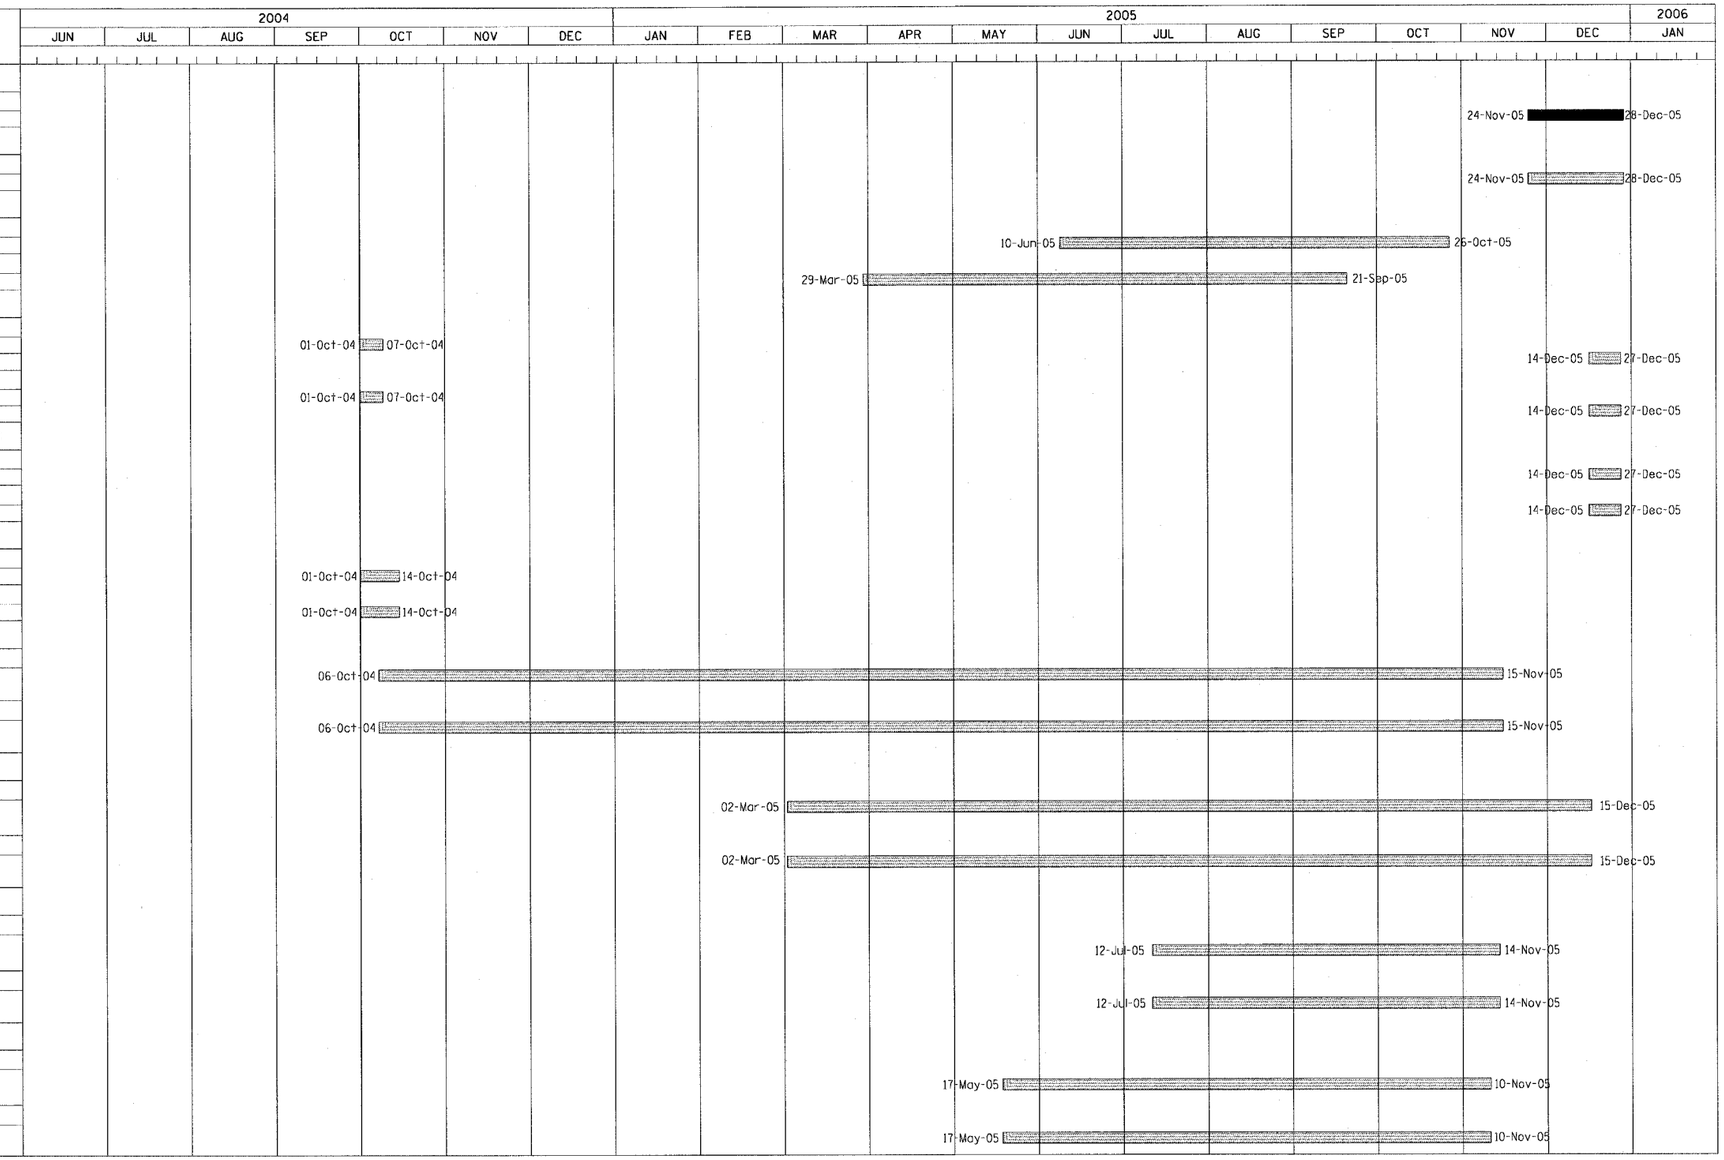

NOTE: DATES ASSOCIATED WITH WORK ITEMS MAY CHANGE BASED ON OTHER CONTRACTS AND/OR THE ENGINEER. NO ADDITIONAL COMPENSATION WILL BE CONSIDERED DUE TO CHANGES OR EXTENSIONS IN THE SCHEDULE.

LEGEND:

WORK PERFORMED IN CONTRACTS BY OTHERS

WORK PERFORMED AS PART OF THIS CONTRACT

CTE ENGINEERS
CONSOER TOWNSEND ENVIRODYNE ENGINEERS, INC.
303 EAST WACKER DRIVE, SUITE 600
CHICAGO, ILLINOIS 60601-5292, PHONE: (312) 938-0300

REVISIONS	
NAME	DATE

ILLINOIS DEPARTMENT OF TRANSPORTATION
F.A.I. 90/94 (DAN RYAN EXPRESSWAY)
59th ST TO 47th ST (WELLS ST SIDEWALKS)

SUGGESTED CONSTRUCTION SCHEDULE

SCALE: NONE DRAWN BY: LC
DATE: MARCH 4, 2005 CHECKED BY: JAL

02/24/2005 05:19:53 PM