F.A.I. RTE.	SECTION	COUNTY	TOTAL SHEETS	SHEET NO.
90/94	2004-0571	COOK	47	27
STA. 158+00		TO STA. 163+00		
FED. ROAD DIST. NO. 1	ILLINOIS	FED. AID PROJECT		

62796

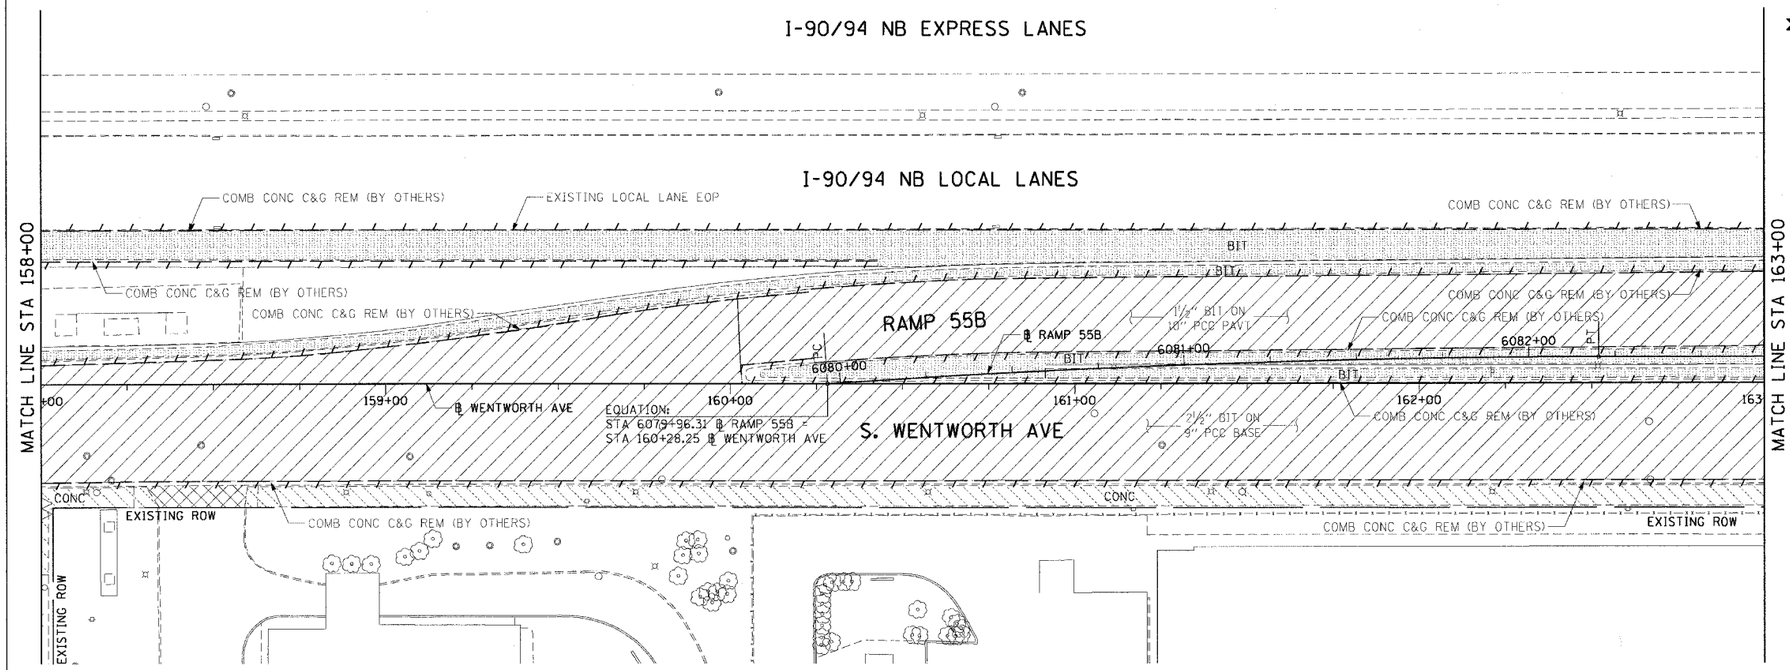

LEGEND:

- PAVEMENT REMOVAL (BY OTHERS)
- MEDIAN REMOVAL (BY OTHERS)
- LINEAR REMOVALS (BY OTHERS)
- SIDEWALK REMOVAL (BY OTHERS)
- APPROACH SLAB REMOVAL (BY OTHERS)
- DRIVEWAY PAVEMENT REMOVAL (BY OTHERS)
- PAVED SHOULDER REMOVAL (BY OTHERS)
- TREE REMOVAL (WITH SIZE) (BY OTHERS)

EXISTING CONDITIONS AND REMOVAL

PROPOSED IMPROVEMENTS

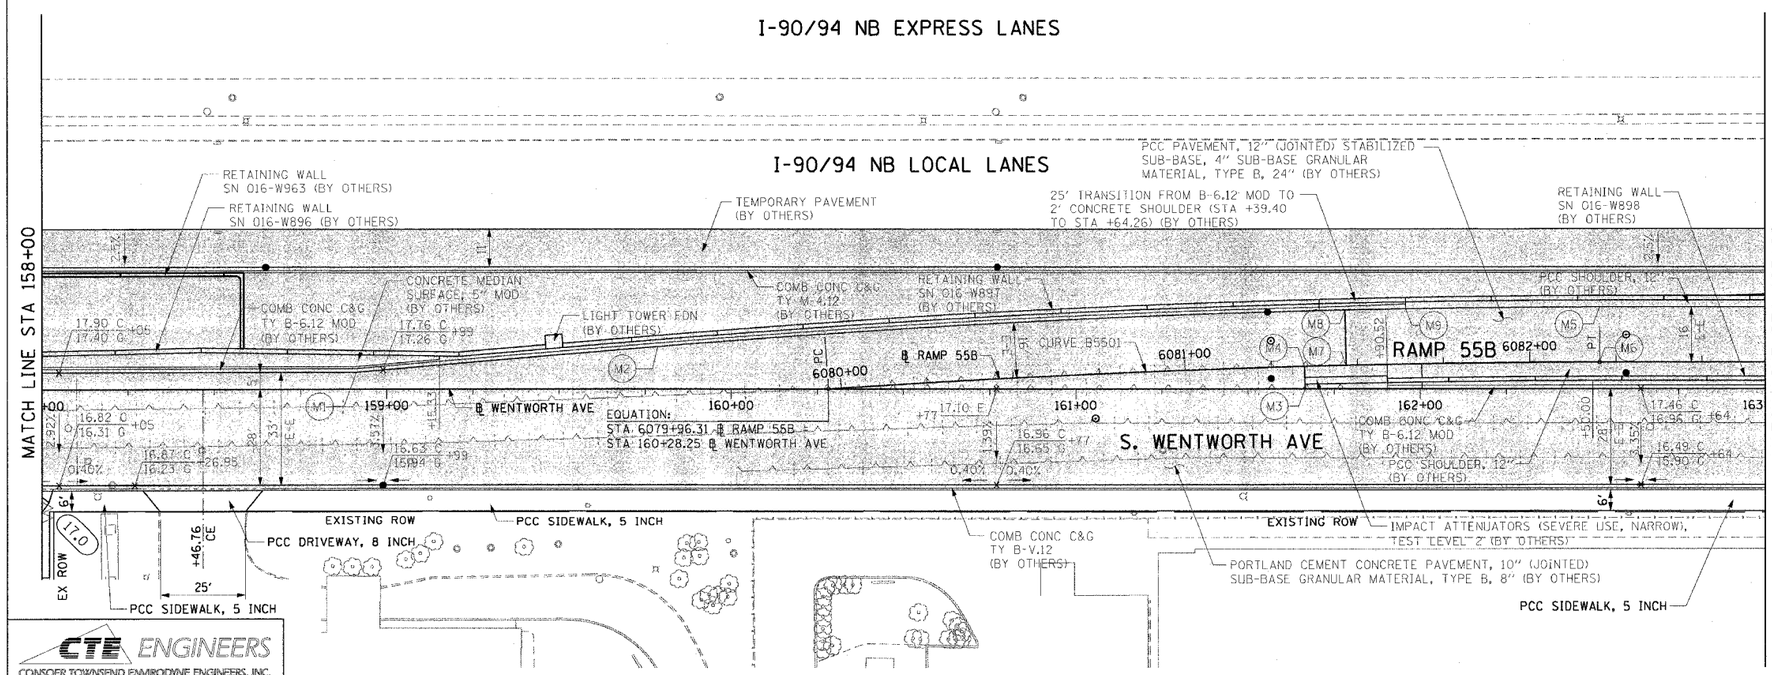

LEGEND:

- WORK TO BE DONE BY OTHERS

NOTES:

1. SEE SIDEWALK RAMP DETAIL ON SHEET 39.
2. SEE SIDEWALK DETAIL ON SHEET 40.
3. SEE DRIVEWAY DETAIL ON SHEET 41.

PT.	STATION	OFFSET	PT.	STATION	OFFSET
M1	158+91.28	5.00' LT	M6	6082+20.31	0.00
M2	159+78.60	12.28' LT	M7	6080+46.75	0.00
M3	161+66.56	0.00	M8	6081+39.40	16.00' LT
M4	6081+34.65	0.00	M9	6081+64.26	16.00' LT
M5	6082+20.31	16.00' LT			

REVISIONS	
NAME	DATE

ILLINOIS DEPARTMENT OF TRANSPORTATION

F.A.I. 90/94 (DAN RYAN EXPRESSWAY)

59th ST TO 47th ST (WENTWORTH AVE SIDEWALKS)

EXISTING AND PROPOSED ROADWAY PLANS
WENTWORTH AVENUE

SCALE: 1"=20' DRAWN BY: AMM/MRK

DATE: MARCH 4, 2005 CHECKED BY: JAL

CTE ENGINEERS
CONSOER TOWNSEND ENVIRODYNE ENGINEERS, INC.
303 EAST WACKER DRIVE, SUITE 600
CHICAGO ILLINOIS 60601-5202, PHONE: (312) 938-0300

02/24/2005 04:39:48 PM
n:\p46465\civil4-cntr9\add_cntr9\2\shtr\roadway plans\pp5R2D7Z.dgn