F.A.I. RTE.	SECTION	COUNTY	TOTAL SHEETS	SHEET NO.
90/94	2004-0571	COOK	47	31
STA. 178+00		TO STA. 183+00		
FED. ROAD DIST. NO. 1	ILLINOIS	FED. AID PROJECT		

62796

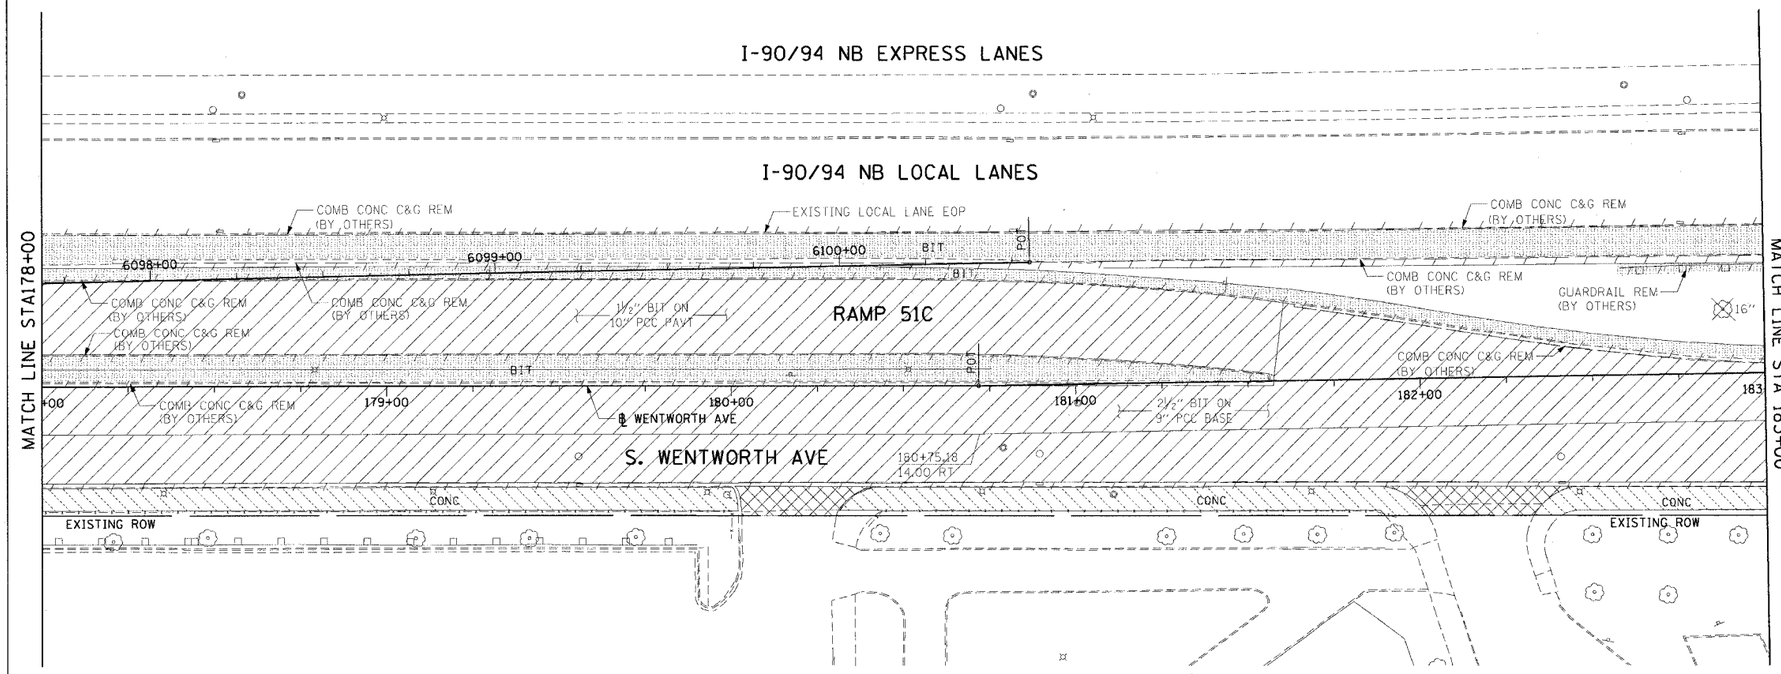

LEGEND:

- PAVEMENT REMOVAL (BY OTHERS)
- MEDIAN REMOVAL (BY OTHERS)
- LINEAR REMOVALS (BY OTHERS)
- SIDEWALK REMOVAL (BY OTHERS)
- APPROACH SLAB REMOVAL (BY OTHERS)
- DRIVEWAY PAVEMENT REMOVAL (BY OTHERS)
- PAVED SHOULDER REMOVAL (BY OTHERS)
- X" TREE REMOVAL (WITH SIZE) (BY OTHERS)

EXISTING CONDITIONS AND REMOVAL

PROPOSED IMPROVEMENTS

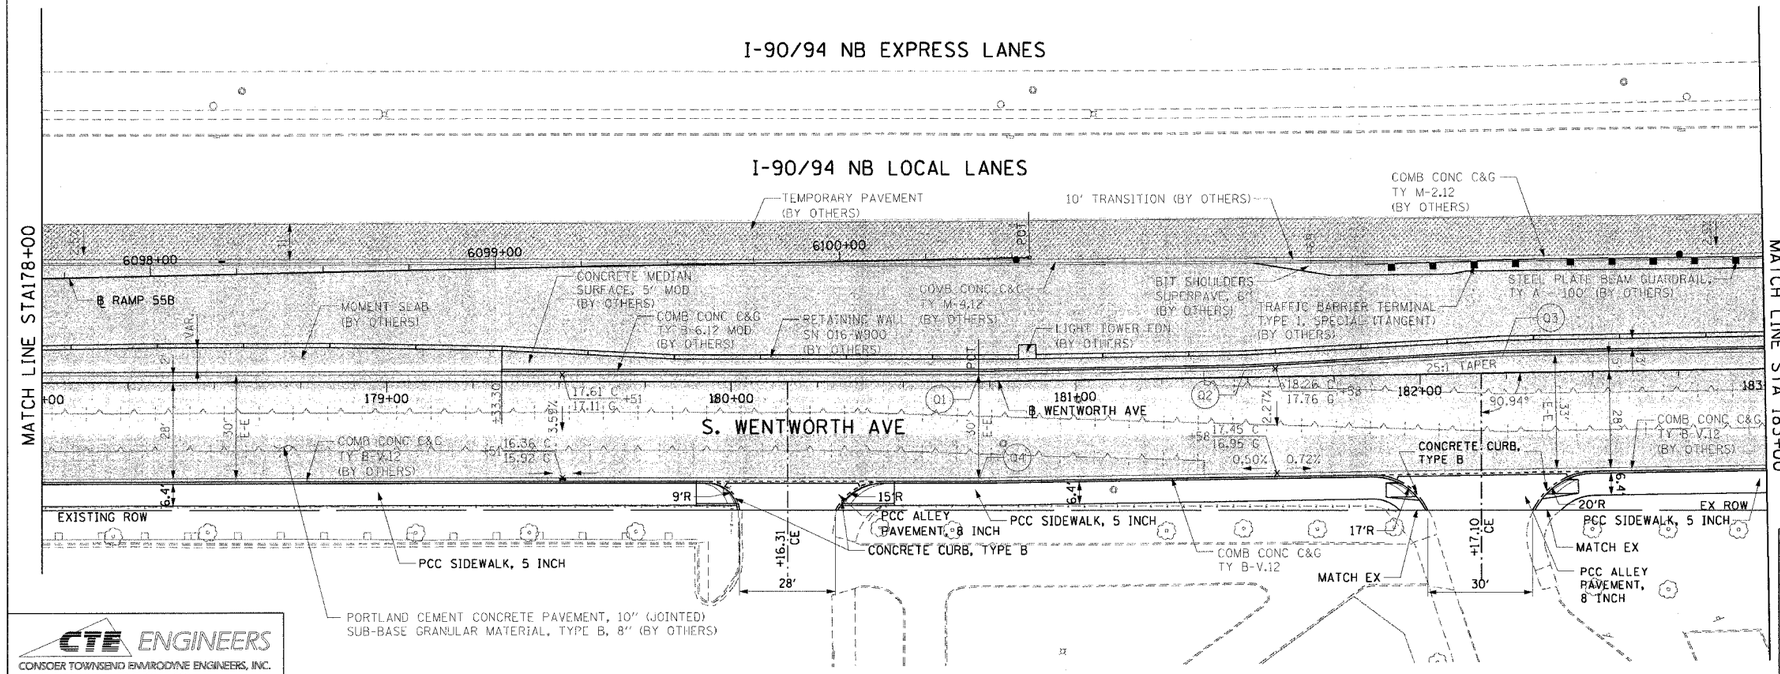

LEGEND:

- WORK TO BE DONE BY OTHERS

NOTES:

1. SEE CURB DETAIL ON SHEETS 38 AND 42.
2. SEE SIDEWALK RAMP DETAIL ON SHEET 39.
3. SEE SIDEWALK DETAIL ON SHEET 40.
4. SEE ALLEY DETAIL ON SHEET 43.

PT.	STATION	OFFSET
Q1	180+71.89	2.00' LT
Q2	181+49.00	2.00' LT
Q3	182+24.00	5.00' LT
Q4	180+71.85	28.00' RT

CTE ENGINEERS
CONSOER TOWNSEND ENVIRODYNE ENGINEERS, INC.
303 EAST WACKER DRIVE, SUITE 600
CHICAGO, ILLINOIS 60601-5202. PHONE: (312) 938-0300

REVISIONS	
NAME	DATE

ILLINOIS DEPARTMENT OF TRANSPORTATION
F.A.I. 90/94 (DAN RYAN EXPRESSWAY)
59th ST TO 47th ST (WENTWORTH AVE SIDEWALKS)

EXISTING AND PROPOSED ROADWAY PLANS
WENTWORTH AVENUE

SCALE: 1"=20' DRAWN BY: AMM/MRK
DATE: MARCH 4, 2005 CHECKED BY: JAL

m:\pb0468\cir\IN14\cntr9\odd_cntr9\b2\cntr\roadway plans\pg9b2ill2a.dgn 02/24/2005 05:00:32 PM