F.A.I. RTE.	SECTION	COUNTY	TOTAL SHEETS	SHEET NO.
90/94	2004-094 I	COOK	40	24
STA. 123+00	TO STA. 128+00			
FED. ROAD DIST. NO. 1	ILLINOIS	FED. AID PROJECT		

62835

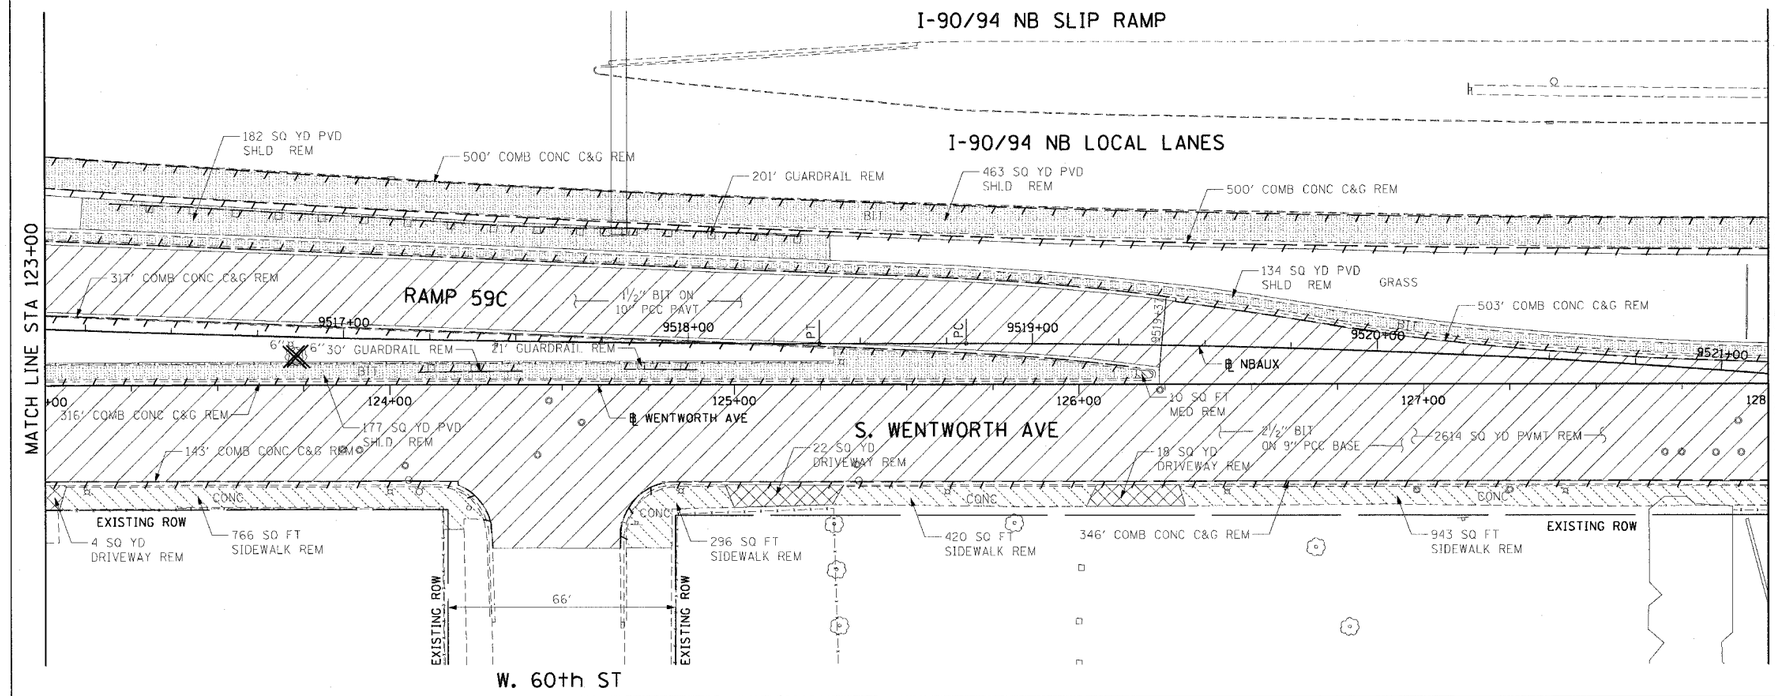

EXISTING CONDITIONS AND REMOVAL

LEGEND:

- PAVEMENT REMOVAL (BY OTHERS)
- MEDIAN REMOVAL (BY OTHERS)
- LINEAR REMOVALS (BY OTHERS)
- SIDEWALK REMOVAL (BY OTHERS)
- APPROACH SLAB REMOVAL (BY OTHERS)
- DRIVEWAY PAVEMENT REMOVAL (BY OTHERS)
- PAVED SHOULDER REMOVAL (BY OTHERS)
- TREE REMOVAL (BY OTHERS)

PROPOSED IMPROVEMENTS

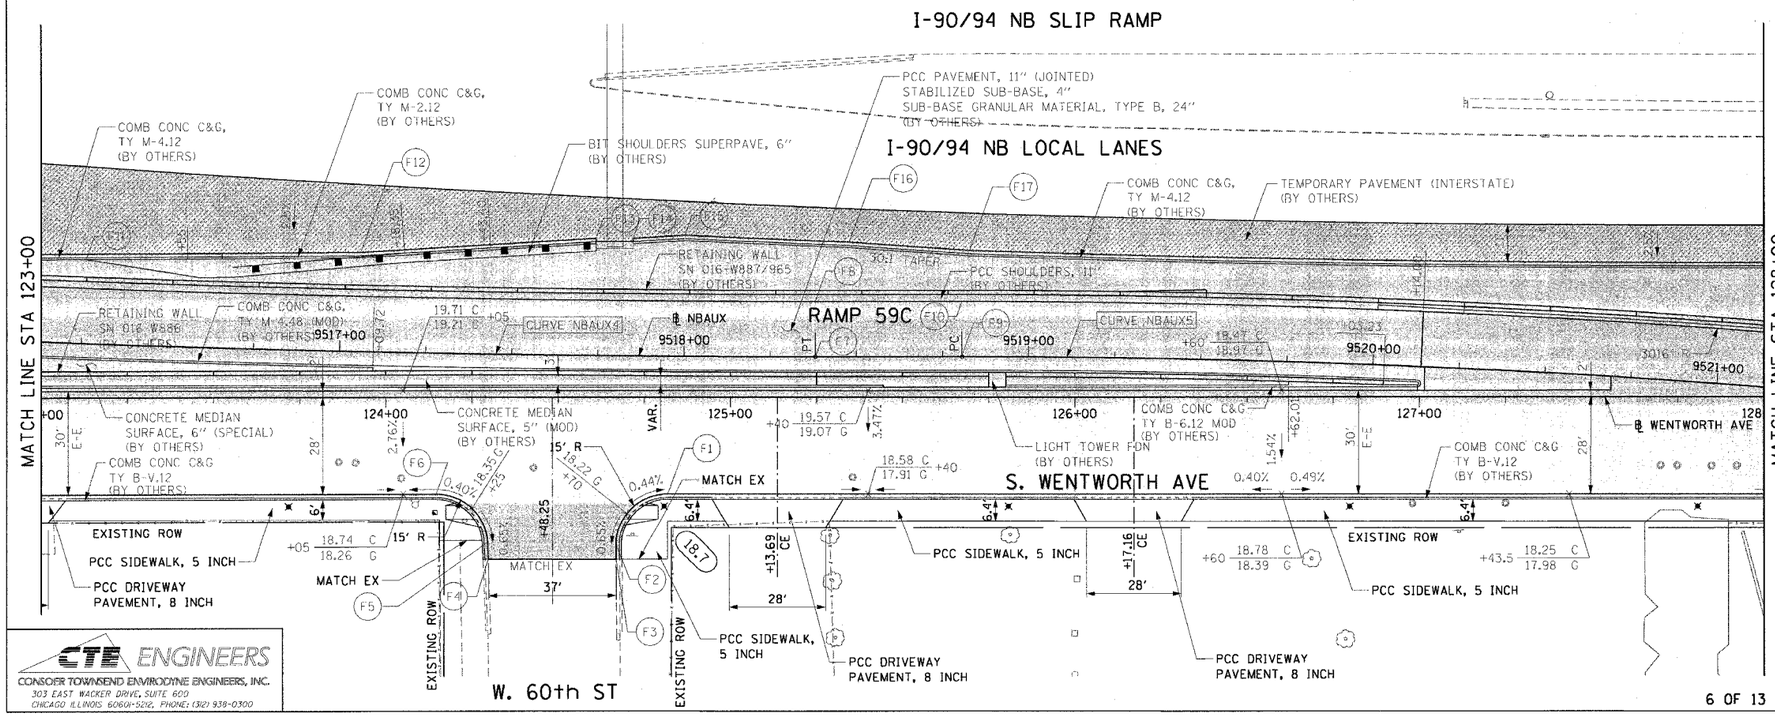

LEGEND:

WORK TO BE DONE BY OTHERS

NOTES:

1. SEE SIDEWALK DETAIL ON SHEET 34.
2. SEE SIDEWALK RAMP DETAIL ON SHEET 33.
3. SEE DRIVEWAY DETAIL ON SHEET 35.
4. THE CONTRACTOR SHALL COORDINATE LOCATIONS REGARDING THE SIGNING (62836) AND CONDUIT & LIGHT POLE FOUNDATION (62842) CONTRACTS.

PT.	STATION	OFFSET	LOC	PT.	STATION	OFFSET	LOC
F1	124+81.75	28.00' RT	EOP	F10	9518+80.68	16.00' LT	EOP
F2	124+66.75	43.06' RT	EOP	F11	9516+25.45	24.33' LT	BOC
F3	124+66.77	47.44' RT	EOP	F12	9517+05.51	28.77' LT	EOP
F4	124+29.72	47.44' RT	EOP	F13	9517+74.04	34.07' LT	EOP
F5	124+29.54	42.44' RT	EOP	F14	9517+84.85	34.20' LT	EOP
F6	124+14.55	28.00' RT	EOP	F15	9518+00.00	35.23' LT	EOP
F7	9518+38.12	0.00	EOP	F16	9518+47.94	33.31' LT	EOP
F8	9518+38.12	16.00' LT	EOP	F17	9518+82.84	30.86' LT	EOP
F9	9518+80.68	0.00	EOP				

REVISIONS NAME	DATE

ILLINOIS DEPARTMENT OF TRANSPORTATION
F.A.I. 90/94 (DAN RYAN EXPRESSWAY)
63rd ST TO 59th ST (SIDEWALKS & DRIVEWAYS)

EXISTING AND PROPOSED ROADWAY PLANS
WENTWORTH AVENUE

SCALE: 1"=20' DRAWN BY: JB
DATE: MARCH 04, 2005 CHECKED BY: RMG

CTE ENGINEERS
CONSOER TOWNSEND ENVIRODYNE ENGINEERS, INC.
303 EAST WACKER DRIVE, SUITE 600
CHICAGO ILLINOIS 60601-5216, PHONE: (312) 938-0300

mp40468cdWN4c-cnf90d0d_cnf90d0d.dgn 90d0d\sht\pp5c0620.sht 03/01/2005 10:41:57 AM