F.A.I. RTE.	SECTION	COUNTY	TOTAL SHEETS	SHEET NO.
90/94	2004-094 I	COOK	40	27
STA. 511+50	TO STA. 516+50			
FED. ROAD DIST. NO. 1	ILLINOIS	FED. AID PROJECT		

62835

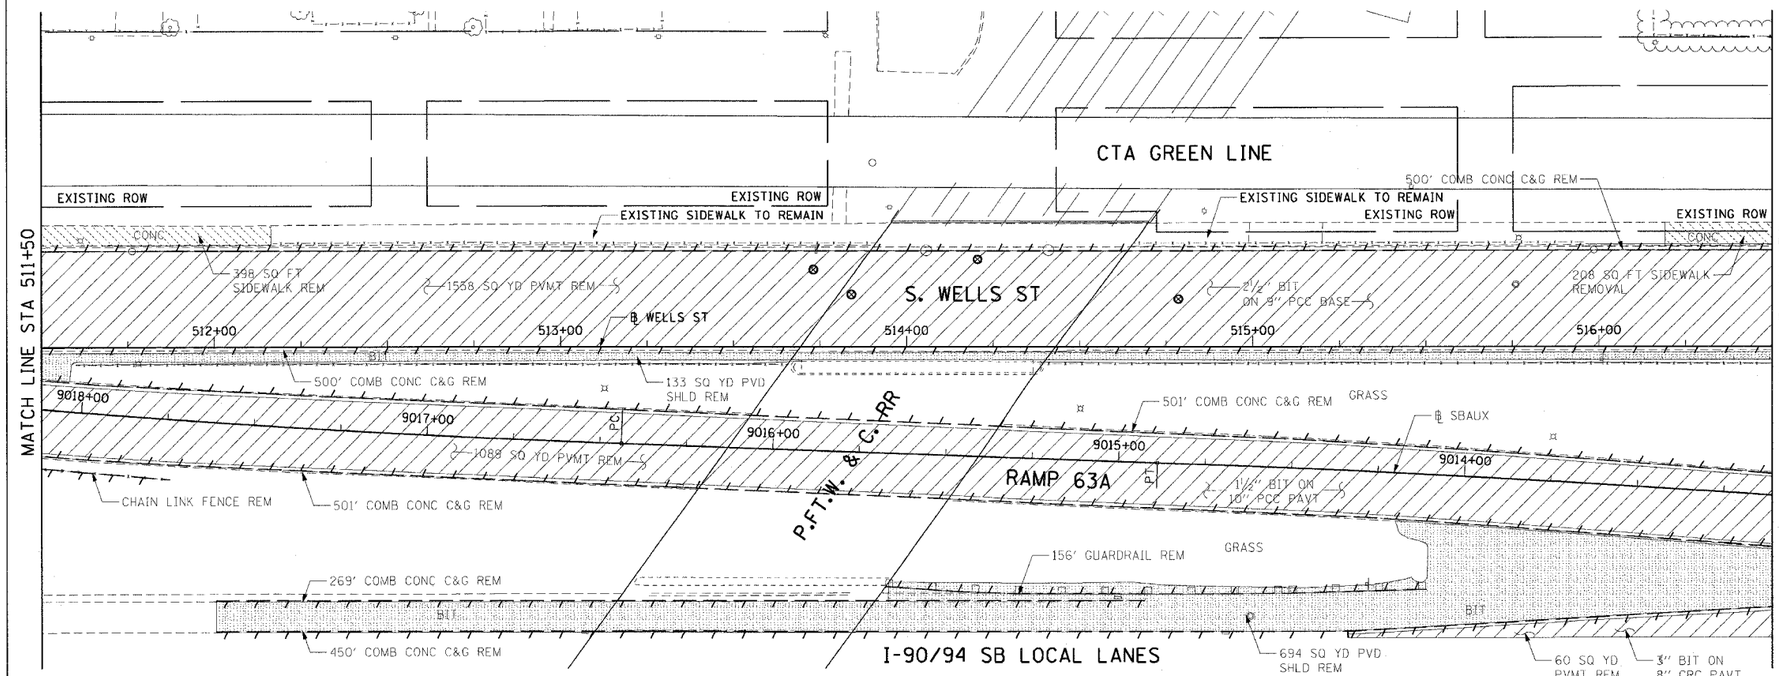

EXISTING CONDITIONS AND REMOVAL

LEGEND:

- PAVEMENT REMOVAL (BY OTHERS)
- MEDIAN REMOVAL (BY OTHERS)
- LINEAR REMOVALS (BY OTHERS)
- SIDEWALK REMOVAL (BY OTHERS)
- APPROACH SLAB REMOVAL (BY OTHERS)
- DRIVEWAY PAVEMENT REMOVAL (BY OTHERS)
- PAVED SHOULDER REMOVAL (BY OTHERS)
- X" TREE REMOVAL (BY OTHERS)

PROPOSED IMPROVEMENTS

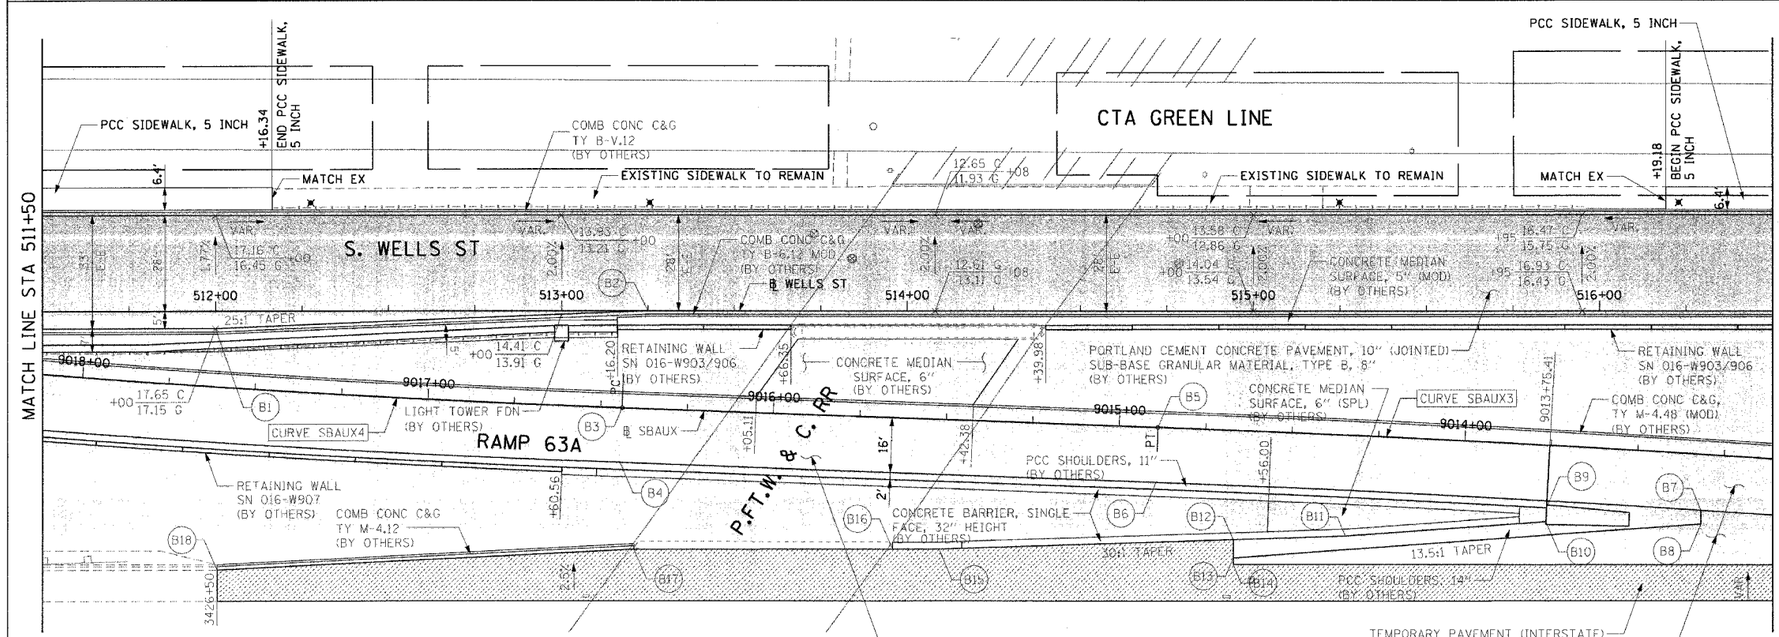

LEGEND:

- WORK TO BE DONE BY OTHERS

NOTES:

1. SEE SIDEWALK DETAIL ON SHEET 34.
2. THE CONTRACTOR SHALL COORDINATE LOCATIONS REGARDING THE SIGNING (62836) AND CONDUIT & LIGHT POLE FOUNDATION (62842) CONTRACTS.

PT.	STATION	OFFSET	LOC	PT.	STATION	OFFSET	LOC
B1	512+00.00	5.00' RT	EOP	B10	3430+33.88	48.70' LT	EOS
B2	513+25.00	0.00'	EOP	B11	3429+75.96	44.41' LT	EOS
B3	9016+43.83	0.00'	EOP	B12	3429+43.55	43.33' LT	EOS
B4	9016+43.83	16.00' LT	EOP	B13	3429+43.55	38.00' LT	EOP
B5	9014+88.82	0.00'	EOP	B14	3429+43.55	36.00' LT	EOP
B6	9014+88.81	16.00' LT	EOP	B15	3428+58.55	40.50' LT	EOP
B7	9013+30.75	16.00' LT	EOP	B16	3428+45.12	40.50' LT	EOP
B8	3430+78.68	48.00' LT	EOP	B17	3427+70.44	40.57' LT	EOP
B9	9013+75.41	18.00' LT	EOS	B18	3427+70.44	40.57' LT	EOP

REVISIONS NAME	DATE

ILLINOIS DEPARTMENT OF TRANSPORTATION
F.A.I. 90/94 (DAN RYAN EXPRESSWAY)
63rd ST TO 59th ST (SIDEWALKS & DRIVEWAYS)

EXISTING AND PROPOSED ROADWAY PLANS
WELLS STREET

SCALE: 1"=20' DRAWN BY: JB
DATE: MARCH 04, 2005 CHECKED BY: RMG

CTE ENGINEERS
CONSOER TOWNSEND ENVIRODYNE ENGINEERS, INC.
303 EAST WACKER DRIVE, SUITE 600
CHICAGO, ILLINOIS 60601-5212, PHONE: (312) 938-0300

m:\p4046b\civil\4c-cmr\9c\9ald_cmr\9c0\sht\vp9c15.22a.sht
03/01/2005 10:48:54 AM