CONTRACT NO. 64178

F.A.P RTE.	SECTION	COUNTY	TOTAL SHEETS	SHEET NO.
549	11GRS-1	OGLE	593	133
STA.		TO STA.		
FED. ROAD DIST. NO.	ILLINOIS	FED. AID PROJECT		

RT DRAINAGE DETAILS

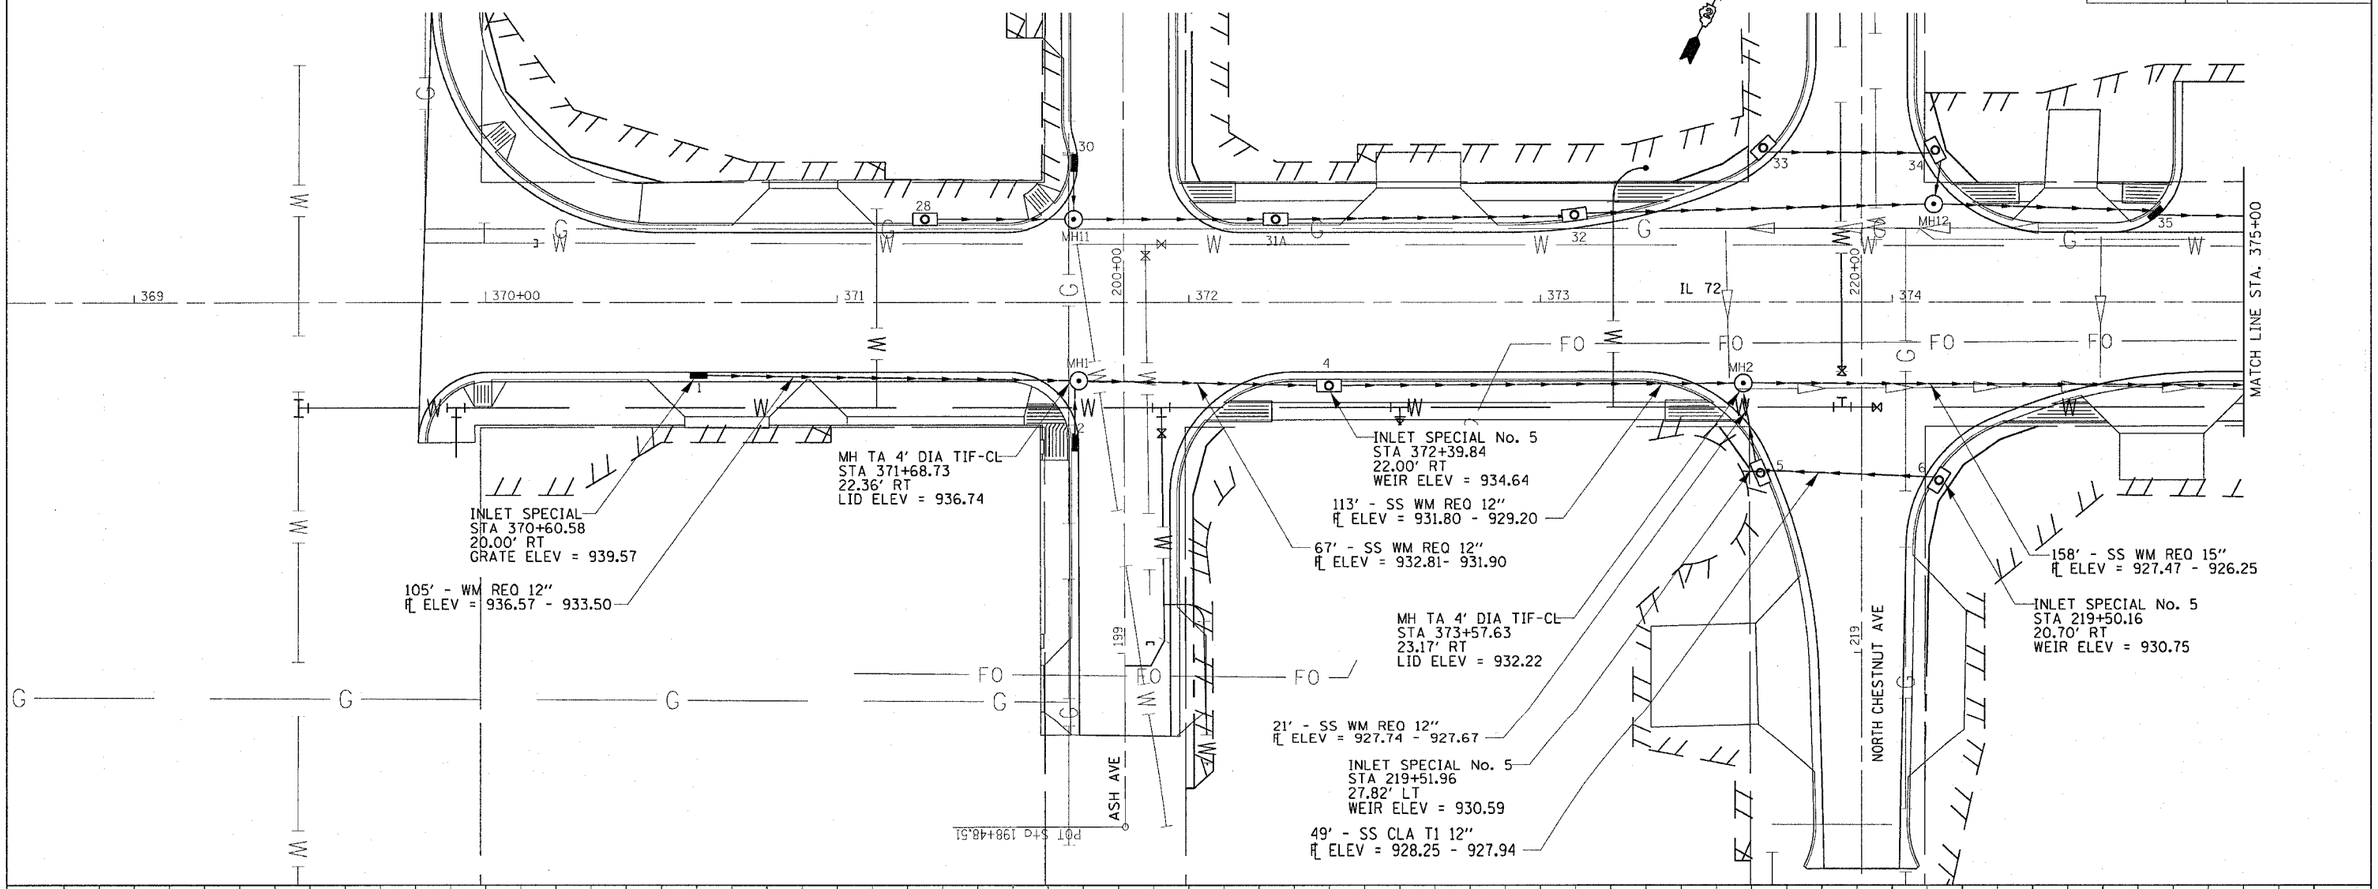

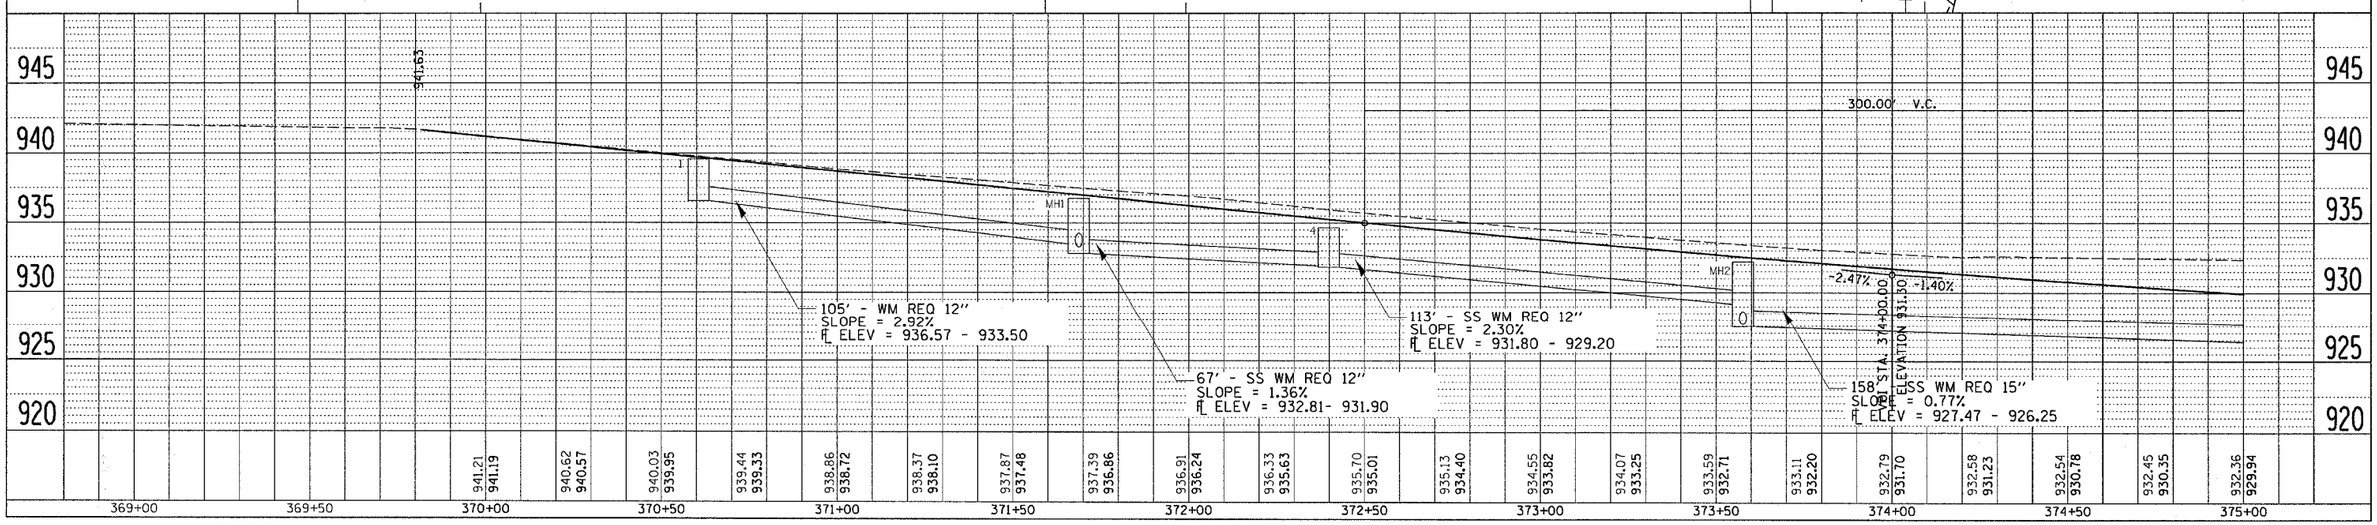

PLAN		BY	DATE
NOTE BOOK NO.	SURVEYED		
	PLOTTED		
	DESIGN CHECKED		
	R.L. OF RW CHECKED		
	CADD FILE NAME		

PROFILE		BY	DATE
NOTE BOOK NO.	SURVEYED		
	PLOTTED		
	DESIGN CHECKED		
	B.M. NOTED		
	STRUCTURE NOTATIONS CHKD		

RT DRAINAGE DETAILS