CONTRACT NO. 64178

F.A.P RTE.	SECTION	COUNTY	TOTAL SHEETS	SHEET NO.
549	116RS-1	OGLE	593	275
STA. 378+41.22		TO STA. 378+75.00		
FED. ROAD DIST. NO.	ILLINOIS	FED. AID PROJECT		

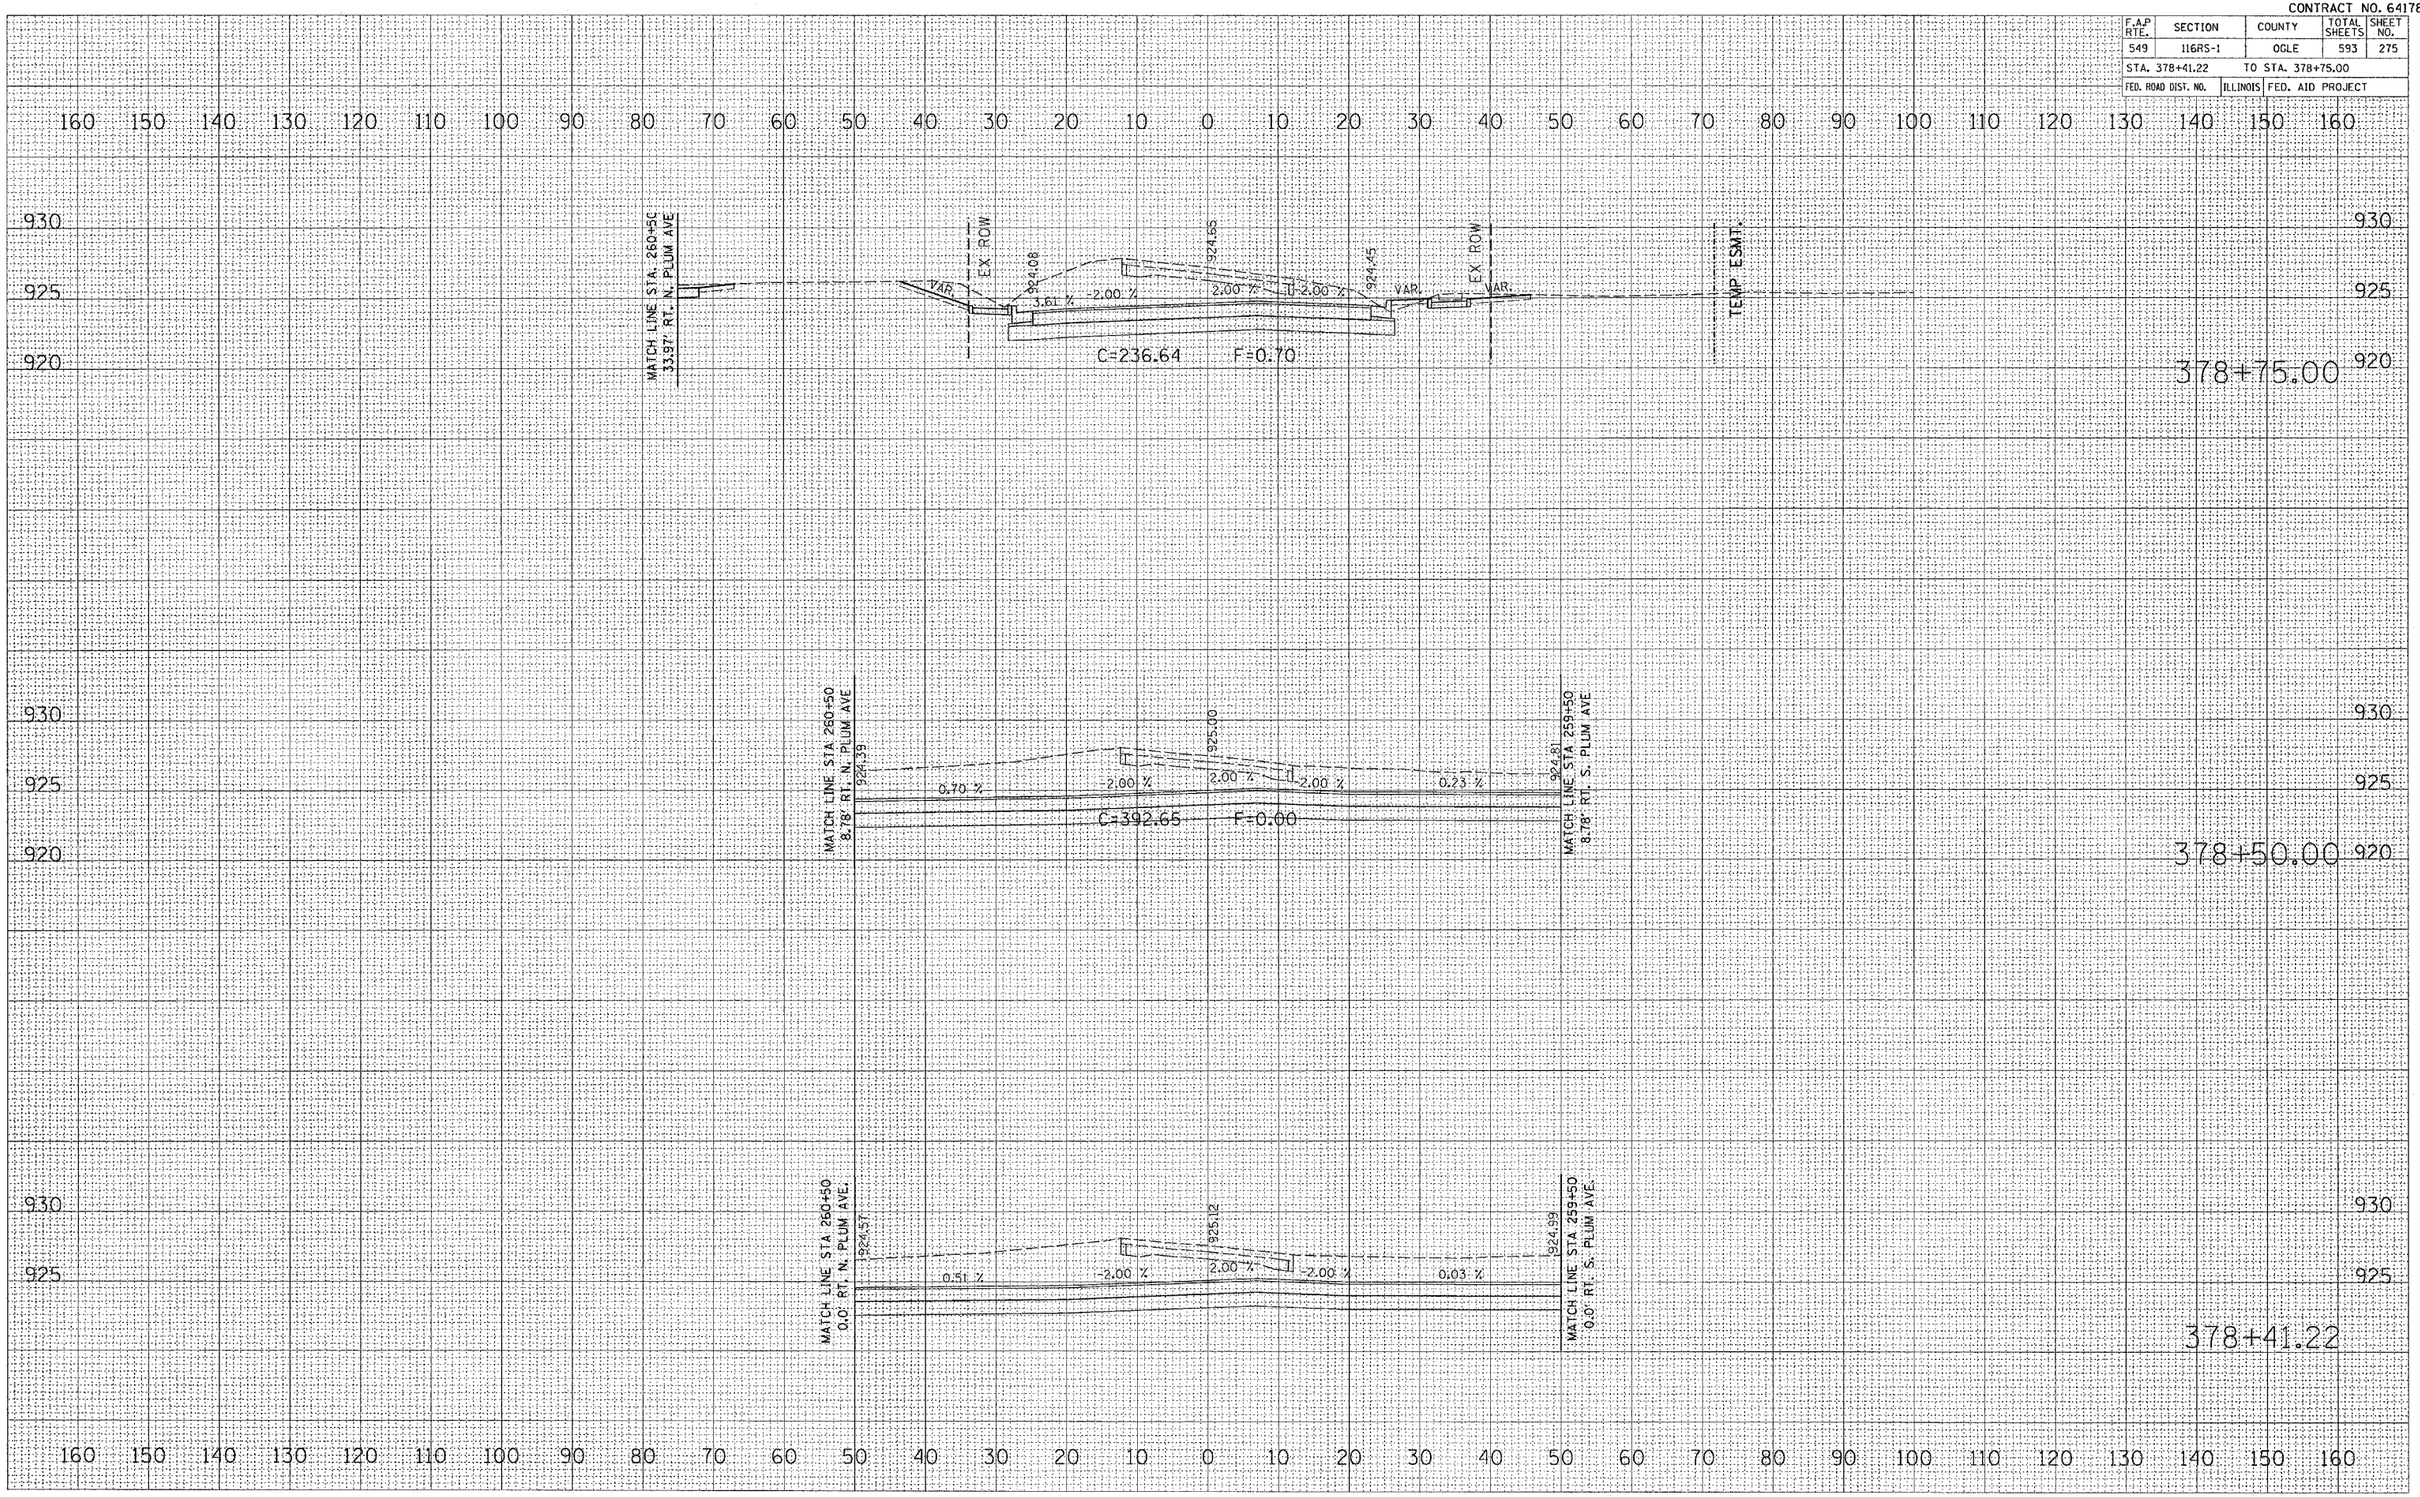

FINAL SURVEY

NO.	NOTE BOOK	SURVEYED	BY	DATE
		PLOTTED		
		DESIGNED		
		AREAS		
		AREAS CHECKED		

ORIGINAL SURVEY

NO.	NOTE BOOK	SURVEYED	BY	DATE
		PLOTTED		
		DESIGNED		
		AREAS		
		AREAS CHECKED		

PLOT DATE = Tue Feb 08 11:23:14 2005
FILE NAME = c:\projects\c280497\c280497m3.dgn
PLOT SCALE = 10.0000 ' / IN.
REFERENCE = REF