64423

SBI	SECTION	COUNTY	TOTAL SHEETS	SHEET NO.
88	103C-BR	BUREAU	51	43
STA. 22+00.00		TO STA.24+00.00		
FED. ROAD DIST. NO.		ILLINOIS	FED. AID PROJECT	

FINAL SURVEY	BY	DATE
SURVEYED		
PLOTTED		
FIELD BOOK		
NOTE BOOK		
AREAS		
AREAS CHECKED		
NO.		

ORIGINAL SURVEY	BY	DATE
SURVEYED		
PLOTTED		
FIELD BOOK		
NOTE BOOK		
AREAS		
AREAS CHECKED		
NO.		

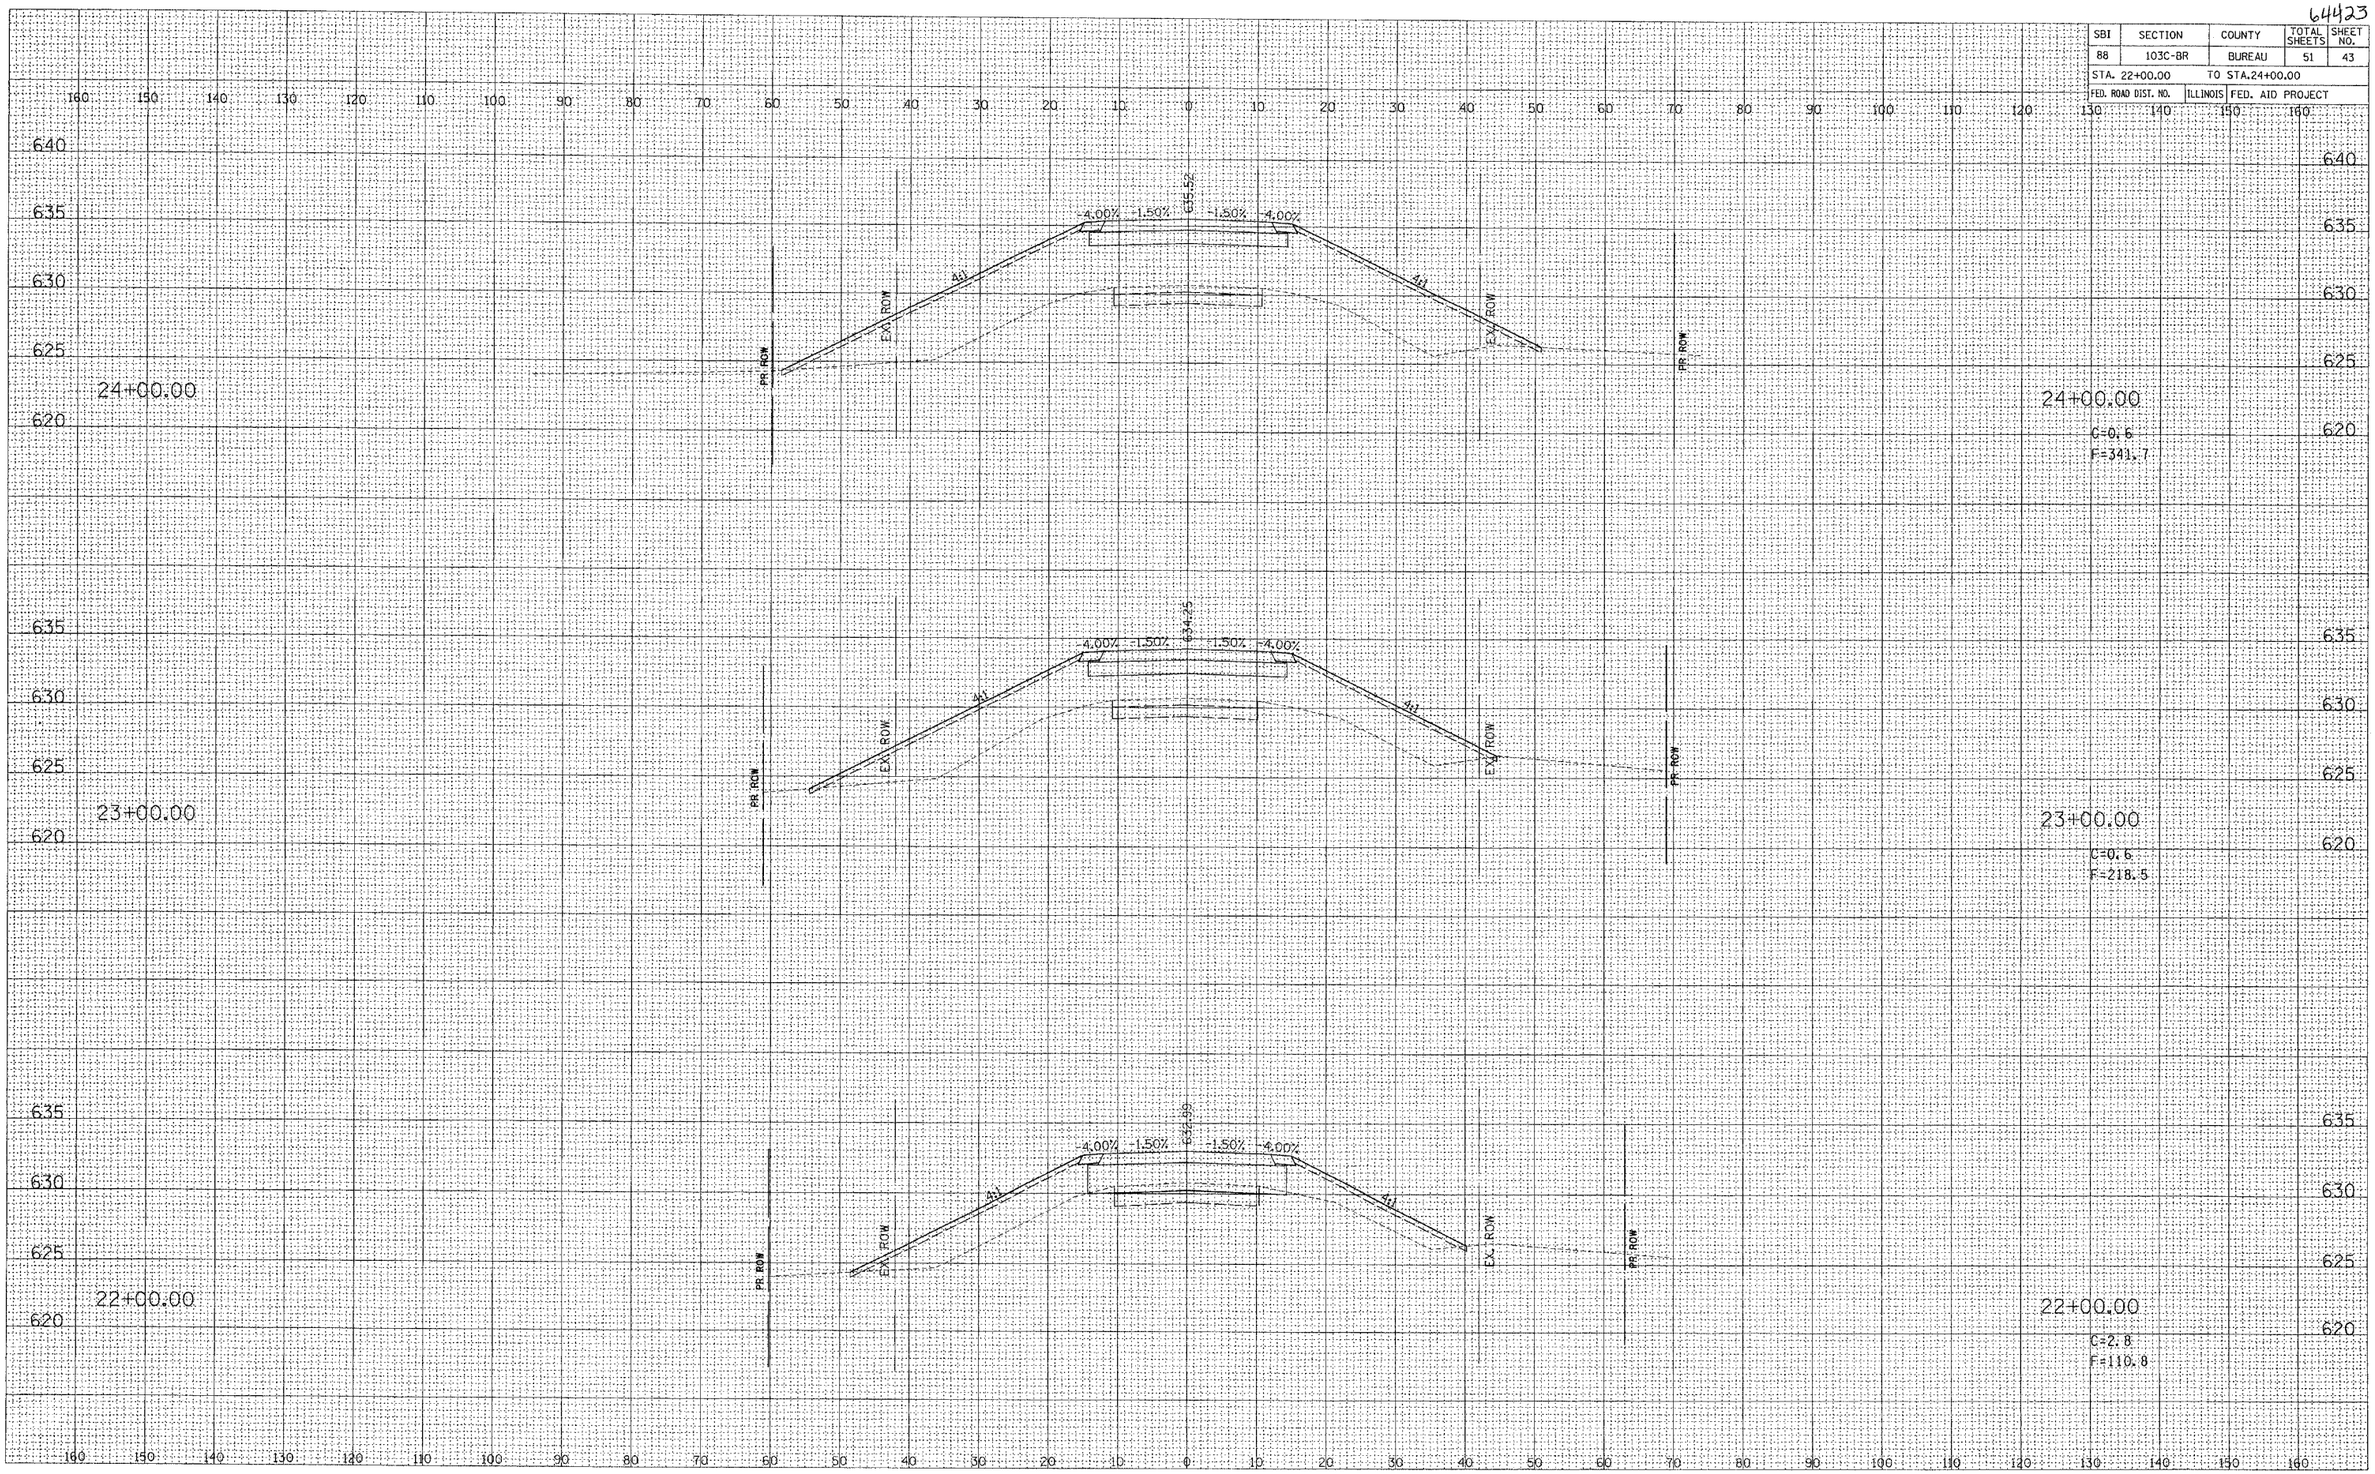

PLOT DATE: 8/12/2004 8:16:17 AM D05699XMI.dgn

NEW BEDFORD ROAD STA 22+00.00 TO STA 24+00.00