CONTRACT NO. 64634

F.A.P. RTE.	SECTION	COUNTY	TOTAL SHEETS	SHEET NO.
553	120RS-3	OGLE	145	85
STA.		TO STA.		
FED. ROAD DIST. NO.	ILLINOIS	FED. AID PROJECT		

ELEVATION DETAILS

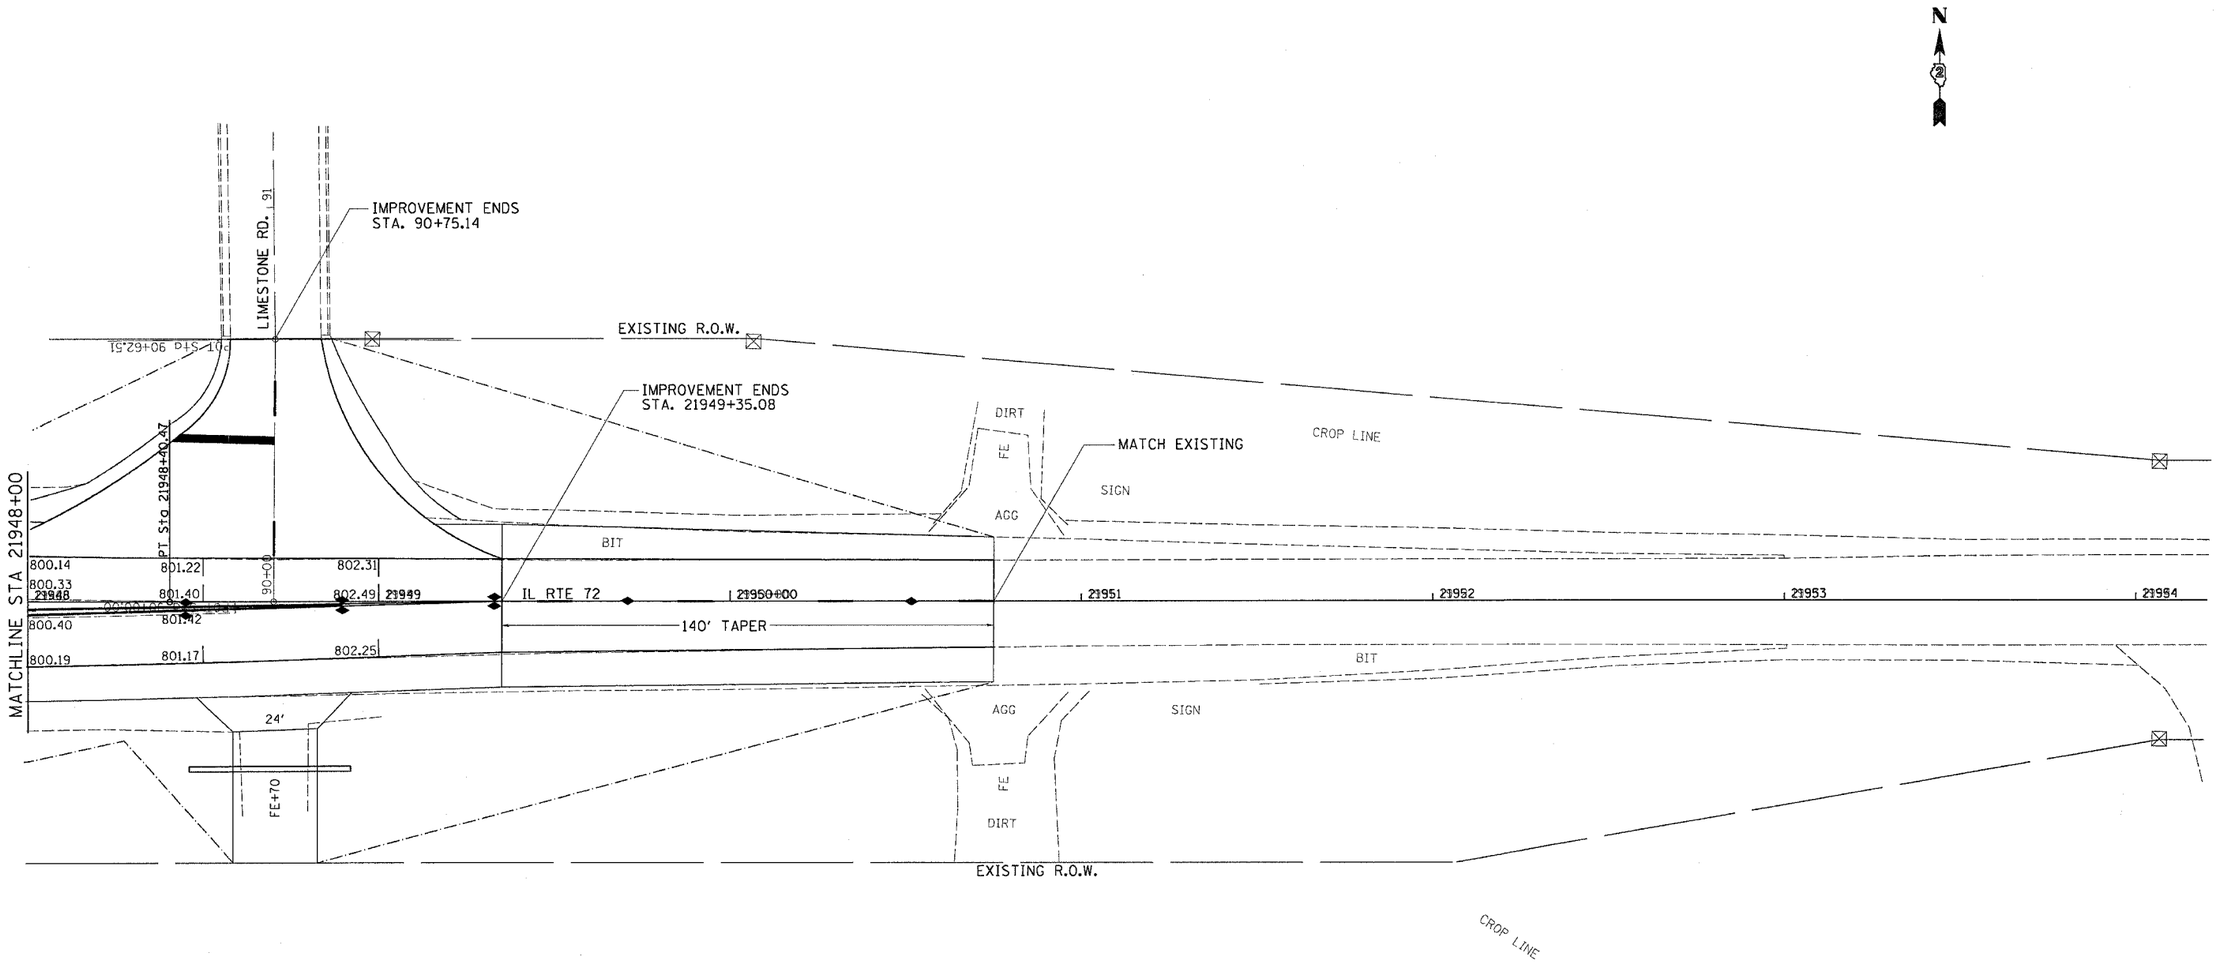

PLOT DATE = Mon Mar 28 14:56:14 2005
FILE NAME = s:\pro_jects\c216200\d1216200a1.dgn
PLOT SCALE = 200.000 ' / IN.