CONTRACT NO. 64634

F.A.P. RTE.	SECTION	COUNTY	TOTAL SHEETS	SHEET NO.
553	120RS-3	OGLE	145	103
STA.		TO STA.		
FED. ROAD DIST. NO.	ILLINOIS	FED. AID PROJECT		

PAVEMENT MARKING DETAILS

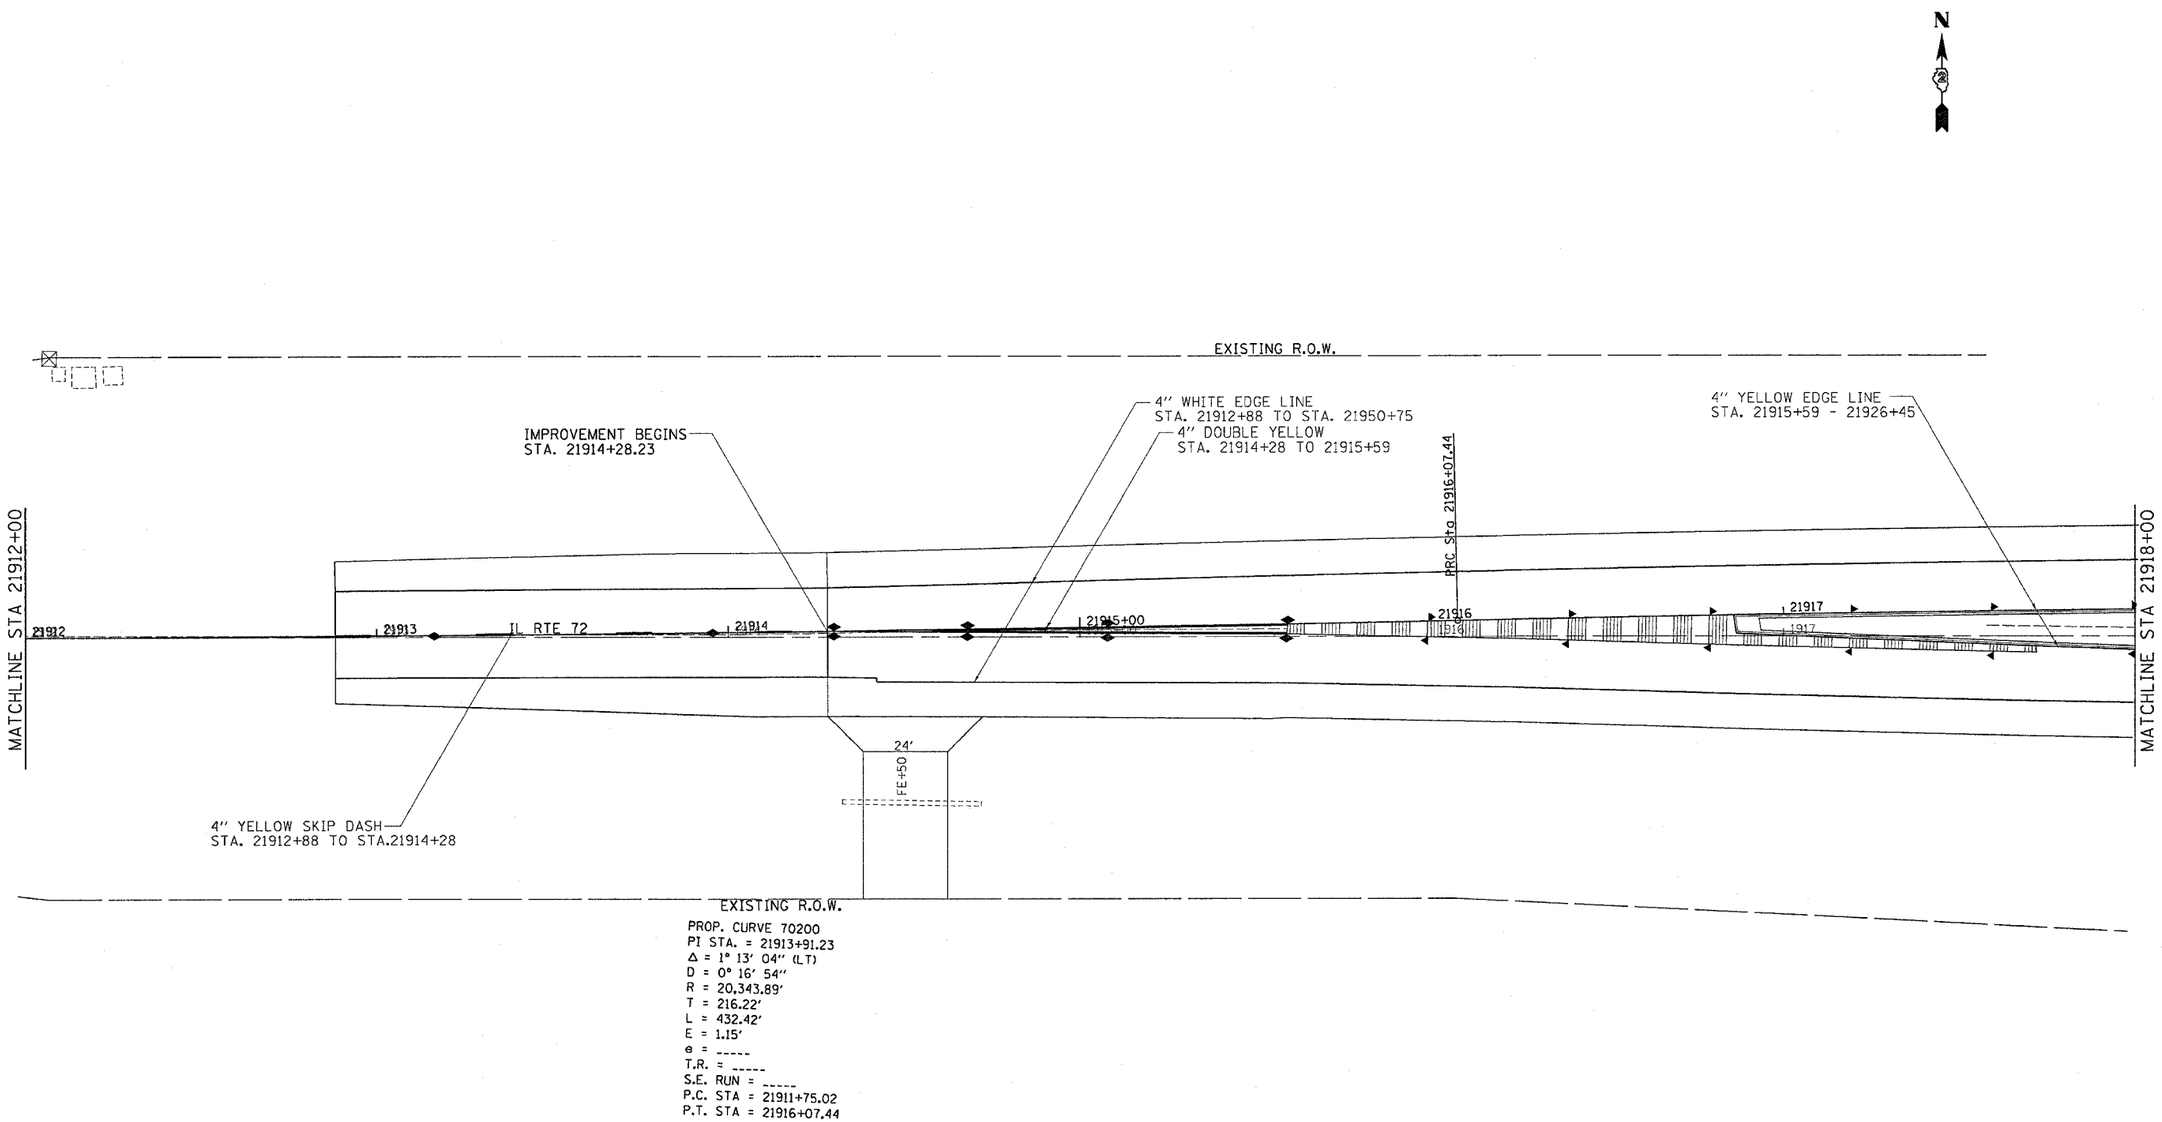

PROP. CURVE 70200
PI STA. = 21913+91.23
Δ = 1° 13' 04" (LT)
D = 0° 16' 54"
R = 20,343.89'
T = 216.22'
L = 432.42'
E = 1.15'
e = -----
T.R. = -----
S.E. RUN = -----
P.C. STA = 21911+75.02
P.T. STA = 21916+07.44

◆ TWO WAY AMBER MARKER

◀ ONE WAY AMBER MARKER

◁ ONE WAY CRYSTAL MARKER

PLOT DATE = Mon Mar 28 14:55:38 2005
FILE NAME = c:\pw_work\d1620bm\d1620bpm.dgn
PLOT SCALE = 20.0000 ' / IN.