CONTRACT NO. 64634

| F.A.P RTE. | SECTION | COUNTY | TOTAL SHEETS | SHEET NO. |
|---|---|---|---|---|
| 553 | 120RS-3 | OGLE | 145 | 135 |
| STA. 21944+07.11 | | TO STA. 21945+50.00 | | |
| FED. ROAD DIST. NO. | ILLINOIS | FED. AID PROJECT | | |

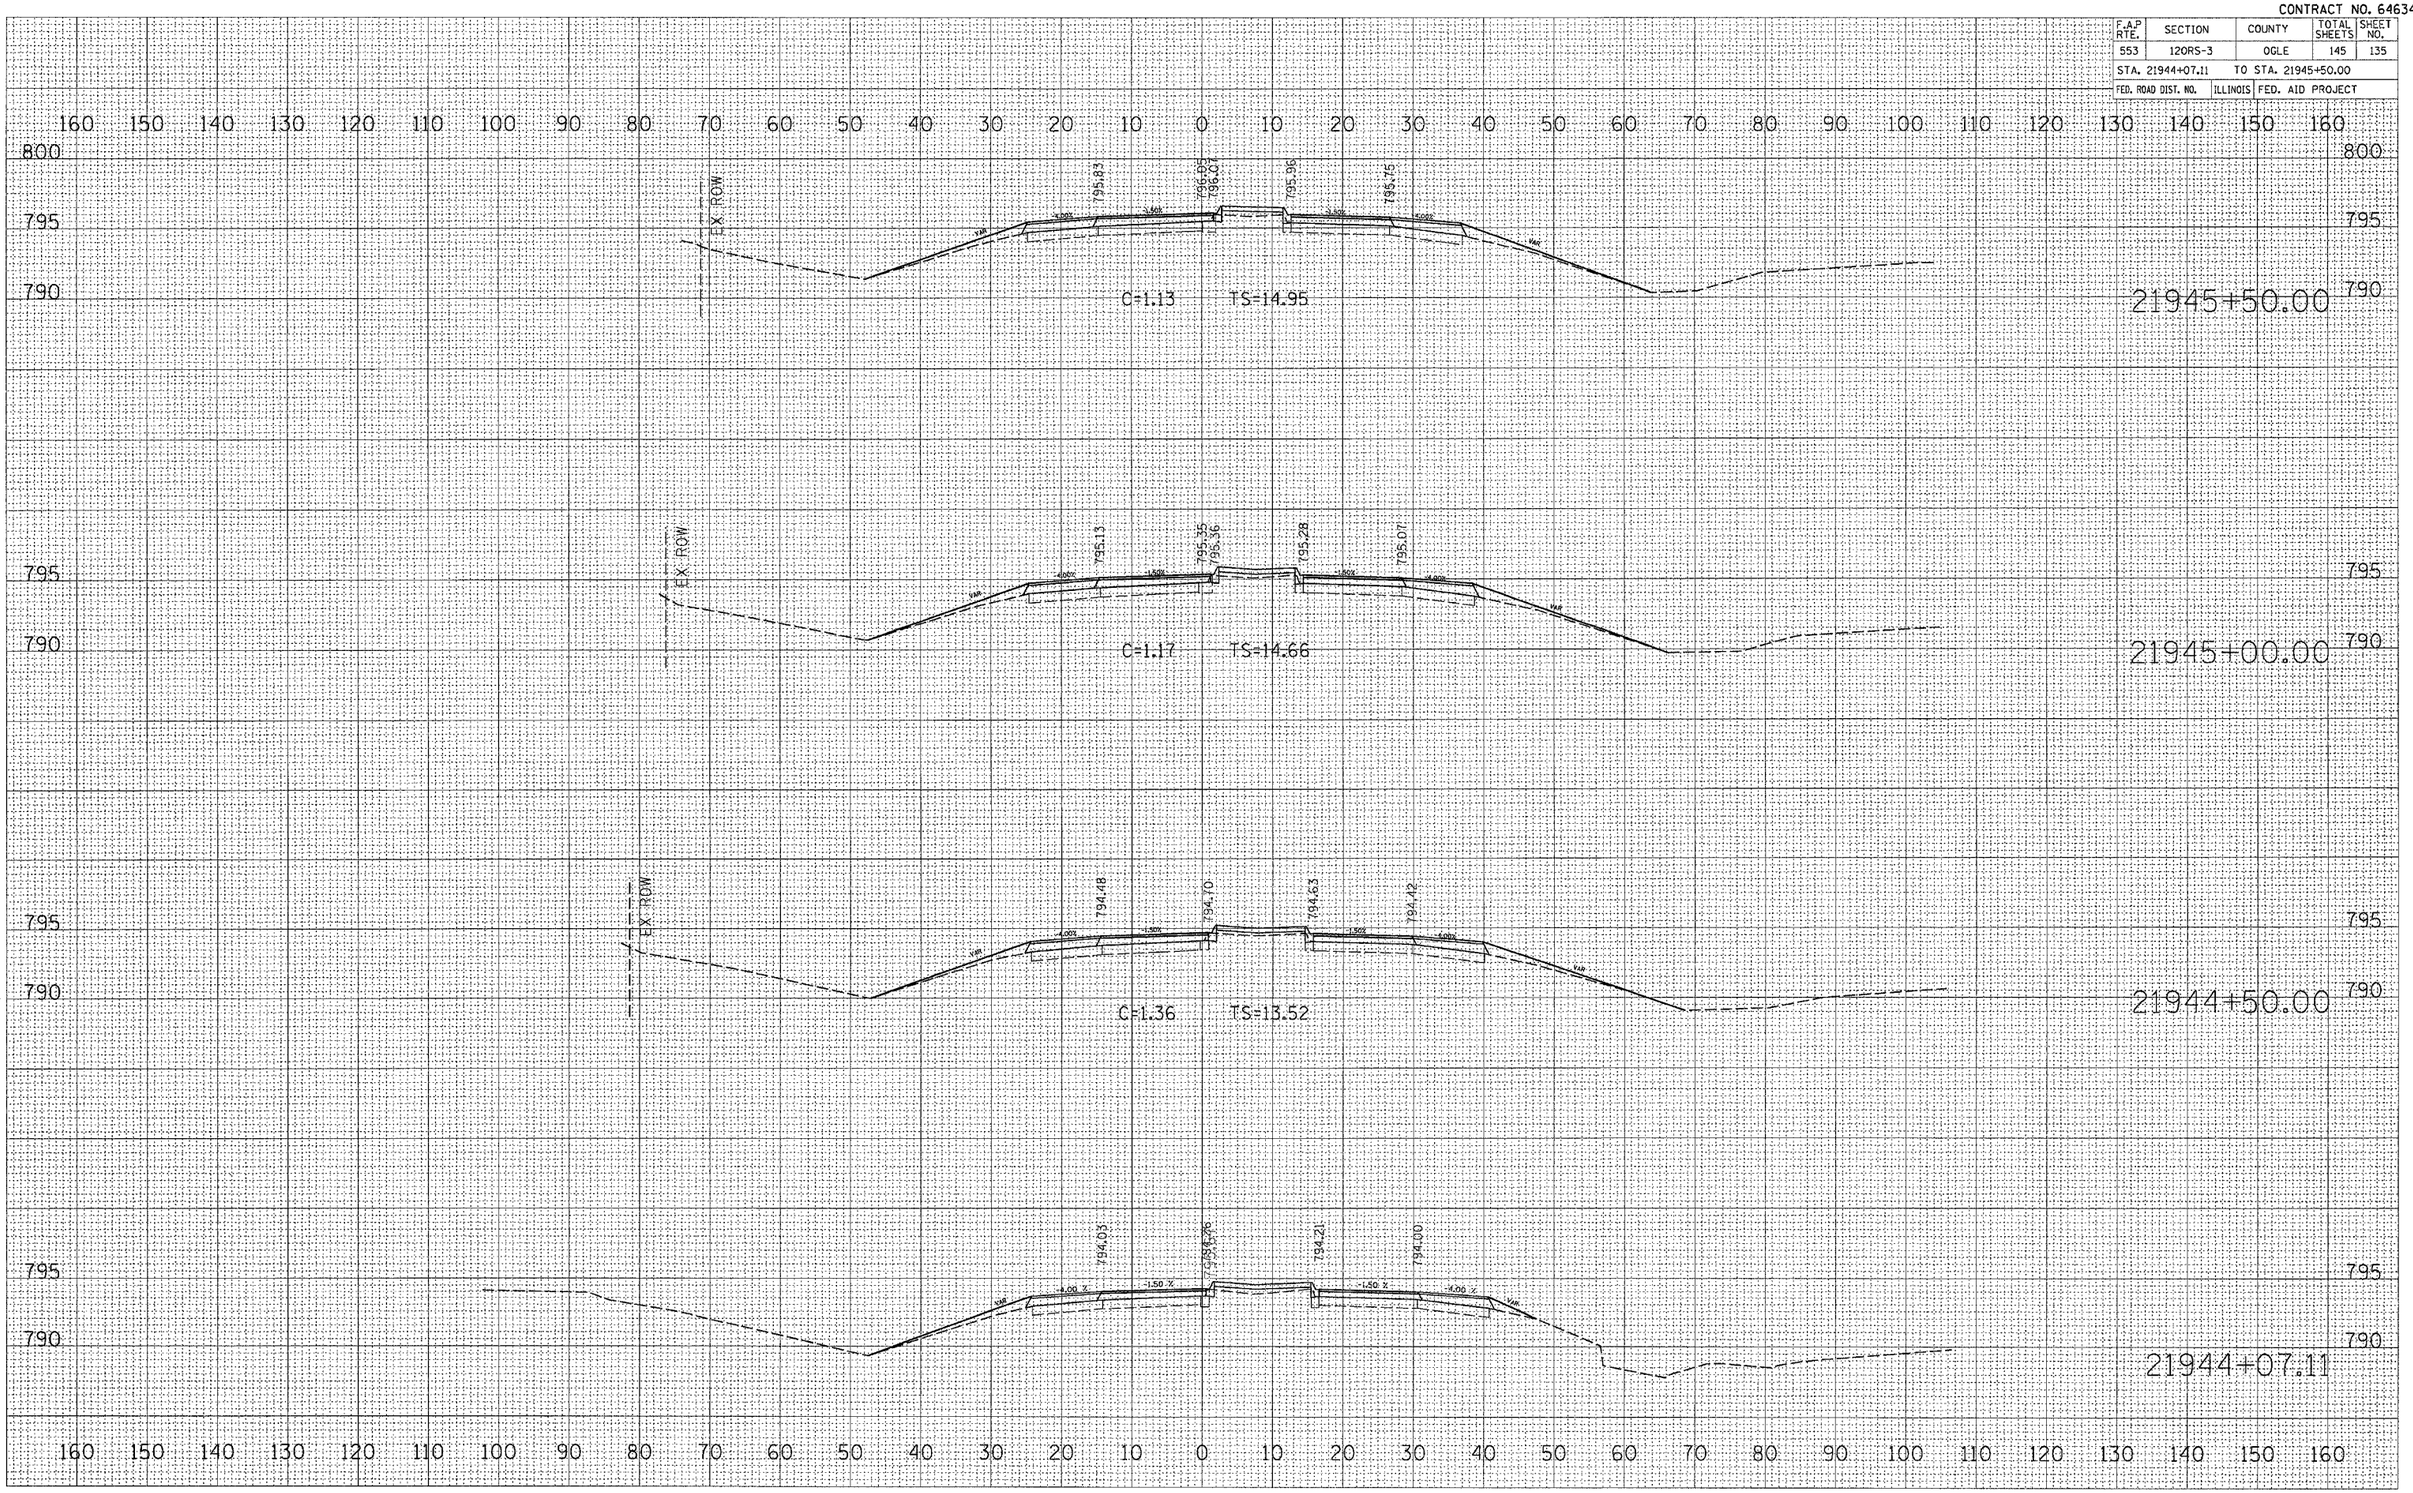


FINAL SURVEY | NOTE BOOK | NO. | SURVEYED | PLOTTED | TEMPLATE | AREAS | AREAS CHECKED | BY | DATE

ORIGINAL SURVEY | NOTE BOOK | NO. | SURVEYED | PLOTTED | TEMPLATE | AREAS | AREAS CHECKED | BY | DATE

PLOT DATE = Tue Mar 29 07:21:55 2005
FILE NAME = c:\projects\p216200\d16200xml.dgn
PLOT SCALE = 10.0000 ' / IN.
REFERENCE = $REF$