CONTRACT NO. 64634

F.A.P RTE.	SECTION	COUNTY	TOTAL SHEETS	SHEET NO.
553	120RS-3	OGLE	145	136
STA. 21946+00.00		TO STA. 21947+00.00		
FED. ROAD DIST. NO.	ILLINOIS	FED. AID PROJECT		

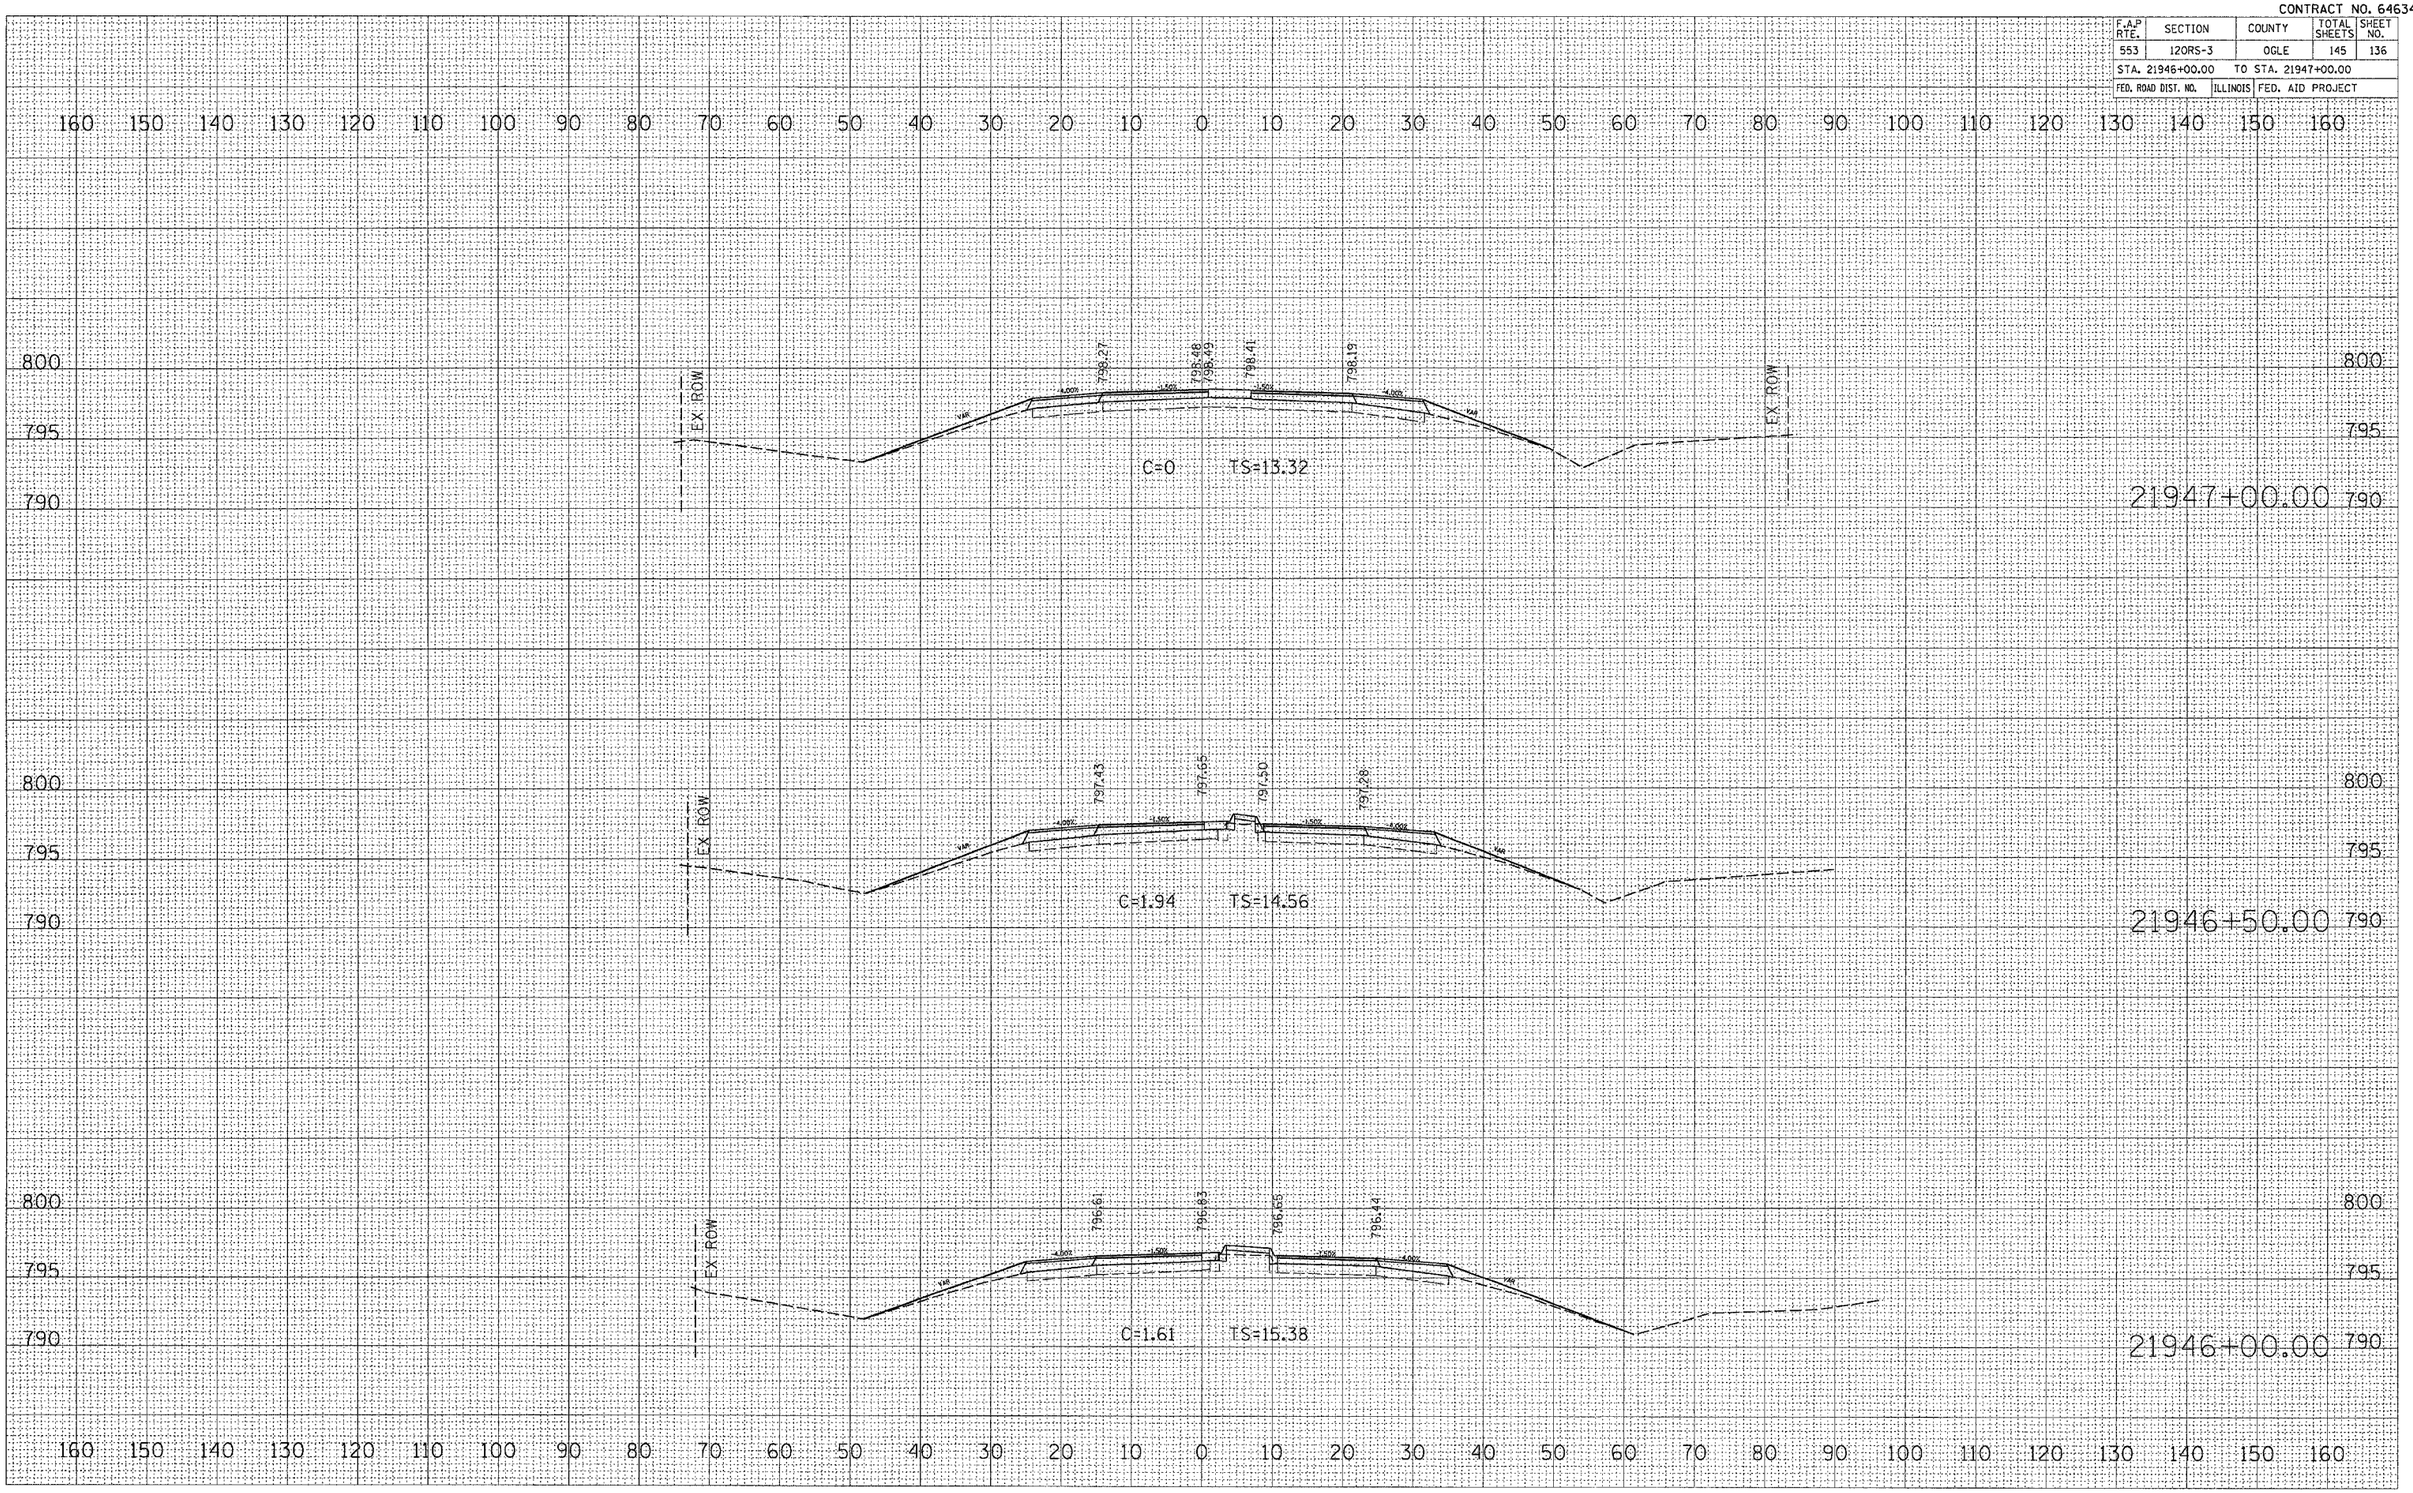

FINAL SURVEY	BY	DATE
NOTE BOOK	SURVEYED	
NO.	PLOTTED	
	TEMPLATE	
	AREAS	
	AREAS CHECKED	

ORIGINAL SURVEY	BY	DATE
NOTE BOOK	SURVEYED	
NO.	PLOTTED	
	TEMPLATE	
	AREAS	
	AREAS CHECKED	

PLOT DATE = Tue Mar 29 07:21:55 2005
FILE NAME = c:\projects\w216200\d16203.dgn
PLOT SCALE = 10.0000 ' / IN.
REFERENCE = REF