CONTRACT NO. 64A10

F.A.P RTE.	SECTION	COUNTY	TOTAL SHEETS	SHEET NO.
595	(2R) M&TS	HENRY	90	74
STA. 117+00.00		TO STA. 117+50.00		
FED. ROAD DIST. NO.	ILLINOIS	FED. AID PROJECT		

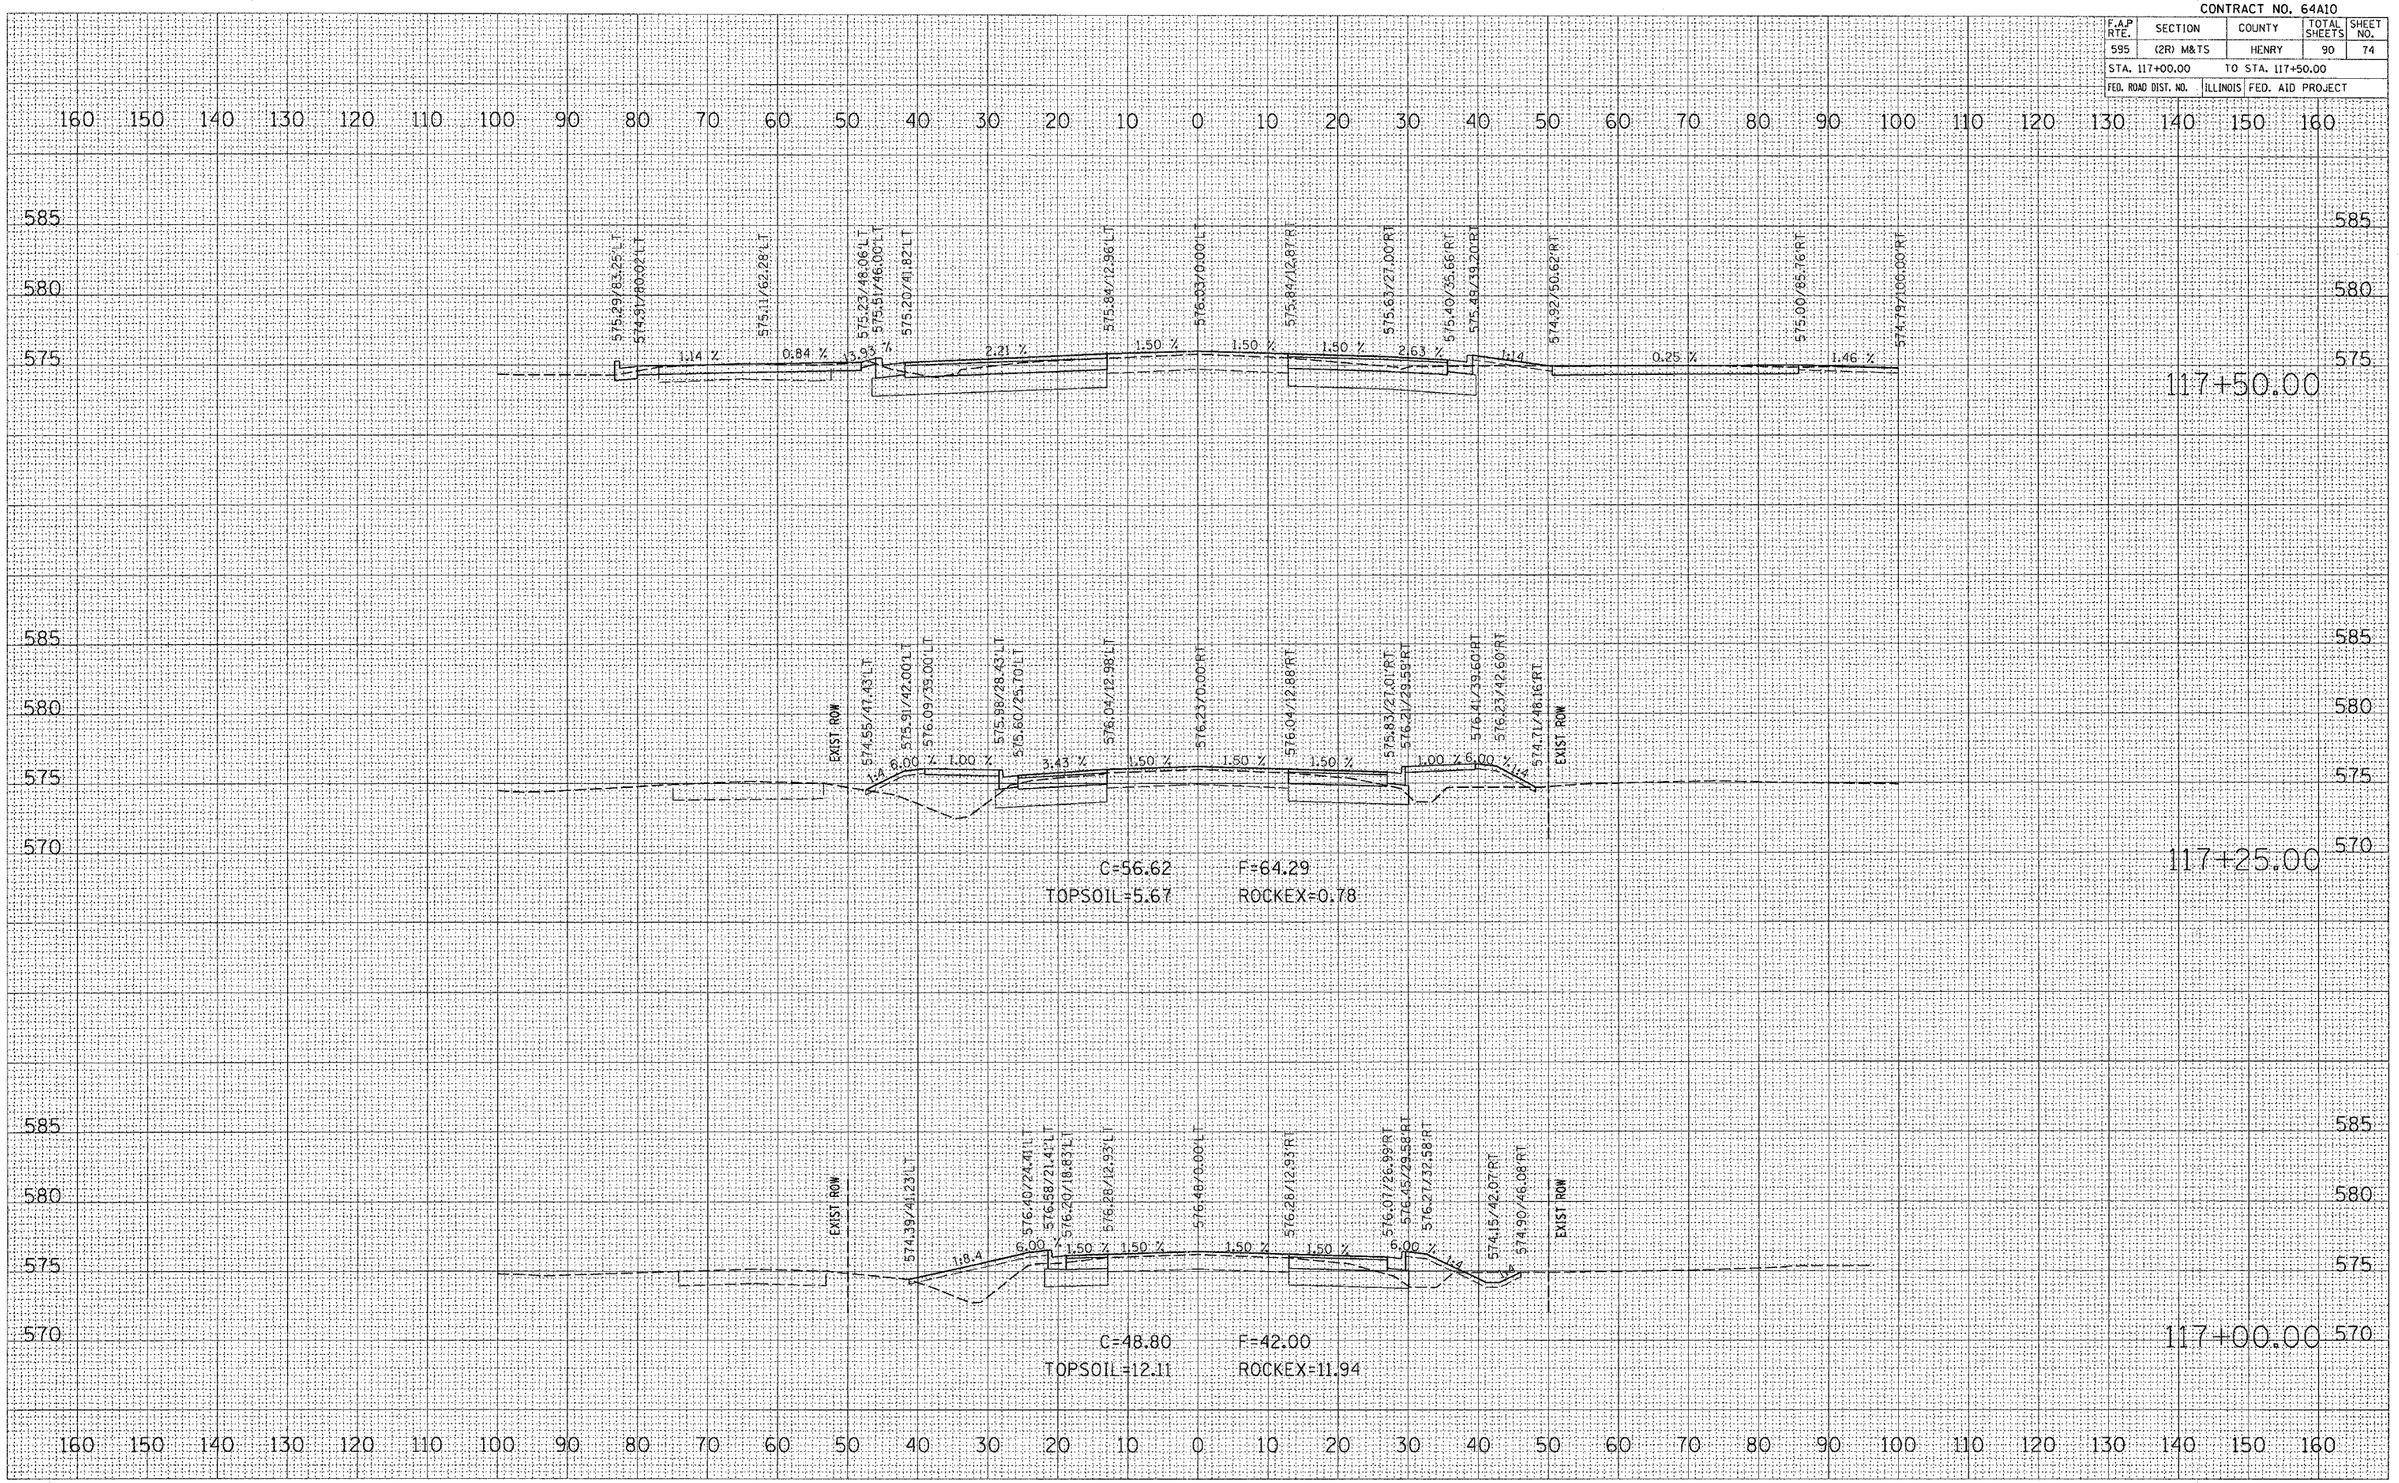

IL 84 X-SECS

PLOT DATE = Wed Feb 09 10:24:30 2005
FILE NAME = c:\projects\2005\64a10\secs\1841.dgn
FILE SCALE = 1:1000
MASTER / LN.
REFERENCE = $REFS

ORIGINAL SURVEY		BY	DATE
NOTE BOOK	SURVEYED		
	PLOTTED		
	TEMPLATE		
	FIELD		
NO.	AREAS CHECKED		

FINAL SURVEY		BY	DATE
NOTE BOOK	SURVEYED		
	PLOTTED		
	TEMPLATE		
	FIELD		
NO.	AREAS CHECKED		