CONTRACT N064A10

F.A.P RTE.	SECTION	COUNTY	TOTAL SHEETS	SHEET NO.
595	(2R) M&TS	HENRY	90	86
STA. 8+50.00		TO STA. 8+75.00		
FED. ROAD DIST. NO.	ILLINOIS	FED. AID PROJECT		

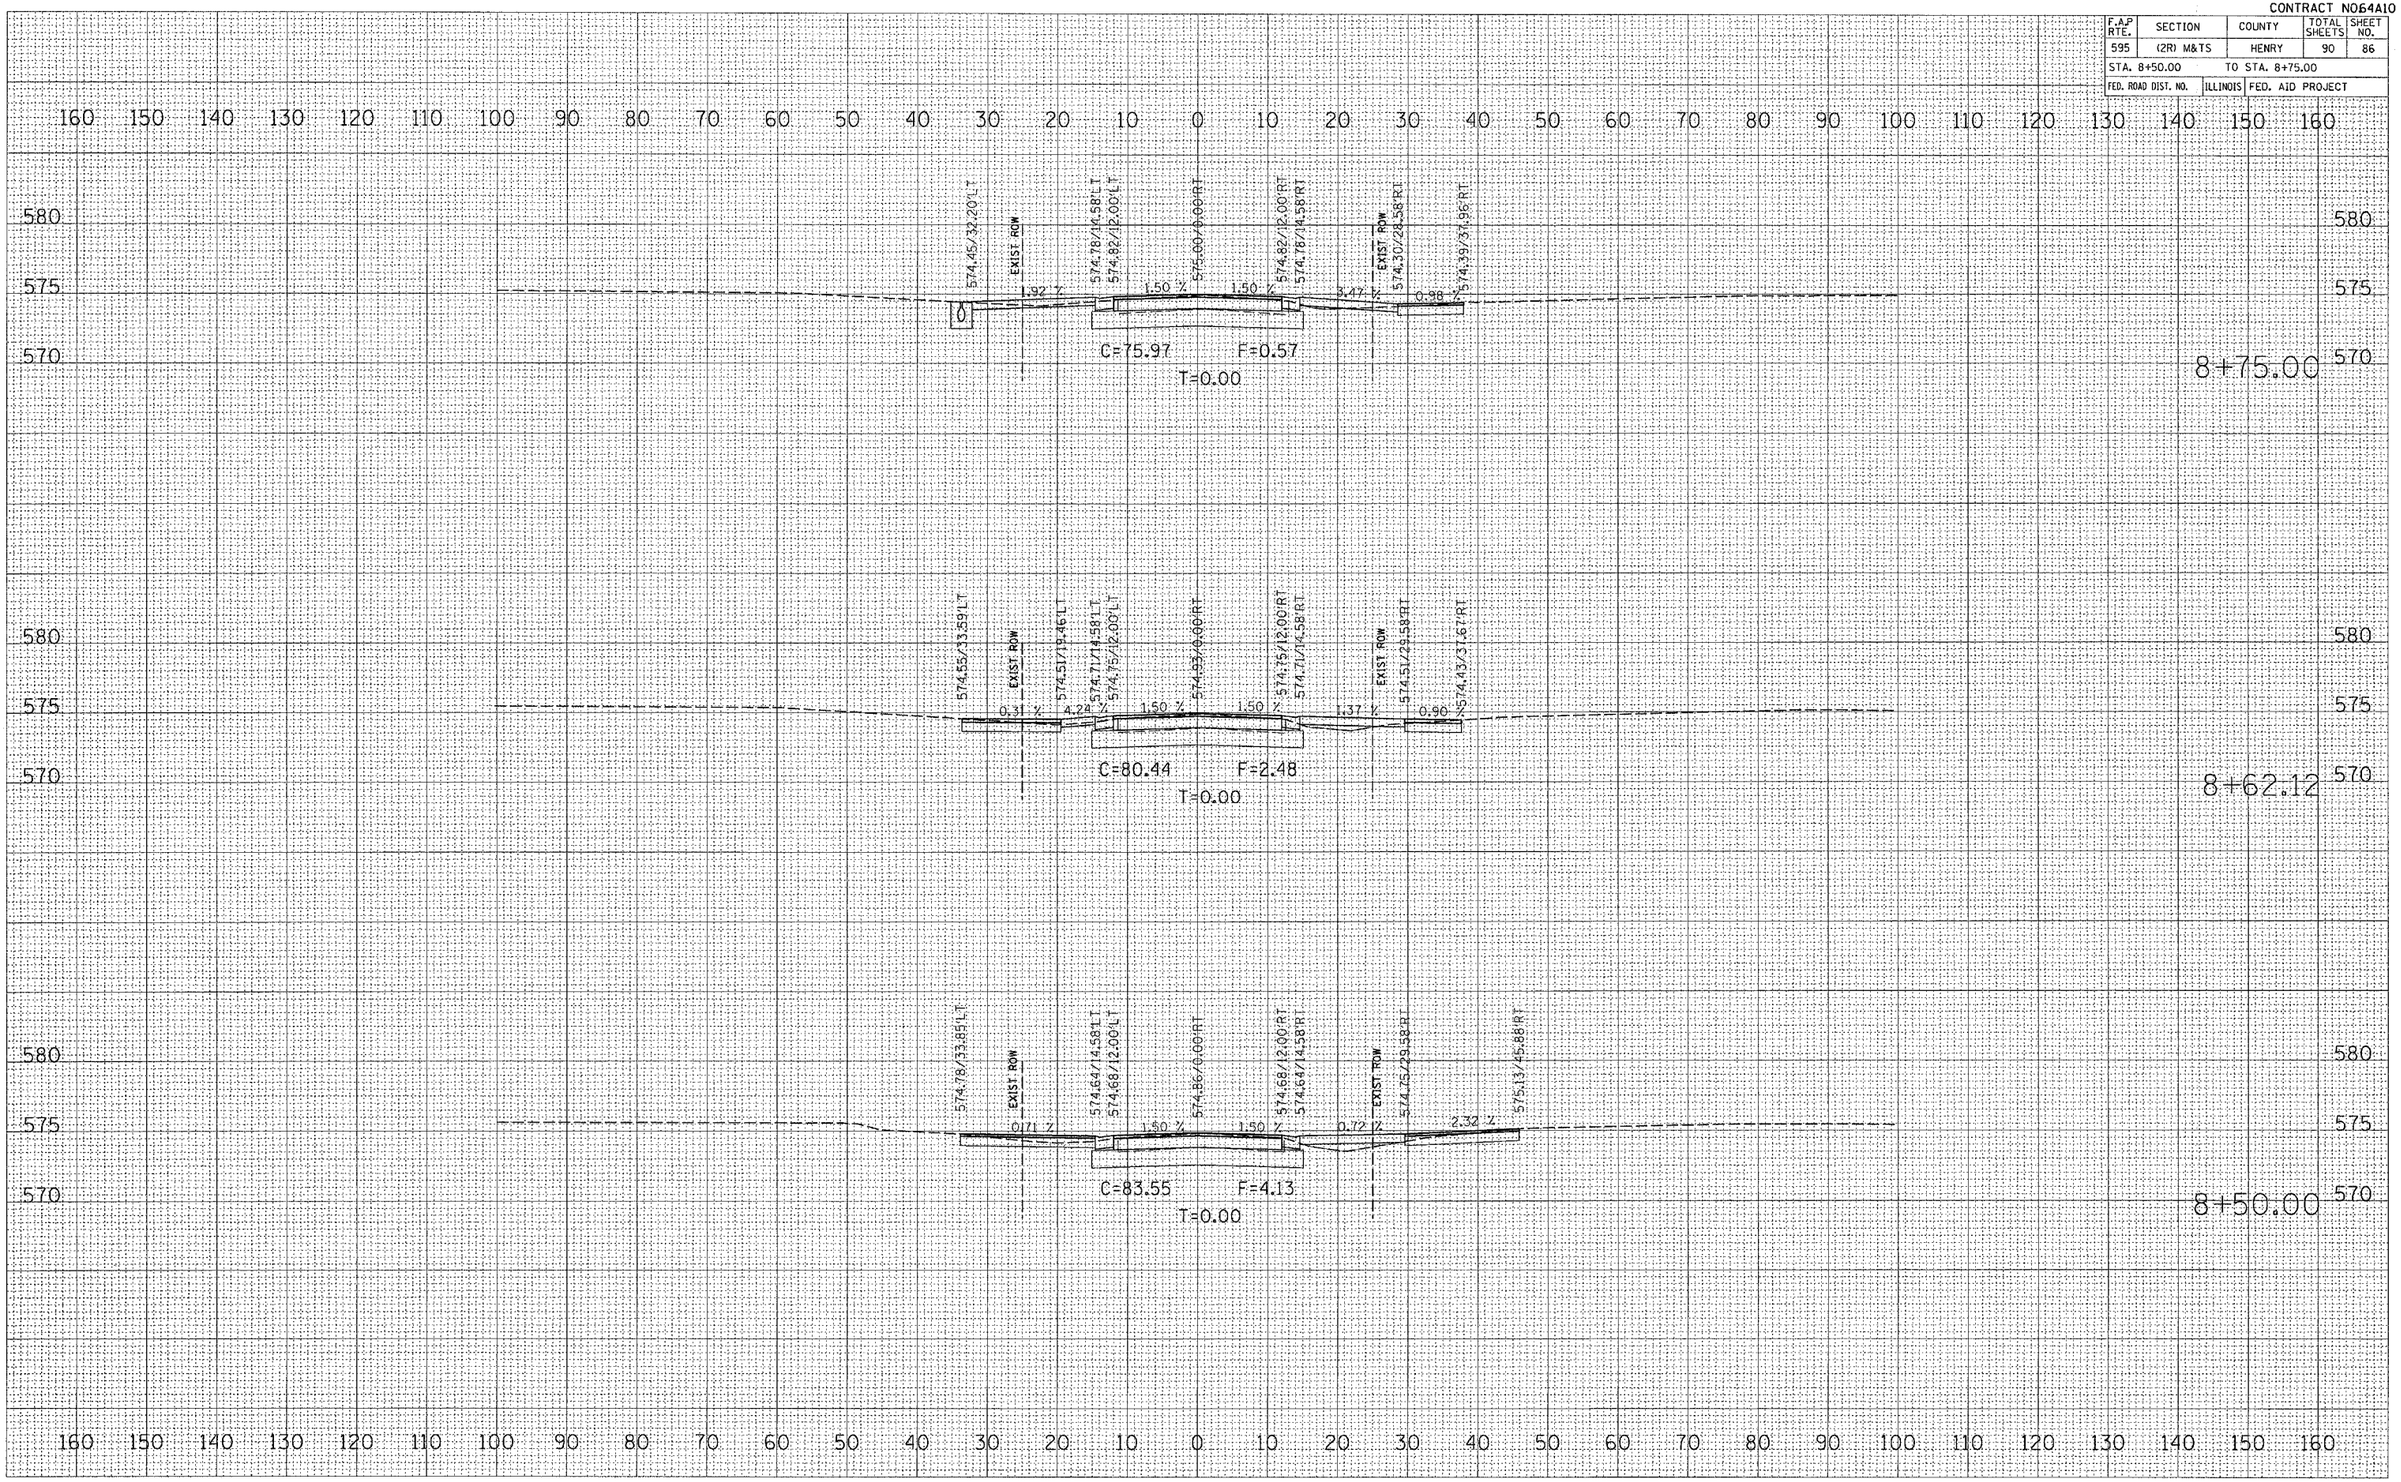

FINAL SURVEY | NOTE BOOK | NO. | SURVEYED | PLOTTED | TEMPLATE | AREAS | AREAS CHECKED | BY | DATE

ORIGINAL SURVEY | NOTE BOOK | NO. | SURVEYED | PLOTTED | TEMP | AREA | AREAS CHECKED | BY | DATE

PLOT DATE = Wed Feb 09 10:23:09 2005
FILE NAME = c:\projects\p205804\05804xsl.dgn
PLOT SCALE = 10.0000 ' / IN.
REFERENCE = REF