CONTRACT NO. 64A27

F.A.I. RTE.	SECTION	COUNTY	TOTAL SHEETS	SHEET NO.
80	*	BUREAU	60	35

STA. 3038+00.00 TO STA. 3040+00.00

FED. ROAD DIST. NO. | ILLINOIS | FED. AID PROJECT

* SECTION: 06-5, 06-6, 06-7, 06 & 50-8)M

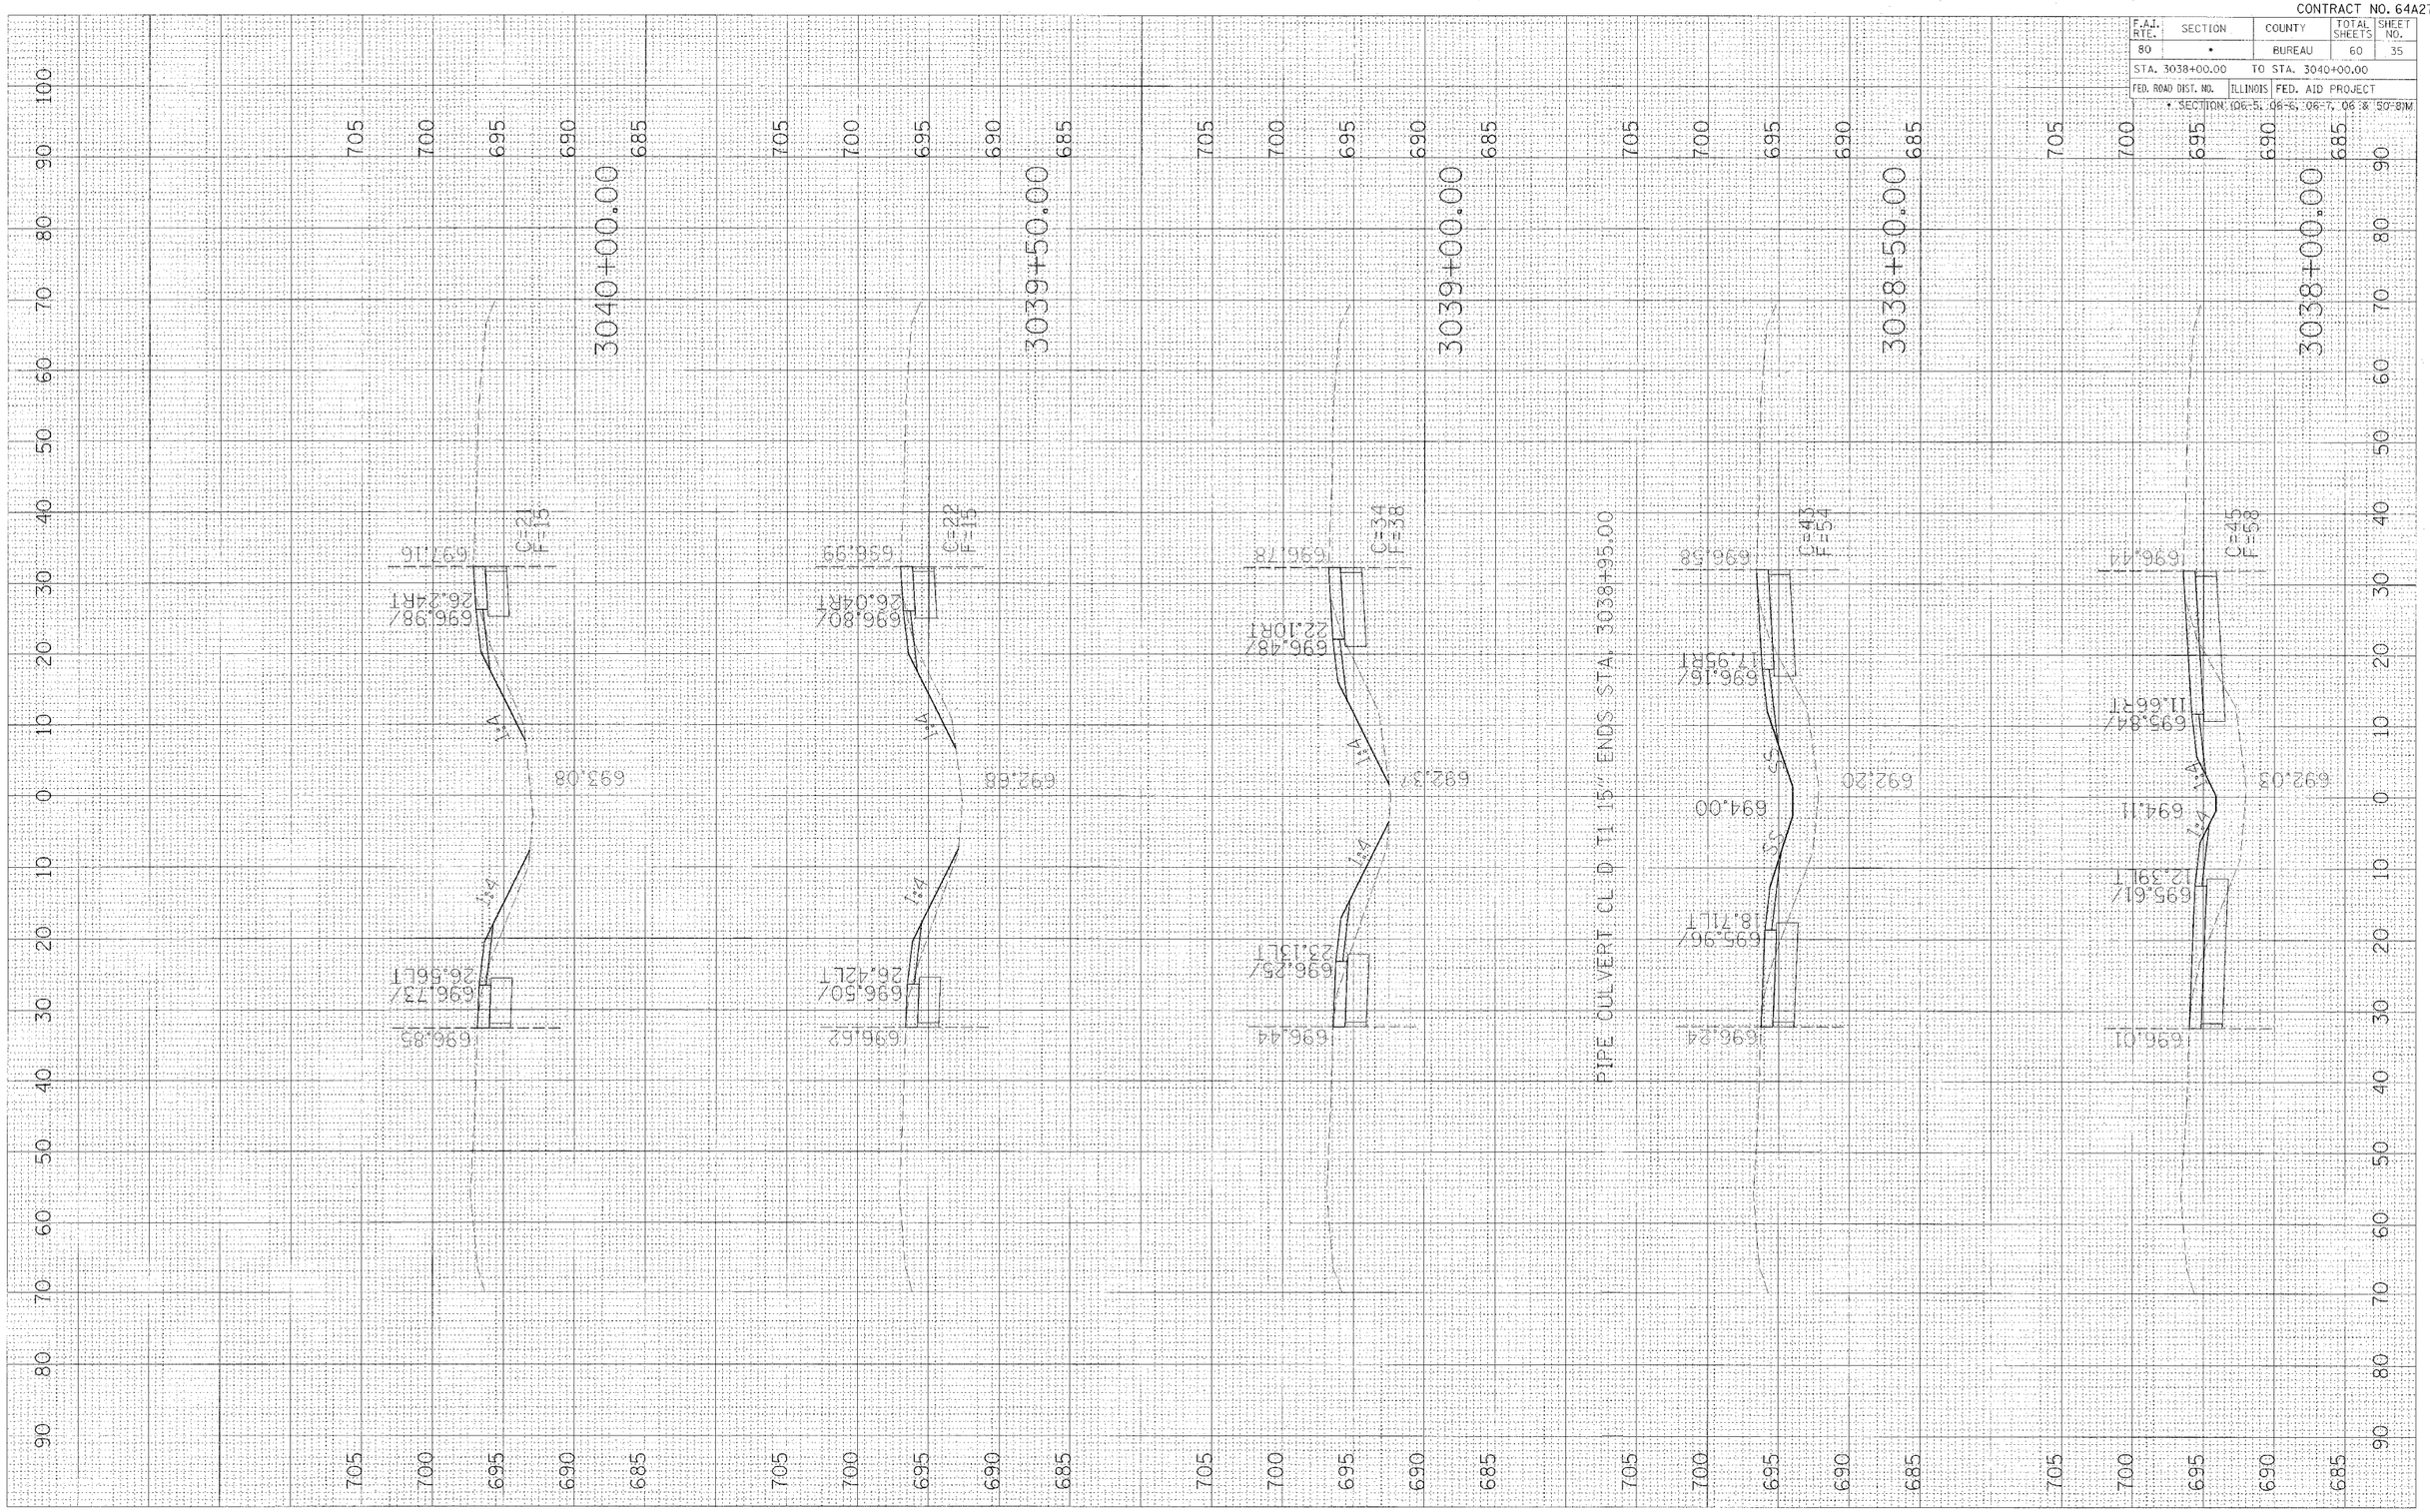

FINAL SURVEY | NOTE BOOK | NO. | SURVEYED | PLOTTED | TEMPLATE | AREAS | AREAS CHECKED | BY | DATE

ORIGINAL SURVEY | NOTE BOOK | NO. | SURVEYED | PLOTTED | TEMPLATE | AREAS | AREAS CHECKED | BY | DATE

PLOT DATE = $DATE$
FILE NAME = $FILE$
PLOT SCALE = $SCALE$