CONTRACT NO. 66669

F.A.I. RTE.	SECTION	COUNTY	TOTAL SHEETS	SHEET NO.
412	(50-6VB)I-1	LASALLE	25	4
FED. ROAD DIST. NO. _	ILLINOIS	NON-FED. AID PROJECT		

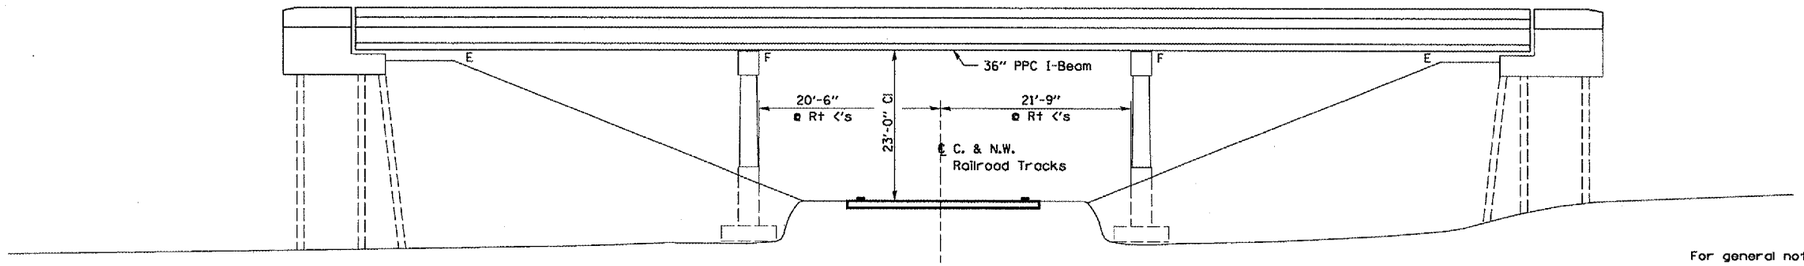

ELEVATION

For general notes see sheet 6 of 25.

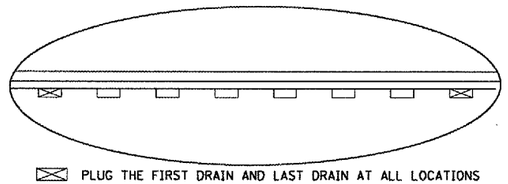

☒ PLUG THE FIRST DRAIN AND LAST DRAIN AT ALL LOCATIONS

☐ EXTEND REMAINING SIX DRAINS

DECK DRAIN DETAIL

(FOR ALL DECK DRAIN LOCATIONS)

(SEE SHEET 19 FOR DETAILS)

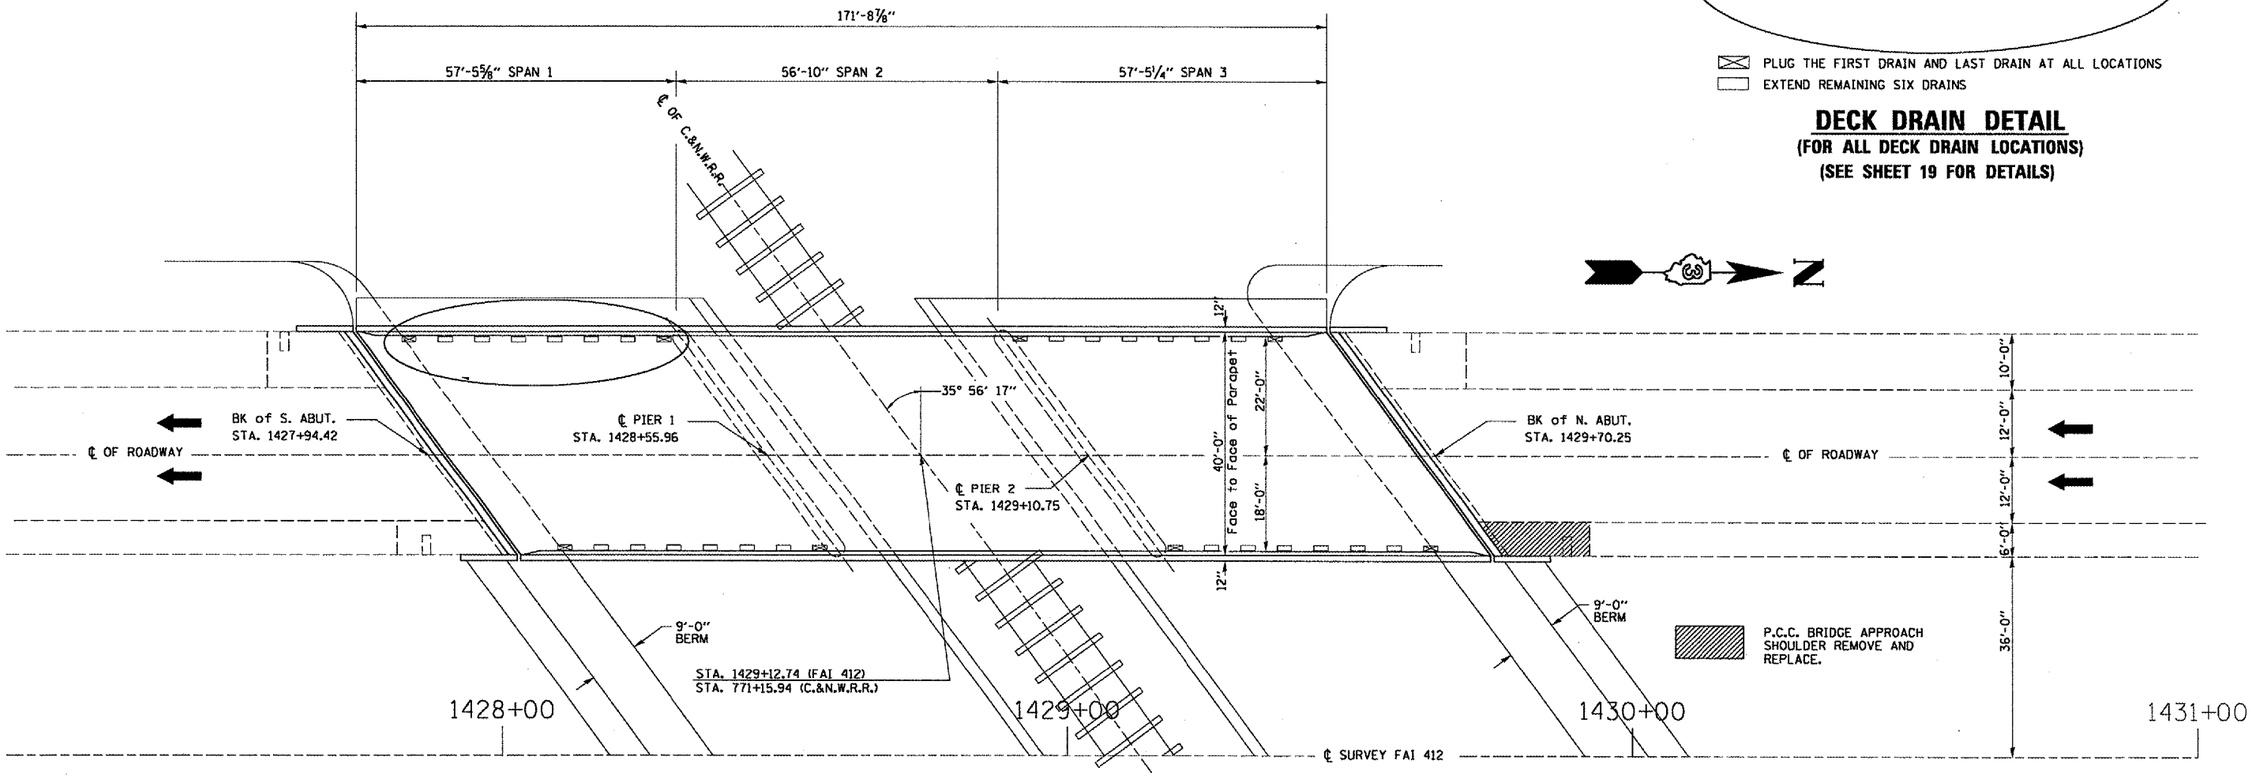

PLAN

S.N. 050-0167 (SB)

REVISIONS NAME	DATE

ILLINOIS DEPARTMENT OF TRANSPORTATION

GENERAL PLAN VIEW

S.N. 050-0167 (SB)

F.A.I. 412 OVER C. & N.W. RAILROAD

SECTION (50-6VB)I-1

STA. 1429+12.74

MARCH 5, 2005
C:/PROJECTS/CMAINOS/CM327/DETAILS.DGN

...\projects\mac00034\0500167.dgn 5/12/2005 3:48:15 PM