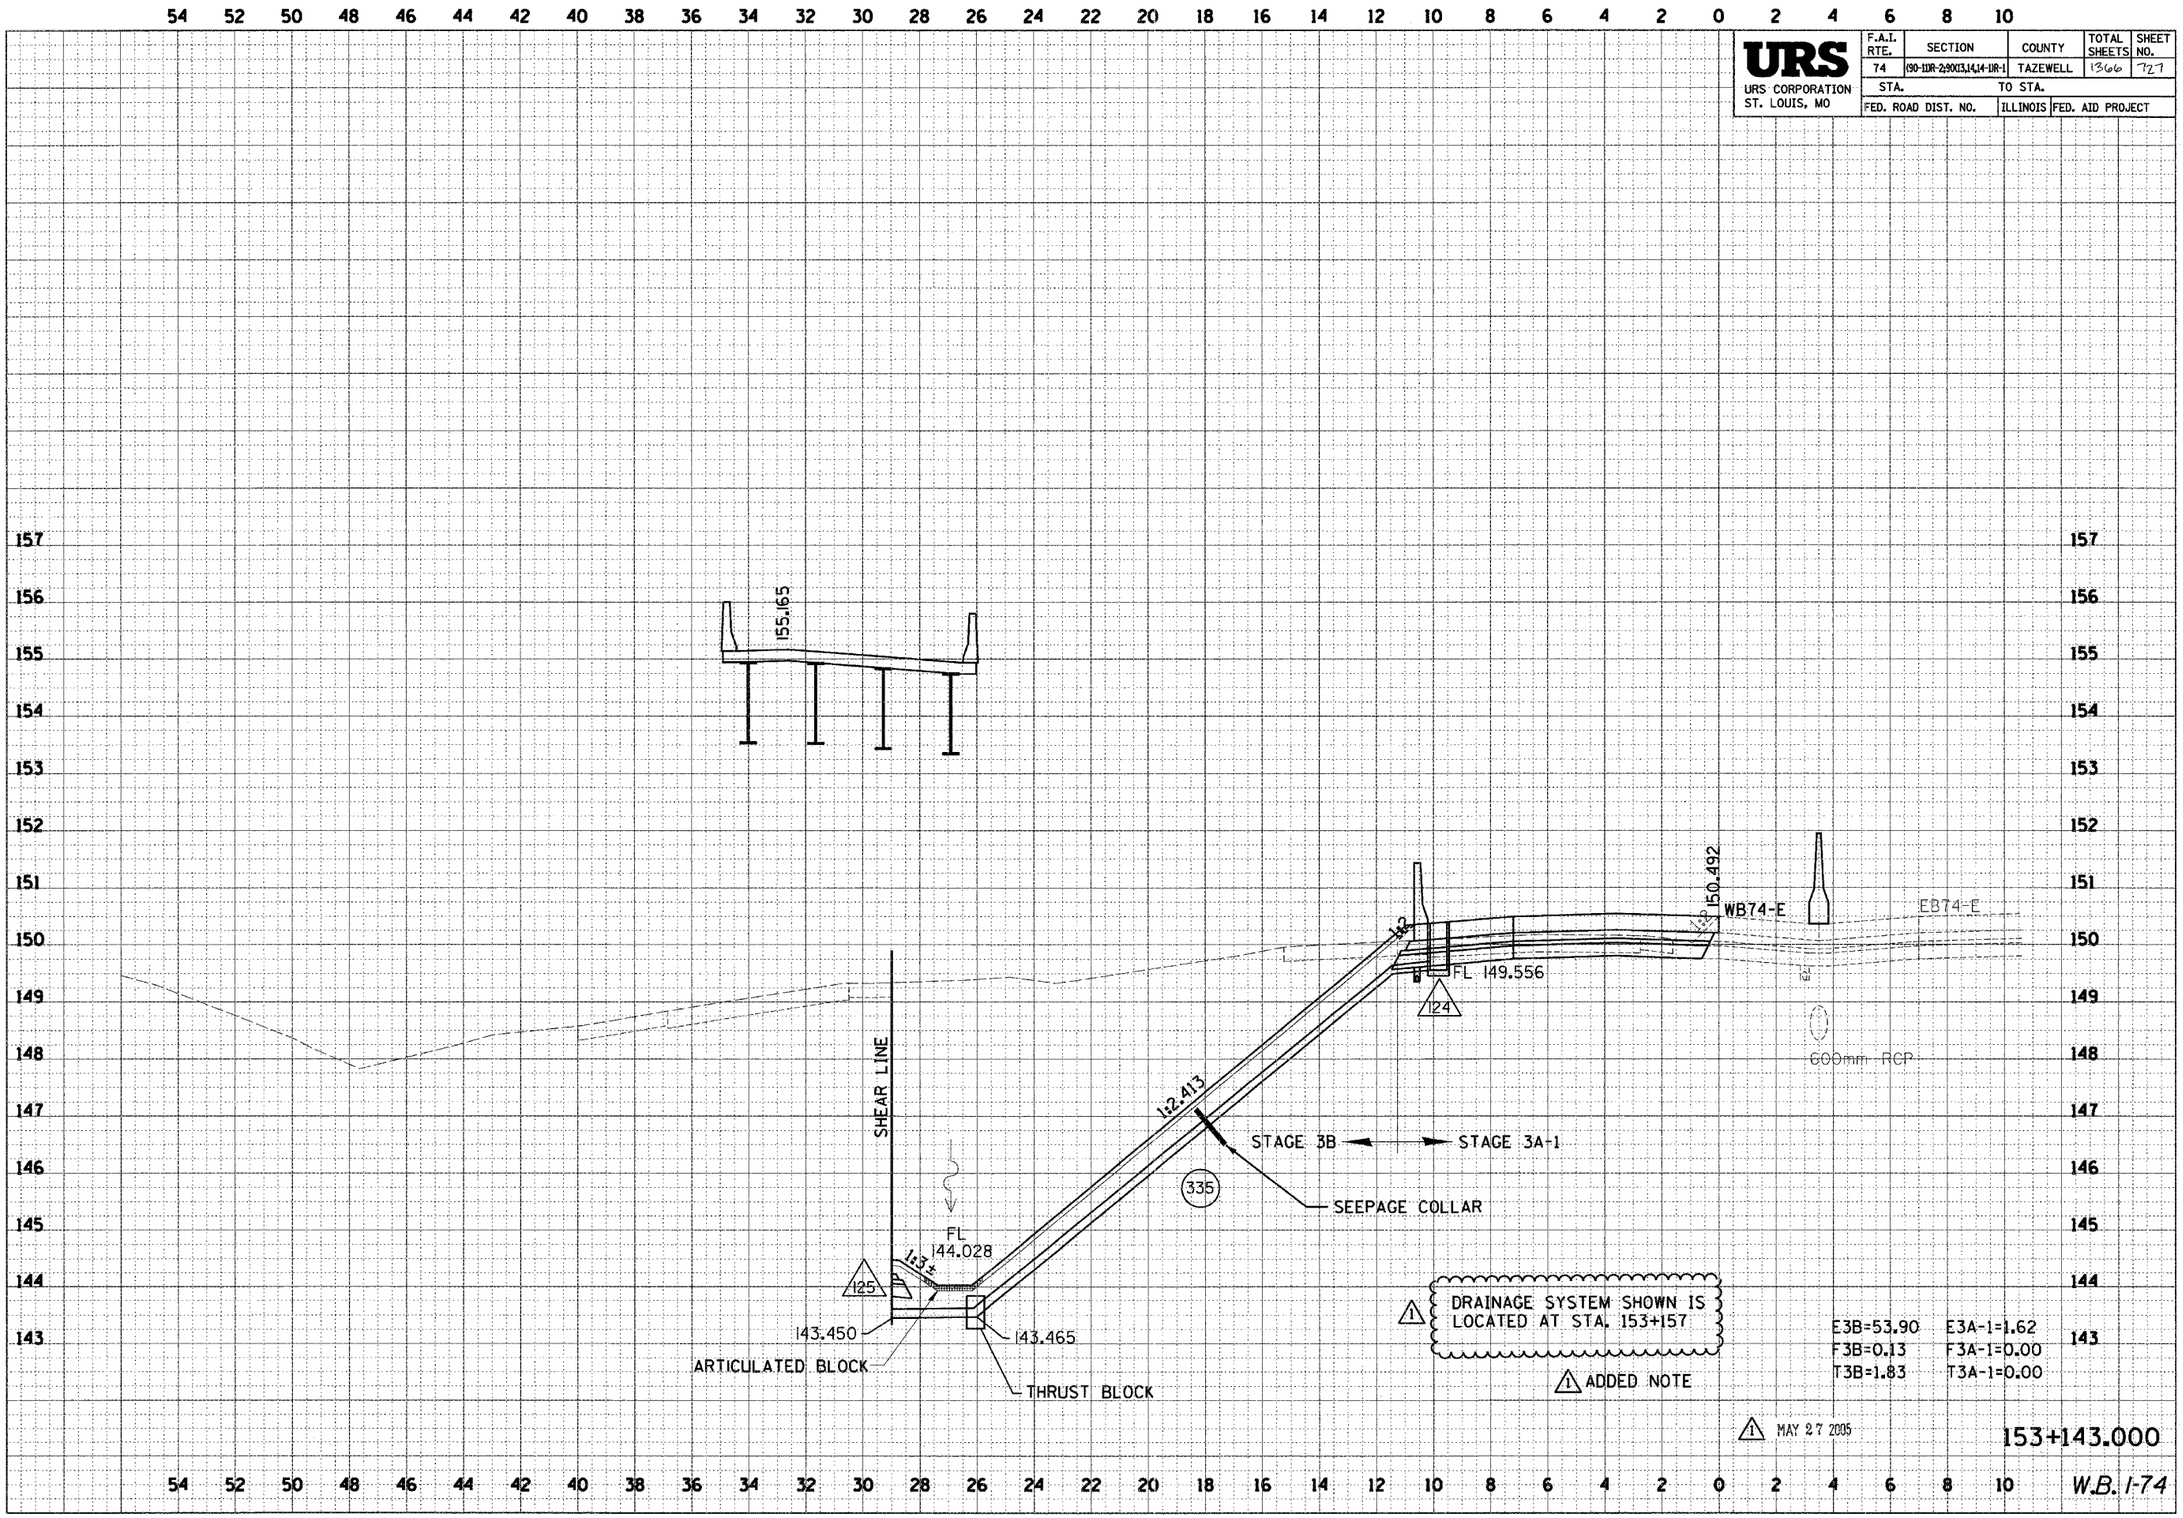

URS
URS CORPORATION
ST. LOUIS, MO
F.A.I. RTE. 74
SECTION (90-1DR-2,90X13,14,14-1DR-1)
COUNTY TAZEWELL
TOTAL SHEETS 1366
SHEET NO. 727
STA.
TO STA.
FED. ROAD DIST. NO.
ILLINOIS
FED. AID PROJECT
155.165
150.492
WB74-E
EB74-E
FL 149.556
124
600mm RCP
SHEAR LINE
1:2.413
STAGE 3B
STAGE 3A-1
335
SEEPAGE COLLAR
FL 144.028
1:3±
125
143.450
143.465
ARTICULATED BLOCK
THRUST BLOCK
DRAINAGE SYSTEM SHOWN IS LOCATED AT STA. 153+157
ADDED NOTE
E3B=53.90 E3A-1=1.62
F3B=0.13 F3A-1=0.00
T3B=1.83 T3A-1=0.00
MAY 27 2005
153+143.000
W.B. I-74