CONTRACT NO. 68380

F.A.I. RTE.	SECTION	COUNTY	TOTAL SHEETS	SHEET NO.
74	04 BRIDGE REP.	TAZEWELL	24	8
STA. 17+71.83		TO STA. 21+17.83		
FED. ROAD DIST. NO. 4	ILLINOIS	FED. AID PROJECT		

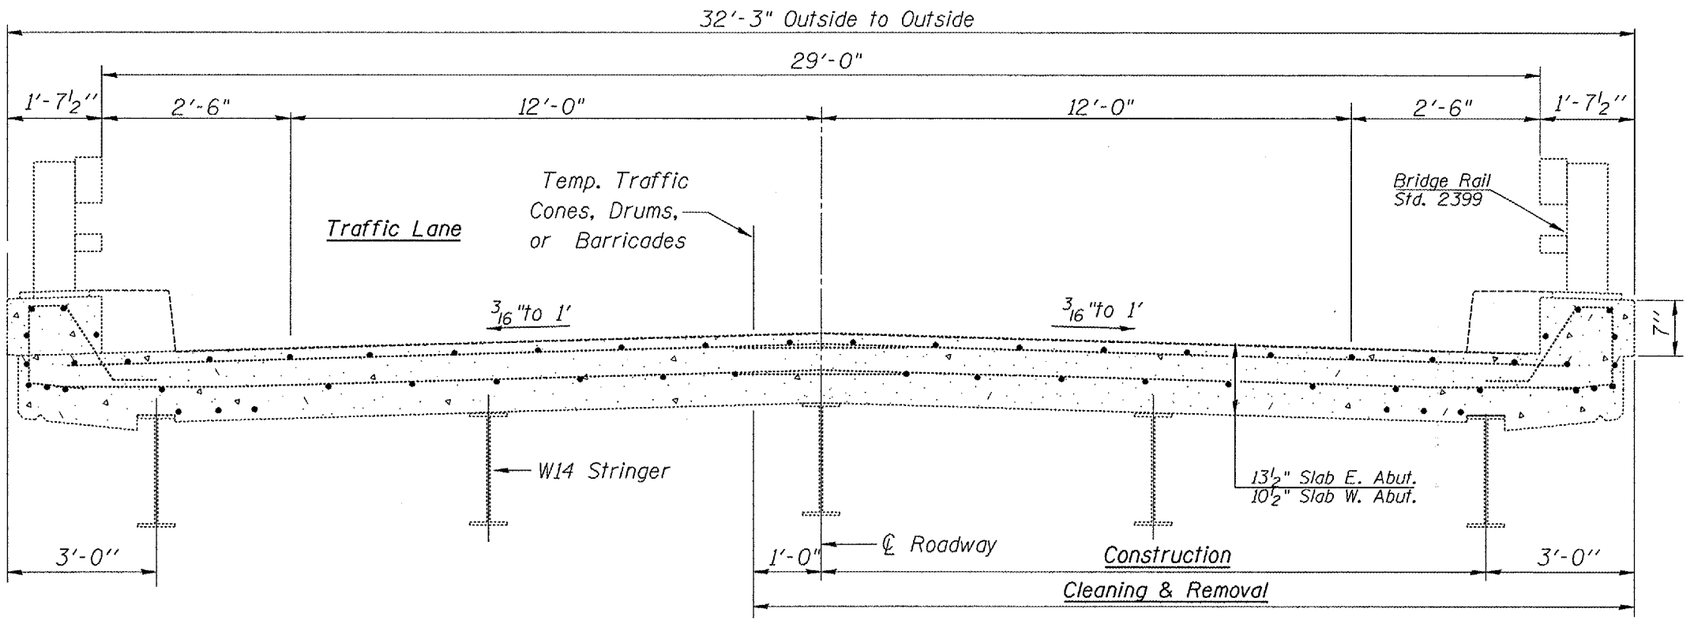

CROSS SECTION VIEW

(Looking Northeast Stage I)
(Looking Southwest Stage II)

S.N. 090-0089
Fondulac Rd.
over I-74

REVISIONS NAME	DATE

ILLINOIS DEPARTMENT OF TRANSPORTATION

CONSTRUCTION AND TRAFFIC STAGING

SCALE: VERT. HORIZ.
DATE 01-22-2004
DRAWN BY CEJ
CHECKED BY

PLOT DATE = $DATE$
FILE NAME = $FILEL$
PLOT SCALE = $SCALE$
REFERENCE = REF