CONTRACT NO.

F.A. RTE.	SECTION	COUNTY	TOTAL SHEETS	SHEET NO.
323	143I-1	DOUGLAS	67	23
STA. 13+00.00		TO STA. 13+25.00		
FED. ROAD DIST. NO.	ILLINOIS	FED. AID PROJECT		

CONTRACT NO. 70466

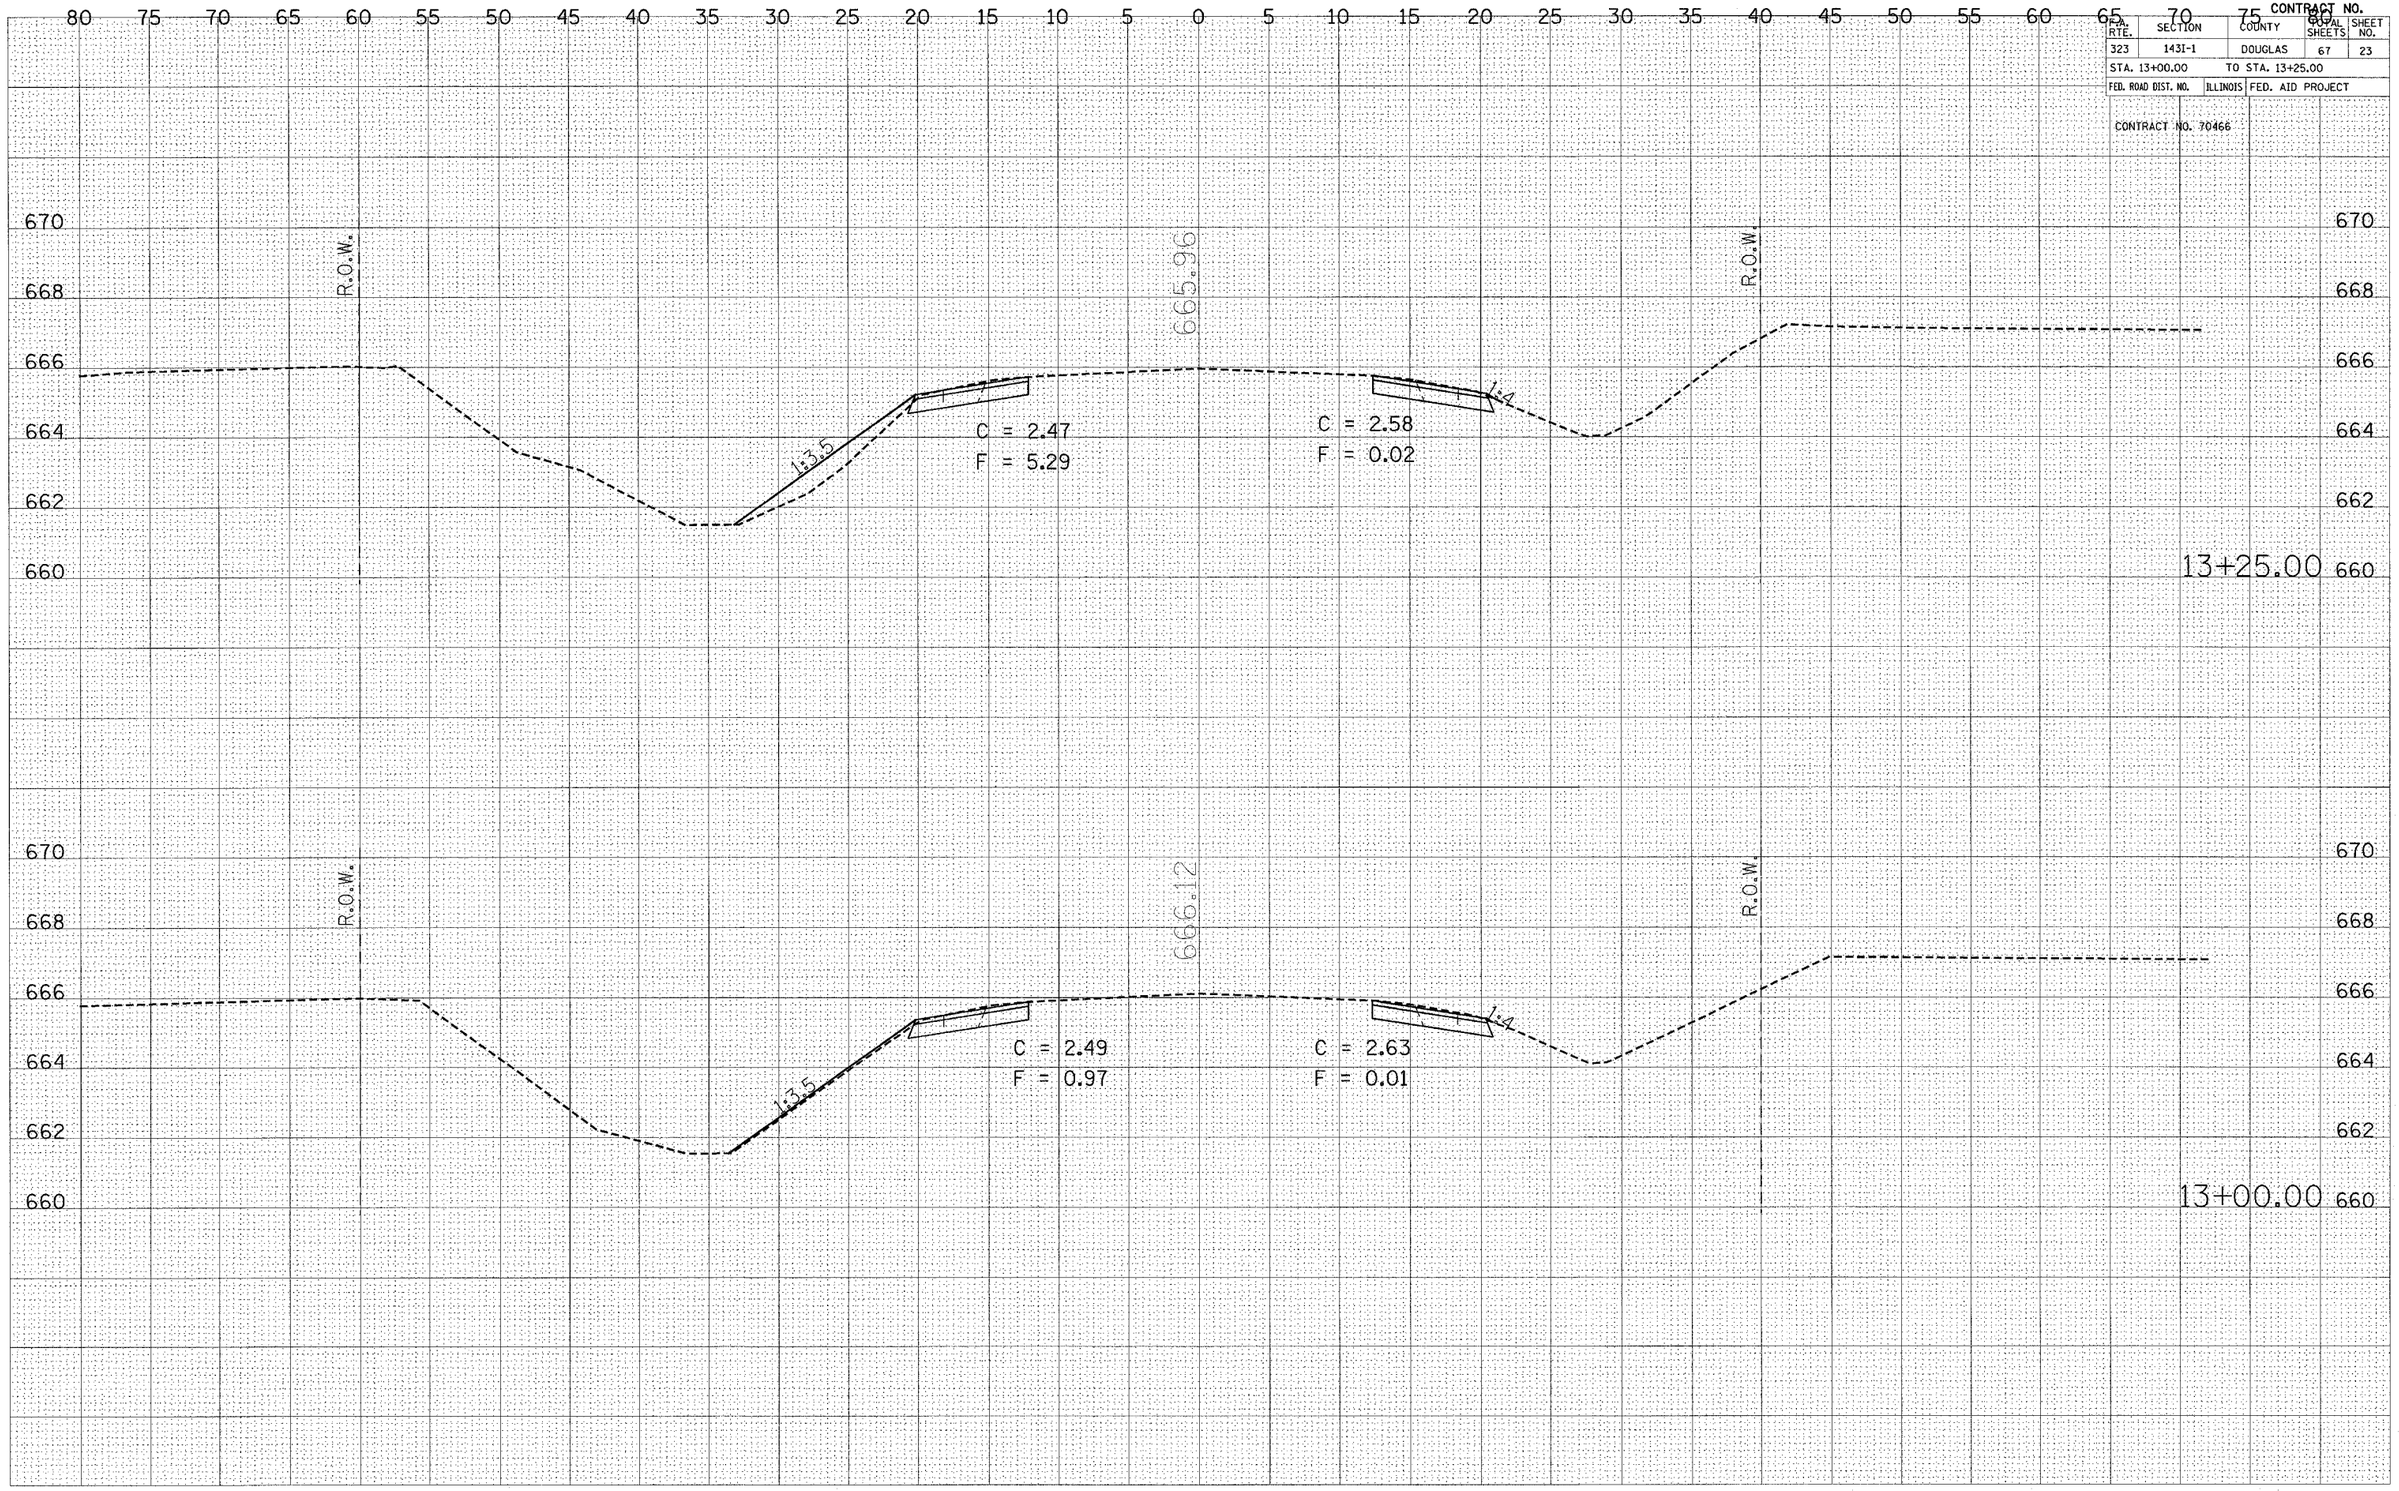

FINAL SURVEY — NOTE BOOK — NO. — SURVEYED — PLOTTED — REVISED — AREAS CHECKED — BY — DATE

ORIGINAL SURVEY — NOTE BOOK — NO. — SURVEYED — PLOTTED — REVISED — AREAS CHECKED — BY — DATE

PLOT DATE = 3/30/2005
FILE NAME = c:\projects\c501405 (x8)\ux36xx52.dgn
PLOT SCALE = 4.9861 ' / IN.
USER NAME = swortzrw